CHARLOTTE.
CHARLOTTE DEPARTMENT OF TRANSPORTATION

PROJECT

Sign Assembly Layouts

Location Plans

Overall Location Plan

NOTES

DATE	DESCRIPTION
08.13.10	Artwork Production

SCALE	PAGE
NA	02

dawa

© 2010
DAWA, Inc.
Matthews, NC
info@dawainc.com
dawainc.com
[704] 322 3094

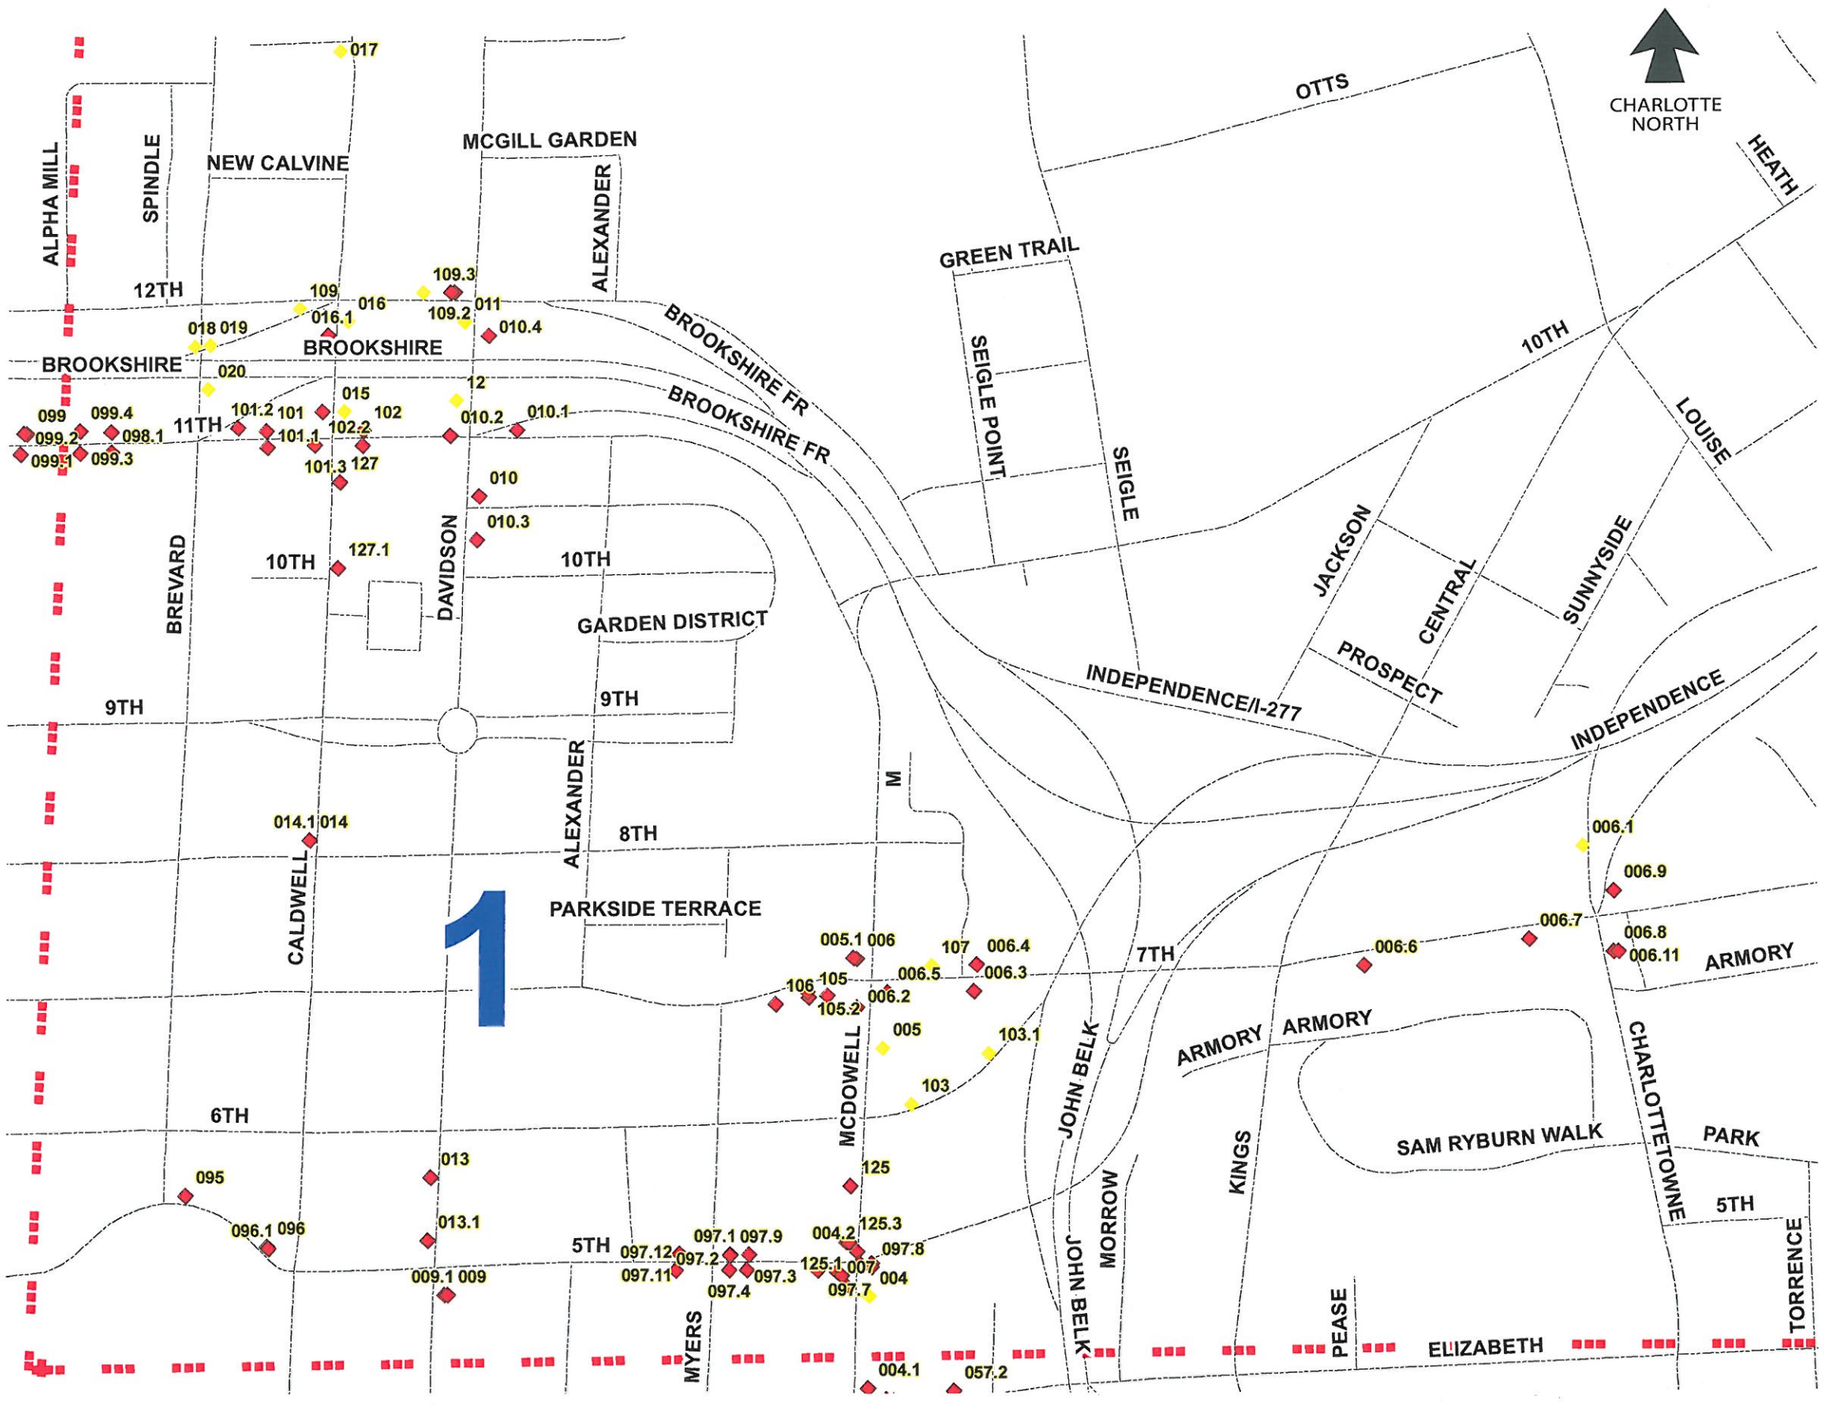

CHARLOTTE
CHARLOTTE DEPARTMENT OF TRANSPORTATION

PROJECT

Sign Assembly Layouts

Location Plans

Section 1 Locations

NOTES

LEGEND

EGRESS SIGN LOCATION

- **NEW/ REVISED** (WORK INCLUDED IN THIS PROGRAM)
- **EXISTING / REMAINING** (NO WORK REQUIRED

DATE	DESCRIPTION
02.03.11	Artwork Production

SCALE	PAGE
NA	03

dawa

© 2010
DAWA, Inc.
Matthews, NC
info@dawainc.com
dawainc.com
[704] 322 3094

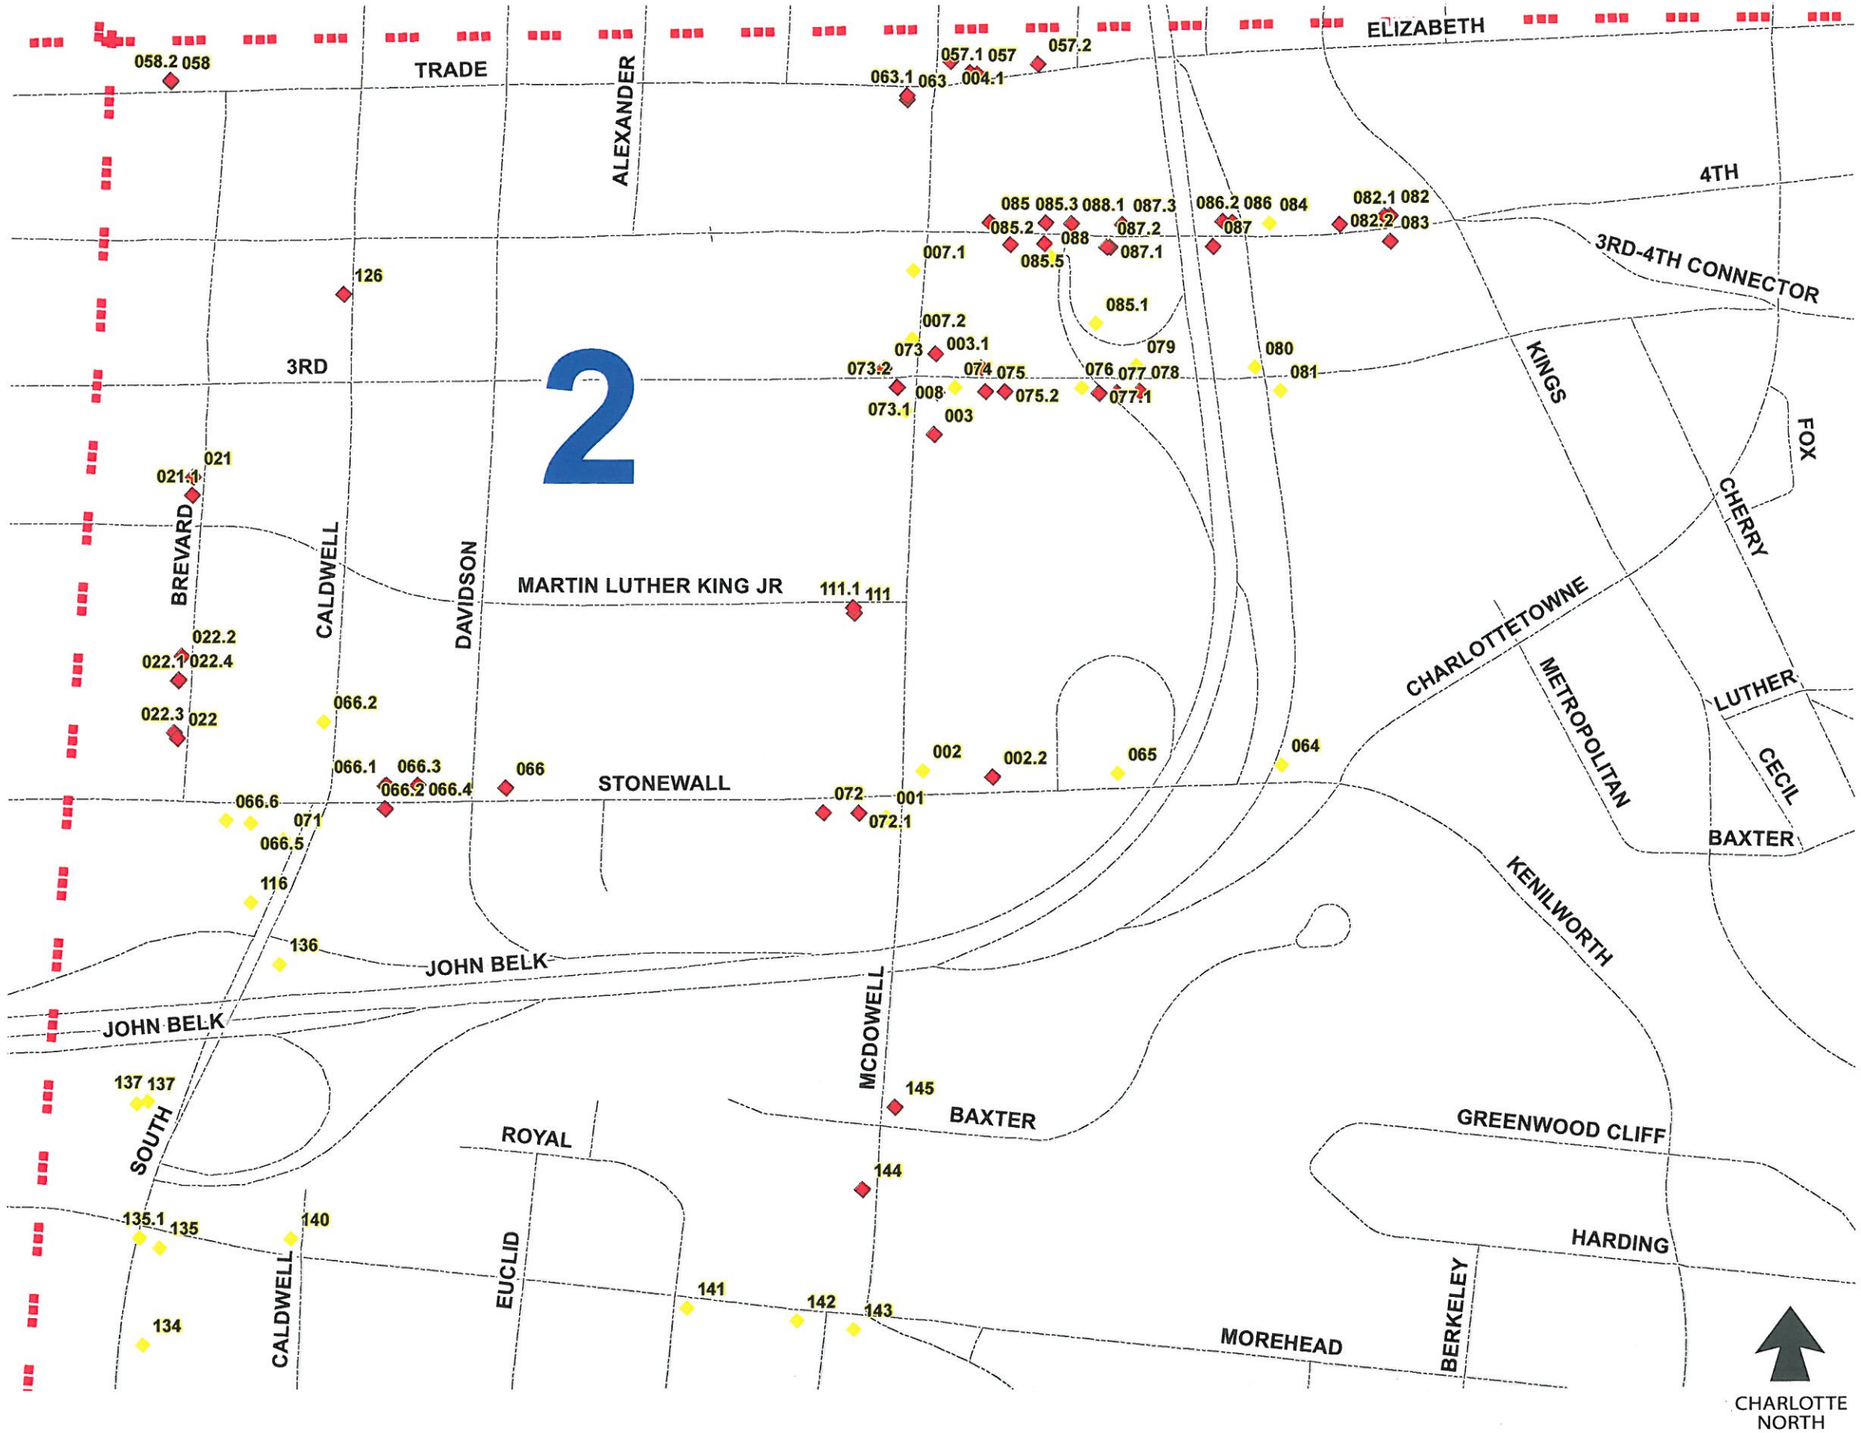

CHARLOTTE
CHARLOTTE DEPARTMENT OF TRANSPORTATION

PROJECT

Sign Assembly Layouts

Location Plans

Section 2 Locations

NOTES

LEGEND

EGRESS SIGN LOCATION

- **NEW/ REVISED** (WORK INCLUDED IN THIS PROGRAM)
- **EXISTING / REMAINING** (NO WORK REQUIRED

DATE	DESCRIPTION
02.03.11	Artwork Production

SCALE	PAGE
NA	04

dawa

© 2010
DAWA, Inc.
Matthews, NC
info@dawainc.com
dawainc.com
[704] 322 3094

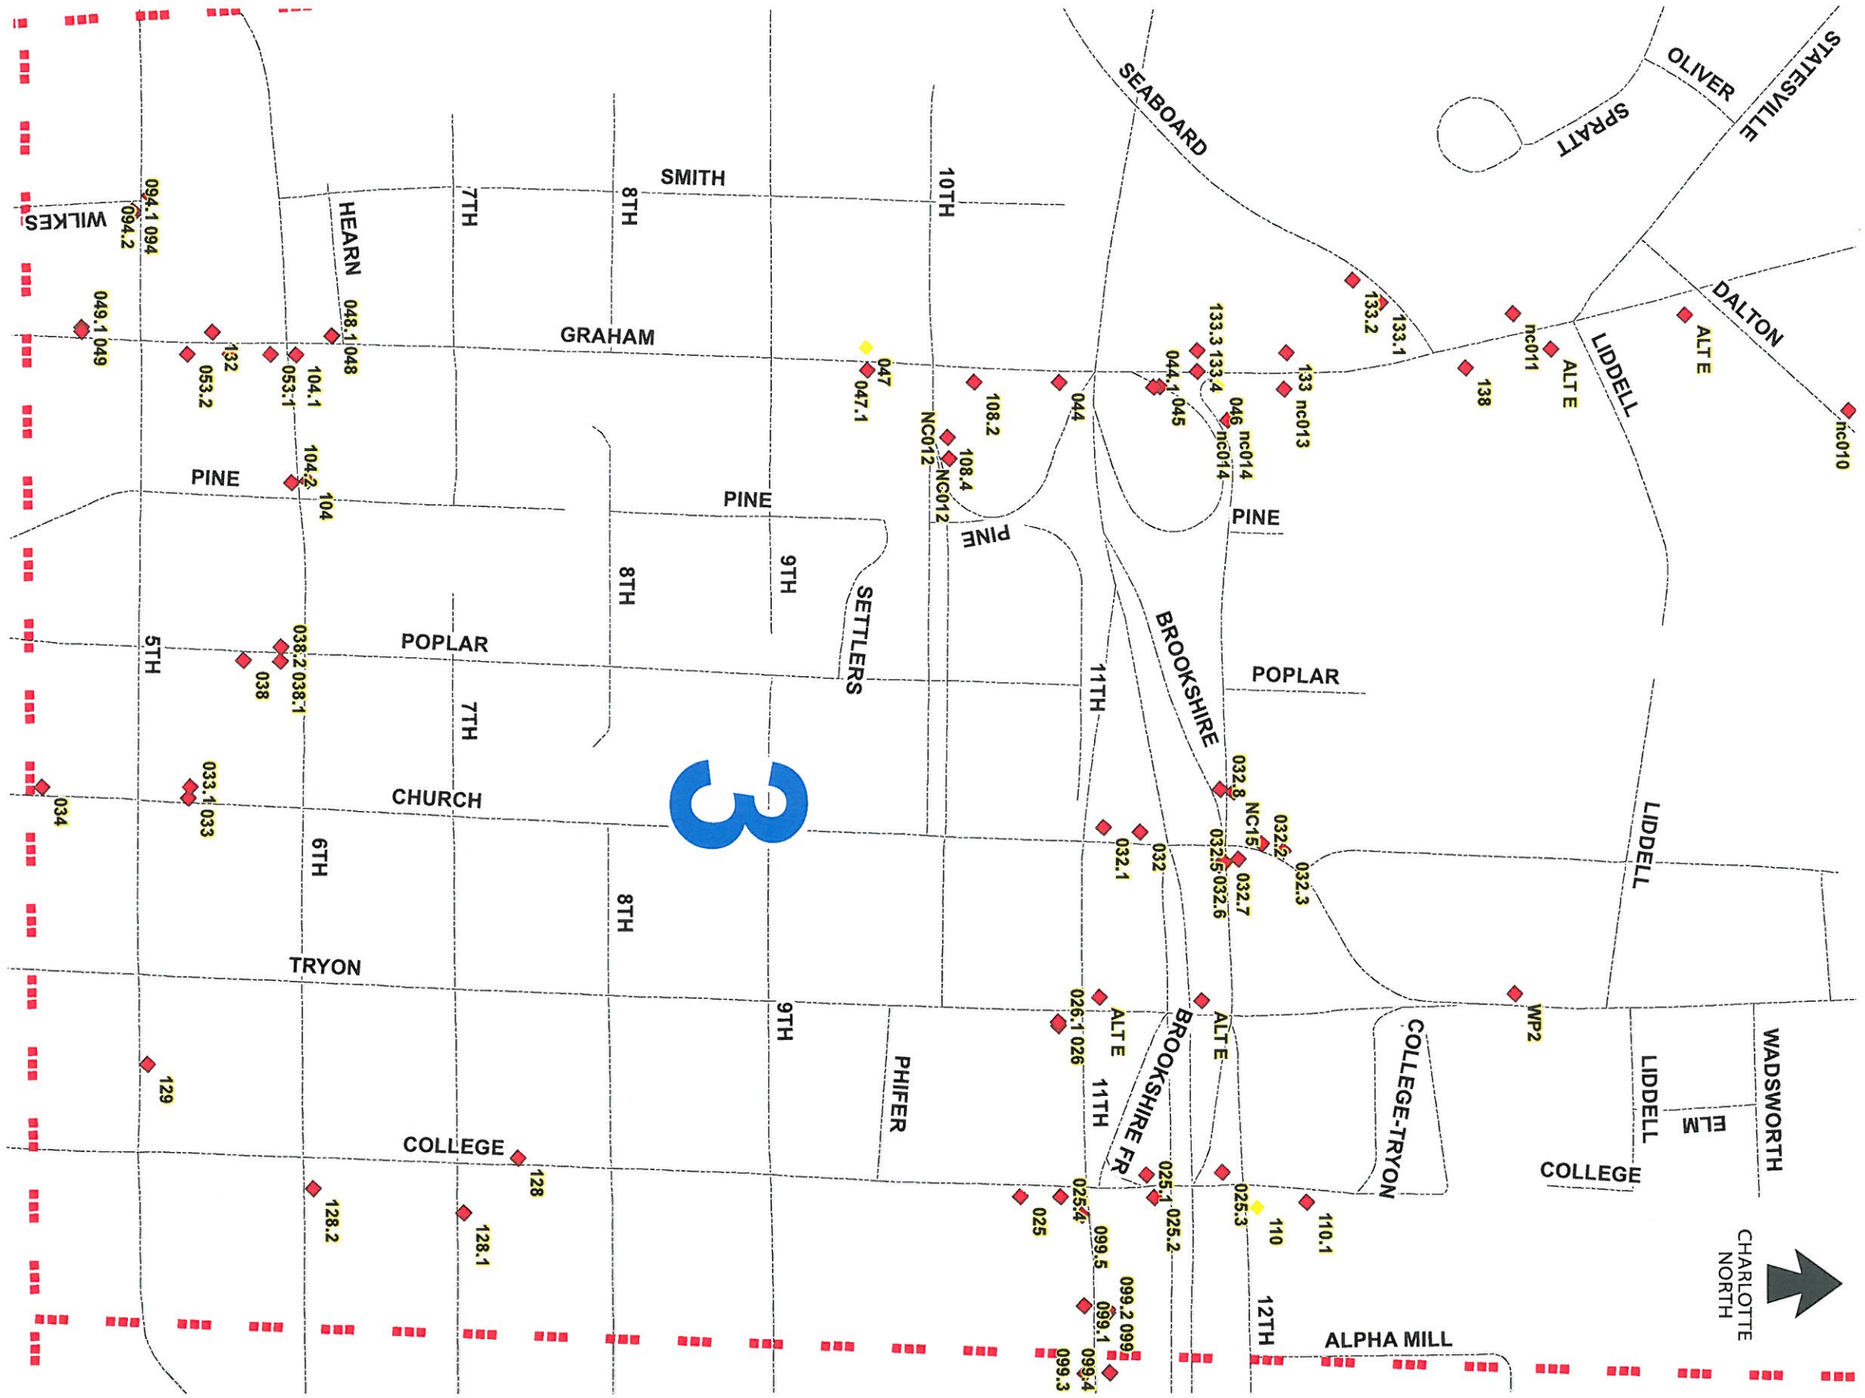

CHARLOTTE.
CHARLOTTE DEPARTMENT OF TRANSPORTATION

PROJECT

Sign Assembly Layouts

Location Plans

Section 3 Locations

NOTES

LEGEND

EGRESS SIGN LOCATION

- **NEW/ REVISED** (WORK INCLUDED IN THIS PROGRAM)
- **EXISTING / REMAINING** (NO WORK REQUIRED

DATE	DESCRIPTION
02.03.11	Artwork Production

SCALE	PAGE
NA	05

dawa

© 2010
DAWA, Inc.
Matthews, NC
info@dawainc.com
dawainc.com
[704] 322 3094

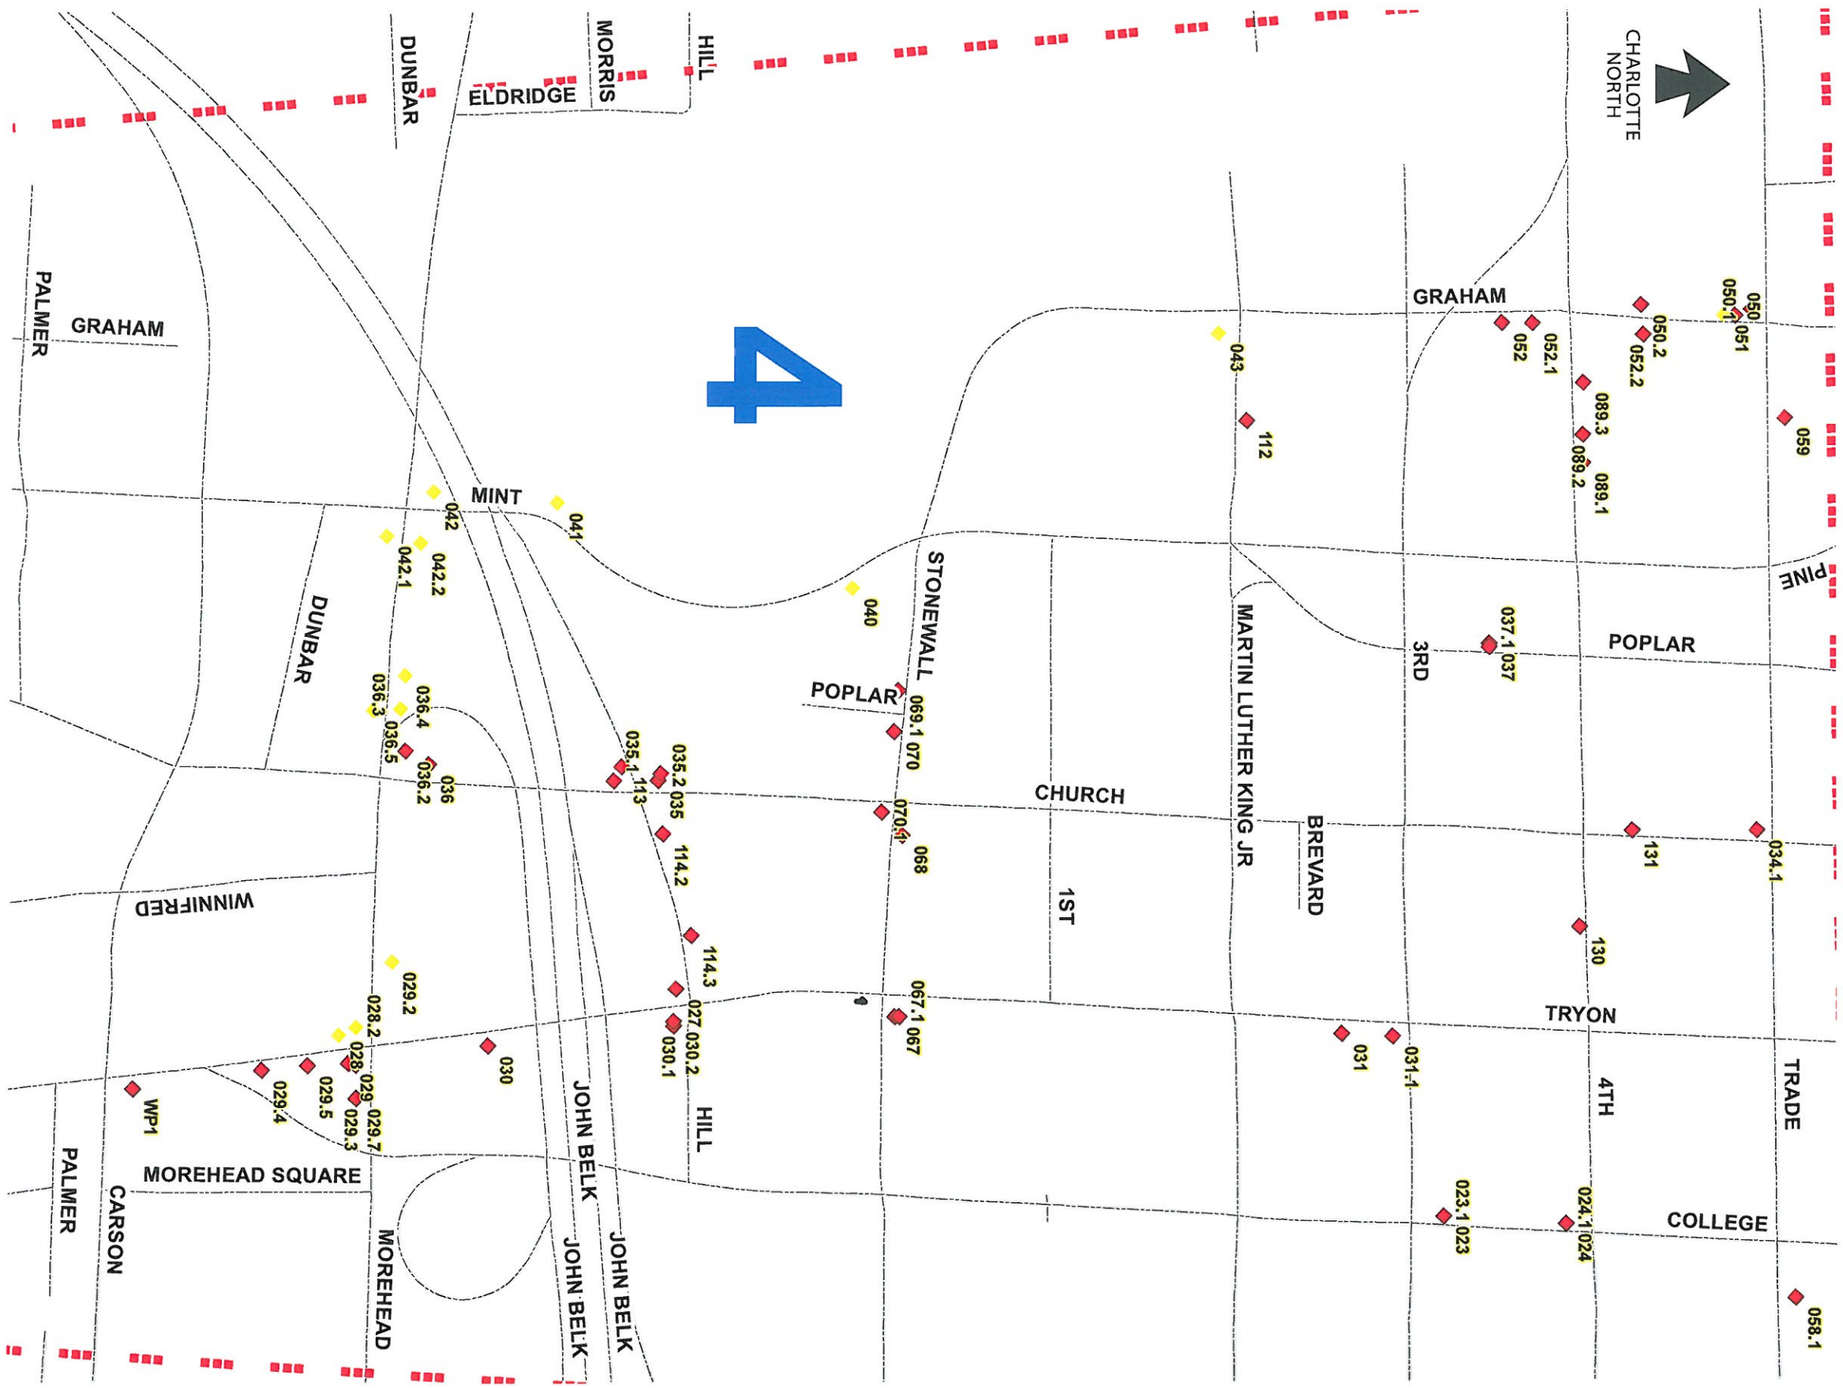

CHARLOTTE.
CHARLOTTE DEPARTMENT OF TRANSPORTATION

PROJECT

Sign Assembly Layouts

Location Plans

Section 4 Locations

NOTES

LEGEND

EGRESS SIGN LOCATION

- **NEW/ REVISED** (WORK INCLUDED IN THIS PROGRAM)
- **EXISTING / REMAINING** (NO WORK REQUIRED

DATE	DESCRIPTION
02.03.11	Artwork Production

SCALE	PAGE
NA	06

dawa

© 2010
DAWA, Inc.
Matthews, NC
info@dawainc.com
dawainc.com
[704] 322 3094

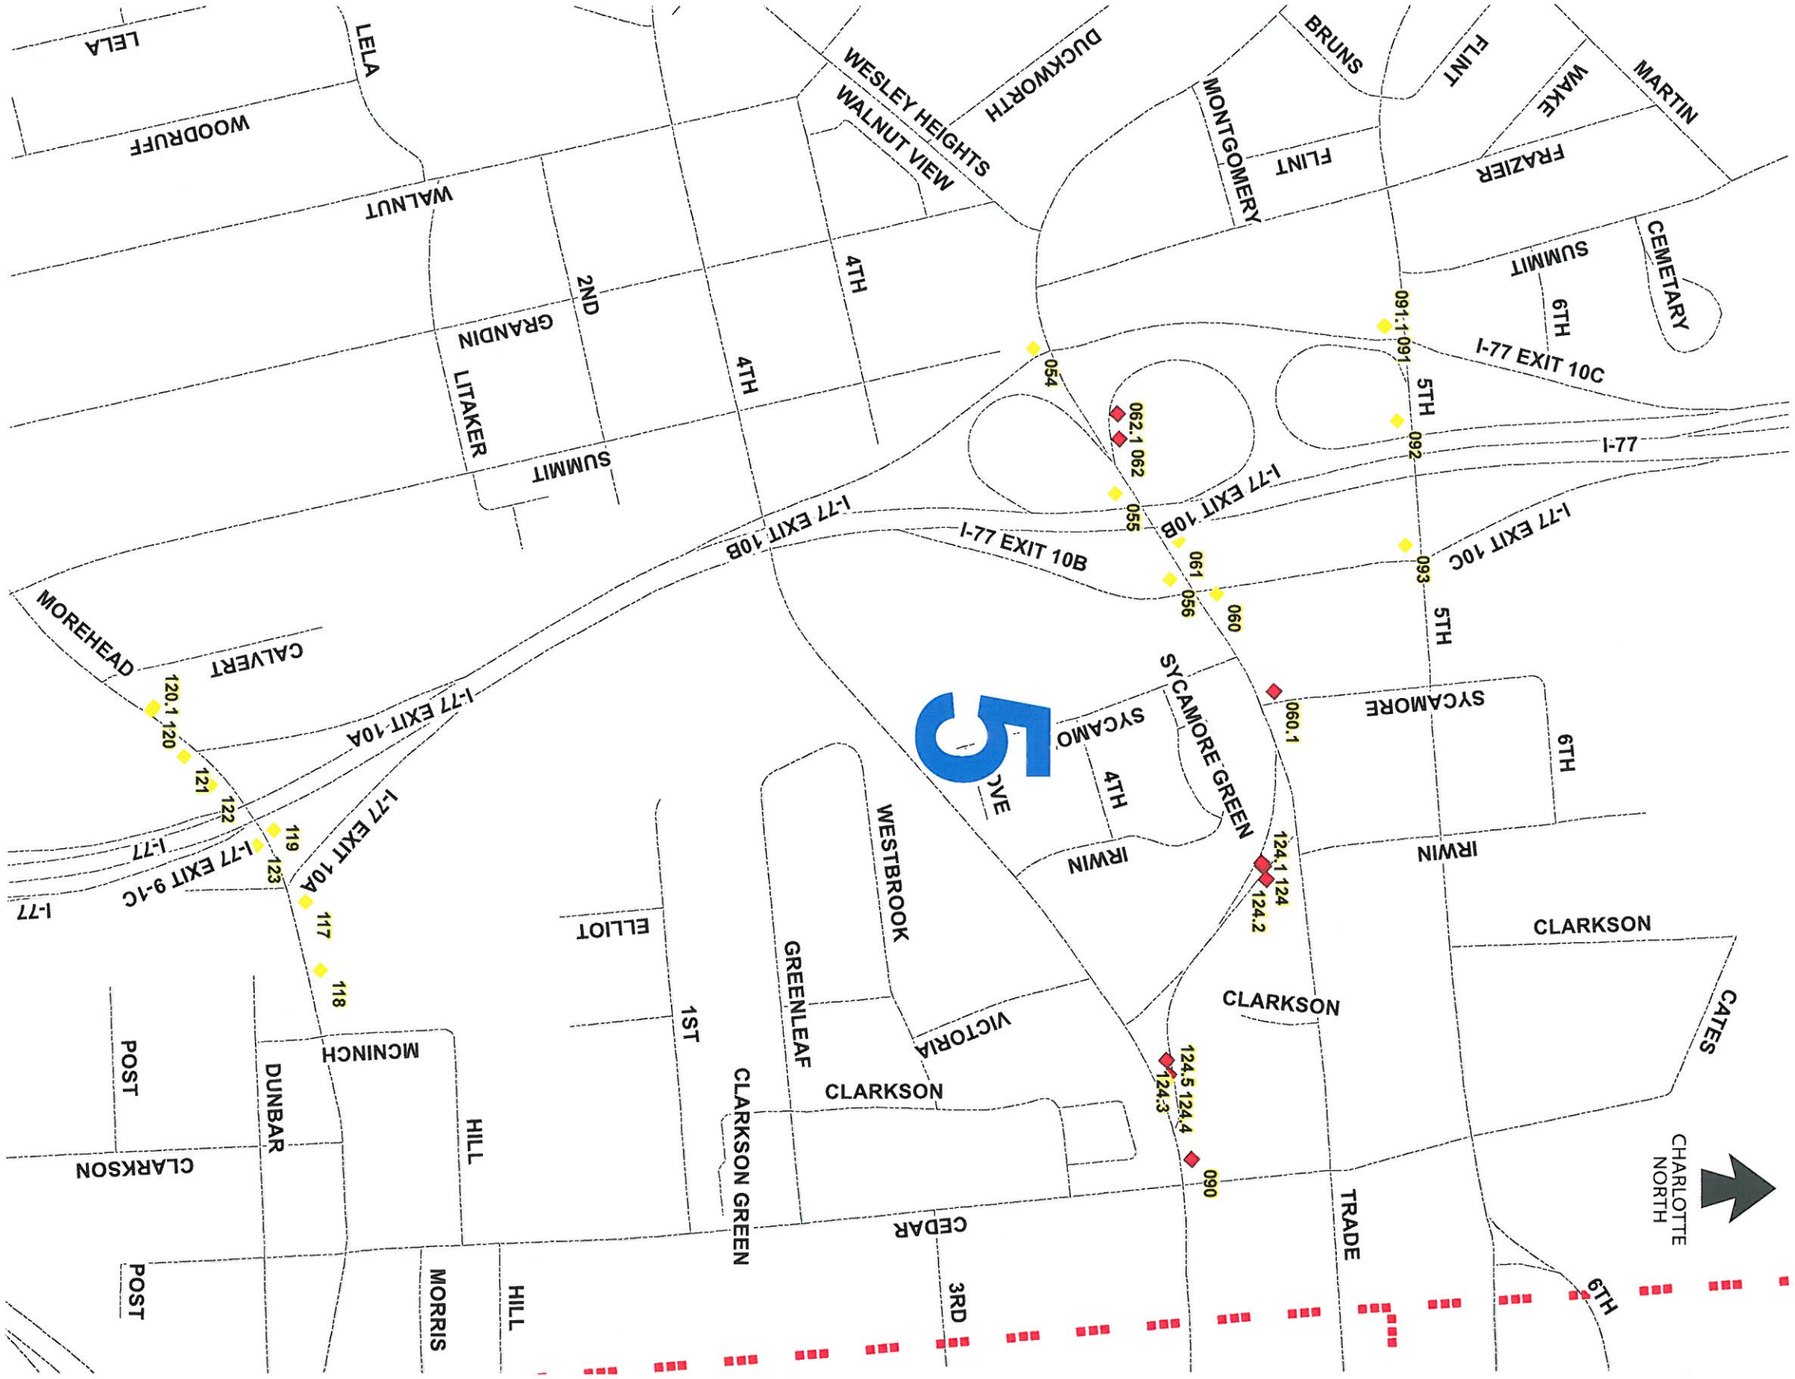

CHARLOTTE
CHARLOTTE DEPARTMENT OF TRANSPORTATION

PROJECT

Sign Assembly Layouts

Location Plans

Section 5 Locations

NOTES

LEGEND

EGRESS SIGN LOCATION

- **NEW/ REVISED** (WORK INCLUDED IN THIS PROGRAM)
- **EXISTING / REMAINING** (NO WORK REQUIRED

DATE	DESCRIPTION
02.03.11	Artwork Production

SCALE	PAGE
NA	07

dawa

© 2010
DAWA, Inc.
Matthews, NC
info@dawainc.com
dawainc.com
[704] 322 3094