PROJECT REFERENCE NO.	SHEET NO.
SF-4911E	

SURRY COUNTY

INSTALL MILLED RUMBLE STRIPS ON US 52
FROM SR 1815 (COOK SCHOOL ROAD) TO US 52 BUSINESS

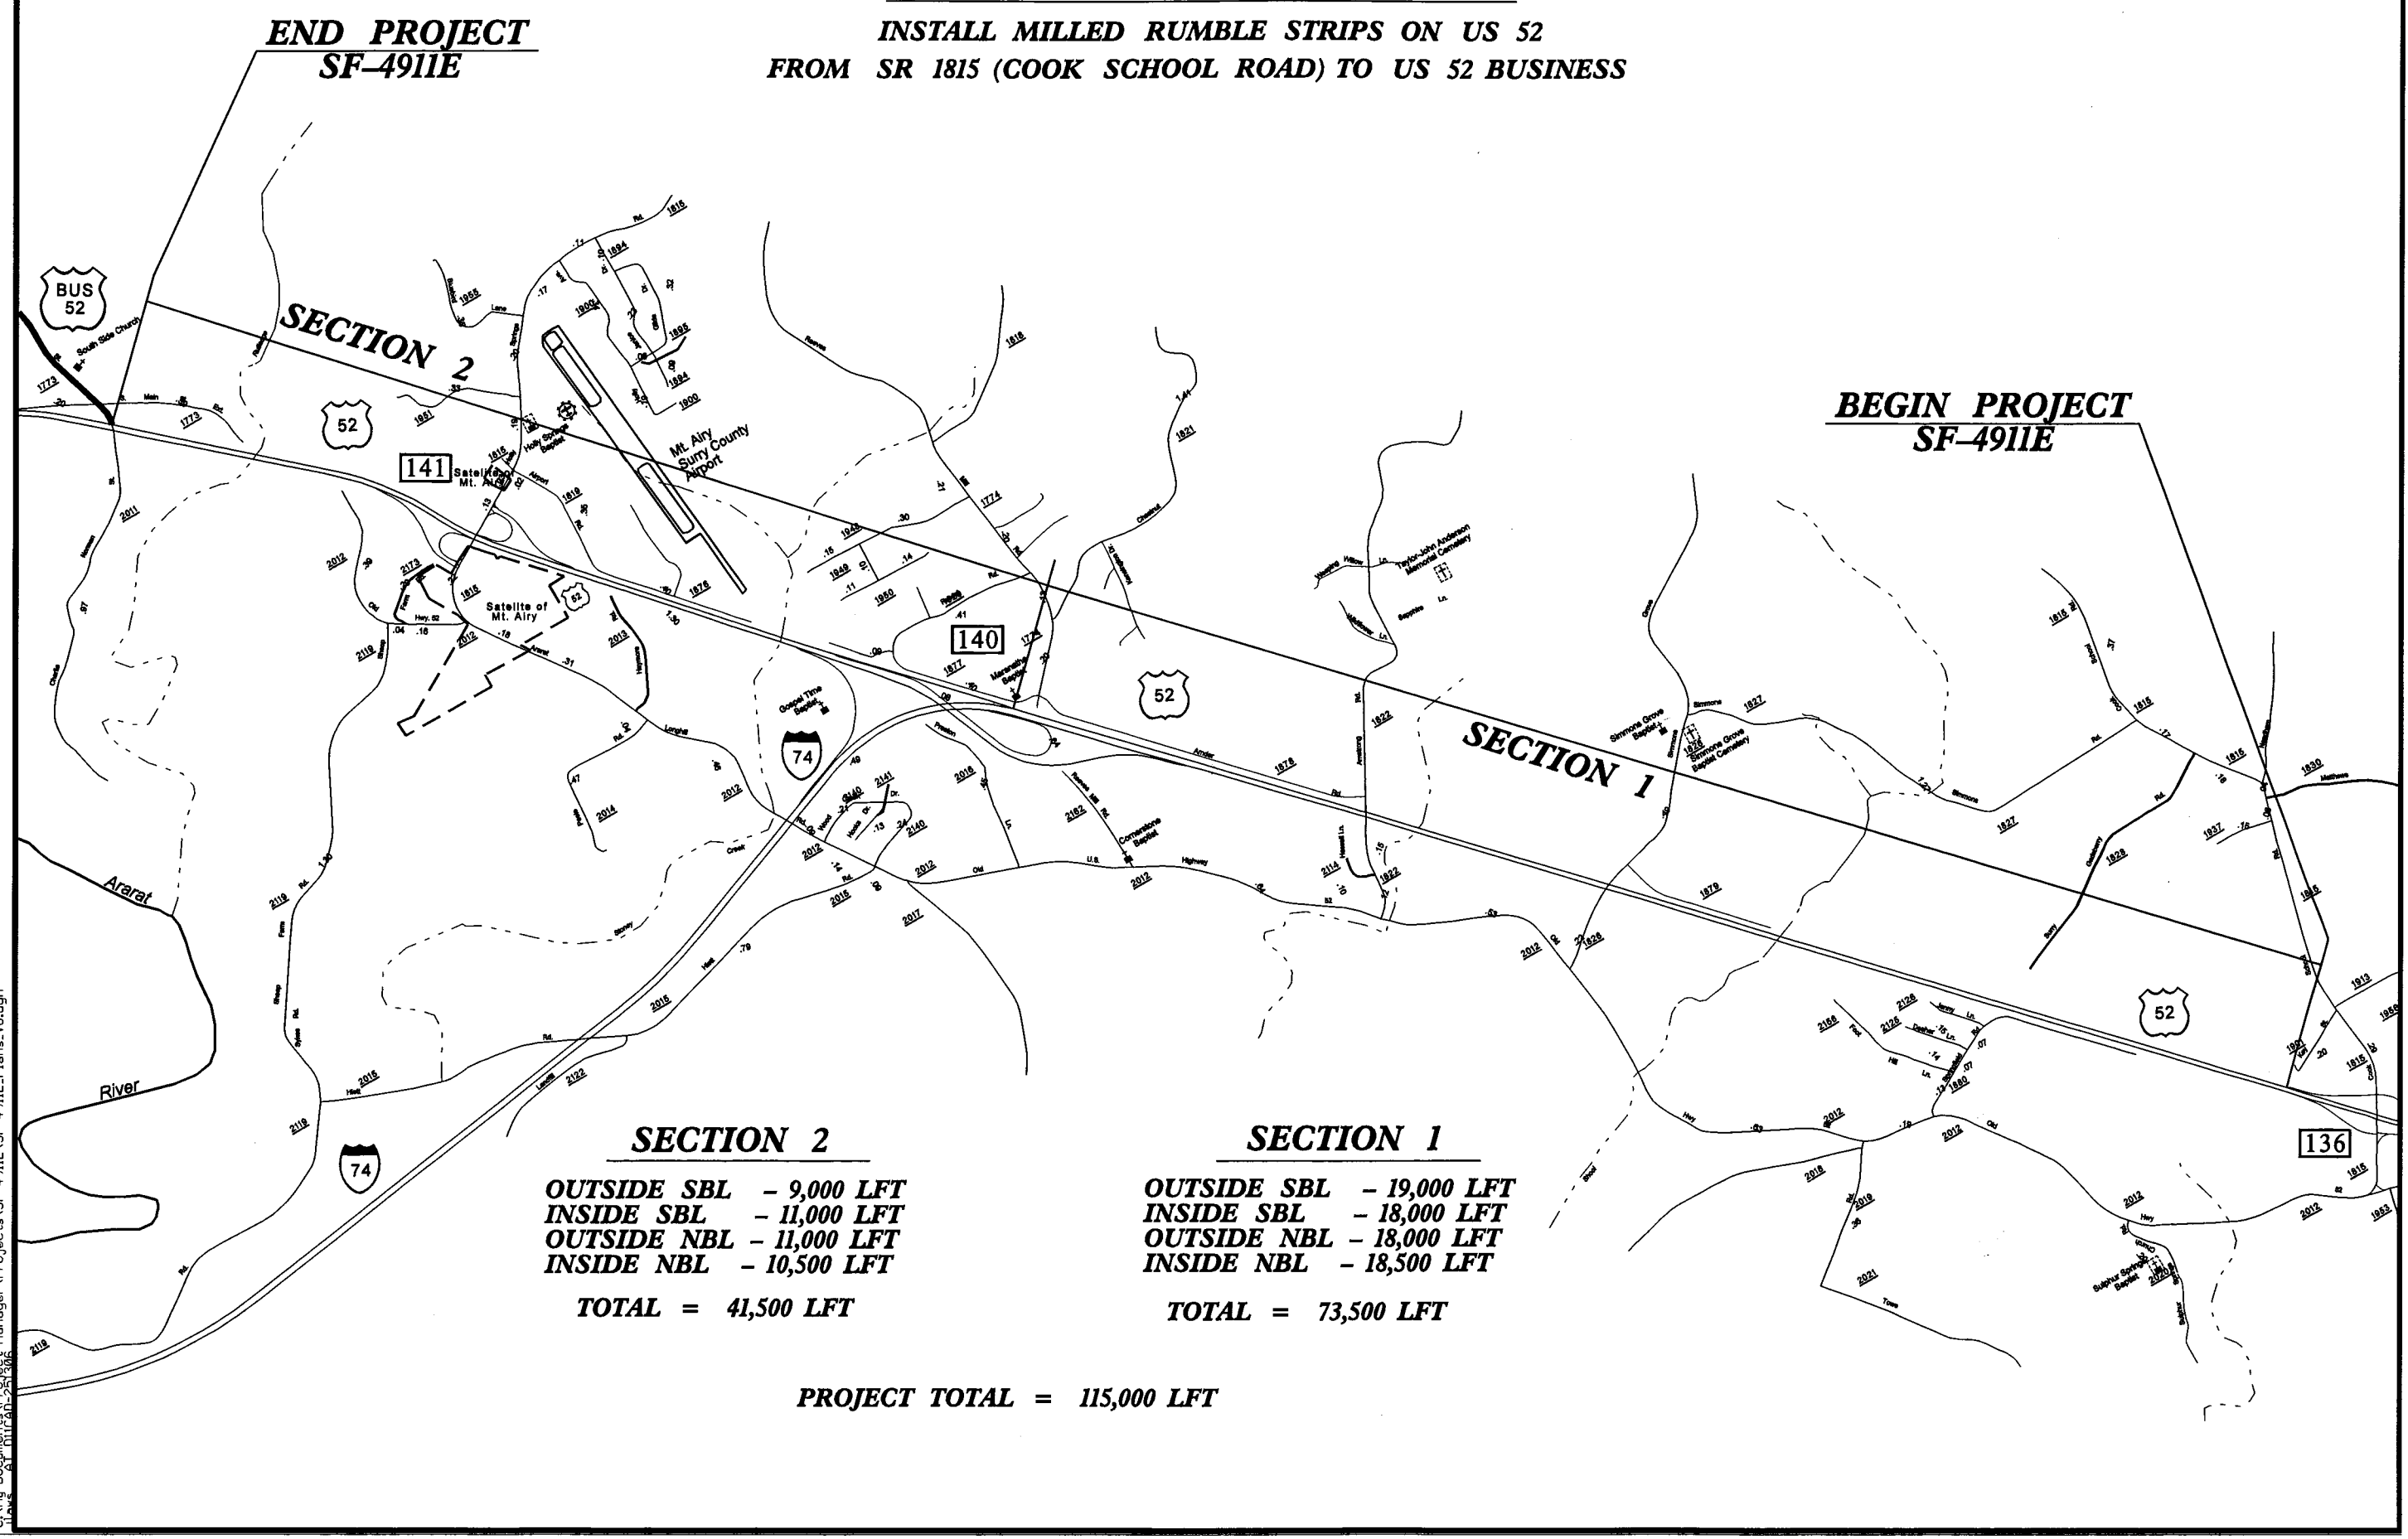

SECTION 2

OUTSIDE SBL - 9,000 LFT
INSIDE SBL - 11,000 LFT
OUTSIDE NBL - 11,000 LFT
INSIDE NBL - 10,500 LFT

TOTAL = 41,500 LFT

SECTION 1

OUTSIDE SBL - 19,000 LFT
INSIDE SBL - 18,000 LFT
OUTSIDE NBL - 18,000 LFT
INSIDE NBL - 18,500 LFT

TOTAL = 73,500 LFT

PROJECT TOTAL = 115,000 LFT

8/17/99

25-OCT-2011 15:16
C:\My Documents\Project Manager\Projects\SF-4911E\SF-4911E_Plans_V8.dgn