050197

PROJECT REFERENCE NO.		SHEET NO.
R-5205		1
STATE PROJECT	F.A. PROJECT NO.	DESCRIPTION
45327.3.1	STP-0023(22)	

R-5205 US-23 BUSINESS CITY OF SYLVA SIDEWALK IMPROVEMENT

JACKSON COUNTY

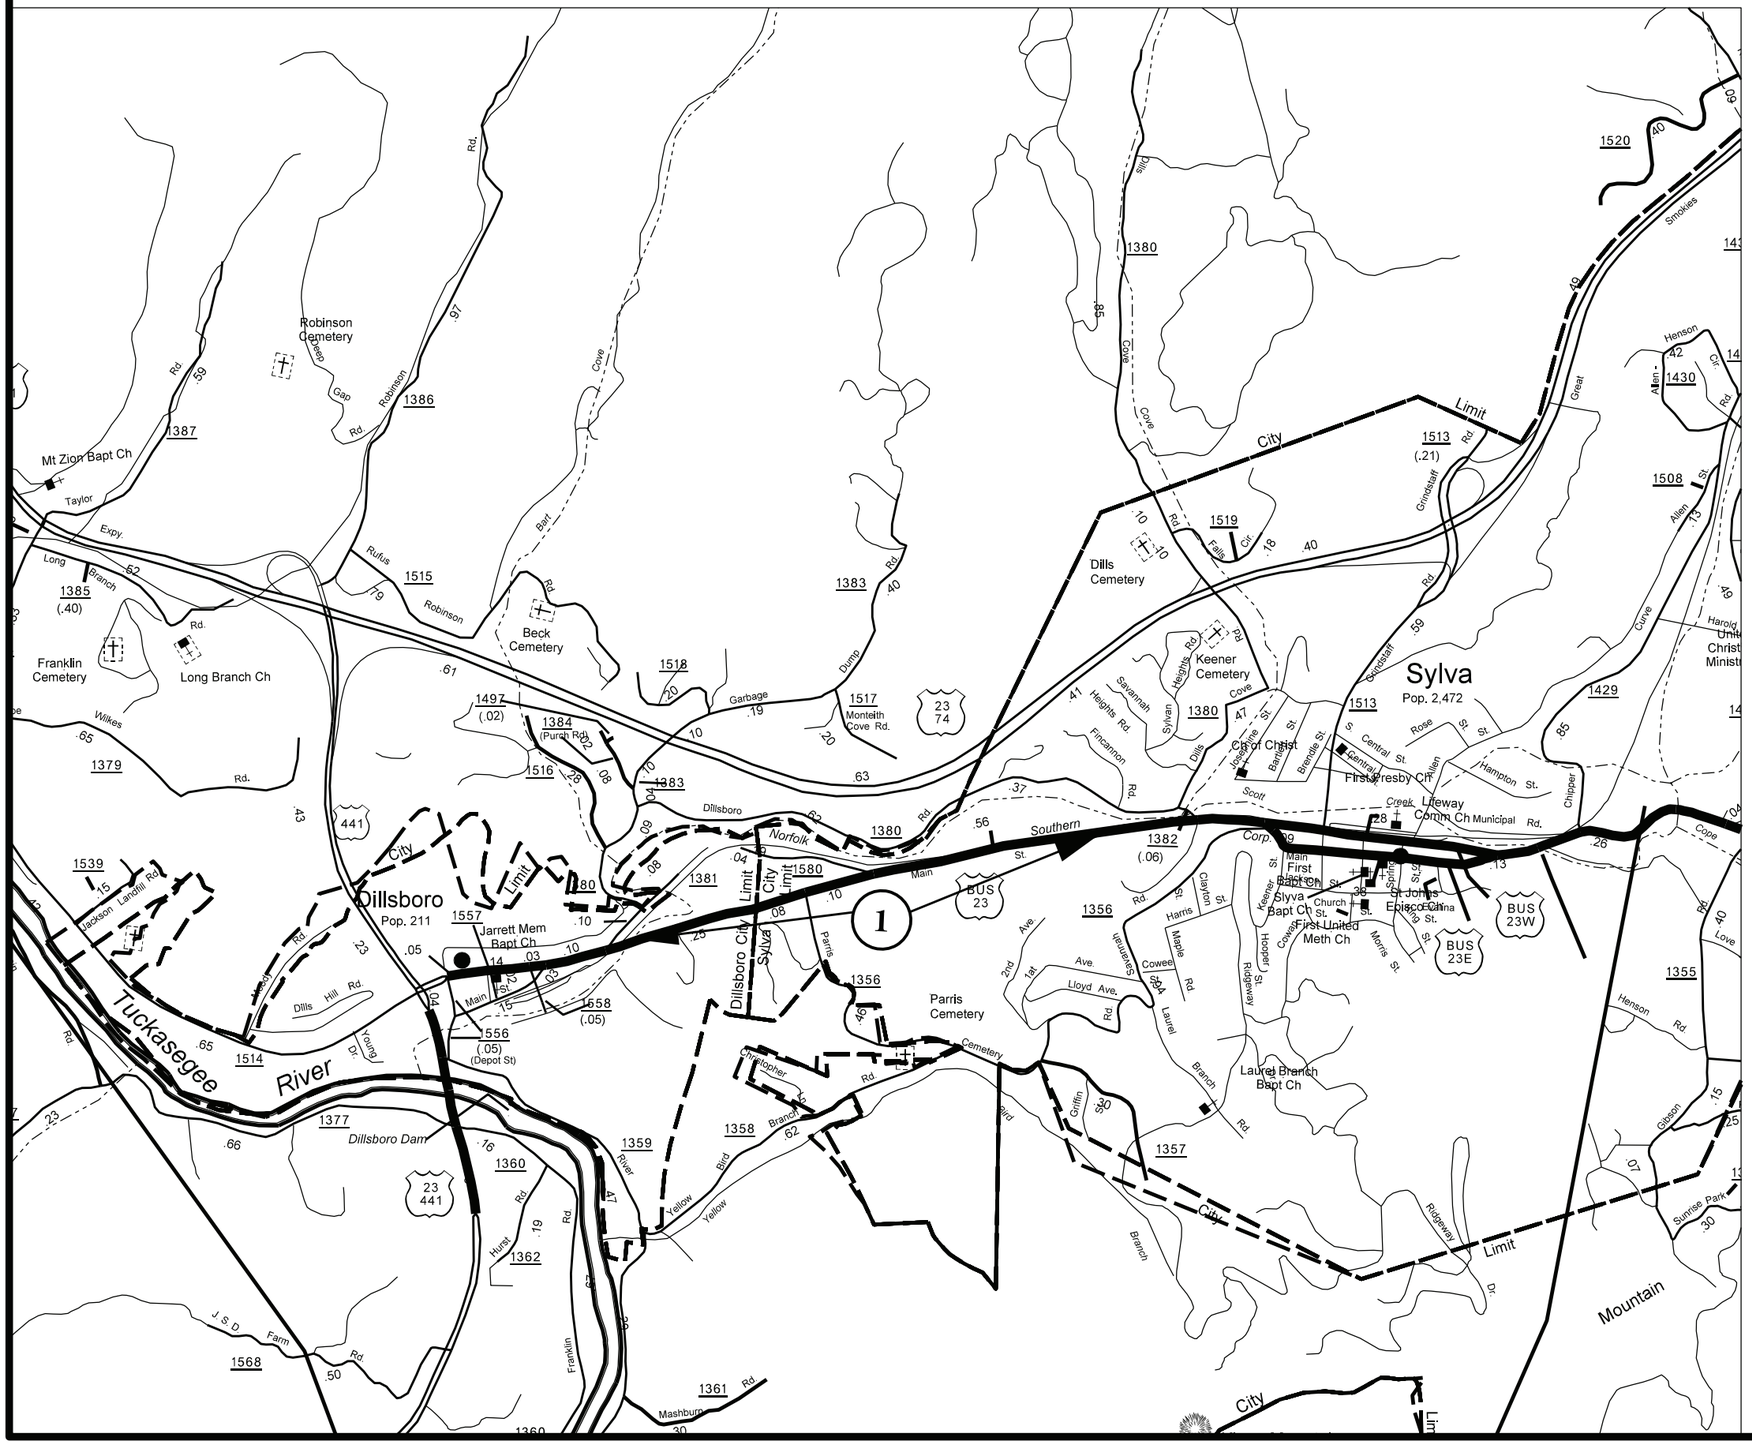

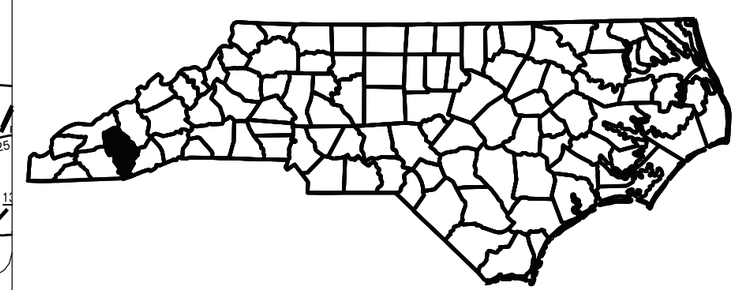

$$$$$$SYSTIME$$$$$
$$$$$$$$$$$$$$$$DGN$$$$$$$$$$$$$$$$
$$$$USERNAME$$$$

PROJECT REFERENCE NO.	SHEET NO.
R-5205	PLN 1
STATE PROJECT	F.A. PROJECT NO.
45327.3.1	STP-0023(22)

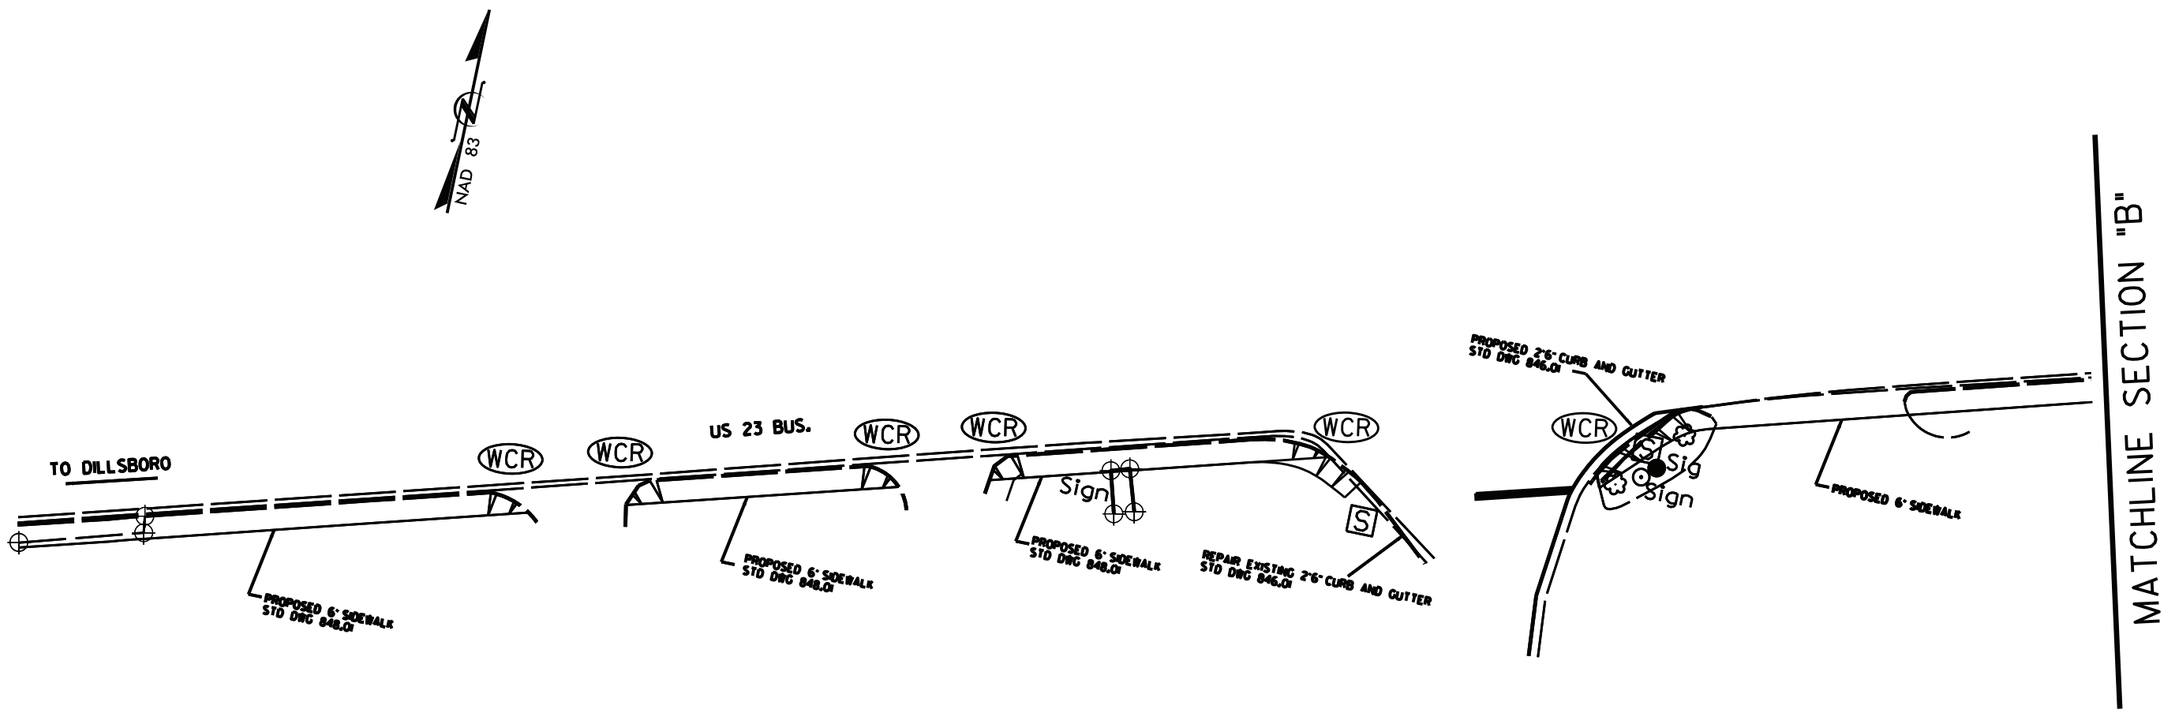

SECTION "A"

NOT TO SCALE

REVISIONS

8/17/99

PROJECT REFERENCE NO.	SHEET NO.
R-5205	PLN 2
STATE PROJECT	F.A. PROJECT NO.
45327.3.1	STP-0023(22)

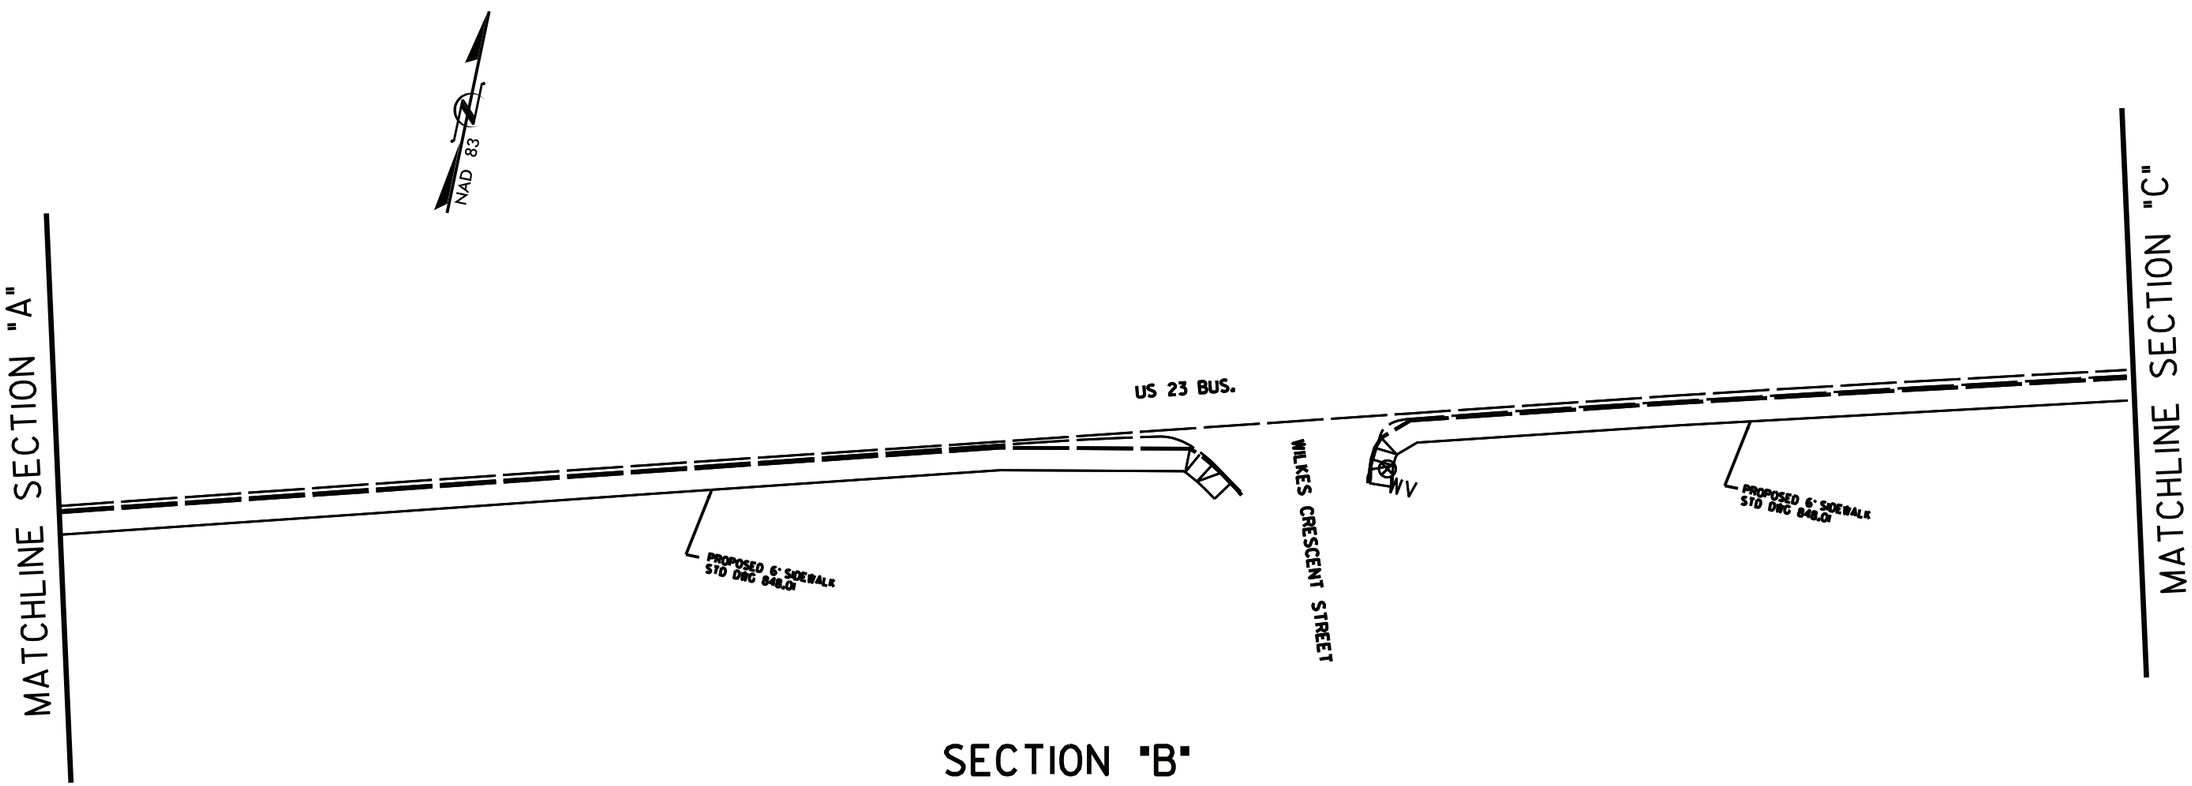

SECTION "B"

NOT TO SCALE

REVISIONS

8/17/99

PROJECT REFERENCE NO.	SHEET NO.
R-5205	PLN 3
STATE PROJECT	F.A. PROJECT NO.
45327.3.1	STP-0023(22)

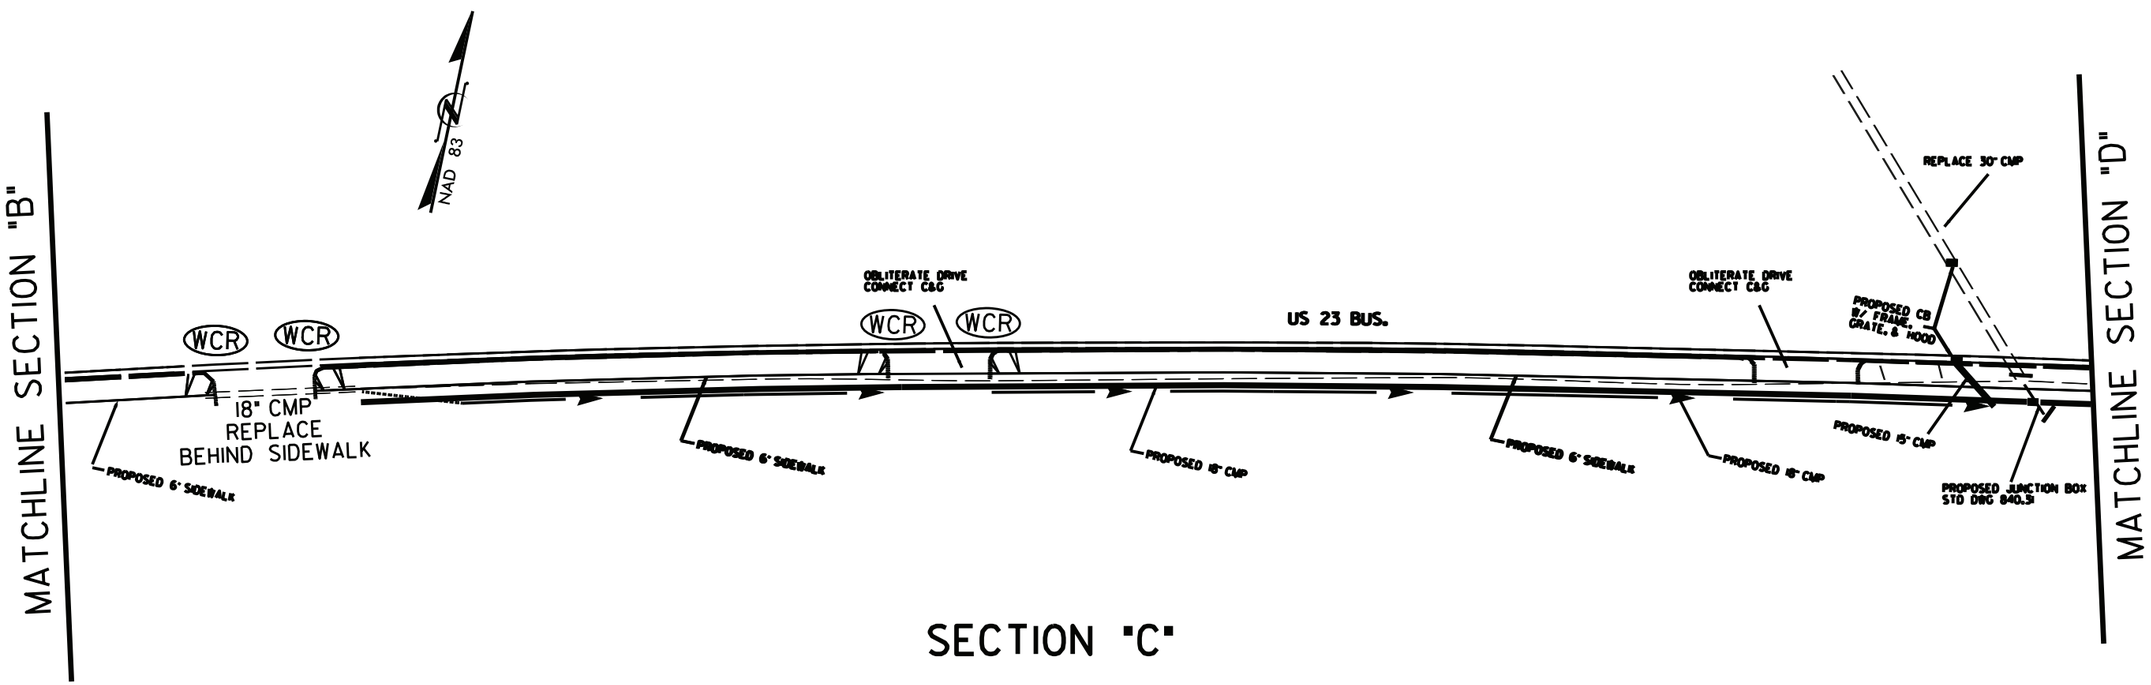

SECTION "C"

NOT TO SCALE

REVISIONS

8/17/99

$$$$$SYSTIME$$$$$
$$$$$USERNAME$$$$

PROJECT REFERENCE NO.	SHEET NO.
R-5205	PLN 4
STATE PROJECT	F.A. PROJECT NO.
45327.3.1	STP-0023(22)

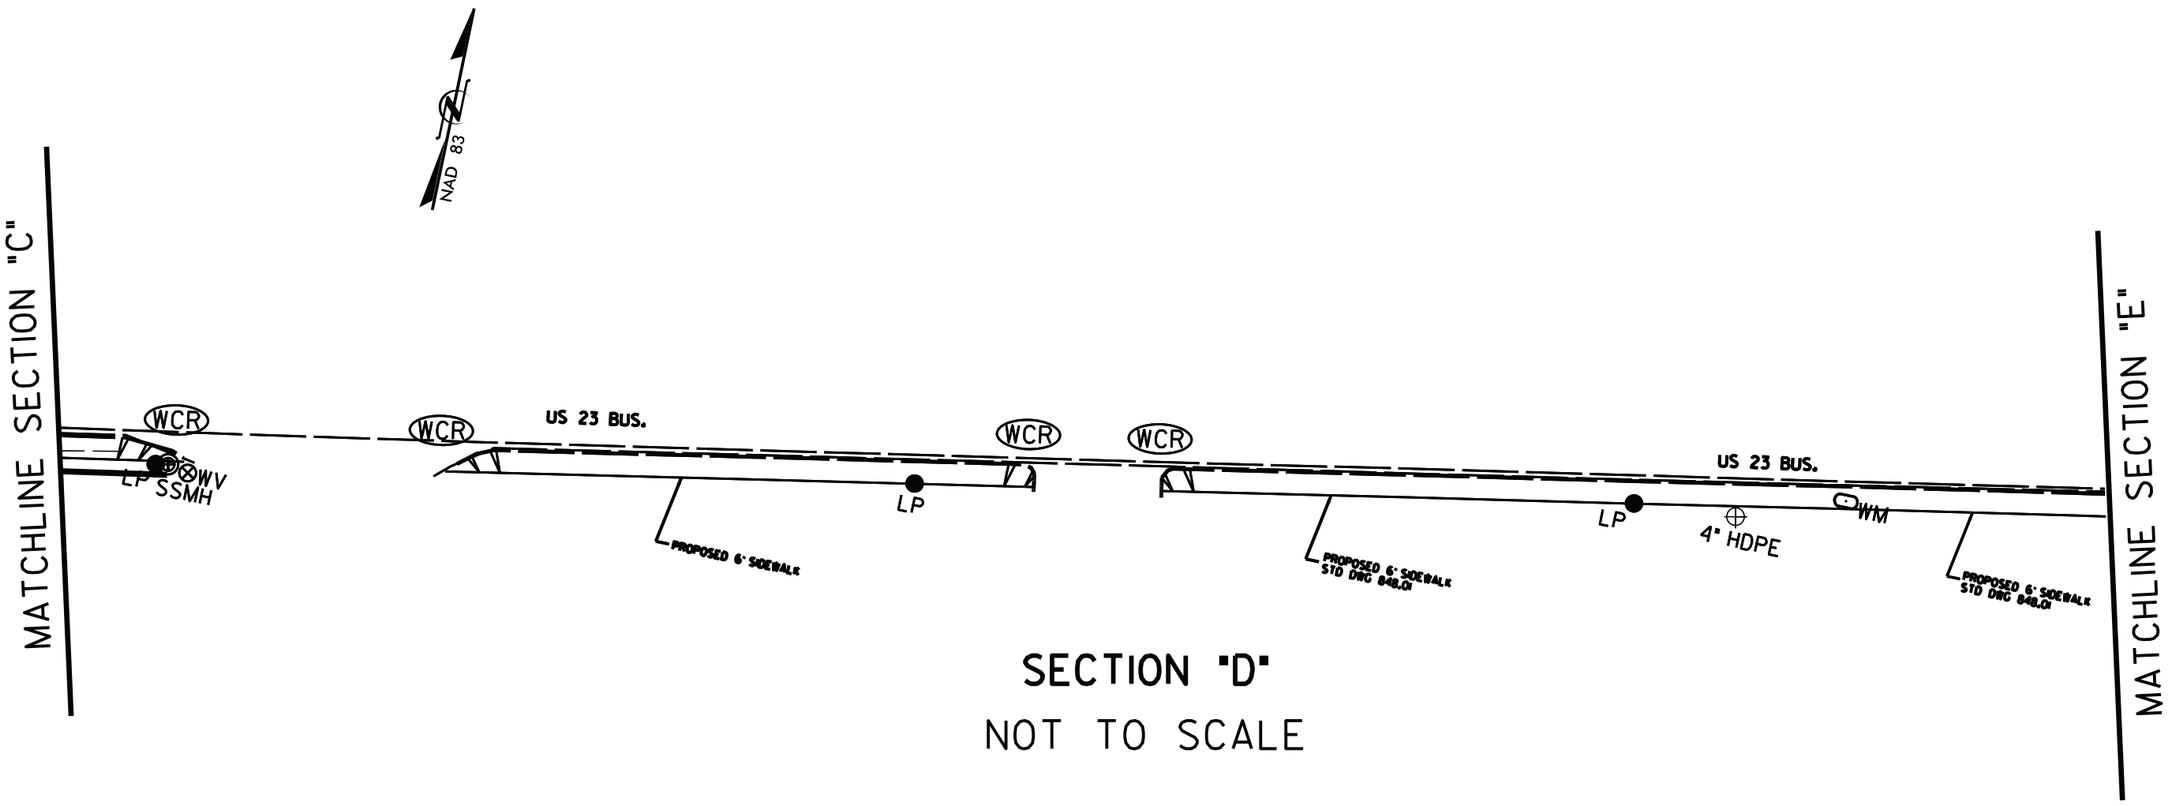

SECTION "D"

NOT TO SCALE

REVISIONS

8/17/99

$$$$$$$SYSTIME$$$$$$
$$$$$$$$$$$$$$$$DGN$$$$$$$$$$$$$$$$$$$$
$$$$$$FILENAME$$$$

PROJECT REFERENCE NO.	SHEET NO.
R-5205	PLN 5
STATE PROJECT	F.A. PROJECT NO.
45327.3.1	STP-0023(22)

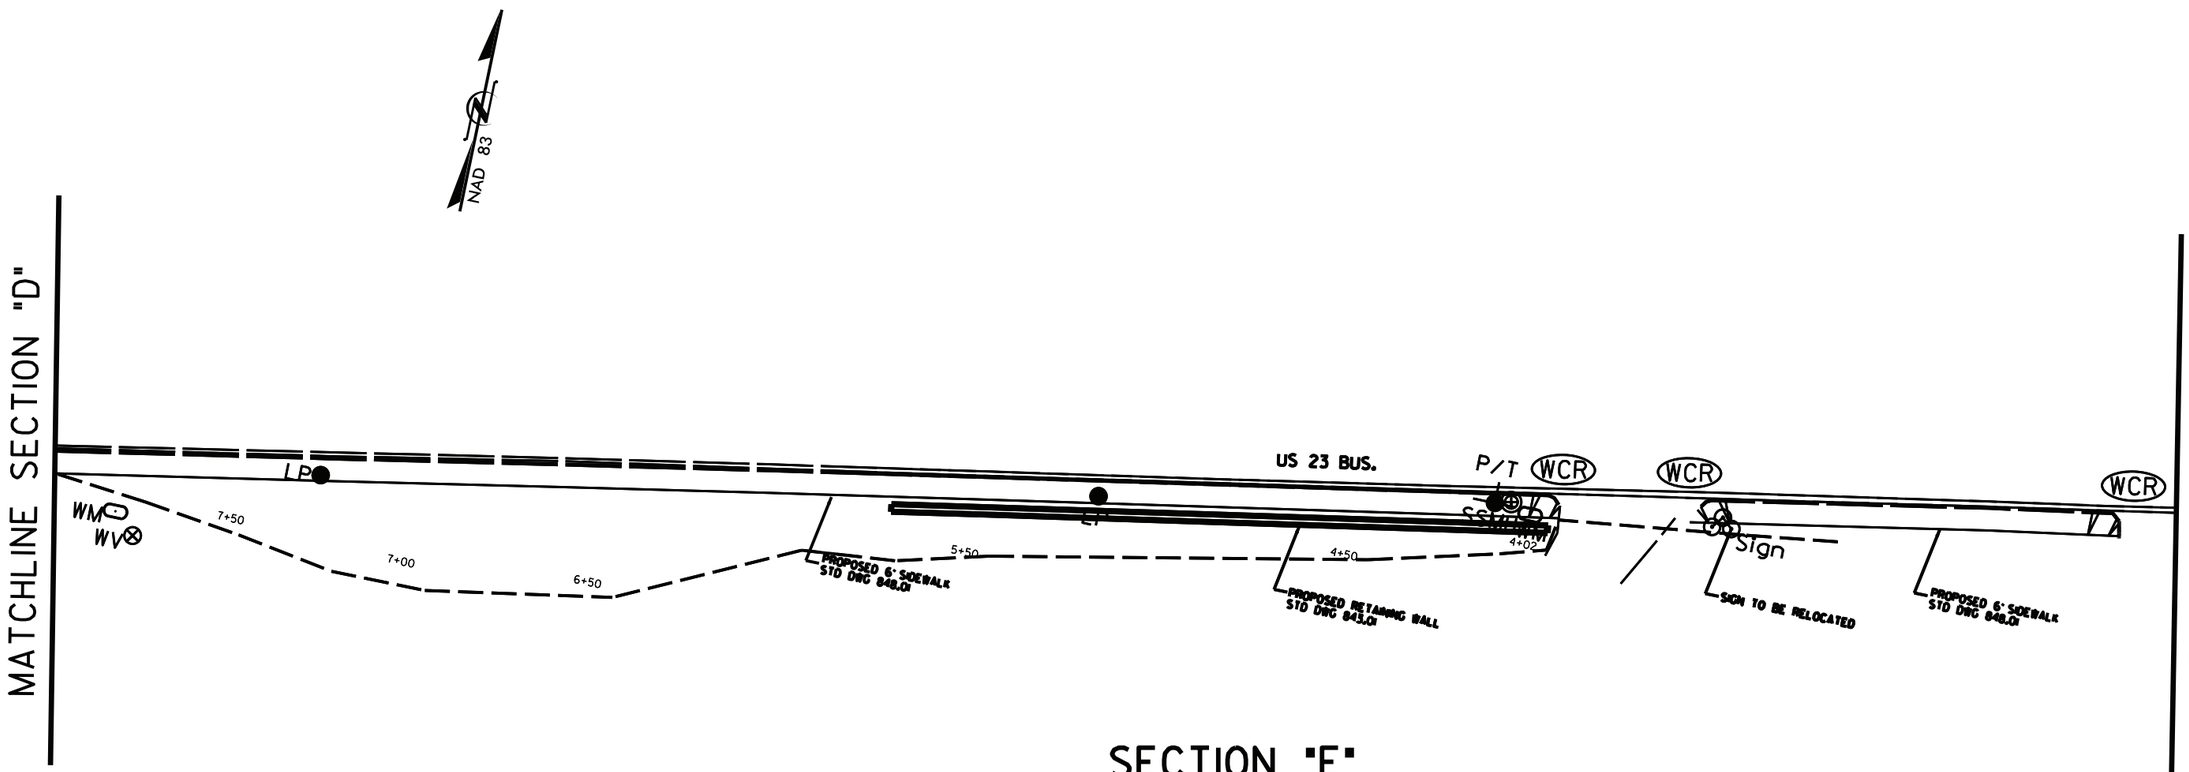

SECTION "E"

NOT TO SCALE

REVISIONS

8/17/99

$$$$$SYSTIME$$$$$
$$$$$$$$$$$$$$$DGN$$$$$$$$$$$$$$$$$$$
$$$$USERNAME$$$$

PROJECT REFERENCE NO.	SHEET NO.
R-5205	PLN 6
STATE PROJECT	F.A. PROJECT NO.
45327.3.1	STP-0023(22)

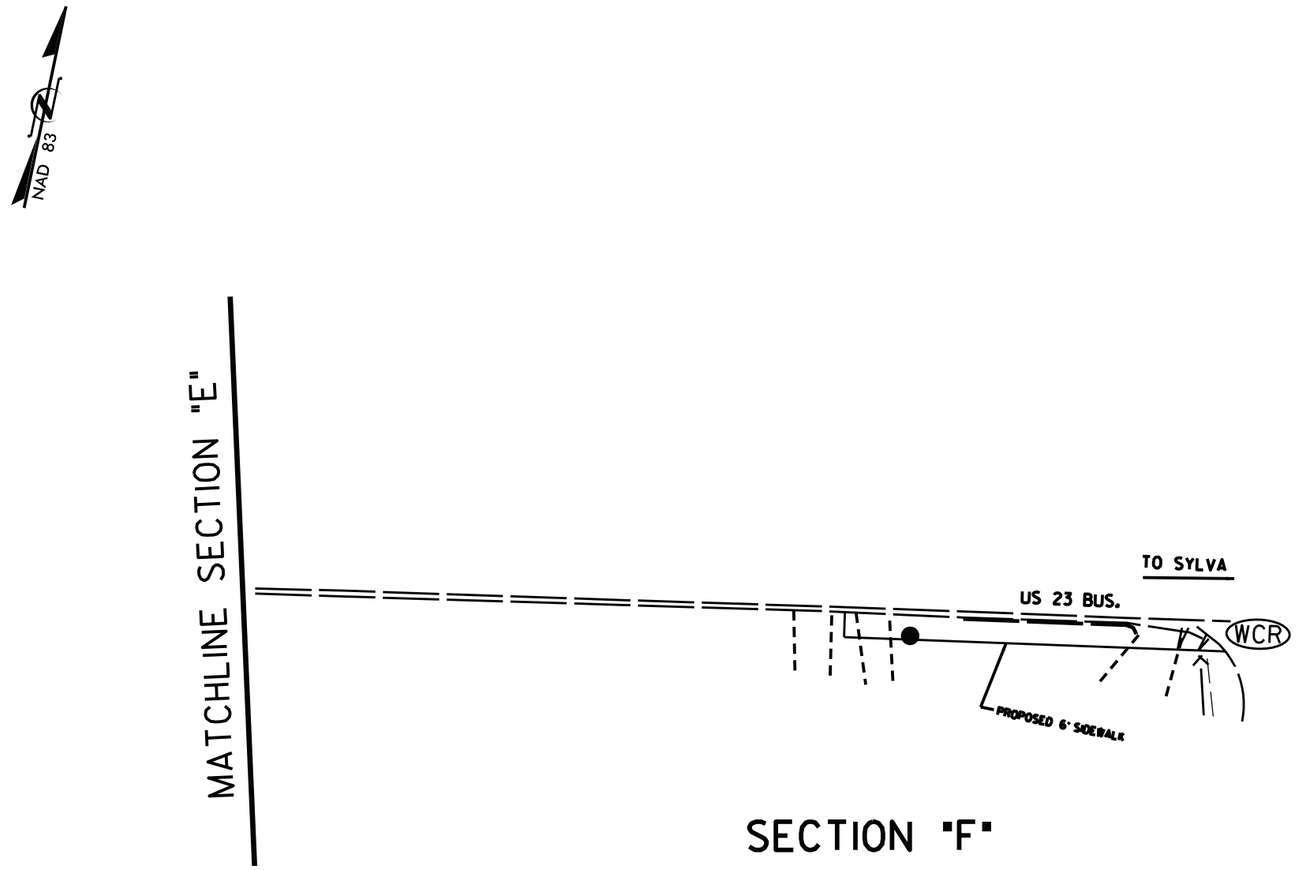

SECTION "F"

NOT TO SCALE

REVISIONS

8/17/99

$$$$$$$SYSTIME$$$$$
$$$$$$$$$$$$$$$DGN$$$$$$$$$$$$$$$$$$$$
$$$$$USERNAME$$$$

8/23/99

PROJ. REFERENCE NO.	SHEET NO.
R-5205	XS-3

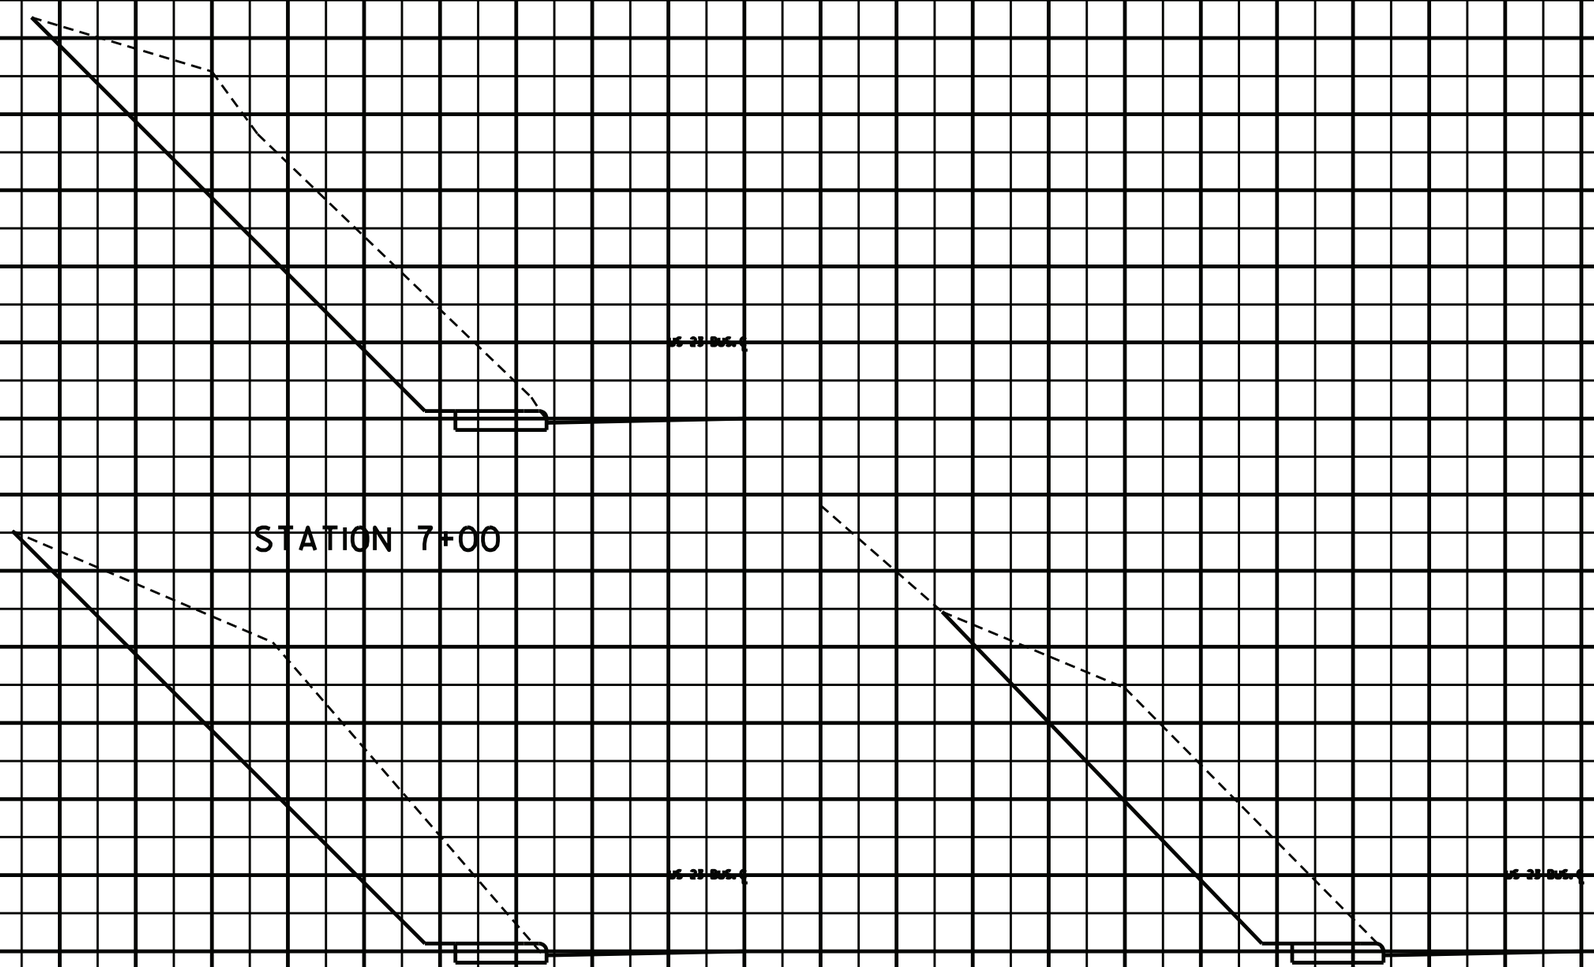

$$$$$$$$SYSTIME$$$$$
$$$$$$$$$$$$$$$$DGN$$$$$$$$$$$$$$$$$$$$
$$$$$$USERNAME$$$$

8/23/99

PROJ. REFERENCE NO.	SHEET NO.
R-5205	XS-2

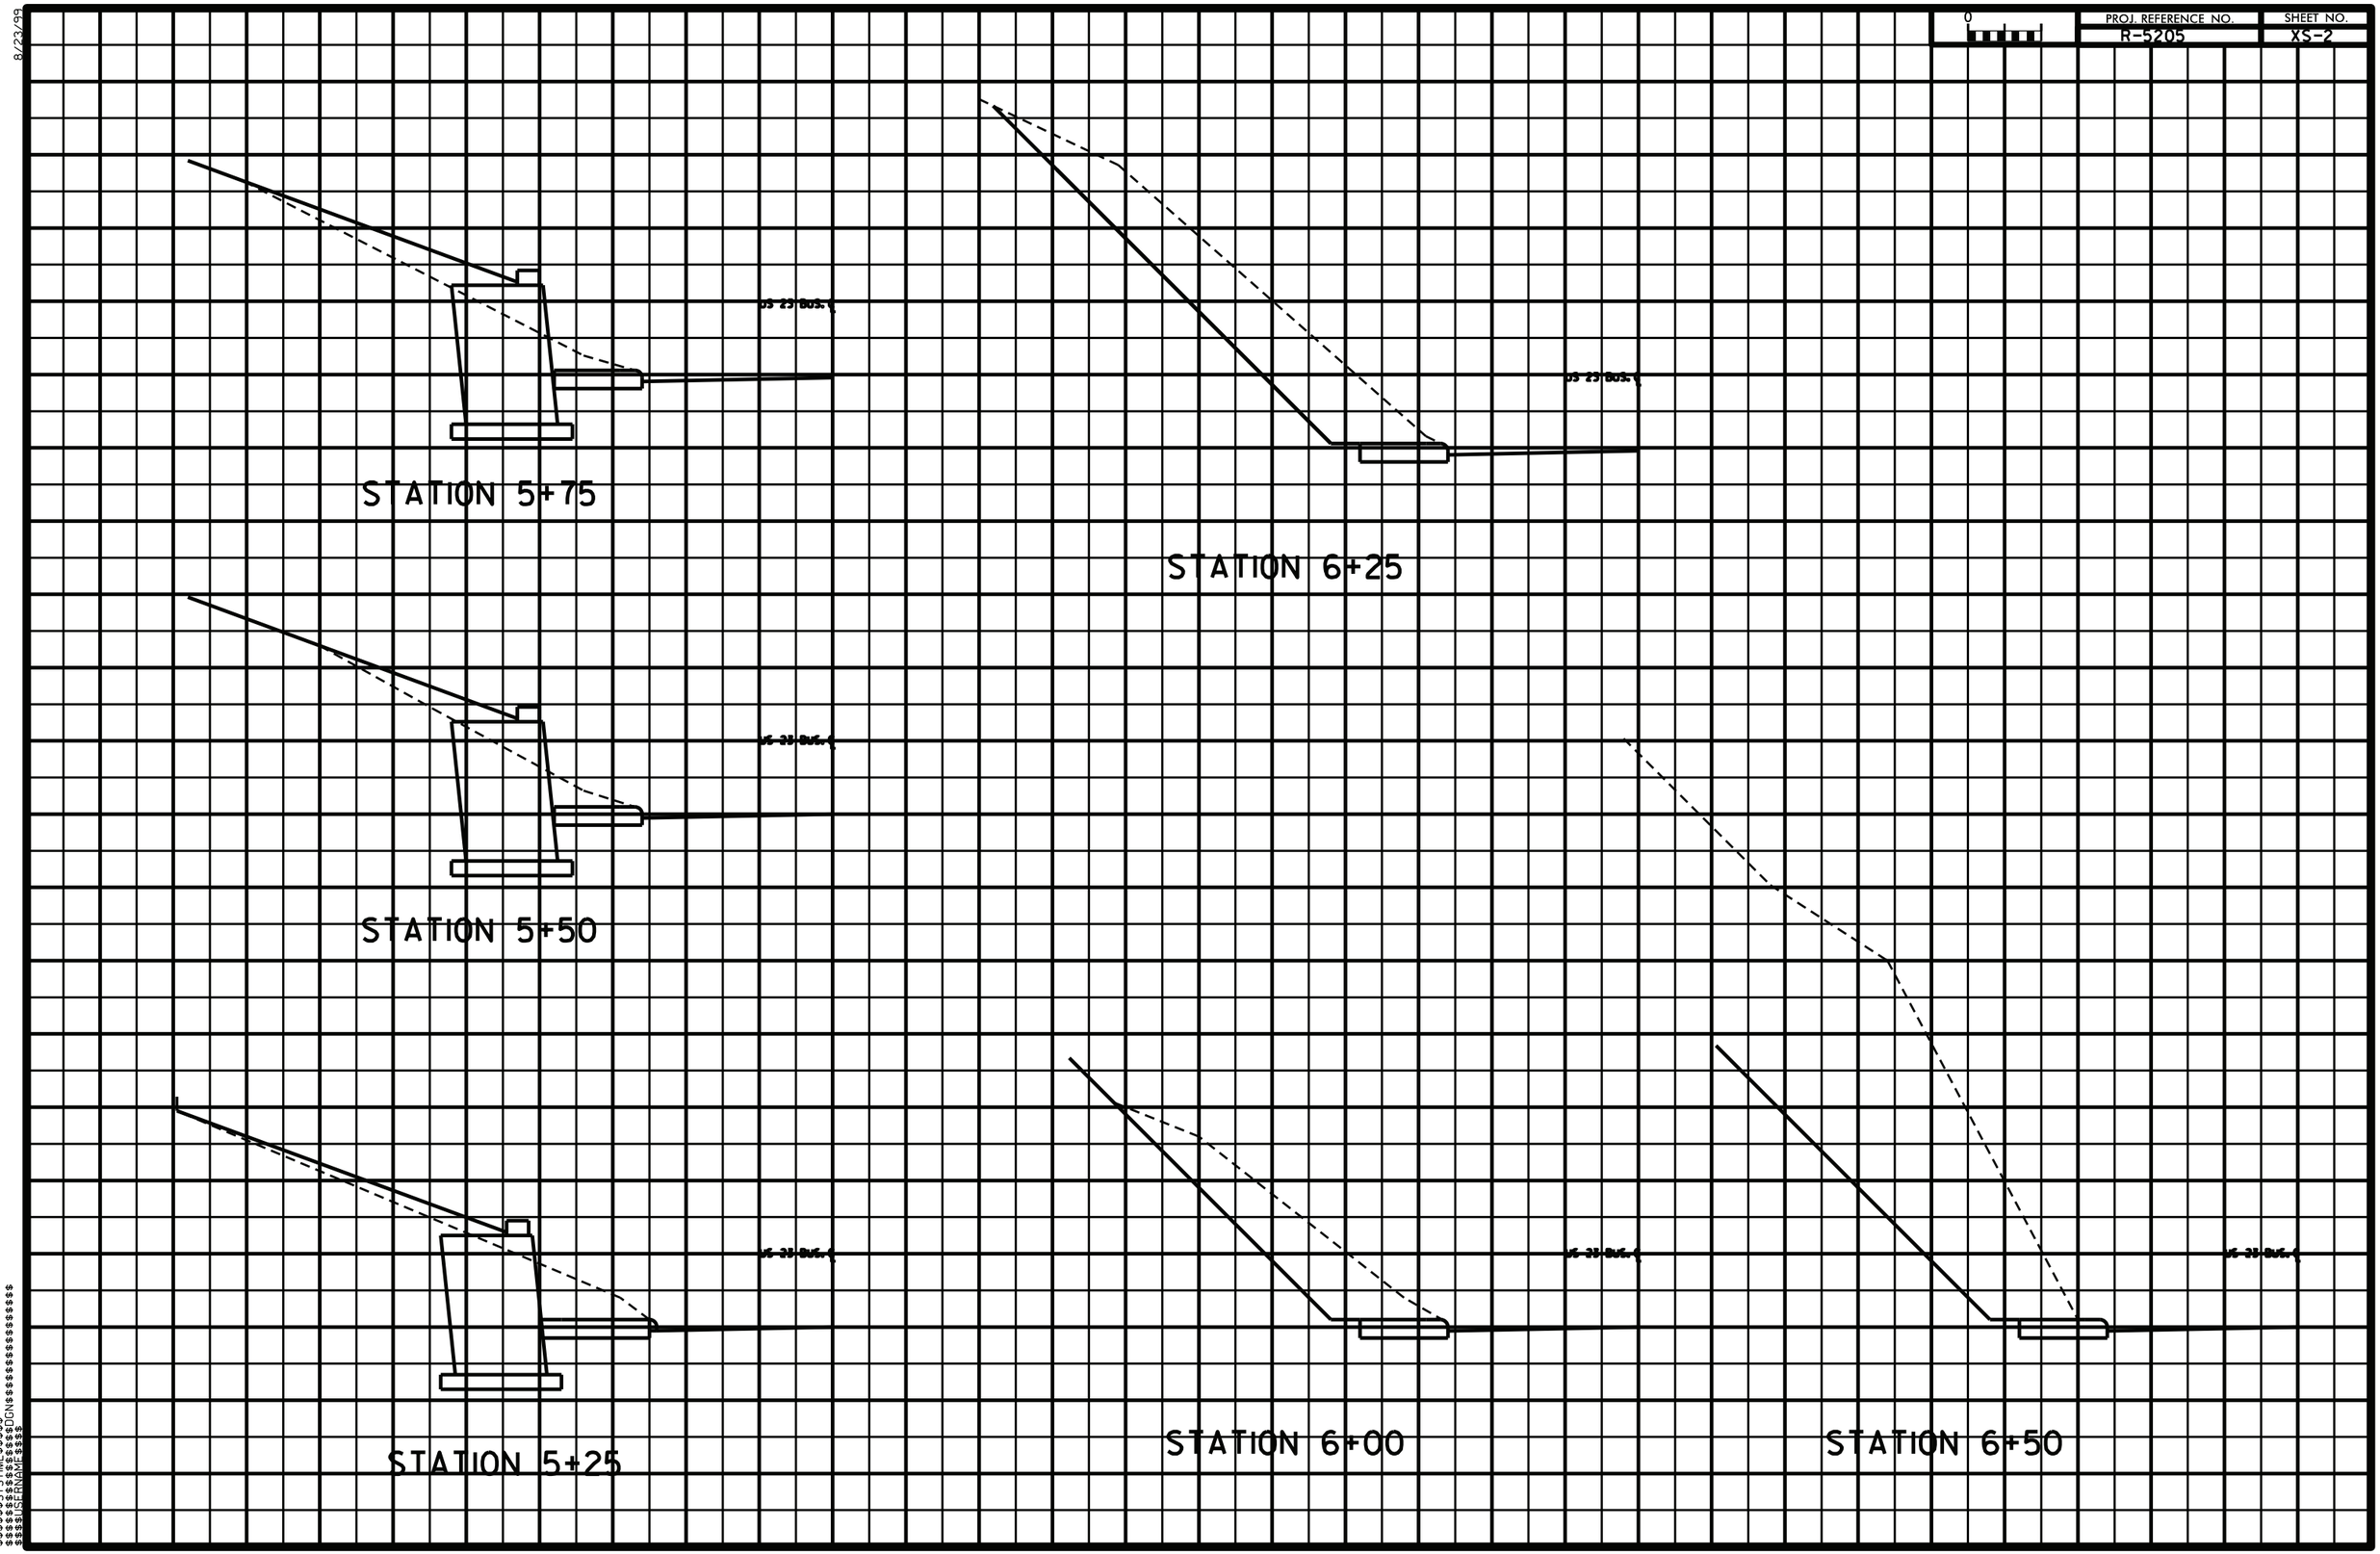

$$$$$$$SYSTIME$$$$$
$$$$$$$$$$$$$$$$$DGN$$$$$$$$$$$$$$$$$$$$
$$$$$$$USERNAME$$$$

8/23/99

PROJ. REFERENCE NO.	SHEET NO.
R-5205	XS-1

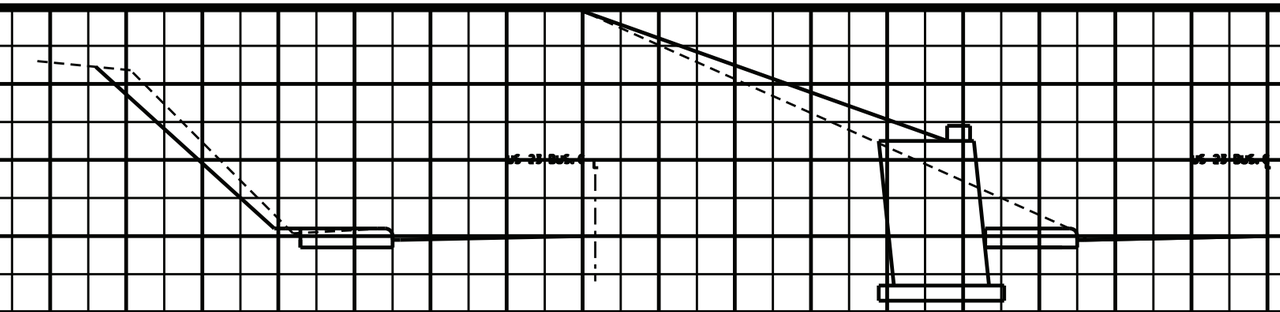

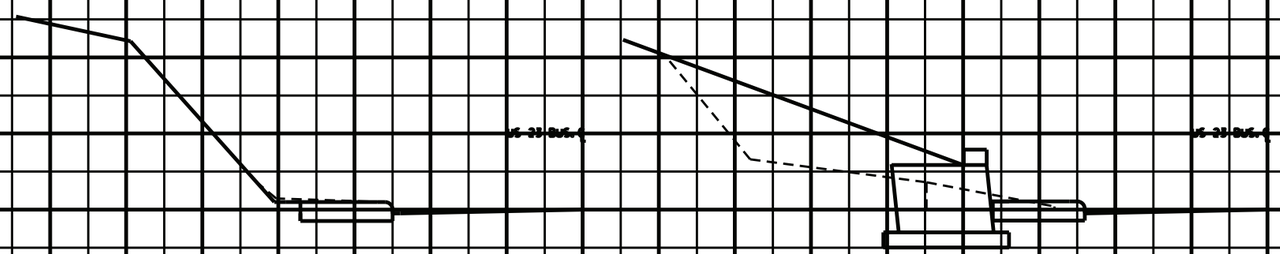

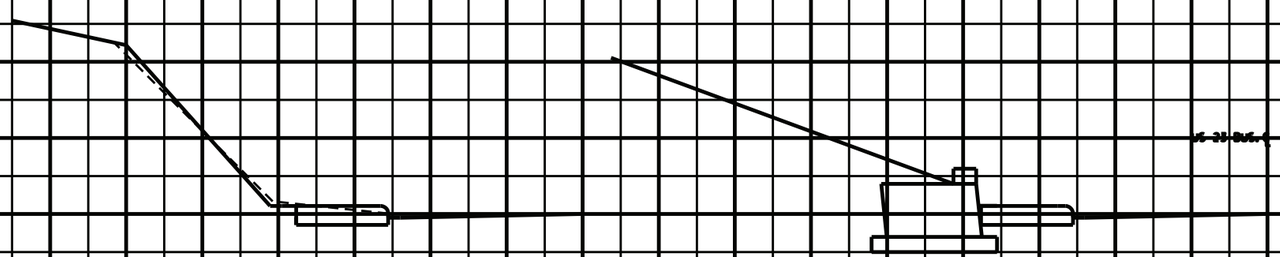

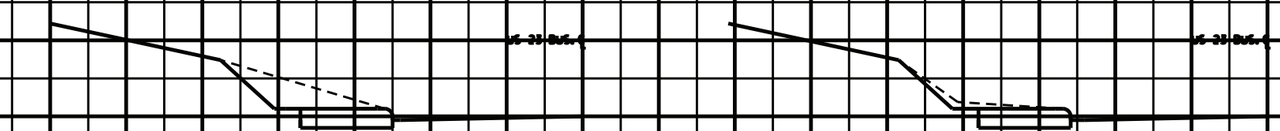

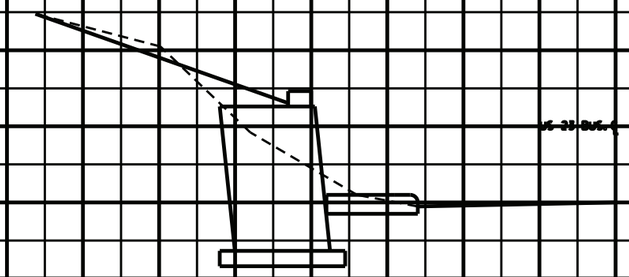

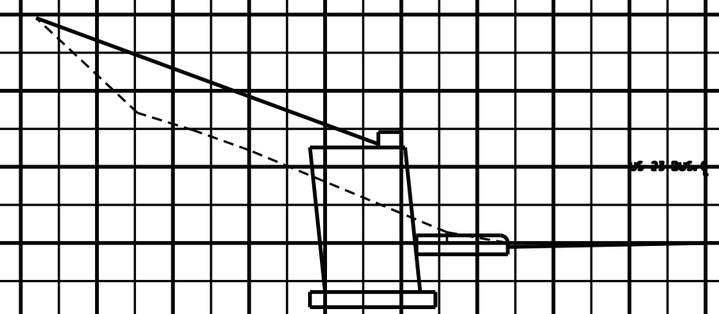

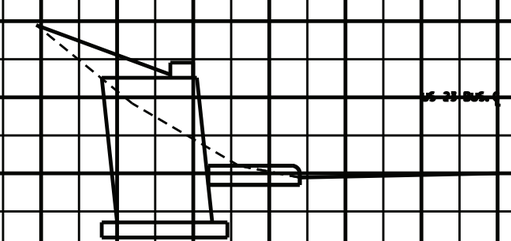

$$$$$$$SYSTIME$$$$$
$$$$$$$$$$$$$$$$$DGN$$$$$$$$$$$$$$$$$$$$$
$$$$$$$USERNAME$$$$