PROJ. REFERENCE NO.	SHEET NO.	TOTAL SHEETS
B-2531A	SIGN 32	
STATE PROJ. NO.	F. A. PROJ. NO.	DESCRIPTION

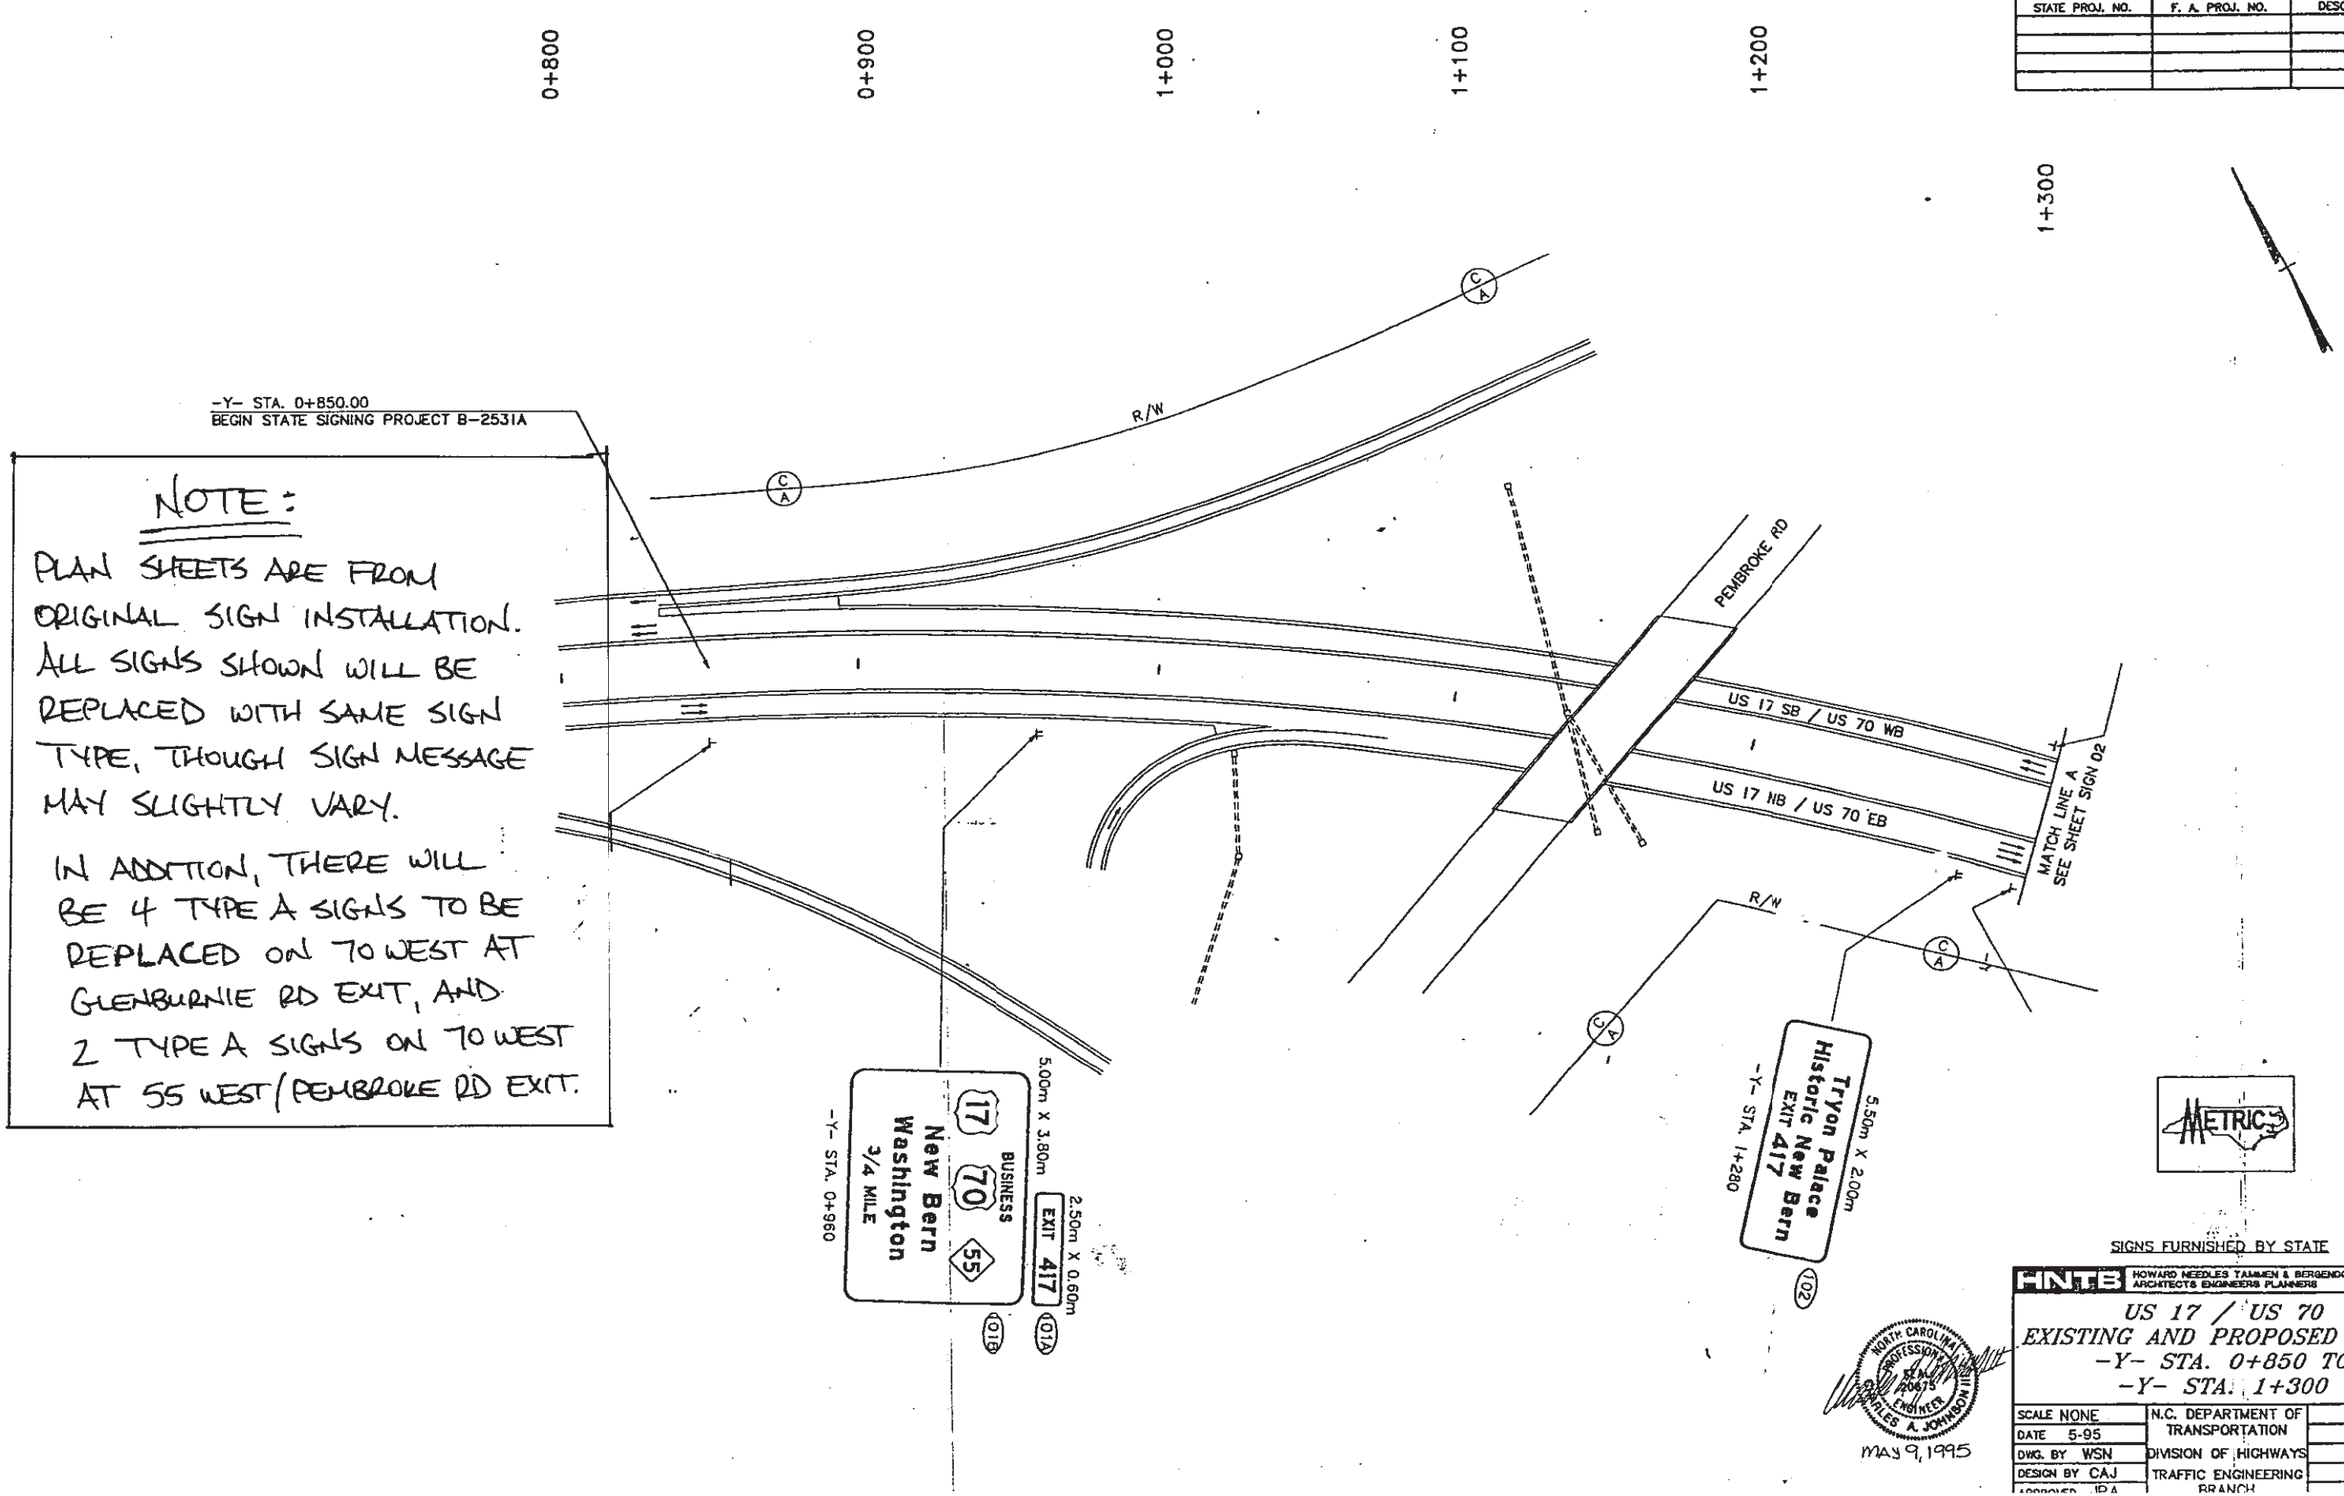

NOTE:

PLAN SHEETS ARE FROM ORIGINAL SIGN INSTALLATION. ALL SIGNS SHOWN WILL BE REPLACED WITH SAME SIGN TYPE, THOUGH SIGN MESSAGE MAY SLIGHTLY VARY.

IN ADDITION, THERE WILL BE 4 TYPE A SIGNS TO BE REPLACED ON 70 WEST AT GLENBURNIE RD EXIT, AND 2 TYPE A SIGNS ON 70 WEST AT 55 WEST/PEMBROKE RD EXIT.

NORTH CAROLINA PROFESSIONAL SEAL 20675 ENGINEER CHARLES A. JOHNSON III

MAY 9, 1995

HNTB HOWARD NEEDLES TAMMEN & BERGENDOFF, INC. ARCHITECTS ENGINEERS PLANNERS

US 17 / US 70
EXISTING AND PROPOSED SIGNS
-Y- STA. 0+850 TO
-Y- STA. 1+300

SCALE NONE	N.C. DEPARTMENT OF TRANSPORTATION	REVISIONS
DATE 5-95		
DWG. BY WSN	DIVISION OF HIGHWAYS	
DESIGN BY CAJ	TRAFFIC ENGINEERING BRANCH	
APPROVED JPA		

PROJ. REFERENCE NO.	SHEET NO.	TOTAL SHEETS
B-2531A	SIGN 33	

STATE PROJ. NO.	F. A. PROJ. NO.	DESCRIPTION

METRIC

NORTH CAROLINA PROFESSIONAL SEAL 20678 ENGINEER CHARLES A. JOHNSON III

MAY 9, 1995

SIGNS FURNISHED BY STATE

HNTB HOWARD NEEDLES TAMMEN & BERGENDOFF, INC. ARCHITECTS ENGINEERS PLANNERS

US 17 / US 70
EXISTING AND PROPOSED SIGNS
STA. 1+300 TO STA. 2+040

SCALE NONE	N.C. DEPARTMENT OF TRANSPORTATION	REVISIONS
DATE 5-95	DIVISION OF HIGHWAYS	
DWG. BY WSN	TRAFFIC ENGINEERING BRANCH	
DESIGN BY CAJ		
APPROVED JPA		

PROJ. REFERENCE NO.	SHEET NO.	TOTAL SHEETS
B-2531A	SIGN 34	

STATE PROJ. NO.	F. A. PROJ. NO.	DESCRIPTION

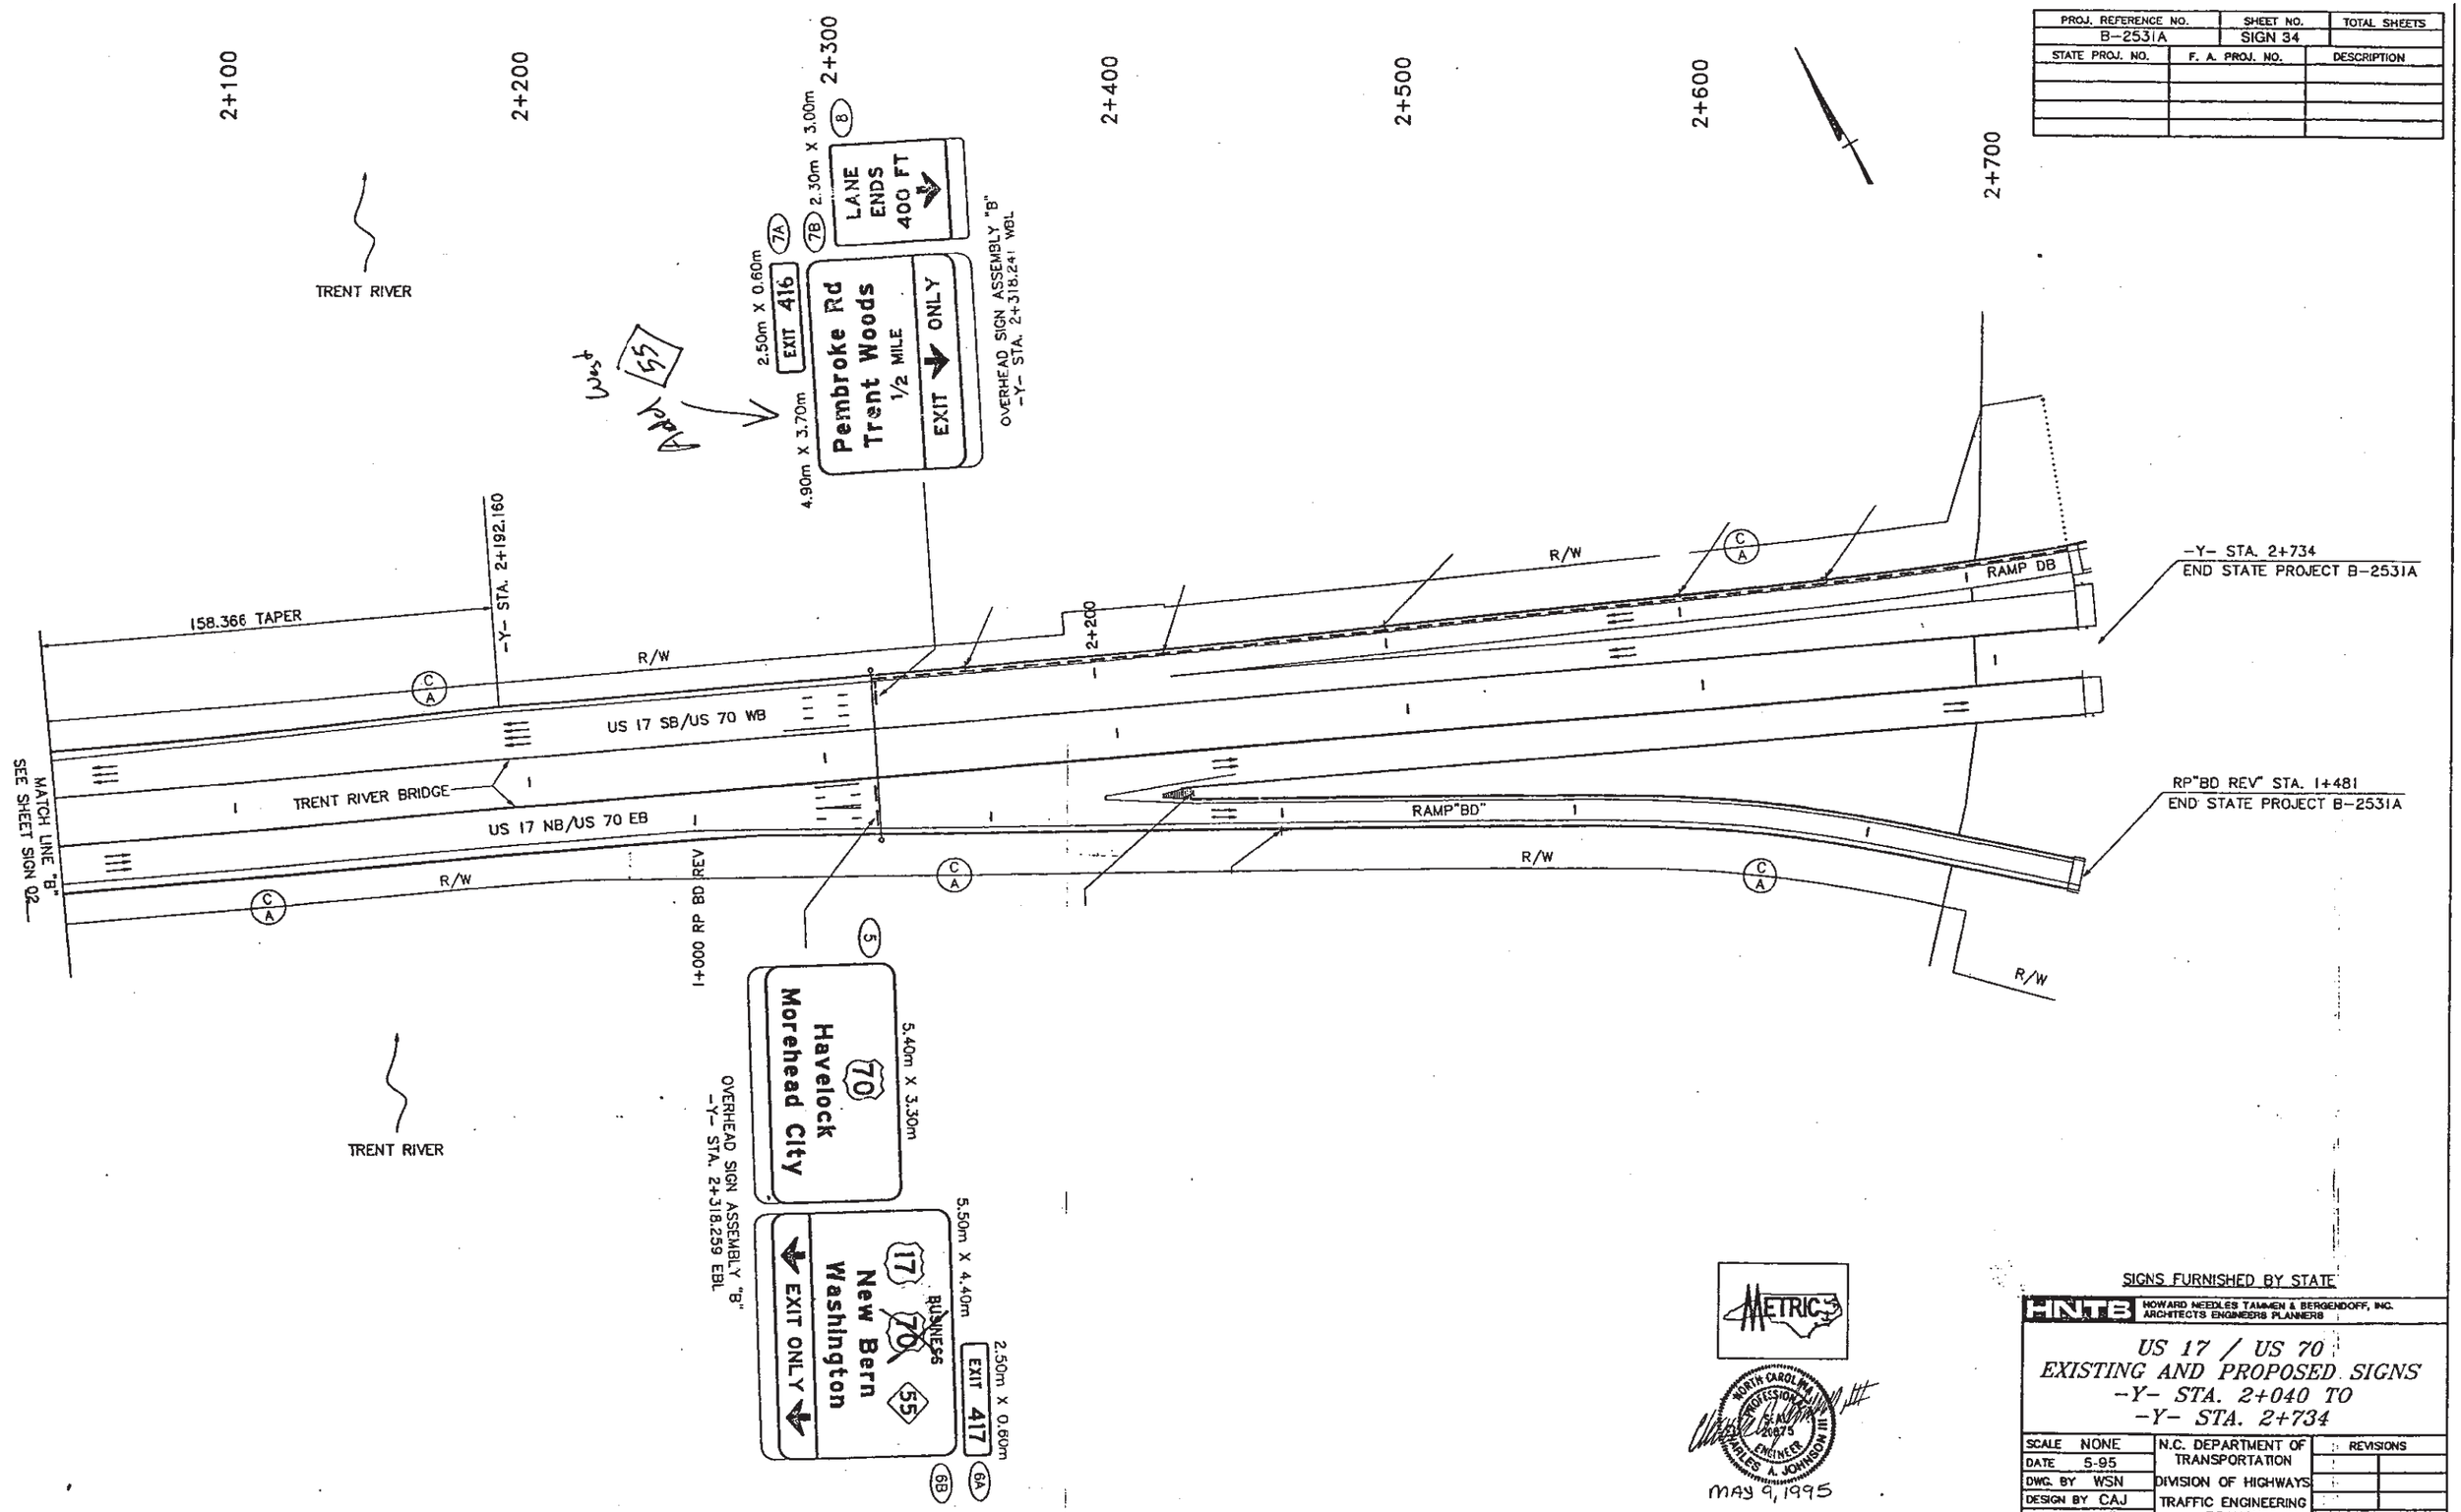

SIGNS FURNISHED BY STATE

HNTB HOWARD NEEDLES TAMMEN & BERGENDOFF, INC. ARCHITECTS ENGINEERS PLANNERS

US 17 / US 70
EXISTING AND PROPOSED SIGNS
-Y- STA. 2+040 TO
-Y- STA. 2+734

METRIC

NORTH CAROLINA PROFESSIONAL SEAL 20875 ENGINEER CHARLES A. JOHNSON III

MAY 9, 1995

SCALE NONE	N.C. DEPARTMENT OF TRANSPORTATION	REVISIONS
DATE 5-95		
DWG. BY WSN	DIVISION OF HIGHWAYS	
DESIGN BY CAJ	TRAFFIC ENGINEERING BRANCH	
APPROVED JPA		

B-2531B	SIGN 49	
STATE PROJ. NO.	F. A. PROJ. NO.	DESCRIPTION
		-

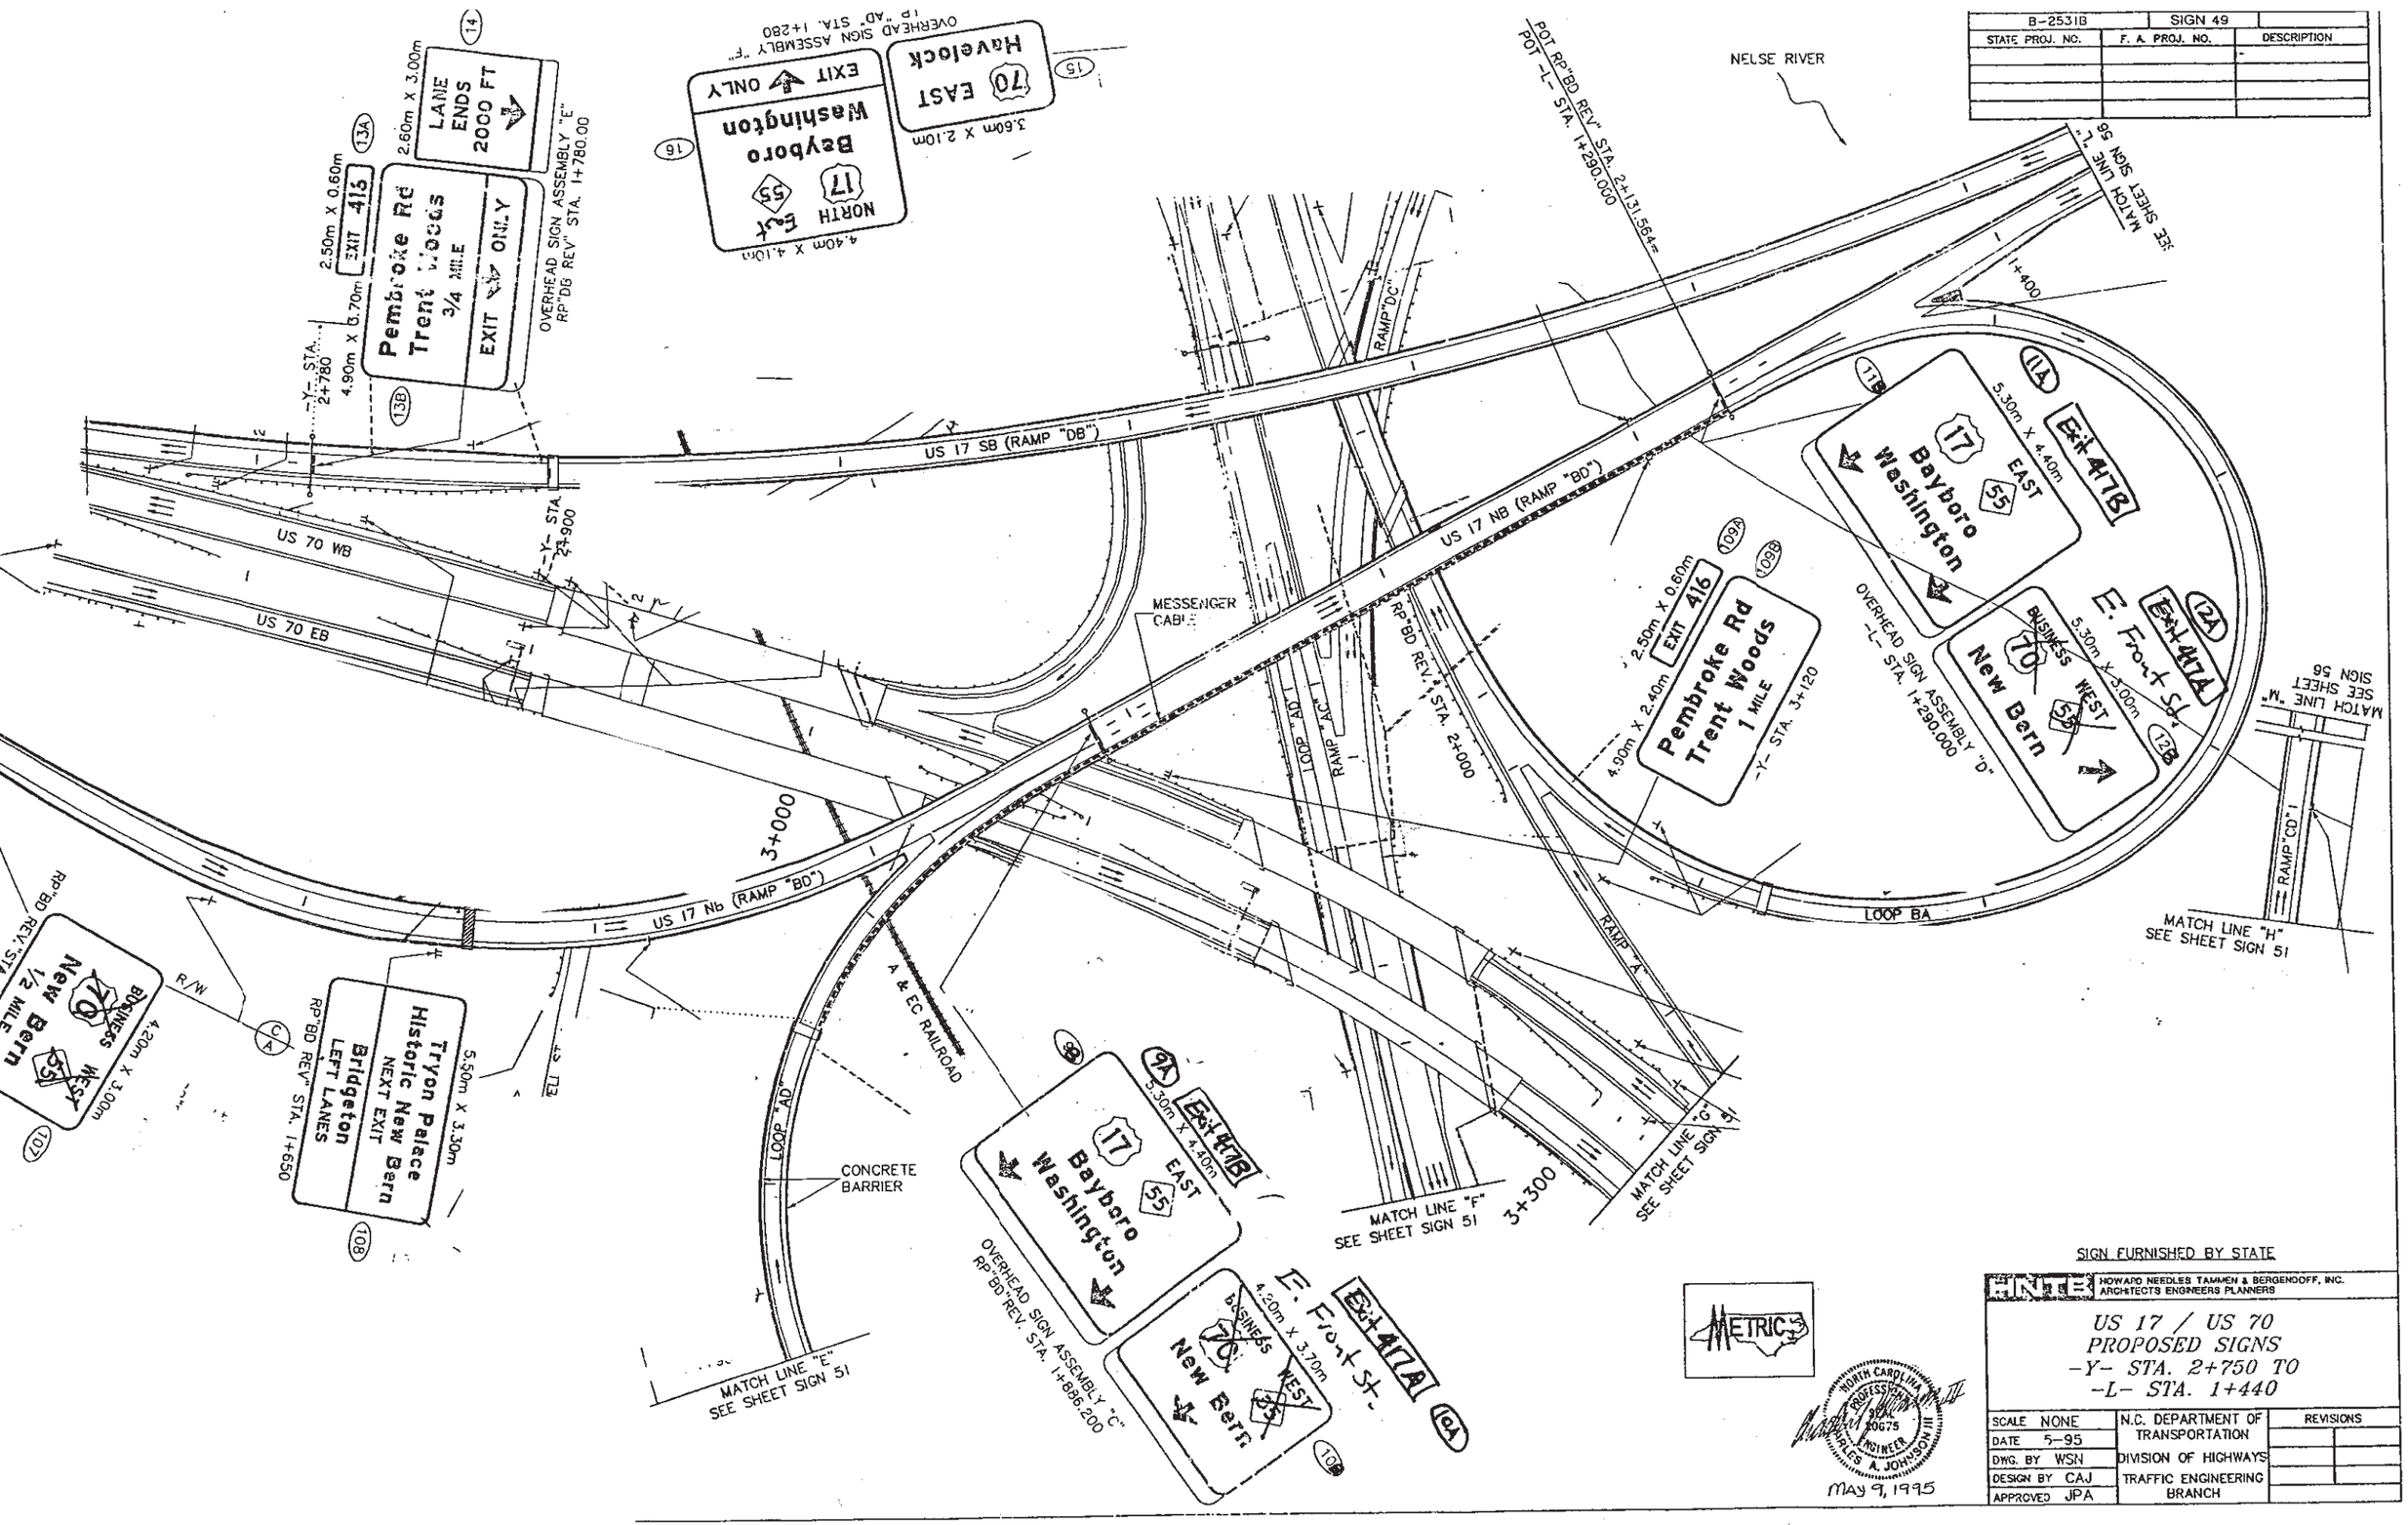

SIGN FURNISHED BY STATE

HNTB HOWARD NEEDLES TAMMEN & BERGENDOFF, INC. ARCHITECTS ENGINEERS PLANNERS

US 17 / US 70
PROPOSED SIGNS
-Y- STA. 2+750 TO
-L- STA. 1+440

METRIC

NORTH CAROLINA PROFESSIONAL SEAL 20675 ENGINEER CHARLES A. JOHNSON III

May 9, 1995

SCALE NONE	N.C. DEPARTMENT OF TRANSPORTATION	REVISIONS
DATE 5-95	DIVISION OF HIGHWAYS	
DWG. BY WSN	TRAFFIC ENGINEERING BRANCH	
DESIGN BY CAJ		
APPROVED JPA		

PROJ. REFERENCE NO.	SHEET NO.	TOTAL SHEETS
B-2531B	SIGN 51	
STATE PROJ. NO.	F. A. PROJ. NO.	DESCRIPTION

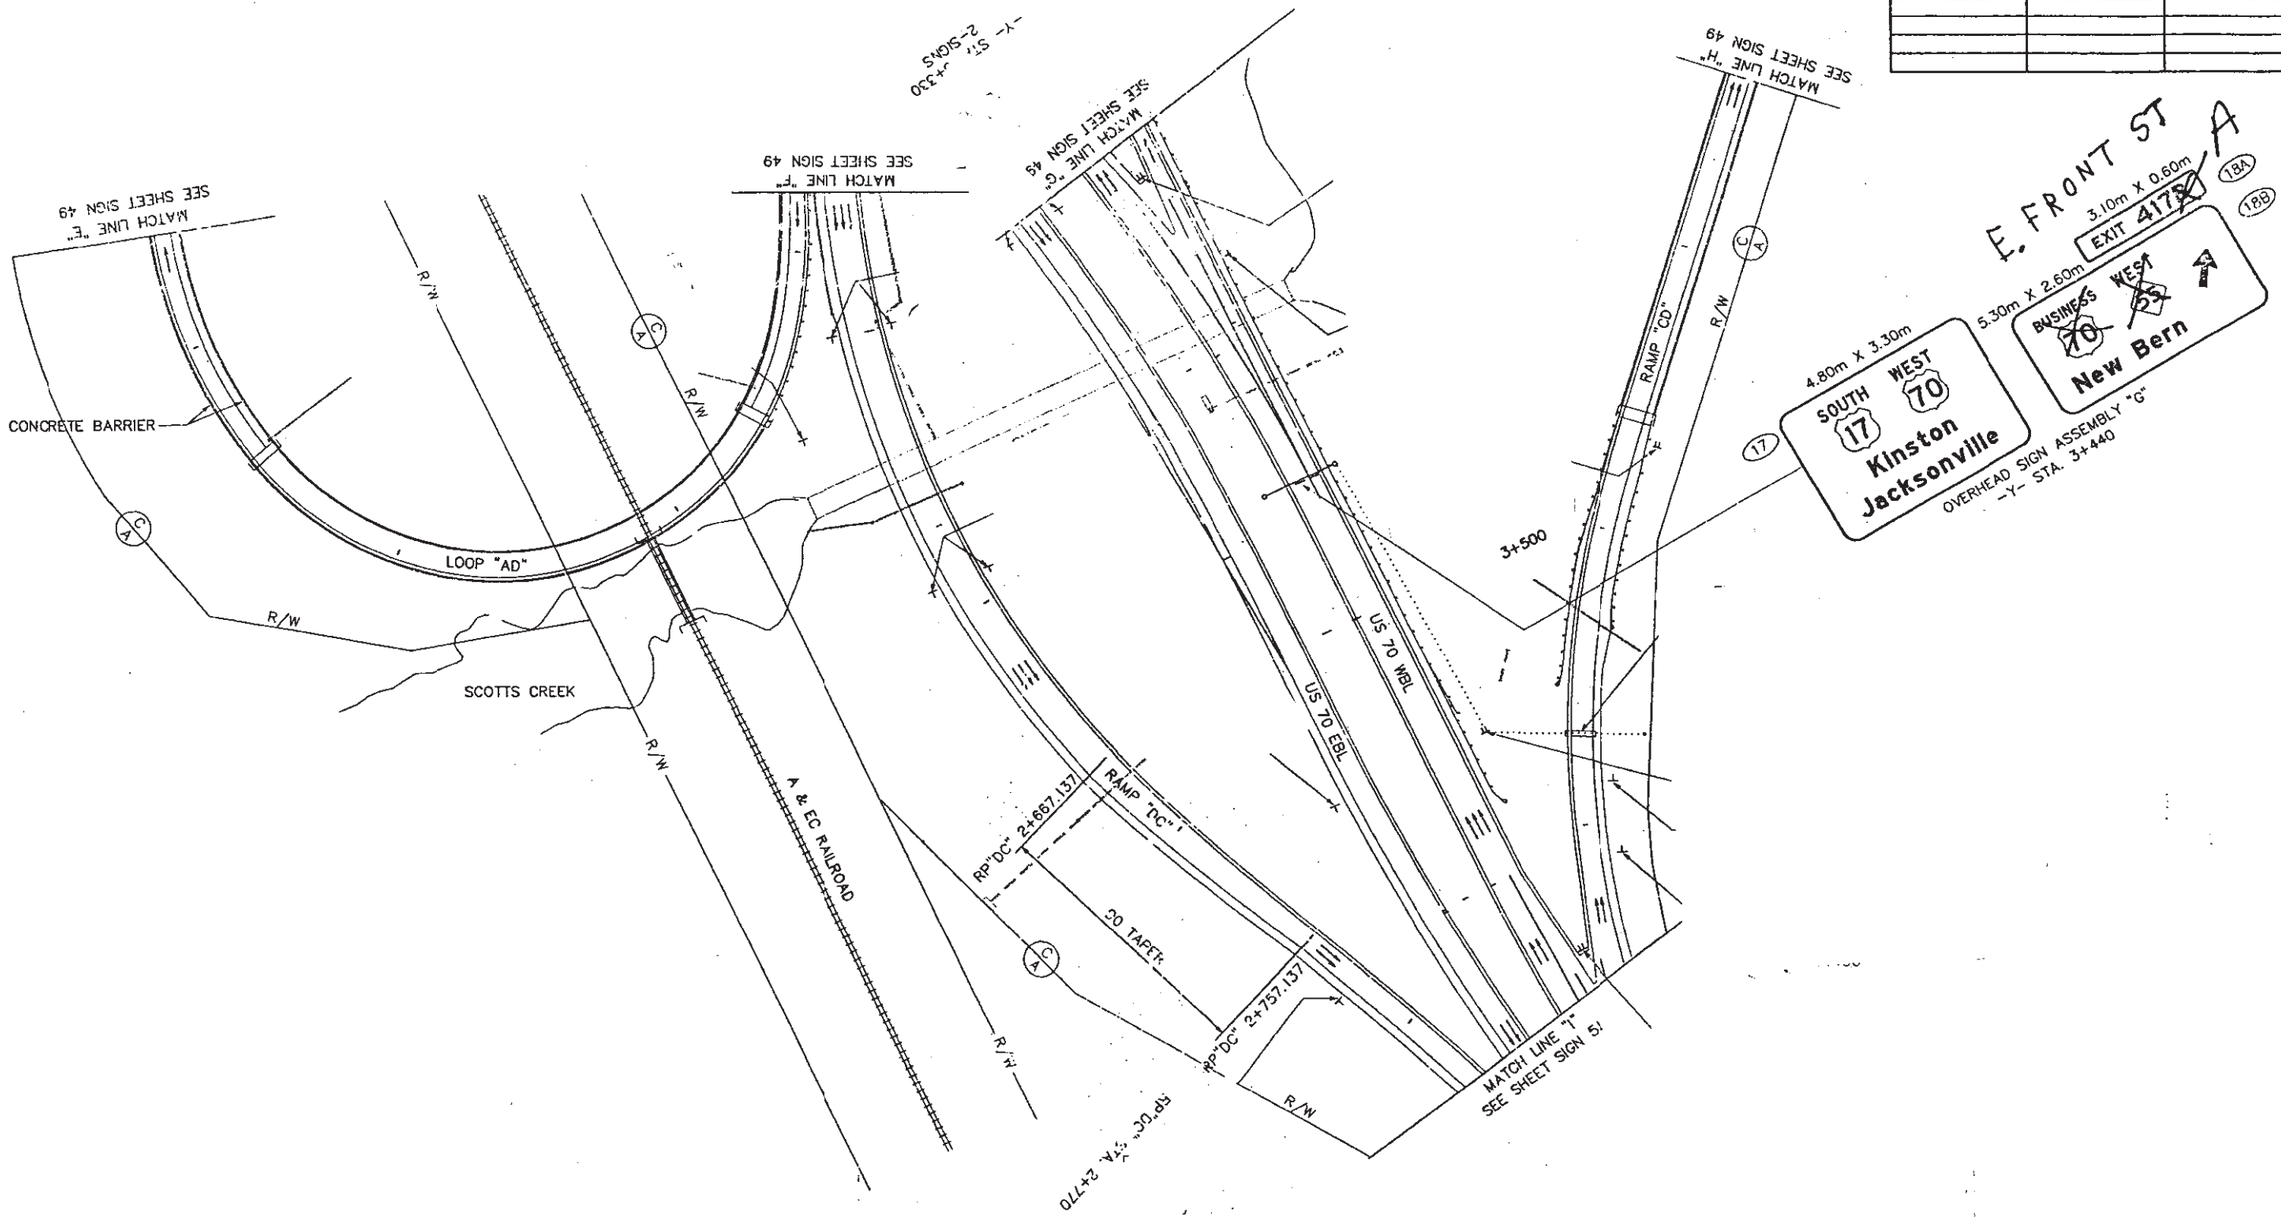

SIGNS FURNISHED BY STATE

METRIC

NORTH CAROLINA PROFESSIONAL ENGINEER SEAL 20875 CHARLES A. JOHNSON III

May 9, 1995

HNTB HOWARD NEEDLES TAMMEN & BERGENDOFF, INC. ARCHITECTS ENGINEERS PLANNERS

US 70
PROPOSED SIGNS
-Y- STA. 3+326 TO
-Y- STA. 3+650

SCALE NONE	N.C. DEPARTMENT OF TRANSPORTATION	REVISIONS
DATE 5-95		
DWG. BY WSN	DIVISION OF HIGHWAYS	
DESIGN BY CAJ	TRAFFIC ENGINEERING BRANCH	
APPROVED JPA		

P:\NEUSE\SIGN05 PENSETTINGS=PENSET1 WSN 11/10/94

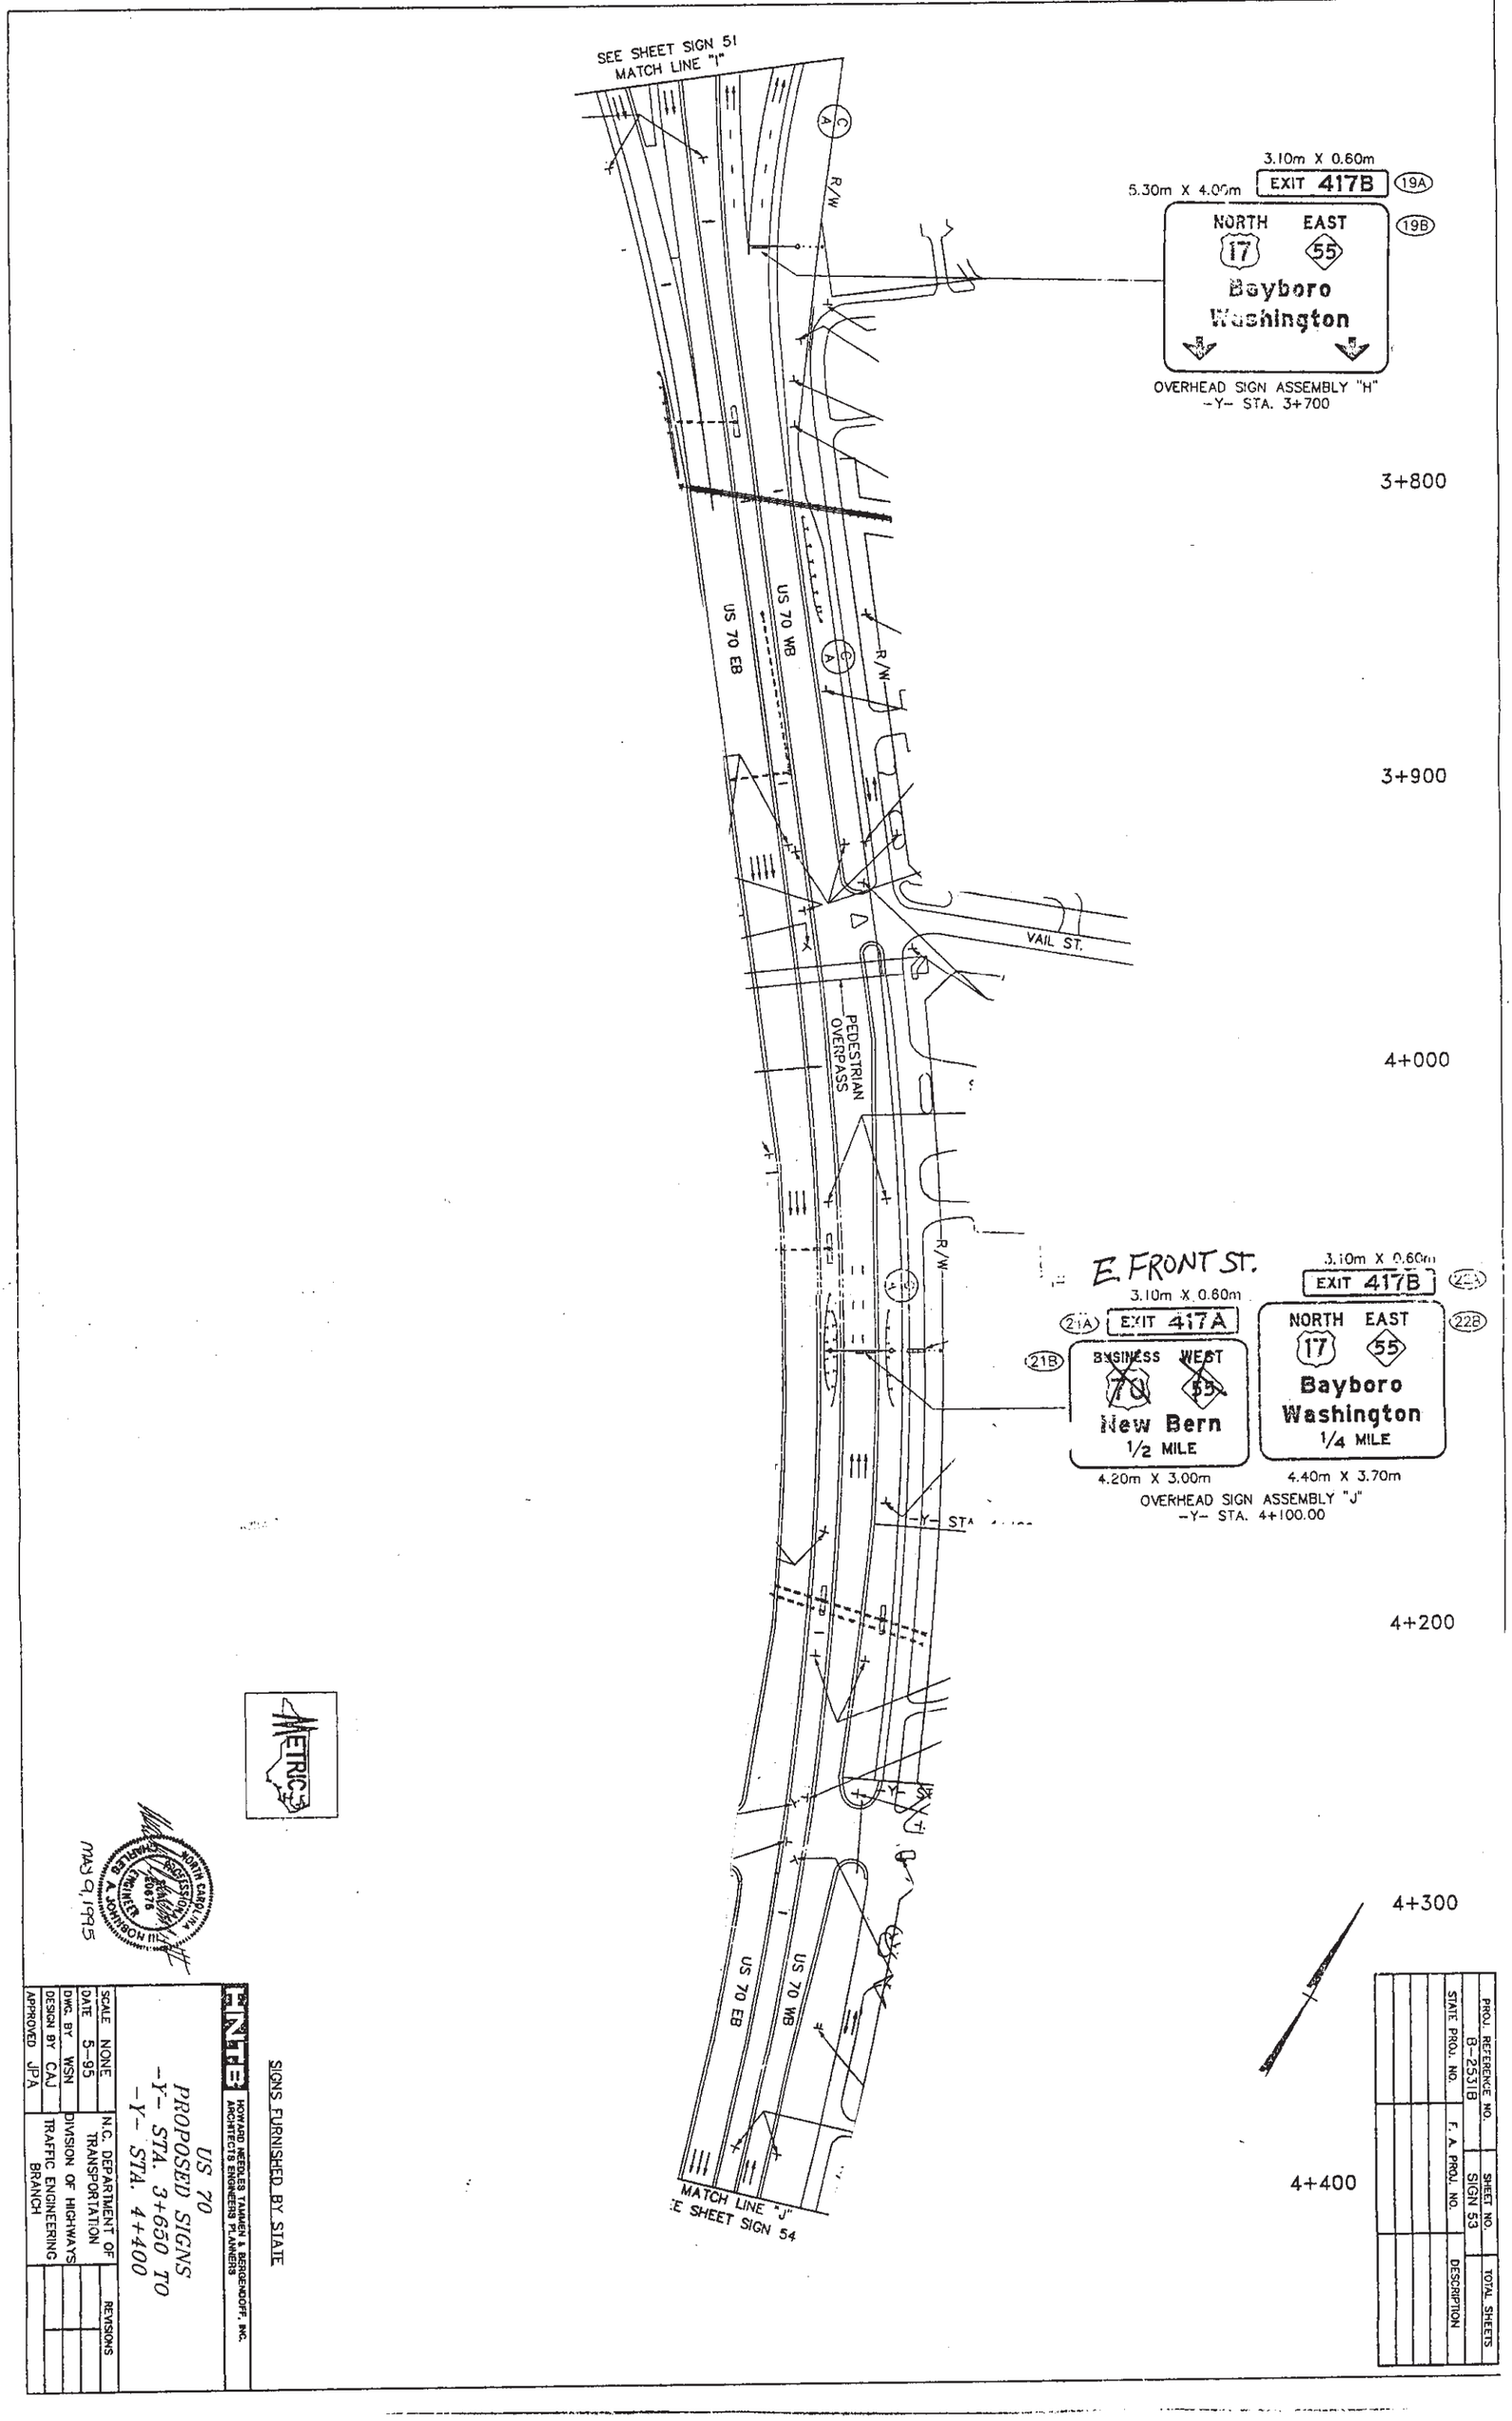
SEE SHEET SIGN 51
MATCH LINE "I"
3.10m X 0.60m
5.30m X 4.00m
EXIT 417B
19A
NORTH
EAST
17
55
19B
Bayboro
Washington
OVERHEAD SIGN ASSEMBLY "H"
-Y- STA. 3+700
3+800
US 70 EB
US 70 WB
R/W
3+900
VAIL ST.
PEDESTRIAN OVERPASS
4+000
E. FRONT ST.
3.10m X 0.60m
EXIT 417B
22A
3.10m X 0.60m
21A
EXIT 417A
21B
BUSINESS
WEST
70
55
New Bern
1/2 MILE
NORTH
EAST
17
55
22B
Bayboro
Washington
1/4 MILE
4.20m X 3.00m
4.40m X 3.70m
OVERHEAD SIGN ASSEMBLY "J"
-Y- STA. 4+100.00
4+200
4+300
4+400
MATCH LINE "J"
SEE SHEET SIGN 54
METRIC
NORTH CAROLINA PROFESSIONAL ENGINEER 20676 A. JOHNSON III
MAY 9, 1995
SIGNS FURNISHED BY STATE
ENTE
HOWARD NEEDLES TAMMEN & BERGENDOFF, INC.
ARCHITECTS ENGINEERS PLANNERS
US 70
PROPOSED SIGNS
-Y- STA. 3+650 TO
-Y- STA. 4+400
SCALE NONE
DATE 5-95
DWG. BY WSN
DESIGN BY CAJ
APPROVED JPA
N.C. DEPARTMENT OF TRANSPORTATION
DIVISION OF HIGHWAYS
TRAFFIC ENGINEERING BRANCH
REVISIONS
PROJ. REFERENCE NO. B-2531B
SHEET NO. SIGN 53
TOTAL SHEETS
STATE PROJ. NO.
F. A. PROJ. NO.
DESCRIPTION

PROJ. REFERENCE NO.	SHEET NO.	TOTAL SHEETS
B-25318	SIGN 54	

STATE PROJ. NO.	F. A. PROJ. NO.	DESCRIPTION

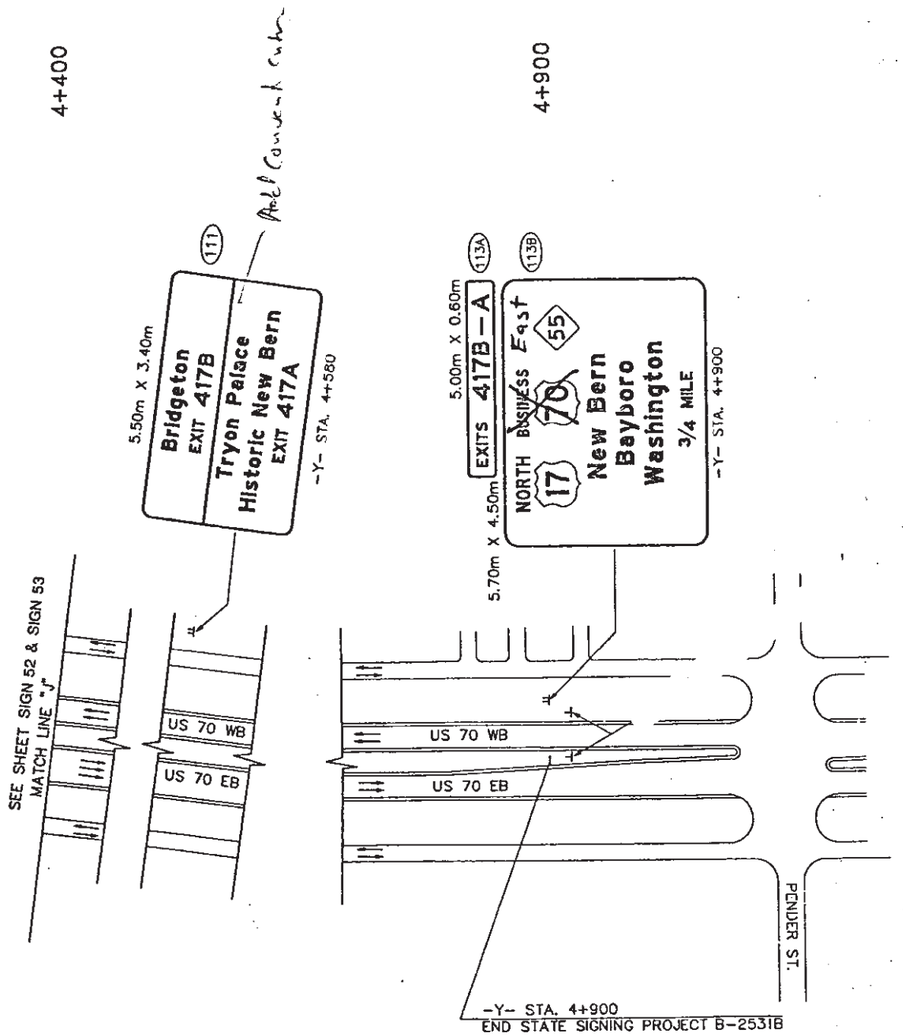

SIGNS FURNISHED BY STATE

HNTB HOWARD NEEDLES TAMMEN & BERGENDOFF, INC. ARCHITECTS ENGINEERS PLANNERS

US 70
EXISTING AND PROPOSED SIGNS
STA. 4+400 TO STA. 4+900

NORTH CAROLINA PROFESSIONAL SEAL 20875 ENGINEER CHARLES A. JOHNSON III

MAY 9, 1995

SCALE NONE	N.C. DEPARTMENT OF TRANSPORTATION	REVISIONS
DATE 5-95		
DWG. BY WSN	DIVISION OF HIGHWAYS	
DESIGN BY CAJ	TRAFFIC ENGINEERING BRANCH	
APPROVED JPA		

P:\NEUSE\SIGN19 PENSETTINGS=PENSE11 WSN 11/10/94

PROJ. REFERENCE NO.	SHEET NO.	TOTAL SHEETS
B-2531B	SIGN 56	

STATE PROJ. NO.	F. A. PROJ. NO.	DESCRIPTION

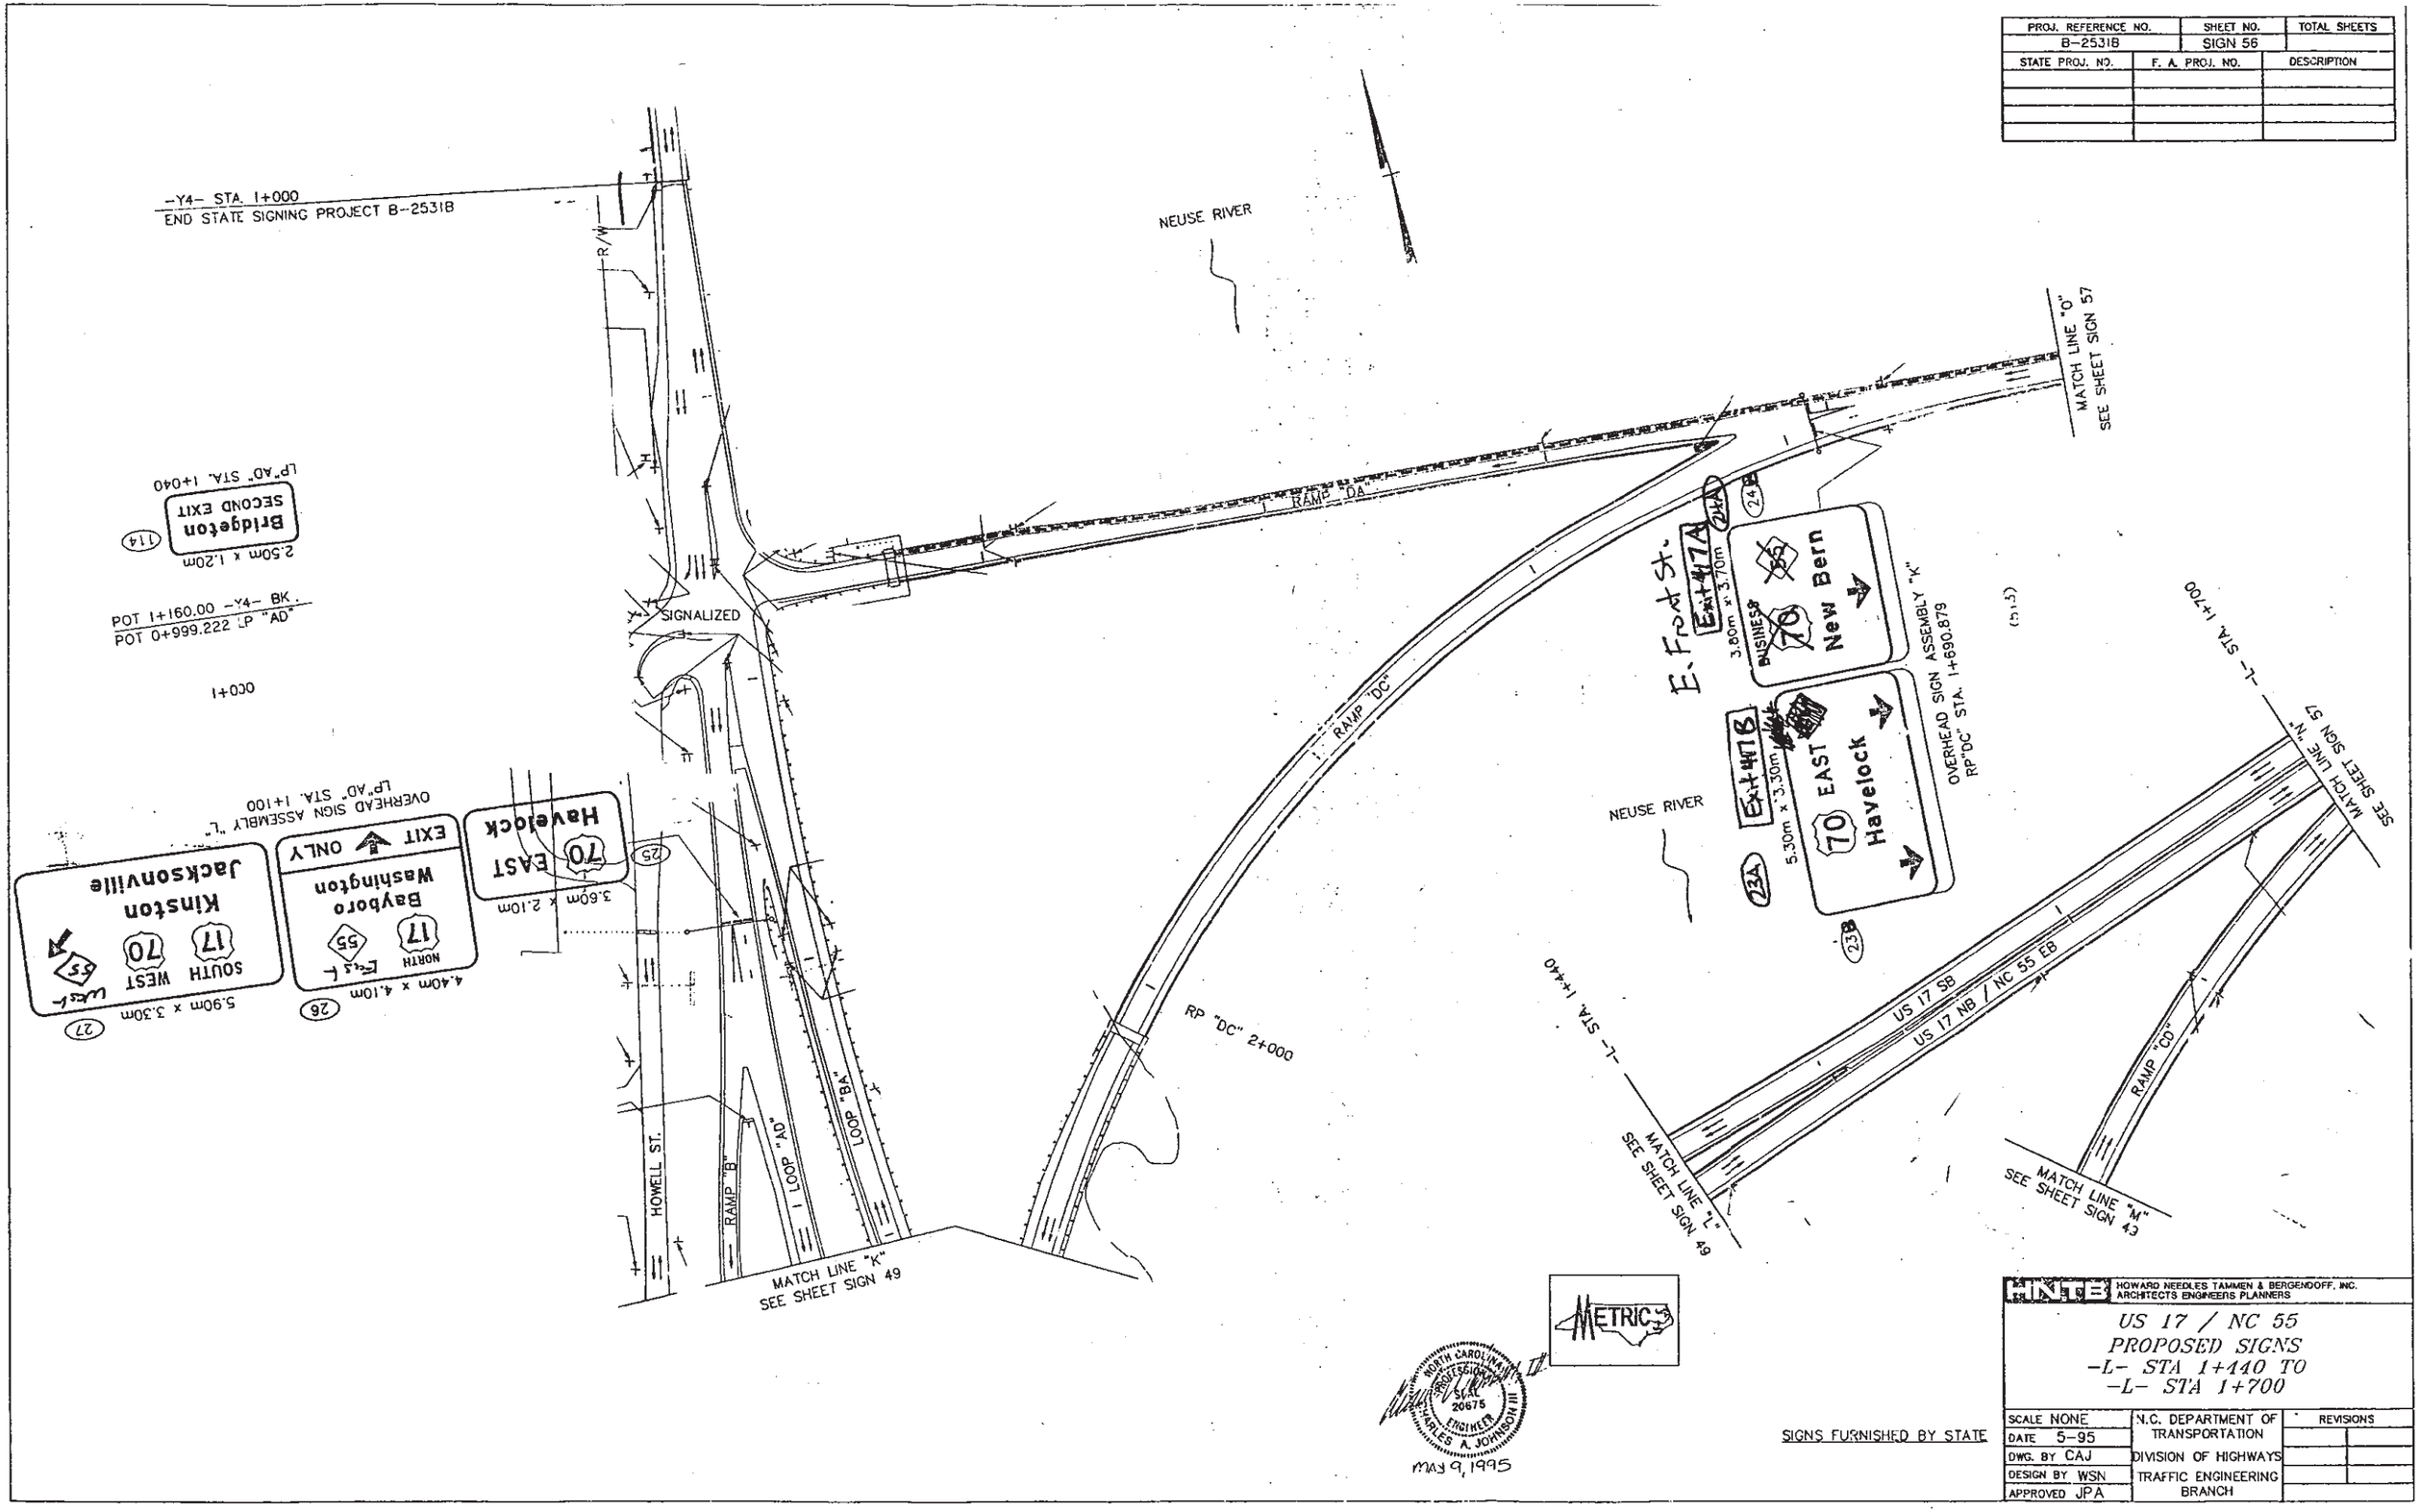

SIGNS FURNISHED BY STATE

HNTB HOWARD NEEDLES TAMMEN & BERGENDOFF, INC. ARCHITECTS ENGINEERS PLANNERS

US 17 / NC 55
PROPOSED SIGNS
-L- STA 1+440 TO
-L- STA 1+700

SCALE NONE	N.C. DEPARTMENT OF TRANSPORTATION	REVISIONS
DATE 5-95	DIVISION OF HIGHWAYS	
DWG. BY CAJ	TRAFFIC ENGINEERING BRANCH	
DESIGN BY WSN		
APPROVED JPA		

PROJ. REFERENCE NO.	SHEET NO.	TOTAL SHEETS
B-2531B	SIGN 57	
STATE PROJ. NO.	F. A. PROJ. NO.	DESCRIPTION

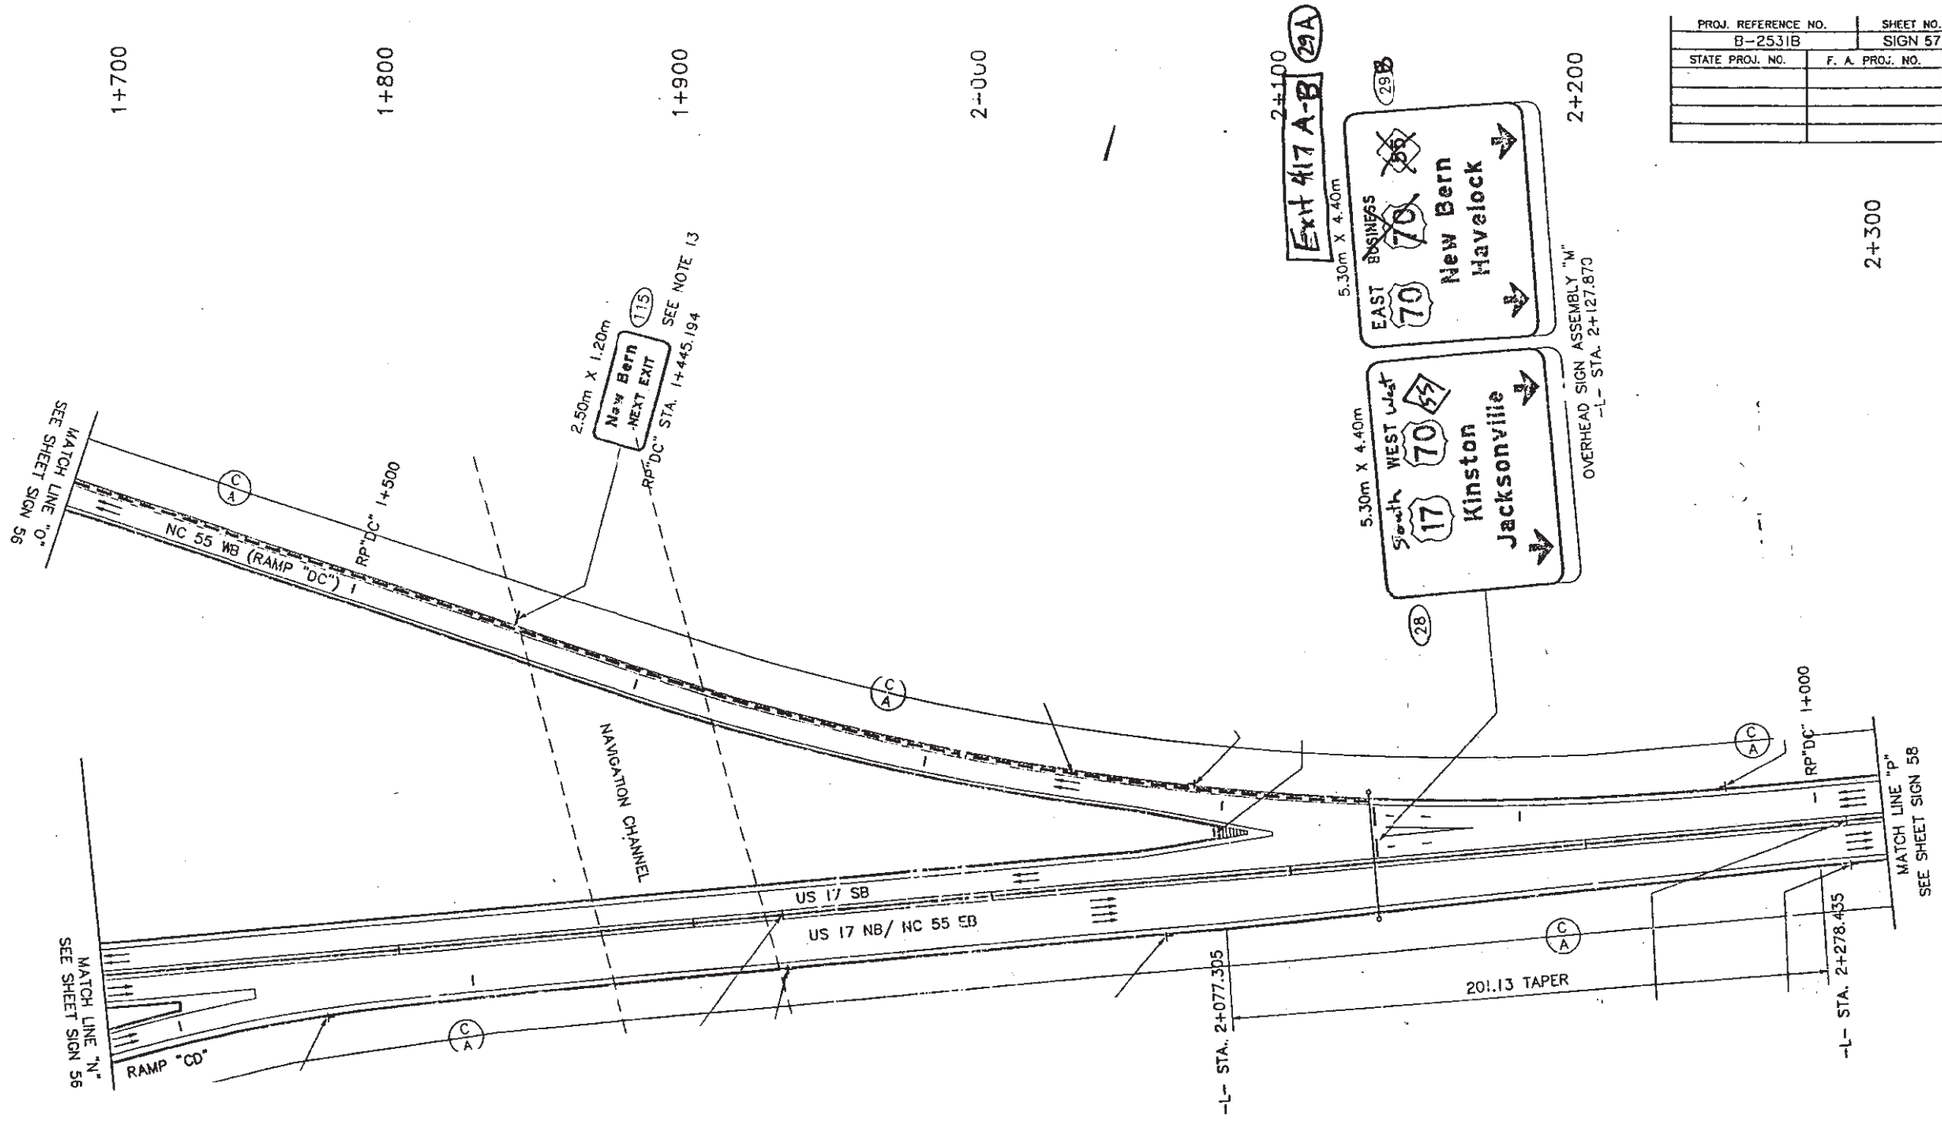

METRIC

SIGNS FURNISHED BY STATE

HNTB HOWARD NEEDLES TAMMEN & BERGENDOFF, INC. ARCHITECTS ENGINEERS PLANNERS

US 17 / NC 55
PROPOSED SIGNS
-L- STA. 1+700 TO
-L- STA. 2+300

NORTH CAROLINA PROFESSIONAL SEAL 20675 ENGINEER J. A. JOHNSON III

MAY 9, 1995

SCALE NONE	N.C. DEPARTMENT OF TRANSPORTATION	REVISIONS
DATE 5-95		
DWG. BY WSN	DIVISION OF HIGHWAYS	
DESIGN BY CAJ	TRAFFIC ENGINEERING BRANCH	
APPROVED JPA		

PROJ. REFERENCE NO.	SHEET NO.	TOTAL SHEETS
B-2531B	SIGN 58	
STATE PROJ. NO.	F. A. PROJ. NO.	DESCRIPTION

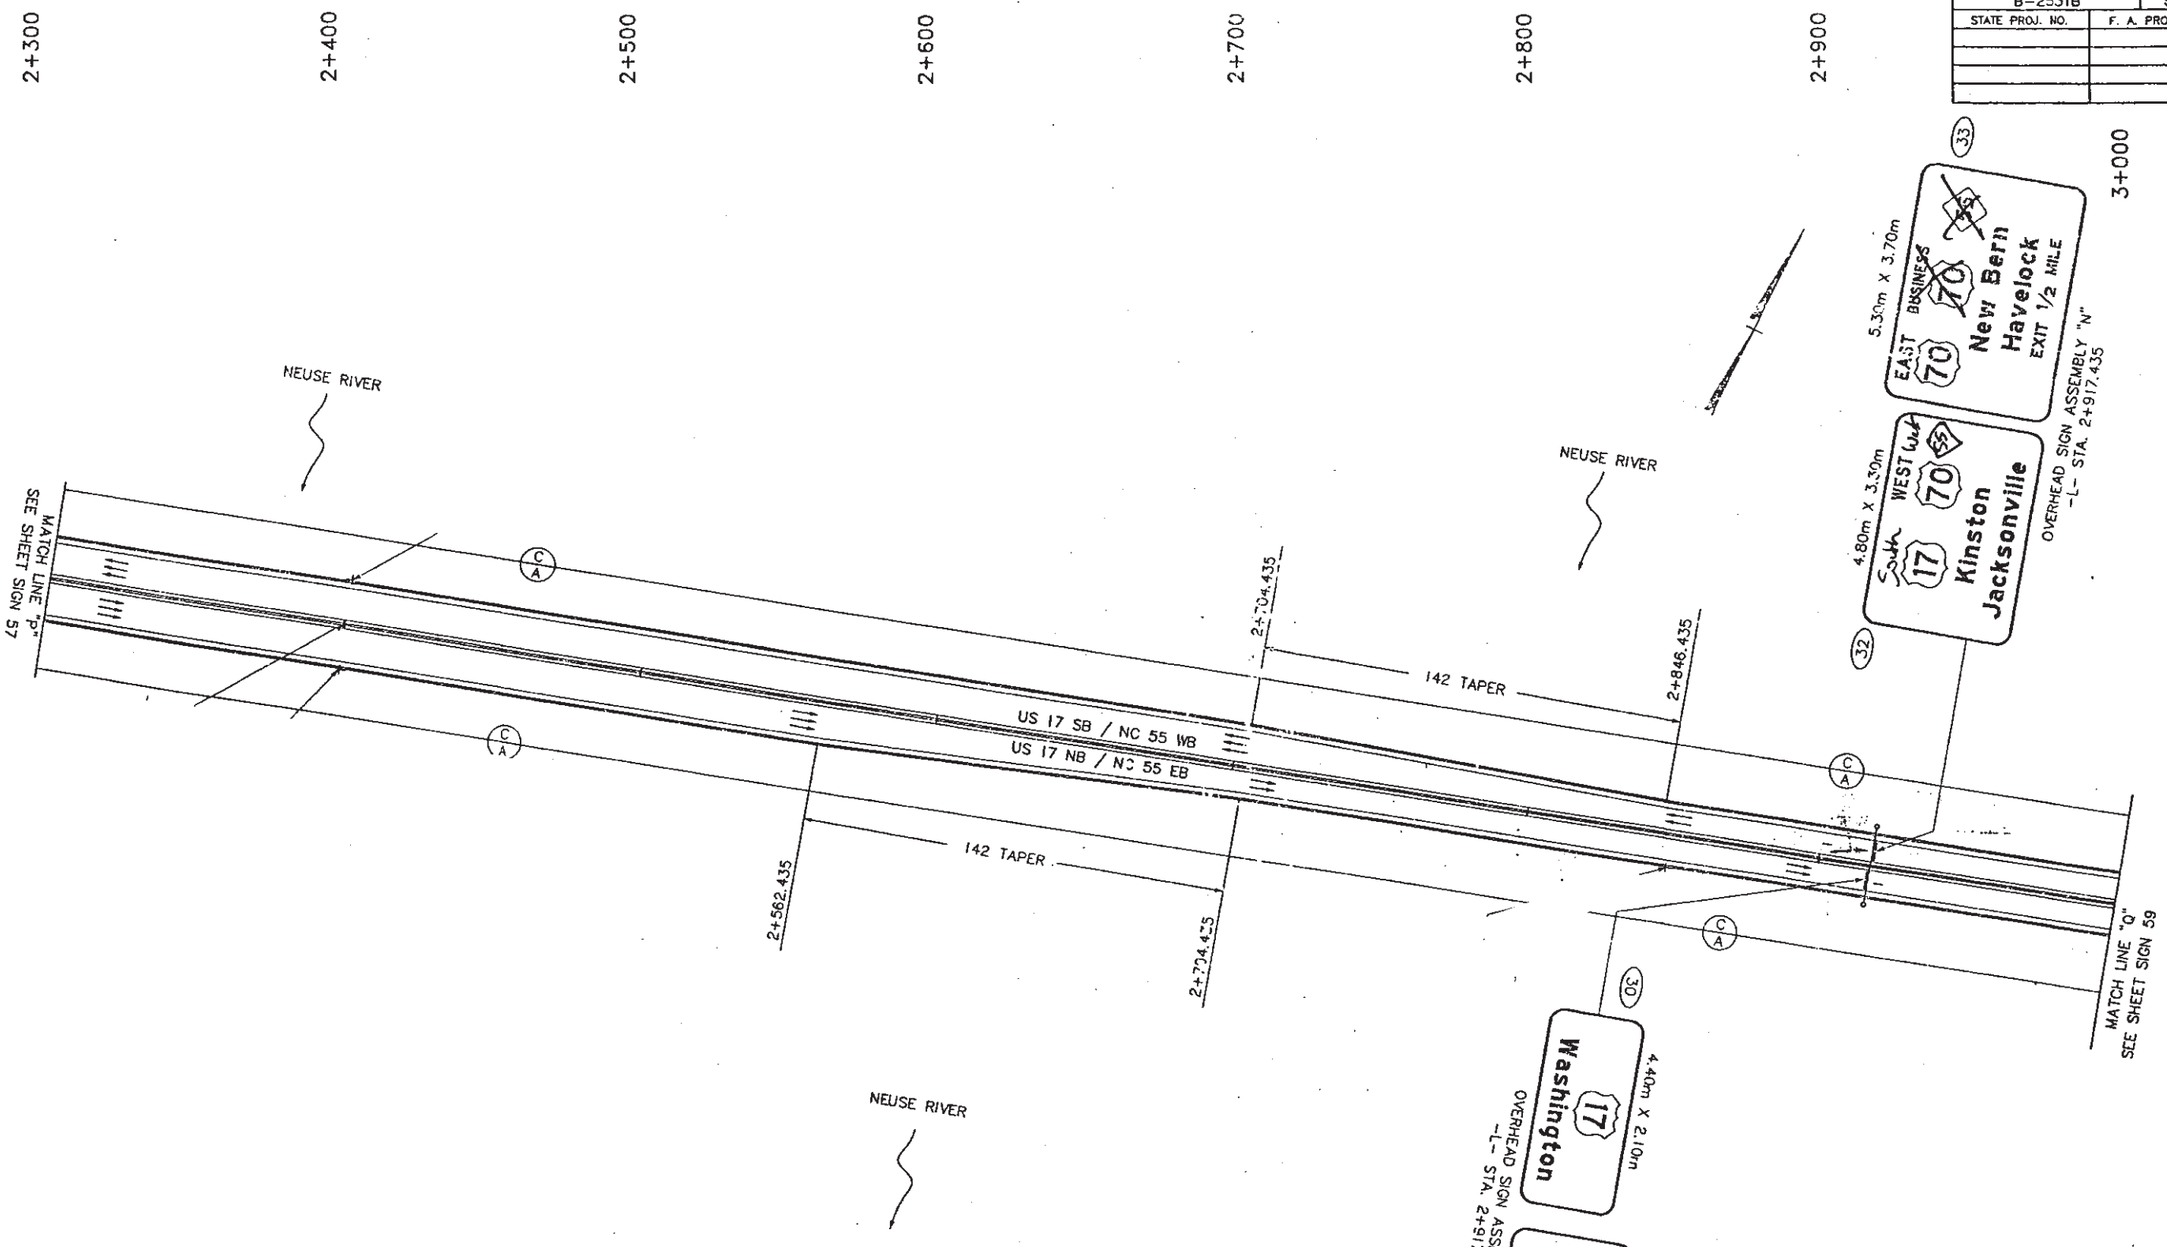

SIGNS FURNISHED BY STATE

HNTB HOWARD NEEDLES TAMMEN & BERGENDOFF, INC. ARCHITECTS ENGINEERS PLANNERS

US 17 / NC 55
PROPOSED SIGNS
-L- STA. 2+300 TO
-L- STA. 3+000

NORTH CAROLINA PROFESSIONAL SEAL 20875 ENGINEER WILES A. JOHNSON III

MAY 9, 1995

SCALE NONE	N.C. DEPARTMENT OF TRANSPORTATION	REVISIONS
DATE 5-95		
DWG. BY CAJ	DIVISION OF HIGHWAYS	
DESIGN BY WSN	TRAFFIC ENGINEERING BRANCH	
APPROVED JPA		

PROJ. REFERENCE NO.	SHEET NO.	TOTAL SHEETS
B-2531C	SIGN 29	
STATE PROJ. NO.	F. A. PROJ. NO.	DESCRIPTION

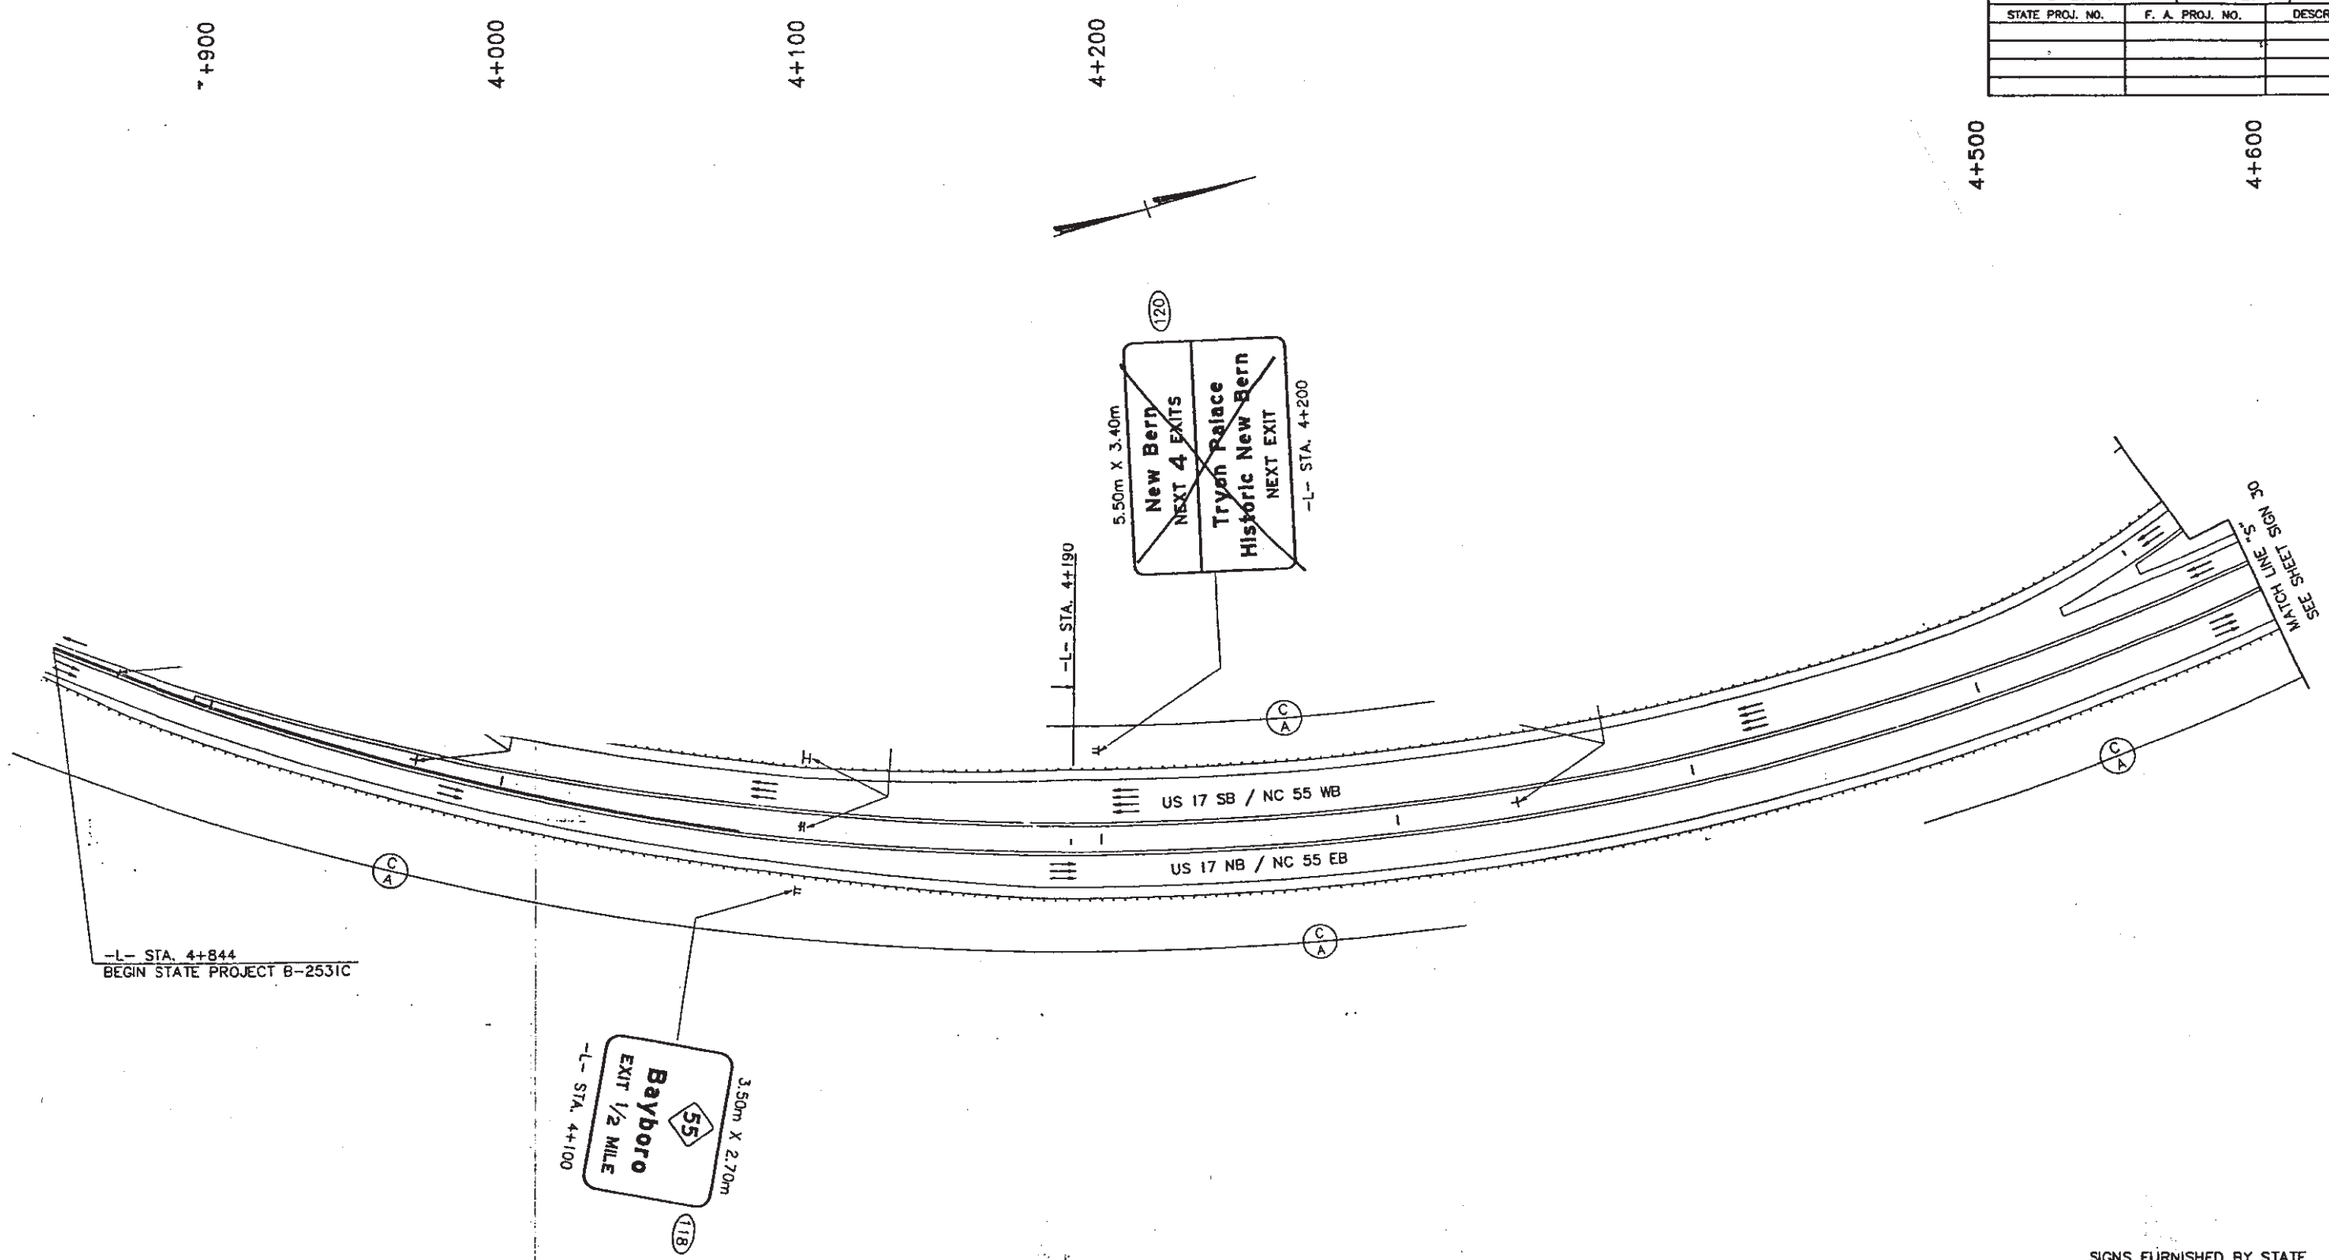

SIGNS FURNISHED BY STATE

METRIC

NORTH CAROLINA PROFESSIONAL SEAL 20676 ENGINEER CHARLES A. JOHNSON III

MAY 9, 1995

HNTB HOWARD NEEDLES TAMMEN & BERGENDOFF, INC. ARCHITECTS ENGINEERS PLANNERS

US 17 / NC 55
EXISTING AND PROPOSED SIGNS
-L- STA. 3+800 TO
-L- STA. 4+600

SCALE NONE	N.C. DEPARTMENT OF TRANSPORTATION	REVISIONS
DATE 5-95	DIVISION OF HIGHWAYS	
DWG. BY WSN	TRAFFIC ENGINEERING BRANCH	
DESIGN BY CAJ		
APPROVED JPA		

PROJ. REFERENCE NO.	SHEET NO.	TOTAL SHEETS
B-2531C	SIGN 30	
STATE PROJ. NO.	F. A. PROJ. NO.	DESCRIPTION

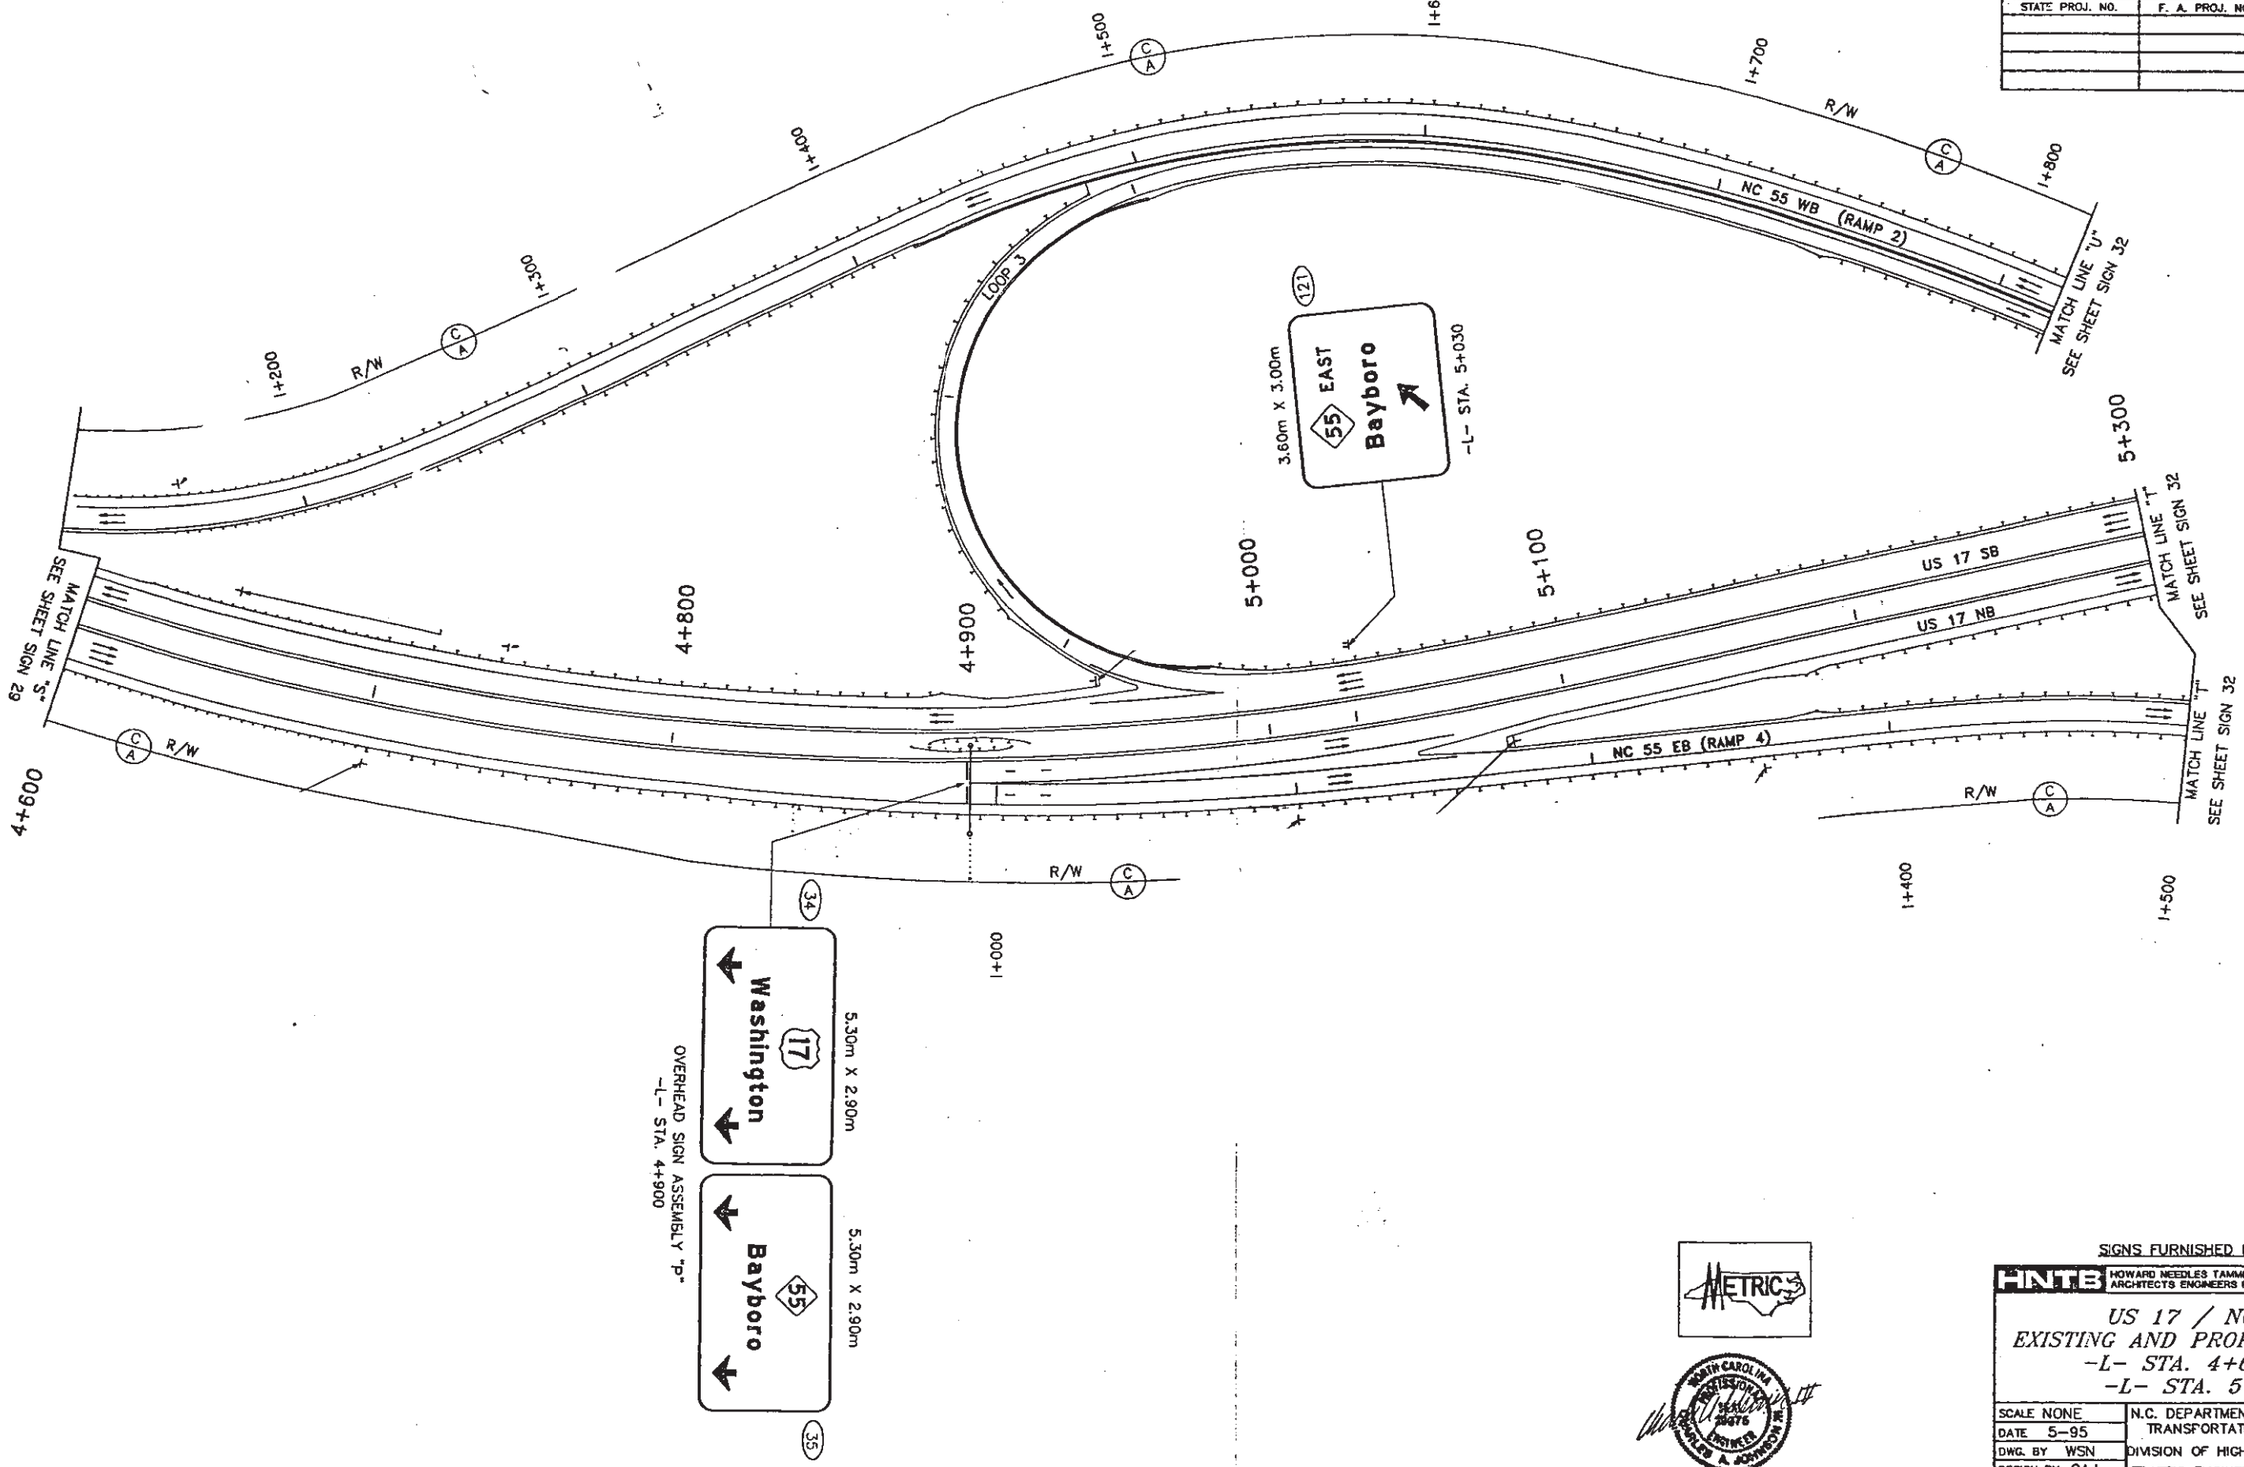

SIGNS FURNISHED BY STATE

HNTB HOWARD NEEDLES TAMMEN & BERGENDOFF, INC. ARCHITECTS ENGINEERS PLANNERS

US 17 / NC 55
EXISTING AND PROPOSED SIGNS
-L- STA. 4+600 TO
-L- STA. 5+300

SCALE NONE	N.C. DEPARTMENT OF TRANSPORTATION	REVISIONS
DATE 5-95		
DWG. BY WSN	DIVISION OF HIGHWAYS	
DESIGN BY CAJ	TRAFFIC ENGINEERING BRANCH	
APPROVED JPA		

METRIC

NORTH CAROLINA PROFESSIONAL ENGINEER SEAL 20875 CHARLES A. JOHNSON III

MAY 9, 1995

PROJ. REFERENCE NO.	SHEET NO.	TOTAL SHEETS
B-2531C	SIGN 32	
STATE PROJ. NO.	F. A. PROJ. NO.	DESCRIPTION

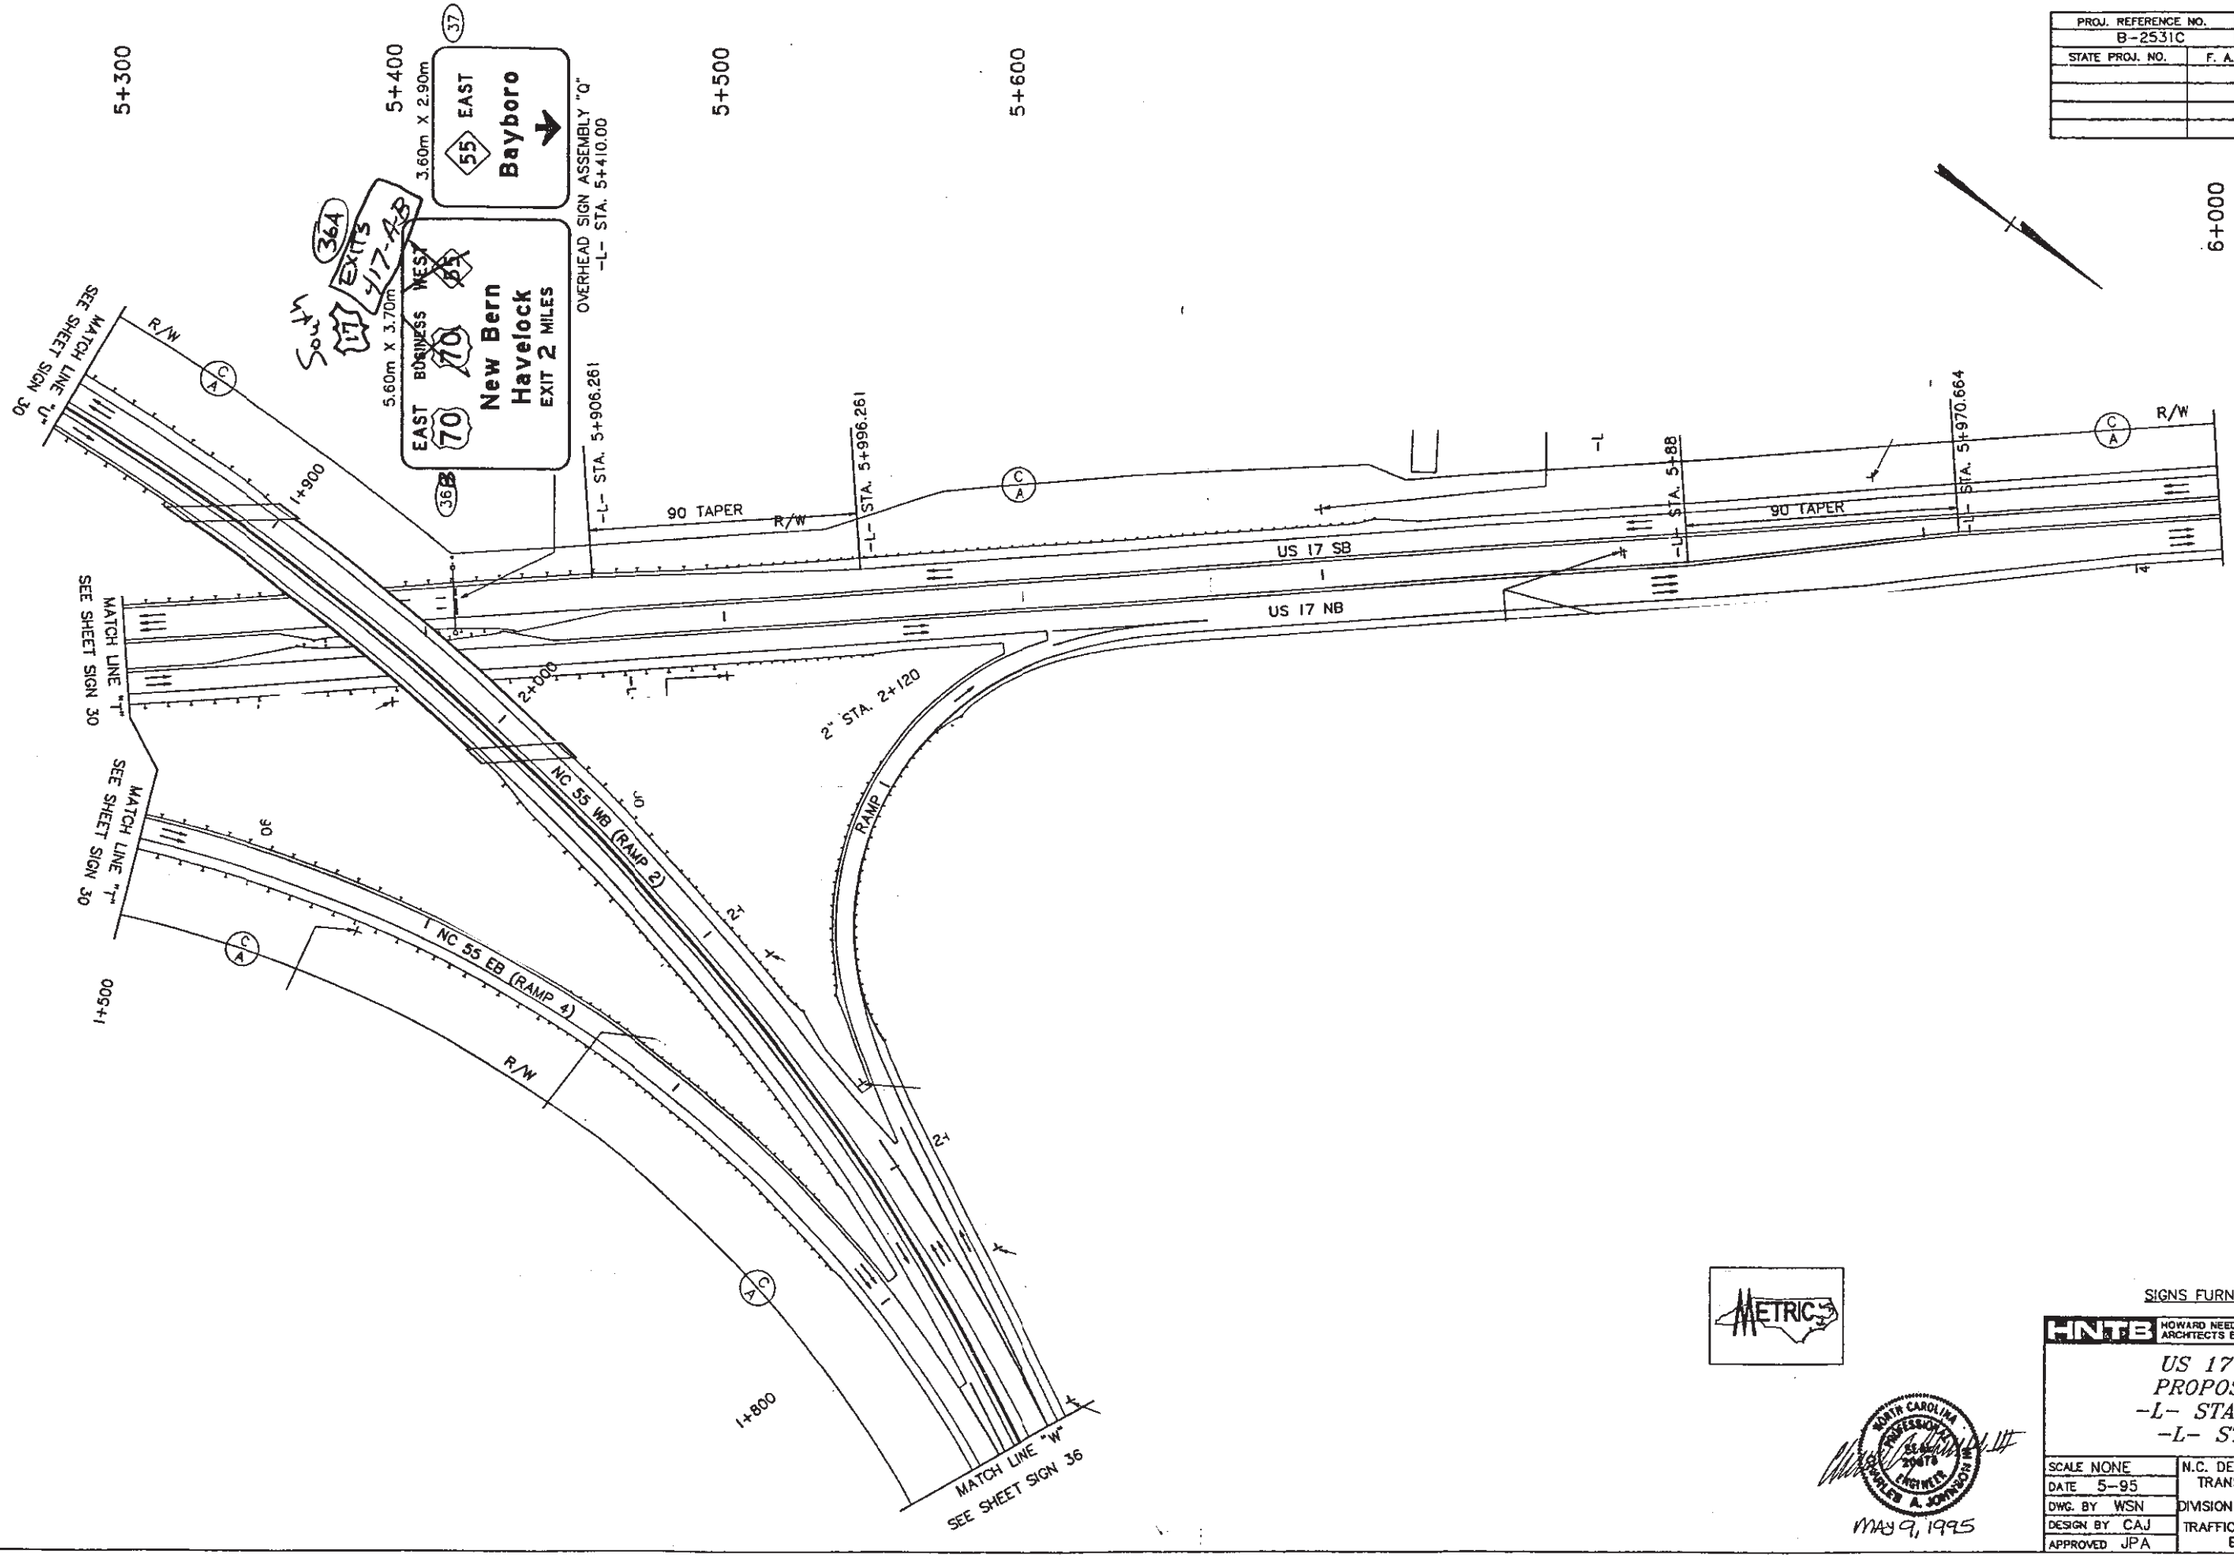

SIGNS FURNISHED BY STATE

HNTB HOWARD NEEDLES TAMMEN & BERGENDOFF, INC. ARCHITECTS ENGINEERS PLANNERS

US 17 / NC 55
PROPOSED SIGNS
-L- STA. 5+300 TO
-L- STA. 6+000

SCALE NONE	N.C. DEPARTMENT OF TRANSPORTATION	REVISIONS
DATE 5-95		
DWG. BY WSN	DIVISION OF HIGHWAYS	
DESIGN BY CAJ	TRAFFIC ENGINEERING BRANCH	
APPROVED JPA		

NORTH CAROLINA PROFESSIONAL SEAL 20676 ENGINEER CHARLES A. JOHNSON III

MAY 9, 1995

PROJ. REFERENCE NO.	SHEET NO.	TOTAL SHEETS
B-2531C	SIGN 35	
STATE PROJ. NO.	F. A. PROJ. NO.	DESCRIPTION

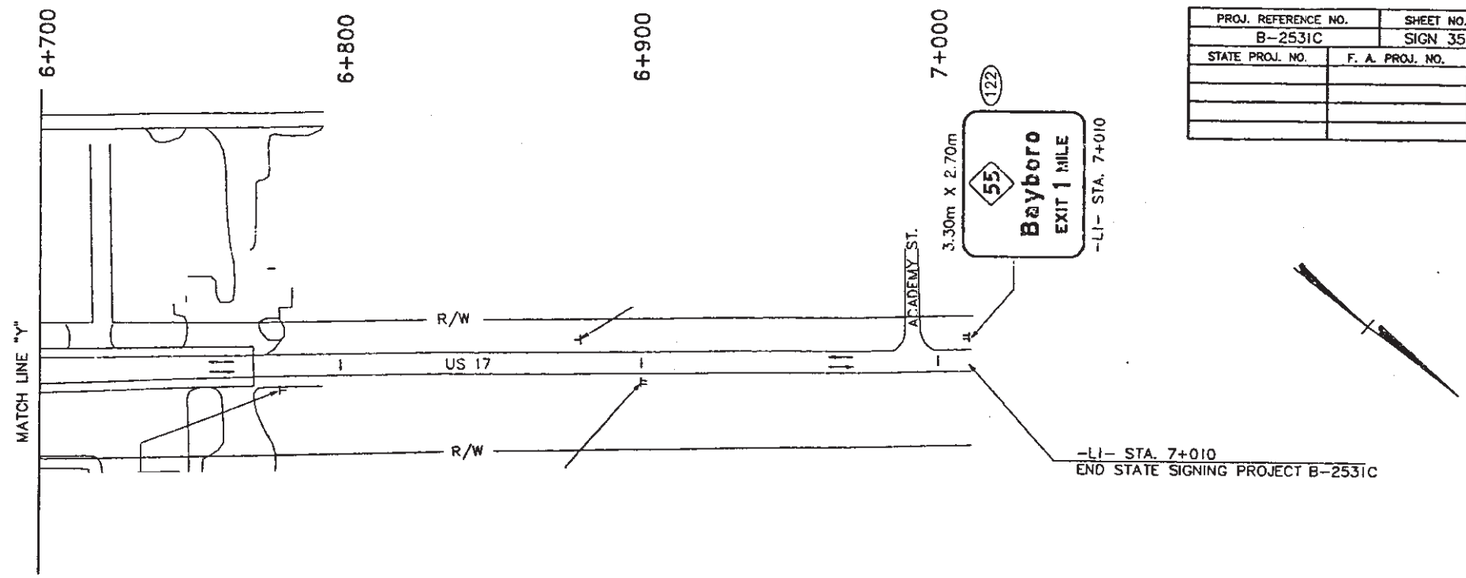

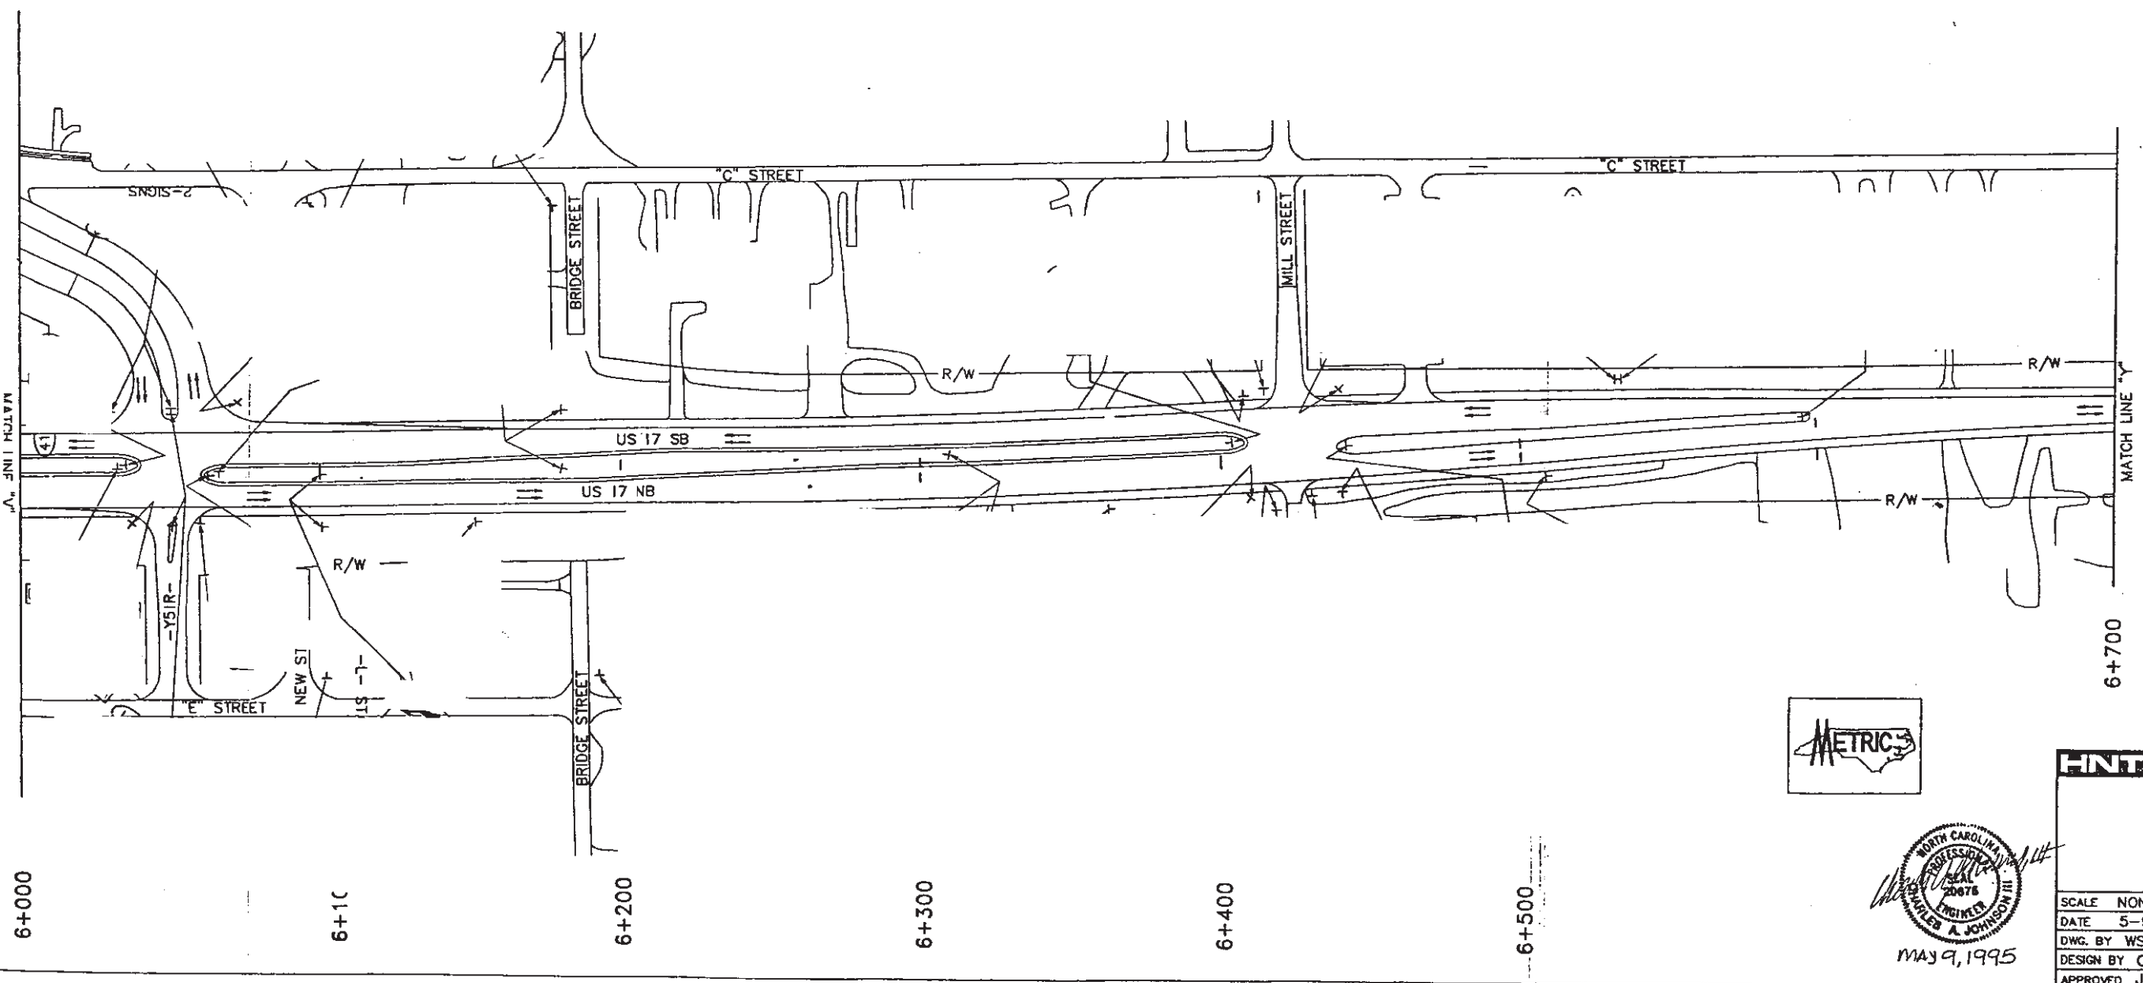

METRIC

SIGNS FURNISHED BY STATE

HNTB HOWARD NEEDLES TAMMEN & BERGENDOFF, INC. ARCHITECTS ENGINEERS PLANNERS

US 17
PROPOSED SIGNS
-L- STA. 6+000 TO
-L1- STA. 7+010

NORTH CAROLINA PROFESSIONAL SEAL 20676 ENGINEER CHARLES A. JOHNSON III

MAY 9, 1995

SCALE NONE	N.C. DEPARTMENT OF TRANSPORTATION	REVISIONS
DATE 5-95	DIVISION OF HIGHWAYS	
DWG. BY WSN	TRAFFIC ENGINEERING BRANCH	
DESIGN BY CAJ		
APPROVED JPA		