COMBINED PUBLIC HEARING MAP

PROJECT 34924.11 (U-3326)
F.A. PROJECT STP-29B(1)

ROCKINGHAM COUNTY

US 29 BUSINESS (FREEWAY DRIVE)
FROM SOUTH SCALES STREET TO NC 14
ROLL 1 OF 3

FUNCTIONAL CLASSIFICATION = URBAN ARTERIAL
COMBINED SPEED = 50 mph
MAX. SUPERELEVATION = 0.06

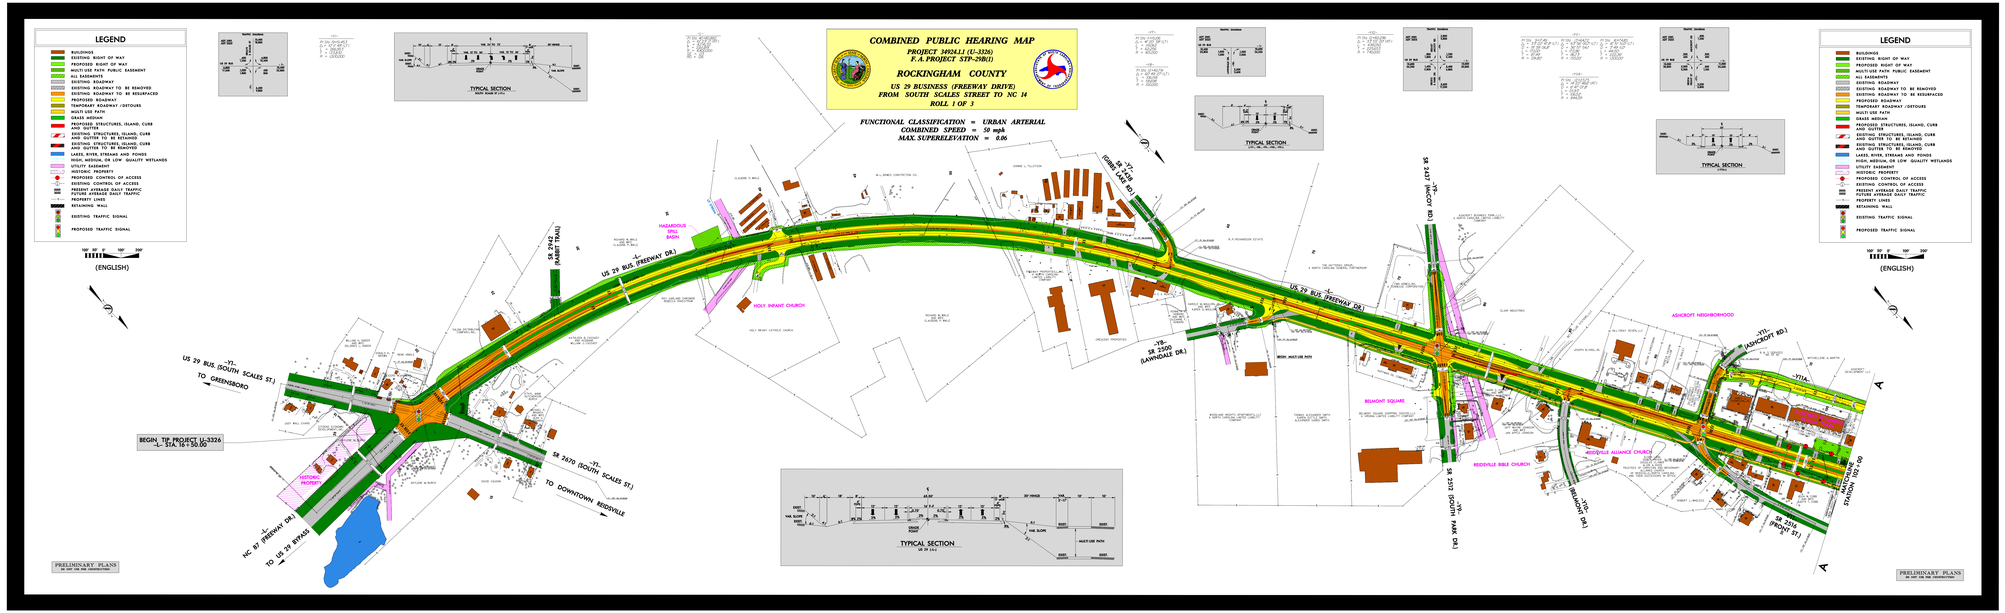

COMBINED PUBLIC HEARING MAP
PROJECT 34924.11 (U-3326)
F.A. PROJECT STP-29B(1)
ROCKINGHAM COUNTY
US 29 BUSINESS (FREEWAY DRIVE)
FROM SOUTH SCALES STREET TO NC 14
ROLL 1 OF 3