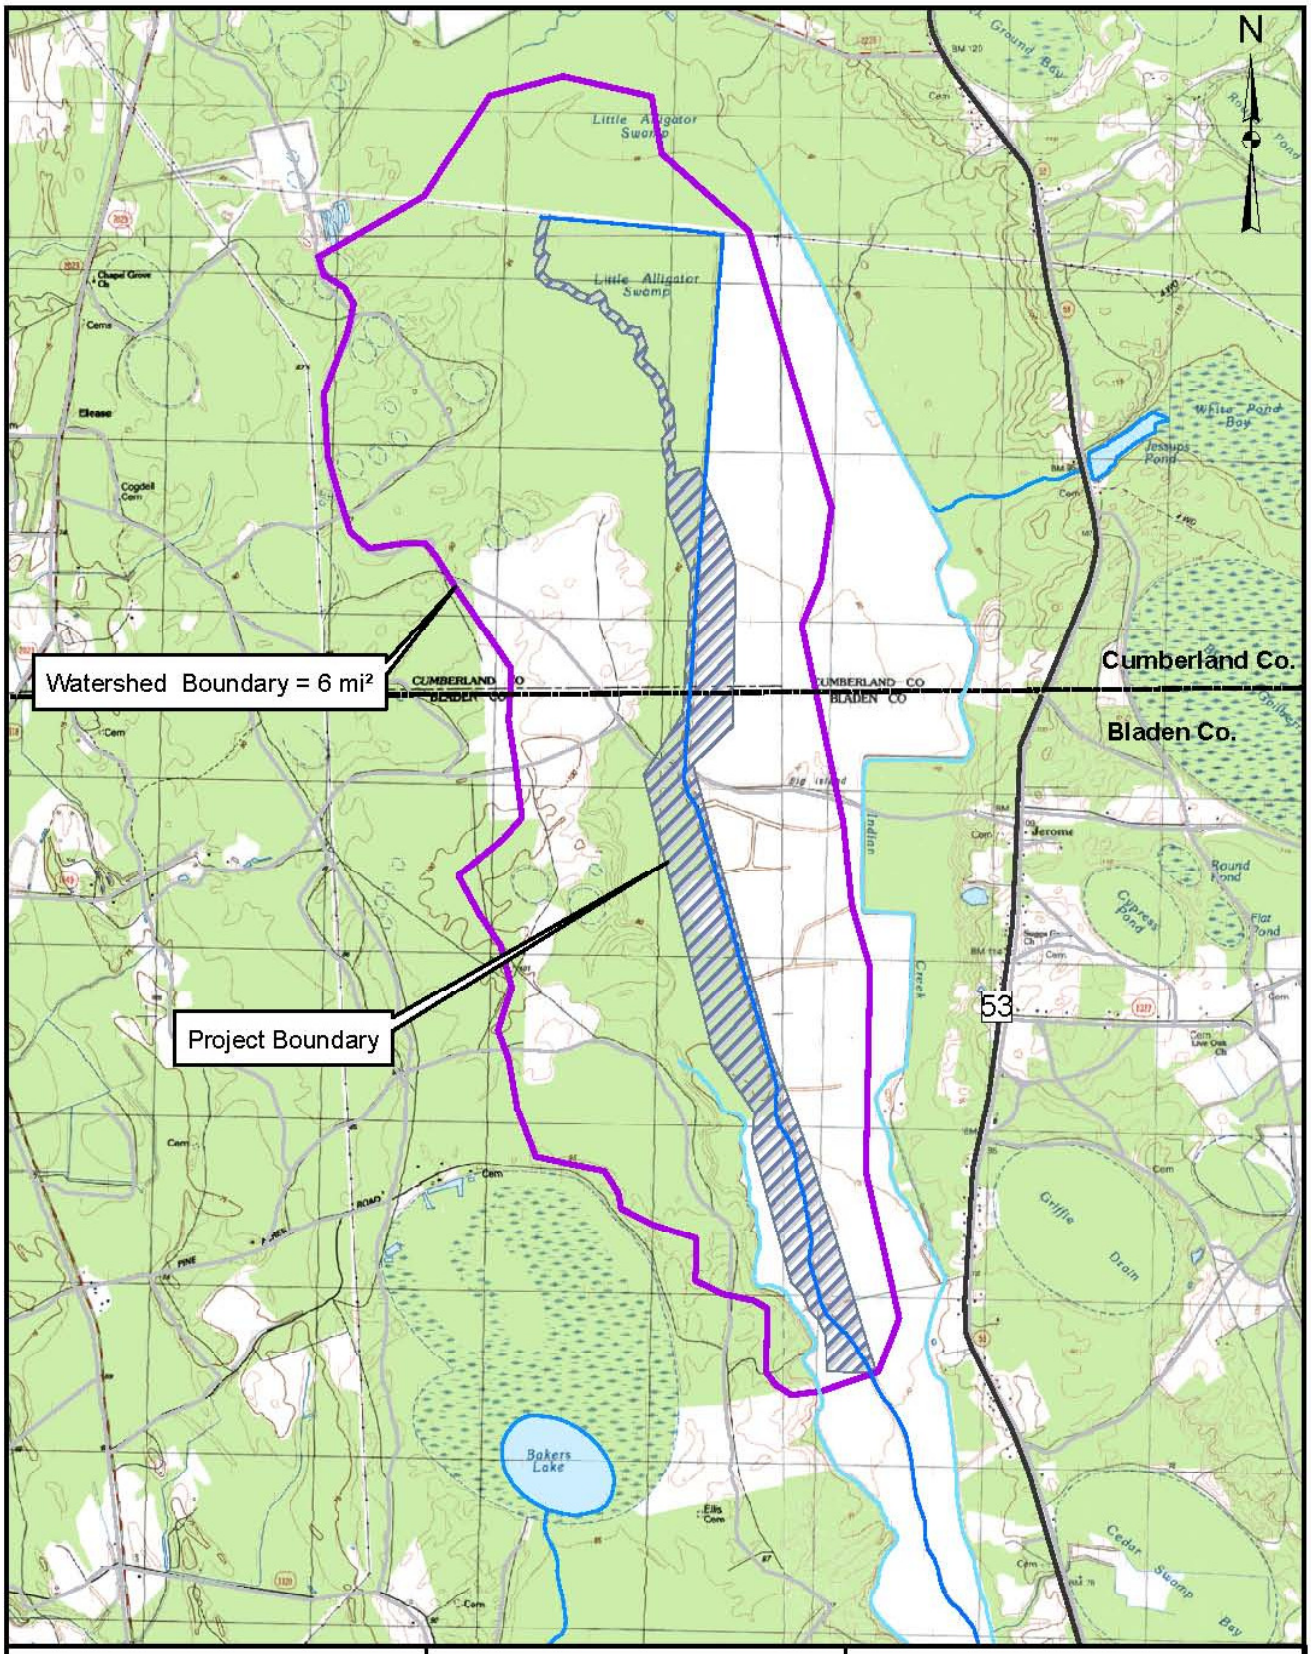

Baker
Baker Engineering NY, Inc.
8000 Regency Parkway
Suite 200
Cary, North Carolina 27518
Phone: 919.463.5488
Fax: 919.463.5490

0 2,000 4,000 Feet

Figure 2. Watershed Map