5/14/99

PROJECT REFERENCE NO.	SHEET NO.
112.104401	4
R/W SHEET NO.	
ROADWAY DESIGN ENGINEER	HYDRAULICS ENGINEER

PRELIMINARY PLANS
DO NOT USE FOR CONSTRUCTION

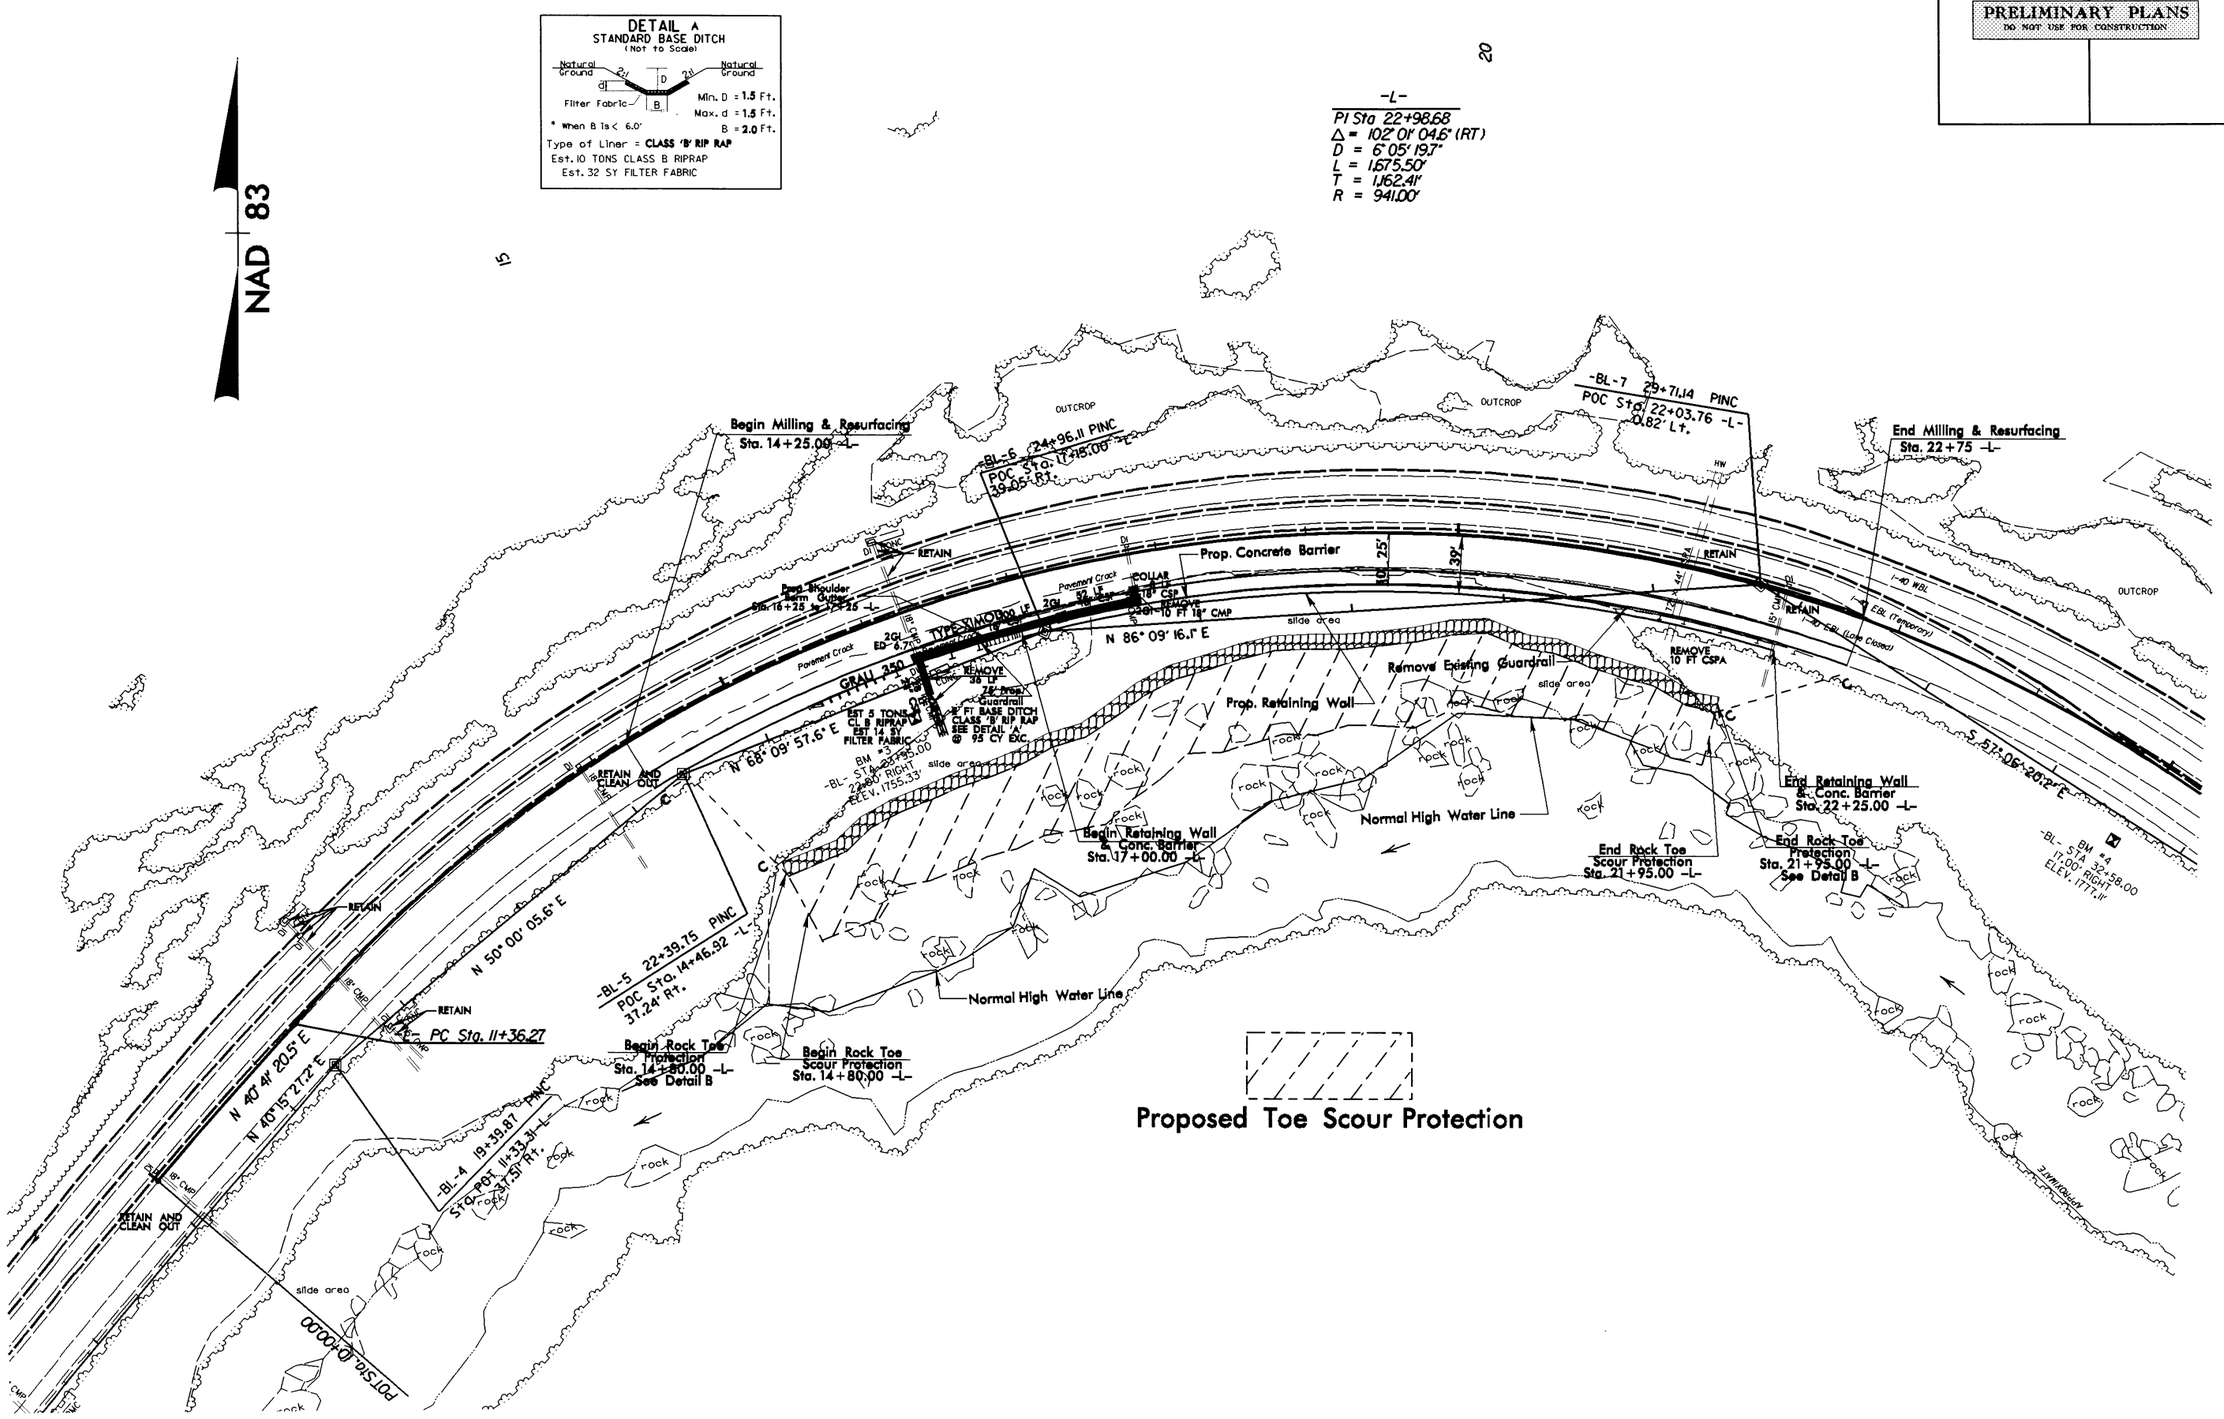

11-OCT-2004 11:48
R:\Roadway\Proj\N140_rdy_psh04.dgn
Mauney, Al R0203033

PROJECT REFERENCE NO.	SHEET NO.
112.104401	5
R/W SHEET NO.	
ROADWAY DESIGN ENGINEER	HYDRAULICS ENGINEER

PRELIMINARY PLANS
DO NOT USE FOR CONSTRUCTION

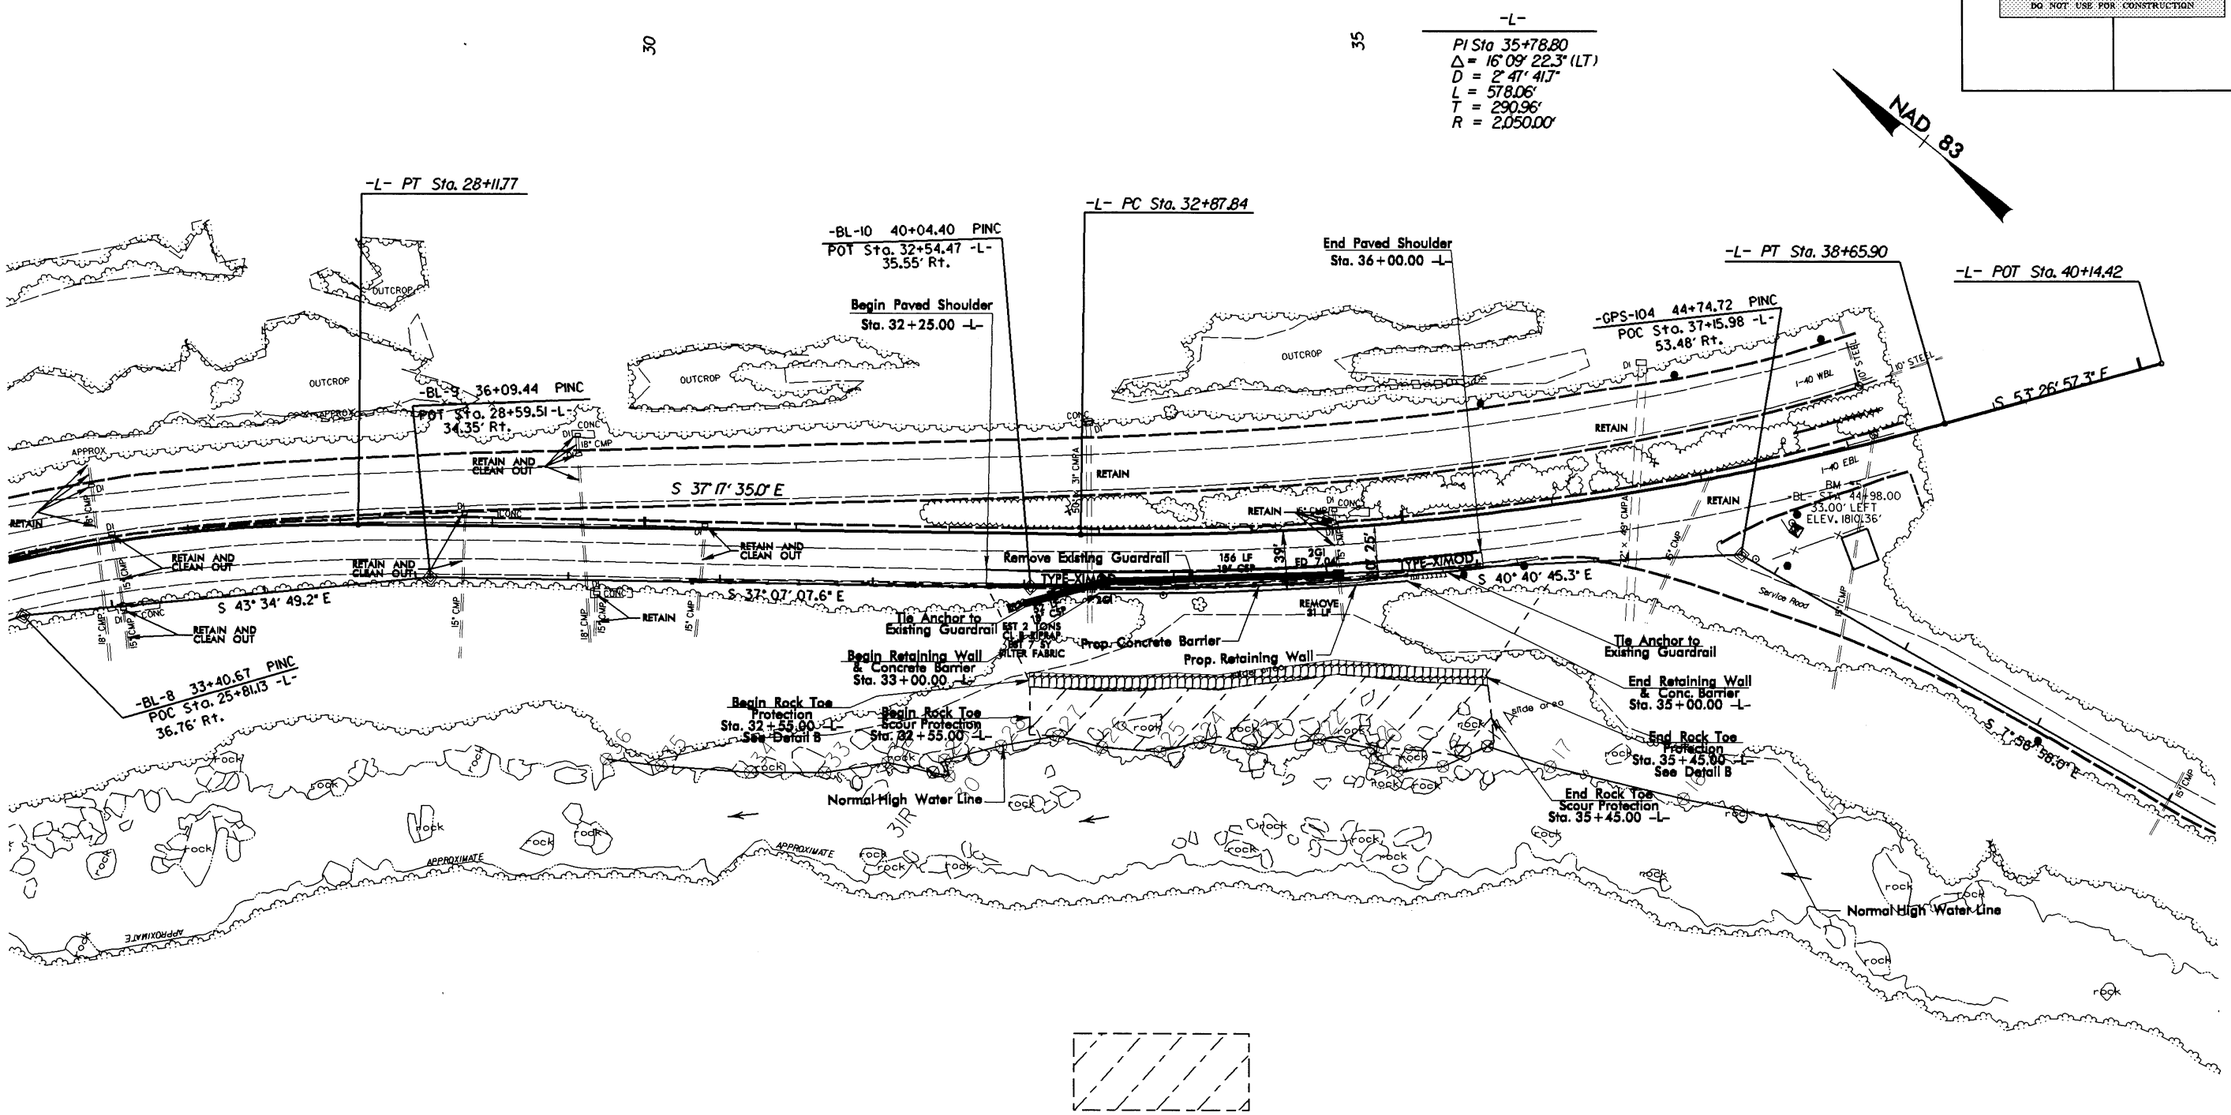

Proposed Toe Scour Protection

5/14/99

11-OCT-2004 11:47
R:\Roadway\Proj\40_rdy_psh05.dgn
Mayney AT RD203033

PROJECT REFERENCE NO.	SHEET NO.
112J04401	6
ROADWAY DESIGN ENGINEER	HYDRAULICS ENGINEER

INCOMPLETE PLANS
DO NOT USE FOR R/W ACQUISITION

PRELIMINARY PLANS
DO NOT USE FOR CONSTRUCTION

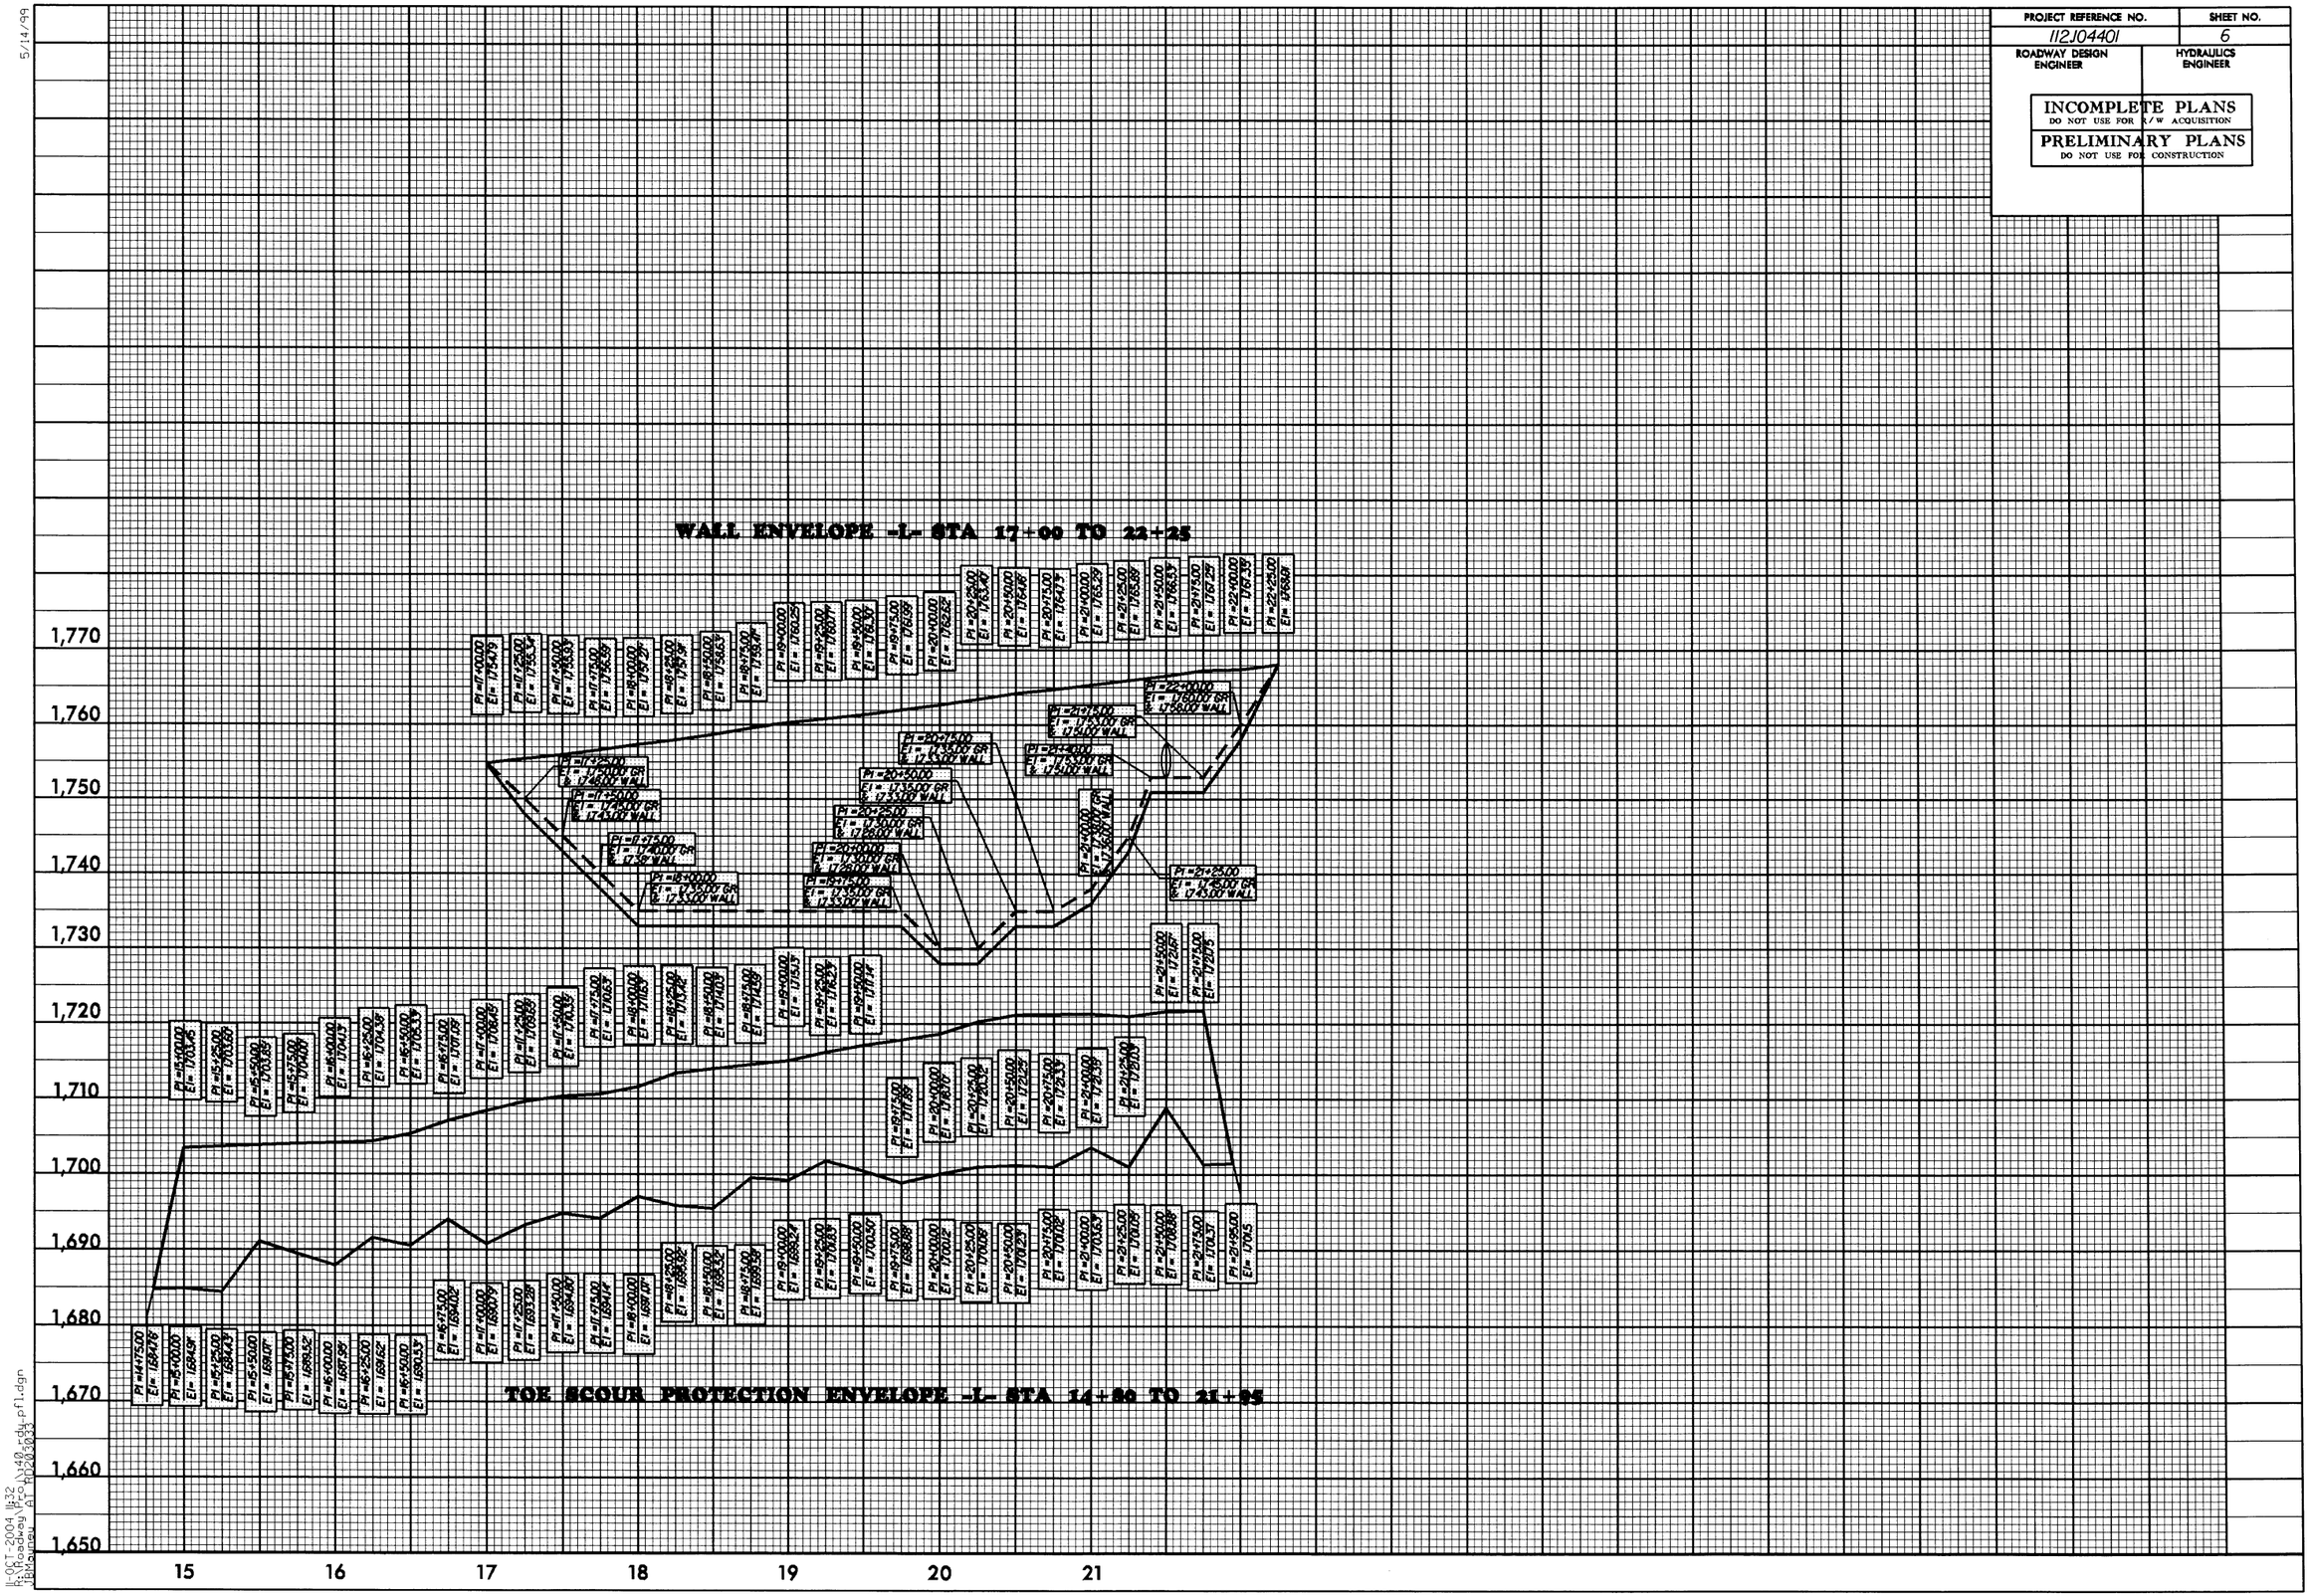

5/14/99

11-OCT-2004 11:32
R:\Roadway\Proj\40_rdy_pfl.dgn
JBMayney AT RD203033

PROJECT REFERENCE NO.	SHEET NO.
112J04401	7
ROADWAY DESIGN ENGINEER	HYDRAULICS ENGINEER

INCOMPLETE PLANS
DO NOT USE FOR R/W ACQUISITION

PRELIMINARY PLANS
DO NOT USE FOR CONSTRUCTION

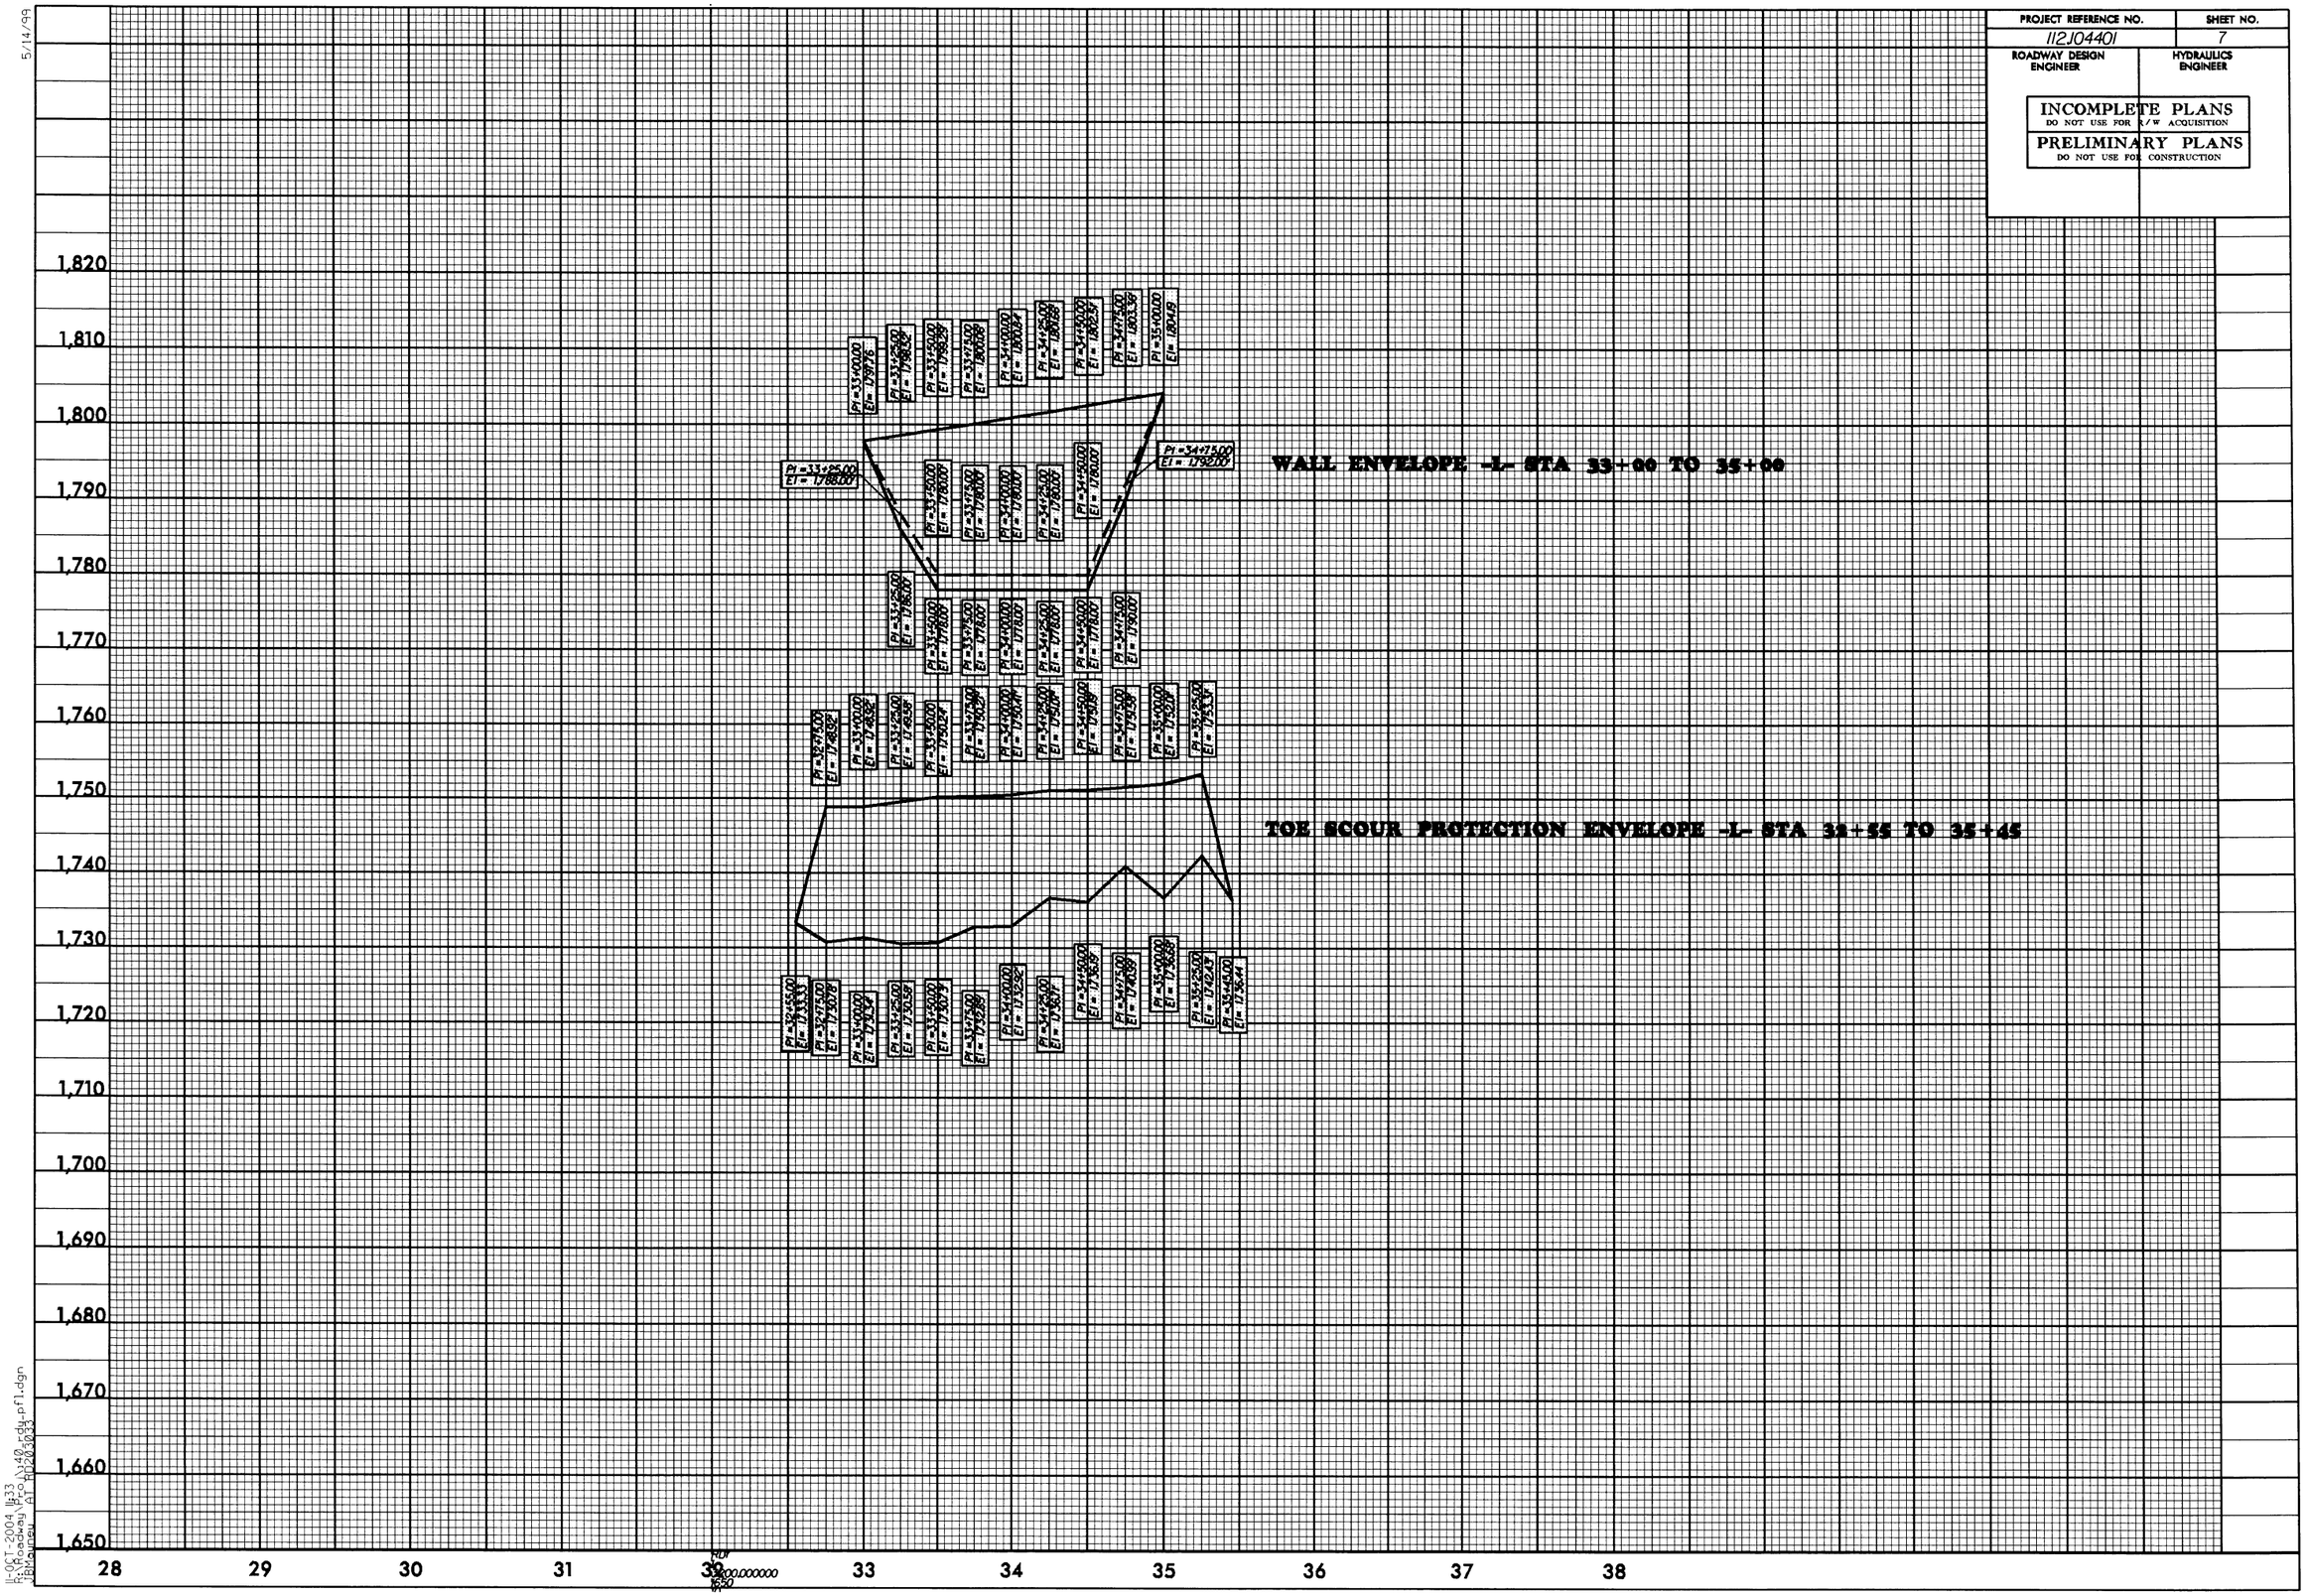

5/14/99

11-OCT-2004 11:33
R:\Roadway\Proj\40_rdy_pfl.dgn
JBMoyney AT RD203033