STATE OF
NORTH CAROLINA
DEPT. OF TRANSPORTATION
DIVISION OF HIGHWAYS
RALEIGH, N.C.

7-06

ENGLISH STANDARD DRAWING FOR

ELECTRIC SERVICE POLE AND LATERAL

SHEET 1 OF 1

1407.01

△ NOTES

△1 CURRENT TRANSFORMER (CT) CABINET AND METER MAY BE MOUNTED ON BACK OF LIGHT CONTROL SYSTEM ENCLOSURE.

△2 SEE SECTION 1408 OF THE STANDARD SPECIFICATIONS FOR LIGHT CONTROL SYSTEM.

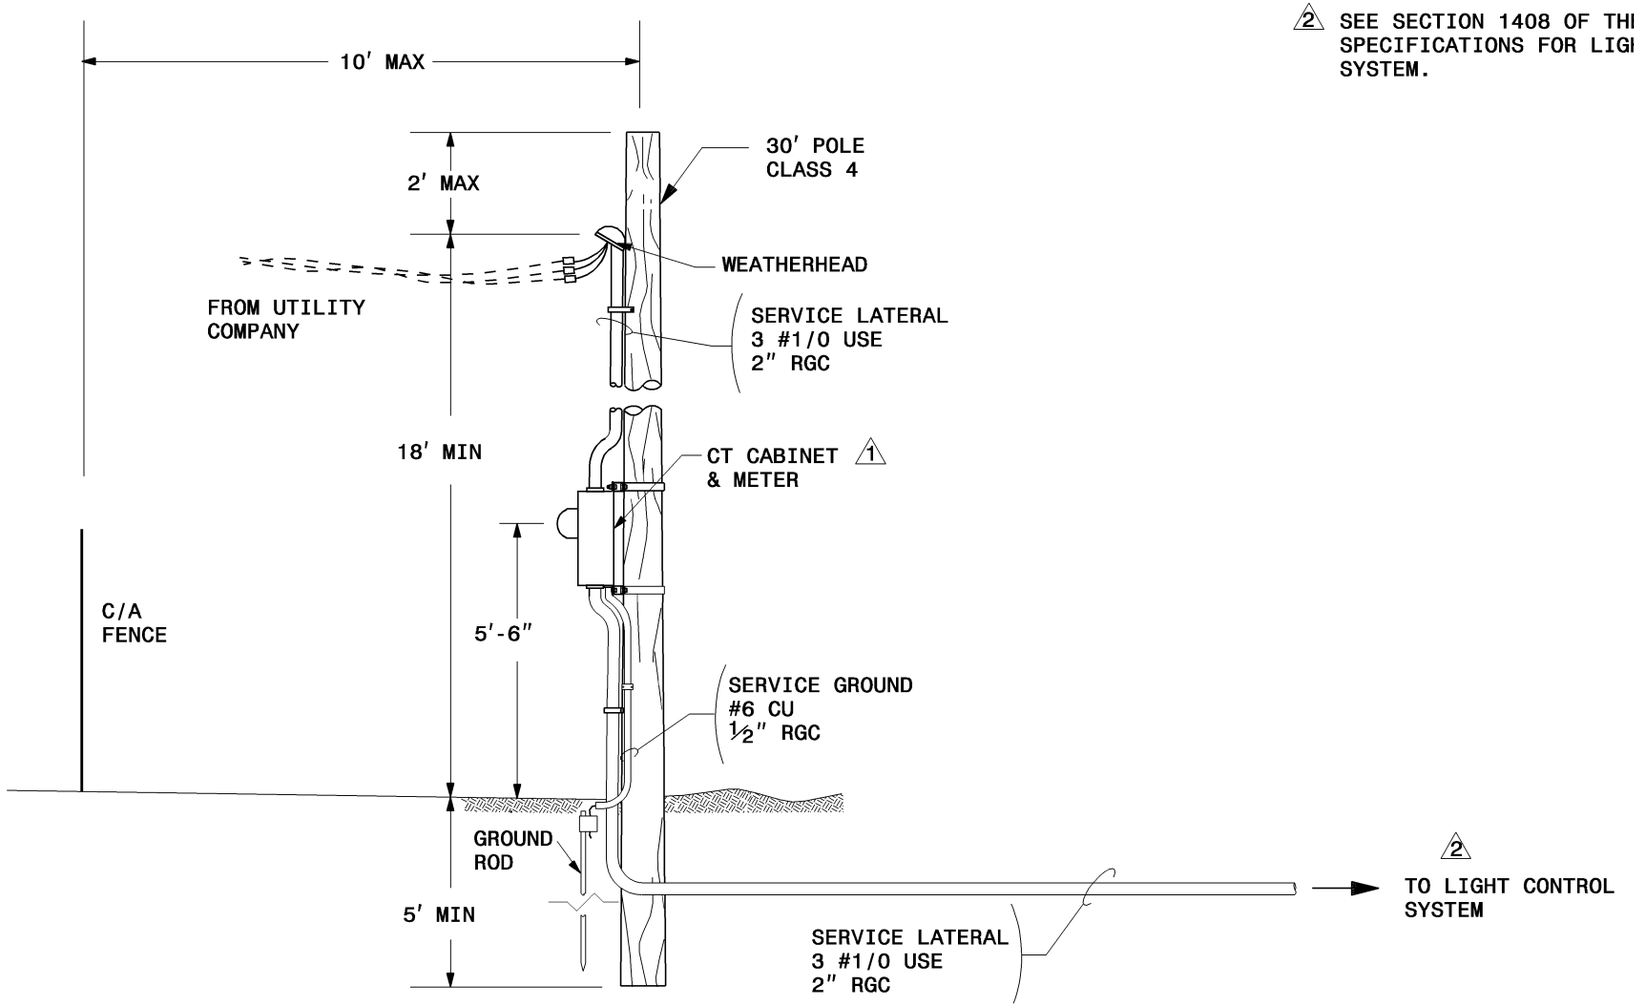

SERVICE POLE

STATE OF
NORTH CAROLINA
DEPT. OF TRANSPORTATION
DIVISION OF HIGHWAYS
RALEIGH, N.C.

7-06

ENGLISH STANDARD DRAWING FOR

ELECTRIC SERVICE POLE AND LATERAL

SHEET 1 OF 1

1407.01