PUBLIC HEARING MAP
PROJECT TIP P-4900 WBS 41099.1.S3
ROBESON COUNTY

PEMBROKE RAIL CONNECTOR
FROM THE CSX "A" LINE TO THE CSX "SE" LINE
PEMBROKE, NORTH CAROLINA

100 50 0 100 200

PRELIMINARY PLANS
DO NOT USE FOR CONSTRUCTION
INCOMPLETE PLANS
DO NOT USE FOR R/W ACQUISITION

LEGEND

- BUILDINGS
- EXISTING ROADWAY RIGHT OF WAY
- PROPOSED RIGHT OF WAY
- EXISTING ROADWAY
- EXISTING RAILROAD TO BE RETAINED
- PROPOSED ROADWAY
- PROPOSED RAILROAD
- PROPOSED ROADWAY SURFACING
- PROPOSED STRUCTURE
- EXISTING STRUCTURE TO BE RETAINED
- CEMETERIES
- LAKES, RIVER, STREAMS AND PONDS
- WETLANDS
- EXISTING RAILROAD RIGHT OF WAY
- WETLAND BOUNDARY
- PROPOSED RIGHT-OF-WAY
- EXISTING PROPERTY LINES
- LIMITS OF CONSTRUCTION
- TOWN LIMITS
- PAVEMENT REMOVAL
- EASEMENT
- HIGHWAY CROSSING WITH WARNING DEVICES
- EXISTING RR CROSSING TO BE CLOSED

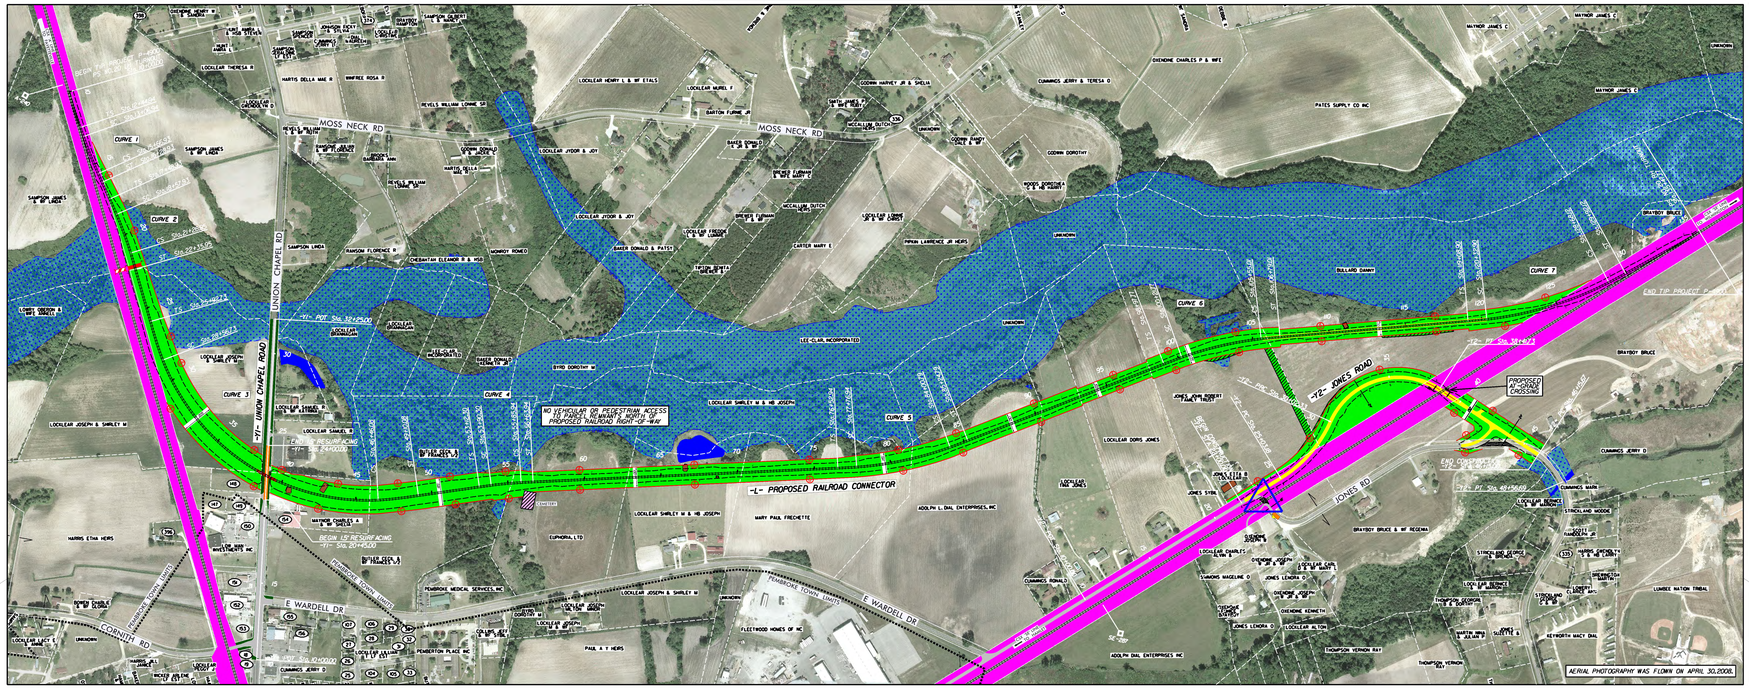

PROPOSED NEW TRACK ON NEW ALIGNMENT
TYPICAL SECTION

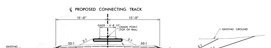

BRIDGE OVER UNION CHAPEL ROAD
TYPICAL SECTION

PROPOSED JONES ROAD
TYPICAL SECTION

RAILROAD BRIDGE
ELEVATION

CURVE 1	CURVE 2	CURVE 3	CURVE 4	CURVE 5	CURVE 6	CURVE 7
PI Sta 12+86.28	PI Sta 19+92.57	PI Sta 18+89.52	PI Sta 53+64.30	PI Sta 77+35.81	PI Sta 99+80.44	PI Sta 119+19.57
Δa = 17° 52' 32.3" (LT)	Δa = 6° 03' 11.42" (RT)	Δa = 17° 34' 26.2" (LT)	Δa = 17° 46' 47.3" (RT)	Δa = 11° 35' 59.0" (LT)	Δa = 1° 32' 59.2" (RT)	Δa = 1° 32' 59.6" (LT)
Ls = 150.00'	Ls = 150.00'	Ls = 150.00'	Ls = 150.00'	Ls = 150.00'	Ls = 150.00'	Ls = 124.00'
Lt = 62.00'	Dc = 2° 15' 00.0"	Dc = 4° 00' 00.0"	Dc = 2° 00' 00.0"	Dc = 2° 30' 00.0"	Dc = 2° 30' 00.0"	Lt = 82.61'
Lt = 41.33'	L = 260.00'	L = 1789.55'	L = 195.60'	L = 459.18'	L = 533.24'	St = 41.34'
St = 20.67'	T = 134.64'	T = 1032.79'	T = 97.81'	T = 229.62'	T = 266.80'	
	R = 2546.64'	R = 1432.69'	R = 2,864.93'	R = 2,292.01'	R = 2,292.01'	
	SE = 1.70'	SE = 14.25'	SE = 1.25'	SE = 2.00'	SE = 2.00'	
	V = 45 MPH F / 50 P	V = 45 MPH F / 50 P	V = 45 MPH F / 50 P	V = 45 MPH F / 50 P	V = 45 MPH F / 50 P	V = 45 MPH F / 50 P
PI Sta 14+37.07	PI Sta 21+63.28	PI Sta 41+34.15	PI Sta 56+11.94	PI Sta 84+42.13	PI Sta 105+96.35	PI Sta 120+09.46
Δa = 4° 35' 58.8" (LT)	Δa = 7° 13' 34.2" (RT)	Δa = 5° 16' 44.7" (LT)	Δa = 17° 46' 47.3" (RT)	Δa = 1° 32' 59.6" (LT)	Δa = 1° 32' 59.2" (RT)	Δa = 1° 32' 59.6" (LT)
Dc = 1° 45' 00.0"	Dc = 6° 03' 11.42" (RT)	Dc = 4° 00' 00.0"	Dc = 2° 00' 00.0"	Dc = 2° 30' 00.0"	Dc = 2° 30' 00.0"	Ls = 124.00'
L = 295.98'	L = 260.00'	L = 1789.55'	L = 195.60'	L = 459.18'	L = 533.24'	Lt = 82.61'
T = 130.06'	Y = 134.64'	T = 1032.79'	T = 97.81'	T = 229.62'	T = 266.80'	St = 41.34'
R = 3,274.41'	R = 2,546.64'	R = 1,432.69'	R = 2,864.93'	R = 2,292.01'	R = 2,292.01'	
SE = 1.70'	SE = 1.70'	SE = 14.25'	SE = 1.25'	SE = 2.00'	SE = 2.00'	
V = 45 MPH F / 50 P	V = 45 MPH F / 50 P	V = 45 MPH F / 50 P	V = 45 MPH F / 50 P	V = 45 MPH F / 50 P	V = 45 MPH F / 50 P	V = 45 MPH F / 50 P

(8) LOCKLEAR MARTHA ANN
(9) GROSS SANDRA M &
(10) OHEMENG-TON R & MF CELIA
(11) CHANEY HOWARD D & WIFE NELL
(17) REVELS SUSAN C
(18) SANDERSON DAVID & ELIZABETH LF
(19) LOCKLEAR RODENIA G & RUTH
(20) LOCKLEAR ELWOOD & WF JEAN
(21) LOCKLEAR HENRY L & WF ETALS
(22) LOCKLEAR MUREL F
(23) BARTON FURNIE JR
(24) LOCKLEAR JYJOR B JOY
(25) LOCKLEAR LEDON
(26) LOCKLEAR JAMES R & WF
(27) LOCKLEAR SHIRLEY W & HB JOSEPH
(28) LOCKLEAR SAMUEL B
(29) LOCKLEAR JOSEPH & SHIRLEY W
(30) LOCKLEAR JOSEPH & SHIRLEY W
(31) LOCKLEAR JOSEPH & SHIRLEY W
(32) LOCKLEAR DORIS JONES
(33) LOCKLEAR JONES
(34) LOCKLEAR DANIEL
(35) LOCKLEAR JONES
(36) LOCKLEAR JONES
(48) HARRIS ETHA HEIRS
(49) LOCKLEAR BRANNAGAN &
(50) BAKER PERNELL B WF
(51) LOCKLEAR BONNIE FAYE
(52) CUMMINGS JERRY D
(53) HARRIS ETHA HEIRS
(54) PAM DEVELOPERS, LLC
(55) CUMMINGS CHARLES GREGORY & WF
(56) CUMMINGS CHARLES GREGORY
(57) HARRIS GWENLYN STRICKLAND
(58) CARTER MARY E
(59) MANGUM ROBERT L & WF NELLA
(60) LOWRY MITCHELL & WF ROSALIND
(61) REVELS LONNIE
(62) BURNS JAMES THOMAS & OLA
(63) LOCKLEAR LYMWOOD & LARRY
(64) SWEATY ARCHIE WAYNE &
(65) OHEMENG JAMES H &
(66) SIMPSON MAYO MARIE
(67) REVELS SHARON G
(68) DAL MOLLIE C
(69) MAYNOR CHARLES A & WF SHEILA

PUBLIC HEARING MAP
PROJECT TIP P-4900 WBS 41099.1.S3
ROBESON COUNTY
PEMBROKE RAIL CONNECTOR
FROM THE CSX "A" LINE TO THE CSX "SE" LINE
PEMBROKE, NORTH CAROLINA

PRELIMINARY PLANS
DO NOT USE FOR CONSTRUCTION
INCOMPLETE PLANS
DO NOT USE FOR R/W ACQUISITION

LEGEND

PROPOSED NEW TRACK ON NEW ALIGNMENT
TYPICAL SECTION

BRIDGE OVER UNION CHAPEL ROAD
TYPICAL SECTION

PROPOSED JONES ROAD
TYPICAL SECTION

RAILROAD BRIDGE
ELEVATION