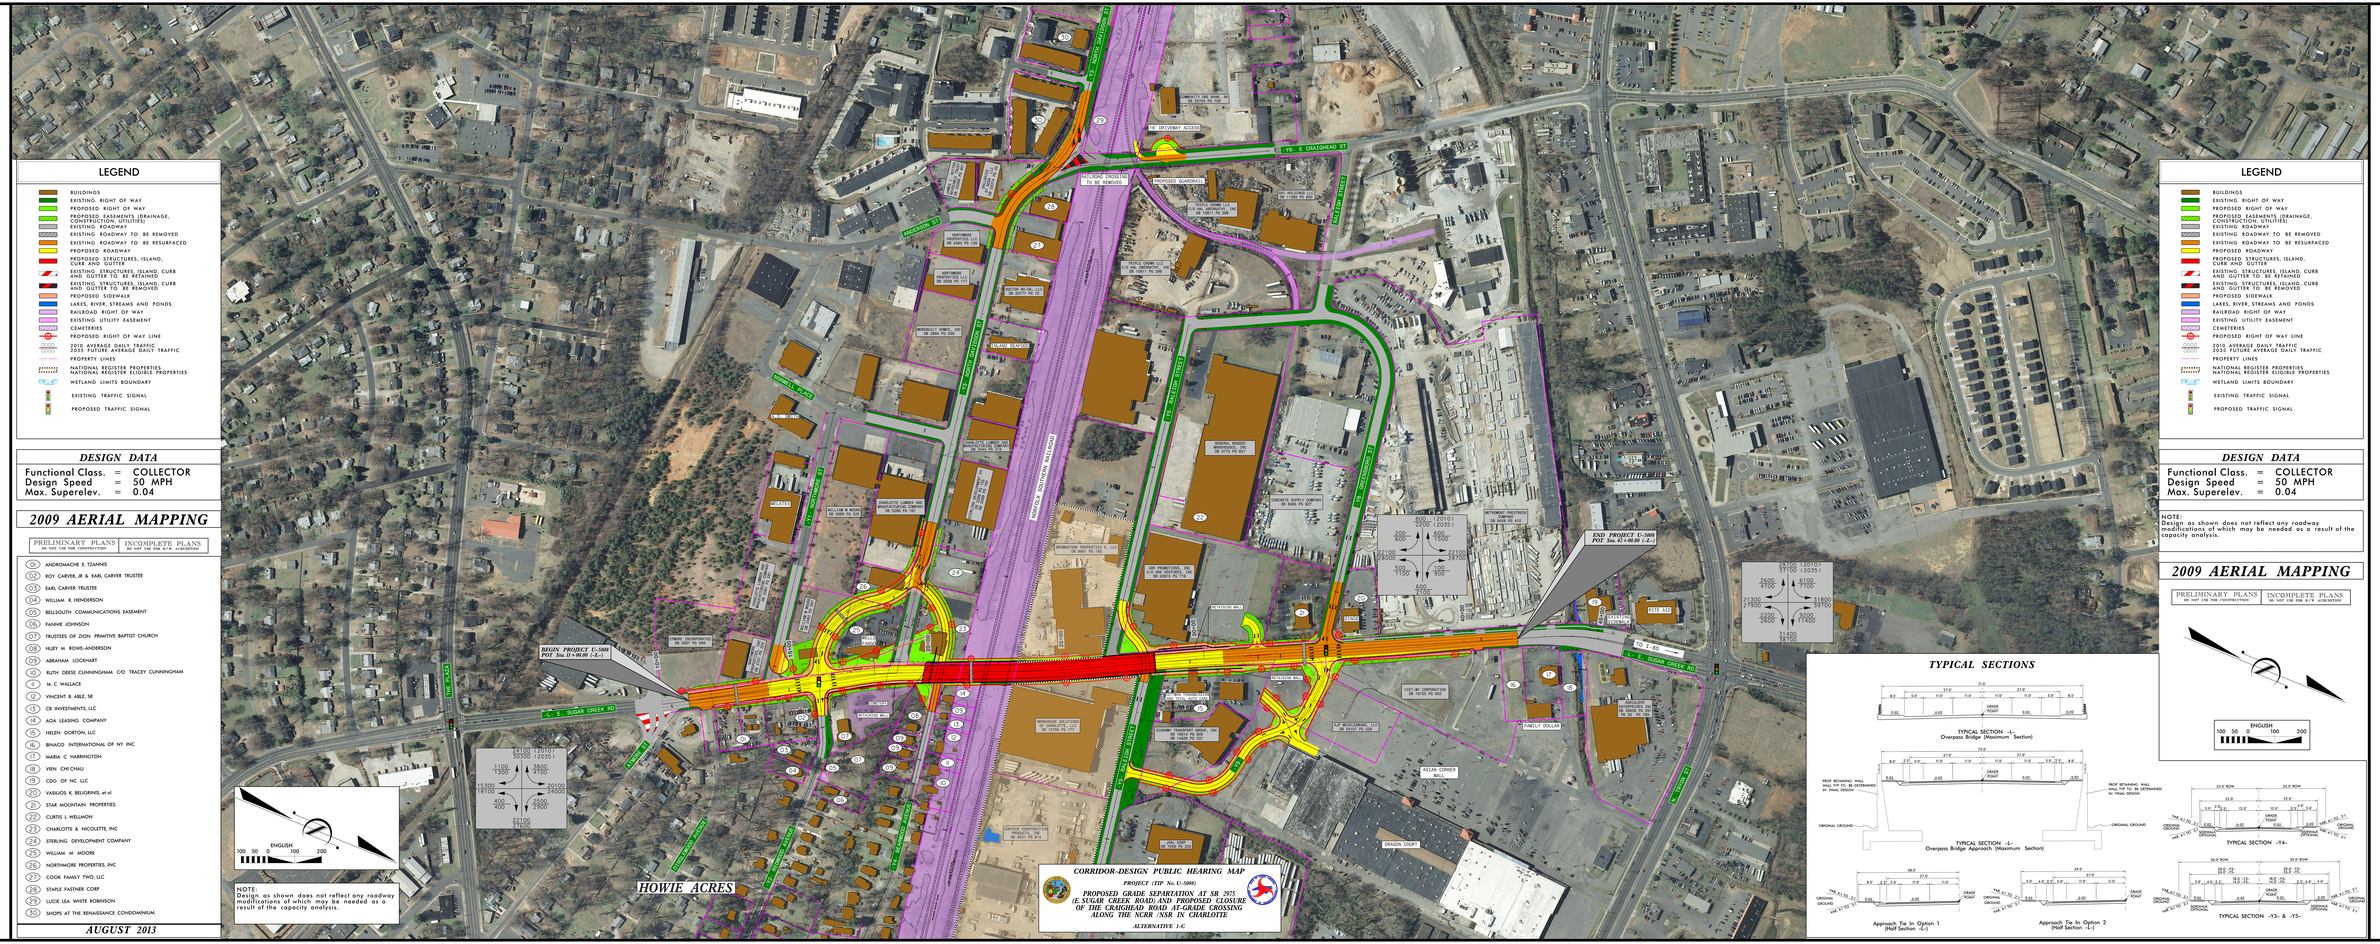
LEGEND
BUILDINGS
EXISTING RIGHT OF WAY
PROPOSED RIGHT OF WAY
PROPOSED EASEMENTS (DRAINAGE, CONSTRUCTION, UTILITIES)
EXISTING ROADWAY
EXISTING ROADWAY TO BE REMOVED
EXISTING ROADWAY TO BE RESURFACED
PROPOSED ROADWAY
PROPOSED STRUCTURES, ISLAND, CURB AND GUTTER
EXISTING STRUCTURES, ISLAND, CURB AND GUTTER TO BE RETAINED
EXISTING STRUCTURES, ISLAND, CURB AND GUTTER TO BE REMOVED
PROPOSED SIDEWALK
LAKES, RIVER, STREAMS AND PONDS
RAILROAD RIGHT OF WAY
EXISTING UTILITY EASEMENT
CEMETERIES
PROPOSED RIGHT OF WAY LINE
2010 AVERAGE DAILY TRAFFIC
2035 FUTURE AVERAGE DAILY TRAFFIC
PROPERTY LINES
NATIONAL REGISTER PROPERTIES
NATIONAL REGISTER ELIGIBLE PROPERTIES
WETLAND LIMITS BOUNDARY
EXISTING TRAFFIC SIGNAL
PROPOSED TRAFFIC SIGNAL
DESIGN DATA
Functional Class. = COLLECTOR
Design Speed = 50 MPH
Max. Superelev. = 0.04
2009 AERIAL MAPPING
PRELIMINARY PLANS NOT FOR CONSTRUCTION
INCOMPLETE PLANS NO RWP FOR R/W ACQUISITION
01 ANDROMACHE E. TZANINIS
02 ROY CARVER, JR & EARL CARVER TRUSTEE
03 EARL CARVER TRUSTEE
04 WILLIAM R. HENDERSON
05 BELLSOUTH COMMUNICATIONS EASEMENT
06 FANNIE JOHNSON
07 TRUSTEES OF ZION PRIMITIVE BAPTIST CHURCH
08 HUEY M ROWE-ANDERSON
09 ABRAHAM LOCKHART
10 RUTH DIXIE CUNNINGHAM C/O TRACEY CUNNINGHAM
11 M. C. WALLACE
12 VINCENT B. ABLE, SR
13 CR INVESTMENTS, LLC
14 AOA LEASING COMPANY
15 HELEN DORTON, LLC
16 BP/AGO INTERNATIONAL OF NY INC
17 MARIA C HARRINGTON
18 VIEN CHI CHAU
19 CDG OF NC LLC
20 VASILIOS K. BELIGRINIS, et al
21 STAR MOUNTAIN PROPERTIES
22 CURTIS L WELLMON
23 CHARLOTTE & NICOLETTE, INC
24 STERLING DEVELOPMENT COMPANY
25 WILLIAM M MOORE
26 NORTHMORE PROPERTIES, INC
27 COOK FAMILY TWO, LLC
28 STAPLE FASTNER CORP
29 LUCIE LEA WHITE ROBINSON
30 SHOPS AT THE RENAISSANCE CONDOMINIUM
AUGUST 2013
NOTE: Design as shown does not reflect any roadway modifications of which may be needed as a result of the capacity analysis.
ENGLISH
100 50 0 100 200
CORRIDOR-DESIGN PUBLIC HEARING MAP
PROJECT (TIP No. C-5180)
PROPOSED GRADE SEPARATION AT SR 2975 (E. SUGAR CREEK ROAD) AND PROPOSED CLOSURE OF THE CRAIGHEAD ROAD AT-GRADE CROSSING ALONG THE NCRR /NSR IN CHARLOTTE
ALTERNATIVE 1-C
BEGIN PROJECT U-5818 POT Sta. 11+00.00 (-L-)
END PROJECT U-5818 POT Sta. 67+00.00 (-L-)
TO I-85
TO I-485
HOWIE ACRES
TYPICAL SECTIONS
TYPICAL SECTION -L- Overpass Bridge (Maximum Section)
TYPICAL SECTION -L- Overpass Bridge Approach (Maximum Section)
TYPICAL SECTION -Y4-
Approach Tie In Option 1 (Half Section -L-)
Approach Tie In Option 2 (Half Section -L-)
TYPICAL SECTION -Y3- & -Y5-