CORRIDOR PUBLIC HEARING

WBS 34165.1.2 (I-2513C)
F.A. PROJECT MANHF 26-I(53)
BUNCOMBE COUNTY
I-26 CONNECTOR
I-40 TO US-19-23-70 NORTH OF ASHEVILLE
SECT. C ALT C2 ROLL 2 OF 2

PRELIMINARY PLANS
DO NOT USE FOR CONSTRUCTION

CORRIDOR PUBLIC HEARING

WBS 34165.1.2 (I-2513C)
F.A. PROJECT MANHF 26-I(53)
BUNCOMBE COUNTY
I-26 CONNECTOR
I-40 TO US-19-23-70 NORTH OF ASHEVILLE
ROLL 2 OF 2

SECT. C Alt. C2

(ENGLISH)

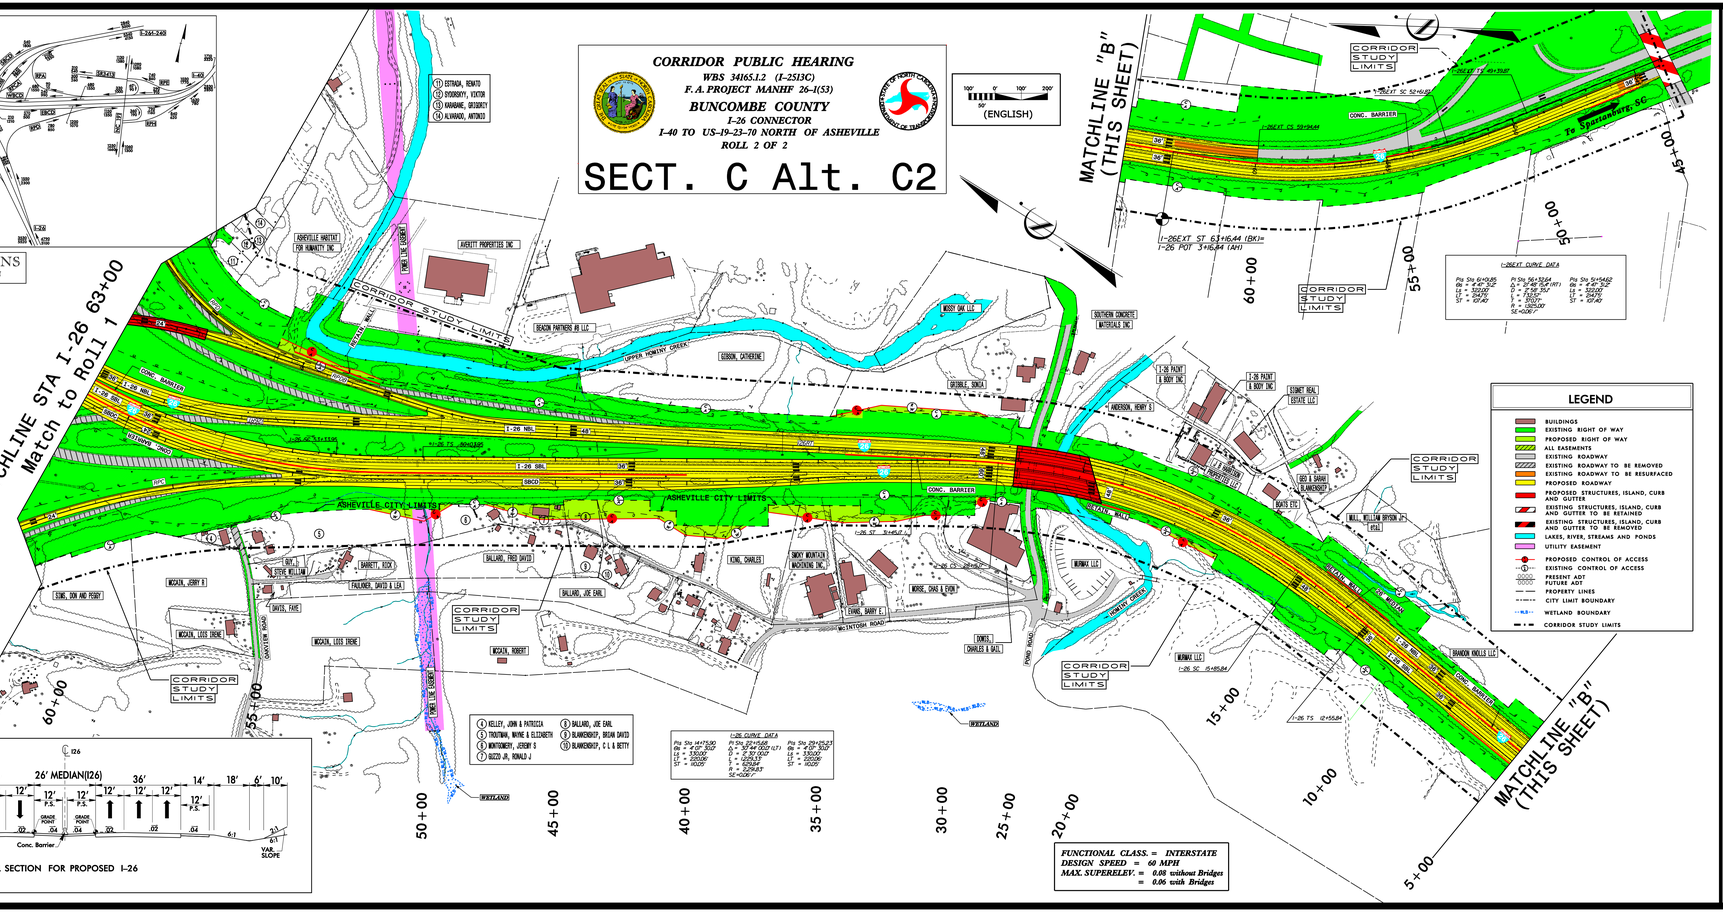

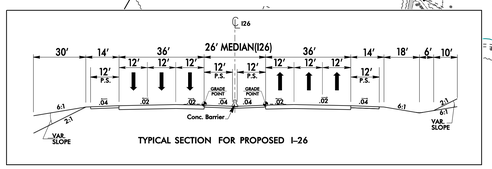

FUNCTIONAL CLASS. = INTERSTATE
DESIGN SPEED = 60 MPH
MAX. SUPERELEV. = 0.08 without Bridges
= 0.06 with Bridges

CORRIDOR PUBLIC HEARING
WBS 34165.1.2 (I-2513C)
F.A. PROJECT MANHF26-I(53)
BUNCOMBE COUNTY
I-26 CONNECTOR
I-40 TO US-19-23-70 NORTH OF ASHEVILLE
SECT. C ALT C2 ROLL 2 OF 2