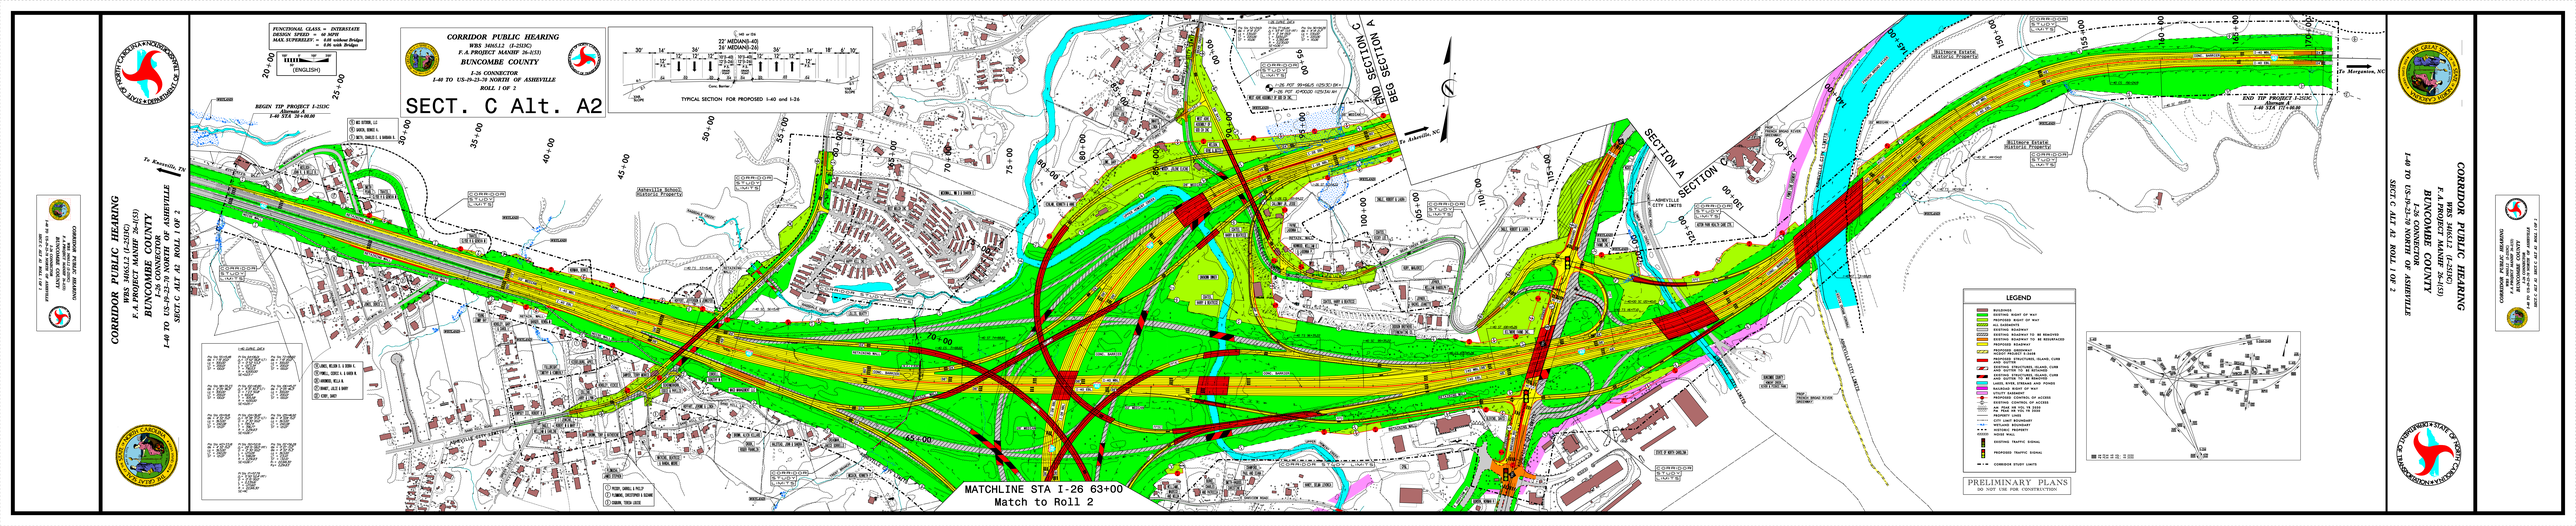
CORRIDOR PUBLIC HEARING
WBS 36661.1 (I-2412C)
F.A.PROJECT NA(MP 26-4(53)
BUNCOMBE COUNTY
I-26 CONNECTOR
I-40 TO US-19-23-70 NORTH OF ASHEVILLE
SECT. C ALT. A2 ROLL 1 OF 2
FUNCTIONAL CLASS = INTERSTATE
DESIGN SPEED = 60 MPH
MAX. SUPERELEV. = 6.00 without Bridges
= 8.00 with Bridges
(ENGLISH)
SECT. C Alt. A2
TYPICAL SECTION FOR PROPOSED I-40 and I-26
22' MEDIAN(I-40)
26' MEDIAN(I-26)
BEGIN TIP PROJECT I-2412C
I-40 STA 70+00.00
END SECTION C
BEG SECTION A
SECTION A
SECTION C
END TIP PROJECT I-2412C
I-40 STA 75+00.00
To Knoxville, TN
To Asheville, NC
To Morganton, NC
MATCHLINE STA I-26 63+00
Match to Roll 2
LEGEND
BUILDINGS
PROPOSED RIGHT OF WAY
PROPOSED RIGHT OF WAY
ALL EASEMENTS
EXISTING RIGHT OF WAY
EXISTING ROADWAY TO BE REMOVED
EXISTING ROADWAY TO BE RESURFACED
PROPOSED ROADWAY
PROPOSED STRUCTURE
PROJECT PROJECT # CODE
ROAD NAMES
EXISTING STRUCTURAL ISLAND, CURB AND GUTTER, TYPE A
EXISTING STRUCTURAL ISLAND, CURB AND GUTTER, TYPE B AND POINTS
EXISTING STRUCTURAL ISLAND, CURB AND GUTTER, TYPE B AND POINTS
UTILITY EASEMENT
EXISTING CONTROL OF ACCESS
EXISTING CONTROL OF ACCESS
AM PEAK HR VOL TR 2035
PM PEAK HR VOL TR 2035
PROPERTY LINES
CITY LIMIT BOUNDARY
CITY LIMIT BOUNDARY
HISTORIC PROPERTY
NOISE WALL
EXISTING TRAFFIC SIGNAL
PROPOSED TRAFFIC SIGNAL
CORRIDOR STUDY LIMITS
PRELIMINARY PLANS
DO NOT USE FOR CONSTRUCTION