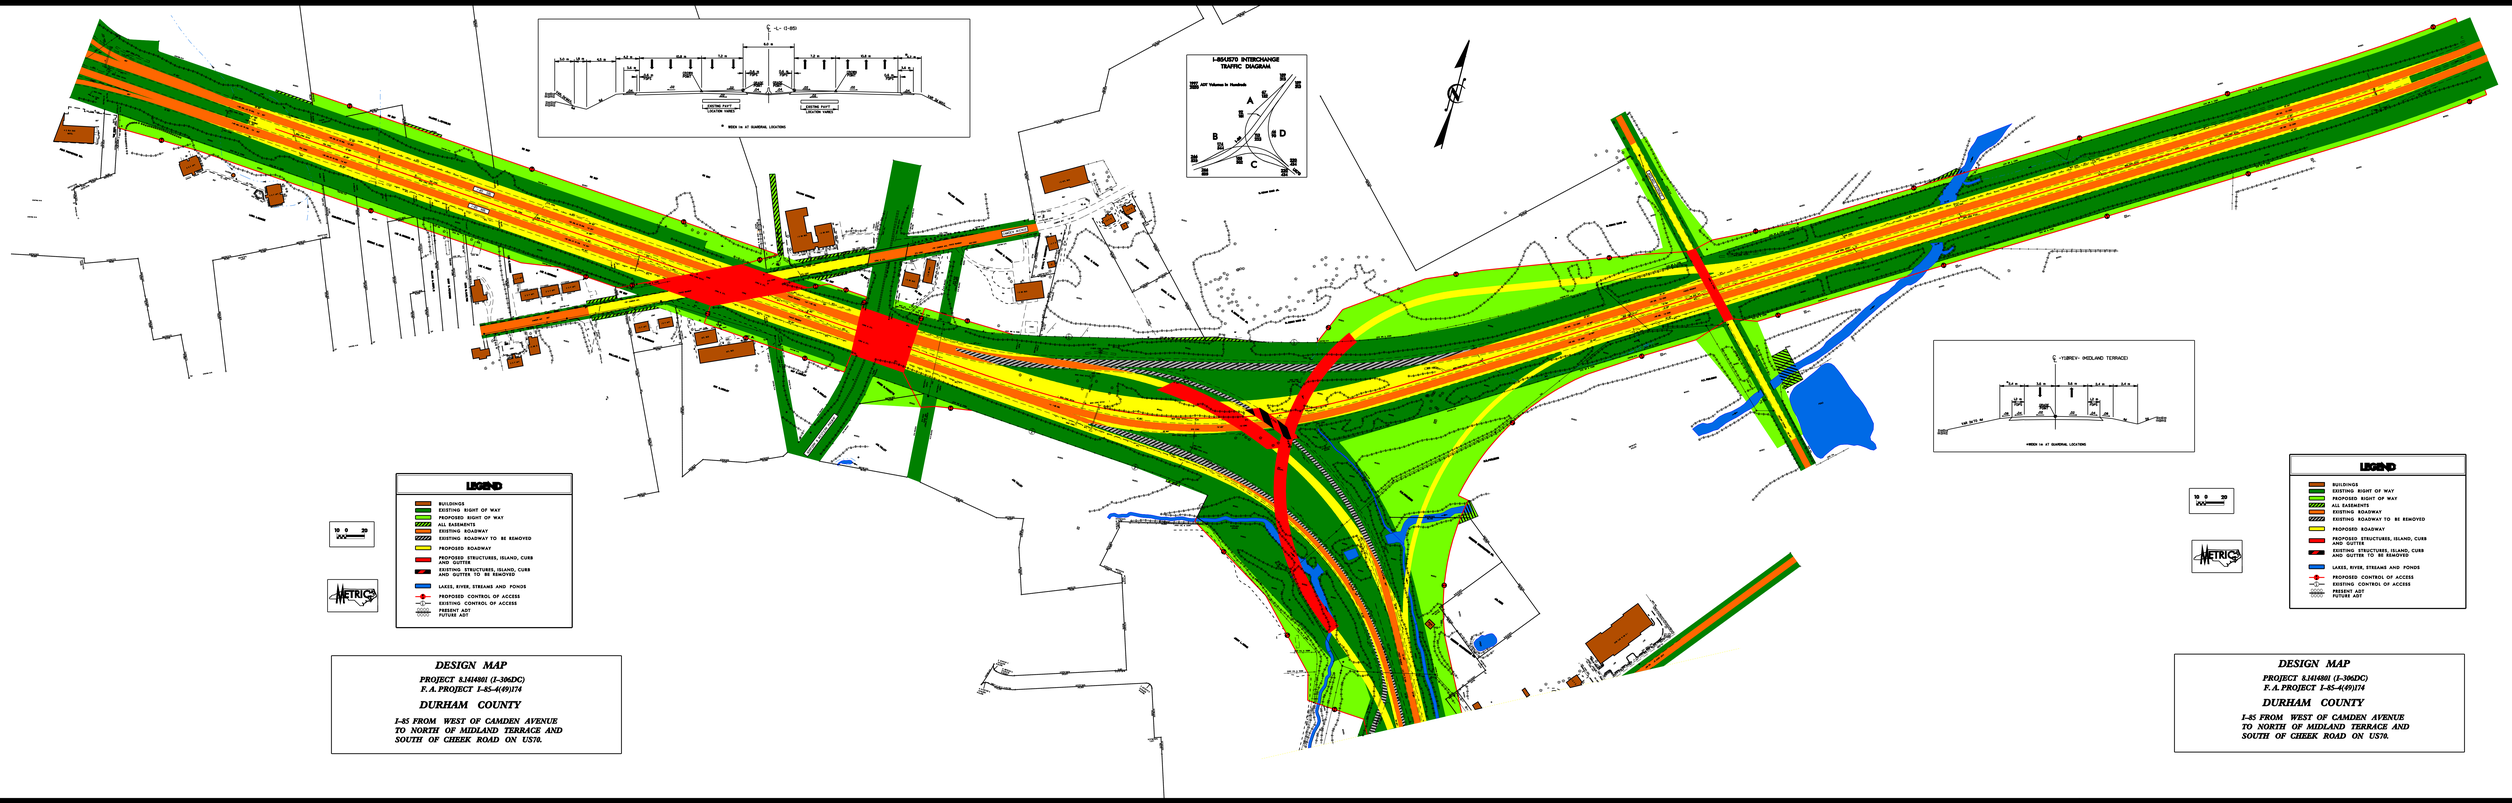
℄ -L- (I-85)
EXISTING PAVT
EXISTING SURFACE
* WIDEN 1m AT GUARDRAIL LOCATIONS
I-85&US70 INTERCHANGE
TRAFFIC DIAGRAM
YEAR 2024 ADT Volumes for Handbook
A
B
C
D
℄ -Y10REV- (MIDLAND TERRACE)
* WIDEN 1m AT GUARDRAIL LOCATIONS
10 0 20
METRIC
LEGEND
BUILDINGS
EXISTING RIGHT OF WAY
PROPOSED RIGHT OF WAY
ALL EASEMENTS
EXISTING ROADWAY
EXISTING ROADWAY TO BE REMOVED
PROPOSED ROADWAY
PROPOSED STRUCTURES, ISLAND, CURB AND GUTTER
EXISTING STRUCTURES, ISLAND, CURB AND GUTTER TO BE REMOVED
LAKES, RIVER, STREAMS AND PONDS
PROPOSED CONTROL OF ACCESS
EXISTING CONTROL OF ACCESS
PRESENT ADT
FUTURE ADT
DESIGN MAP
PROJECT 8.1414801 (I-306DC)
F.A. PROJECT I-85-4(69)114
DURHAM COUNTY
I-85 FROM WEST OF CAMDEN AVENUE TO NORTH OF MIDLAND TERRACE AND SOUTH OF CHEEK ROAD ON US70.