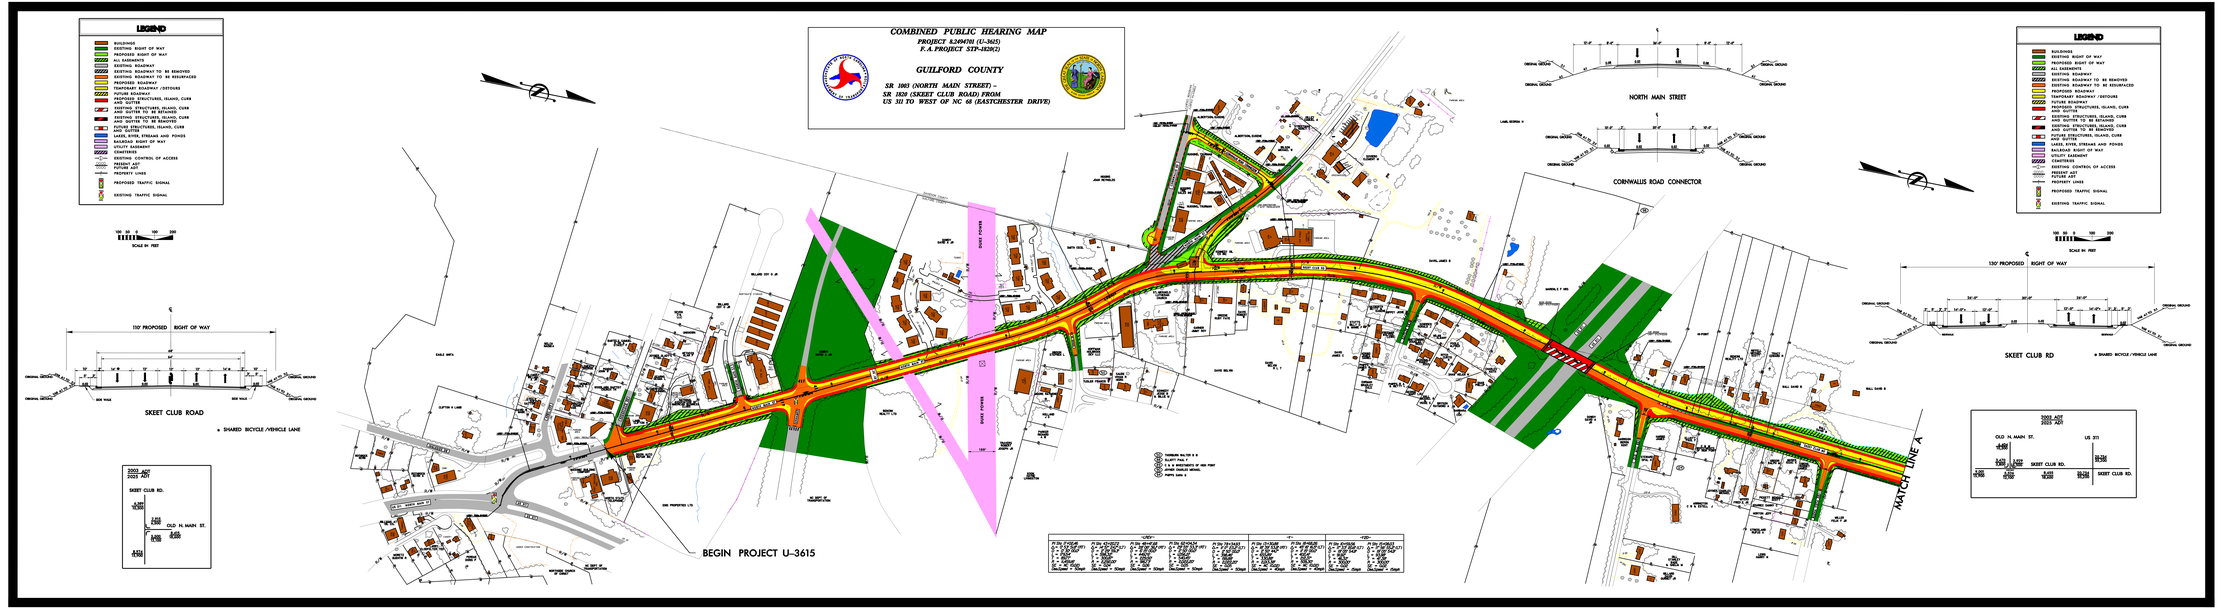
COMBINED PUBLIC HEARING MAP
PROJECT R-2409M (U-3615)
F.A. PROJECT STP-1020(2)
GUILFORD COUNTY
SR 1003 (NORTH MAIN STREET) –
SR 1020 (SKEET CLUB ROAD) FROM
US 311 TO WEST OF NC 68 (EASTCHESTER DRIVE)
LEGEND
BUILDINGS
EXISTING RIGHT OF WAY
PROPOSED RIGHT OF WAY
ALL EASEMENTS
EXISTING ROADWAY
EXISTING ROADWAY TO BE REMOVED
EXISTING ROADWAY TO BE RESURFACED
PROPOSED ROADWAY
TEMPORARY ROADWAY /DETOURS
FUTURE ROADWAY
PROPOSED STRUCTURES, ISLAND, CURB AND GUTTER
EXISTING STRUCTURES, ISLAND, CURB AND GUTTER
EXISTING STRUCTURES, ISLAND, CURB AND GUTTER TO BE REMOVED
FUTURE STRUCTURES, ISLAND, CURB AND GUTTER
LAKES, RIVER, STREAMS AND PONDS
RAILROAD RIGHT OF WAY
UTILITY EASEMENT
CEMETERIES
EXISTING CONTROL OF ACCESS
PRESENT ADT
FUTURE ADT
PROPERTY LINES
PROPOSED TRAFFIC SIGNAL
EXISTING TRAFFIC SIGNAL
SCALE IN FEET
NORTH MAIN STREET
CORNWALLIS ROAD CONNECTOR
SKEET CLUB ROAD
110' PROPOSED RIGHT OF WAY
SHARED BICYCLE /VEHICLE LANE
2003 ADT
2025 ADT
SKEET CLUB RD.
OLD N. MAIN ST.
US 311
BEGIN PROJECT U-3615
MATCH LINE A
ROLL I
TITLE