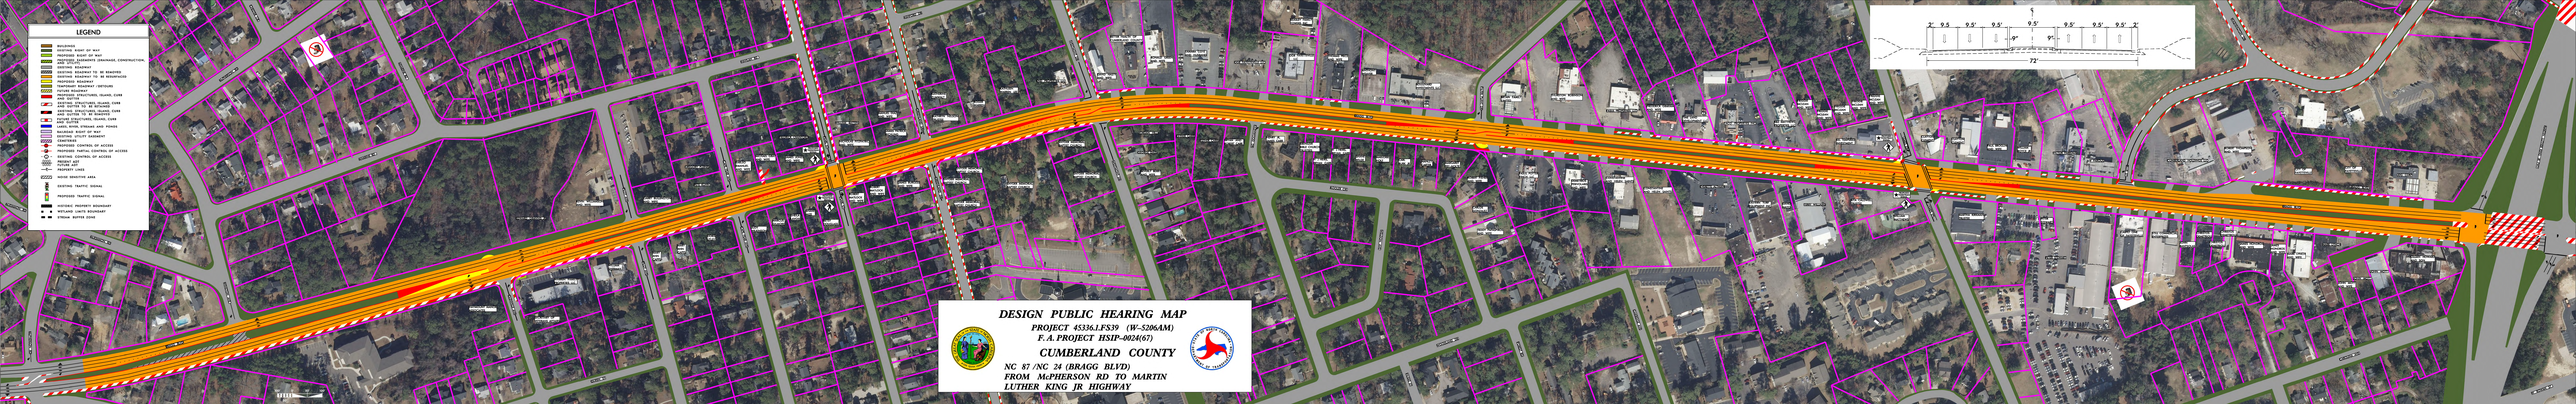
LEGEND
BUILDINGS
EXISTING RIGHT OF WAY
PROPOSED RIGHT OF WAY
PROPOSED SIDEWALKS (DRAINAGE, CONSTRUCTION, AND UTILITY)
EXISTING SIDEWALK
EXISTING ROADWAY TO BE REMOVED
EXISTING ROADWAY TO BE RESURFACED
PROPOSED ROADWAY
TEMPORARY ROADWAY (DETOUR)
EXISTING STRUCTURES
PROPOSED STRUCTURES, ISLAND, CURB AND GUTTER
EXISTING STRUCTURES, ISLAND, CURB AND GUTTER TO BE REMOVED
EXISTING STRUCTURES, ISLAND, CURB AND GUTTER TO BE REMOVED
PROPOSED STRUCTURES, ISLAND, CURB AND GUTTER
LAKES, POND, STREAMS AND PONDS
EXISTING UTILITY POLES
EXISTING UTILITY SUBSTATION
CEMETERIES
EXISTING CONTROL OF ACCESS
PROPOSED TRAFFIC CONTROL OF ACCESS
EXISTING CONTROL OF ACCESS
FUTURE LANES
FUTURE ART
PROPERTY LINES
NOISE SENSITIVE AREA
EXISTING TRAFFIC SIGNAL
PROPOSED TRAFFIC SIGNAL
HISTORIC PROPERTY BOUNDARY
WETLAND LIMITS BOUNDARY
STREAM BUFFER ZONE
2' 9.5' 9.5' 9.5' 9.5' 9.5' 9.5' 9.5' 2'
9"
9"
72'
DESIGN PUBLIC HEARING MAP
PROJECT 45336.1.FS39 (W-5206AM)
F. A. PROJECT HSIP-0024(67)
CUMBERLAND COUNTY
NC 87 /NC 24 (BRAGG BLVD)
FROM McPHERSON RD TO MARTIN
LUTHER KING JR HIGHWAY