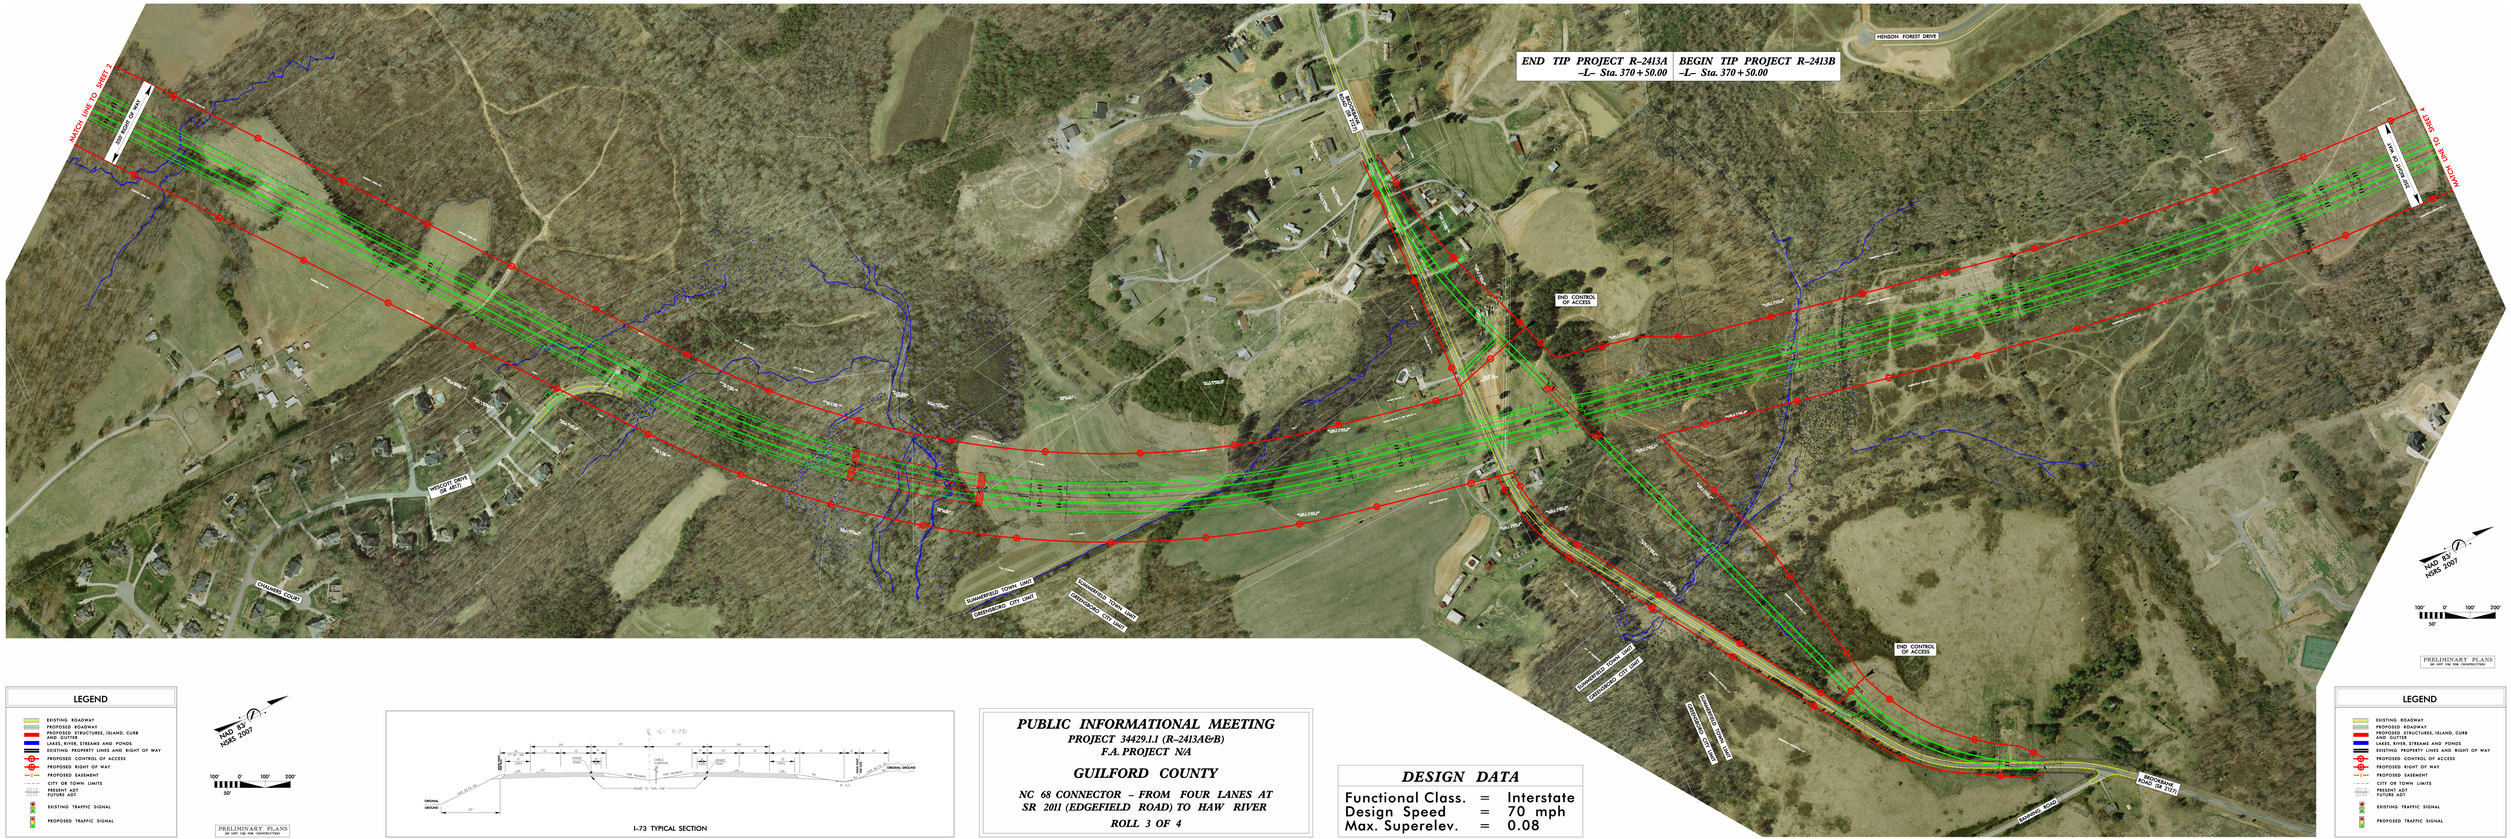

LEGEND

- EXISTING ROADWAY
- PROPOSED ROADWAY
- PROPOSED STRUCTURES, ISLAND, CURB AND GUTTER
- LAKES, RIVER, STREAMS AND PONDS
- EXISTING PROPERTY LINES AND RIGHT OF WAY
- PROPOSED CONTROL OF ACCESS
- PROPOSED RIGHT OF WAY
- PROPOSED EASEMENT
- CITY OR TOWN LIMITS
- PRESENT ADT / FUTURE ADT
- EXISTING TRAFFIC SIGNAL
- PROPOSED TRAFFIC SIGNAL

I-73 TYPICAL SECTION

PUBLIC INFORMATIONAL MEETING

PROJECT 34429.1.1 (R-2413A&B)
F.A. PROJECT N/A

GUILFORD COUNTY

NC 68 CONNECTOR – FROM FOUR LANES AT SR 2011 (EDGEFIELD ROAD) TO HAW RIVER

ROLL 3 OF 4

DESIGN DATA

Functional Class.	=	Interstate
Design Speed	=	70 mph
Max. Superelev.	=	0.08

LEGEND

- EXISTING ROADWAY
- PROPOSED ROADWAY
- PROPOSED STRUCTURES, ISLAND, CURB AND GUTTER
- LAKES, RIVER, STREAMS AND PONDS
- EXISTING PROPERTY LINES AND RIGHT OF WAY
- PROPOSED CONTROL OF ACCESS
- PROPOSED RIGHT OF WAY
- PROPOSED EASEMENT
- CITY OR TOWN LIMITS
- PRESENT ADT / FUTURE ADT
- EXISTING TRAFFIC SIGNAL
- PROPOSED TRAFFIC SIGNAL