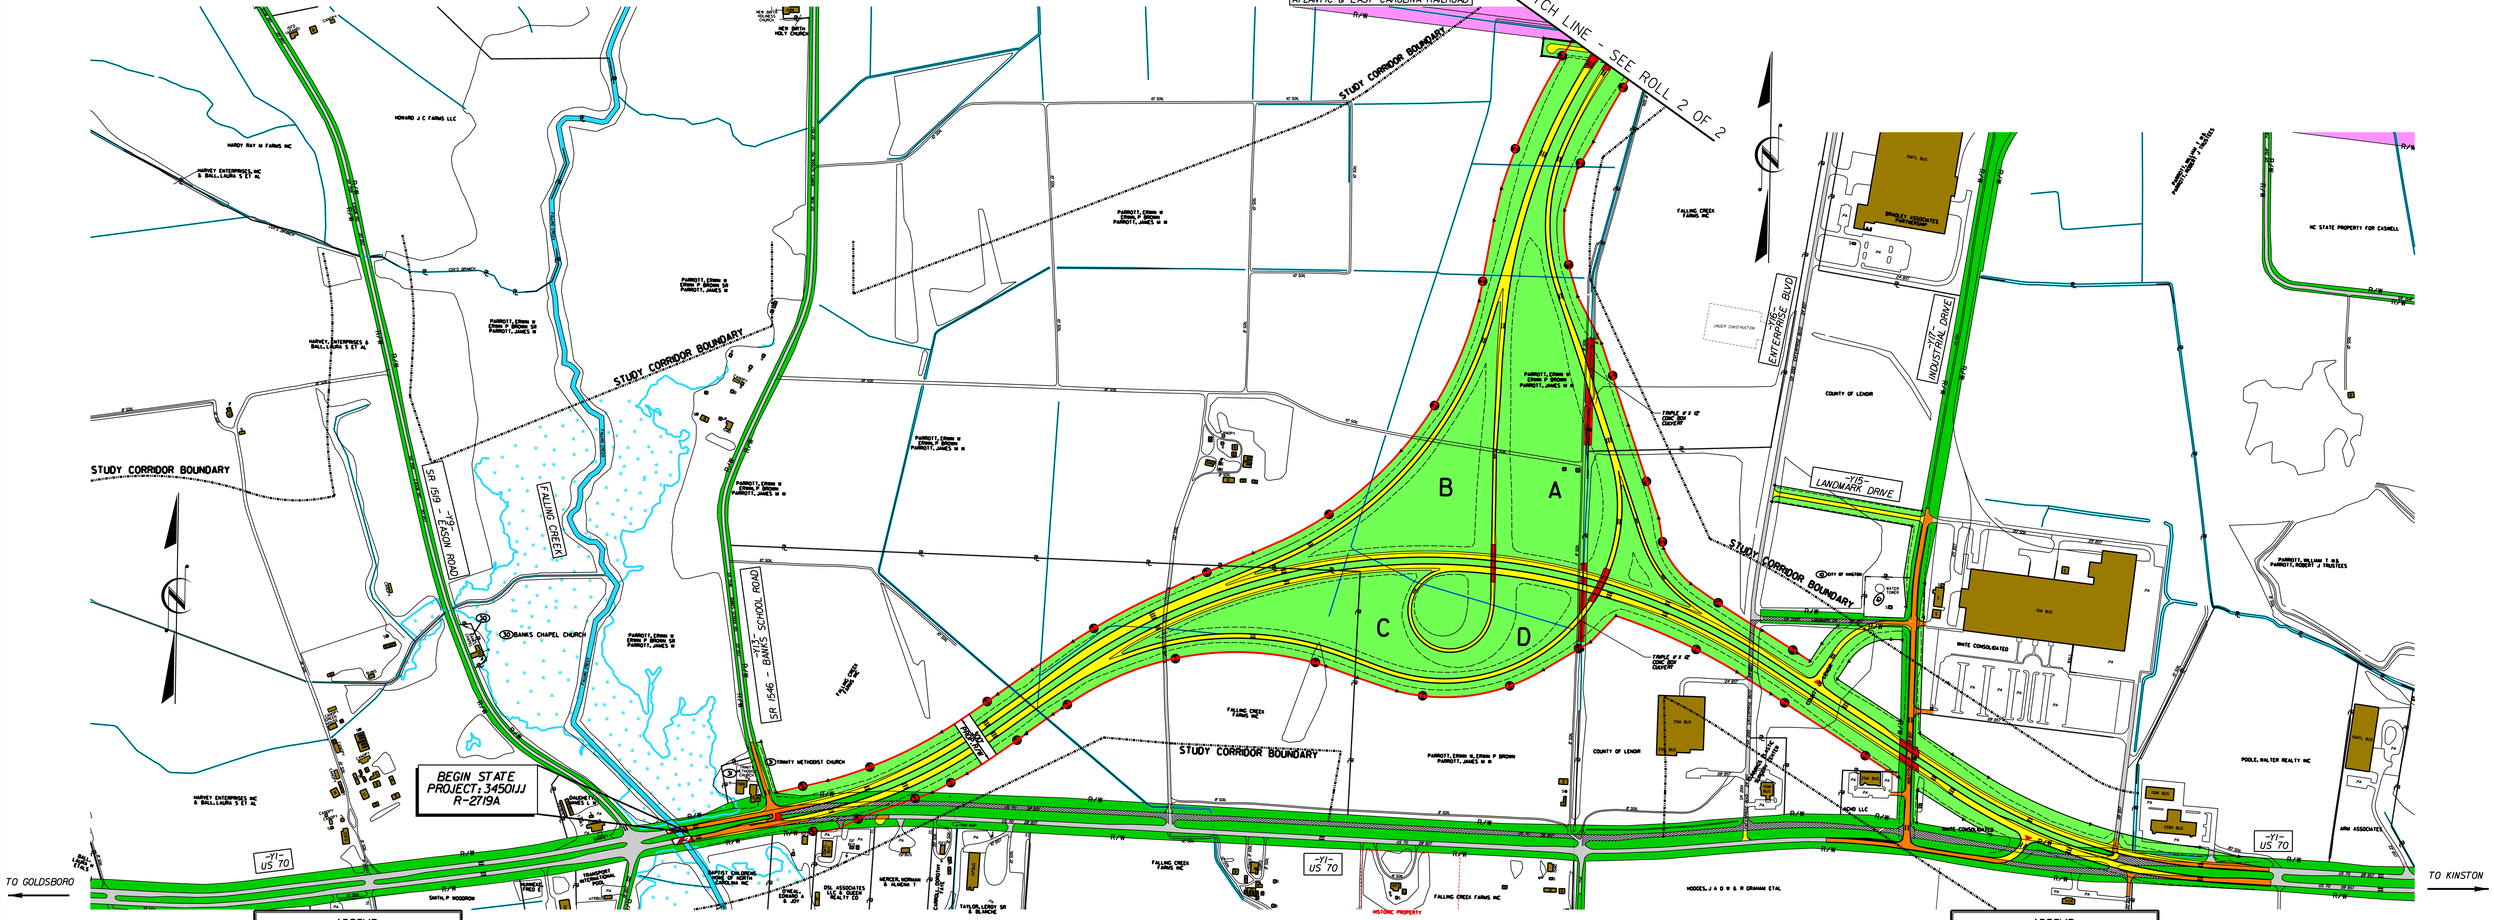

ALTERNATIVE 1

DESIGN PUBLIC HEARING MAP

PROJECT 34501.1.1 (R-2719A)

F. A. PROJECT STP-0224(3)

LENOIR COUNTY

CRESCENT ROAD

(FELIX HARVEY PARKWAY)

FROM US 70 TO US 258 IN KINSTON

ROLL 1 OF 2

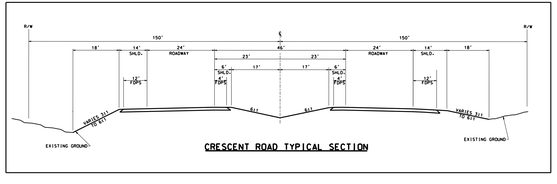

CRESCENT ROAD TYPICAL SECTION

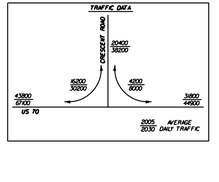

LEGEND

- BUILDINGS
- EXISTING RIGHT OF WAY
- PROPOSED RIGHT OF WAY
- ALL EASEMENTS
- EXISTING ROADWAY
- EXISTING ROADWAY TO BE REMOVED
- EXISTING ROADWAY TO BE RESURFACED
- PROPOSED ROADWAY
- TEMPORARY ROADWAY /DETOURS
- PROPOSED STRUCTURES, ISLAND, CURB AND GUTTER
- EXISTING STRUCTURES, ISLAND, CURB AND GUTTER TO BE RETAINED
- EXISTING STRUCTURES, ISLAND, CURB AND GUTTER TO BE REMOVED
- LAKES, RIVER, STREAMS AND PONDS
- RAILROAD RIGHT OF WAY
- CEMETERIES
- NOISE WALL
- PROPOSED CONTROL OF ACCESS
- EXISTING CONTROL OF ACCESS
- 2005 PRESENT AVERAGE DAILY TRAFFIC
- 2030 FUTURE AVERAGE DAILY TRAFFIC
- PROPERTY LINES

0 200' 400'
Scale 1" = 200'

LEGEND

- BUILDINGS
- EXISTING RIGHT OF WAY
- PROPOSED RIGHT OF WAY
- ALL EASEMENTS
- EXISTING ROADWAY
- EXISTING ROADWAY TO BE REMOVED
- EXISTING ROADWAY TO BE RESURFACED
- PROPOSED ROADWAY
- TEMPORARY ROADWAY /DETOURS
- PROPOSED STRUCTURES, ISLAND, CURB AND GUTTER
- EXISTING STRUCTURES, ISLAND, CURB AND GUTTER TO BE RETAINED
- EXISTING STRUCTURES, ISLAND, CURB AND GUTTER TO BE REMOVED
- LAKES, RIVER, STREAMS AND PONDS
- RAILROAD RIGHT OF WAY
- CEMETERIES
- NOISE WALL
- PROPOSED CONTROL OF ACCESS
- EXISTING CONTROL OF ACCESS
- 2005 PRESENT AVERAGE DAILY TRAFFIC
- 2030 FUTURE AVERAGE DAILY TRAFFIC
- PROPERTY LINES

0 200' 400'
Scale 1" = 200'

ALTERNATIVE 1

I:\ALT1\design\Alt1sht1-01.dgn 12/05/2005 8:02:23 AM