PROPOSED CONTROL OF ACCESS

DESIGN PUBLIC HEARING MAP

PROJECT 8.2851501 (R-2824)
F. A. PROJECT STP-1544(8)

BURKE COUNTY

LOVELADY ROAD (SR 1546) FROM
LAUREL STREET (SR 1545) TO
SHADY GROVE RD (SR 1608)
MAP 2 OF 2

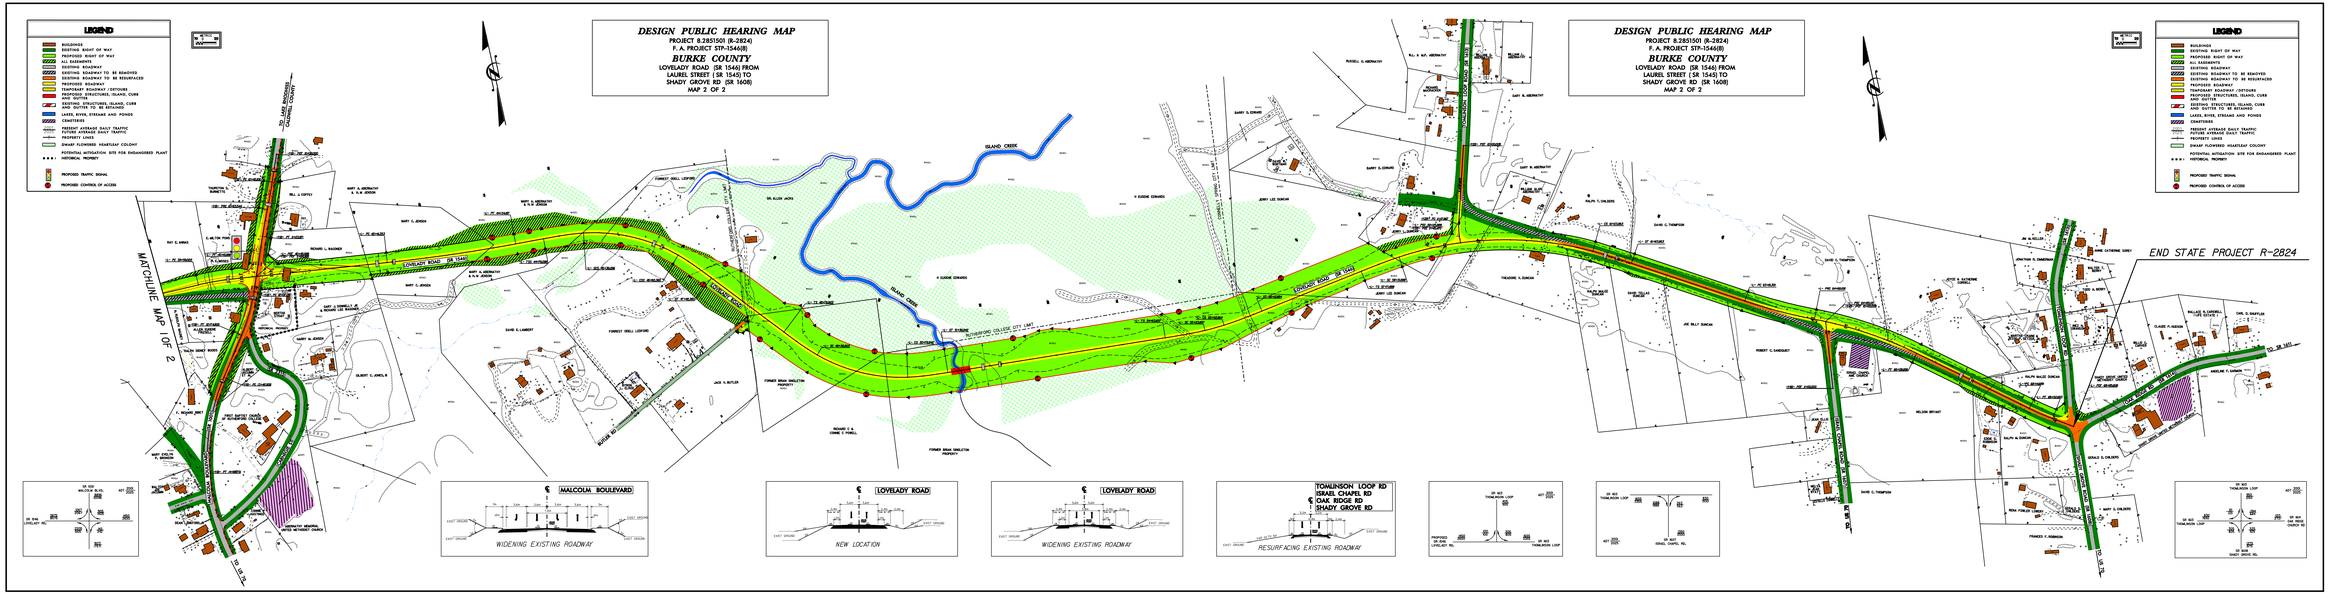

PROPOSED CONTROL OF ACCESS