U–2817 PITT COUNTY
STATE PROJECT 34868.1.1
F.A. PROJECT ST9–1700(6)
SR 1700 WIDENING
(EVANS STREET AND OLD TAR ROAD)

ALTERNATE A

(SHEET 1 OF 3)

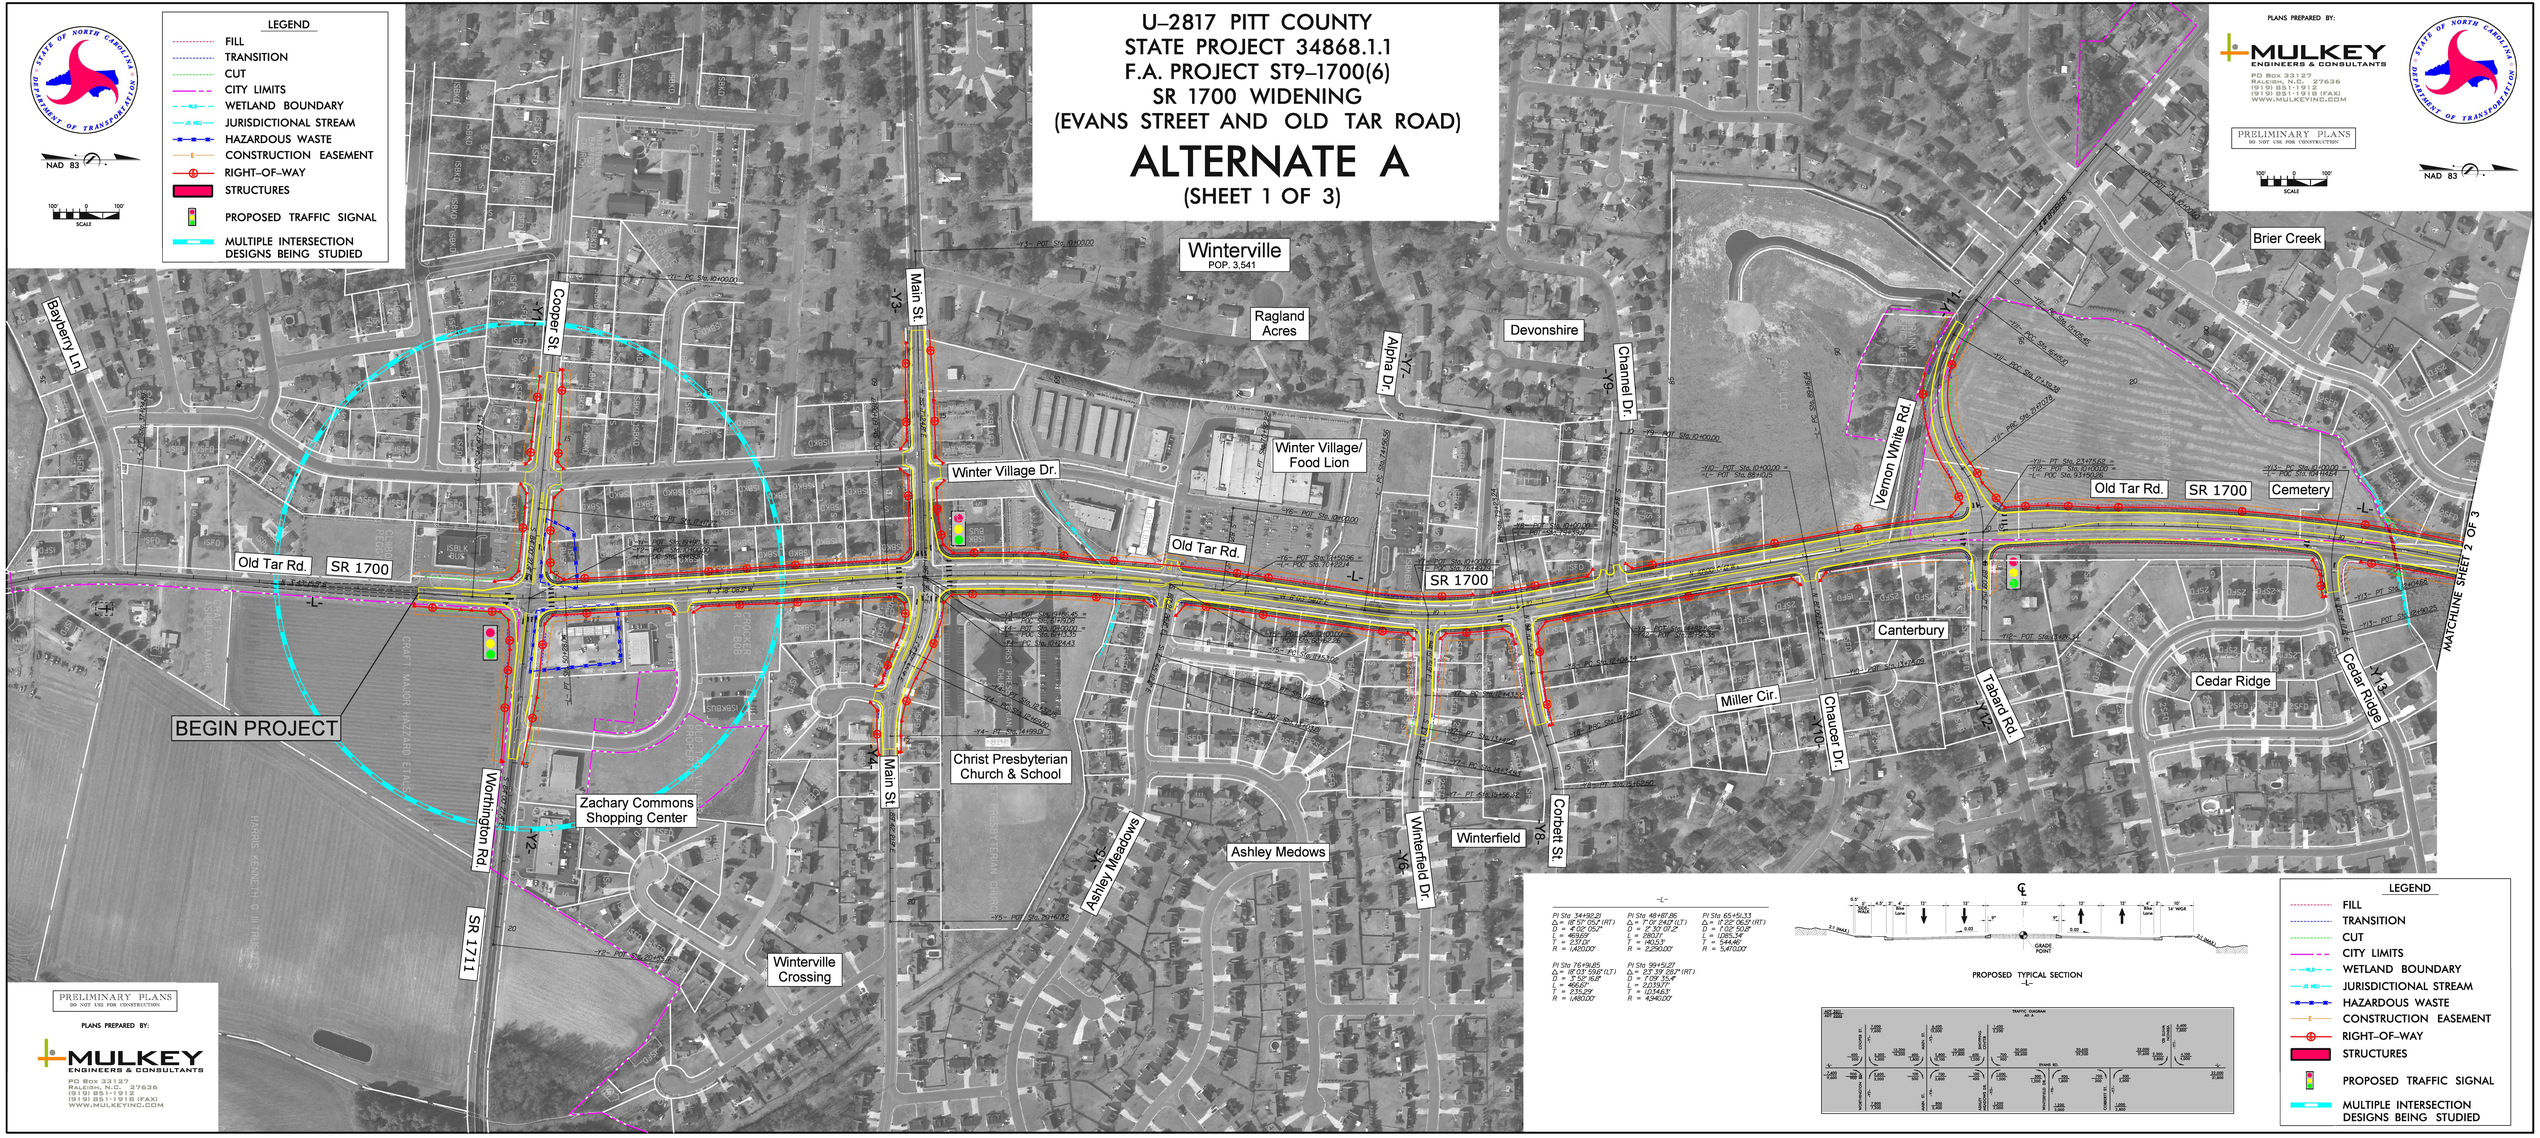

LEGEND

- FILL
- TRANSITION
- CUT
- CITY LIMITS
- WETLAND BOUNDARY
- JURISDICTIONAL STREAM
- HAZARDOUS WASTE
- CONSTRUCTION EASEMENT
- RIGHT–OF–WAY
- STRUCTURES
- PROPOSED TRAFFIC SIGNAL
- MULTIPLE INTERSECTION DESIGNS BEING STUDIED

NAD 83

SCALE 100' 0 100'

PRELIMINARY PLANS
DO NOT USE FOR CONSTRUCTION

PLANS PREPARED BY:

MULKEY
ENGINEERS & CONSULTANTS
PO Box 33127
Raleigh, N.C. 27636
(919) 851-1912
(919) 851-1918 (FAX)
www.mulkeyinc.com

PI Sta 34+92.2
Δ = 18° 57' 05.1" (RT)
D = 4° 00' 05.7"
L = 465.65'
T = 237.01'
R = 1,460.00'

PI Sta 48+87.86
Δ = 7° 01' 24.7" (LT)
D = 3° 35' 07.2"
L = 280.71'
T = 140.53'
R = 1,596.00'

PI Sta 65+45.33
Δ = 17° 22' 06.5" (RT)
D = 1° 00' 50.8"
L = 1,285.34'
T = 544.46'
R = 5,810.00'

PI Sta 76+98.85
Δ = 18° 03' 59.6" (LT)
D = 5° 52' 16.8"
L = 466.62'
T = 235.29'
R = 1,480.00'

PI Sta 99+51.27
Δ = 23° 39' 28.2" (RT)
D = 7° 09' 35.4"
L = 823.57'
T = 1,034.63'
R = 4,940.00'

PROPOSED TYPICAL SECTION

LEGEND

- FILL
- TRANSITION
- CUT
- CITY LIMITS
- WETLAND BOUNDARY
- JURISDICTIONAL STREAM
- HAZARDOUS WASTE
- CONSTRUCTION EASEMENT
- RIGHT–OF–WAY
- STRUCTURES
- PROPOSED TRAFFIC SIGNAL
- MULTIPLE INTERSECTION DESIGNS BEING STUDIED