DESIGN PUBLIC HEARING MAP
PROJECT 8.2006005 (U-3800)
F.A. PROJECT STP-19(3)
BUNCOMBE COUNTY
ADDENDUM A TO PROPOSED RW AND
WORK PLACEMENT OF 30" OF CLEARED RW.
ROLL 1 OF 1

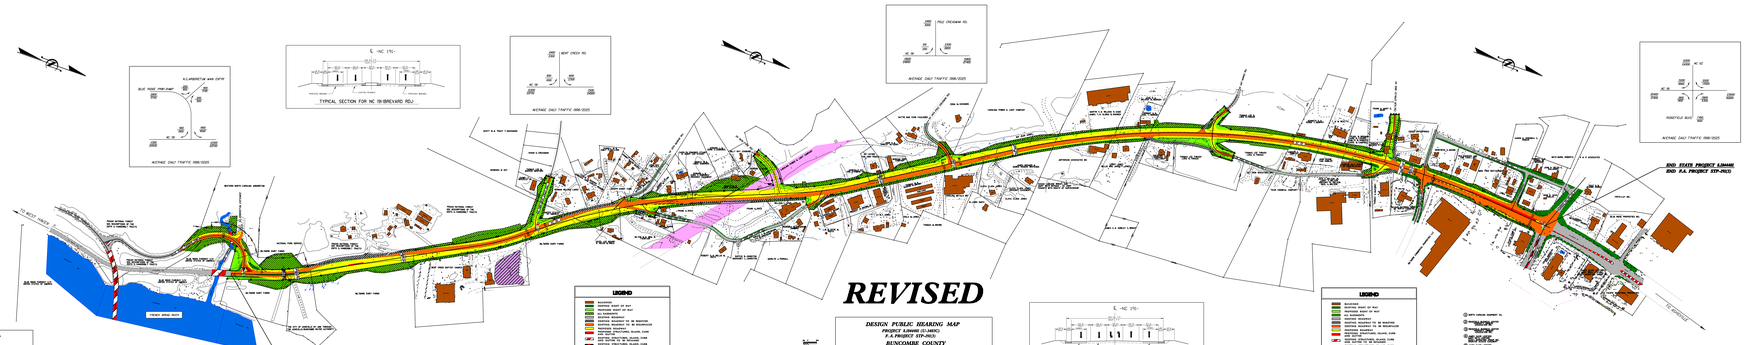
LEGEND
RESERVED
PROPOSED RIGHT OF WAY
PROPOSED RIGHT OF WAY
ALL EASEMENTS
EXISTING RIGHT OF WAY
EXISTING ROADWAY
EXISTING ROADWAY TO BE REMOVED
EXISTING ROADWAY TO BE RECONSTRUCTED
PROPOSED PAVEMENT
EXISTING STRUCTURES, PLAINS CORE
EXISTING STRUCTURES, PLAINS CORE
FOR SALE OR TO BE RELOCATED
FOR SALE OR TO BE RELOCATED
LAKES, POND, STREAMS AND STREAMS
CONSTRUCTION
CONSTRUCTION
PROPOSED CURB
PROPOSED CURB
EXISTING TRAFFIC SIGNAL
TYPICAL SECTION FOR NC 191/BREVARD RD.
AVERAGE DAILY TRAFFIC 2006/2025
BUE RIDGE TRAF.CHART
NC 191
NC 191
BUE RIDGE
BUE RIDGE
BUE RIDGE