COMBINED PUBLIC HEARING MAP
PROJECT 39010.1.1 (U-3440)
F.A. PROJECT STP-0003(6)
CABARRUS COUNTY
NC 3 (MOORESVILLE RD.) FROM
KANNAPOLIS PARKWAY TO
SR 1691 (DALE EARNHARDT BOULEVARD)
ROLL 1 OF 2

LEGEND

- BUILDINGS
- EXISTING RIGHT OF WAY
- PROPOSED RIGHT OF WAY
- PROPOSED EASEMENTS (DRAINAGE, CONSTRUCTION, AND UTILITY)
- EXISTING ROADWAY
- EXISTING ROADWAY TO BE REMOVED
- EXISTING ROADWAY TO BE RESURFACED
- PROPOSED ROADWAY
- PROPOSED STRUCTURES, ISLAND, SIDEWALK, CURB AND GUTTER
- LAKES, RIVER, STREAMS AND PONDS
- HISTORIC BOUNDARY
- PROPOSED CULVERT
- PRESENT ADT / FUTURE ADT
- PROPERTY LINES
- EXISTING TRAFFIC SIGNAL

DESIGN DATA

Functional Class.	=	Minor Arterial
Design Speed	=	50 mph
Max. Superelev.	=	0.04

200' 0' 200' 400'
100'
(ENGLISH)

TYPICAL SECTION
FOUR LANE DIVIDED SECTION

COMBINED PUBLIC HEARING MAP

PROJECT 39010.1.1 (U-3440)
F.A. PROJECT STP-0003(6)
CABARRUS COUNTY
NC 3 (MOORESVILLE RD.) FROM
KANNAPOLIS PARKWAY TO DALE EARNHARDT
BOULEVARD / LOOP ROAD (SR 1691)
ROLL 1 OF 2

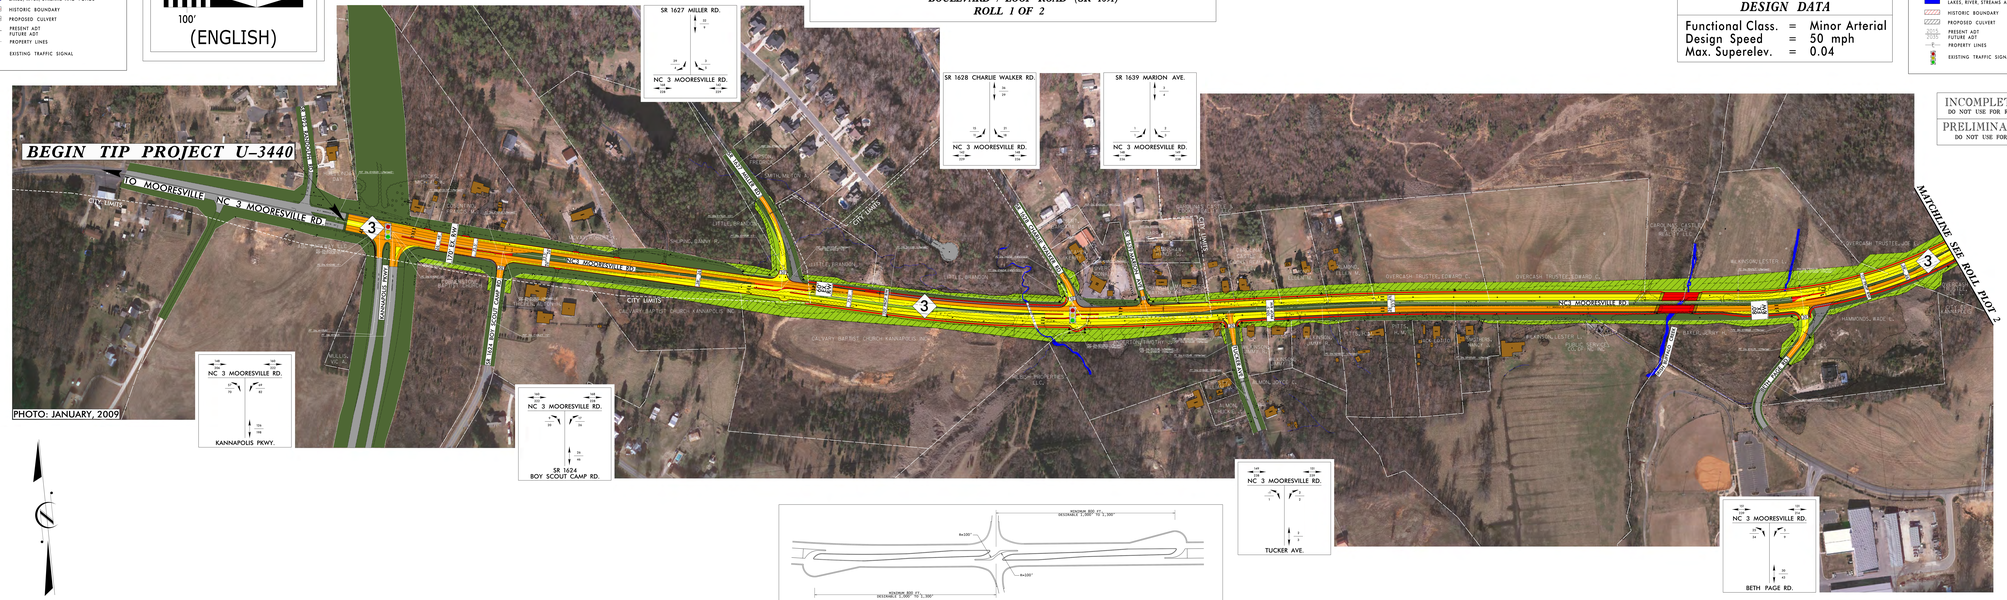

DIRECTIONAL CROSSOVER AND OFFSET LEFT-TURN DETAIL
NOTE: U-TURN BULBS NOT TO BE PLACED IN WETLANDS OR RIGHT OF WAY SENSITIVE AREAS.

INCOMPLETE PLANS
DO NOT USE FOR R/W ACQUISITION
PRELIMINARY PLANS
DO NOT USE FOR CONSTRUCTION

COMBINED PUBLIC HEARING MAP
PROJECT 39010.1.1 (U-3440)
F.A. PROJECT STP-0003(6)
CABARRUS COUNTY
NC 3 (MOORESVILLE RD.) FROM
KANNAPOLIS PARKWAY TO
SR 1691 (DALE EARNHARDT BOULEVARD)
ROLL 1 OF 2