DESIGN PUBLIC HEARING MAP
WBS 34977.1.1.1 (U-3812)
F.A. PROJECT STP-88 (2)
ASHE COUNTY
JEFFERSON-NC 88 FROM
NC 194 TO US 221 BUS
Alternate 10
(Intersection and Curve Improvements)

PRELIMINARY PLANS
DO NOT USE FOR CONSTRUCTION

LEGEND

- BUILDINGS
- EXISTING RIGHT OF WAY
- PROPOSED RIGHT OF WAY
- EXISTING ROADWAY
- EXISTING ROADWAY TO BE REMOVED
- EXISTING ROADWAY TO BE RESURFACED
- PROPOSED ROADWAY
- PROPOSED STRUCTURES, ISLAND, CURB AND GUTTER
- EXISTING STRUCTURES, ISLAND, CURB AND GUTTER TO REMAIN
- EXISTING STRUCTURES, ISLAND, CURB AND GUTTER TO BE REMOVED
- LAKES, RIVER, STREAMS AND PONDS
- ALL EASEMENTS
- WETLANDS
- CEMETERIES
- PRESENT ART
- FUTURE ART
- PROPERTY LINES
- PROPOSED TRAFFIC SIGNAL
- PROPERTY DETERMINED ELIGIBLE FOR THE NATIONAL REGISTER

RURAL PRINCIPAL ARTERIAL
DESIGN SPEED = 50 MPH.
MAX. SUPERELEVATION = .04

SCALE 1" = 100'

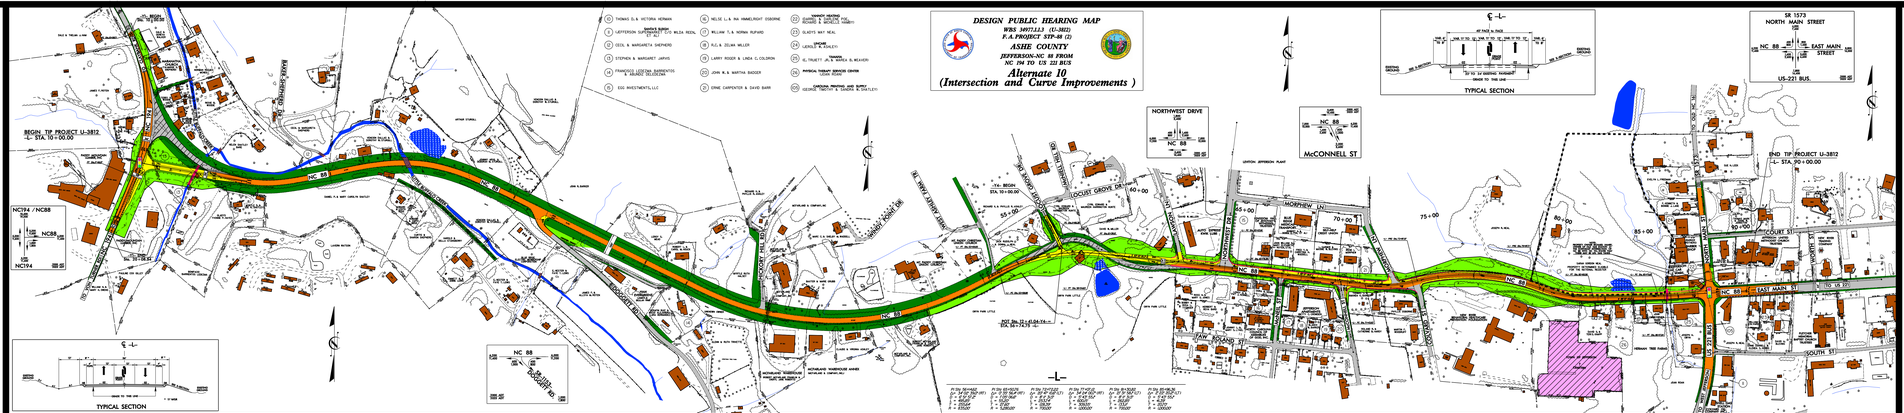
BEGIN TIP PROJECT U-3812
-L- STA. 10+00.00
NC194 / NC88
NC88
NC194
NC 88
NORTH FORK NEW RIVER
JOHN W. JENNINGS
JOHN EVELL
JOHN EVELL
JOHN W. JENNINGS
JOHN W. JENNINGS
JOHN W. JENNINGS