COMBINED PUBLIC HEARING MAP
PROJECT 35742.1.1 U-4438
F.A. PROJECT STP-0158(31)
PASQUOTANK AND CAMDEN COUNTIES

IMPROVEMENTS TO US 158 (EAST ELIZABETH STREET) FROM US 17 BUSINESS (NORTH ROAD STREET) TO THE EAST SIDE OF PASQUOTANK RIVER

Functional Class = Urban Arterial
Design Speed = 40 Mph
Max. Superelevation = 0.04

50' 0' 50' 100'

(ENGLISH)

PRELIMINARY PLANS
DO NOT USE FOR CONSTRUCTION

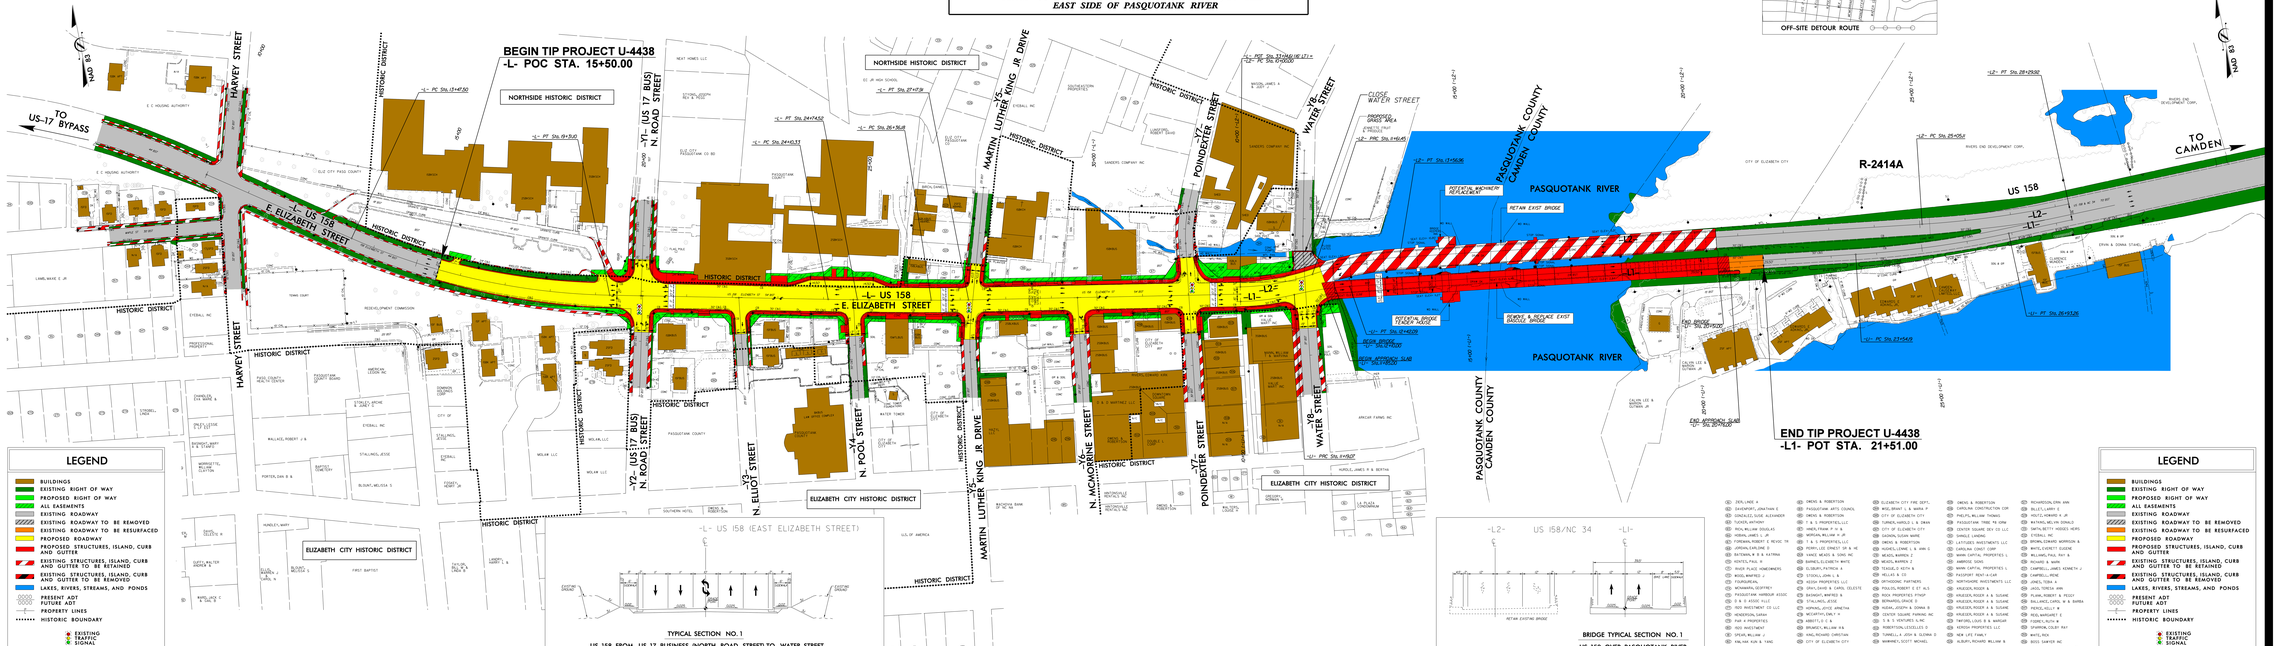

LEGEND

- BUILDINGS
- EXISTING RIGHT OF WAY
- PROPOSED RIGHT OF WAY
- ALL EASEMENTS
- EXISTING ROADWAY
- EXISTING ROADWAY TO BE REMOVED
- EXISTING ROADWAY TO BE RESURFACED
- PROPOSED ROADWAY
- PROPOSED STRUCTURES, ISLAND, CURB AND GUTTER
- EXISTING STRUCTURES, ISLAND, CURB AND GUTTER TO BE RETAINED
- EXISTING STRUCTURES, ISLAND, CURB AND GUTTER TO BE REMOVED
- LAKES, RIVERS, STREAMS, AND PONDS
- PRESENT ADT
- FUTURE ADT
- PROPERTY LINES
- HISTORIC BOUNDARY
- EXISTING TRAFFIC SIGNAL

COMBINED PUBLIC HEARING MAP
PROJECT 35742.1.1 U-4438
F.A. PROJECT STP-0158(31)
PASQUOTANK AND CAMDEN COUNTIES
IMPROVEMENTS TO US 158 (EAST ELIZABETH STREET) FROM US 17 BUSINESS (NORTH ROAD STREET) TO THE EAST SIDE OF PASQUOTANK RIVER