HIGHWAY 12 PROTECTION PROJECT

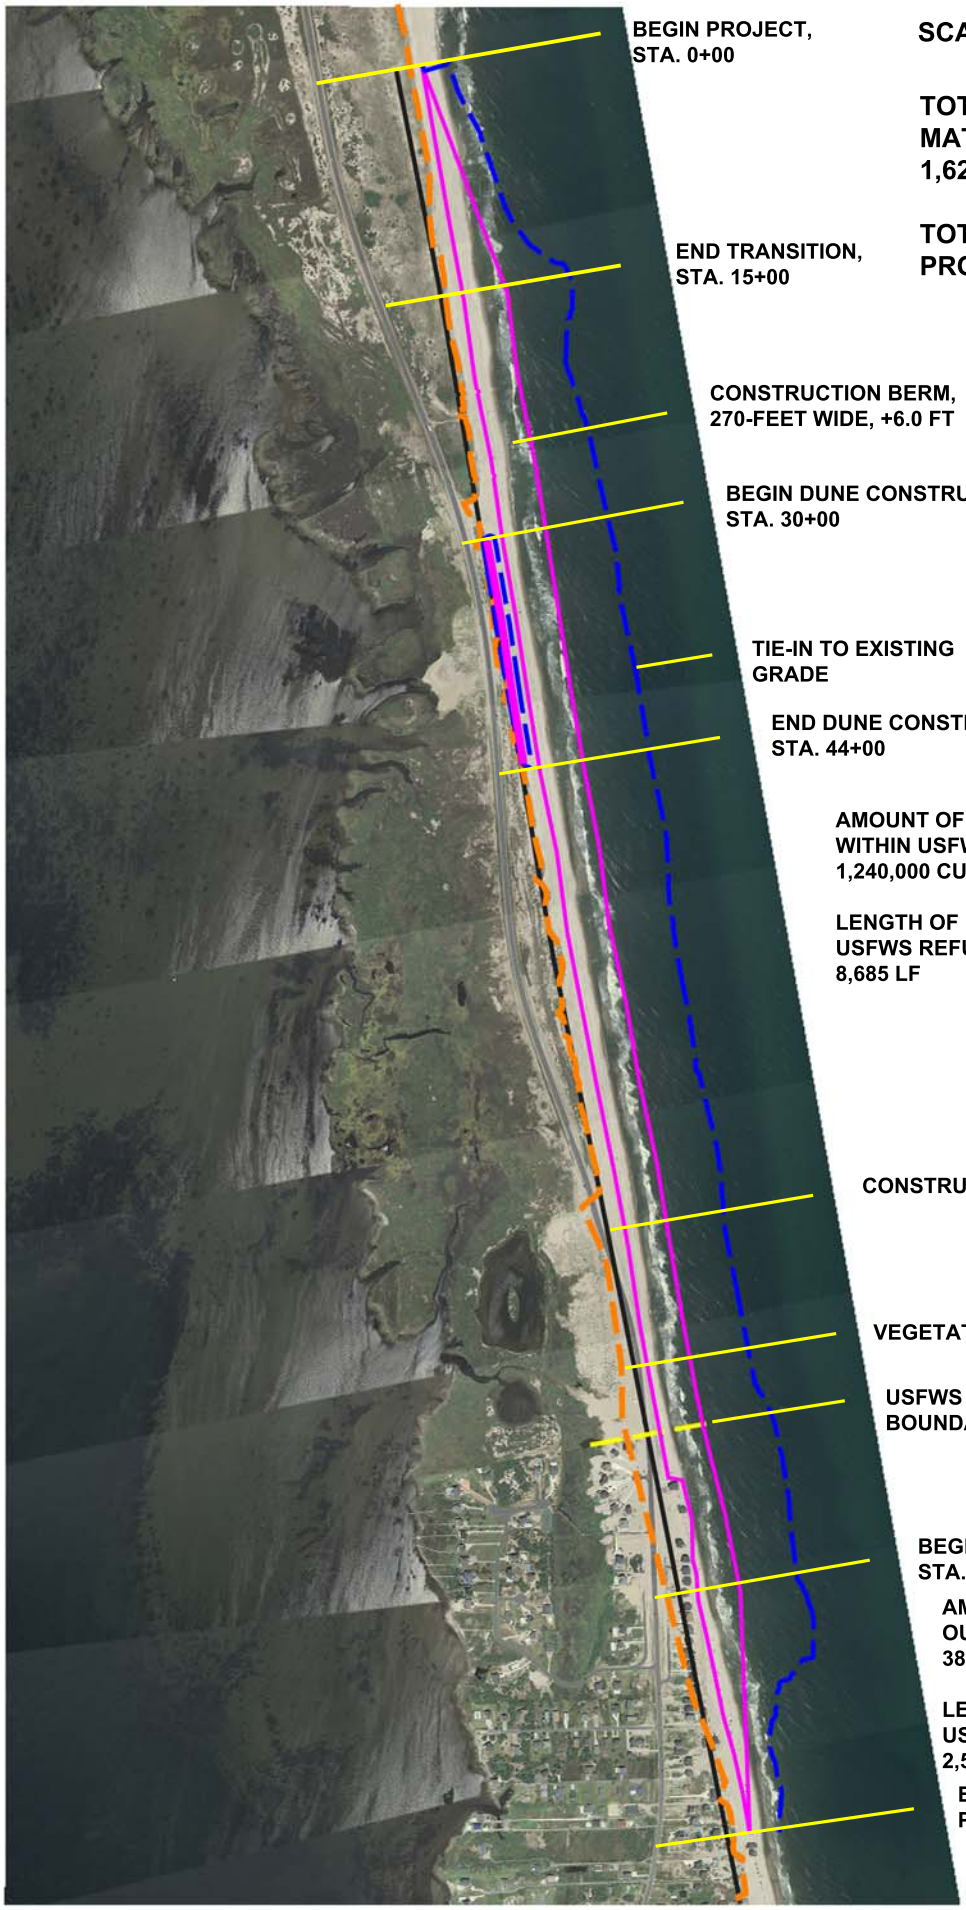

SCALE: 1" = 1200 FT

TOTAL AMOUNT OF MATERIAL PLACED = 1,620,000 CU. YD.

TOTAL LENGTH OF PROJECT= 11,250 LF

AMOUNT OF MATERIAL PLACED WITHIN USFWS REFUGE= 1,240,000 CU. YD.

LENGTH OF PROJECT WITHIN USFWS REFUGE= 8,685 LF

AMOUNT OF MATERIAL PLACED OUTSIDE USFWS REFUGE= 380,000 CU. YD.

LENGTH OF PROJECT OUTSIDE USFWS REFUGE= 2,565 LF

Figure 1 - Proposed Beach Fill Design (3-Year Life)