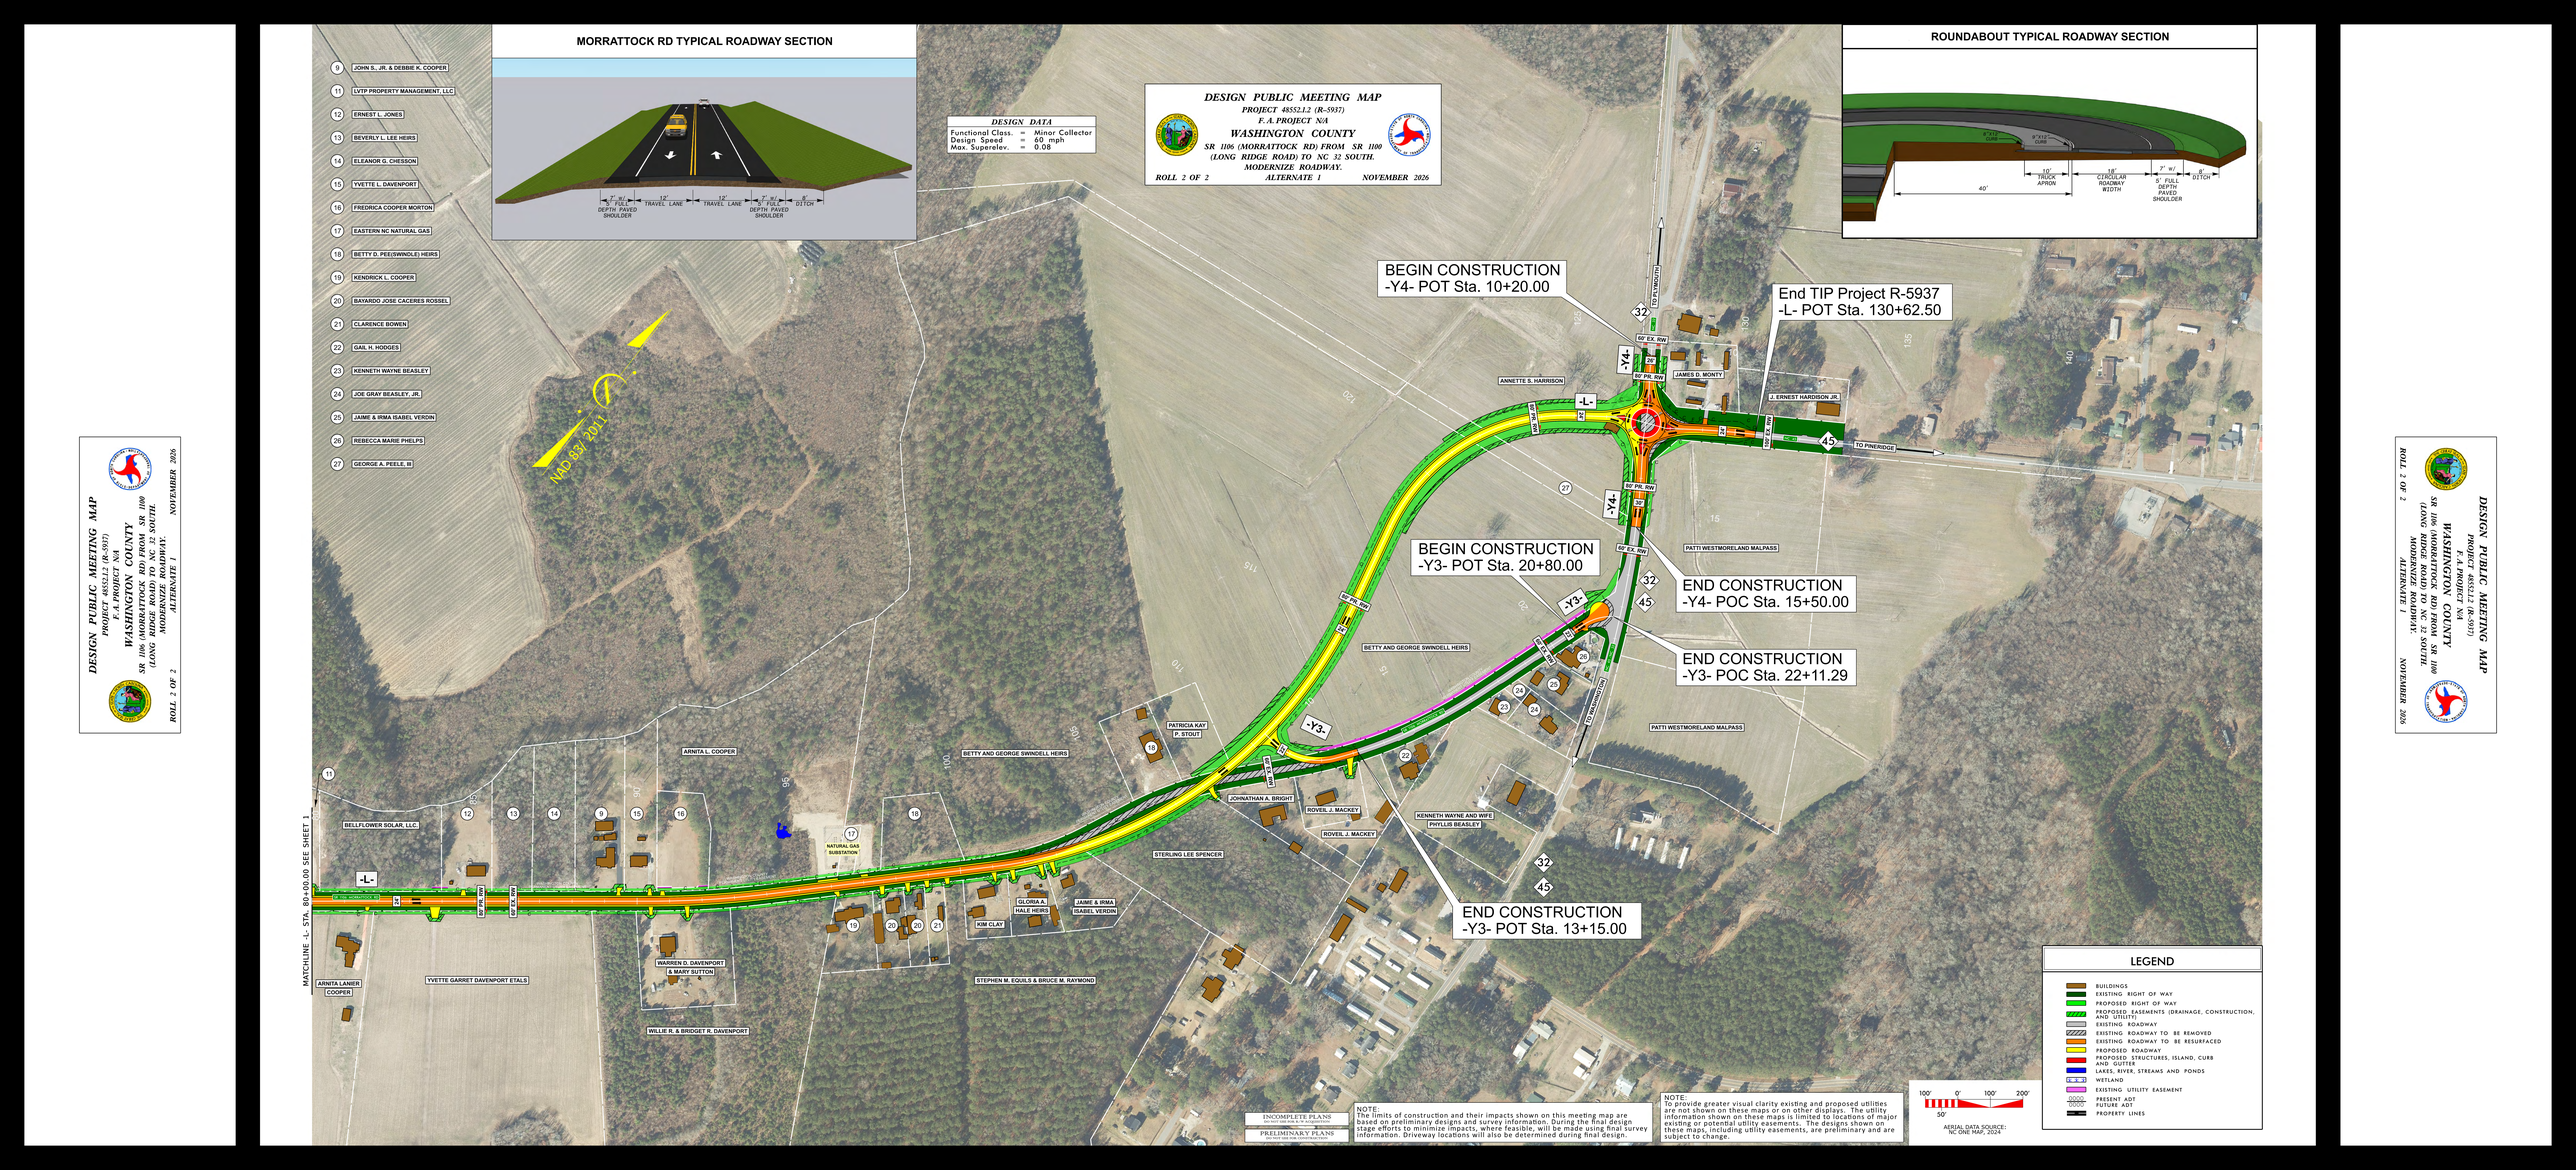

MORRATTOCK RD TYPICAL ROADWAY SECTION
8' - 10' DEPTH PAVED SHOULDER
12' TRAVEL LANE
12' TRAVEL LANE
8' - 10' DEPTH PAVED SHOULDER
6' DITCH
ROUNDABOUT TYPICAL ROADWAY SECTION
8'-12' CURB
8"X12" CURB
10' TRUCK APRON
18' CIRCULAR ROADWAY WIDTH
7' w/ 5' FULL DEPTH PAVED SHOULDER
6' DITCH
40'
DESIGN PUBLIC MEETING MAP
PROJECT 48552.1.2 (R-5937)
F.A. PROJECT N/A
WASHINGTON COUNTY
SR 1106 (MORRATTOCK RD) FROM SR 1100 (LONG RIDGE ROAD) TO NC 32 SOUTH.
MODERNIZE ROADWAY.
ROLL 2 OF 2
ALTERNATE 1
NOVEMBER 2026
DESIGN DATA
Functional Class. = Minor Collector
Design Speed = 60 mph
Max. Superelev. = 0.08
BEGIN CONSTRUCTION -Y4- POT Sta. 10+20.00
End TIP Project R-5937 -L- POT Sta. 130+62.50
BEGIN CONSTRUCTION -Y3- POT Sta. 20+80.00
END CONSTRUCTION -Y4- POC Sta. 15+50.00
END CONSTRUCTION -Y3- POC Sta. 22+11.29
END CONSTRUCTION -Y3- POT Sta. 13+15.00
NAD 83/2011
MATCHLINE -L- STA. 80+00.00 SEE SHEET 1
TO PLYMOUTH
TO PINEWOODS
TO MACKEY MILL RD
JOHN S., JR. & DEBBIE K. COOPER
LVTP PROPERTY MANAGEMENT, LLC
ERNEST L. JONES
BEVERLY L. LEE HEIRS
ELEANOR G. CHESSON
YVETTE L. DAVENPORT
FREDRICA COOPER MORTON
EASTERN NC NATURAL GAS
BETTY D. PEE(SWINDLE) HEIRS
KENDRICK L. COOPER
BAYARDO JOSE CACERES ROSSEL
CLARENCE BOWEN
GAIL H. HODGES
KENNETH WAYNE BEASLEY
JOE GRAY BEASLEY, JR.
JAIME & IRMA ISABEL VERDIN
REBECCA MARIE PHELPS
GEORGE A. PEELE, III
ANNETTE S. HARRISON
JAMES D. MONTY
J. ERNEST HARDISON JR.
PATTI WESTMORELAND MALPASS
BETTY AND GEORGE SWINDELL HEIRS
PATRICIA KAY P. STOUT
ARNITA L. COOPER
BELLFLOWER SOLAR, LLC
JONATHAN A. BRIGHT
ROVEL J. MACKEY
KENNETH WAYNE AND WIFE PHYLLIS BEASLEY
STERLING LEE SPENCER
GLORIA A. HALE HEIRS
JAIME & IRMA ISABEL VERDIN
KIM CLAY
WARREN D. DAVENPORT & MARY SUTTON
YVETTE GARRET DAVENPORT ETALS
ARNITA LANIER COOPER
WILLIE R. & BRIDGET R. DAVENPORT
STEPHEN M. EQUILS & BRUCE M. RAYMOND
NATURAL GAS SUBSTATION
INCOMPLETE PLANS
PRELIMINARY PLANS
NOT FOR CONSTRUCTION OR RIGHT OF WAY ACQUISITION
NOTE: The limits of construction and their impacts shown on this meeting map are based on preliminary designs and survey information. During the final design stage efforts to minimize impacts, where feasible, will be made using final survey information. Driveway locations will also be determined during final design.
NOTE: To provide greater visual clarity existing and proposed utilities are not shown on these maps or on other displays. The utility information shown on these maps is limited to locations of major existing or potential utility easements. The designs shown on these maps, including utility easements, are preliminary and are subject to change.
100' 0' 100' 200'
50'
AERIAL DATA SOURCE: NC ONE MAP, 2024
LEGEND
BUILDINGS
EXISTING RIGHT OF WAY
PROPOSED RIGHT OF WAY
PROPOSED EASEMENTS (DRAINAGE, CONSTRUCTION, AND UTILITY)
EXISTING ROADWAY
EXISTING ROADWAY TO BE REMOVED
EXISTING ROADWAY TO BE RESURFACED
PROPOSED ROADWAY
PROPOSED STRUCTURES, ISLAND, CURB AND GUTTER
LAKES, RIVER, STREAMS AND PONDS
WETLAND
EXISTING UTILITY EASEMENT
PRESENT ADT
FUTURE ADT
PROPERTY LINES