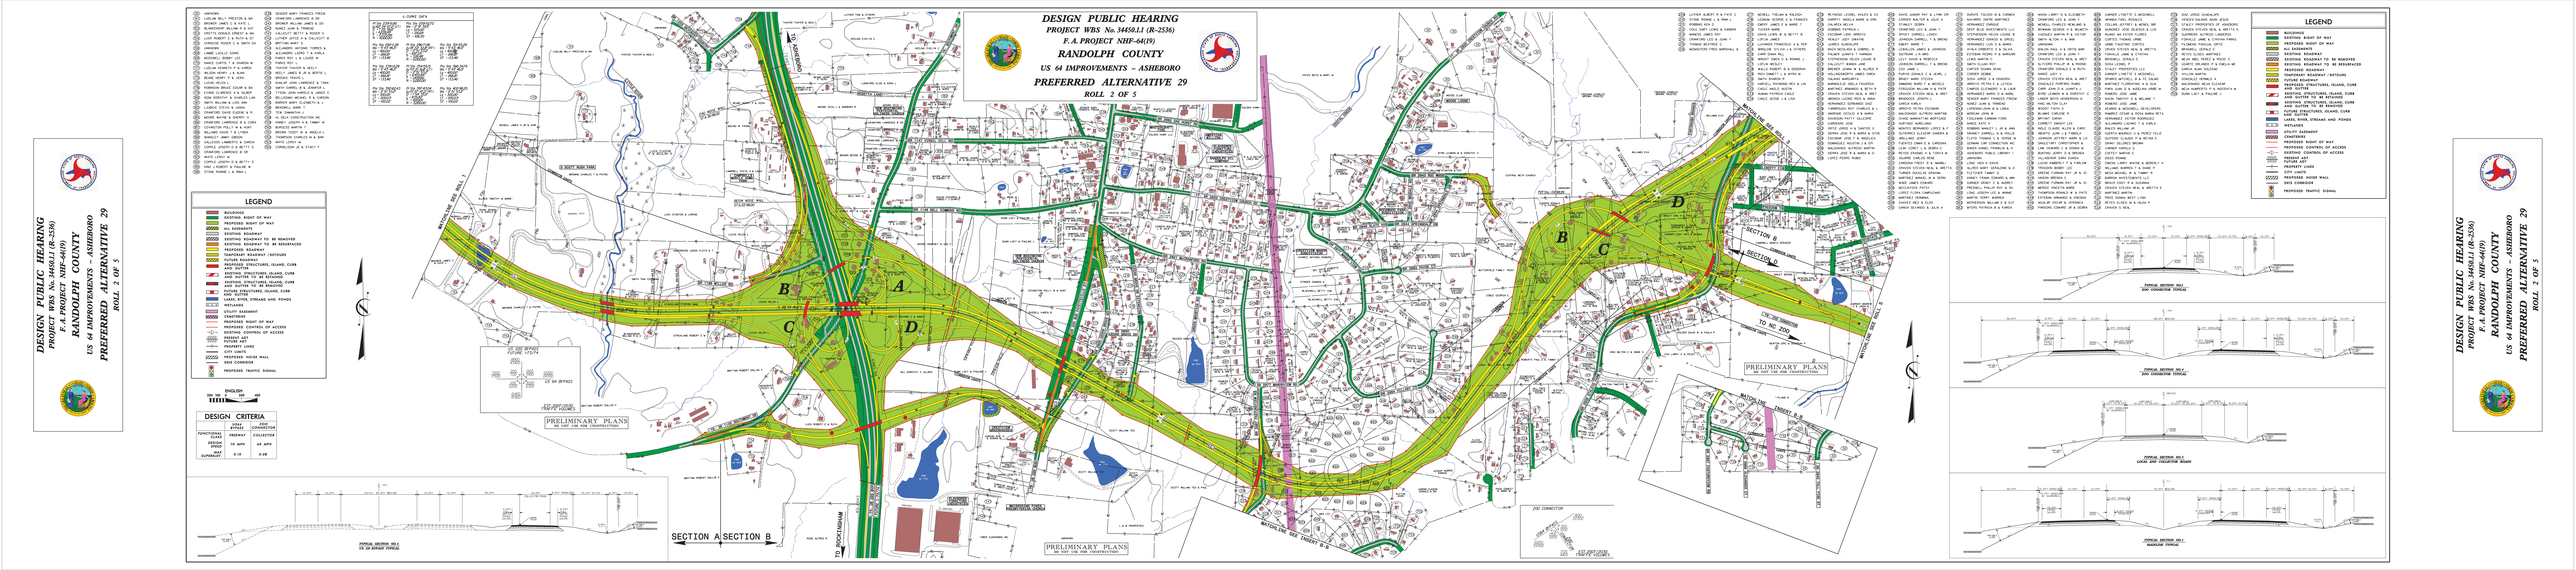
DESIGN PUBLIC HEARING
PROJECT WBS No. 34458.1.1 (R-2536)
F.A. PROJECT NHF-64(19)
RANDOLPH COUNTY
US 64 IMPROVEMENTS – ASHEBORO
PREFERRED ALTERNATIVE 29
ROLL 2 OF 5
LEGEND
BUILDINGS
EXISTING RIGHT OF WAY
PROPOSED RIGHT OF WAY
ALL EASEMENTS
EXISTING ROADWAY
EXISTING ROADWAY TO BE REMOVED
EXISTING ROADWAY TO BE RESURFACED
PROPOSED ROADWAY
TEMPORARY ROADWAY / DETOURS
FUTURE ROADWAY
PROPOSED STRUCTURES, ISLAND, CURB AND GUTTER
EXISTING STRUCTURES, ISLAND, CURB AND GUTTER TO BE RETAINED
EXISTING STRUCTURES, ISLAND, CURB AND GUTTER TO BE REMOVED
FUTURE STRUCTURES, ISLAND, CURB
LAKES, RIVER, STREAMS AND PONDS
WETLANDS
UTILITY EASEMENT
CAMPGROUND
PROPERTY LINES
PROPOSED RIGHT OF WAY
PROPOSED CONTROL OF ACCESS
EXISTING CONTROL OF ACCESS
PRESENT ART
CITY LIMITS
PROPOSED NOISE WALL
DOG CONNECTOR
PROPOSED TRAFFIC SIGNAL
ENGLISH
100 0 100 200 400
DESIGN CRITERIA
FUNCTIONAL CLASS: US64 BYPASS — FREEWAY; DOG CONNECTOR — COLLECTOR
DESIGN SPEED: 70 MPH; 60 MPH
MAX SUPERELEV.: 0.10; 0.08
PRELIMINARY PLANS
NOT FOR CONSTRUCTION
SECTION A
SECTION B
TO ROCKINGHAM
TO ASHEBORO
US 64 BYPASS
DOG CONNECTOR
TYPICAL SECTION NO.1
US 64 BYPASS TYPICAL
TYPICAL SECTION NO.2
DOG CONNECTOR TYPICAL
TYPICAL SECTION NO.3
MAINLINE TYPICAL