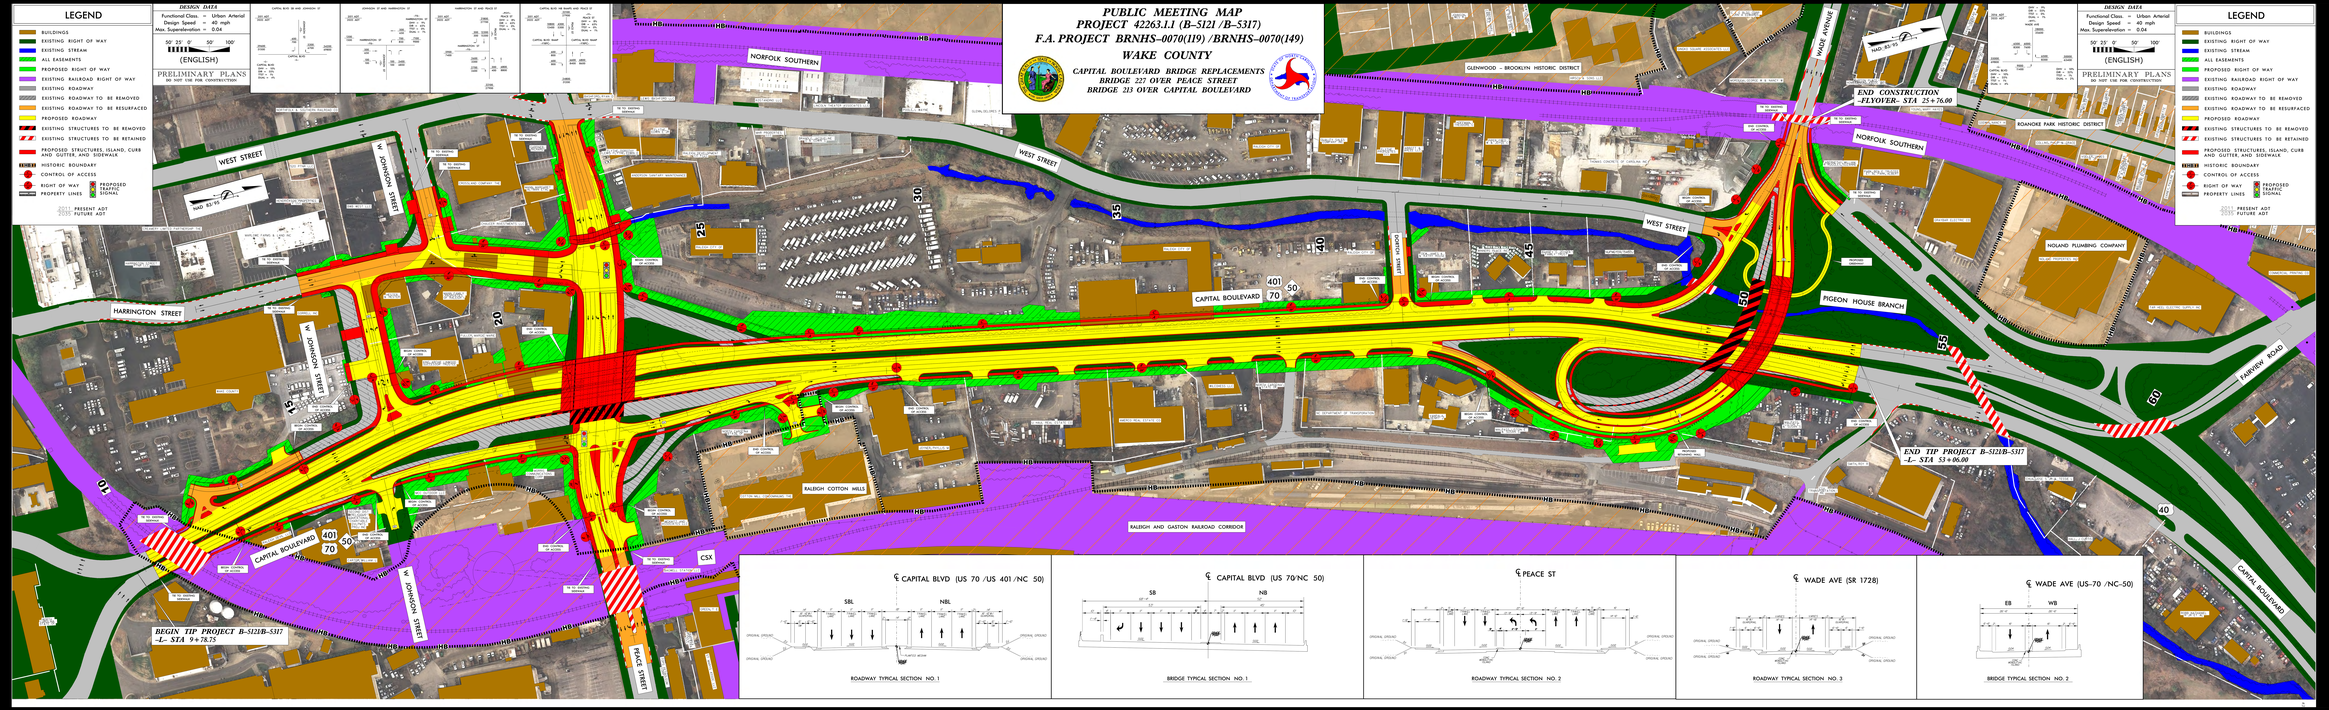
PUBLIC MEETING MAP
PROJECT 42263.1.1 (B-5121 /B-5317)
F.A. PROJECT BRNHS-0070(119) /BRNHS-0070(149)
WAKE COUNTY
CAPITAL BOULEVARD BRIDGE REPLACEMENTS
BRIDGE 227 OVER PEACE STREET
BRIDGE 213 OVER CAPITAL BOULEVARD
LEGEND
BUILDINGS
EXISTING RIGHT OF WAY
EXISTING STREAM
ALL EASEMENTS
PROPOSED RIGHT OF WAY
EXISTING RAILROAD RIGHT OF WAY
EXISTING ROADWAY
EXISTING ROADWAY TO BE REMOVED
EXISTING ROADWAY TO BE RESURFACED
PROPOSED ROADWAY
EXISTING STRUCTURES TO BE REMOVED
EXISTING STRUCTURES TO BE RETAINED
PROPOSED STRUCTURES, ISLAND, CURB AND GUTTER, AND SIDEWALK
HISTORIC BOUNDARY
CONTROL OF ACCESS
RIGHT OF WAY
PROPERTY LINES
PROPOSED TRAFFIC SIGNAL
DESIGN DATA
Functional Class = Urban Arterial
Design Speed = 40 mph
Max. Superelevation = 0.04
50' 25' 0' 50' 100'
(ENGLISH)
PRELIMINARY PLANS
DO NOT USE FOR CONSTRUCTION
2011 PRESENT ADT
2035 FUTURE ADT
BEGIN TIP PROJECT B-5121B-5317
-L- STA 9+78.75
END CONSTRUCTION -FLYOVER- STA 25+76.00
END TIP PROJECT B-5121B-5317
-L- STA 53+06.00
CAPITAL BLVD (US 70 /US 401 /NC 50)
SBL
NBL
ROADWAY TYPICAL SECTION NO. 1
CAPITAL BLVD (US 70/NC 50)
SB
NB
BRIDGE TYPICAL SECTION NO. 1
PEACE ST
ROADWAY TYPICAL SECTION NO. 2
WADE AVE (SR 1728)
ROADWAY TYPICAL SECTION NO. 3
WADE AVE (US-70 /NC-50)
EB
WB
BRIDGE TYPICAL SECTION NO. 2
NORFOLK SOUTHERN
WEST STREET
W JOHNSON STREET
HARRINGTON STREET
CAPITAL BOULEVARD
401
70
50
RALEIGH COTTON MILLS
RALEIGH AND GASTON RAILROAD CORRIDOR
CSX
PEACE STREET
GLENWOOD - BROOKLYN HISTORIC DISTRICT
WYATT AVENUE
ROANOKE PARK HISTORIC DISTRICT
NOLAND PLUMBING COMPANY
PIGEON HOUSE BRANCH
FAIRVIEW ROAD
CAPITAL BOULEVARD
HWY 401-95
HWY 401-95
COMBINED PUBLIC MEETING MAP
PROJECT 42263.1.1 (B-5121 /B-5317)
F.A. PROJECT BRNHS-0070(119) /BRNHS-0070(149)
WAKE COUNTY
CAPITAL BOULEVARD BRIDGE REPLACEMENTS
BRIDGE 227 OVER PEACE STREET
BRIDGE 213 OVER CAPITAL BOULEVARD