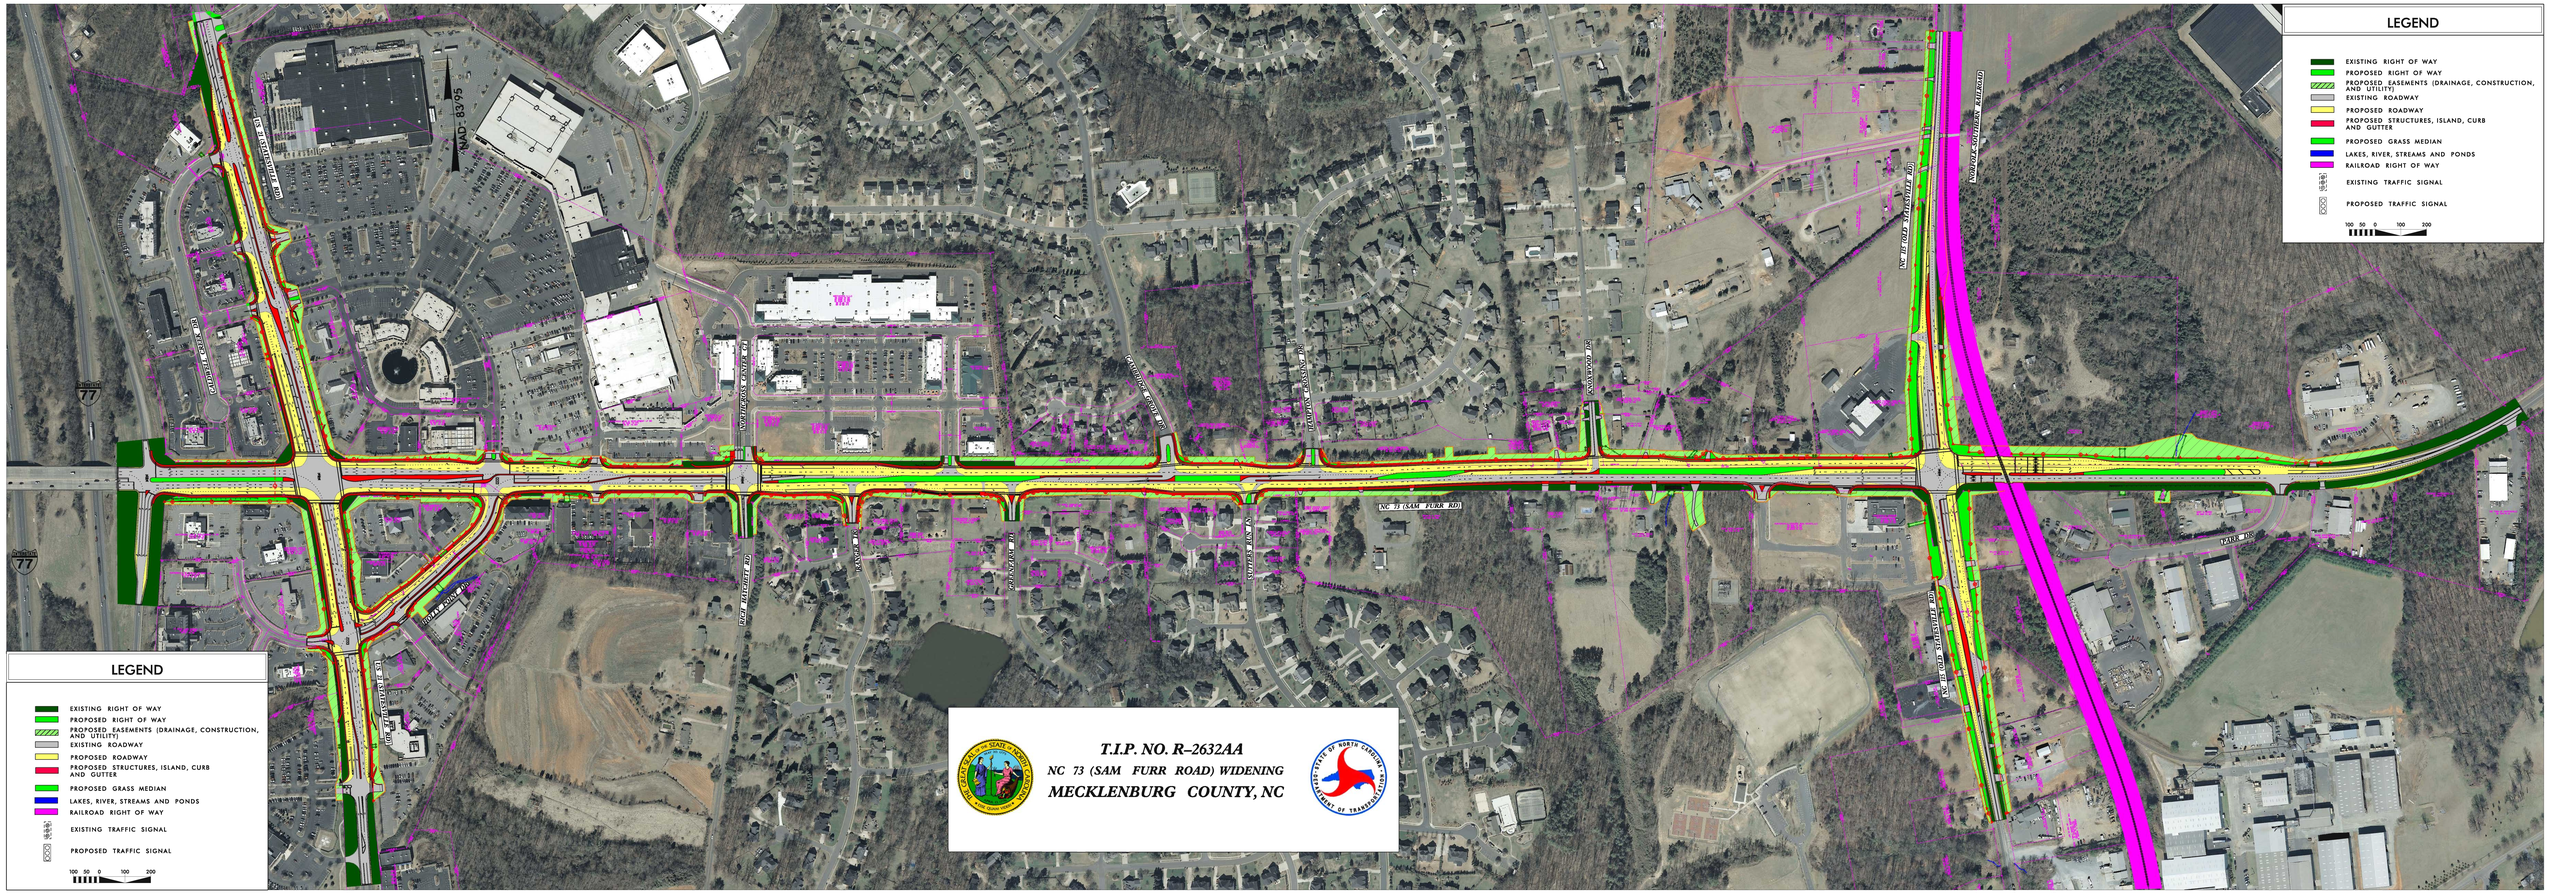
LEGEND
EXISTING RIGHT OF WAY
PROPOSED RIGHT OF WAY
PROPOSED EASEMENTS (DRAINAGE, CONSTRUCTION, AND UTILITY)
EXISTING ROADWAY
PROPOSED ROADWAY
PROPOSED STRUCTURES, ISLAND, CURB AND GUTTER
PROPOSED GRASS MEDIAN
LAKES, RIVER, STREAMS AND PONDS
RAILROAD RIGHT OF WAY
EXISTING TRAFFIC SIGNAL
PROPOSED TRAFFIC SIGNAL
100 50 0 100 200
NAD 83/95
NC 73 (SAM FURR RD)
NORFOLK SOUTHERN RAILROAD
NC 115 (BRIGHTWALK RD)
NC 115 (BRIGHTWALK RD)
NC 115 (BRIGHTWALK RD)