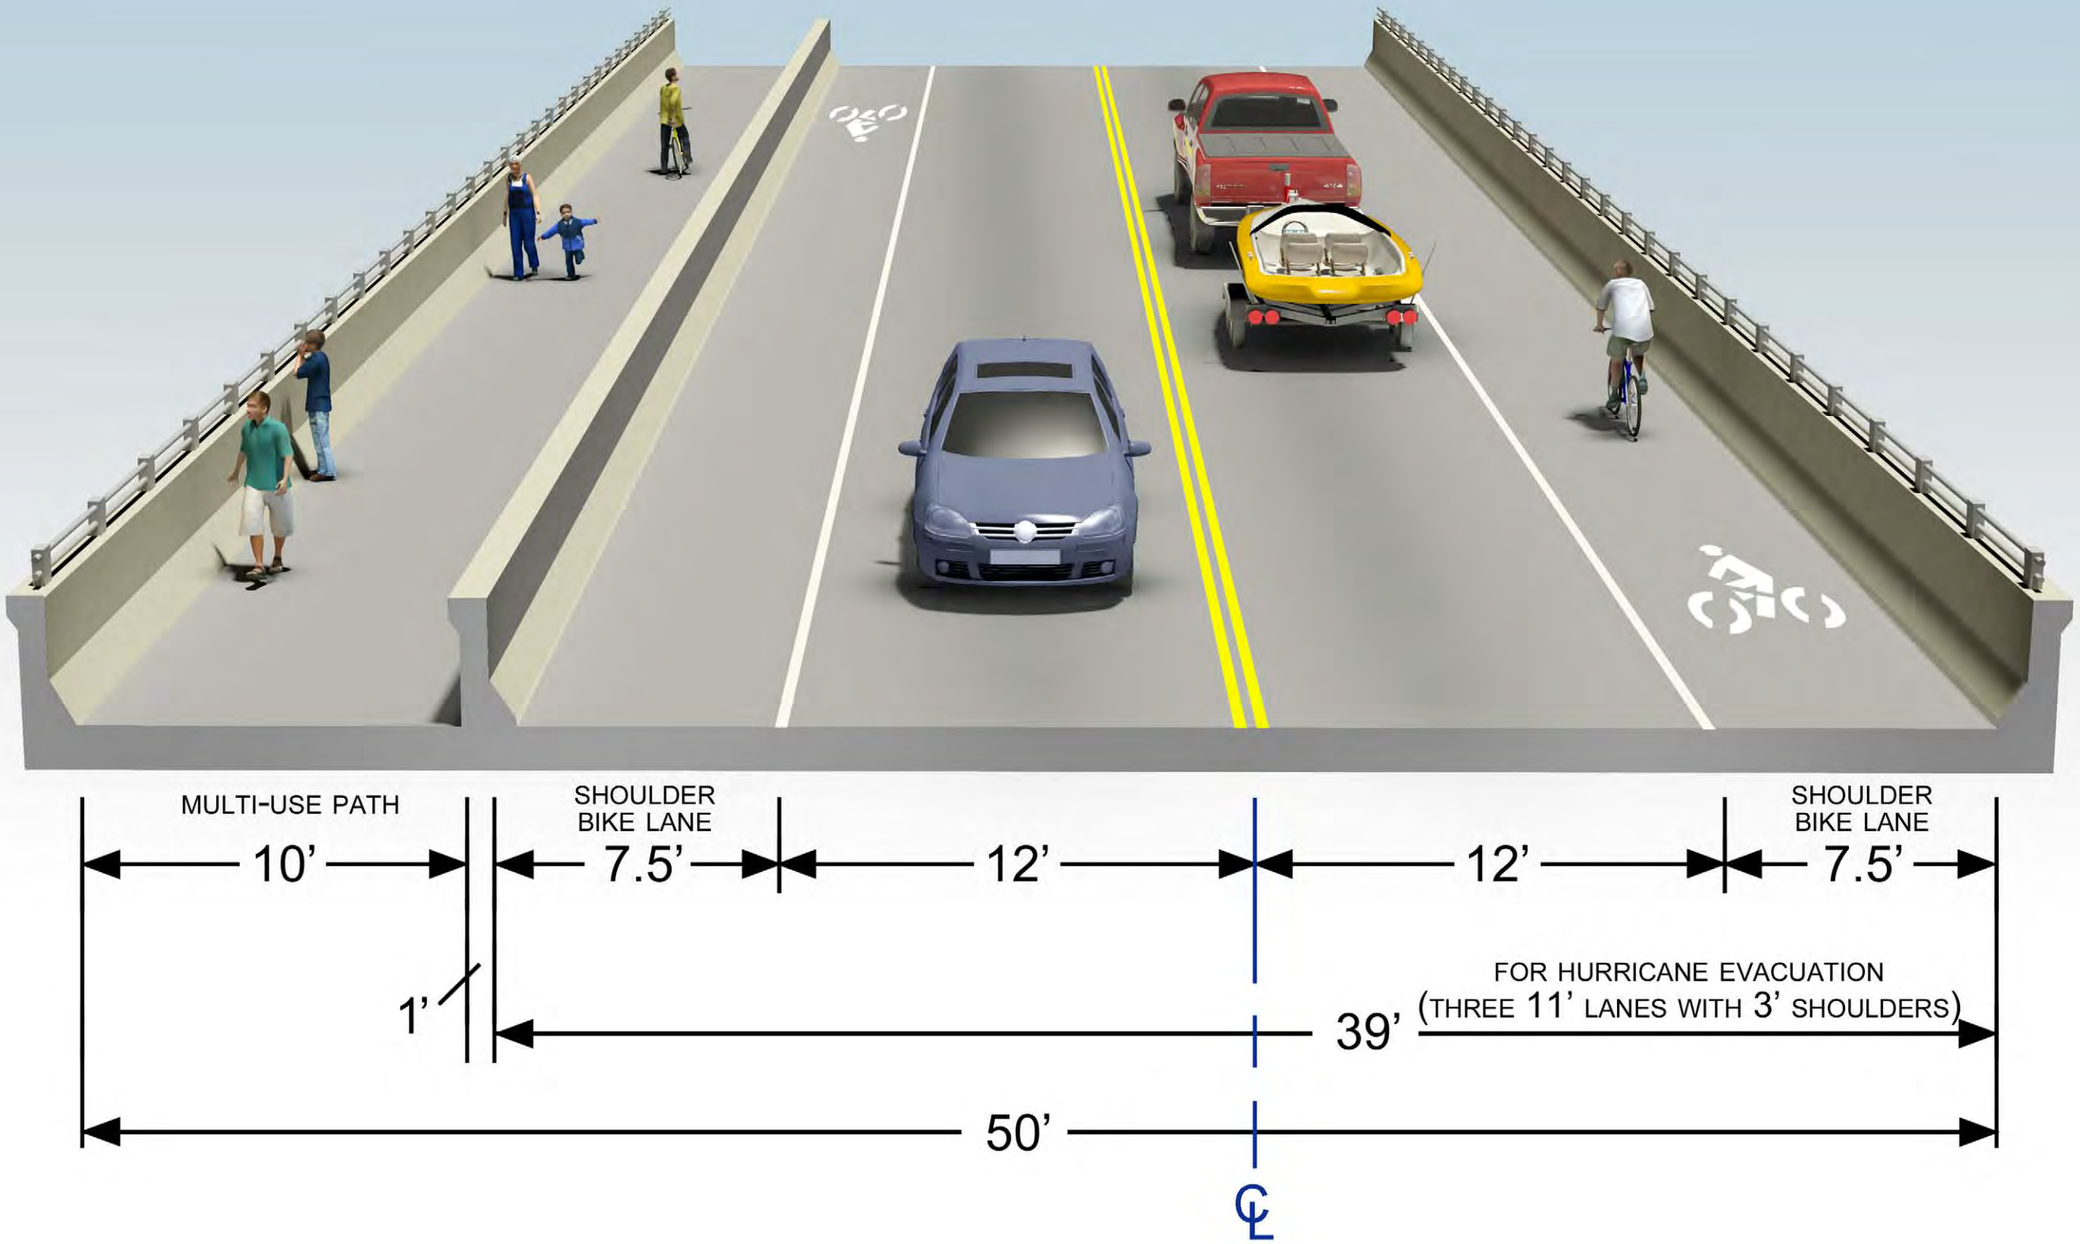
MULTI-USE PATH
10'
SHOULDER
BIKE LANE
7.5'
12'
12'
SHOULDER
BIKE LANE
7.5'
1'
39'
FOR HURRICANE EVACUATION
(THREE 11' LANES WITH 3' SHOULDERS)
50'
℄