PEACE STREET

2011 ADT
2035 ADT

TRAFFIC DIAGRAM

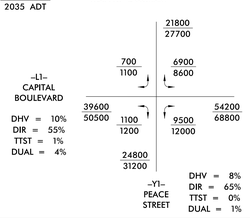

Kimley-Horn and Associates, Inc.

INCOMPLETE PLANS
DO NOT USE FOR R/W ACQUISITION

60' 30' 0' 60' 120'

CITIZENS INFORMATIONAL WORKSHOP
TIP PROJECTS B-5121 / B-5317

PEACE STREET - BASE ALTERNATIVE

CAPITAL BOULEVARD - BRIDGE 227 OVER PEACE STREET

LEGEND

- PROPOSED ROADWAY
- HISTORIC RESOURCE
- SEHSR NC5 CORRIDOR
- PROJECT CORRIDOR
- PROPOSED STRUCTURES & ISLANDS
- EXISTING STREAMS
- PROPERTY LINE

(3211) CROSSLAND COMPANY THE
(3212) MANN, MARGARET ALTMAN ETAL
(3213) GARDNER, RICHARD
(3214) FULLER, MARGIE MARIE
(3215) KING, ARCHIE L
(3216) HESTER & HESTER
(3217) MANN FAMILY PROPERTIES OF RALEIGH I
(3930) FLYTHE, DOROTHY LEWIS

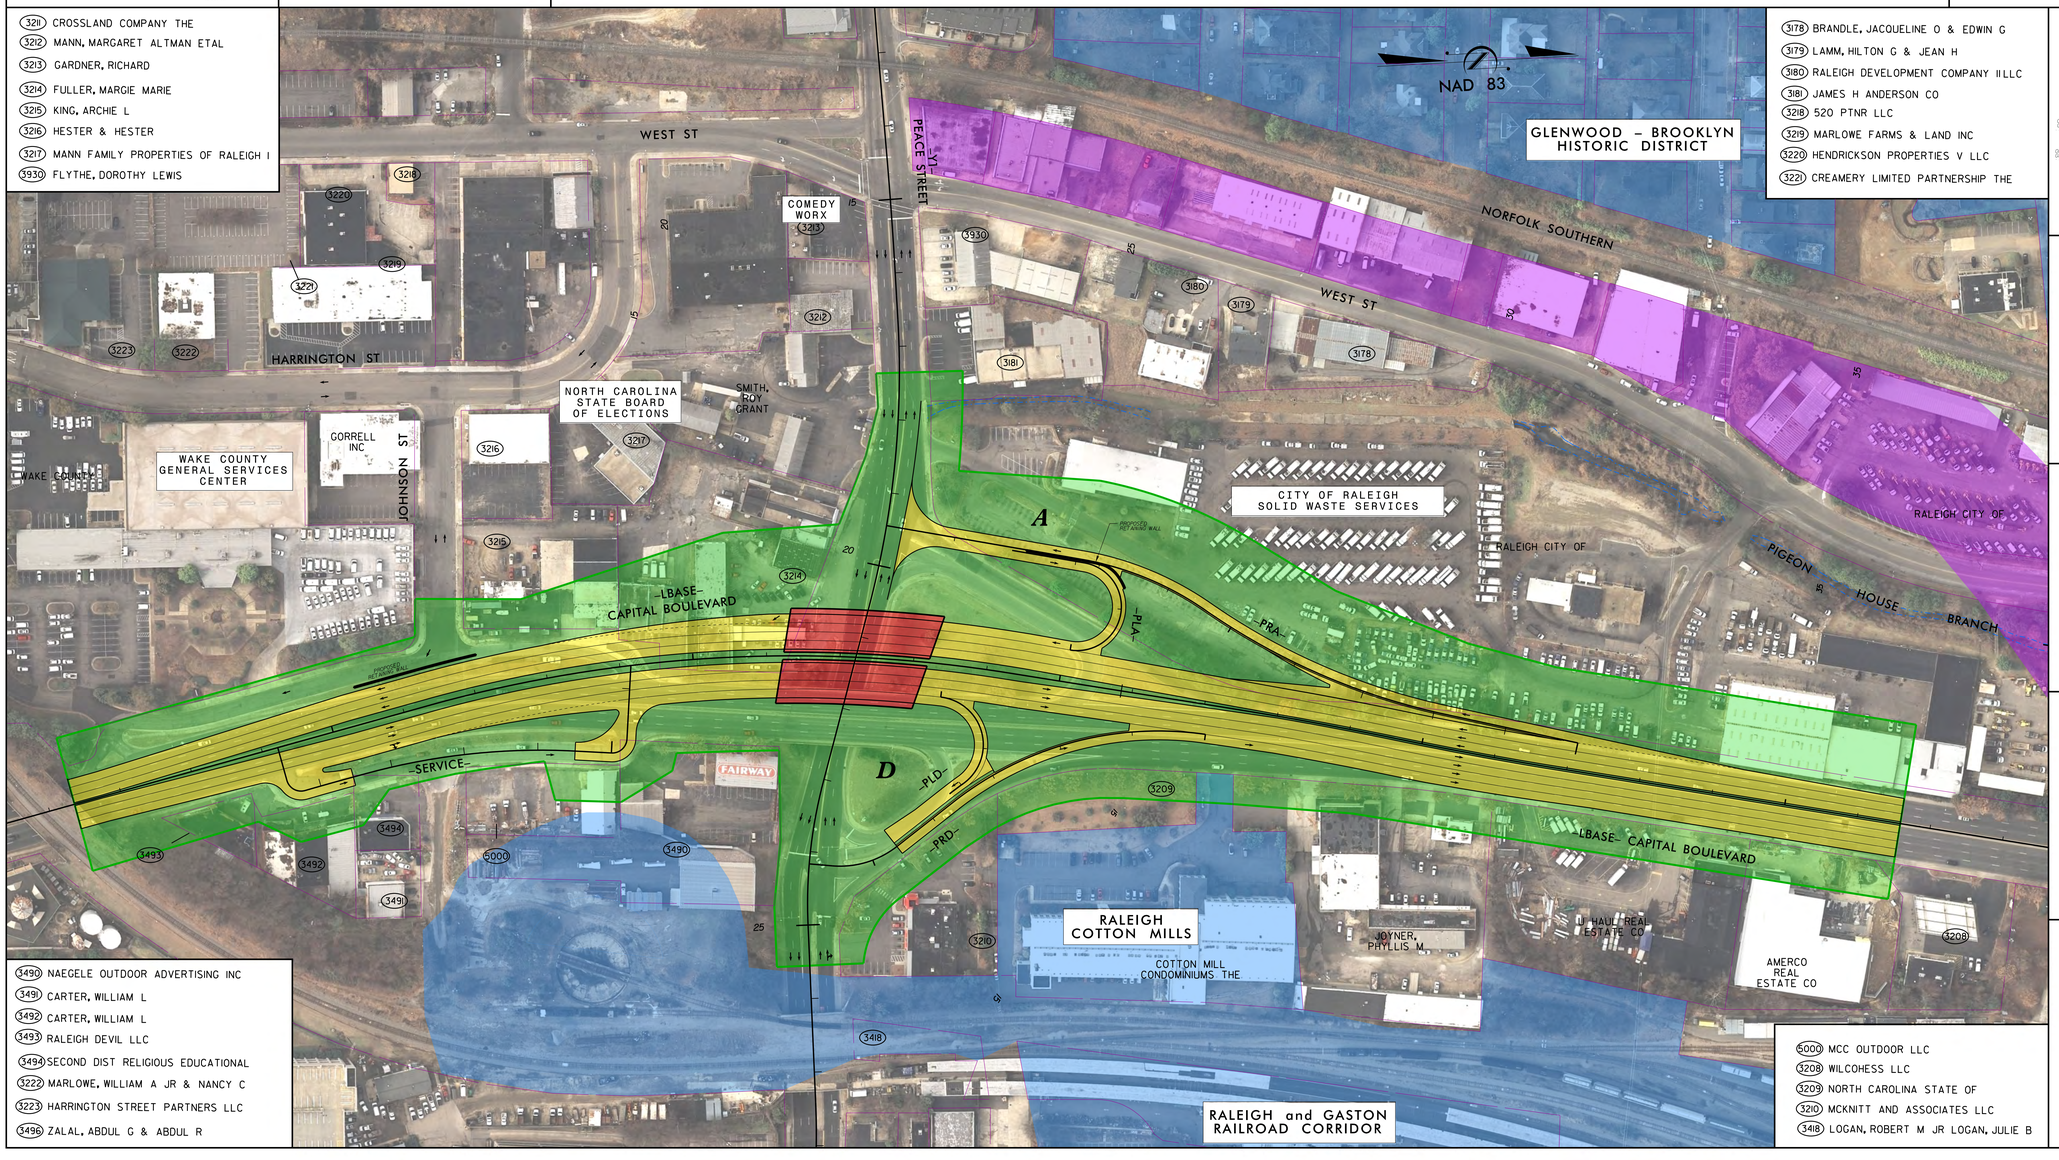

(3490) NAEGELE OUTDOOR ADVERTISING INC
(3491) CARTER, WILLIAM L
(3492) CARTER, WILLIAM L
(3493) RALEIGH DEVIL LLC
(3494) SECOND DIST RELIGIOUS EDUCATIONAL
(3222) MARLOWE, WILLIAM A JR & NANCY C
(3223) HARRINGTON STREET PARTNERS LLC
(3496) ZALAL, ABDUL G & ABDUL R

(3178) BRANDLE, JACQUELINE O & EDWIN G
(3179) LAMM, HILTON G & JEAN H
(3180) RALEIGH DEVELOPMENT COMPANY II LLC
(3181) JAMES H ANDERSON CO
(3218) 520 PTNR LLC
(3219) MARLOWE FARMS & LAND INC
(3220) HENDRICKSON PROPERTIES V LLC
(3221) CREAMERY LIMITED PARTNERSHIP THE

(5000) MCC OUTDOOR LLC
(3208) WILCOHESS LLC
(3209) NORTH CAROLINA STATE OF
(3210) MCKNITT AND ASSOCIATES LLC
(3418) LOGAN, ROBERT M JR LOGAN, JULIE B

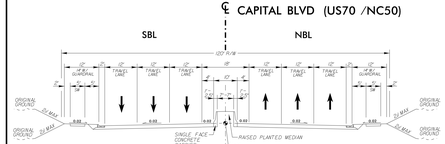

ROADWAY TYPICAL SECTION NO. 1

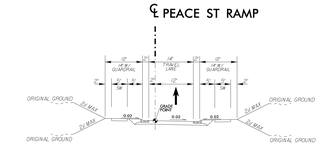

ROADWAY TYPICAL SECTION NO. 2

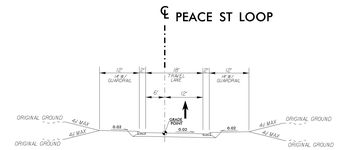

ROADWAY TYPICAL SECTION NO. 3

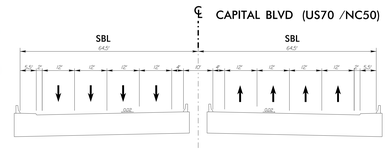

BRIDGE TYPICAL SECTION NO. 1

NOTE:
PROJECT CORRIDOR (AS SHOWN IN GREEN) IS PRELIMINARY AND MAY CHANGE BASED ON FURTHER STUDIES.

PEACE STREET

2011 ADT
2035 ADT

TRAFFIC DIAGRAM

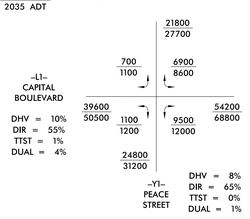

Kimley-Horn and Associates, Inc.

INCOMPLETE PLANS
DO NOT USE FOR R/W ACQUISITION

60' 30' 0' 60' 120'

CITIZENS INFORMATIONAL WORKSHOP
TIP PROJECTS B-5121 / B-5317

PEACE STREET - ALTERNATIVE 2D

CAPITAL BOULEVARD - BRIDGE 227 OVER PEACE STREET

LEGEND

- PROPOSED ROADWAY
- HISTORIC RESOURCE
- SEHSR NC5 CORRIDOR
- PROJECT CORRIDOR
- PROPOSED STRUCTURES & ISLANDS
- EXISTING STREAMS
- PROPERTY LINE

(3211) CROSSLAND COMPANY THE
(3212) MANN, MARGARET ALTMAN ETAL
(3213) GARDNER, RICHARD
(3214) FULLER, MARGIE MARIE
(3215) KING, ARCHIE L
(3216) HESTER & HESTER
(3217) MANN FAMILY PROPERTIES OF RALEIGH I
(3930) FLYTHE, DOROTHY LEWIS

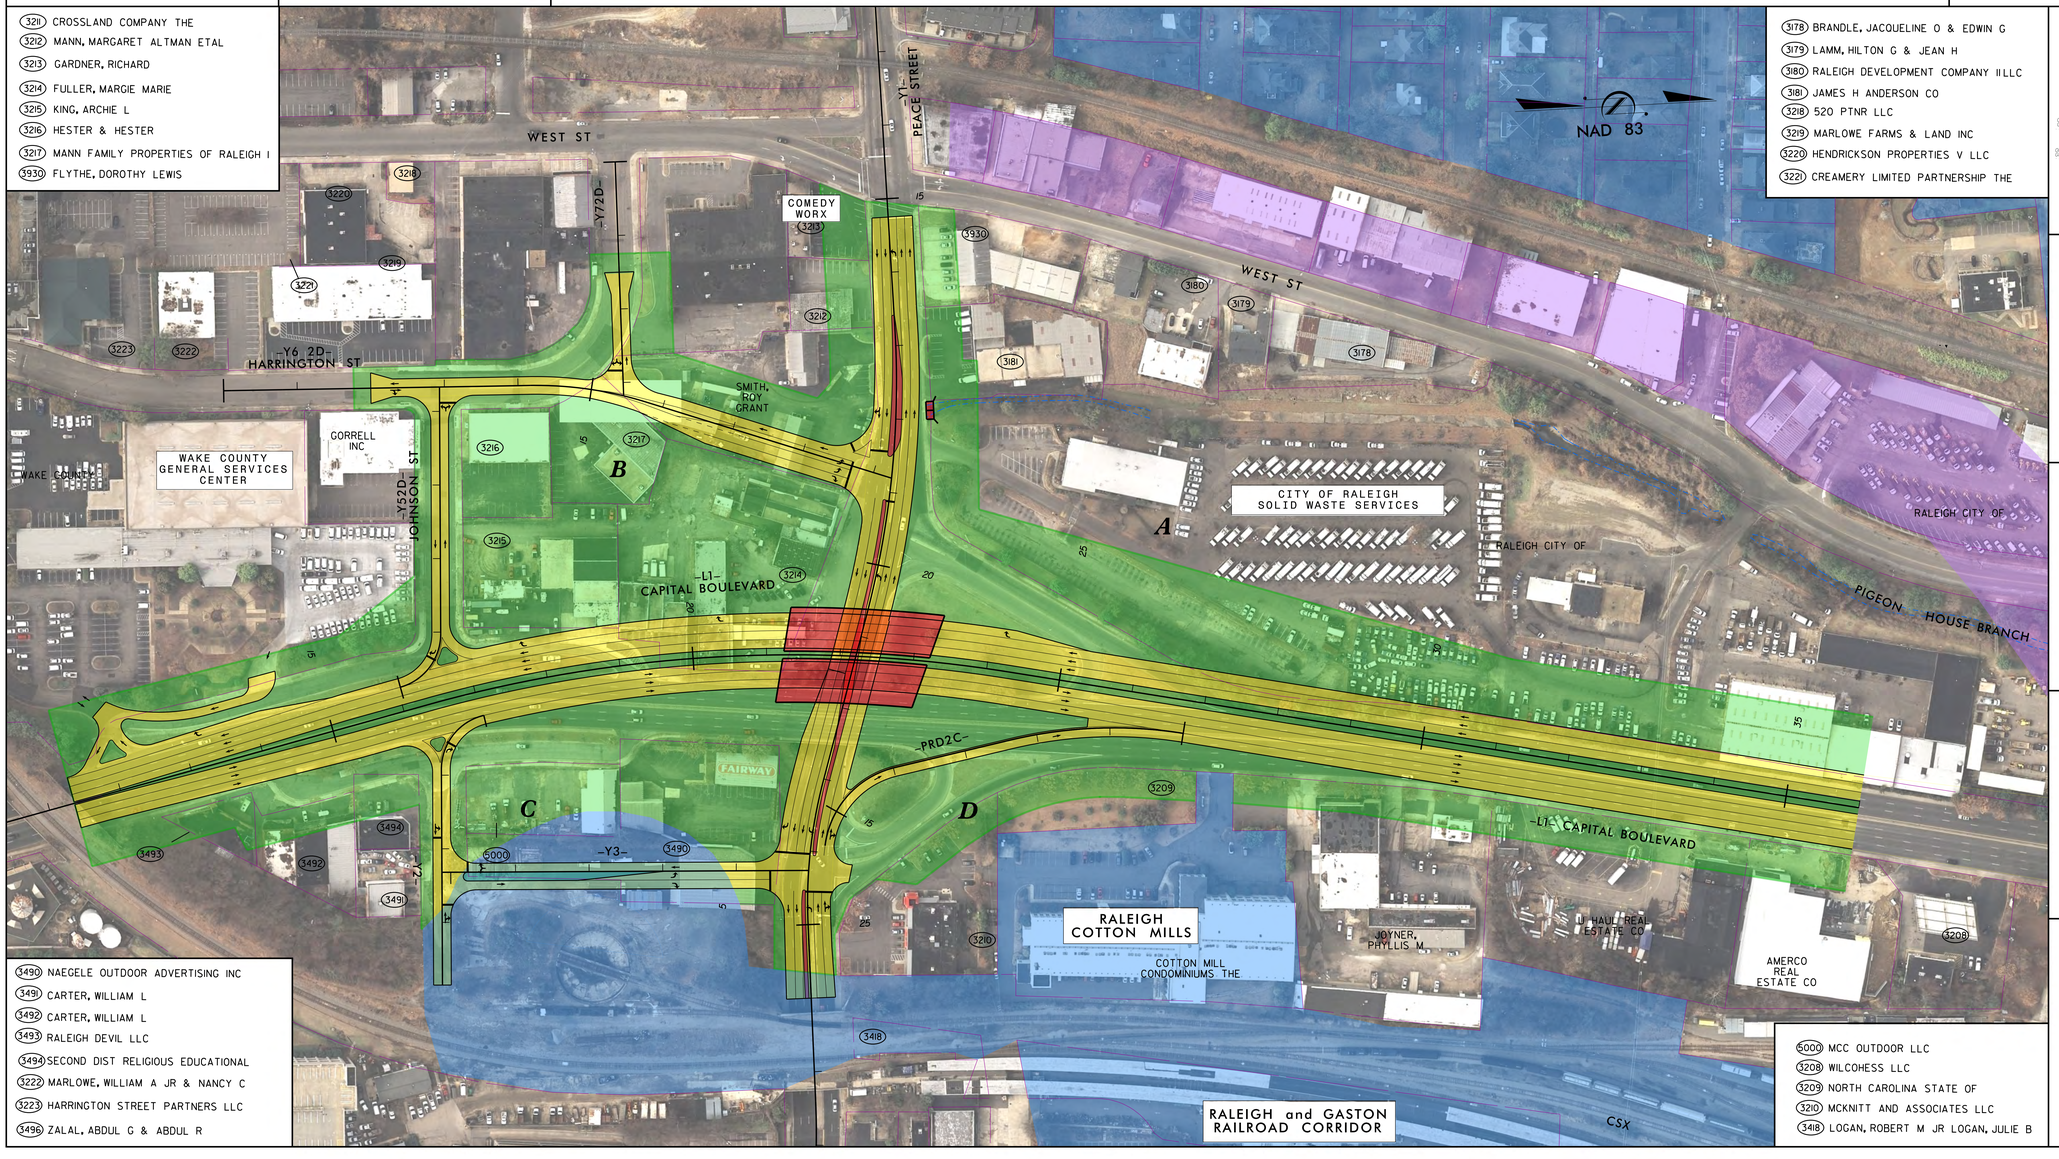

(3490) NAEGELE OUTDOOR ADVERTISING INC
(3491) CARTER, WILLIAM L
(3492) CARTER, WILLIAM L
(3493) RALEIGH DEVIL LLC
(3494) SECOND DIST RELIGIOUS EDUCATIONAL
(3222) MARLOWE, WILLIAM A JR & NANCY C
(3223) HARRINGTON STREET PARTNERS LLC
(3496) ZALAL, ABDUL G & ABDUL R

(3178) BRANDLE, JACQUELINE O & EDWIN G
(3179) LAMM, HILTON G & JEAN H
(3180) RALEIGH DEVELOPMENT COMPANY II LLC
(3181) JAMES H ANDERSON CO
(3218) 520 PTNR LLC
(3219) MARLOWE FARMS & LAND INC
(3220) HENDRICKSON PROPERTIES V LLC
(3221) CREAMERY LIMITED PARTNERSHIP THE

(5000) MCC OUTDOOR LLC
(3208) WILCOHESS LLC
(3209) NORTH CAROLINA STATE OF
(3210) MCKNITT AND ASSOCIATES LLC
(3418) LOGAN, ROBERT M JR LOGAN, JULIE B

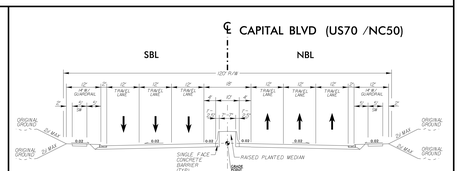

ROADWAY TYPICAL SECTION NO. 1

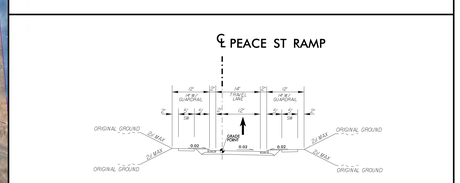

ROADWAY TYPICAL SECTION NO. 2

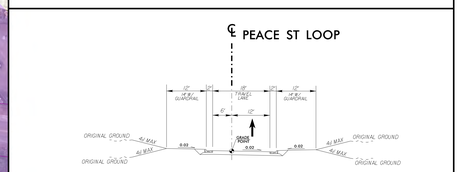

ROADWAY TYPICAL SECTION NO. 3

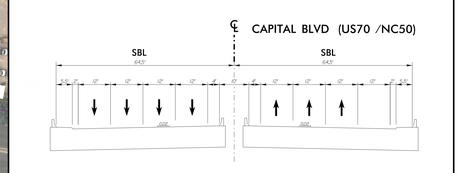

BRIDGE TYPICAL SECTION NO. 1

NOTE:
PROJECT CORRIDOR (AS SHOWN IN GREEN) IS PRELIMINARY AND MAY CHANGE BASED ON FURTHER STUDIES.