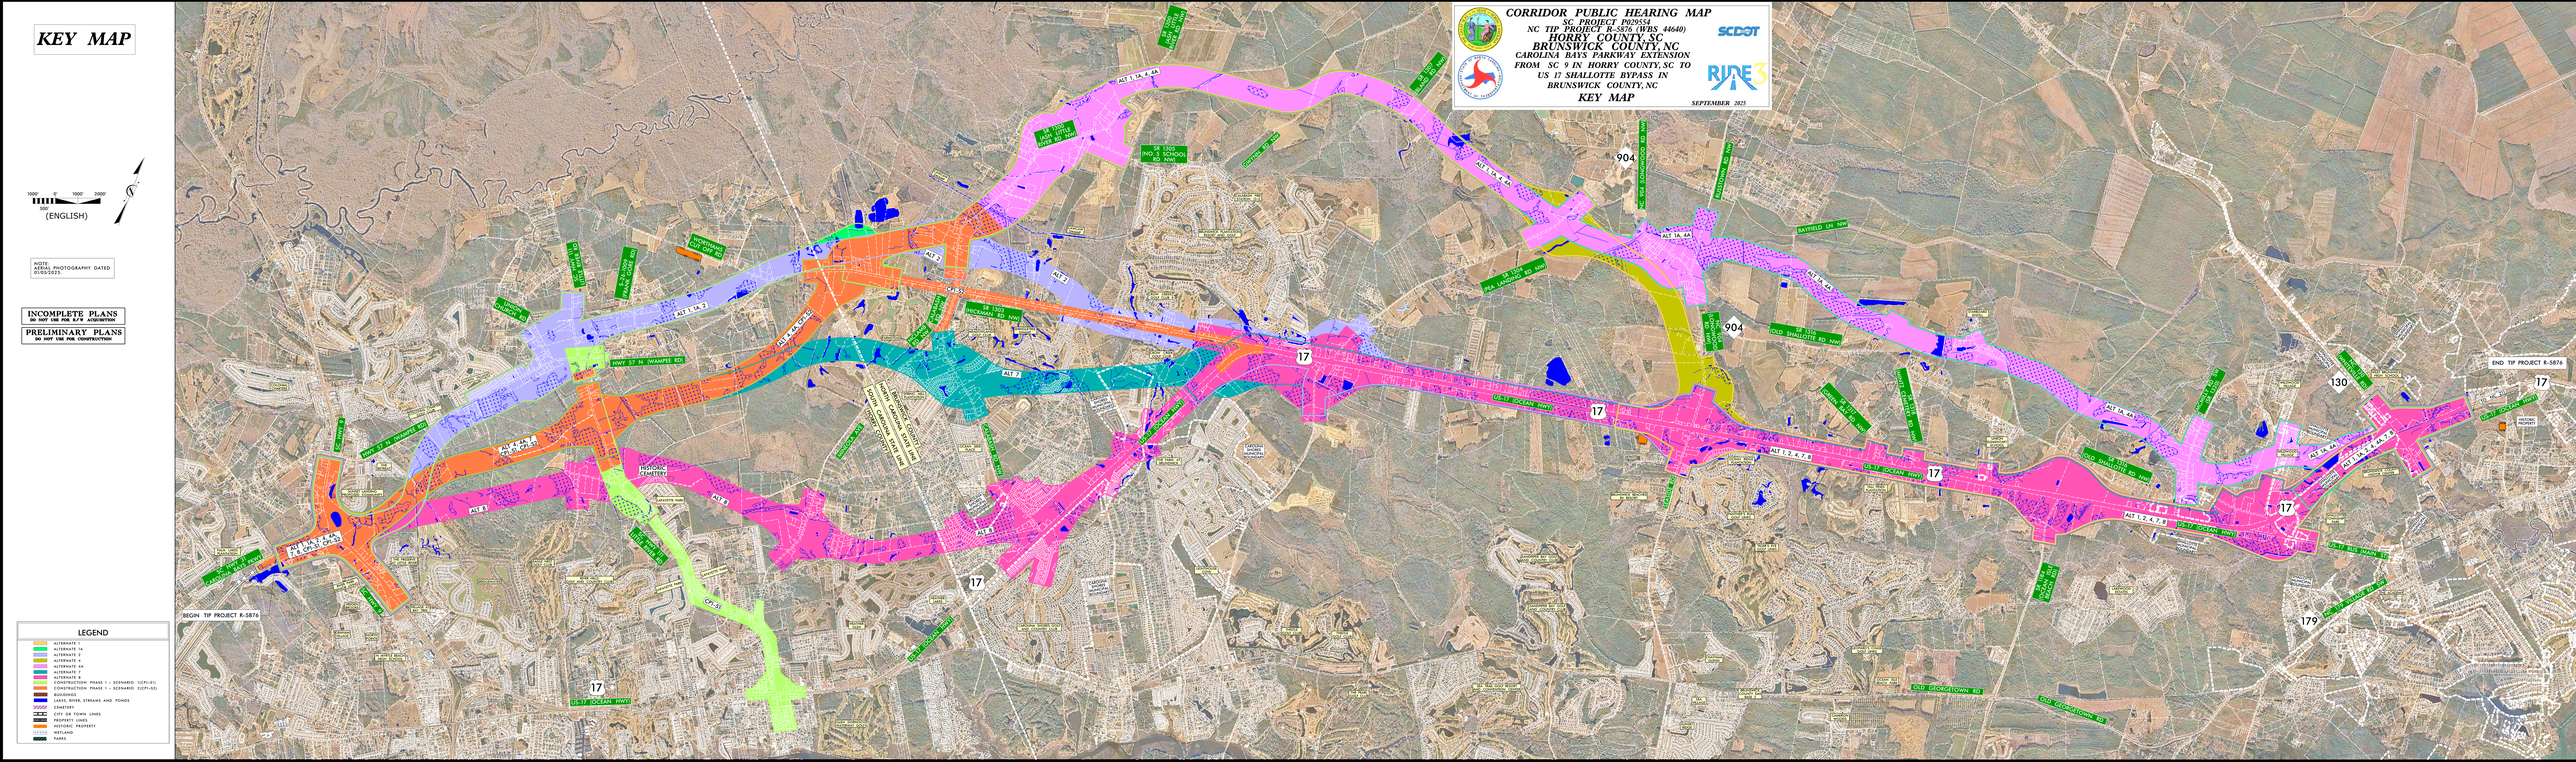
KEY MAP
1000' 0' 1000' 2000'
500
(ENGLISH)
NOTE:
AERIAL PHOTOGRAPHY DATED
01/01/2023
INCOMPLETE PLANS
DO NOT USE FOR R/W ACQUISITION
PRELIMINARY PLANS
DO NOT USE FOR CONSTRUCTION
LEGEND
ALTERNATIVE 1
ALTERNATE 1A
ALTERNATE 2
ALTERNATE 4
ALTERNATE 4A
ALTERNATE 8
CONSTRUCTION PHASE 1 - SCENARIO 1(CP1-S1)
CONSTRUCTION PHASE 1 - SCENARIO 2(CP1-S2)
BUILDINGS
LAKES, RIVER, STREAMS AND PONDS
CITY OR TOWN LIMITS
PROPERTY LINES
HISTORIC PROPERTY
WETLAND
PARKS
CORRIDOR PUBLIC HEARING MAP
SC PROJECT P029554
NC TIP PROJECT R-5876 (WBS 44640)
HORRY COUNTY, SC
BRUNSWICK COUNTY, NC
CAROLINA BAYS PARKWAY EXTENSION
FROM SC 9 IN HORRY COUNTY, SC TO
US 17 SHALLOTTE BYPASS IN
BRUNSWICK COUNTY, NC
KEY MAP
SEPTEMBER 2025
SCDOT
RIDE 3
BEGIN TIP PROJECT R-5876
END TIP PROJECT R-5876
ALT 1A, 4, 4A
ALT 1, 2, 4, 7, 8
ALT 1, 2, 4, 4A, 7, 8
ALT 1, 2, 4, 7, 8
ALT 1, 2, 4, 4A, 7, 8
ALT 1, 2, 4, 4A, 7, 8
ALT 1, 2, 4, 4A