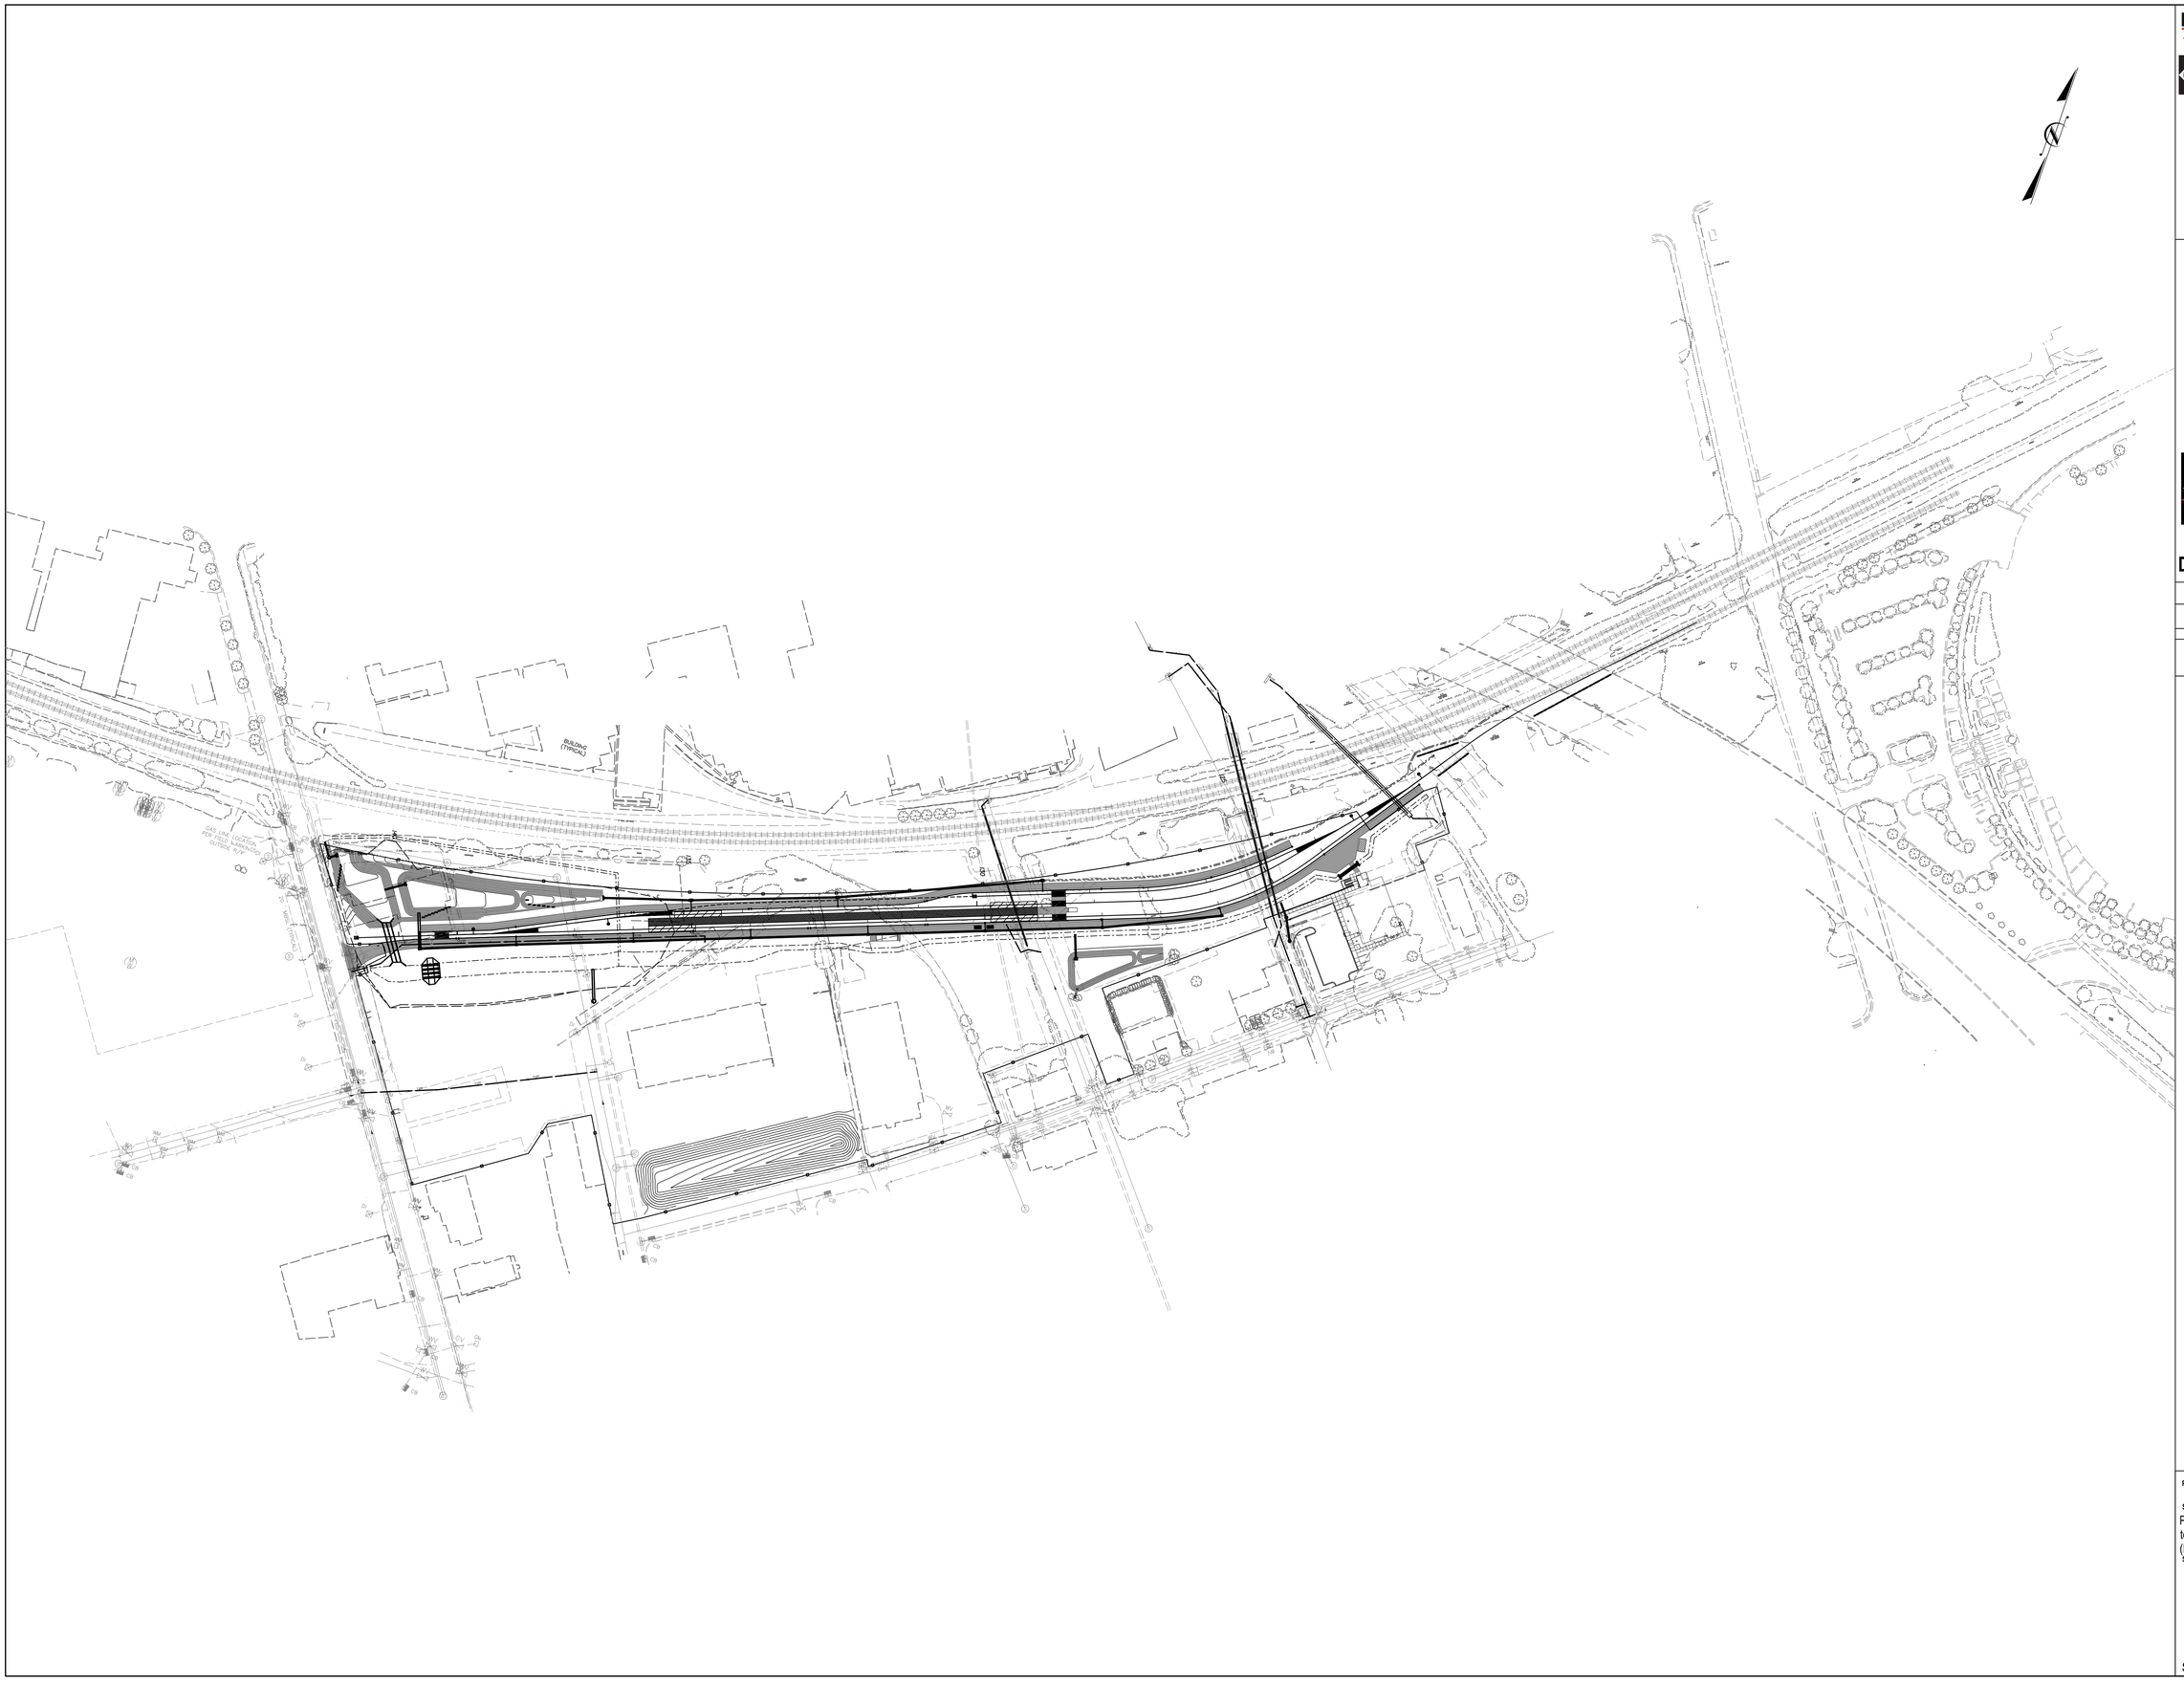

Morris·Berg ARCHITECTS
1401 WEST MOREHEAD STREET SUITE 125, CHARLOTTE, NC 28208
(704) 552-0800 FAX (704) 552-7420

STV

CRISP Charlotte

DESIGN DEVELOPMENT

ISSUE DATE: 11-06-2015

REVISIONS

NO.	DATE

LOCOMOTIVE & RAILCAR MAINT. FACILITY

CHARLOTTE, NORTH CAROLINA

CRISP Charlotte Railroad Improvement & Safety Program

NORTH CAROLINA DEPARTMENT OF TRANSPORTATION RAIL DIVISION

PROJECT NUMBER 1102

SHEET TITLE
Plan - TRK5 Sta. 128+00 to Sta. 140+72.48 (Phase 1A)

SHEET NUMBER
EXH-1

SCO #100863493