| ROADWAY CORRIDOR OFFICIAL MAP |
| --- |
| STATE PROJECT NO. 6.401079 (R-2828) |
| SOUTHERN WAKE EXPRESSWAY |
| NORTH CAROLINA DEPARTMENT OF TRANSPORTATION |
| OFFICIAL SIGNATURE: |
| DATE OF ADOPTION: 3/7/97 |

# ROADWAY CORRIDOR OFFICIAL MAP

# SOUTHERN WAKE EXPRESSWAY

## WAKE COUNTY AND JOHNSTON COUNTY

## STATE PROJECT: 6.401079 (R-2828)

## NORTH CAROLINA
## DEPARTMENT OF TRANSPORTATION

# ROADWAY CORRIDOR OFFICIAL MAP

STATE PROJECT NO. 6.401079 (R-2828)

SOUTHERN WAKE EXPRESSWAY

NORTH CAROLINA
DEPARTMENT OF TRANSPORTATION

OFFICIAL SIGNATURE: [signature]

DATE OF ADOPTION: 3/7/97

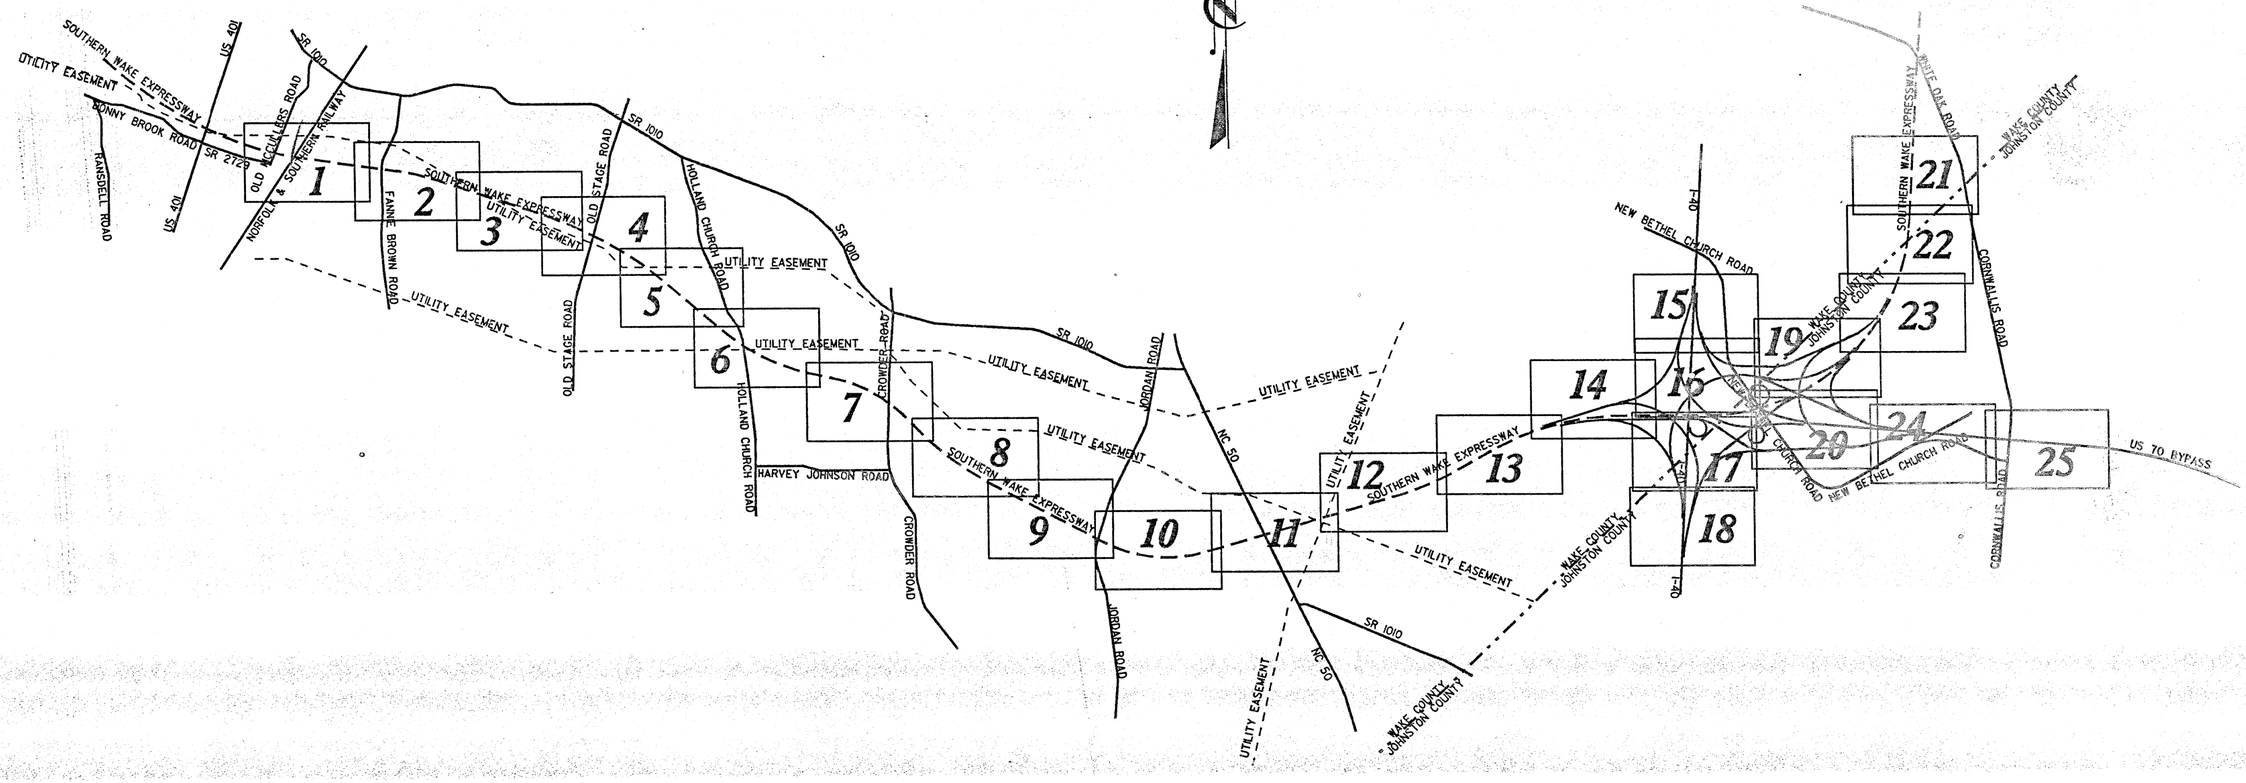

ROADWAY CORRIDOR OFFICIAL MAP

STATE PROJECT NO. 6.401079 (R-2828)

SOUTHERN WAKE EXPRESSWAY

NORTH CAROLINA DEPARTMENT OF TRANSPORTATION

OFFICIAL SIGNATURE:

DATE OF ADOPTION: 3/7/97

| NCDOT | NCPIN | PROPERTY OWNER |
|---|---|---|
| 201 | 0699022520 | RHODES, RAYMOND LEONARD |
| 202 | 0699121328 | BROWN, LANE B |
| 203 | 0699223702 | HEISLER, DAVID W & CLAIRE A |
| 204 | UNAVAIL | UNKNOWN |
| 205 | 0699321083 | BROWN, LANE B |
| 206 | 0699422621 | KING, ANNA S ET AL |
| 207 | 0699612950 | JONES, LLOYD DOUGLAS & JOSEPHINE |
| 208 | 0699508806 | JONES, LLOYD D & JOSEPHINE P |
| 209 | 0699615349 | BALL, FORREST H & DELORES G |
| 210 | 0699712099 | BALL, FORREST H & DELORES G |
| 211 | 0699705660 | BALL, FORREST H & DELORES G |
| 212 | 0698791845 | BALL, FORREST & DELORES G |
| 213 | 0698797892 | WEATHERSBEE, DONNA LYNN BALL |
| 214 | 0698799977 | STEPHENS, JODY BRIAN |
| 215 | UNAVAIL | UNKNOWN |
| 216 | 0699800195 | RHODES, RAYMOND L |
| 217 | 0699813249 | JONES, LLOYD D & JOSEPHINE D |
| 218 | 0699912171 | BALL, S H JR & MARY T |
| 219 | 0699805778 | RUSSELL, J W & VIOLA S |
| 220 | 0699804698 | MCGEE, ADDIE LEE |
| 221 | 0699805588 | EDMONDSON, SIDNEY LEE & PATRICIA B |
| 222 | 0699804339 | HIGGINS, MICHAEL D & TAMMY B |
| 223 | 0699803160 | STEWART, WILLIAM M & PATRICIA K |
| 224 | 0698893924 | KING, L D & ESSIE V |
| 225 | UNAVAIL | UNKNOWN |
| 226 | 0698893764 | RACKLEY, WALTER & SALLIE |
| 227 | 0698894347 | BALL, STERLING HENRY JR & MARY T |
| 228 | 0698994780 | BALL, S H JR & MARY T |
| 229 | 0699902535 | BALL, S H JR & MARY T |
| 230 | 0699902772 | BALL, STERLING HENRY JR |
| 231 | 1608181859 | WEATHERSPOON, WILLA M |
| 232 | 1608181163 | UPCHURCH, RUBY M |
| 233 | 1608173500 | BALL, STERLING H JR & MARY T |
| 234 | 1608276424 | SMITH, THADDEUS A & GRACE B |
| 235 | UNAVAIL | UNKNOWN |
| 236 | 1608362838 | UPCHURCH, FURMAN M & RUBY M UPCHURCH HEIRS |
| 237 | 1608475762 | SAULS, E P |
| 238 | UNAVAIL | UNKNOWN |
| 239 | 1608654912 | SAULS, MARSHALL A & BRENDA W |
| 240 | 1608653794 | PEELE, KENNETH W & DENISE S |
| 241 | 1608653597 | PETTI, GLEN D & RITA KAY |
| 242 | 1608653492 | GREGORY, WILLIAM ARTHUR JR & BEVERLY R GREGORY |
| 243 | 1608762066 | SORRELL, CLEO S |
| 244 | 1608657669 | PERRY, W G & CARL JOY ET AL |
| 245 | 1608657514 | MAYNARD, MAGDALENE G |
| 246 | 1608656352 | DURAN, MIGUEL P & AMANDA G |
| 247 | UNAVAIL | UNKNOWN |
| 248 | 1608657046 | DURAN, MIQUEL P & AMANDA G |
| 249 | 1608750469 | PERRY, W G & CARL JOY ET AL |
| 250 | 1608755332 | MAYNARD, MAGDALENE G |
| 251 | 1608744632 | HICKS, LINWOOD THOMAS & CAROLYN |

| NCDOT | NCPIN | PROPERTY OWNER |
|---|---|---|
| 252 | 1608747362 | HICKS, LINWOOD THOMAS & CAROLYN |
| 253 | 1608748864 | FORD, CARL L JR & SHEILA W |
| 254 | 1608749788 | POWELL, GEORGE R & KAREN P |
| 255 | 1608846205 | LEACH, THAD HEIRS % ARMSTEAD LEACH |
| 256 | 1608735578 | YDE, MARTIN H & WENDY L |
| 257 | 1608930724 | SIMPKINS, WALTER E JR |
| 258 | 1608839115 | SIMPKINS, WALTER E JR & HILDA |
| 259 | 1608932034 | HATCHER, HAZEL S & CECIL DWIGHT |
| 260 | 1608931709 | SIMPKINS, WALTER E JR & HILDA |
| 261 | 1608934705 | PENDERGRAFT, HILDA SIMPKINS |
| 262 | 1608936260 | LASSITER, DAVID E & SUSAN S |
| 263 | 1618037803 | CROWDER, SALLIE HRS C/O ANNIE LOFTIN |
| 264 | 1618023622 | MCNALLY, KATIE B |
| 265 | 1618122426 | PARTIN, EMILY S |
| 266 | 1618220434 | BYRD, WILLIAM G & JEAN H |
| 267 | 1618222198 | PARTIN, EMILY SAULS |
| 268 | 1618113674 | ROBUCK, FRANKLIN LEWIS JR |
| 269 | 1618216904 | FIELD, EDWARD B & TRACY L |
| 270 | 1618215844 | SCOTT, JACQUELINE B & MARIO |
| 271 | 1618214655 | BYRD, WILLIAM GERALD |
| 272 | 1618310706 | JORDAN, CLYDE J & MARGURITE P |
| 273 | 1618310214 | SANDY, GEORGE F |
| 274 | 1618319764 | PHILLIPPE, DONALD K & HOPE S |
| 275 | 1618401779 | WILLIS, EBIN HARDY & MARGARET WILEY |
| 276 | 1618521280 | DEAN, REX M |
| 277 | 1618526317 | GRISSOM, BILLY M & LORENE |
| 278 | 1618611625 | PENNY, HORACE DONALD |
| 279 | 1618625618 | NORRIS, STACY & BETTY L |
| 280 | 1618625469 | NORRIS, S GREGG & SHANNON B |
| 281 | 1618625383 | NORRIS, STACY & BETTY L |
| 282 | 1618608641 | STEVENS, LENA B |
| 283 | 1618710368 | PENNY, JULIA B |
| 284 | 1618711300 | PENNY, JULIA B |
| 285 | 1618711188 | JOHNSON, WAYNE ROBIN |
| 286 | 1618711188 | JOHNSON, WAYNE ROBIN |
| 287 | 1618712056 | PENNY, GARLAND K & ODELL MCGEE |
| 288 | 1618936967 | T H TURNER FARMS INC |
| 289 | 1618711965 | DEJARNETTE, SUSAN P & RANDY |
| 290 | 1618822044 | PENNY, GARLAND KENNETH |
| 291 | 1618713530 | PENNY, MEREDYTH MCGEE & ASHLEY RAY WIMBERLY |
| 292 | 1618714274 | PENNY, GARLAND K & ODELL M |
| 293 | 1618816547 | PENNY, RANDY KENNETH & BILLIE ROSE MATTHEWS |
| 294 | 1618901819 | HICKS, MABEL PARRISH |
| 295 | 1628027680 | HOVALDT, KENNETH W & REGINA LEE |
| 296 | UNAVAIL | UNKNOWN |
| 297 | 1628135570 | HOVALDT, KENNETH W & REGINA LEE |
| 298 | 1628230133 | ANDERSON, THOMAS P & MELISSA T |
| 299 | 1628312838 | UNDERHILL, TIMOTHY CARLYLE |
| 300 | 1628377002 | TOWN OF GARNER |
| 301 | 1628578153 | BRYAN, ROBERT A & JEAN B |
| 302 | 1628761326 | HENDERSON, B T II ET AL |

| NCDOT | NCPIN | PROPERTY OWNER |
|---|---|---|
| 303 | UNAVAIL | HENDERSON, B T II ET AL |
| 304 | UNAVAIL | GODWIN, DAVID |
| 305 | 1628964979 | GODWIN, DAVID |
| 306 | UNAVAIL | GODWIN, DAVID |
| 307 | 1628841756 | HENDERSON, B T II ET AL (JOHNSTON CO PIN # 1628923935) |
| 308 | 1628985781 | WHITE, MARY POWELL WARD ET AL |
| 309 | UNAVAIL | GODWIN, DAVID |
| 310 | 1638054136 | JOHNSON, J PEELE HEIRS |
| 311 | 1638173935 | BRYAN, ROBERT A JEAN (JOHNSTON CO PIN # 1638273008) |
| 312 | 1639403537 | AMAN, JOHN R (JOHNSTON CO PIN # 1638494166) |
| 313 | 1638496199 | AMAN, JOHN R |
| 314 | 1639409657 | AMAN, JOHN R (JOHNSTON CO PIN # 1638590356) |
| 315 | 1639512452 | AMAN, JOHN R |
| 316 | 1639421182 | BURNETTE, R GARLAND |
| 317 | 0638799635 | BOWLING, LEE J & JULIA S |
| 318 | UNAVAIL | UNKNOWN |
| 319 | UNAVAIL | UNKNOWN |
| 320 | 1628956885 | JOHNSON, CHARLIE |
| 321 | 1638022951 | JOHNSON, MADGE G & GENE A SCOTT |
| 322 | 1638025925 | TROTTER, C R & OTHERS |
| 323 | 1638038823 | JONES, OTHA |
| 324 | 1638120598 | JOHNSON, MADGE |
| 325 | 1638241200 | HARPER, MIRIAM G |
| 326 | 1638045352 | JONES, OTHA |
| 327 | 1638066037 | SOROKO, FRANCIS E |
| 328 | 1638156612 | ROBINSON, DANIEL Y |
| 329 | 1638253267 | COCHRAN, GERALD W & CAROLYN H |
| 330 | 1638243805 | HINTON, DAVID C & LORETTA |
| 331 | 1638247537 | HARPER, ALAN A JR & JOHN D HARPER & OTHERS |
| 332 | 1638248019 | HARPER, ALAN A JR & JOHN D HARPER & OTHERS |
| 333 | 1638332871 | GRANT, WILLFREY F JR |
| 334 | 1638438638 | LEE, CHARLES H |
| 335 | 1638549218 | WILSON, JERRY L & VICKI B |
| 336 | 1638635525 | AUSTIN, JESSE H JR |
| 337 | 1638444946 | UMSTEAD, WILLIS C |
| 338 | 1638444946 | UMSTEAD, WILLIS C |
| 339 | 1638460528 | LUCAS, JAMES A SR |
| 340 | 1638576264 | LUCAS, JAMES A SR & MARIE |
| 341 | 1638387305 | AMAN, JOHN R |
| 342 | 1638486760 | AMAN, JOHN R |
| 343 | 1638681709 | JOHNSON, NELL R |
| 344 | 1638590678 | ARCADIAN CONSTRUCTION CO., INC |
| 345 | 1638590875 | ARCADIAN CONSTRUCTION CO., INC |
| 346 | 1638592943 | BUOL, GREGORY S & MARY D BUOL |
| 347 | 1639501295 | AMAN, JOHN R |
| 348 | 1638140802 | BANNISTER & GLOVER DEVELOPMENT |
| 349 | 1638140605 | BANNISTER & GLOVER DEVELOPMENT |
| 350 | 1638140523 | BANNISTER & GLOVER DEVELOPMENT |
| 351 | 1638038740 | JONES, OTHA |
| 352 | 1638141562 | BANNISTER & GLOVER DEVELOPMENT |
| 353 | 1638049366 | BANNISTER & GLOVER DEVELOPMENT |
| 354 | 1638142422 | BANNISTER & GLOVER DEVELOPMENT |
| 355 | 1638142360 | BANNISTER & GLOVER DEVELOPMENT |
| 356 | 1638143232 | BANNISTER & GLOVER DEVELOPMENT |
| 357 | 1638144189 | BANNISTER & GLOVER DEVELOPMENT |
| 358 | 1638144021 | BANNISTER & GLOVER DEVELOPMENT |
| 359 | 1638143865 | BANNISTER & GLOVER DEVELOPMENT |
| 360 | 1638735702 | HARRELL, JILES P II & KIMBERELY |
| 361 | 1628761326 | HENDERSON, B T II ET AL |

ROADWAY CORRIDOR
OFFICIAL MAP

STATE PROJECT NO. 6.401079 (R-2828)

SOUTHERN WAKE EXPRESSWAY

NORTH CAROLINA
DEPARTMENT OF TRANSPORTATION

OFFICIAL SIGNATURE: [signature]

DATE OF ADOPTION: 01/17/08

# ROADWAY CORRIDOR OFFICIAL MAP

STATE PROJECT NO. 6.401079 (R-2828)

SOUTHERN WAKE EXPRESSWAY

NORTH CAROLINA DEPARTMENT OF TRANSPORTATION

OFFICIAL SIGNATURE:

DATE OF ADOPTION: 3/7/97

SCALE: 1"=200'

MAP NO. 1 OF 25

POND

SR 2722

SMITH HARVEY RD

END ROADWAY CORRIDOR OFFICIAL MAP FOR STATE PROJECT R-2721 PREVIOUSLY RECORDED AUGUST 2, 1996

N 692,908
E 2,089,994

COLONIAL PIPELINE EASEMENT 50'

N 692,806
E 2,090,398

N 692,736
E 2,090,878

N 692,551
E 2,091,763

202

MATCHLINE MAP NO. 2

SR 2729

POND

POND

BEGIN ROADWAY CORRIDOR OFFICIAL MAP FOR STATE PROJECT R-2828

N 692,470
E 2,089,943

201

N 692,376
E 2,090,343

202

N 692,492
E 2,089,758

N 692,261
E 2,091,713

POND

NORFOLK SOUTHERN RAILROAD

POND

# ROADWAY CORRIDOR OFFICIAL MAP

STATE PROJECT NO. 6.401079 (R-2828)

SOUTHERN WAKE EXPRESSWAY

NORTH CAROLINA
DEPARTMENT OF TRANSPORTATION

OFFICIAL SIGNATURE:

DATE OF ADOPTION: 3/7/97

SCALE: 1"=200'

MAP NO. 2 OF 25

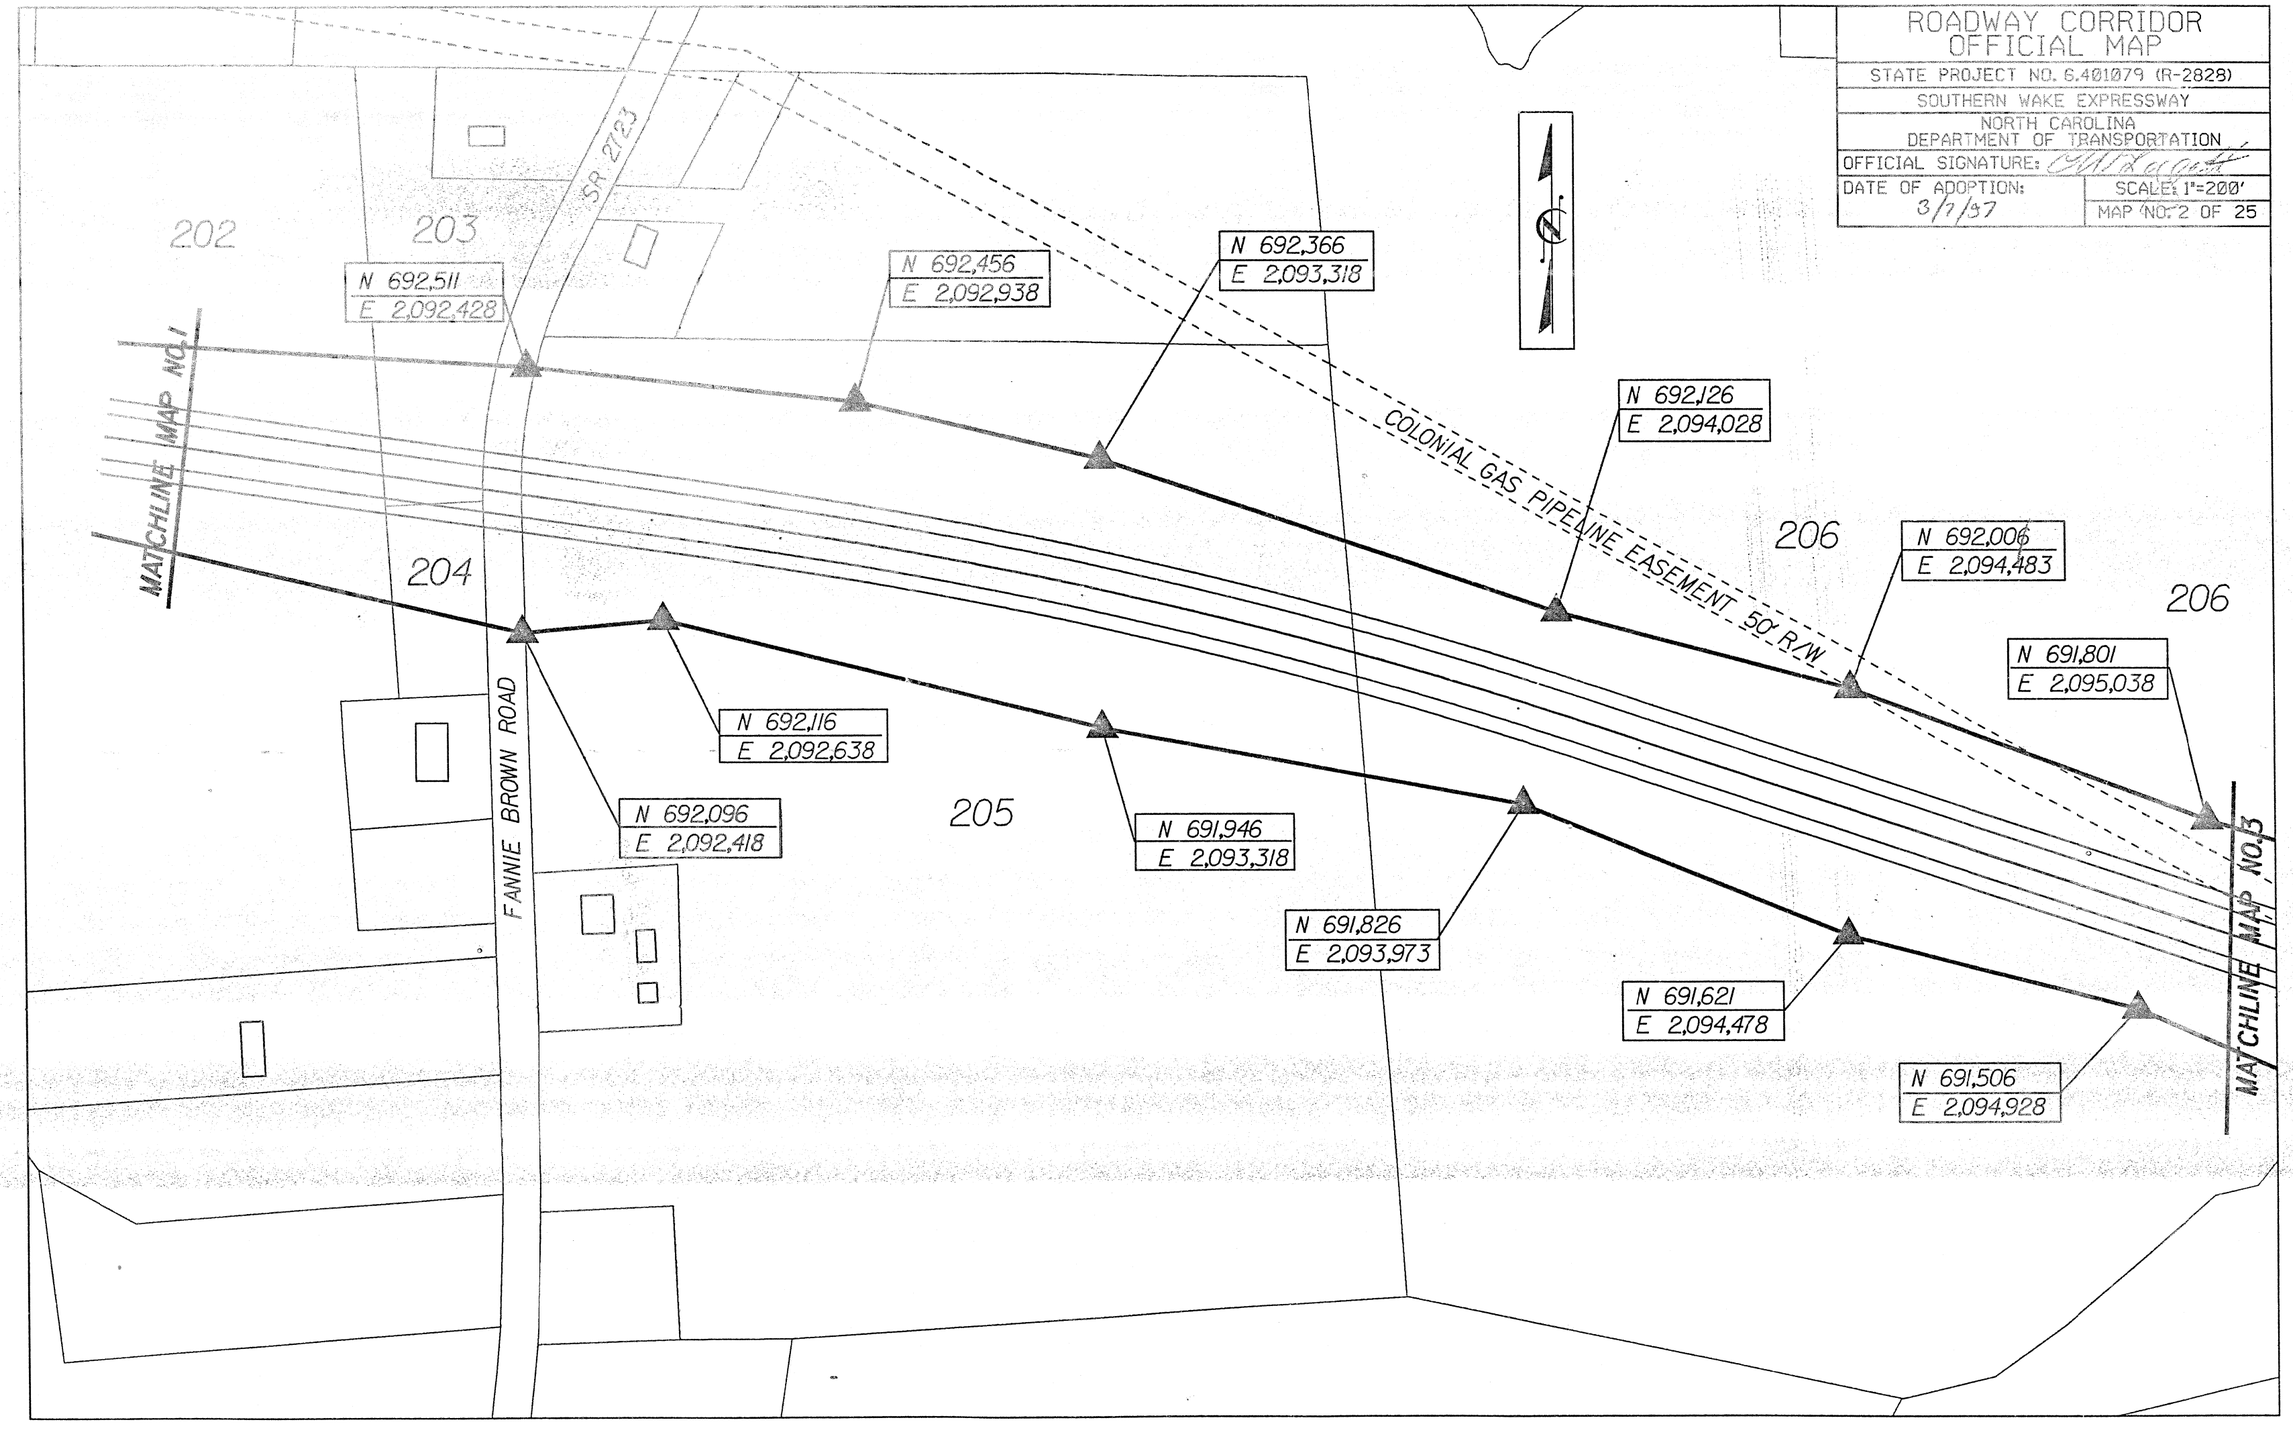

# ROADWAY CORRIDOR OFFICIAL MAP

STATE PROJECT NO. 6.401079 (R-2828)

SOUTHERN WAKE EXPRESSWAY

NORTH CAROLINA DEPARTMENT OF TRANSPORTATION

OFFICIAL SIGNATURE: [signature]

DATE OF ADOPTION: 3/7/97

SCALE: 1"=200'

MAP NO. 3 OF 25

206

N 691,801
E 2,095,038

N 691,606
E 2,095,658

207

N 691,461
E 2,096,293

MATCHLINE MAP NO.2

N 691,506
E 2,094,928

209

N 691,246
E 2,096,953

210

N 691,101
E 2,097,248

N 691,366
E 2,095,248

N 691,306
E 2,095,553

208

N 691,241
E 2,095,828

N 691,061
E 2,096,218

211

POND

COLONIAL PIPELINE EASEMENT 50'

N 690,676
E 2,097,108

MATCHLINE MAP NO.4

N 690,466
E 2,097,378

212

# ROADWAY CORRIDOR OFFICIAL MAP

STATE PROJECT NO. 6.401079 (R-2828)

SOUTHERN WAKE EXPRESSWAY

NORTH CAROLINA
DEPARTMENT OF TRANSPORTATION

OFFICIAL SIGNATURE: [signature]

DATE OF ADOPTION: 3/7/97

SCALE: 1"=200'

MAP NO. 4 OF 25

N 691,186
E 2,098,438

N 691,226
E 2,098,168

N 691,306
E 2,098,478

N 691,251
E 2,098,603

N 691,076
E 2,098,558

N 690,946
E 2,098,818

N 690,316
E 2,099,128

N 690,076
E 2,099,303

N 689,876
E 2,097,728

N 689,751
E 2,098,028

N 689,586
E 2,097,978

N 689,691
E 2,098,153

N 689,556
E 2,098,108

N 689,601
E 2,098,368

N 689,626
E 2,098,978

N 689,501
E 2,099,428

217 218 210 219 220 221 222 230 229 211 212 216 223 214 224 215 225 226 213 317 228 227

SR 1006

OLD STAGE ROAD

MEADOWS DRIVE

COLONIAL PIPELINE EASEMENT

50'

MATCHLINE MAP NO.3

MATCHLINE MAP NO.5

# ROADWAY CORRIDOR OFFICIAL MAP

STATE PROJECT NO. 6.401079 (R-2828)

SOUTHERN WAKE EXPRESSWAY

NORTH CAROLINA
DEPARTMENT OF TRANSPORTATION

OFFICIAL SIGNATURE:

DATE OF ADOPTION: 3/7/97

SCALE: 1"=200'

MAP NO. 5 OF 25

N 689,686
E 2,099,878

N 689,501
E 2,099,428

N 689,376
E 2,099,678

N 689,076
E 2,100,587

N 689,741
E 2,100,998

N 688,476
E 2,100,848

N 688,266
E 2,101,628

N 688,006
E 2,101,288

N 687,996
E 2,101,958

MATCHLINE MAP NO.4

MATCHLINE MAP NO.6

COLONIAL PIPELINE EASEMENT 50' R/W

SR 2725 HOLLAND CHURCH ROAD

228

227

231

232

POND

POND

# ROADWAY CORRIDOR OFFICIAL MAP

STATE PROJECT NO. 6.401079 (R-2828)

SOUTHERN WAKE EXPRESSWAY

NORTH CAROLINA
DEPARTMENT OF TRANSPORTATION

OFFICIAL SIGNATURE: [signature]

DATE OF ADOPTION: 3/7/97

SCALE: 1"=200'

MAP NO. 6 OF 25

POND

MATCHLINE MAP NO.5

232

N 687,996
E 2,101,958

233

N 687,476
E 2,101,963

234

235

N 687,276
E 2,102,918

236

N 686,931
E 2,103,638

CAROLINA POWER AND LIGHT EASEMENT 180' R/W

N 687,176
E 2,102,328

SR 2725
HOLLAND CHURCH ROAD

N 686,906
E 2,102,853

N 686,776
E 2,104,083

MATCHLINE MAP NO.7

236

N 686,516
E 2,103,818

N 686,416
E 2,104,188

# ROADWAY CORRIDOR OFFICIAL MAP

STATE PROJECT NO. 6.401079 (R-2828)

SOUTHERN WAKE EXPRESSWAY

NORTH CAROLINA
DEPARTMENT OF TRANSPORTATION

OFFICIAL SIGNATURE: [signature]

DATE OF ADOPTION: 3/7/97

SCALE: 1"=200'

MAP NO. 7 OF 25

N 686,626
E 2,104,643

N 686,526
E 2,105,228

N 686,181
E 2,105,208

N 685,726
E 2,106,178

N 686,046
E 2,106,513

N 685,576
E 2,107,158

N 685,344
E 2,106,678

N 684,876
E 2,107,148

MATCHLINE MAP NO.6

MATCHLINE MAP NO.8

SR 2727

POND

POND

POND

COLONIAL PIPELINE EASEMENT 50'

237

238

239

240

241

242

243

244

245

246

247

248

249

250

# ROADWAY CORRIDOR OFFICIAL MAP

STATE PROJECT NO. 6.401079 (R-2828)

SOUTHERN WAKE EXPRESSWAY

NORTH CAROLINA
DEPARTMENT OF TRANSPORTATION

OFFICIAL SIGNATURE:

DATE OF ADOPTION: 3/7/97

SCALE: 1"=200'

MAP NO. 8 OF 25

MATCHLINE MAP NO.7

N 684,876
E 2,107,698

COLONIAL PIPELINE EASEMENT 50'

SR 2730

SHANNONDALE DRIVE

JOE LEACH ROAD

250

253

254

251

252

255

N 684,306
E 2,108,268

N 684,109
E 2,108,515

N 684,086
E 2,108,048

N 683,806
E 2,108,378

256

258

N 683,386
E 2,108,983

259

260

261

251

318

N 683,656
E 2,109,318

263

319

N 683,246
E 2,110,038

264

MATCHLINE MAP No.9

ROADWAY CORRIDOR OFFICIAL MAP

STATE PROJECT NO. 6.401079 (R-2828)

SOUTHERN WAKE EXPRESSWAY

NORTH CAROLINA DEPARTMENT OF TRANSPORTATION

OFFICIAL SIGNATURE: [signature]

DATE OF ADOPTION: 3/7/97

SCALE: 1"=200'

MAP NO. 9 OF 25

261
318
319
263
264
265
266
267
268
269
270
271
259
262
POND
POND
SR 2731
JORDAN ROAD
MATCHLINE MAP NO. 8
MATCHLINE MAP NO. 10
N 683,246
E 2,110,038
N 683,036
E 2,110,408
N 682,966
E 2,110,803
N 682,956
E 2,109,888
N 682,561
E 2,111,318
N 682,766
E 2,110,263
N 682,556
E 2,110,588
N 682,346
E 2,111,073
N 682,186
E 2,112,108
N 681,706
E 2,112,198
PT 270+83.38
PT 270+83.38

# ROADWAY CORRIDOR OFFICIAL MAP

STATE PROJECT NO. 6.401079 (R-2828)

SOUTHERN WAKE EXPRESSWAY

NORTH CAROLINA
DEPARTMENT OF TRANSPORTATION

OFFICIAL SIGNATURE: Bill Harrott

DATE OF ADOPTION: 3/7/97

SCALE: 1"=200'

MAP NO. 10 OF 25

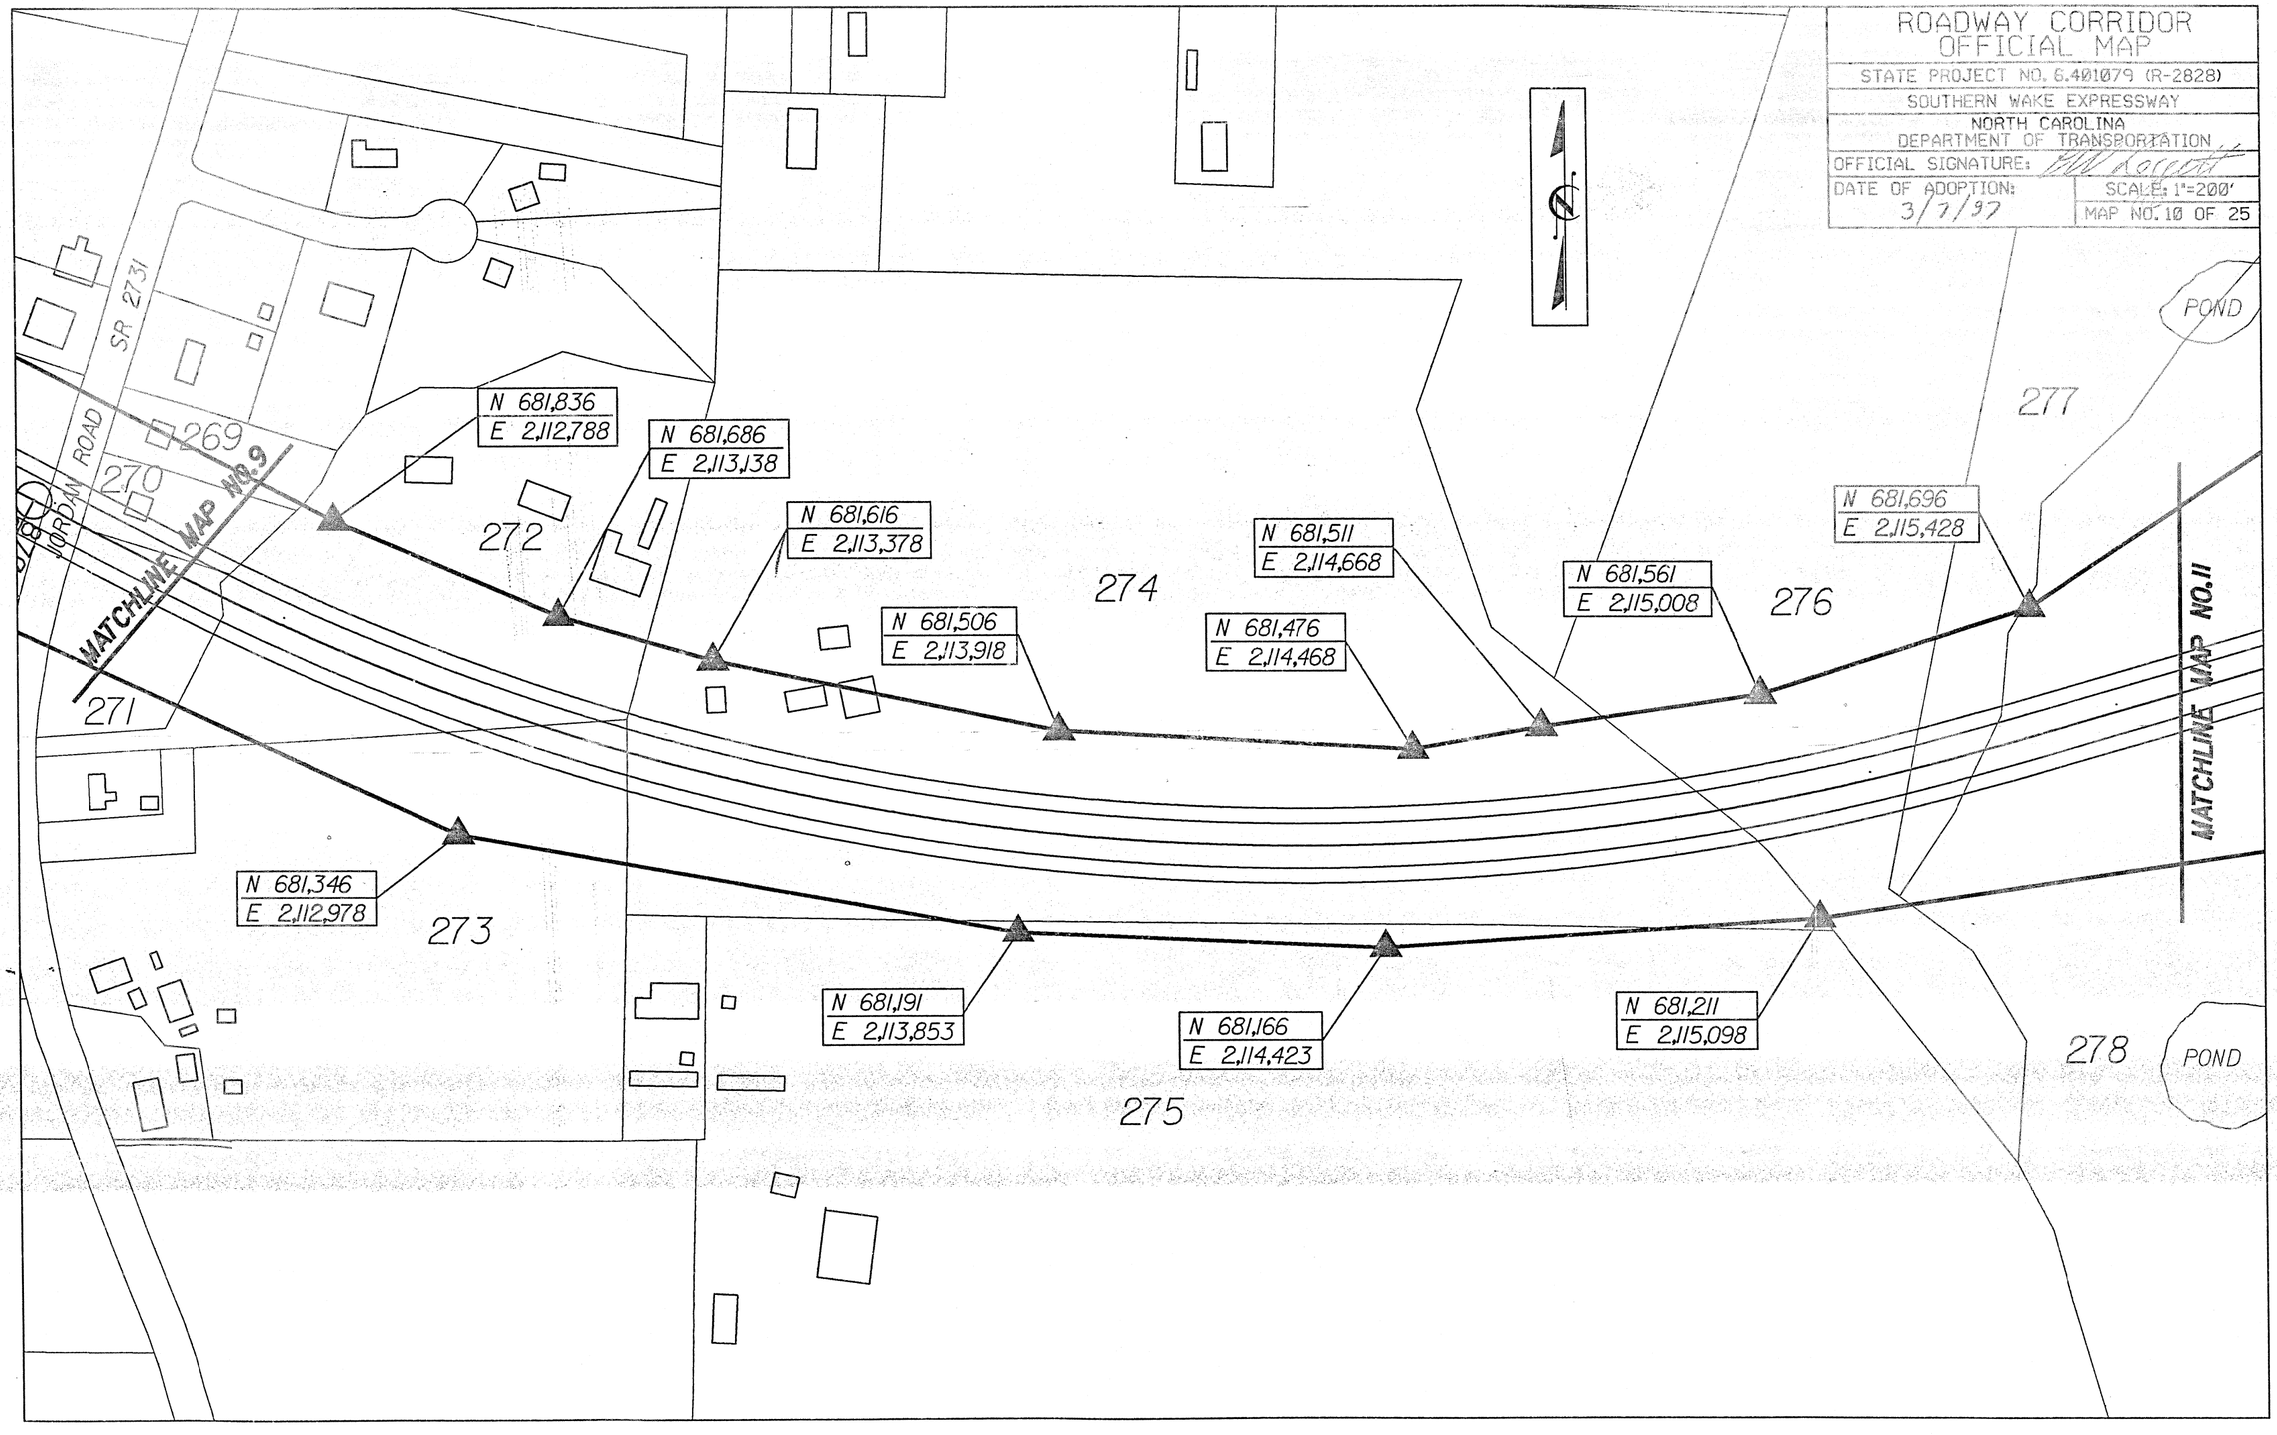

# ROADWAY CORRIDOR OFFICIAL MAP

STATE PROJECT NO. 6.401079 (R-2828)

SOUTHERN WAKE EXPRESSWAY

NORTH CAROLINA
DEPARTMENT OF TRANSPORTATION

OFFICIAL SIGNATURE: H. W. Lacy

DATE OF ADOPTION: 3/7/97

SCALE: 1"=200'

MAP NO. 11 OF 25

N 682,716
E 2,116,548

N 682,776
E 2,116,677

N 682,751
E 2,117,238

N 682,611
E 2,116,757

N 682,596
E 2,117,738

N 682,596
E 2,118,383

COLONIAL PIPELINE EASEMENT 50' R/W

POND

279

N 682,566
E 2,116,618

280

281

288

50

N 682,441
E 2,116,213

MATCHLINE MAP NO. 12

290

289

N 682,026
E 2,118,258

CAROLINA POWER & LIGHT POWER EASEMENT 90'

N 681,956
E 2,115,818

MATCHLINE MAP NO. 10

POND

278

291

293

283

N 681,276
E 2,117,218

284

282

285

N 681,426
E 2,117,678

N 681,326
E 2,117,348

292

286

N 681,176
E 2,117,413

287

POND

N 681,346
E 2,116,003

N 681,136
E 2,116,728

N 681,116
E 2,117,293

POND

# ROADWAY CORRIDOR OFFICIAL MAP

STATE PROJECT NO. 6.401079 (R-2828)

SOUTHERN WAKE EXPRESSWAY

NORTH CAROLINA DEPARTMENT OF TRANSPORTATION

OFFICIAL SIGNATURE: C.W. Lee Vick

DATE OF ADOPTION: 3/7/97

SCALE: 1"=200'

MAP NO. 12 OF 25

CAROLINA POWER & LIGHT POWER EASEMENT 90' R/W

N 683,616
E 2,121,768

MATCHLINE MAP NO. 13

N 683,246
E 2,120,848

N 683,071
E 2,120,138

N 682,971
E 2,119,888

N 682,751
E 2,119,063

MATCHLINE MAP NO. 11

N 682,946
E 2,120,948

N 682,701
E 2,120,178

N 682,661
E 2,120,048

N 682,466
E 2,119,418

N 683,326
E 2,121,908

N 683,106
E 2,121,488

N 683,001
E 2,121,253

Δ 92°-49'-16" B

RECA ROAD

288

297

296

298

295

294

290

293

# ROADWAY CORRIDOR OFFICIAL MAP

STATE PROJECT NO. 6.401079 (R-2828)

SOUTHERN WAKE EXPRESSWAY

NORTH CAROLINA
DEPARTMENT OF TRANSPORTATION

OFFICIAL SIGNATURE: [signature]

DATE OF ADOPTION: 3/7/97

SCALE: 1"=200'

MAP NO. 13 OF 25

N 685,026
E 2,124,508

N 684,896
E 2,124,258

N 684,866
E 2,124,078

N 684,636
E 2,123,608

N 684,256
E 2,122,918

N 684,801
E 2,124,938

N 684,616
E 2,124,483

N 684,556
E 2,124,218

N 683,941
E 2,123,083

MATCHLINE MAP NO. 14

MATCHLINE MAP NO. 12

300

301

297

298

299

# ROADWAY CORRIDOR OFFICIAL MAP

STATE PROJECT NO. 6.401079 (R-2828)

SOUTHERN WAKE EXPRESSWAY

NORTH CAROLINA DEPARTMENT OF TRANSPORTATION

OFFICIAL SIGNATURE: [signature]

DATE OF ADOPTION: 3/7/97

SCALE: 1"=200'

MAP NO. 14 OF 25

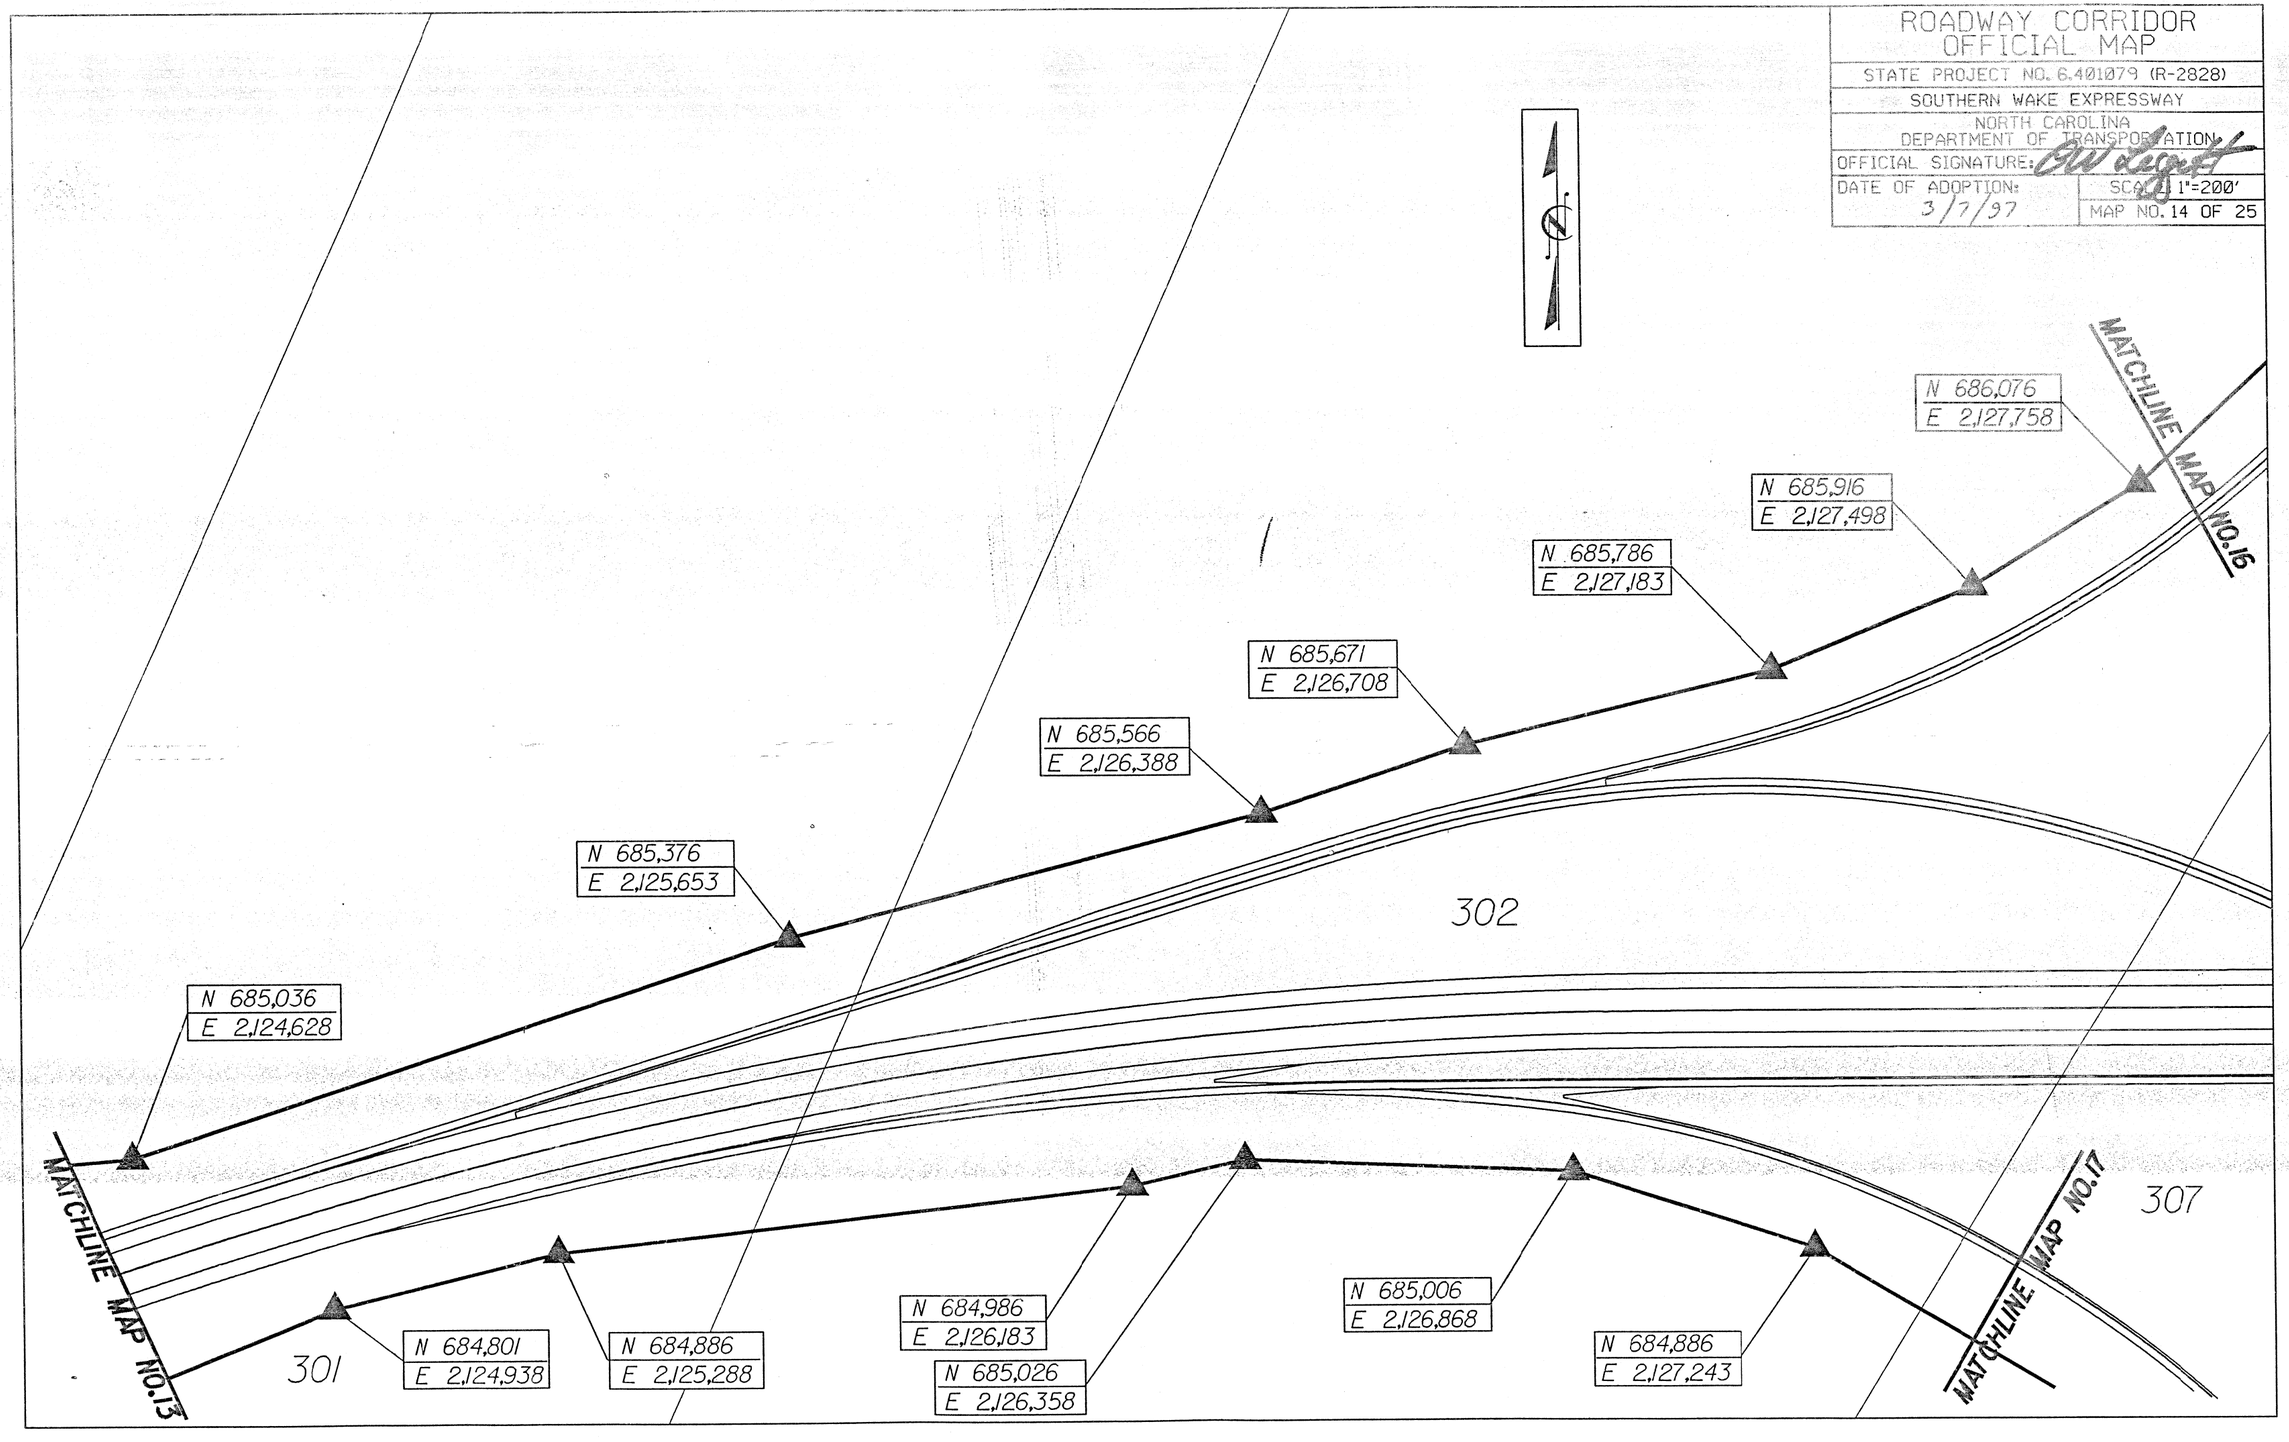

# ROADWAY CORRIDOR OFFICIAL MAP

STATE PROJECT NO. 6.401079 (R-2828)

SOUTHERN WAKE EXPRESSWAY

NORTH CAROLINA
DEPARTMENT OF TRANSPORTATION

OFFICIAL SIGNATURE:

DATE OF ADOPTION: 3/7/97

SCALE: 1"=200'

MAP NO. 15 OF 25

N 688,751
E 2,129,228

N 688,369
E 2,128,854

N 688,186
E 2,129,218

N 687,961
E 2,128,723

N 687,796
E 2,129,278

N 687,691
E 2,128,633

N 687,336
E 2,129,403

N 687,411
E 2,128,538

N 687,116
E 2,129,538

308

303

361

361

309

304

305

305

I-40

40

NEW BETHEL CHURCH ROAD

SR 2703

POND

POND

MATCHLINE MAP NO.16

# ROADWAY CORRIDOR OFFICIAL MAP

STATE PROJECT NO. 6.401079 (R-2828)

SOUTHERN WAKE EXPRESSWAY

NORTH CAROLINA
DEPARTMENT OF TRANSPORTATION

OFFICIAL SIGNATURE: [signature]

DATE OF ADOPTION: 3/7/97

SCALE: 1"=200'

MAP NO. 16 OF 25

MATCHLINE MAP NO.15

MATCHLINE MAP NO.19

MATCHLINE MAP NO.14

N 687,116
E 2,129,538

N 686,801
E 2,129,963

N 686,906
E 2,128,383

N 686,536
E 2,128,188

N 686,891
E 2,129,783

N 686,781
E 2,130,033

N 686,736
E 2,130,408

N 686,296
E 2,127,993

N 686,076
E 2,127,758

305

302

306

I-40

40

310

NEW BETHEL CHURCH ROAD SR 2703

327

POND

328

SR 1548

WAKE COUNTY
JOHNSTON COUNTY

307

320

# ROADWAY CORRIDOR OFFICIAL MAP

STATE PROJECT NO. 6.401079 (R-2828)

SOUTHERN WAKE EXPRESSWAY

NORTH CAROLINA
DEPARTMENT OF TRANSPORTATION

OFFICIAL SIGNATURE:

DATE OF ADOPTION: 3/7/97

SCALE: 1"=200'

MAP NO. 17 OF 25

302

307

307

310

320

321

326

322

307

MATCHLINE MAP NO.14

MATCHLINE MAP NO.20

MATCHLINE MAP NO.18

WAKE COUNTY
JOHNSTON COUNTY

I-40

40

N 684,641
E 2,127,658

N 684,426
E 2,127,938

N 684,161
E 2,128,138

N 683,816
E 2,128,303

N 684,066
E 2,129,948

N 684,136
E 2,130,458

N 684,116
E 2,130,097

N 683,931
E 2,129,698

N 683,716
E 2,129,503

N 683,456
E 2,129,338

MATCHLINE MAP NO.17

WAKE COUNTY
JOHNSTON COUNTY

307

N 682,991
E 2,128,538

N 682,686
E 2,128,568

N 682,159
E 2,128,571

I-40

40

N 683,186
E 2,129,213

N 682,471
E 2,128,998

307

N 681,731
E 2,128,828

N 681,561
E 2,128,803

N 681,151
E 2,128,778

ROADWAY CORRIDOR
OFFICIAL MAP

STATE PROJECT NO. 6.401079 (R-2828)

SOUTHERN WAKE EXPRESSWAY

NORTH CAROLINA
DEPARTMENT OF TRANSPORTATION

OFFICIAL SIGNATURE:

DATE OF ADOPTION:
3/1/97

SCALE: 1"=200'

MAP NO. 18 OF 25

# ROADWAY CORRIDOR OFFICIAL MAP

STATE PROJECT NO. 6.401079 (R-2828)

SOUTHERN WAKE EXPRESSWAY

NORTH CAROLINA
DEPARTMENT OF TRANSPORTATION

OFFICIAL SIGNATURE:

DATE OF ADOPTION: 3/7/97

SCALE 1"=200'

MAP NO. 19 OF 25

N 687,616
E 2,133,498

N 687,361
E 2,132,908

N 687,220
E 2,133,878

N 686,721
E 2,131,043

N 686,851
E 2,131,763

N 686,731
E 2,131,418

N 686,751
E 2,133,438

N 686,346
E 2,133,053

N 686,106
E 2,132,948

N 685,926
E 2,132,958

311

341

340

339

310

327

328

329

POND

WAKE COUNTY
JOHNSTON COUNTY

MATCHLINE MAP NO.23

MATCHLINE MAP NO.16

MATCHLINE MAP NO.20

# ROADWAY CORRIDOR OFFICIAL MAP

STATE PROJECT NO. 6.401079 (R-2828)

SOUTHERN WAKE EXPRESSWAY

NORTH CAROLINA
DEPARTMENT OF TRANSPORTATION

OFFICIAL SIGNATURE: [signature]

DATE OF ADOPTION: 3/7/97

SCALE: 1"=200'

MAP NO. 20 OF 25

MATCHLINE MAP NO.19

N 685,576
E 2,133,078

N 685,461
E 2,133,193

N 685,251
E 2,133,577

N 685,131
E 2,133,843

MATCHLINE MAP NO.24

N 684,276
E 2,133,458

N 684,246
E 2,133,458

N 684,216
E 2,132,748

N 684,211
E 2,132,373

N 684,156
E 2,131,818

N 684,161
E 2,131,153

N 684,151
E 2,131,748

N 684,136
E 2,131,618

N 684,141
E 2,130,873

MATCHLINE MAP NO.17

NEW BETHEL CHURCH ROAD SR 1548

327 328 329 330 331 332 338 310 348 349 351 350 352 353 354 355 326 356 357 325 324 358 323 359 322 333

# ROADWAY CORRIDOR OFFICIAL MAP

STATE PROJECT NO. 8.401079 (R-2828)

SOUTHERN WAKE EXPRESSWAY

NORTH CAROLINA DEPARTMENT OF TRANSPORTATION

OFFICIAL SIGNATURE:

DATE OF ADOPTION: 3/7/97

SCALE: 1"=200'

MAP NO. 21 OF 25

POND

END ROADWAY OFFICIAL MAP FOR STATE PROJECT R-2828

N 692,721
E 2,135,023

N 692,716
E 2,135,368

POND

N 692,541
E 2,135,378

N 692,446
E 2,134,978

316

316

WHITE OAK ROAD

SR 2700

N 692,091
E 2,134,918

N 692,011
E 2,135,303

WAKE COUNTY
JOHNSTON COUNTY

N 691,536
E 2,134,948

315

N 691,461
E 2,135,248

314

347

N 691,056
E 2,134,908

MATCHLINE MAP NO. 22

N 691,006
E 2,135,248

# ROADWAY CORRIDOR OFFICIAL MAP

STATE PROJECT NO. 6.401079 (R-2828)

SOUTHERN WAKE EXPRESSWAY

NORTH CAROLINA DEPARTMENT OF TRANSPORTATION

OFFICIAL SIGNATURE: P.W. Leggett

DATE OF ADOPTION: 3/7/97

SCALE: 1"=200'

MAP NO. 22 OF 25

N 691,056
E 2,134,908

MATCHLINE MAP NO.21

N 691,006
E 2,135,248

N 690,821
E 2,134,933

347

314

313

N 690,121
E 2,135,223

N 690,196
E 2,134,858

312

346

345

344

N 689,701
E 2,135,118

WAKE COUNTY
JOHNSTON COUNTY

N 689,191
E 2,134,628

N 689,026
E 2,134,908

MATCHLINE MAP NO 23

ROADWAY CORRIDOR
OFFICIAL MAP

STATE PROJECT NO. 6.401079 (R-2828)

SOUTHERN WAKE EXPRESSWAY

NORTH CAROLINA
DEPARTMENT OF TRANSPORTATION

OFFICIAL SIGNATURE:

DATE OF ADOPTION: 3/7/97

SCALE: 1"=200'

MAP NO. 23 OF 25

MATCHLINE MAP NO 22

N 689,026
E 2,134,908

312

313

314

342

WAKE COUNTY
JOHNSTON COUNTY

341

343

N 688,256
E 2,134,193

N 688,376
E 2,134,628

N 688,021
E 2,134,023

N 687,816
E 2,133,798

N 687,616
E 2,133,498

N 687,776
E 2,134,288

341

MATCHLINE MAP NO.19

340

N 687,220
E 2,133,878

# ROADWAY CORRIDOR OFFICIAL MAP

STATE PROJECT NO. 6.401079 (R-2828)

SOUTHERN WAKE EXPRESSWAY

NORTH CAROLINA DEPARTMENT OF TRANSPORTATION

OFFICIAL SIGNATURE: A. Wilson

DATE OF ADOPTION: 3/7/97

SCALE: 1"=200'

MAP NO. 24 OF 25

338

337

335

334

336

N 685,036
E 2,134,083

N 684,991
E 2,134,598

N 684,586
E 2,135,353

N 684,851
E 2,135,838

N 684,836
E 2,135,943

N 684,486
E 2,136,458

N 684,436
E 2,136,953

N 684,561
E 2,134,778

N 684,596
E 2,135,153

N 684,426
E 2,136,193

N 684,341
E 2,136,788

N 684,216
E 2,137,023

N 684,401
E 2,134,173

N 684,376
E 2,136,243

N 684,176
E 2,136,718

N 684,206
E 2,134,838

N 684,391
E 2,135,248

N 684,451
E 2,135,688

N 684,321
E 2,136,428

N 684,026
E 2,137,128

N 683,926
E 2,137,343

N 684,411
E 2,135,443

MATCHLINE MAP NO. 23

MATCHLINE MAP NO. 25

NEW BETHEL CHURCH ROAD SR 1548

# ROADWAY CORRIDOR OFFICIAL MAP

STATE PROJECT NO. 6.401079 (R-2828)

SOUTHERN WAKE EXPRESSWAY

NORTH CAROLINA
DEPARTMENT OF TRANSPORTATION

OFFICIAL SIGNATURE: [signature]

DATE OF ADOPTION: 3/7/97

SCALE: 1"=200'

MAP NO. 25 OF 25

337

N 684,678
E 2,137,816

N 684,701
E 2,137,418

END CORRIDOR PROTECTION

N 684,668
E 2,137,875

N 684,401
E 2,137,468

N 684,344
E 2,137,783

N 684,333
E 2,137,843

N 684,036
E 2,137,438

N 684,068
E 2,137,756

N 683,996
E 2,137,648

N 683,816
E 2,137,733

MATCHLINE MAP NO.24

360

SR 1525

CORNWALLIS ROAD

N 683,883
E 2,137,533