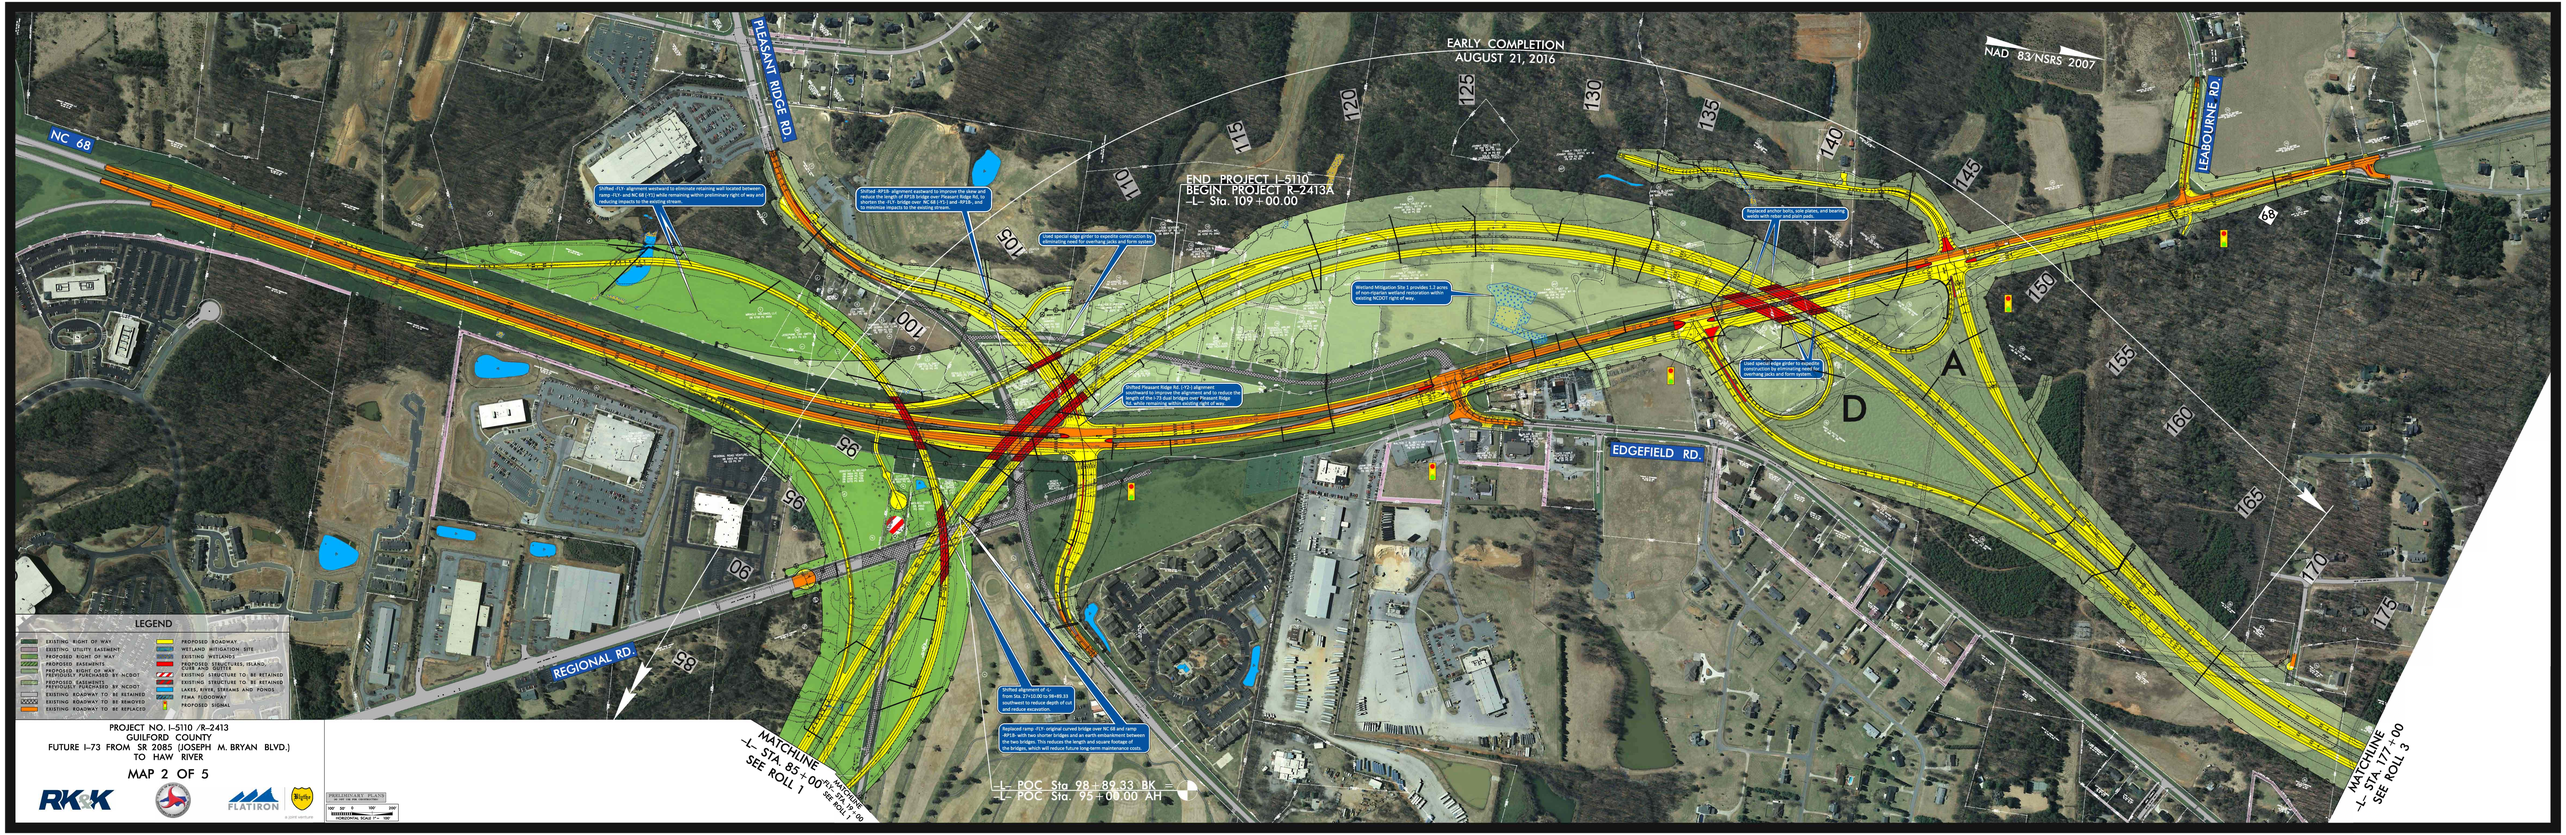

PROJECT NO. I-5110 /R-2413
GUILFORD COUNTY
FUTURE I-73 FROM SR 2085 (JOSEPH M. BRYAN BLVD.) TO HAW RIVER

MAP 2 OF 5

RK&K

FLATIRON

PRELIMINARY PLANS
NOT TO BE USED FOR CONSTRUCTION
HORIZONTAL SCALE 1" = 100'