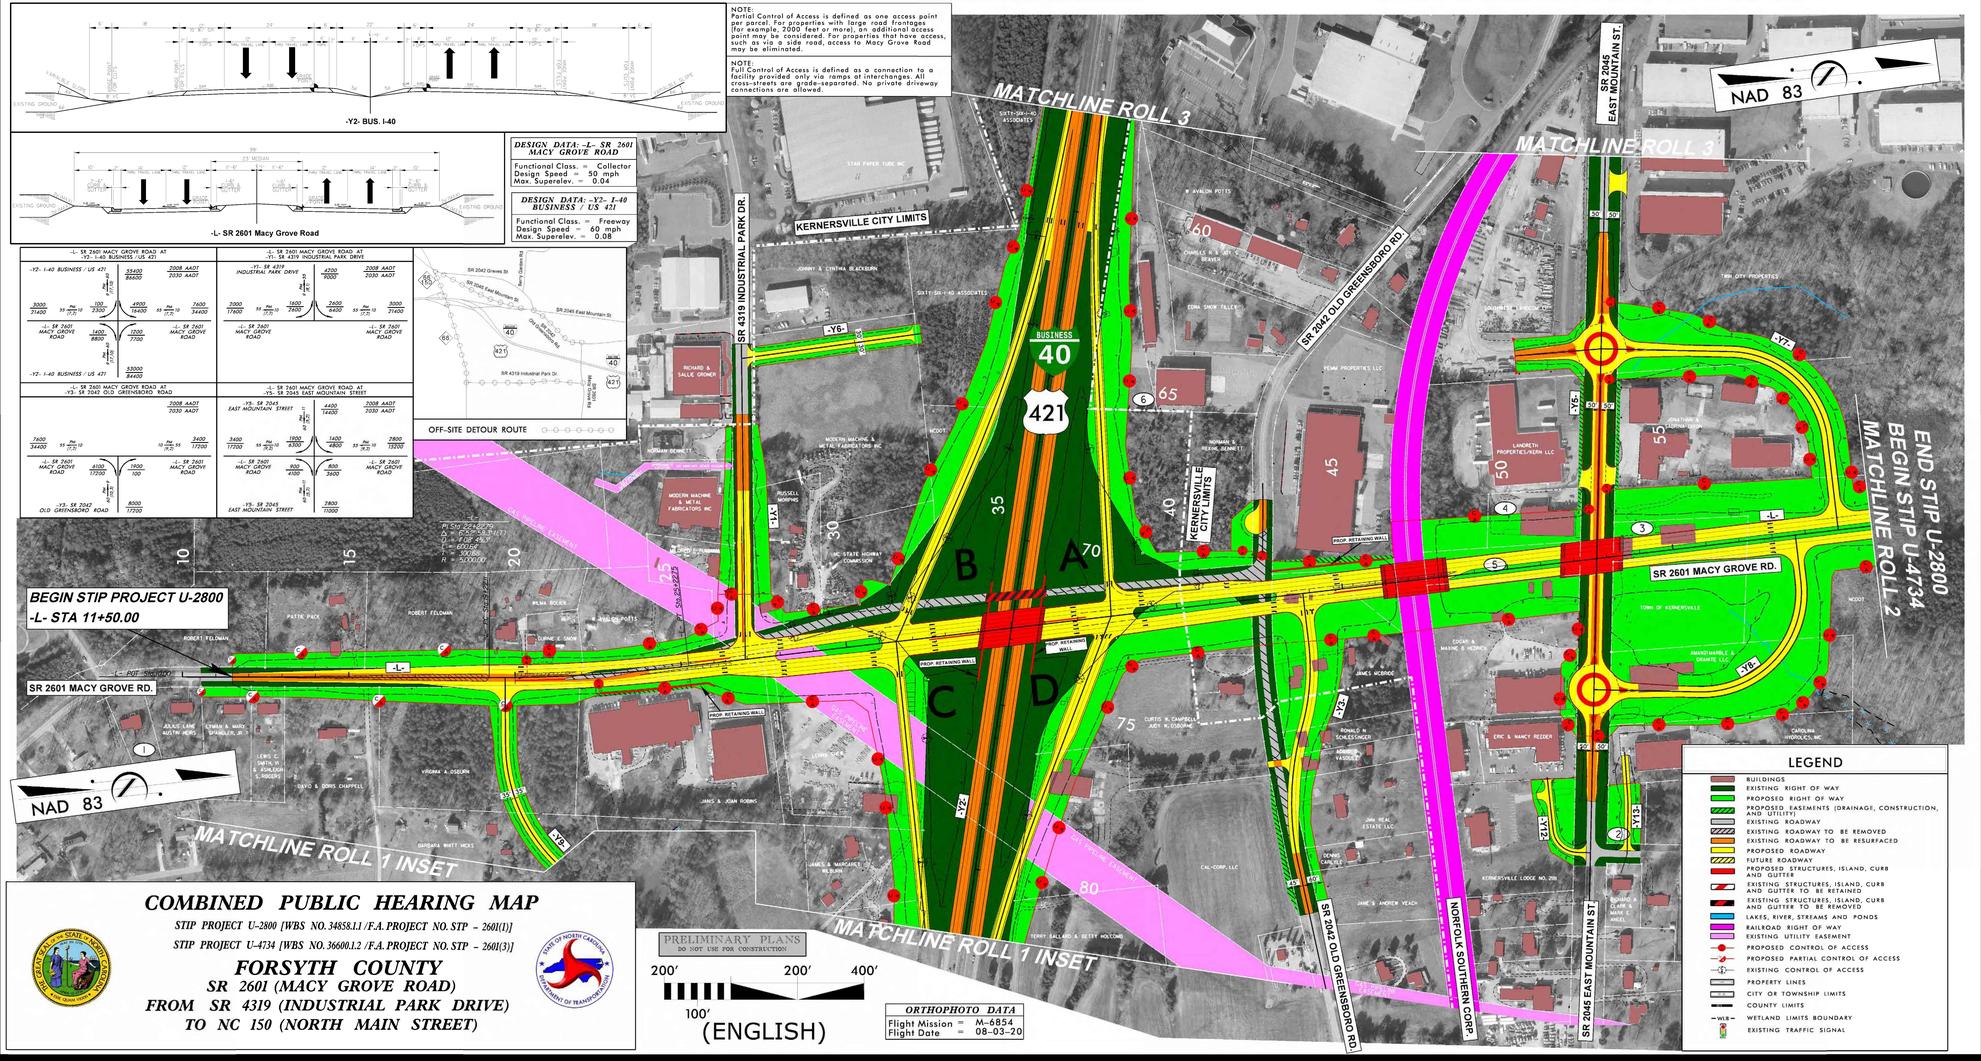

COMBINED PUBLIC HEARING MAP

STIP PROJECT U-2800 [WBS NO. 34858.1.1 /F.A. PROJECT NO. STP - 2601(1)]

STIP PROJECT U-4734 [WBS NO. 36600.1.2 /F.A. PROJECT NO. STP - 2601(3)]

FORSYTH COUNTY

SR 2601 (MACY GROVE ROAD)

FROM SR 4319 (INDUSTRIAL PARK DRIVE)

TO NC 150 (NORTH MAIN STREET)

ROLL 1 OF 3