SECTION 3A

LEGEND

- BUILDINGS
- EXISTING RIGHT OF WAY
- PROPOSED RIGHT OF WAY
- ALL EASEMENTS
- EXISTING ROADWAY
- EXISTING ROADWAY TO BE REMOVED
- EXISTING ROADWAY TO BE RESURFACED
- PROPOSED ROADWAY
- WETLANDS
- PROPOSED STRUCTURES, ISLAND, CURB AND GUTTER
- EXISTING STRUCTURES TO BE RETAINED
- LAKES, RIVER, STREAMS AND PONDS
- UTILITY EASEMENT
- PARCEL ACQUIRED – AVAILABLE
- PROPOSED SIGNAL
- EXISTING SIGNAL

200' 100' 0 200' 400'
HORIZONTAL SCALE 1" = 200'

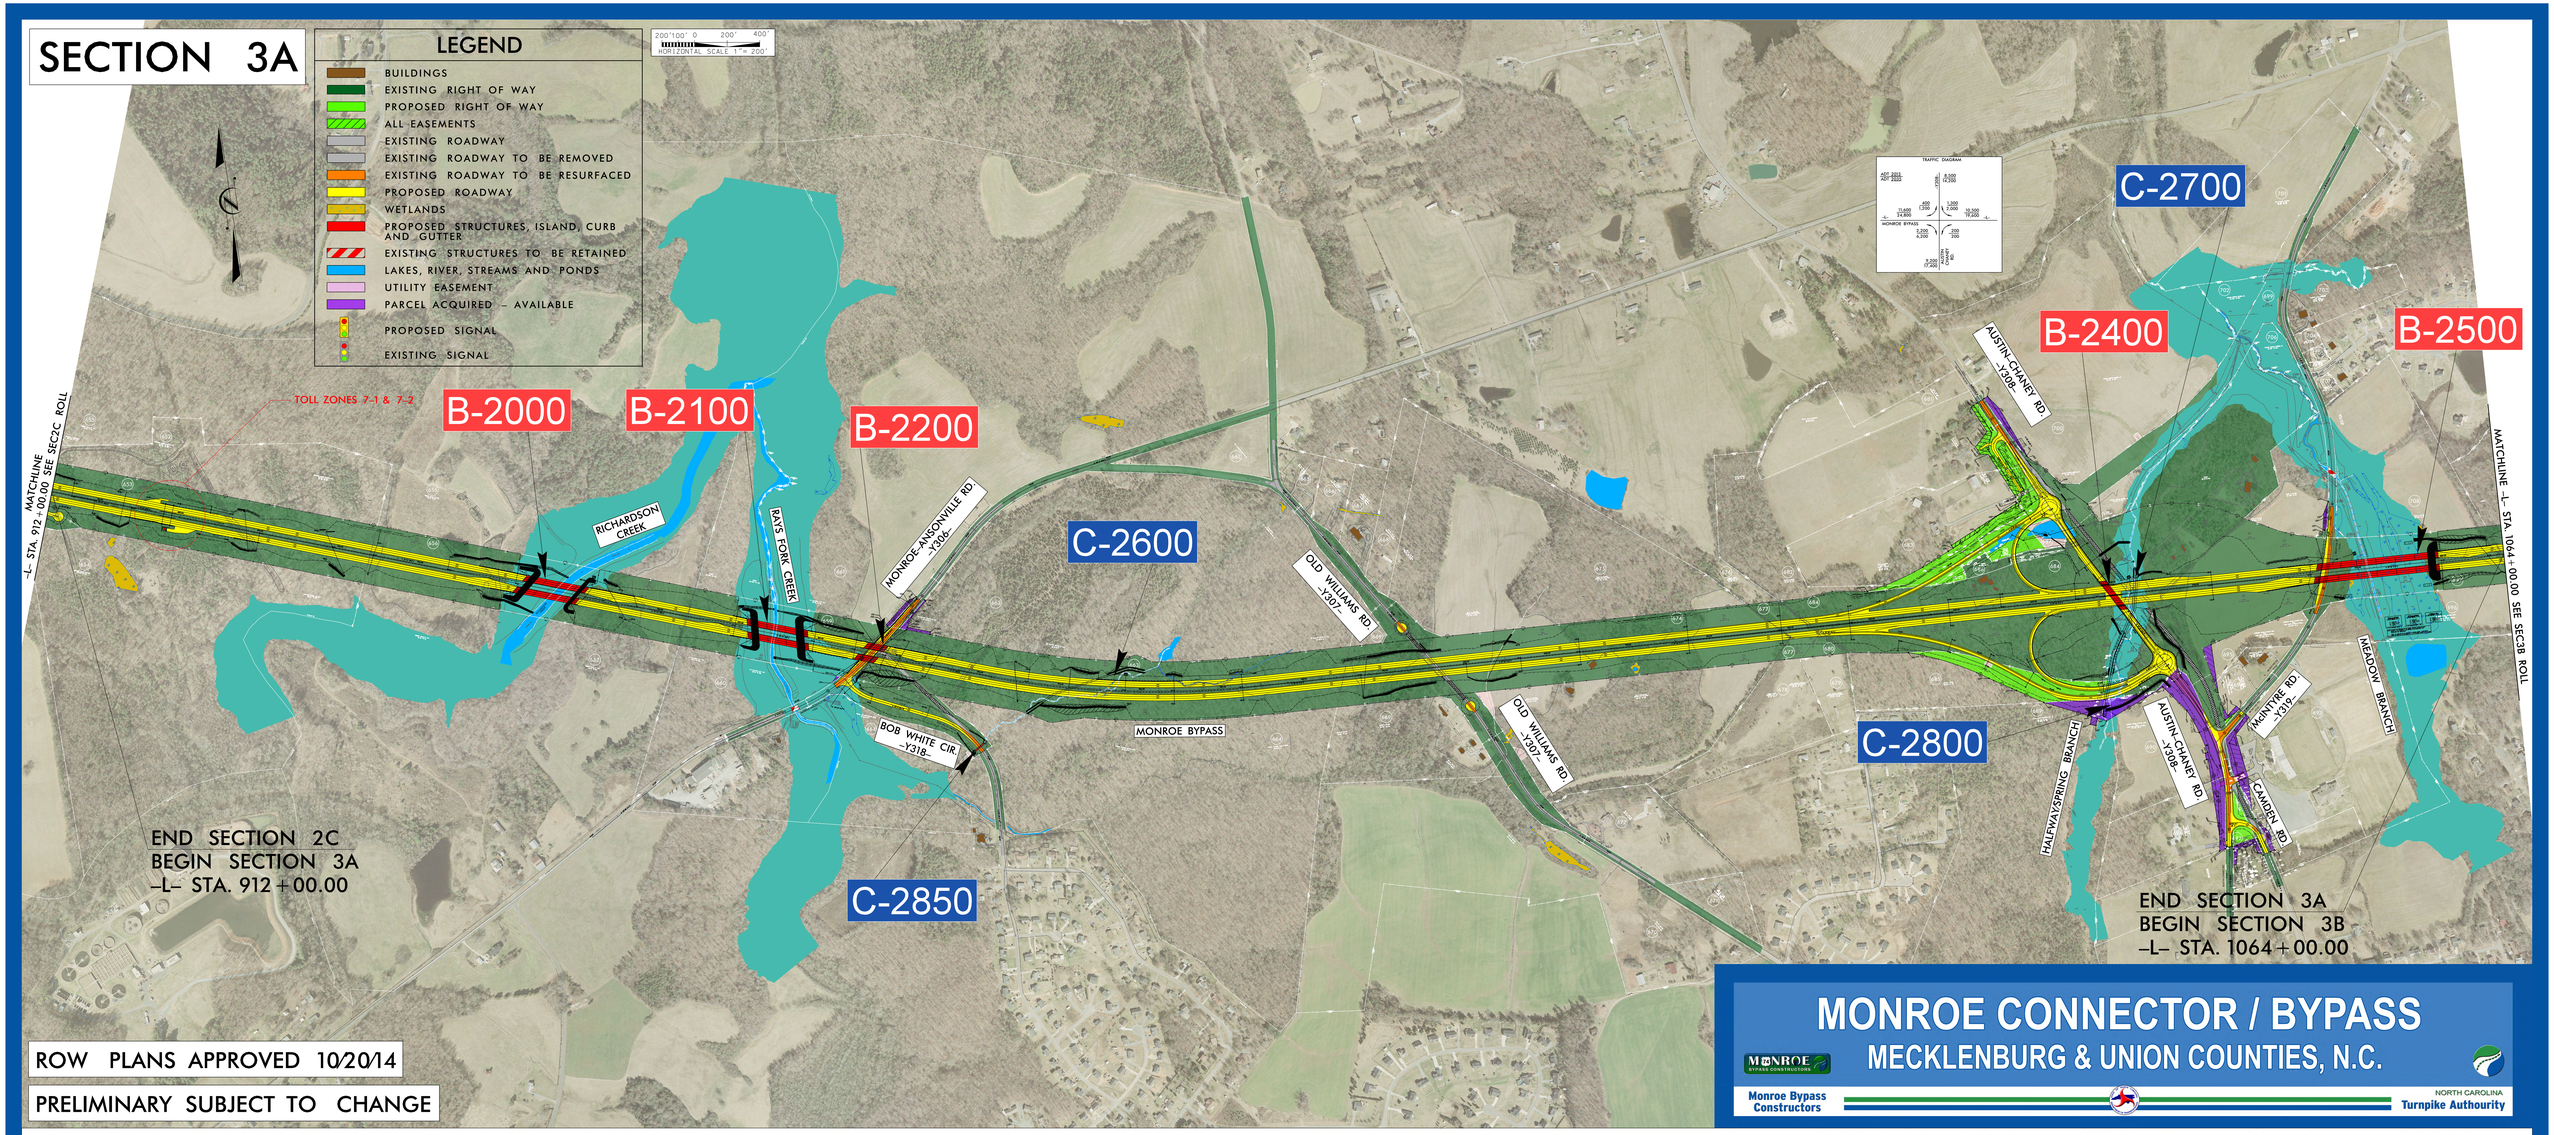

ROW PLANS APPROVED 10/20/14

PRELIMINARY SUBJECT TO CHANGE

MONROE CONNECTOR / BYPASS

MECKLENBURG & UNION COUNTIES, N.C.

Monroe Bypass Constructors
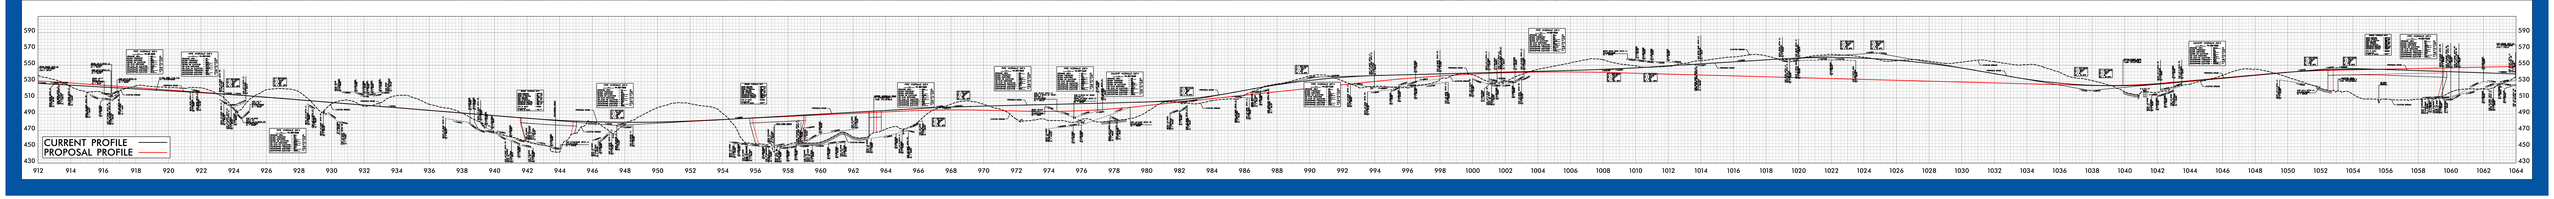
NORTH CAROLINA Turnpike Authority