PROJECT REFERENCE NO.	SHEET NO.
R-3329 / R-2559	136
ROADWAY DESIGN ENGINEER	HYDRAULICS ENGINEER

INCOMPLETE PLANS
DO NOT USE FOR R/W ACQUISITION

PRELIMINARY PLANS
DO NOT USE FOR CONSTRUCTION

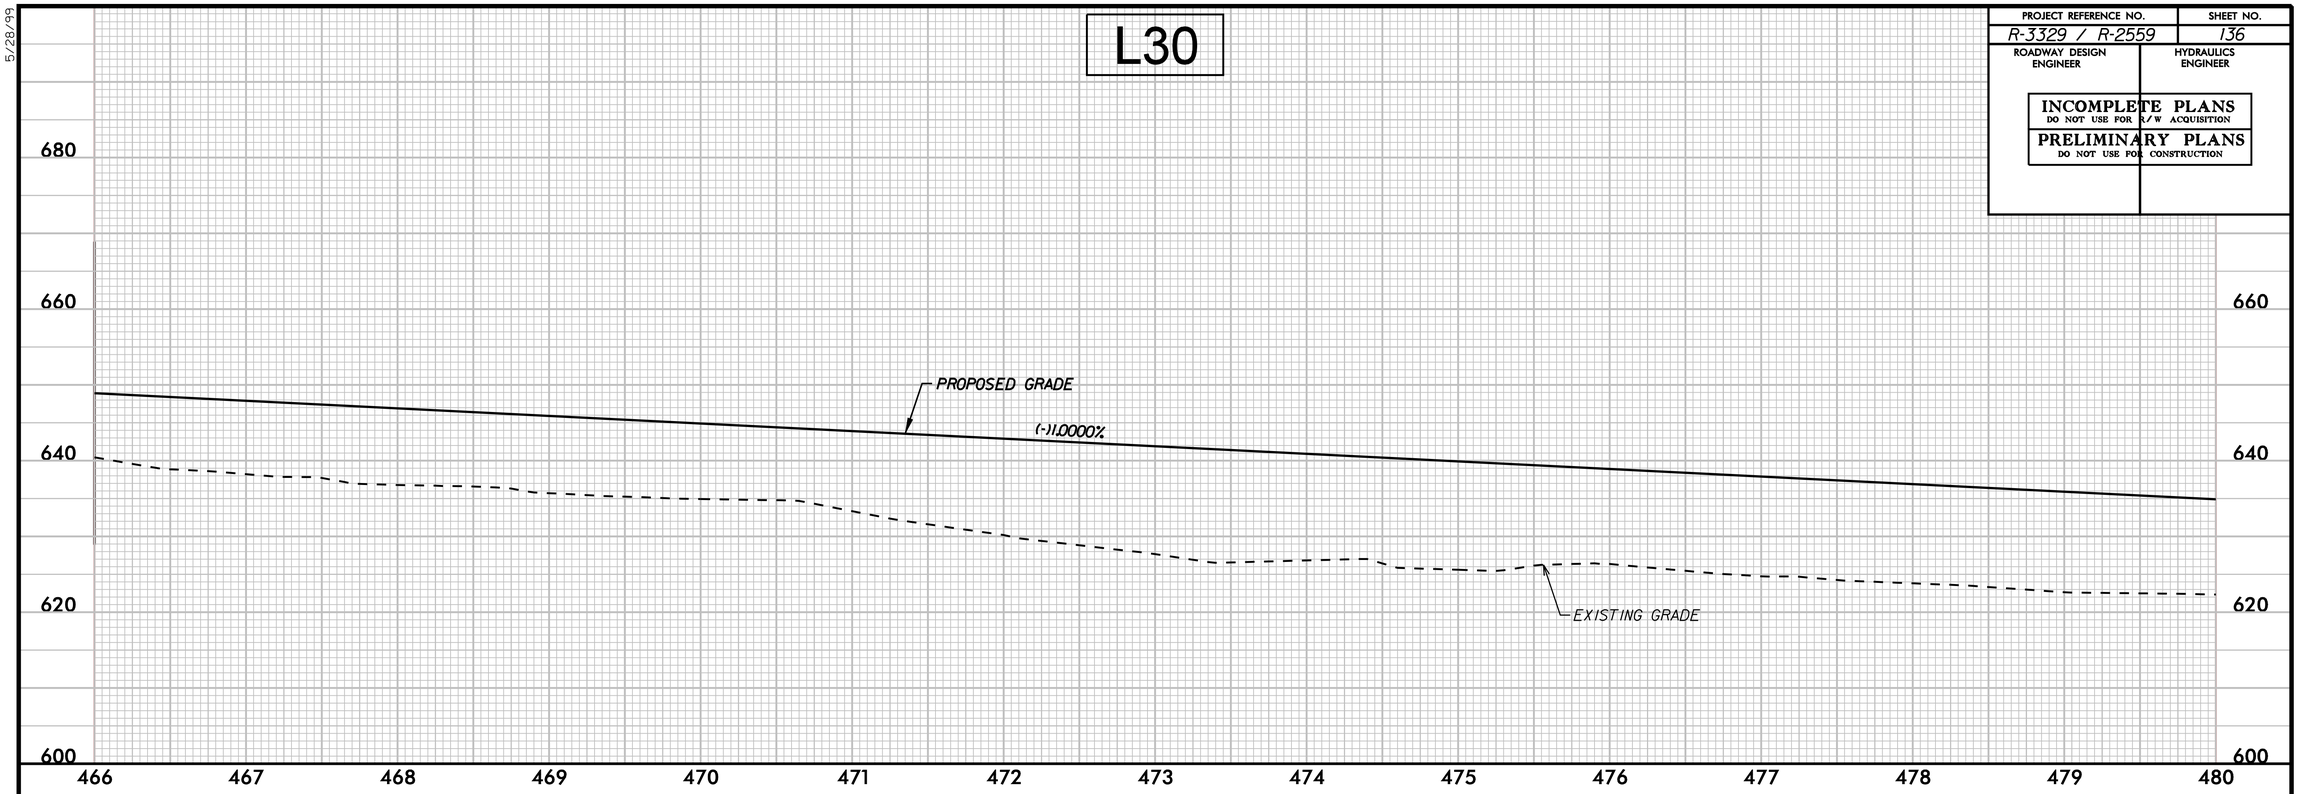

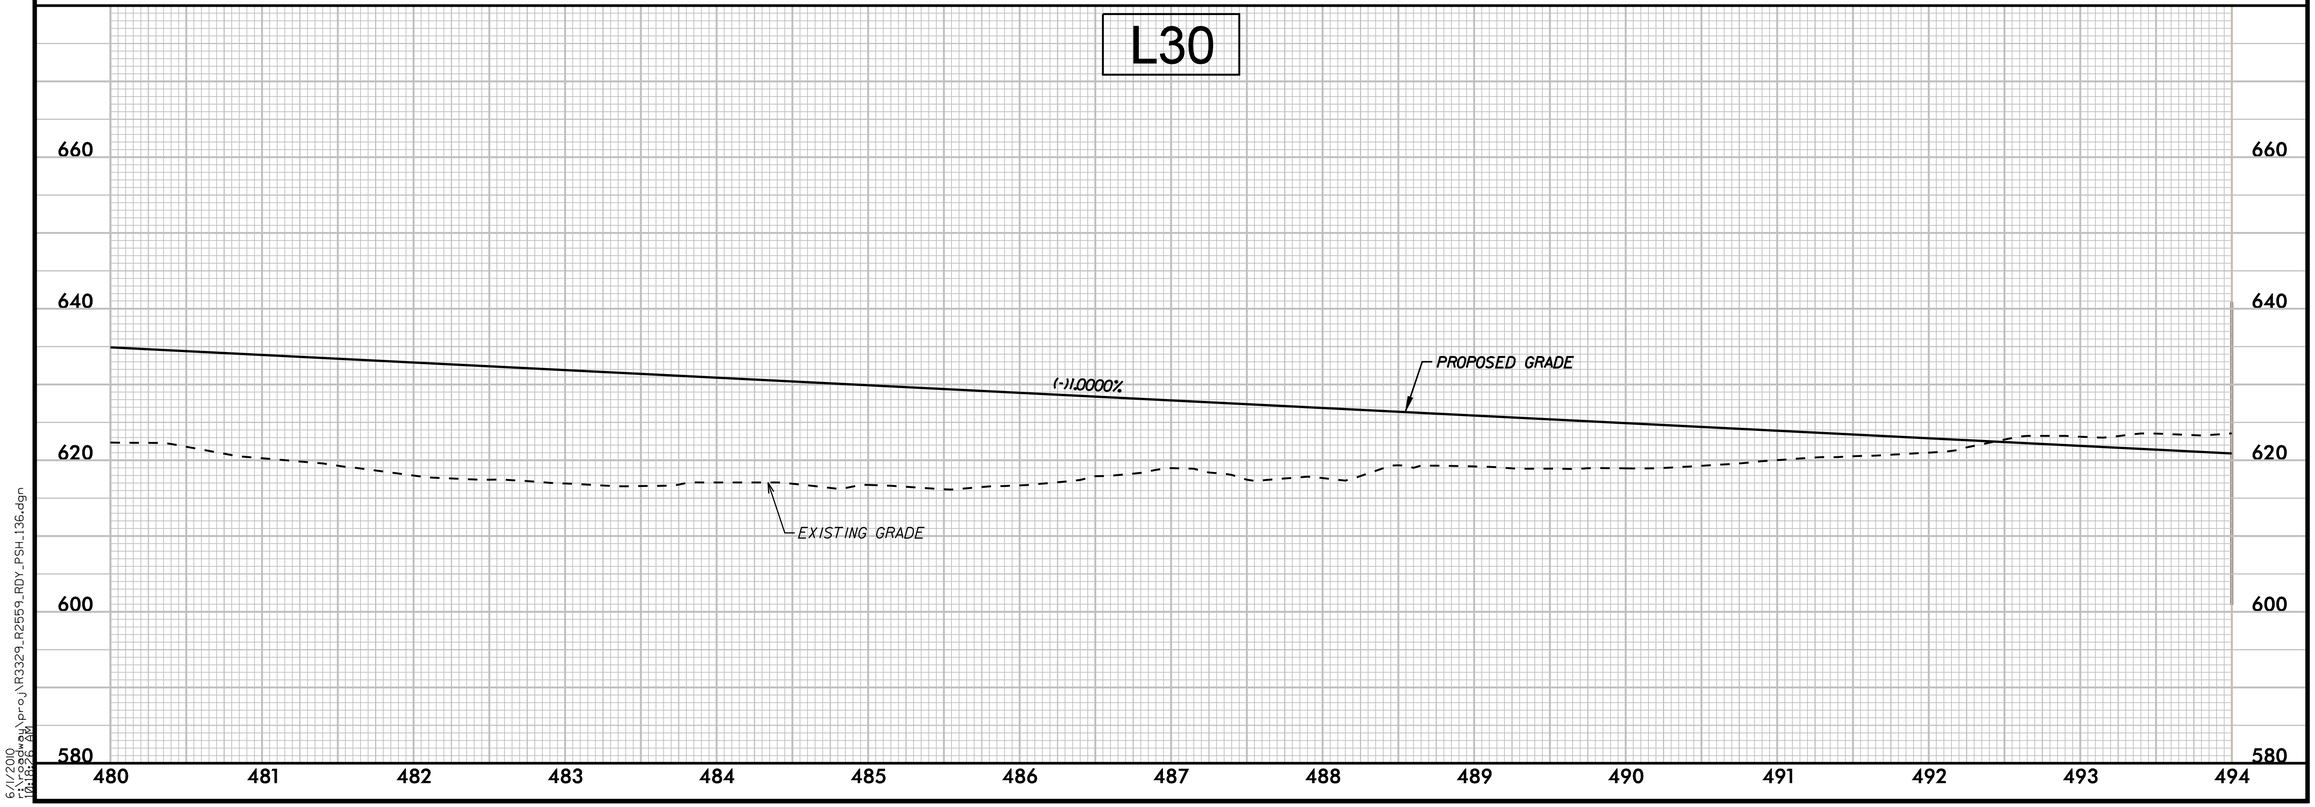

5/28/99

6/1/2010
r:\roadway\proj\R3329_R2559_RDY_PSH_136.dgn
04:26 PM

PROJECT REFERENCE NO.	SHEET NO.
R-3329 / R-2559	137
ROADWAY DESIGN ENGINEER	HYDRAULICS ENGINEER

INCOMPLETE PLANS
DO NOT USE FOR R/W ACQUISITION

PRELIMINARY PLANS
DO NOT USE FOR CONSTRUCTION

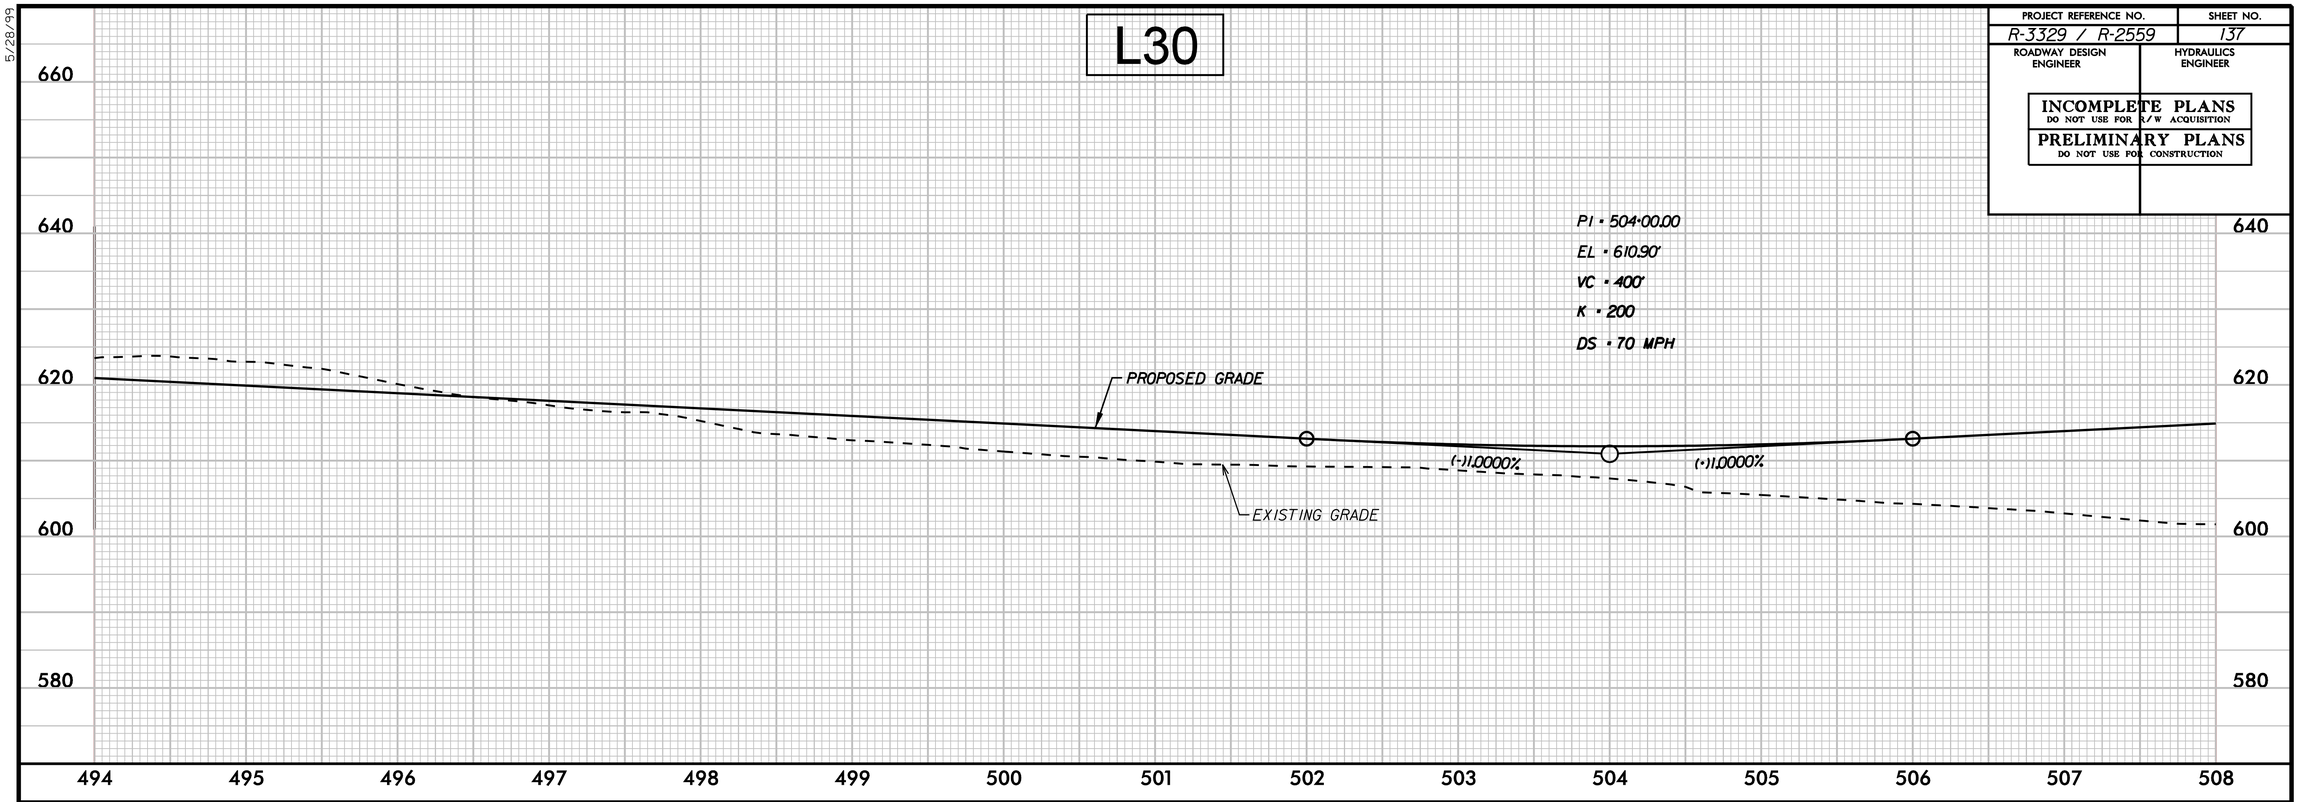

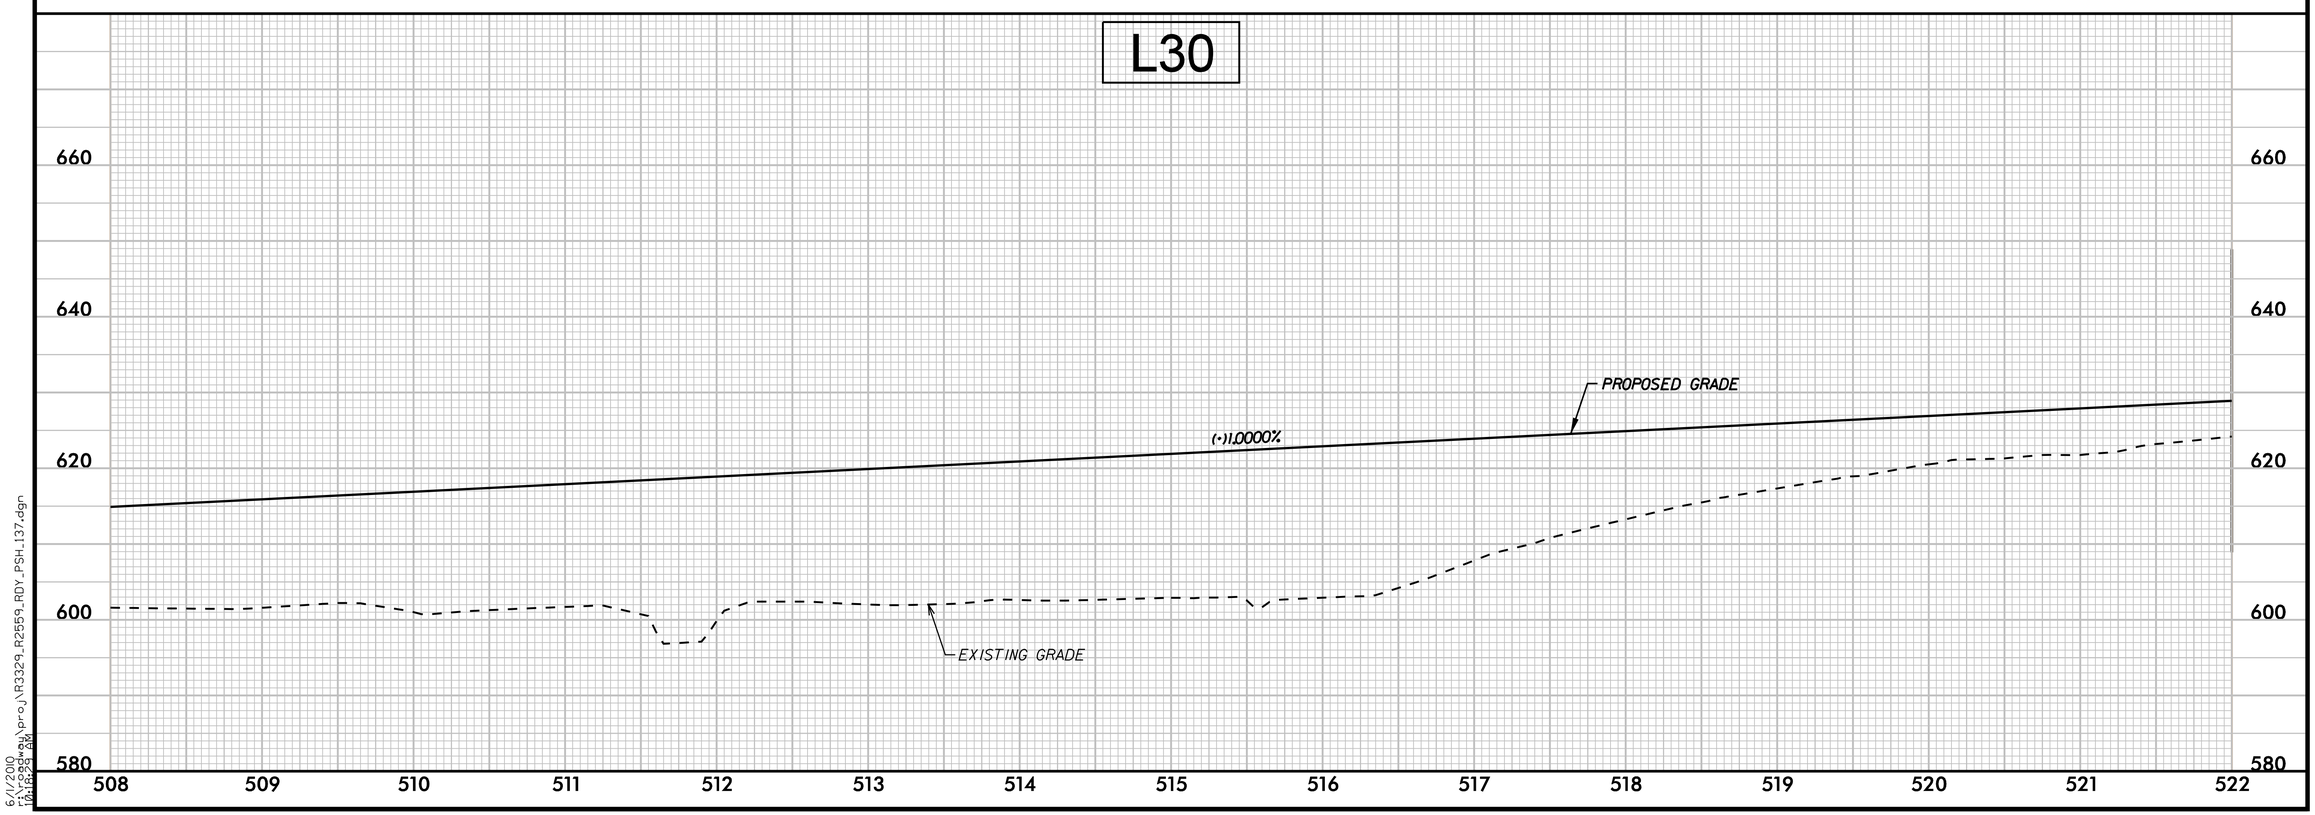

5/28/99

6/1/2010
r:\roadway\proj\R3329_R2559_RDY_PSH_137.dgn
04:24 PM

PROJECT REFERENCE NO.	SHEET NO.
R-3329 / R-2559	138
ROADWAY DESIGN ENGINEER	HYDRAULICS ENGINEER

INCOMPLETE PLANS
DO NOT USE FOR R/W ACQUISITION

PRELIMINARY PLANS
DO NOT USE FOR CONSTRUCTION

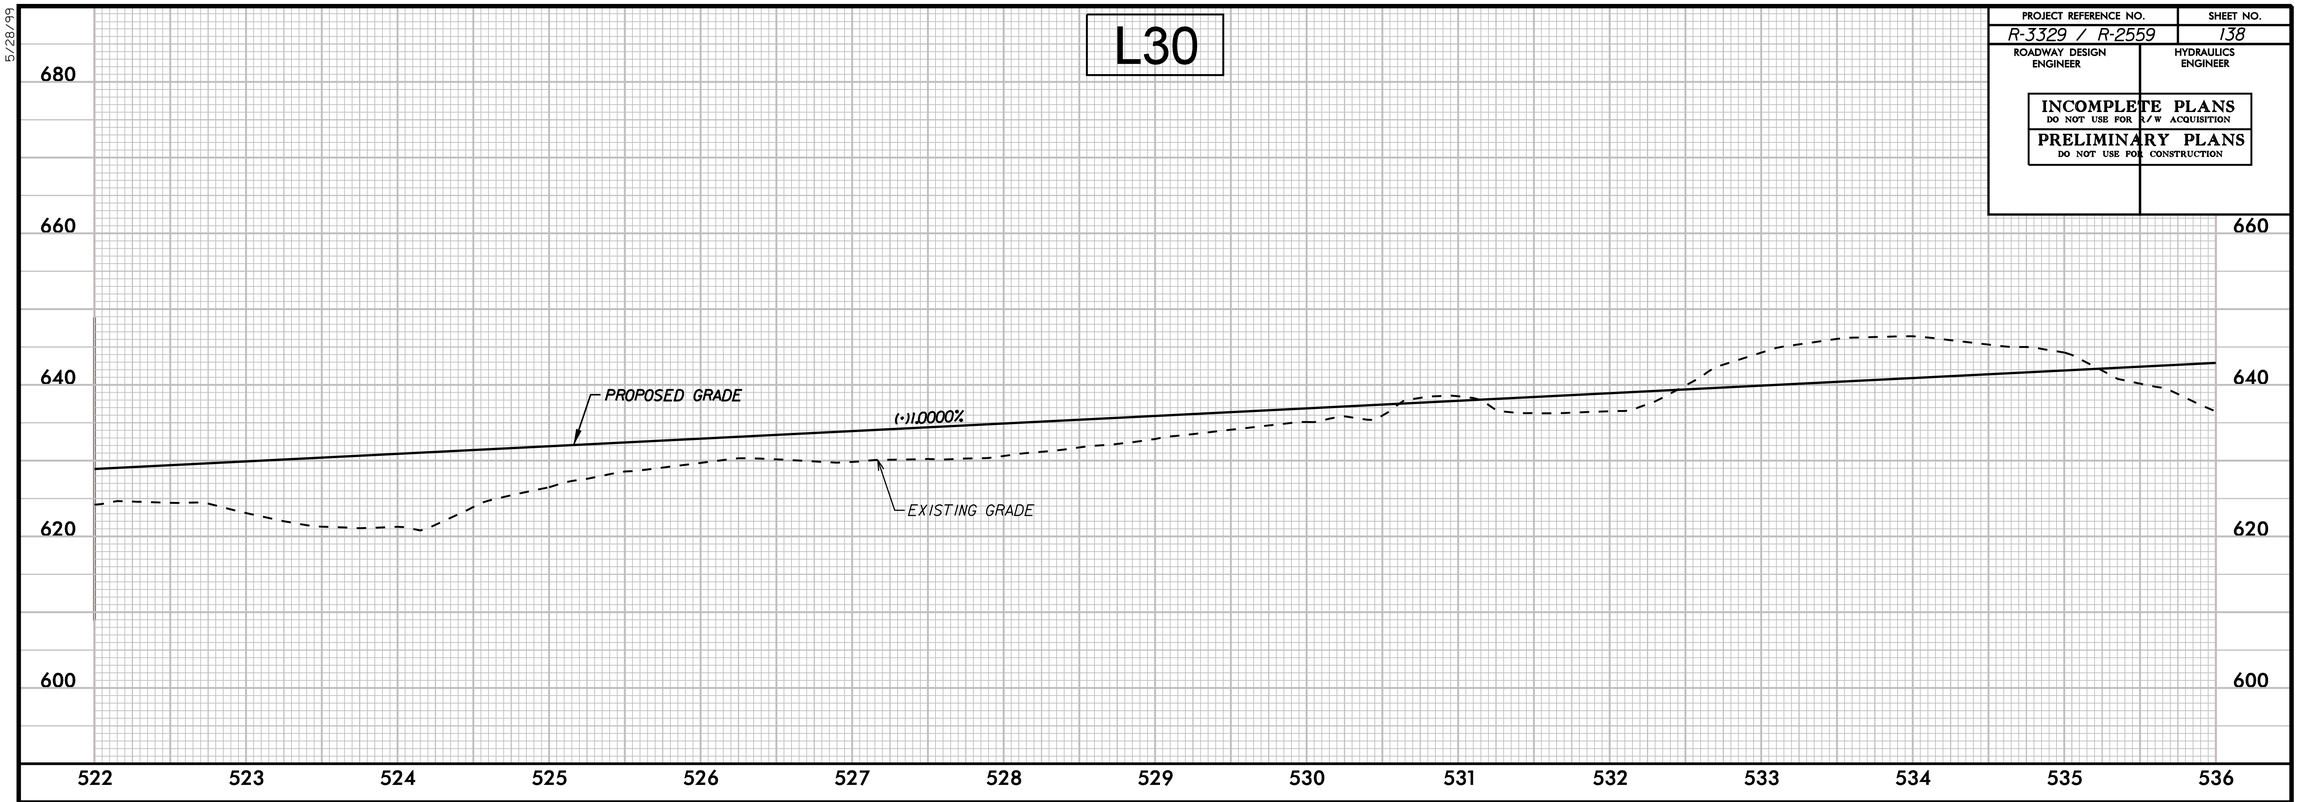

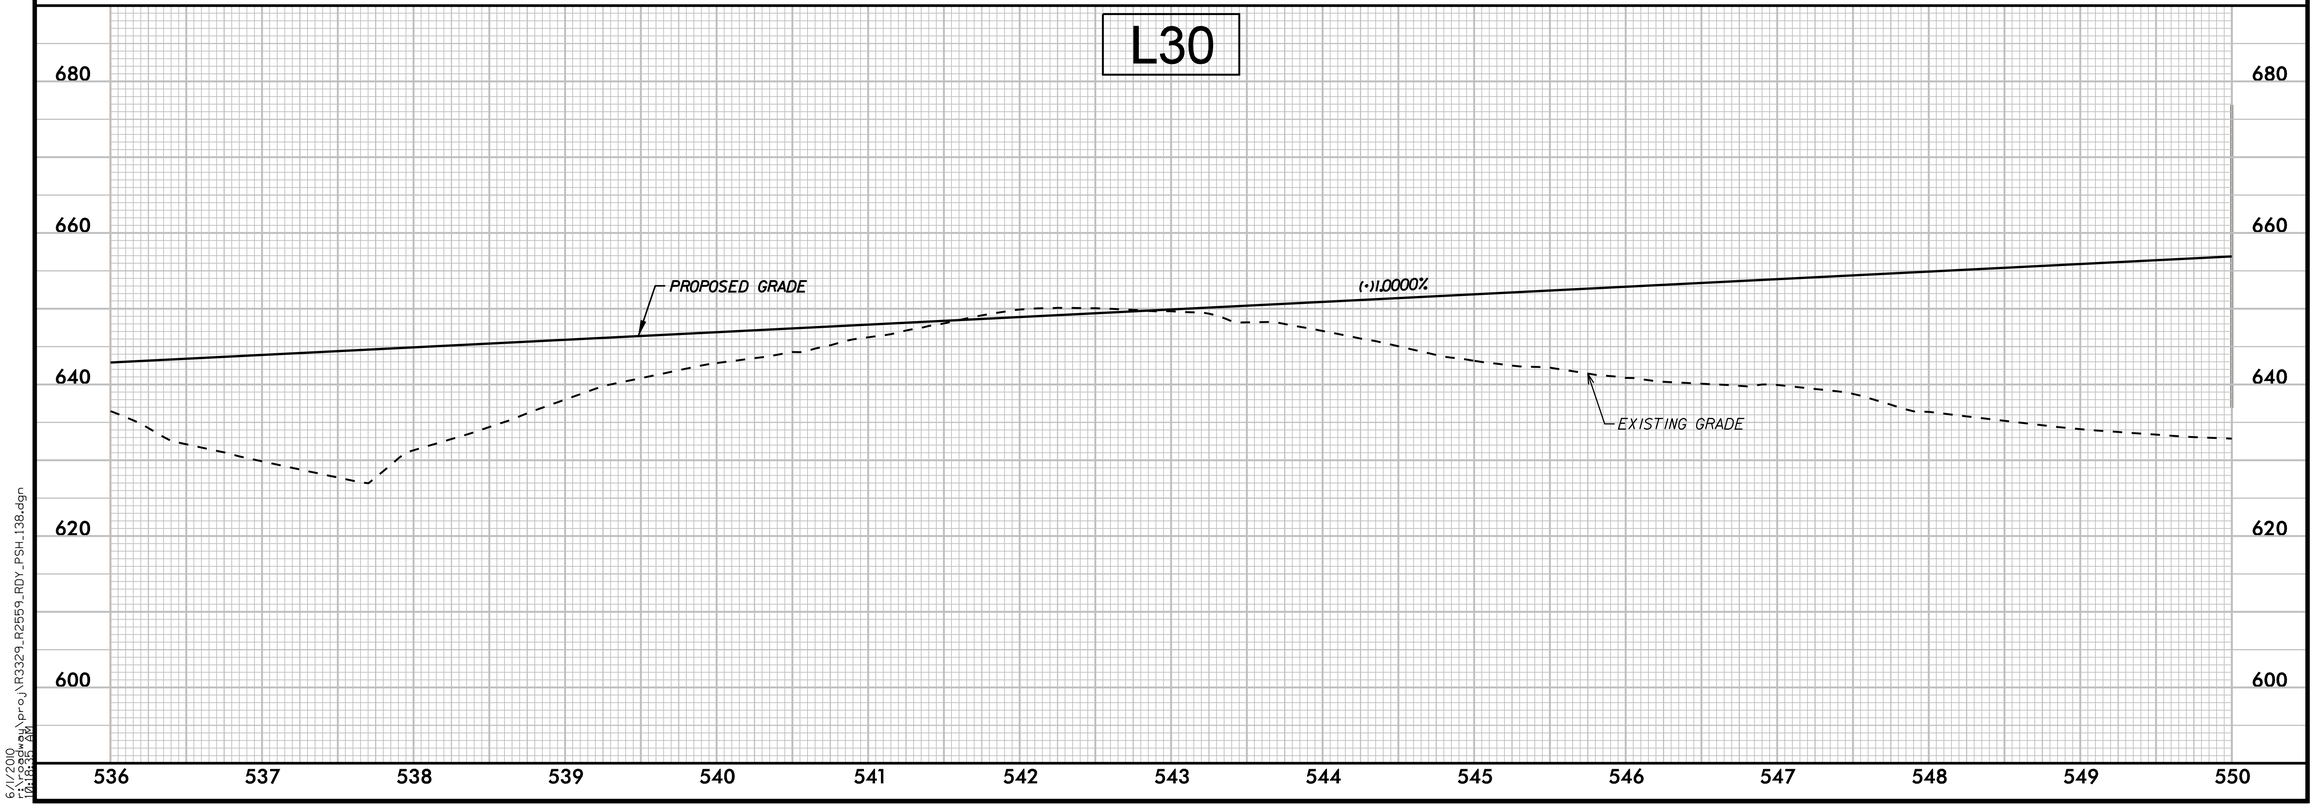

5/28/99

6/1/2010
r:\roadway\proj\R3329_R2559_RDY_PSH_138.dgn
08:35 AM

PROJECT REFERENCE NO.	SHEET NO.
R-3329 / R-2559	139
ROADWAY DESIGN ENGINEER	HYDRAULICS ENGINEER

INCOMPLETE PLANS
DO NOT USE FOR R/W ACQUISITION

PRELIMINARY PLANS
DO NOT USE FOR CONSTRUCTION

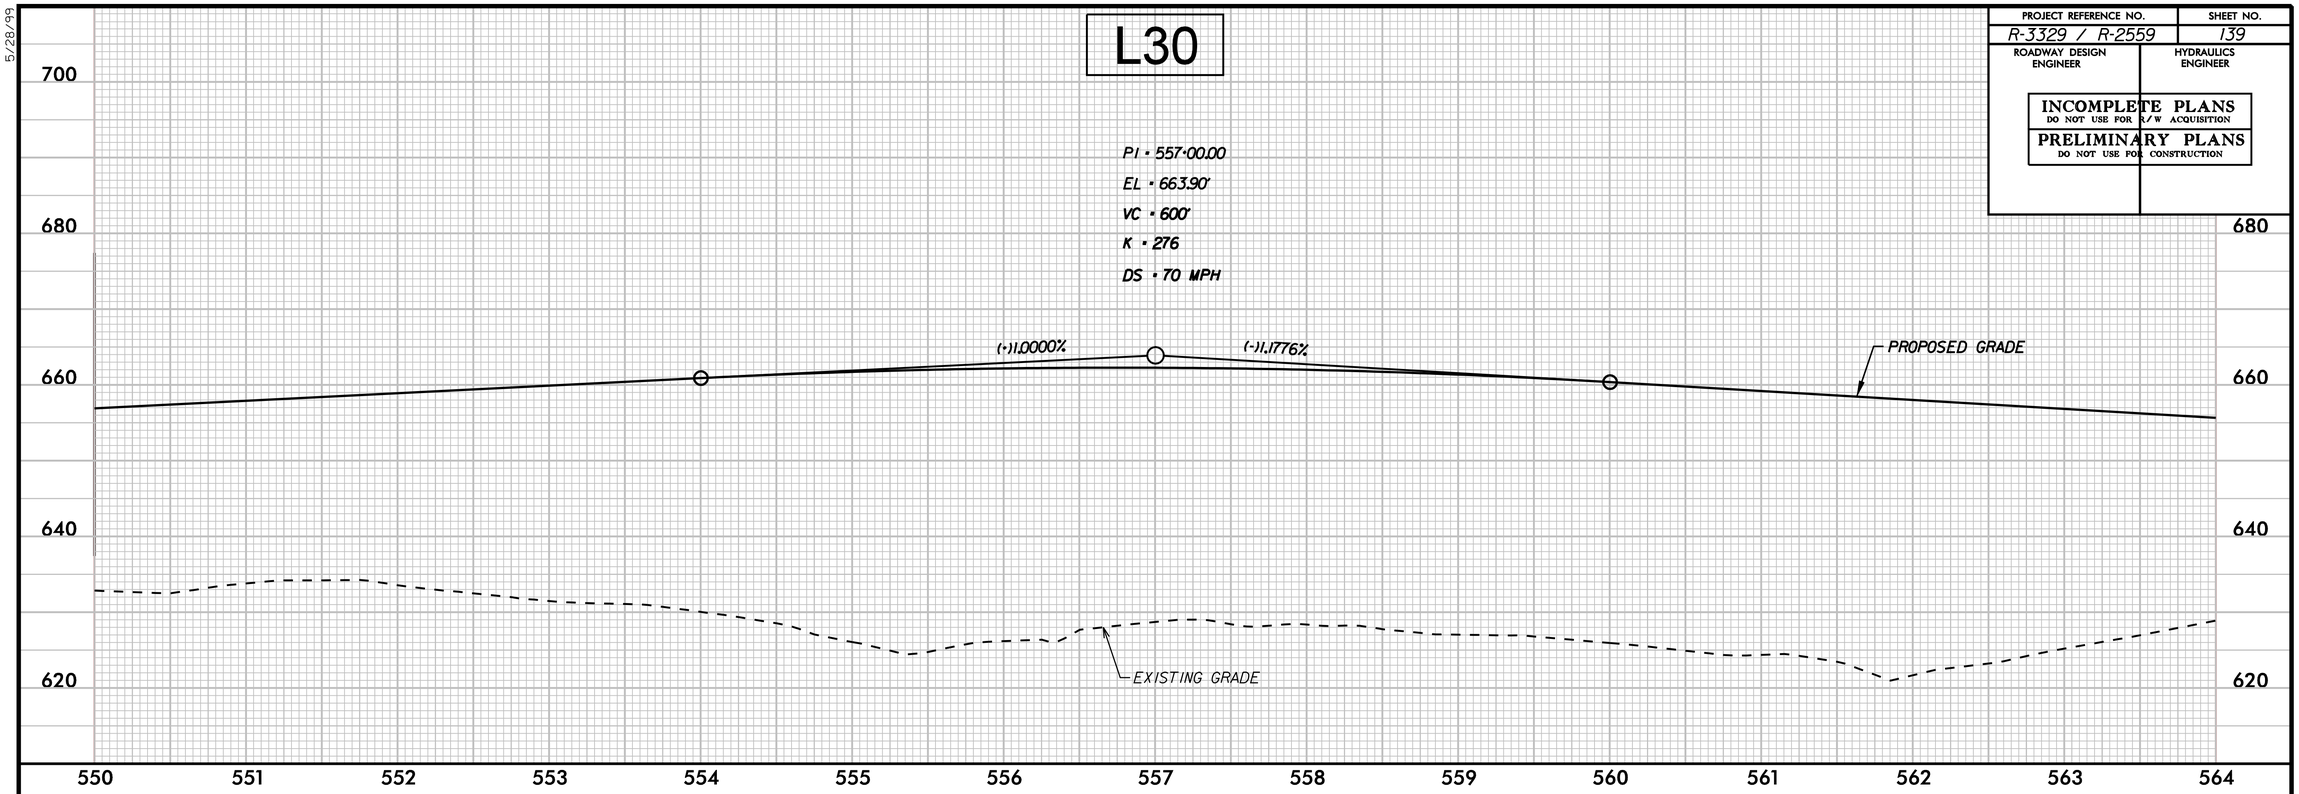

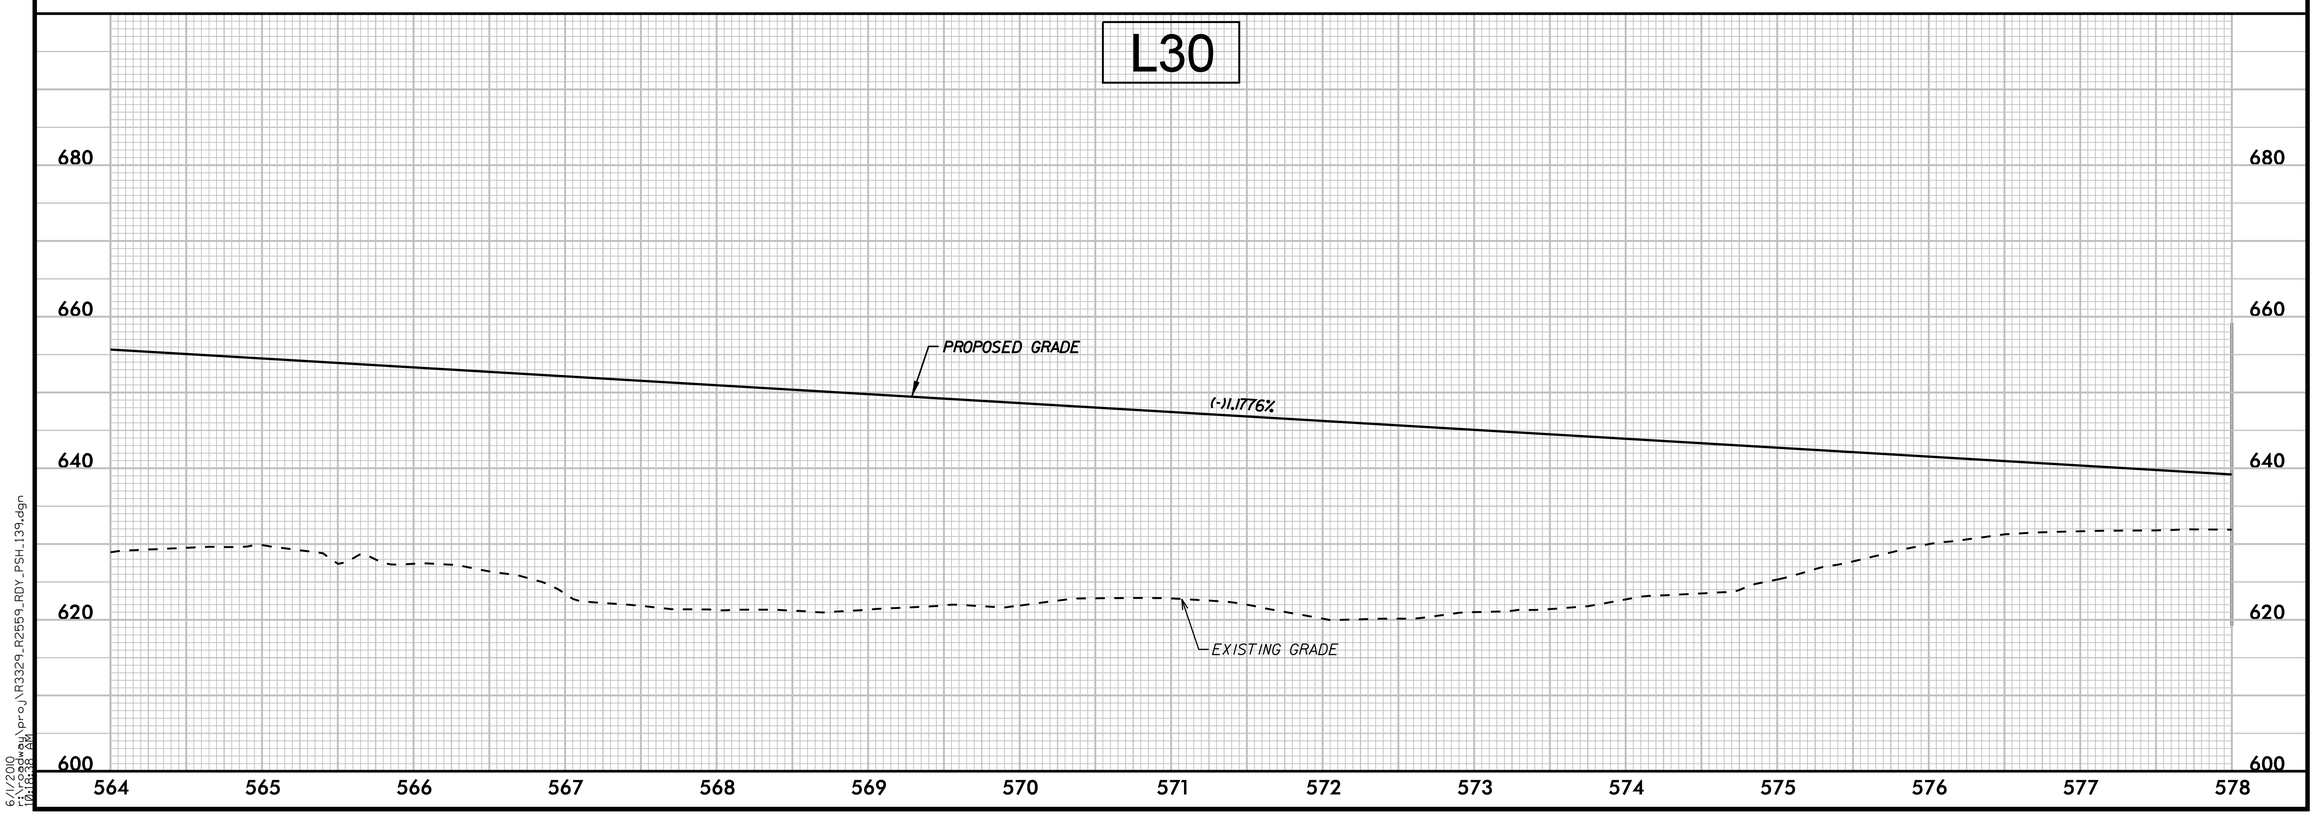

5/28/99

6/1/2010
r:\roadway\proj\R3329_R2559_RDY_PSH_139.dgn
10:33 AM

PROJECT REFERENCE NO.	SHEET NO.
R-3329 / R-2559	140
ROADWAY DESIGN ENGINEER	HYDRAULICS ENGINEER

INCOMPLETE PLANS
DO NOT USE FOR R/W ACQUISITION

PRELIMINARY PLANS
DO NOT USE FOR CONSTRUCTION

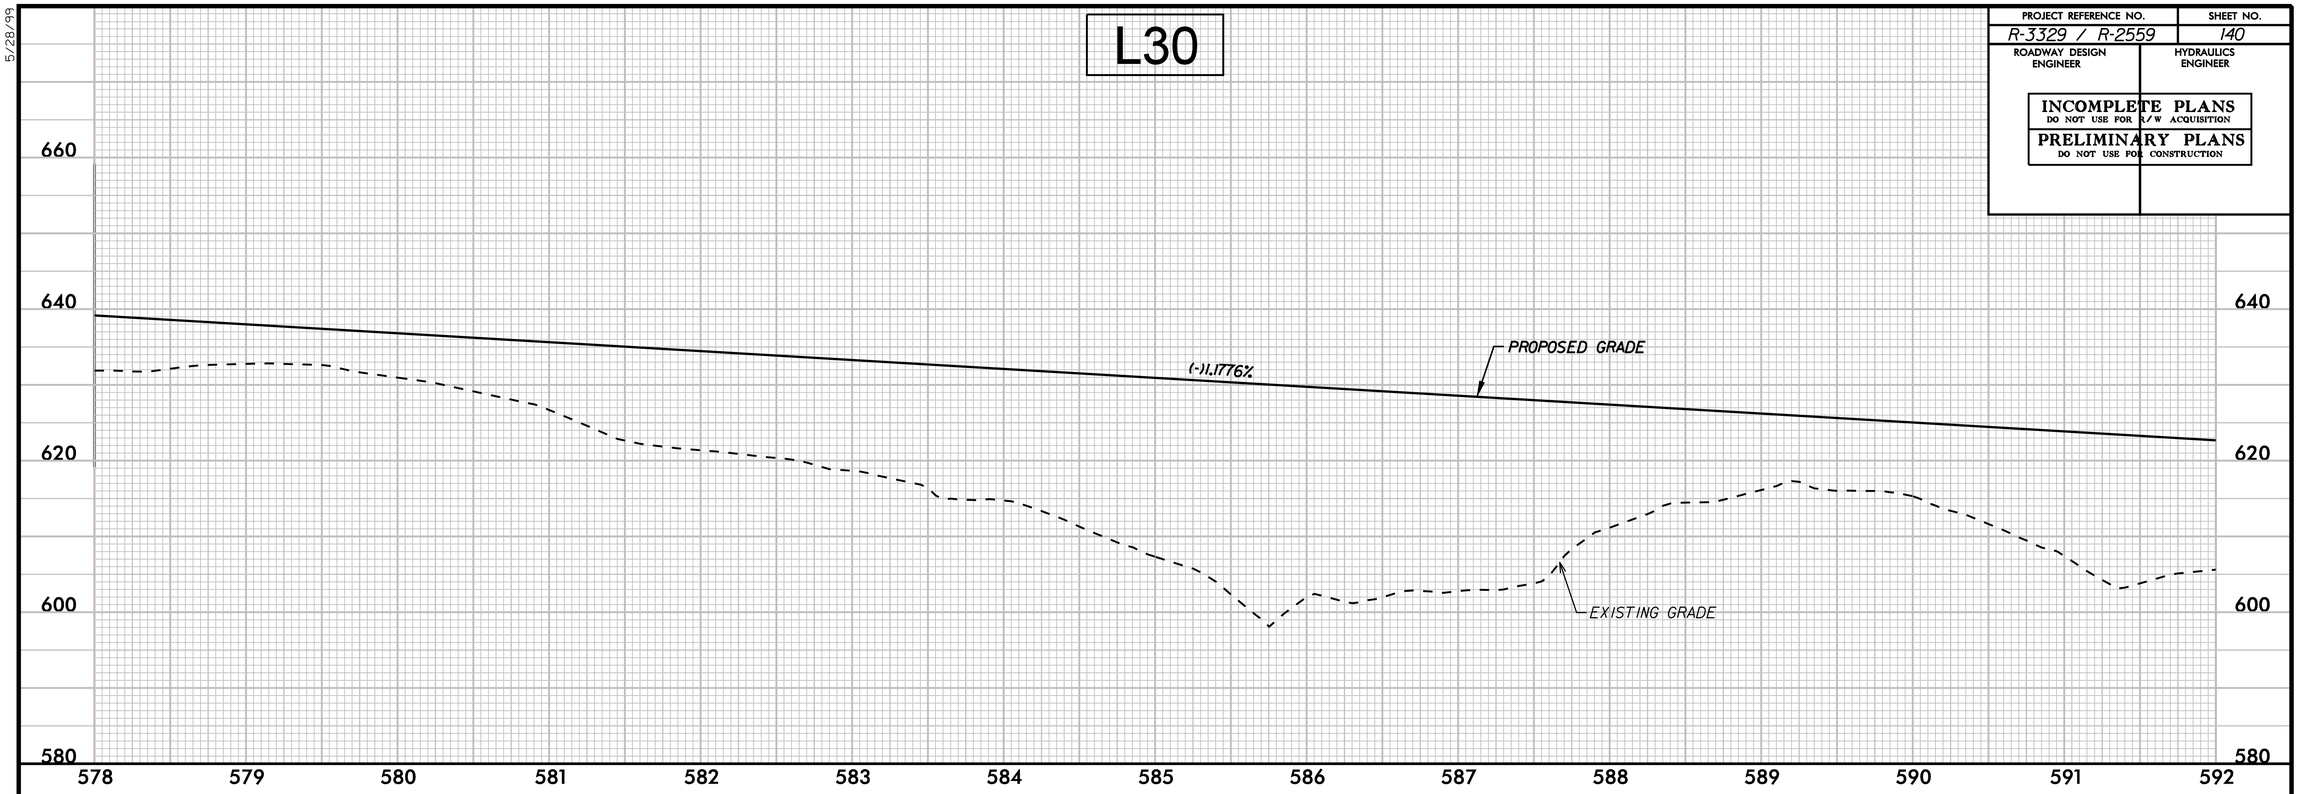

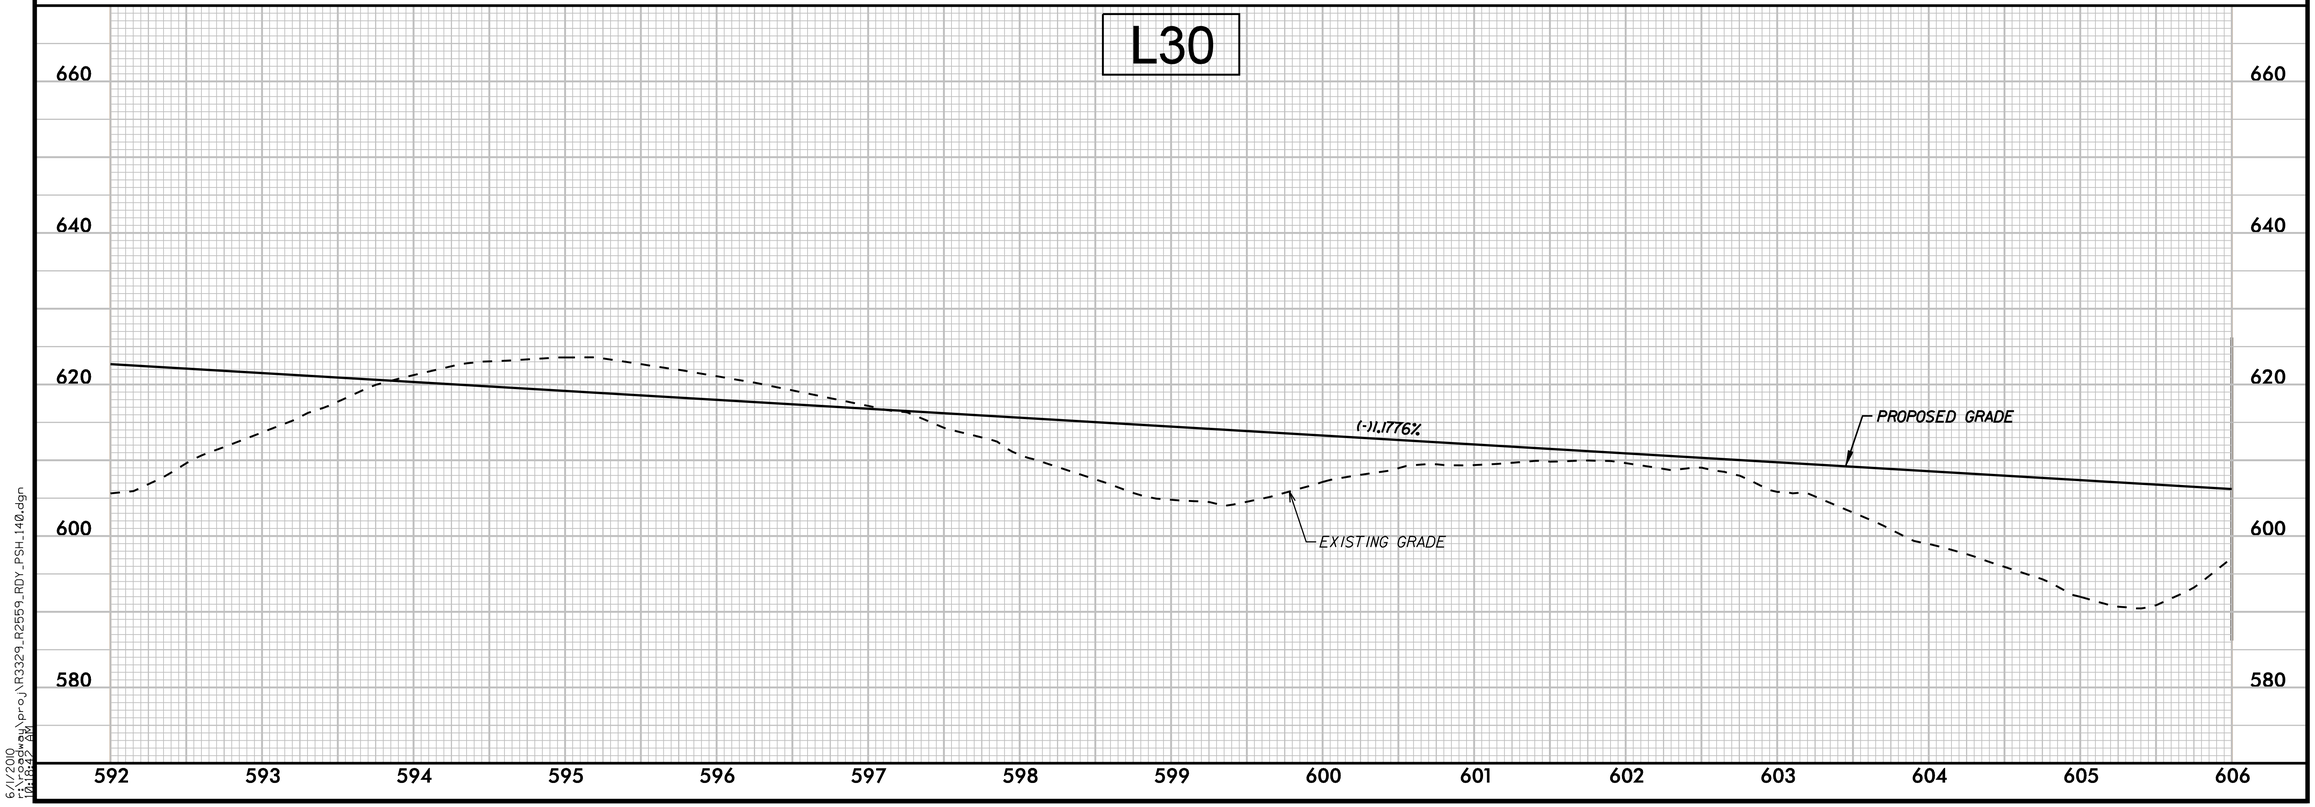

5/28/99

6/1/2010
r:\roadway\proj\R3329_R2559_RDY_PSH_140.dgn
04:42 PM

PROJECT REFERENCE NO.	SHEET NO.
R-3329 / R-2559	141
ROADWAY DESIGN ENGINEER	HYDRAULICS ENGINEER

INCOMPLETE PLANS
DO NOT USE FOR R/W ACQUISITION

PRELIMINARY PLANS
DO NOT USE FOR CONSTRUCTION

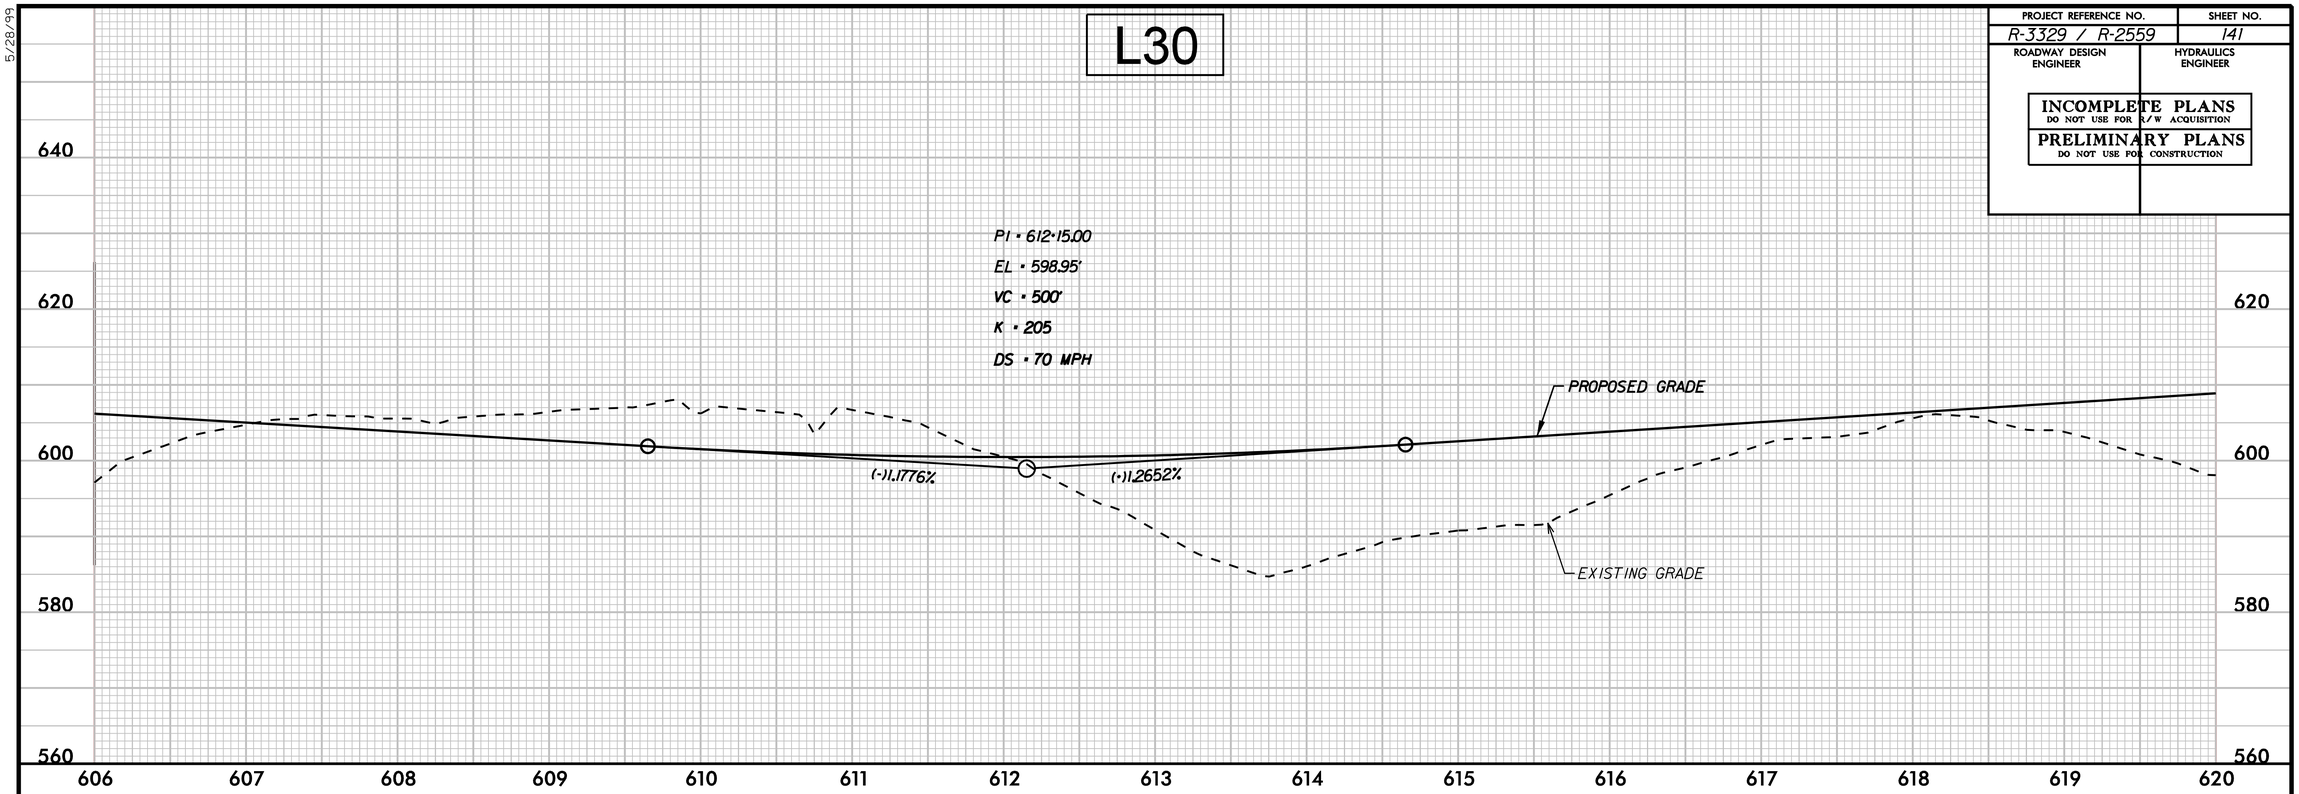

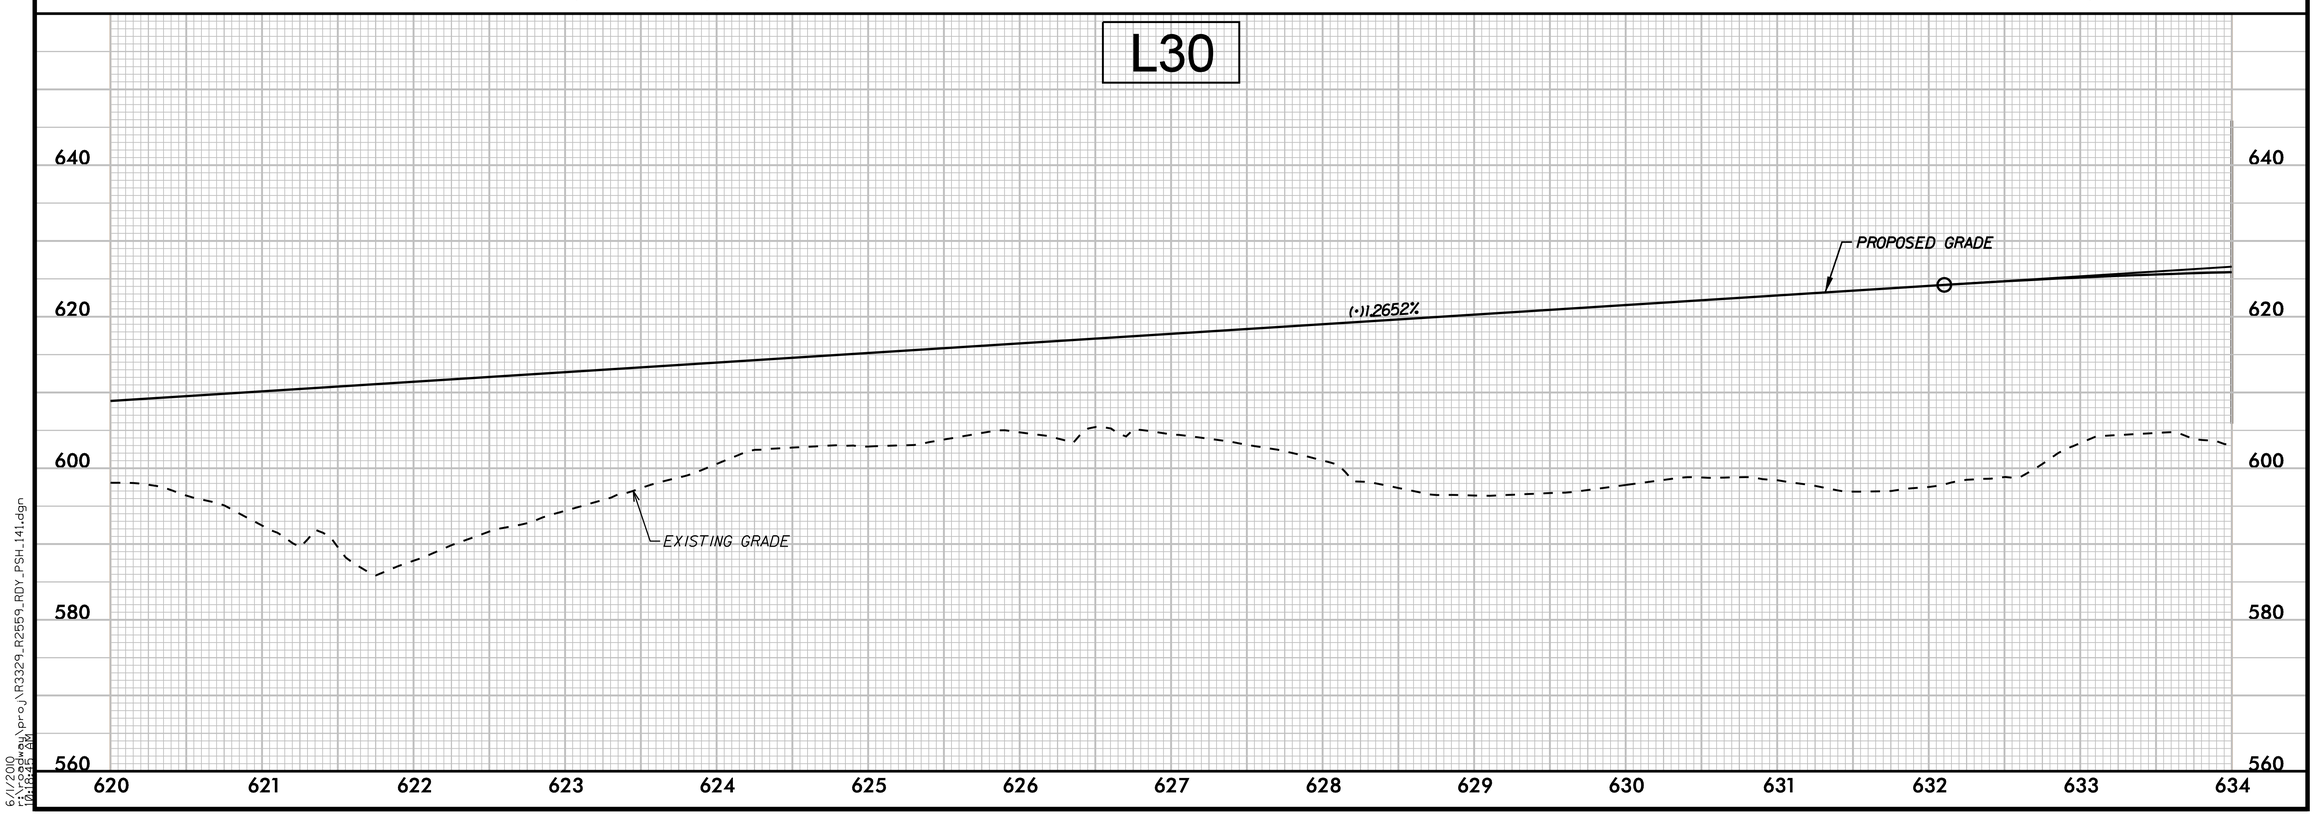

5/28/99

6/1/2010
r:\roadway\proj\R3329_R2559_RDY_PSH_141.dgn
10:42:25 AM

PROJECT REFERENCE NO.	SHEET NO.
R-3329 / R-2559	142
ROADWAY DESIGN ENGINEER	HYDRAULICS ENGINEER

INCOMPLETE PLANS
DO NOT USE FOR R/W ACQUISITION

PRELIMINARY PLANS
DO NOT USE FOR CONSTRUCTION

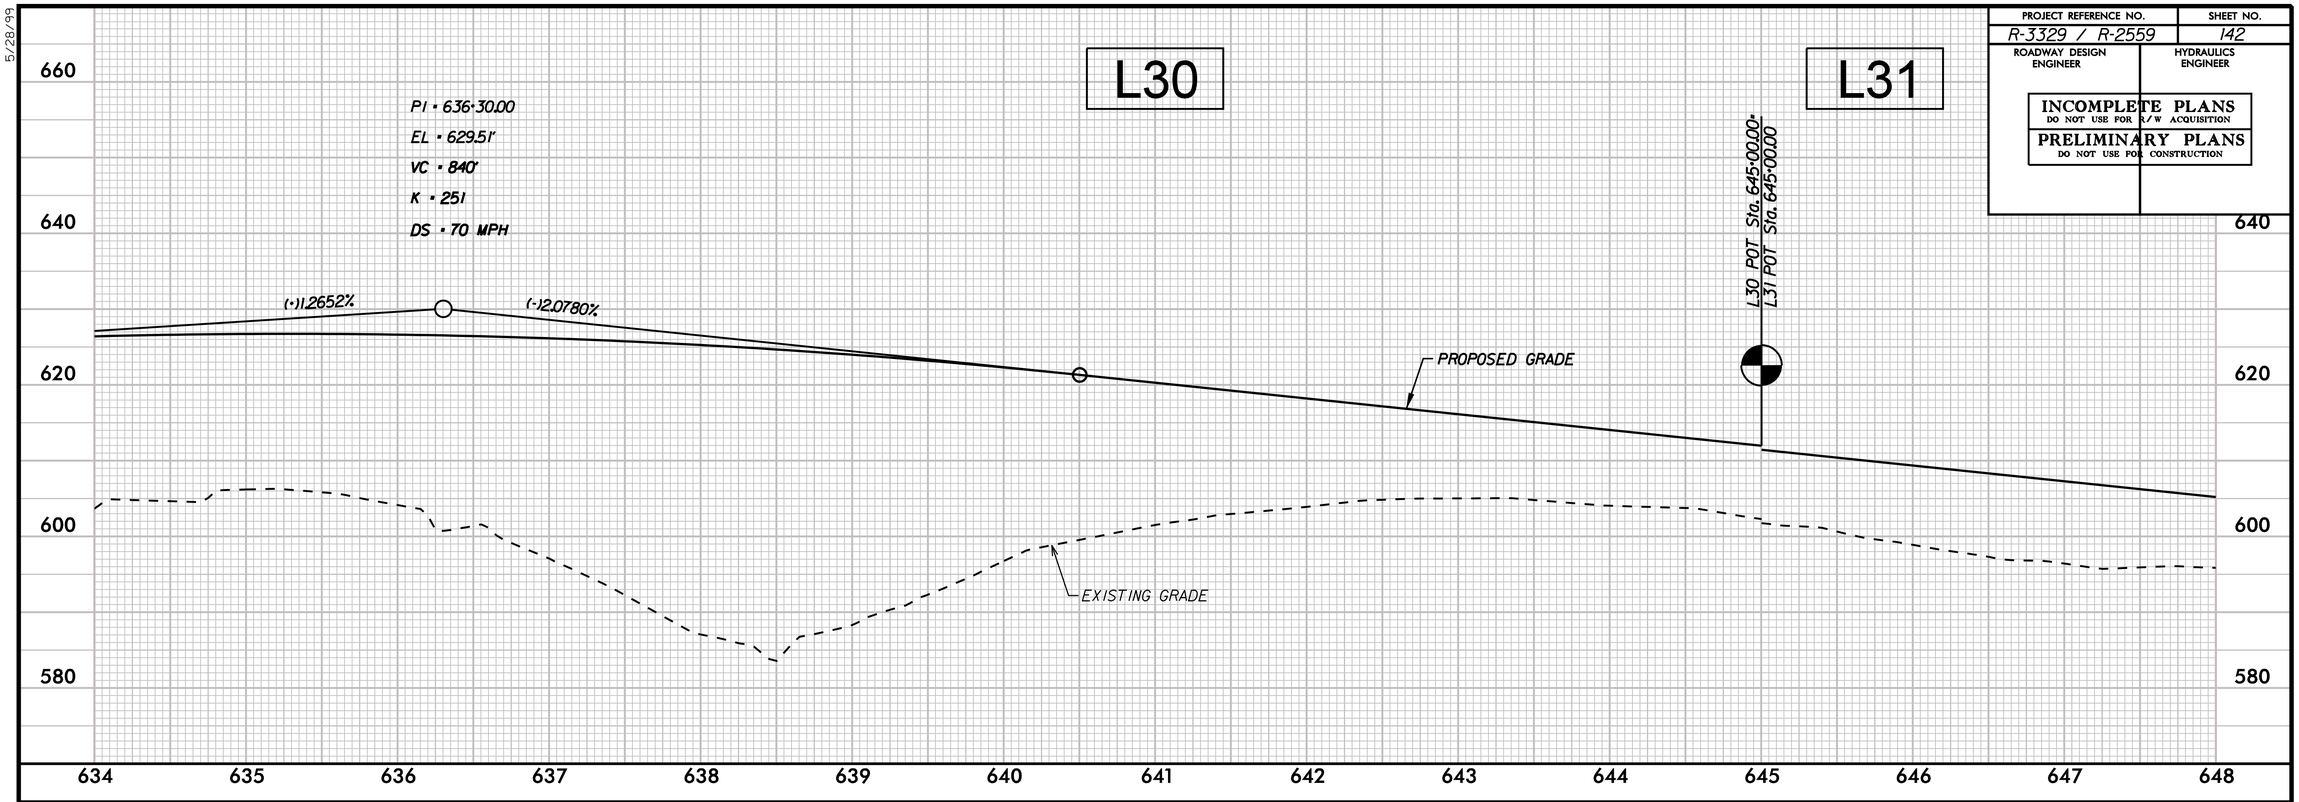

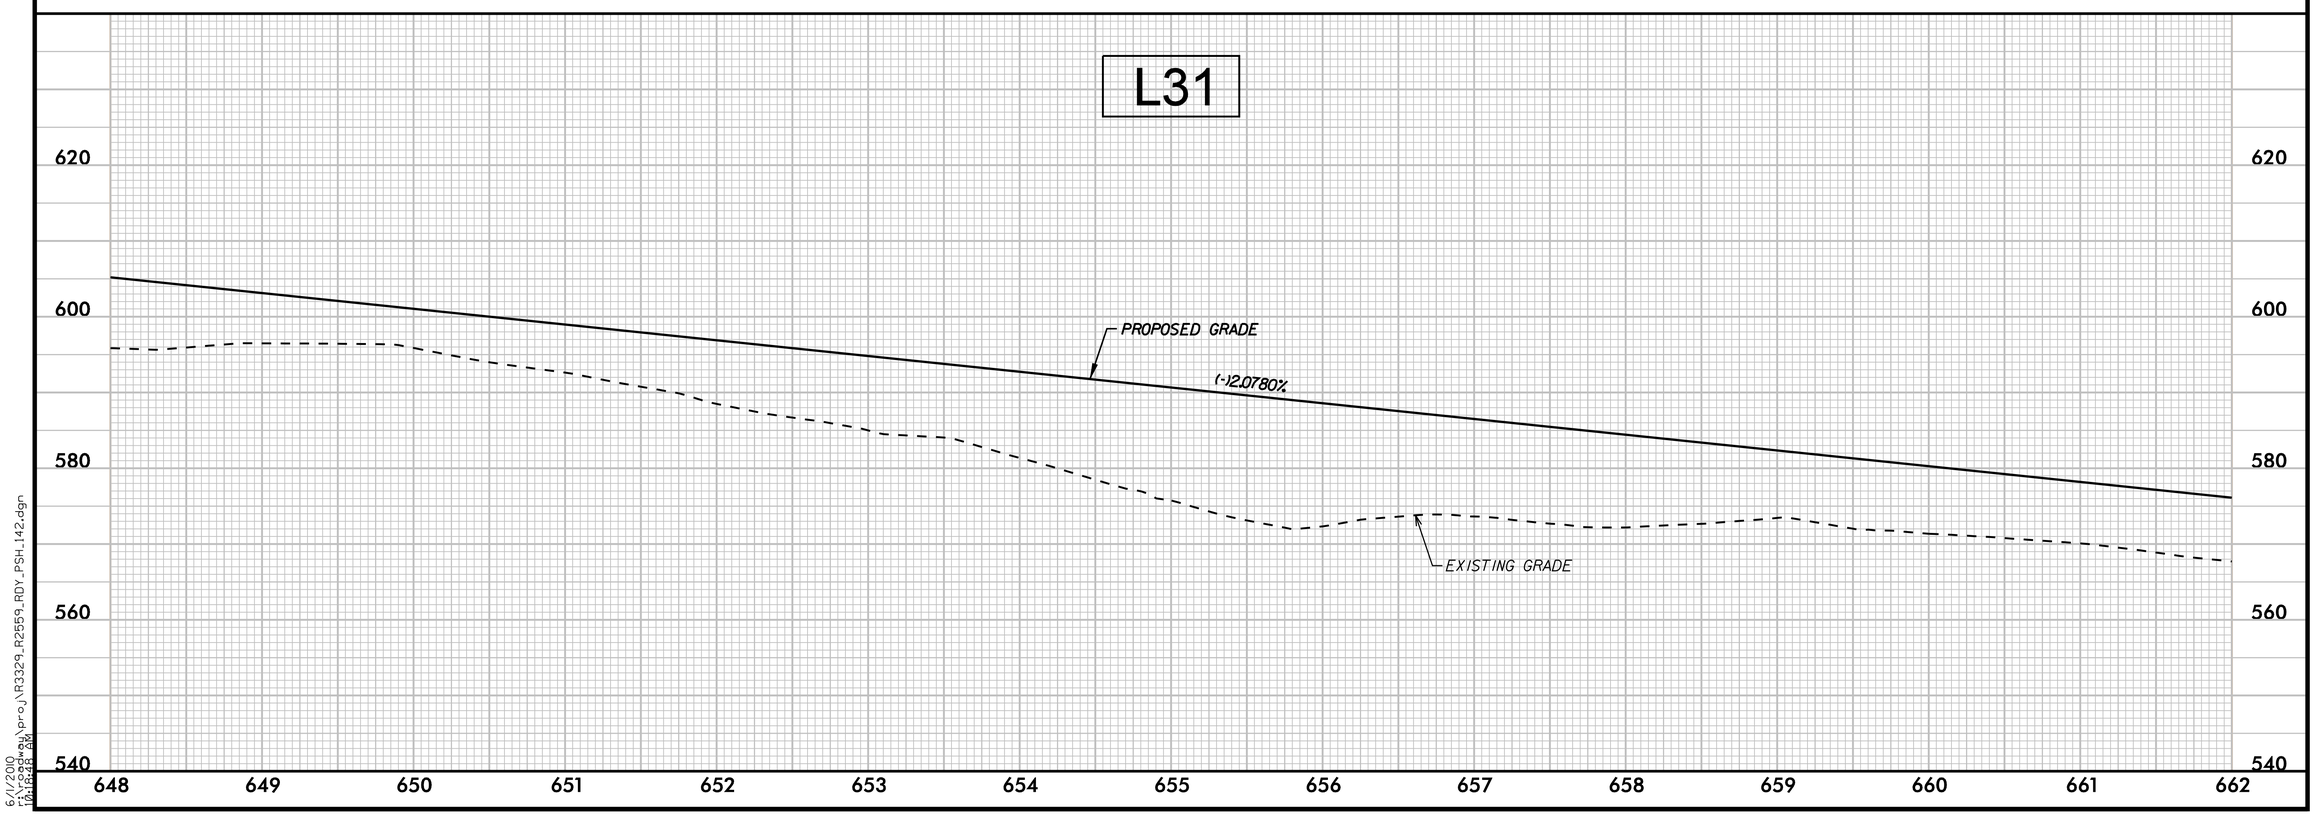

5/28/99

6/1/2010
r:\roadway\proj\R3329_R2559_RDY_PSH_142.dgn
10:43 AM

PROJECT REFERENCE NO.	SHEET NO.
R-3329 / R-2559	143
ROADWAY DESIGN ENGINEER	HYDRAULICS ENGINEER

INCOMPLETE PLANS
DO NOT USE FOR R/W ACQUISITION
PRELIMINARY PLANS
DO NOT USE FOR CONSTRUCTION

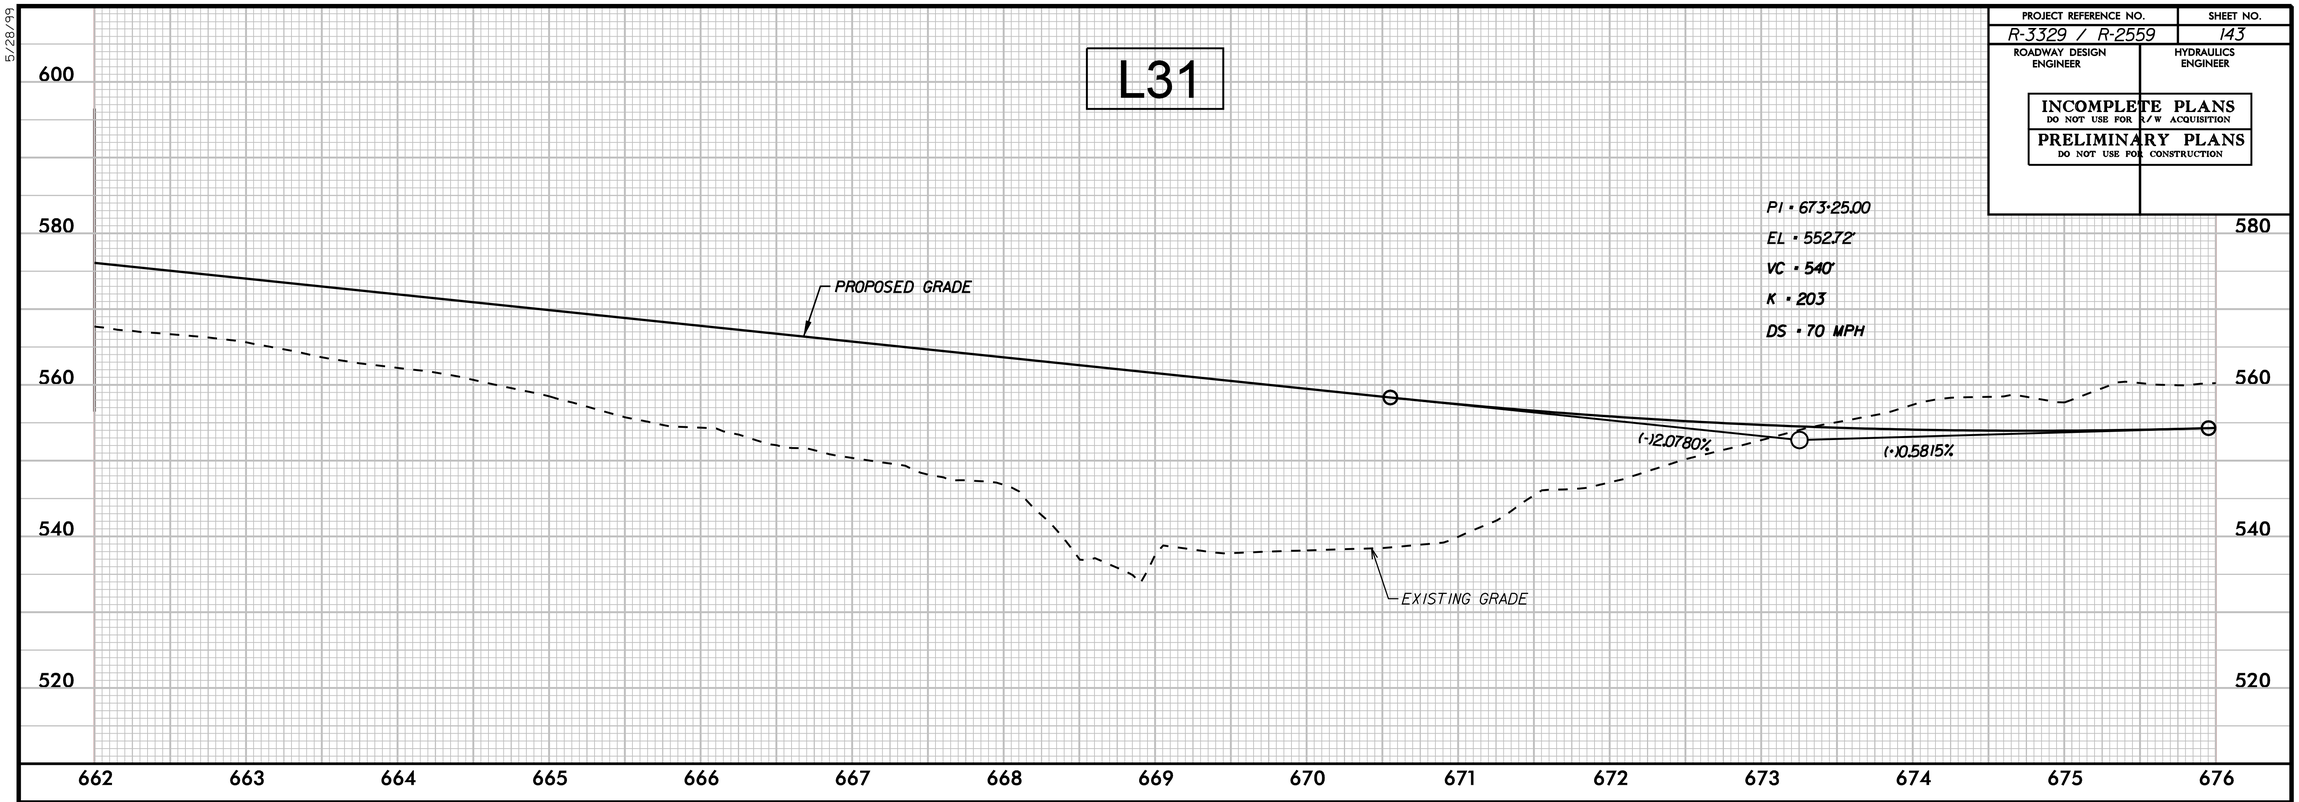

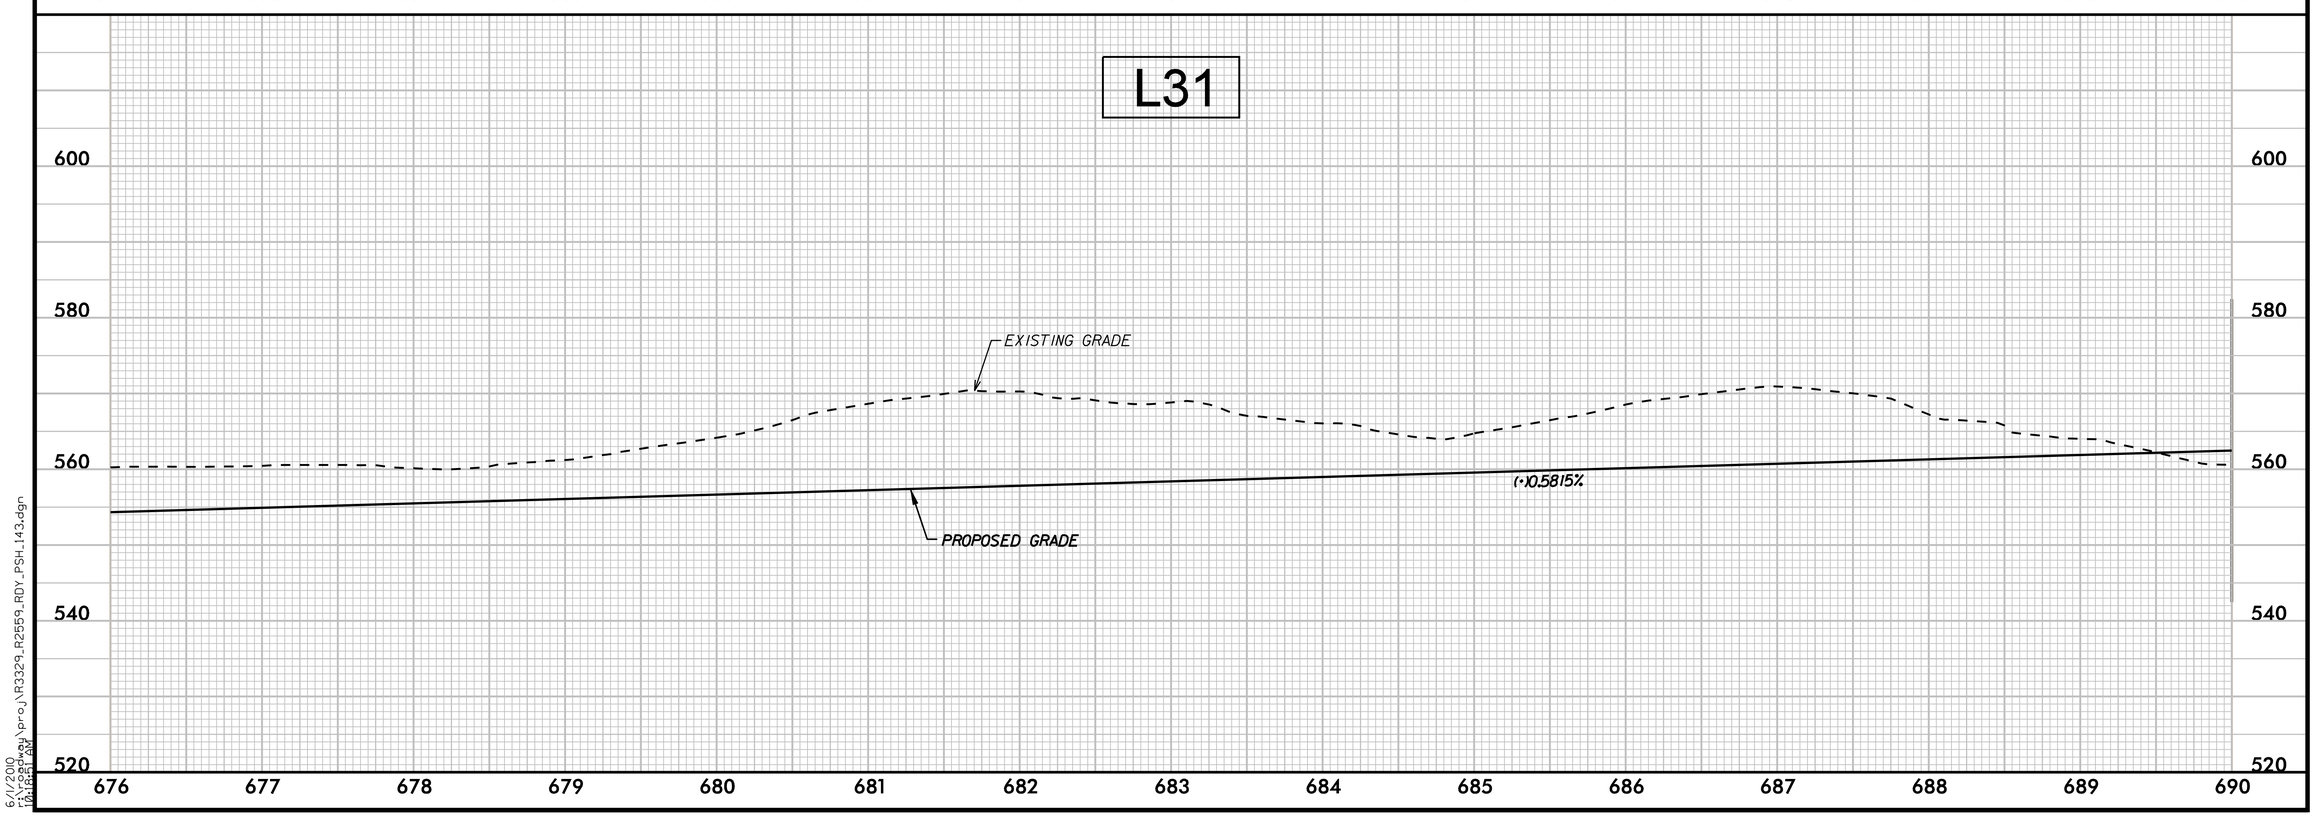

5/28/99

6/1/2010
r:\roadway\proj\R3329_R2559_RDY_PSH_143.dgn
10:18:51 AM

5/28/99

PROJECT REFERENCE NO.	SHEET NO.
R-3329 / R-2559	144
ROADWAY DESIGN ENGINEER	HYDRAULICS ENGINEER

INCOMPLETE PLANS
DO NOT USE FOR R/W ACQUISITION

PRELIMINARY PLANS
DO NOT USE FOR CONSTRUCTION

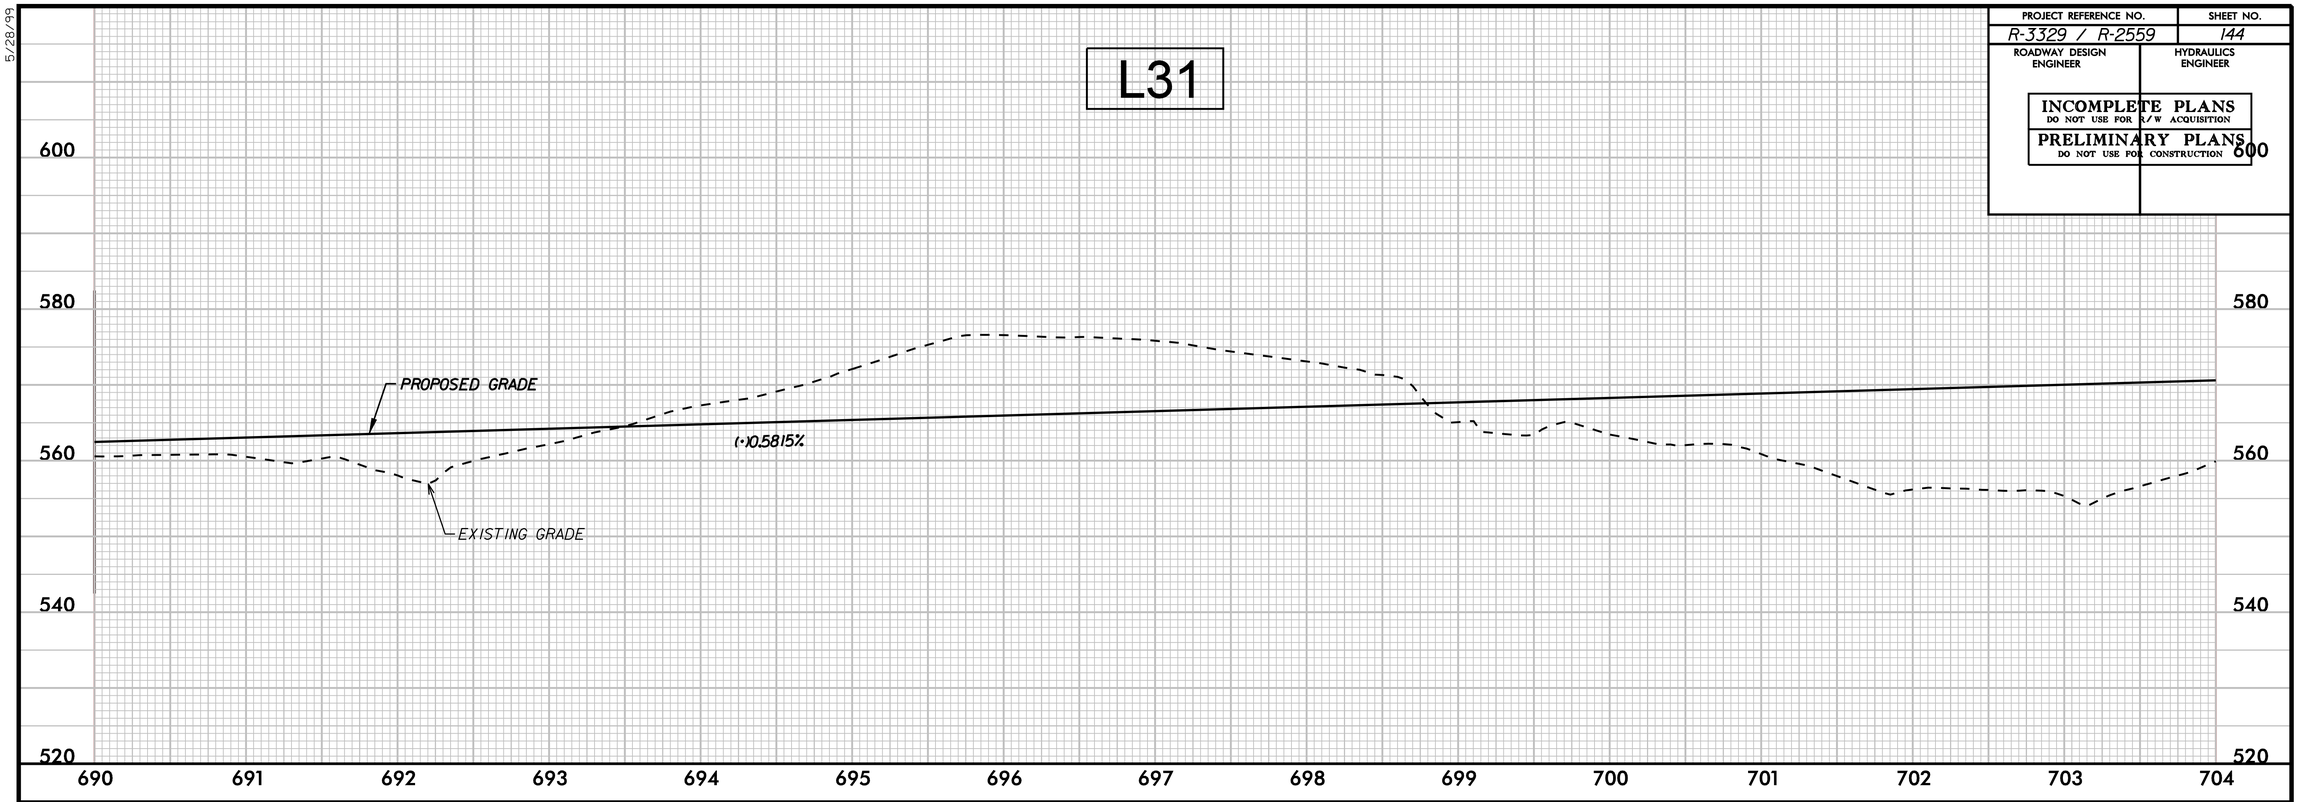

6/1/2010
r:\roadway\proj\R3329_R2559_RDY_PSH_144.dgn
10:24 AM

PROJECT REFERENCE NO.	SHEET NO.
R-3329 / R-2559	145
ROADWAY DESIGN ENGINEER	HYDRAULICS ENGINEER

INCOMPLETE PLANS
DO NOT USE FOR R/W ACQUISITION

PRELIMINARY PLANS
DO NOT USE FOR CONSTRUCTION

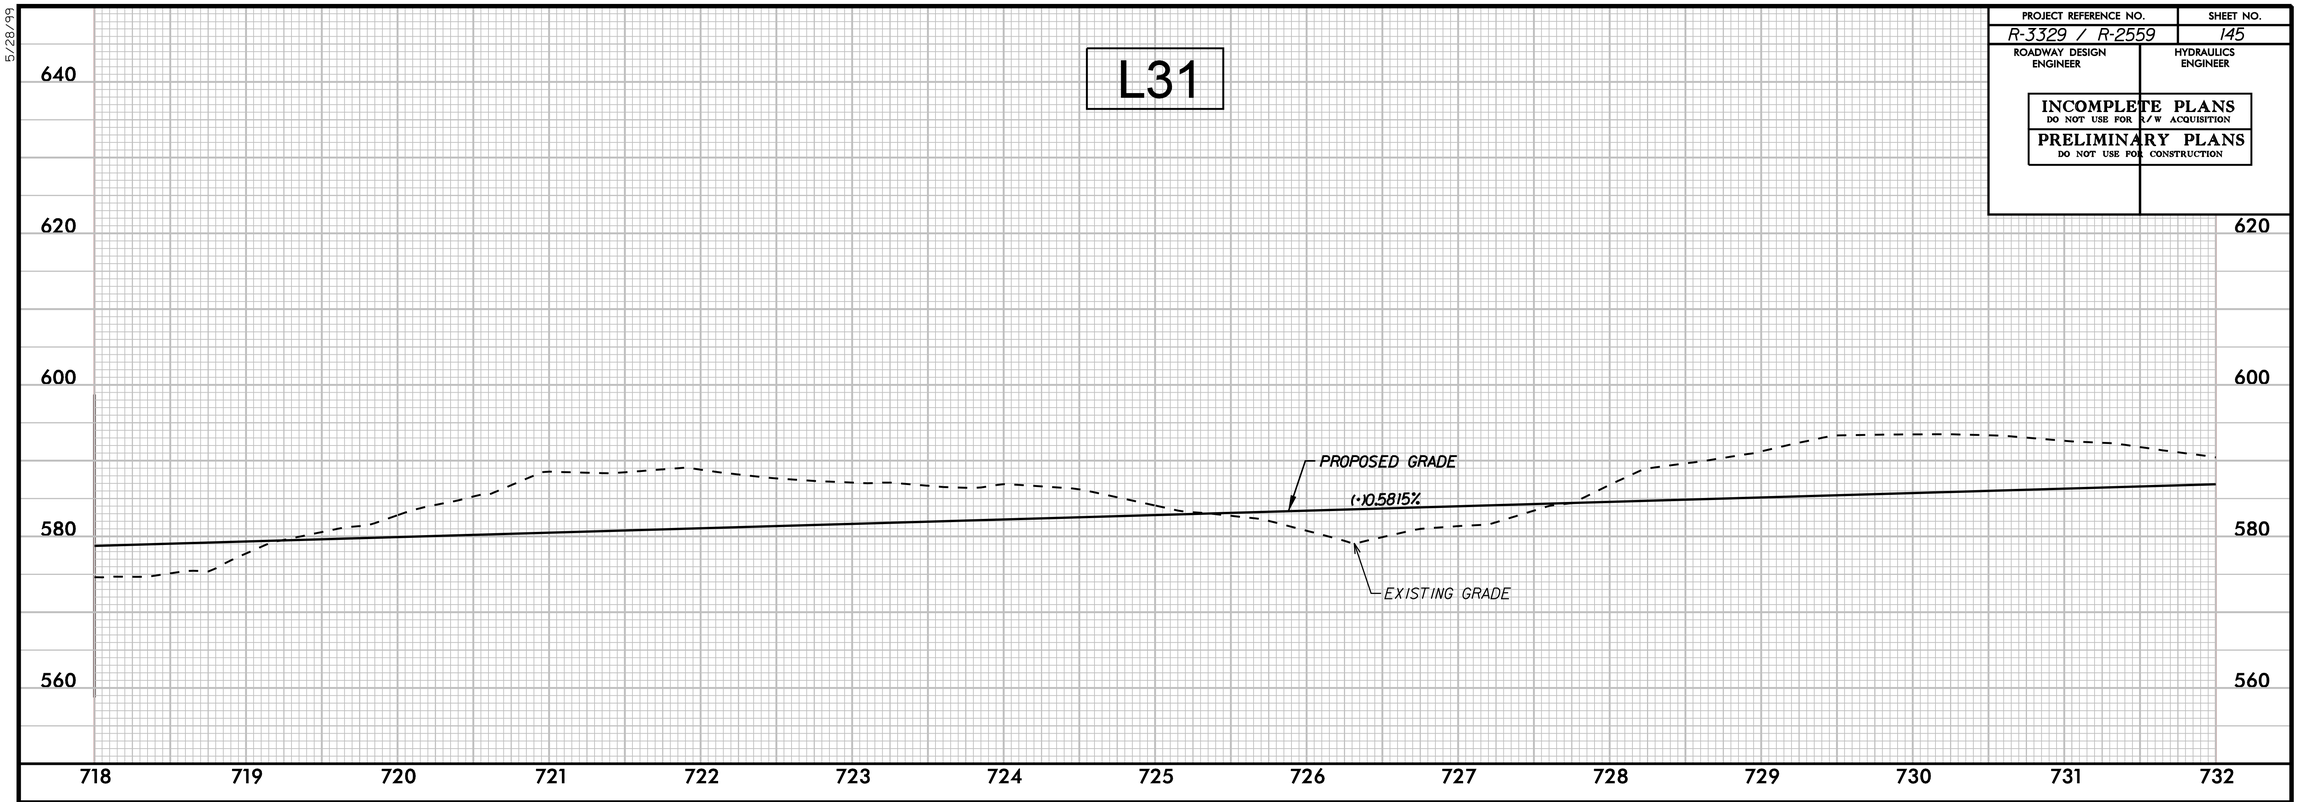

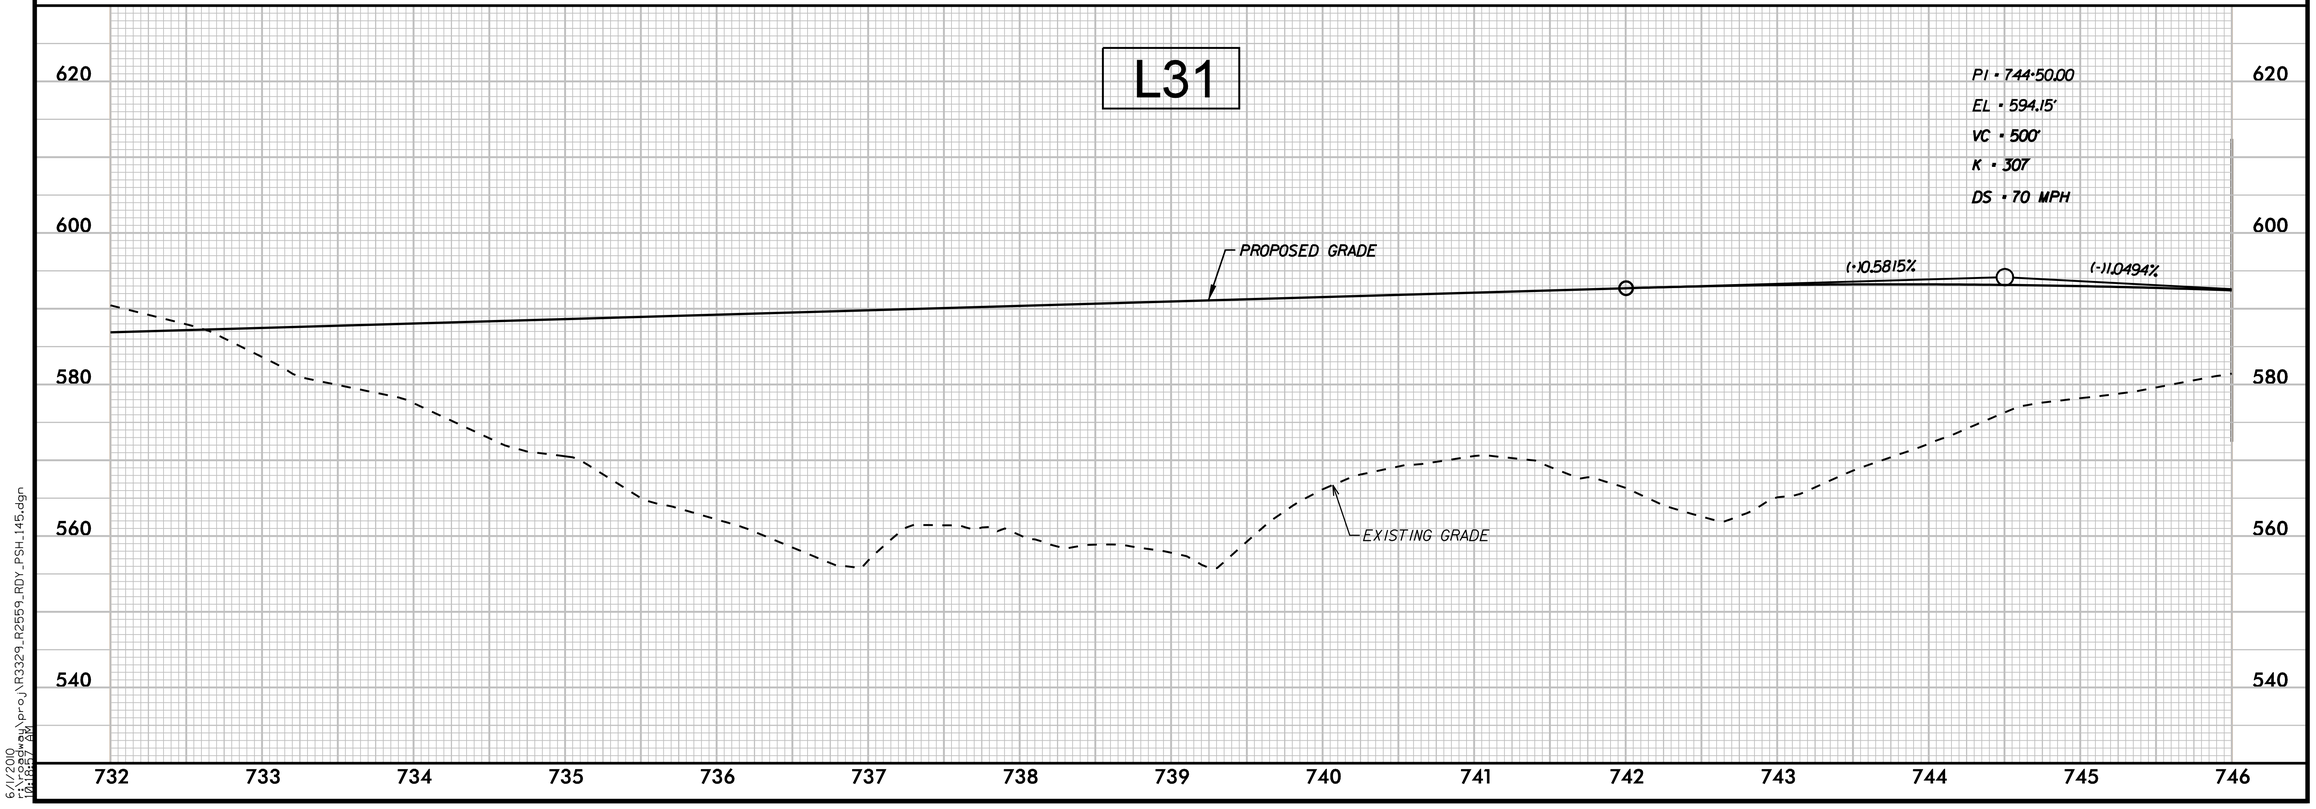

5/28/99

6/1/2010
r:\roadway\proj\R3329_R2559_RDY_PSH_145.dgn
08:27 AM

PROJECT REFERENCE NO.	SHEET NO.
R-3329 / R-2559	146
ROADWAY DESIGN ENGINEER	HYDRAULICS ENGINEER

INCOMPLETE PLANS
DO NOT USE FOR R/W ACQUISITION

PRELIMINARY PLANS
DO NOT USE FOR CONSTRUCTION

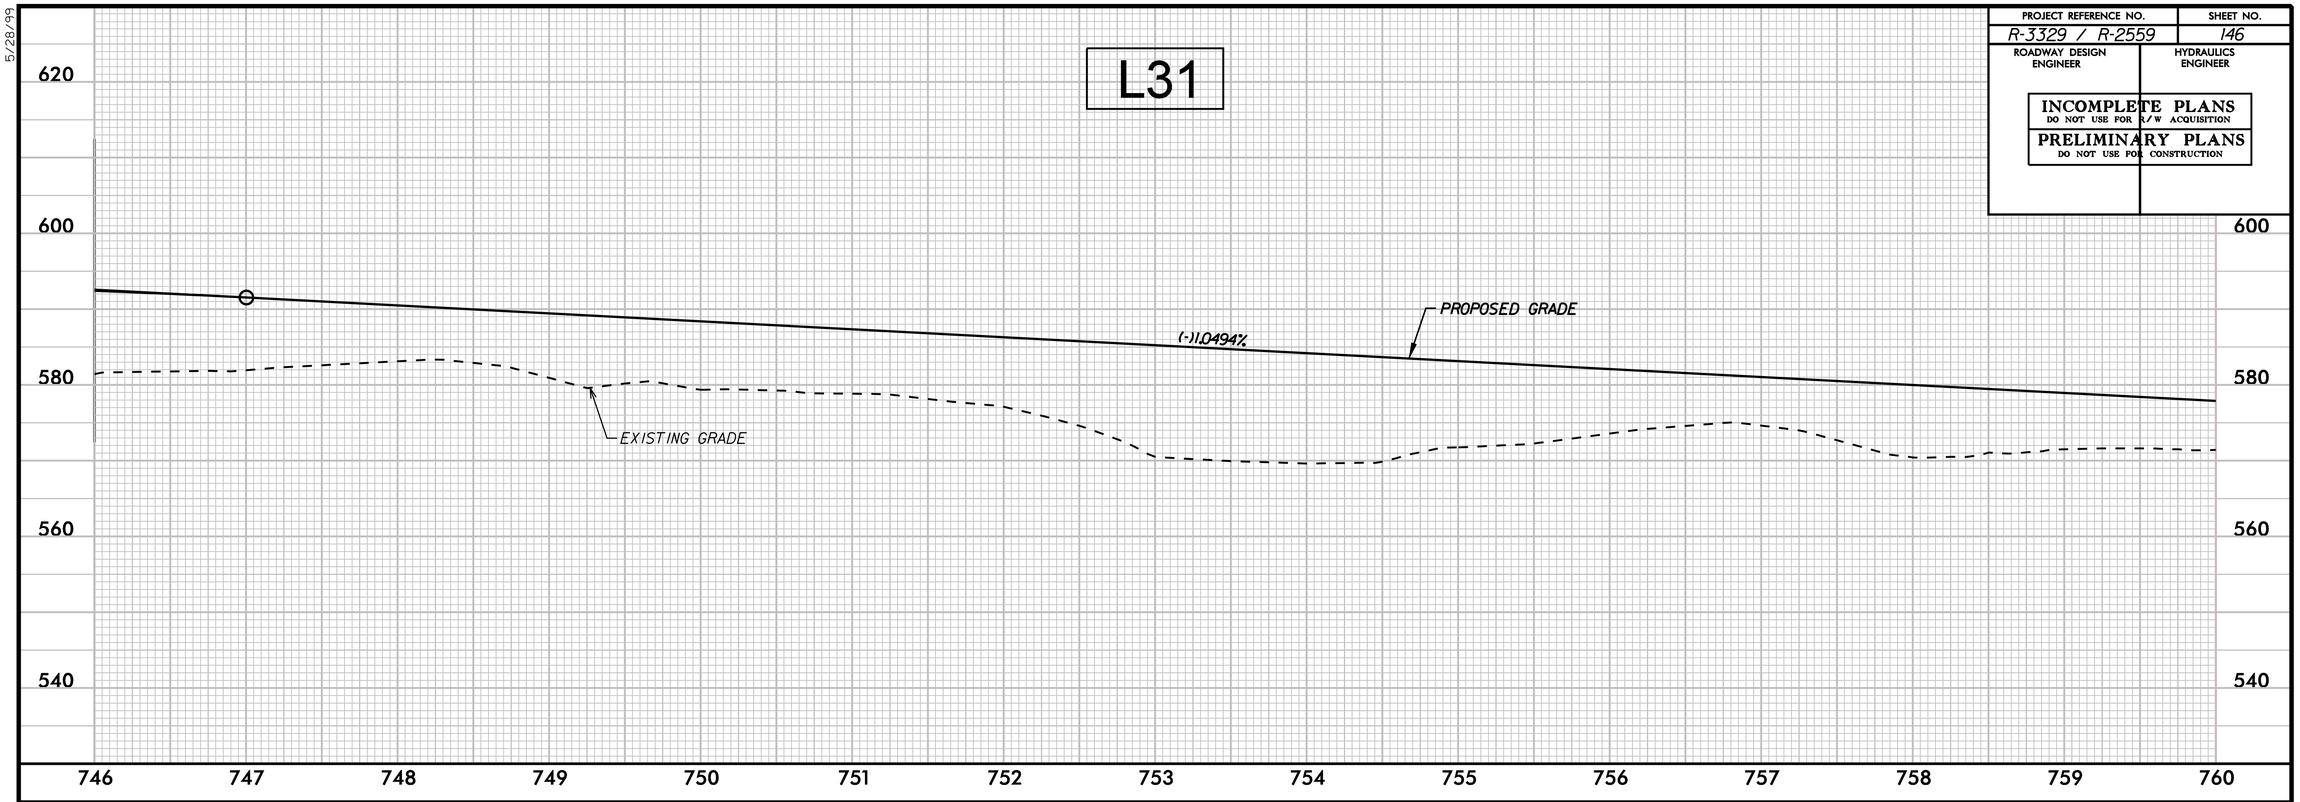

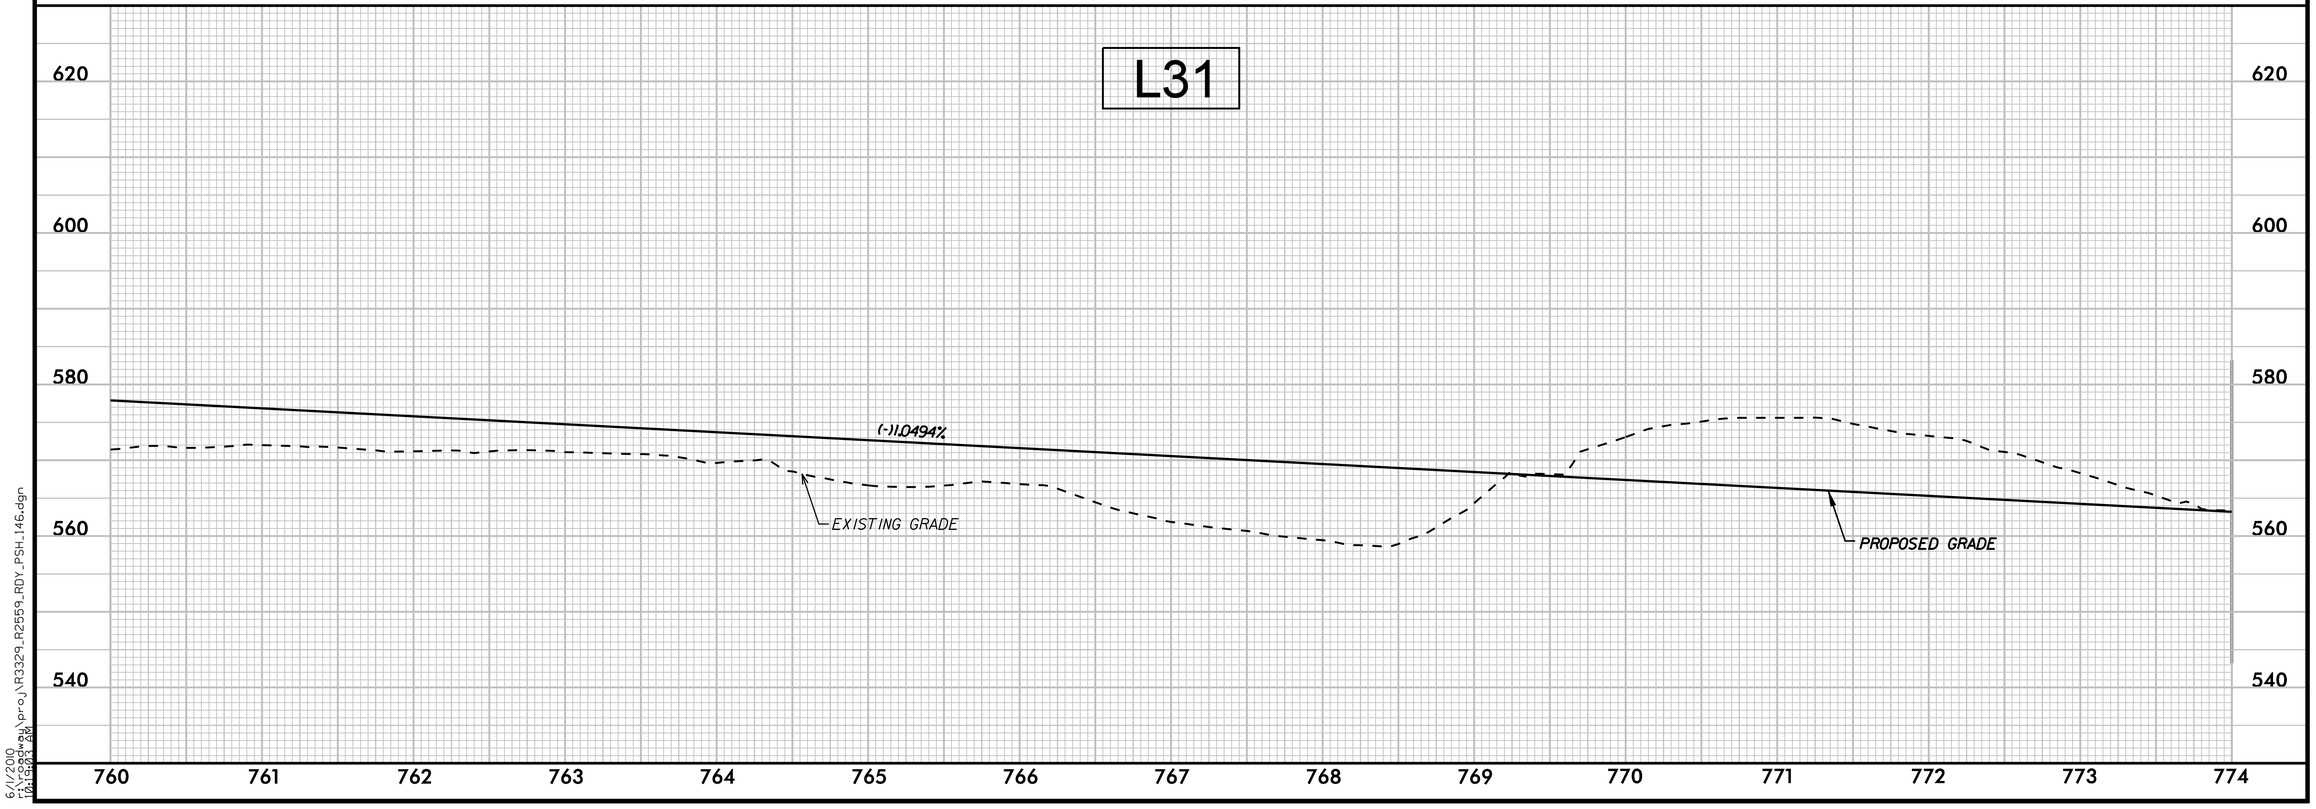

5/28/99

6/1/2010
r:\roadway\proj\R3329_R2559_RDY_PSH_146.dgn
04:50:21 PM

PROJECT REFERENCE NO.	SHEET NO.
R-3329 / R-2559	147
ROADWAY DESIGN ENGINEER	HYDRAULICS ENGINEER

INCOMPLETE PLANS
DO NOT USE FOR R/W ACQUISITION

PRELIMINARY PLANS
DO NOT USE FOR CONSTRUCTION

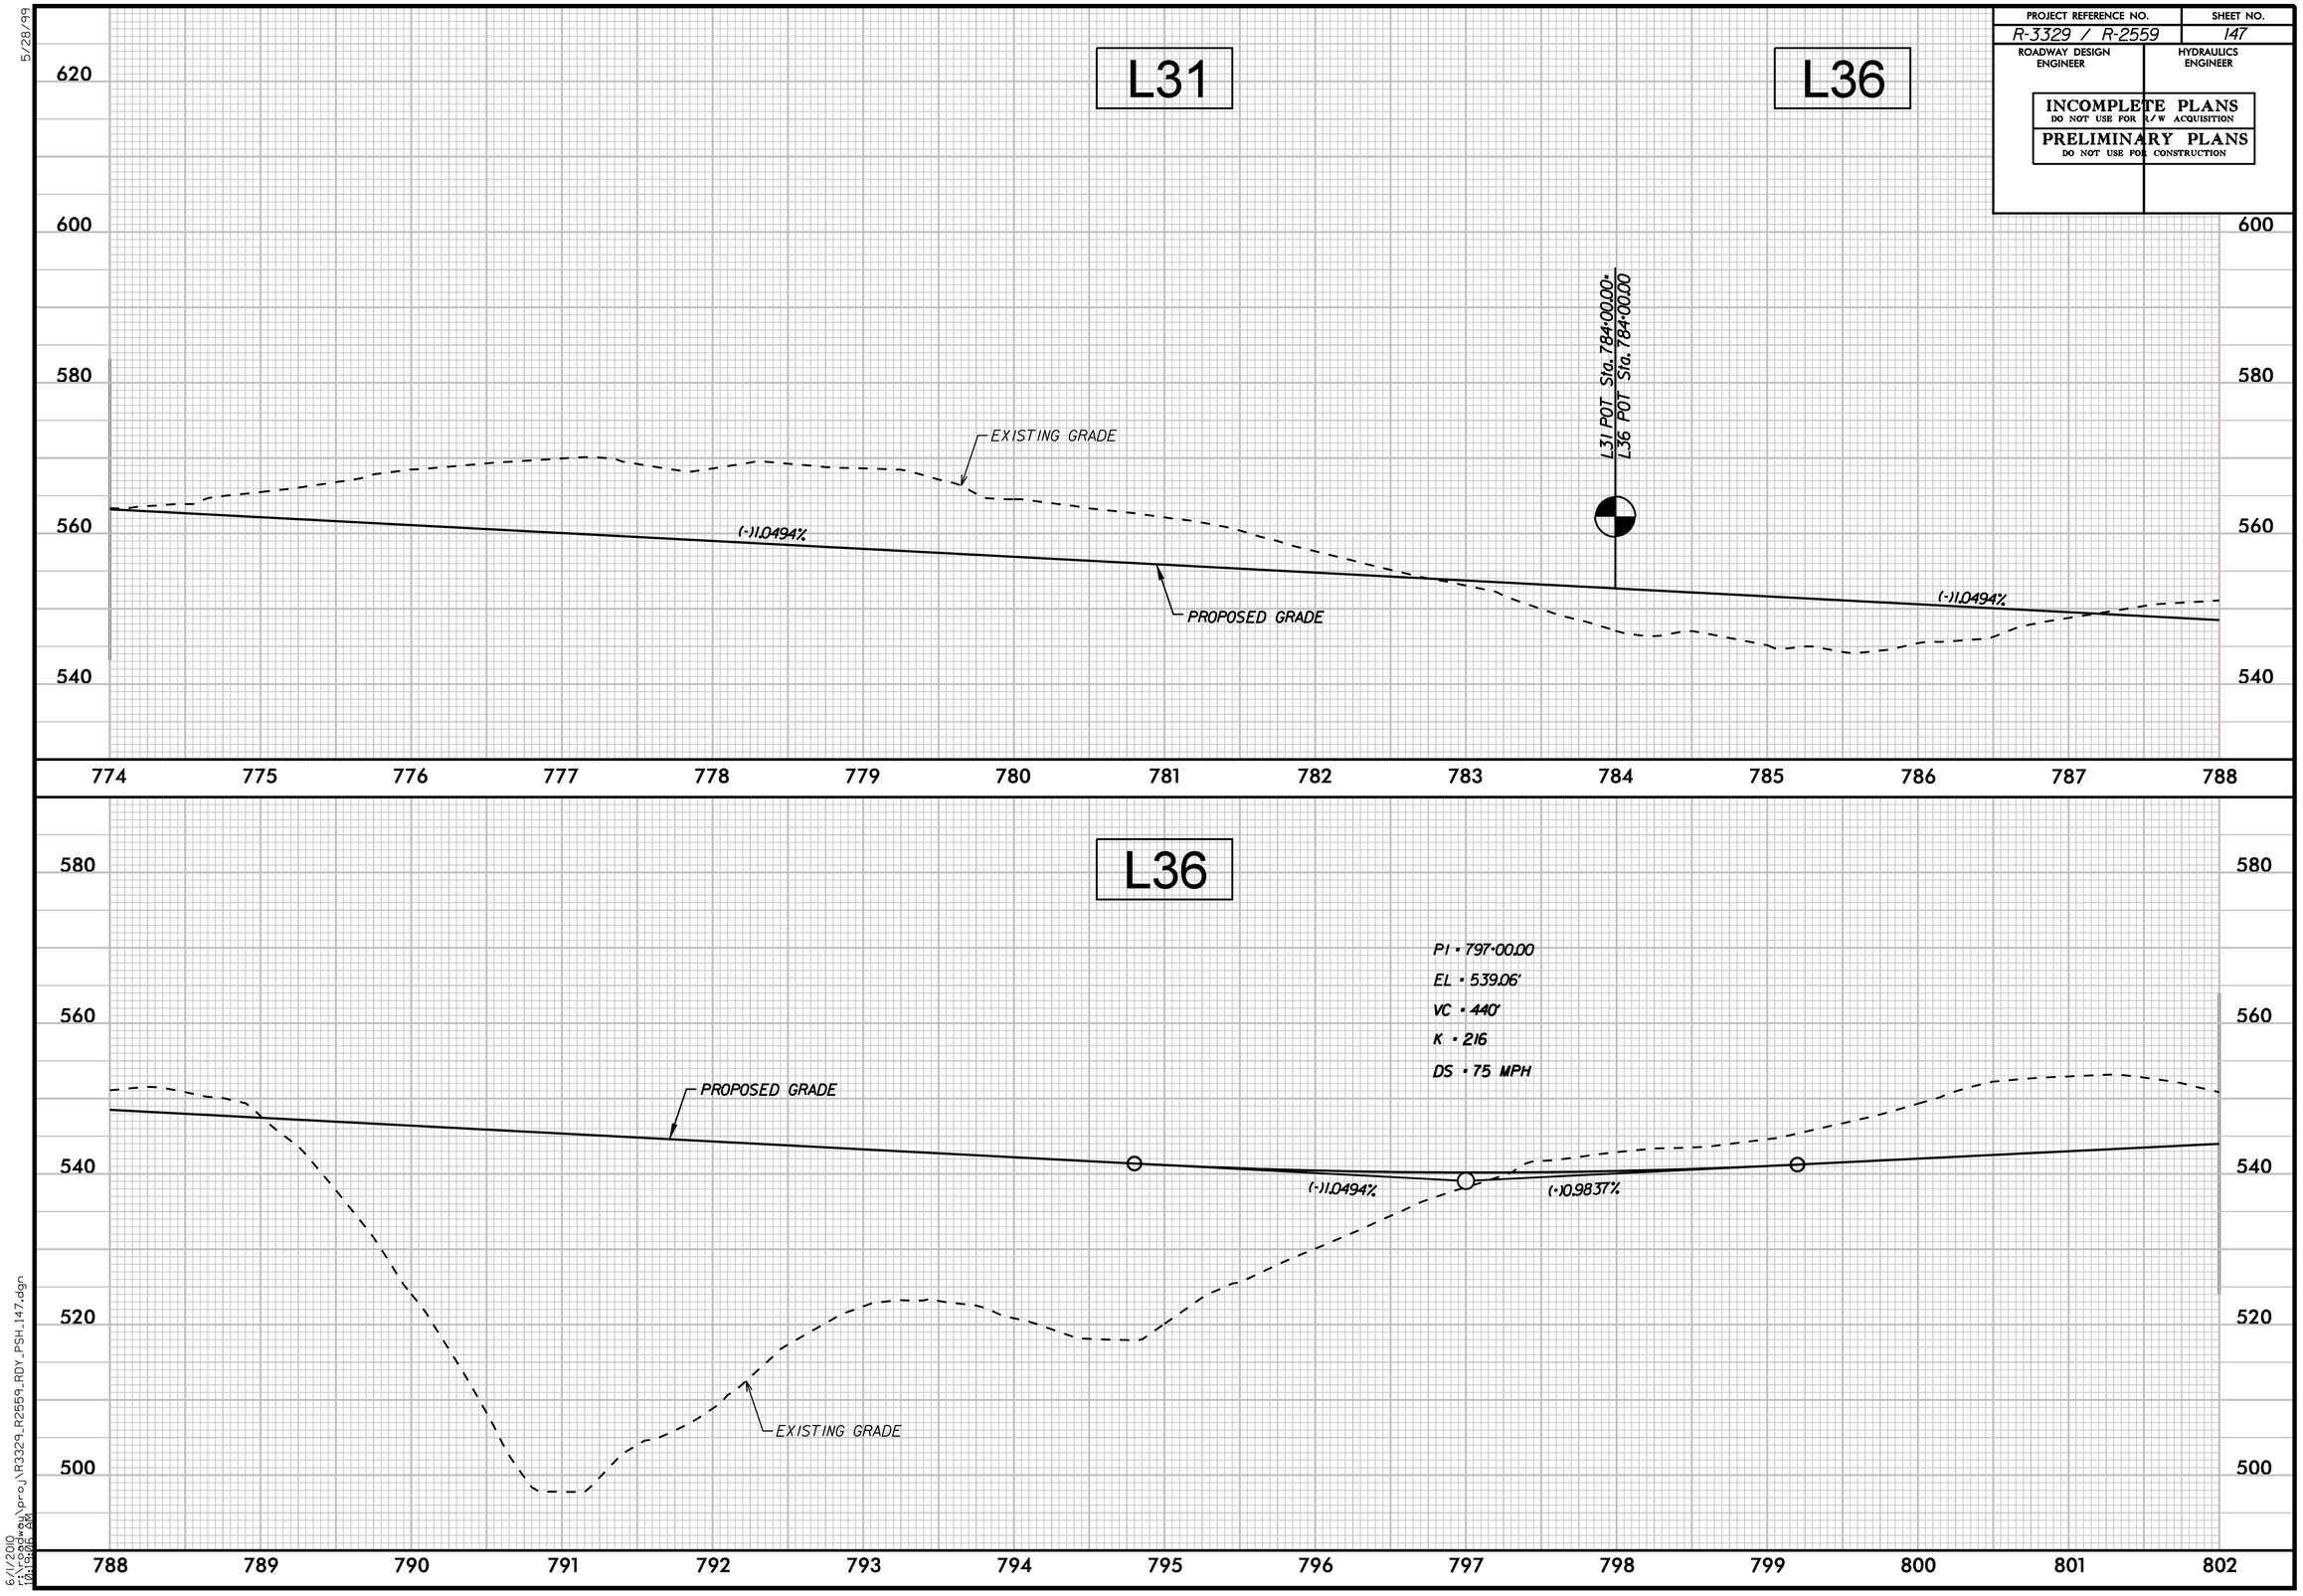

5/28/99

6/1/2010
r:\roadway\proj\R3329_R2559_RDY_PSH_147.dgn
04:19:26 PM

PROJECT REFERENCE NO.	SHEET NO.
R-3329 / R-2559	148
ROADWAY DESIGN ENGINEER	HYDRAULICS ENGINEER

INCOMPLETE PLANS
DO NOT USE FOR R/W ACQUISITION

PRELIMINARY PLANS
DO NOT USE FOR CONSTRUCTION

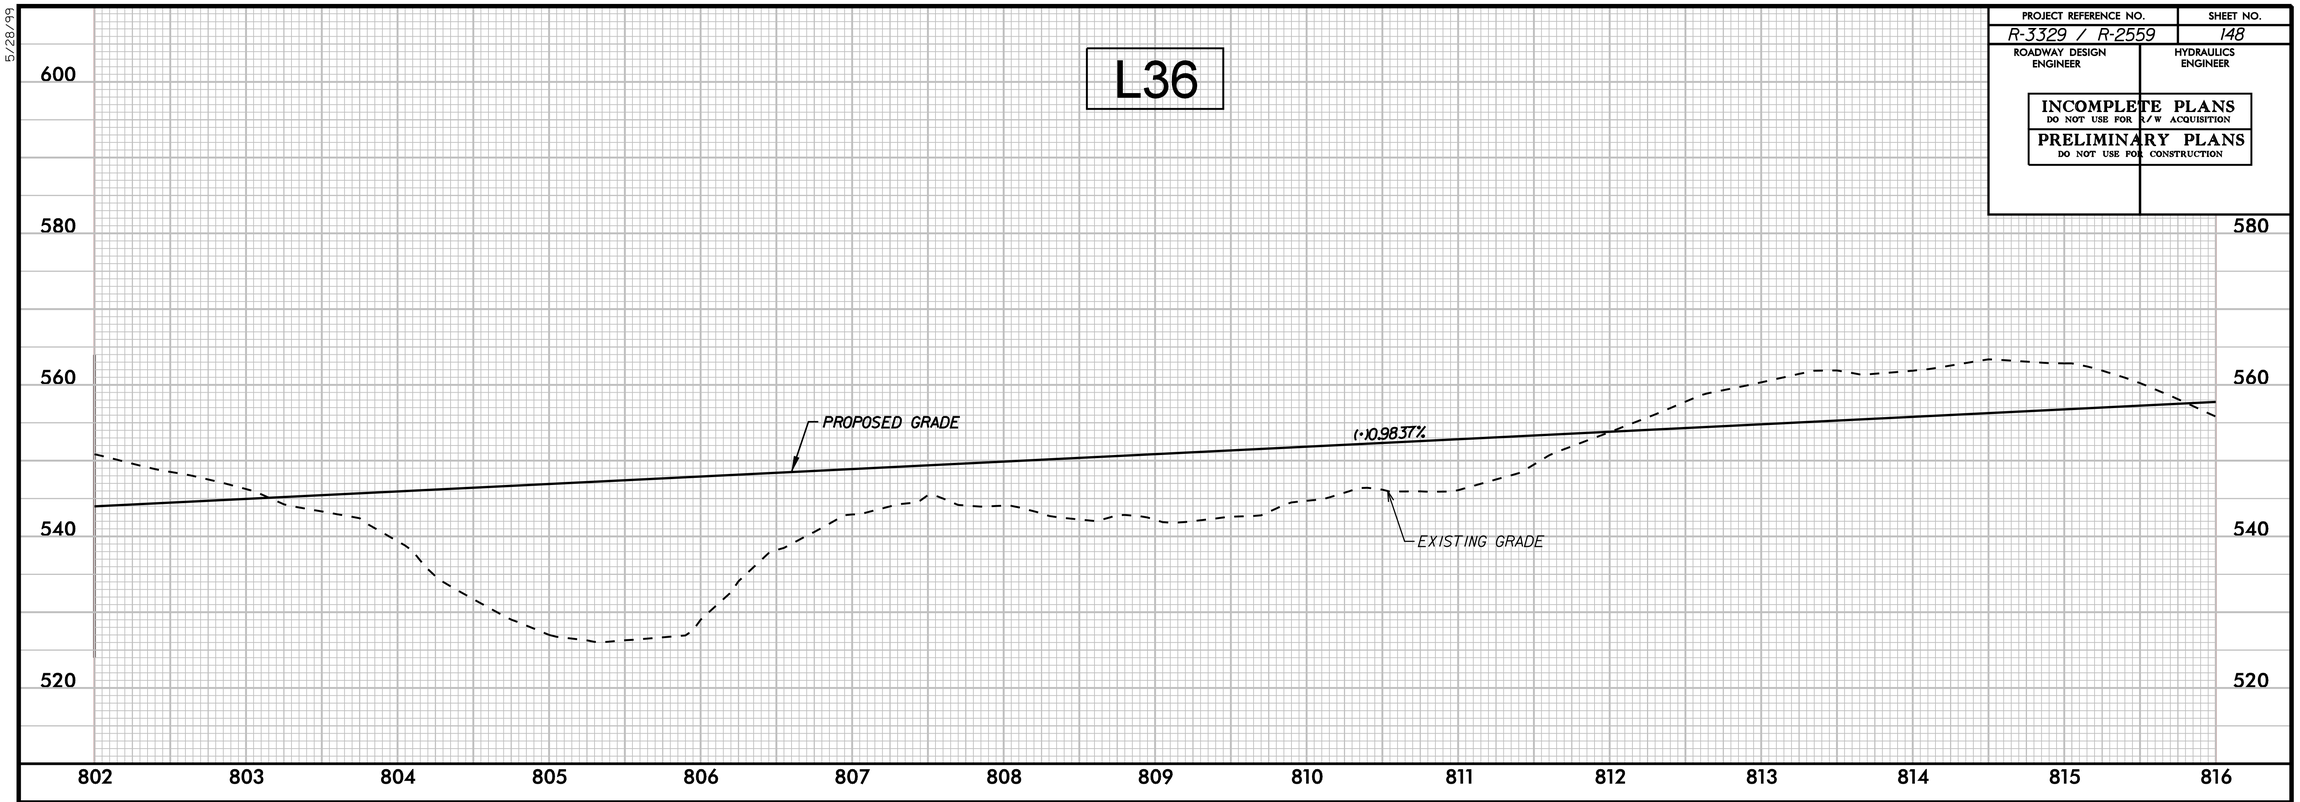

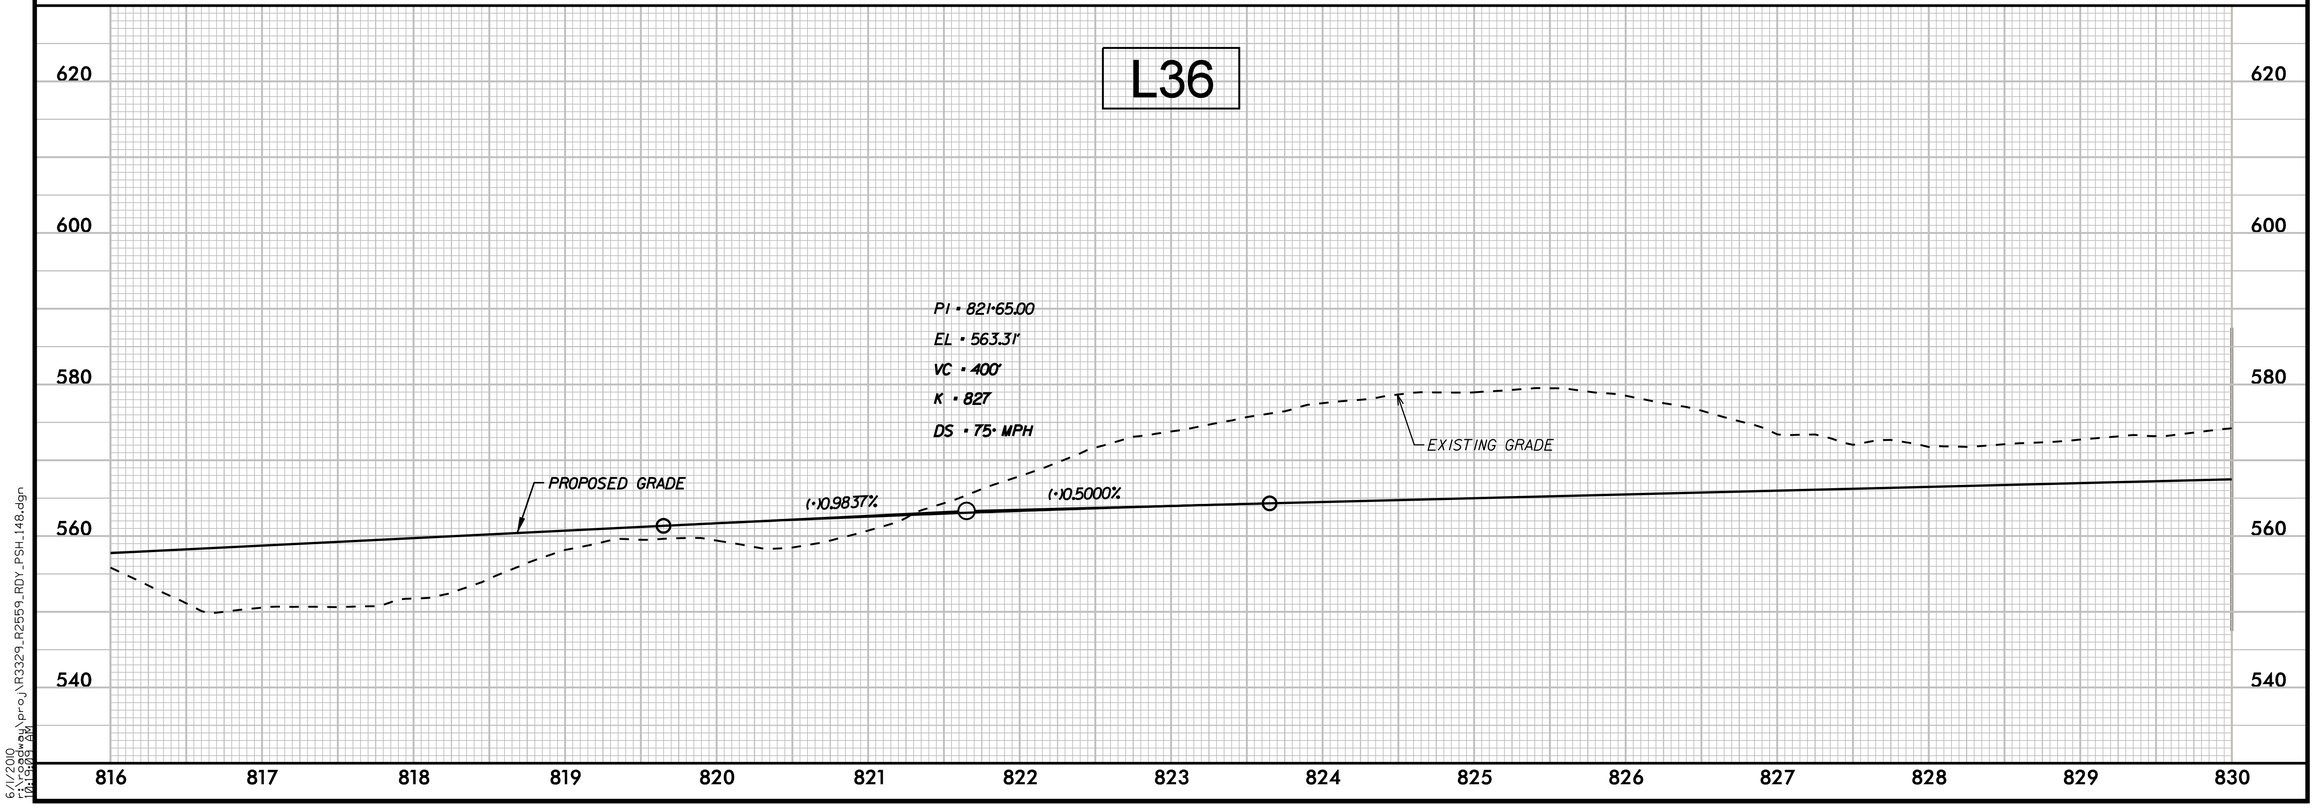

5/28/99

6/1/2010
r:\roadway\proj\R3329_R2559_RDY_PSH_148.dgn
04:50:24 PM

PROJECT REFERENCE NO.	SHEET NO.
R-3329 / R-2559	149
ROADWAY DESIGN ENGINEER	HYDRAULICS ENGINEER

INCOMPLETE PLANS
DO NOT USE FOR R/W ACQUISITION

PRELIMINARY PLANS
DO NOT USE FOR CONSTRUCTION

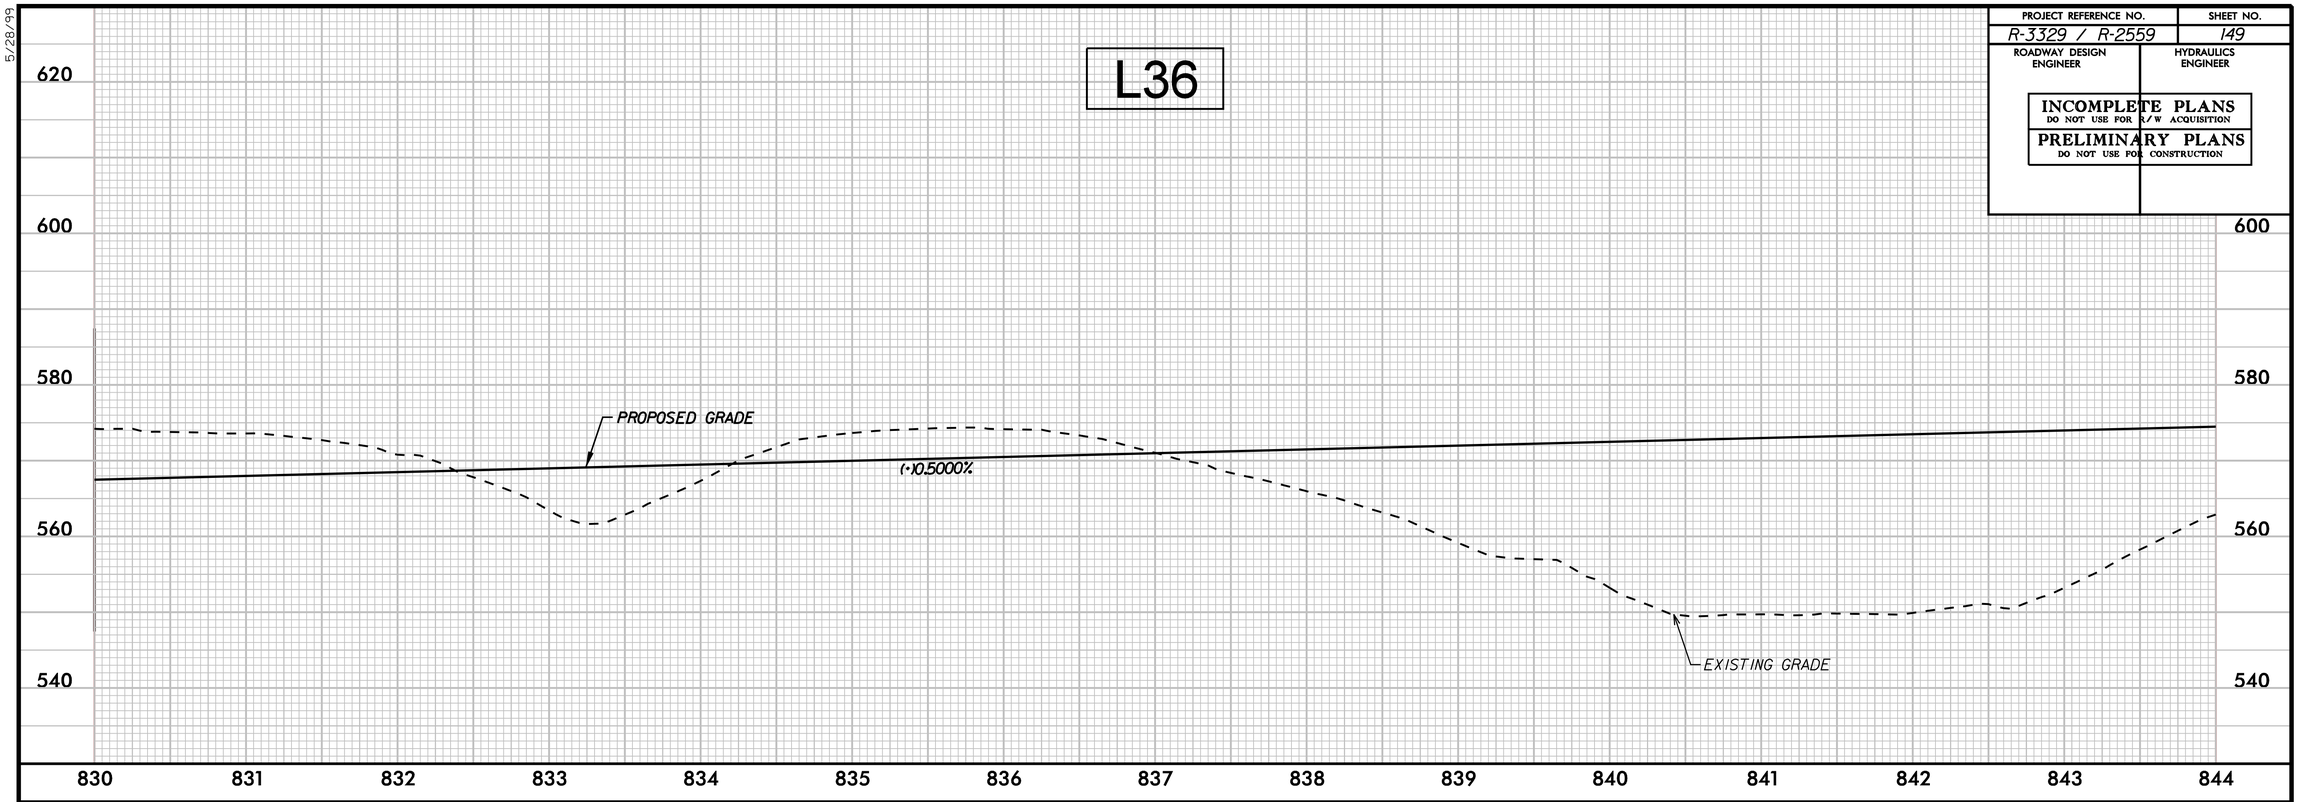

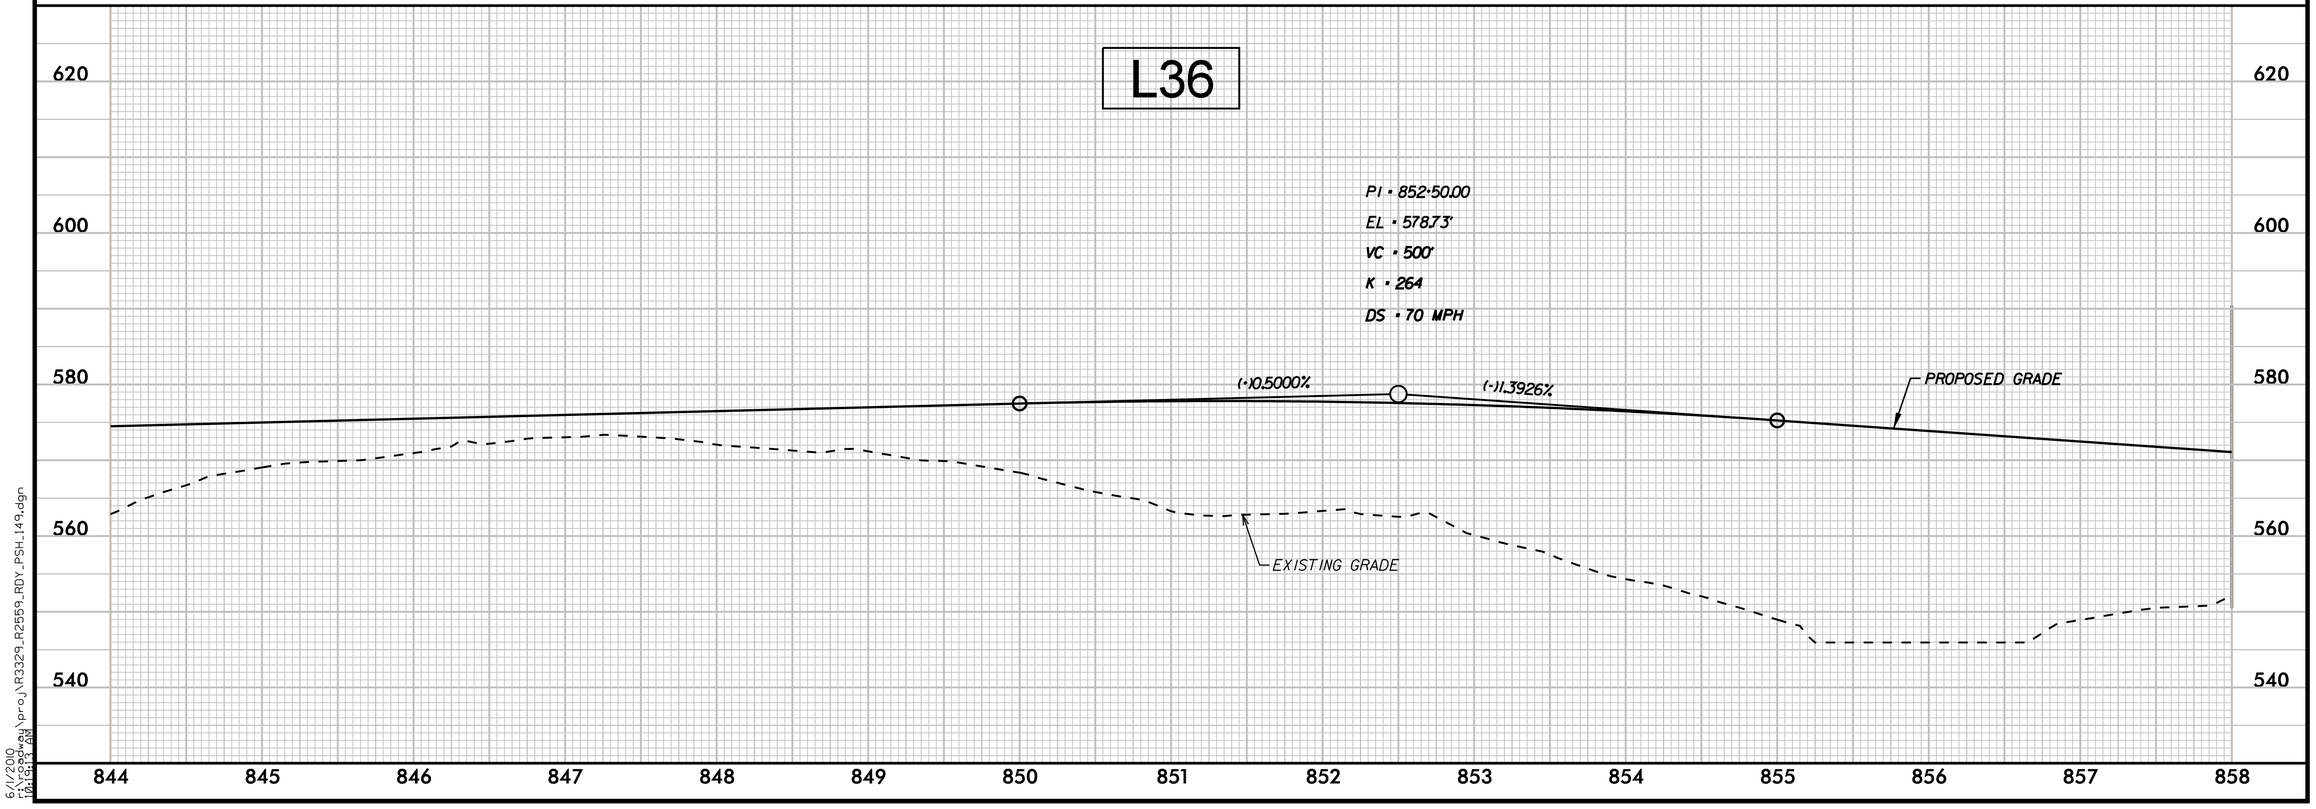

5/28/99

6/1/2010
r:\roadway\proj\R3329_R2559_RDY_PSH_149.dgn
04:51:17 PM

PROJECT REFERENCE NO.	SHEET NO.
R-3329 / R-2559	150
ROADWAY DESIGN ENGINEER	HYDRAULICS ENGINEER

INCOMPLETE PLANS
DO NOT USE FOR R/W ACQUISITION

PRELIMINARY PLANS
DO NOT USE FOR CONSTRUCTION

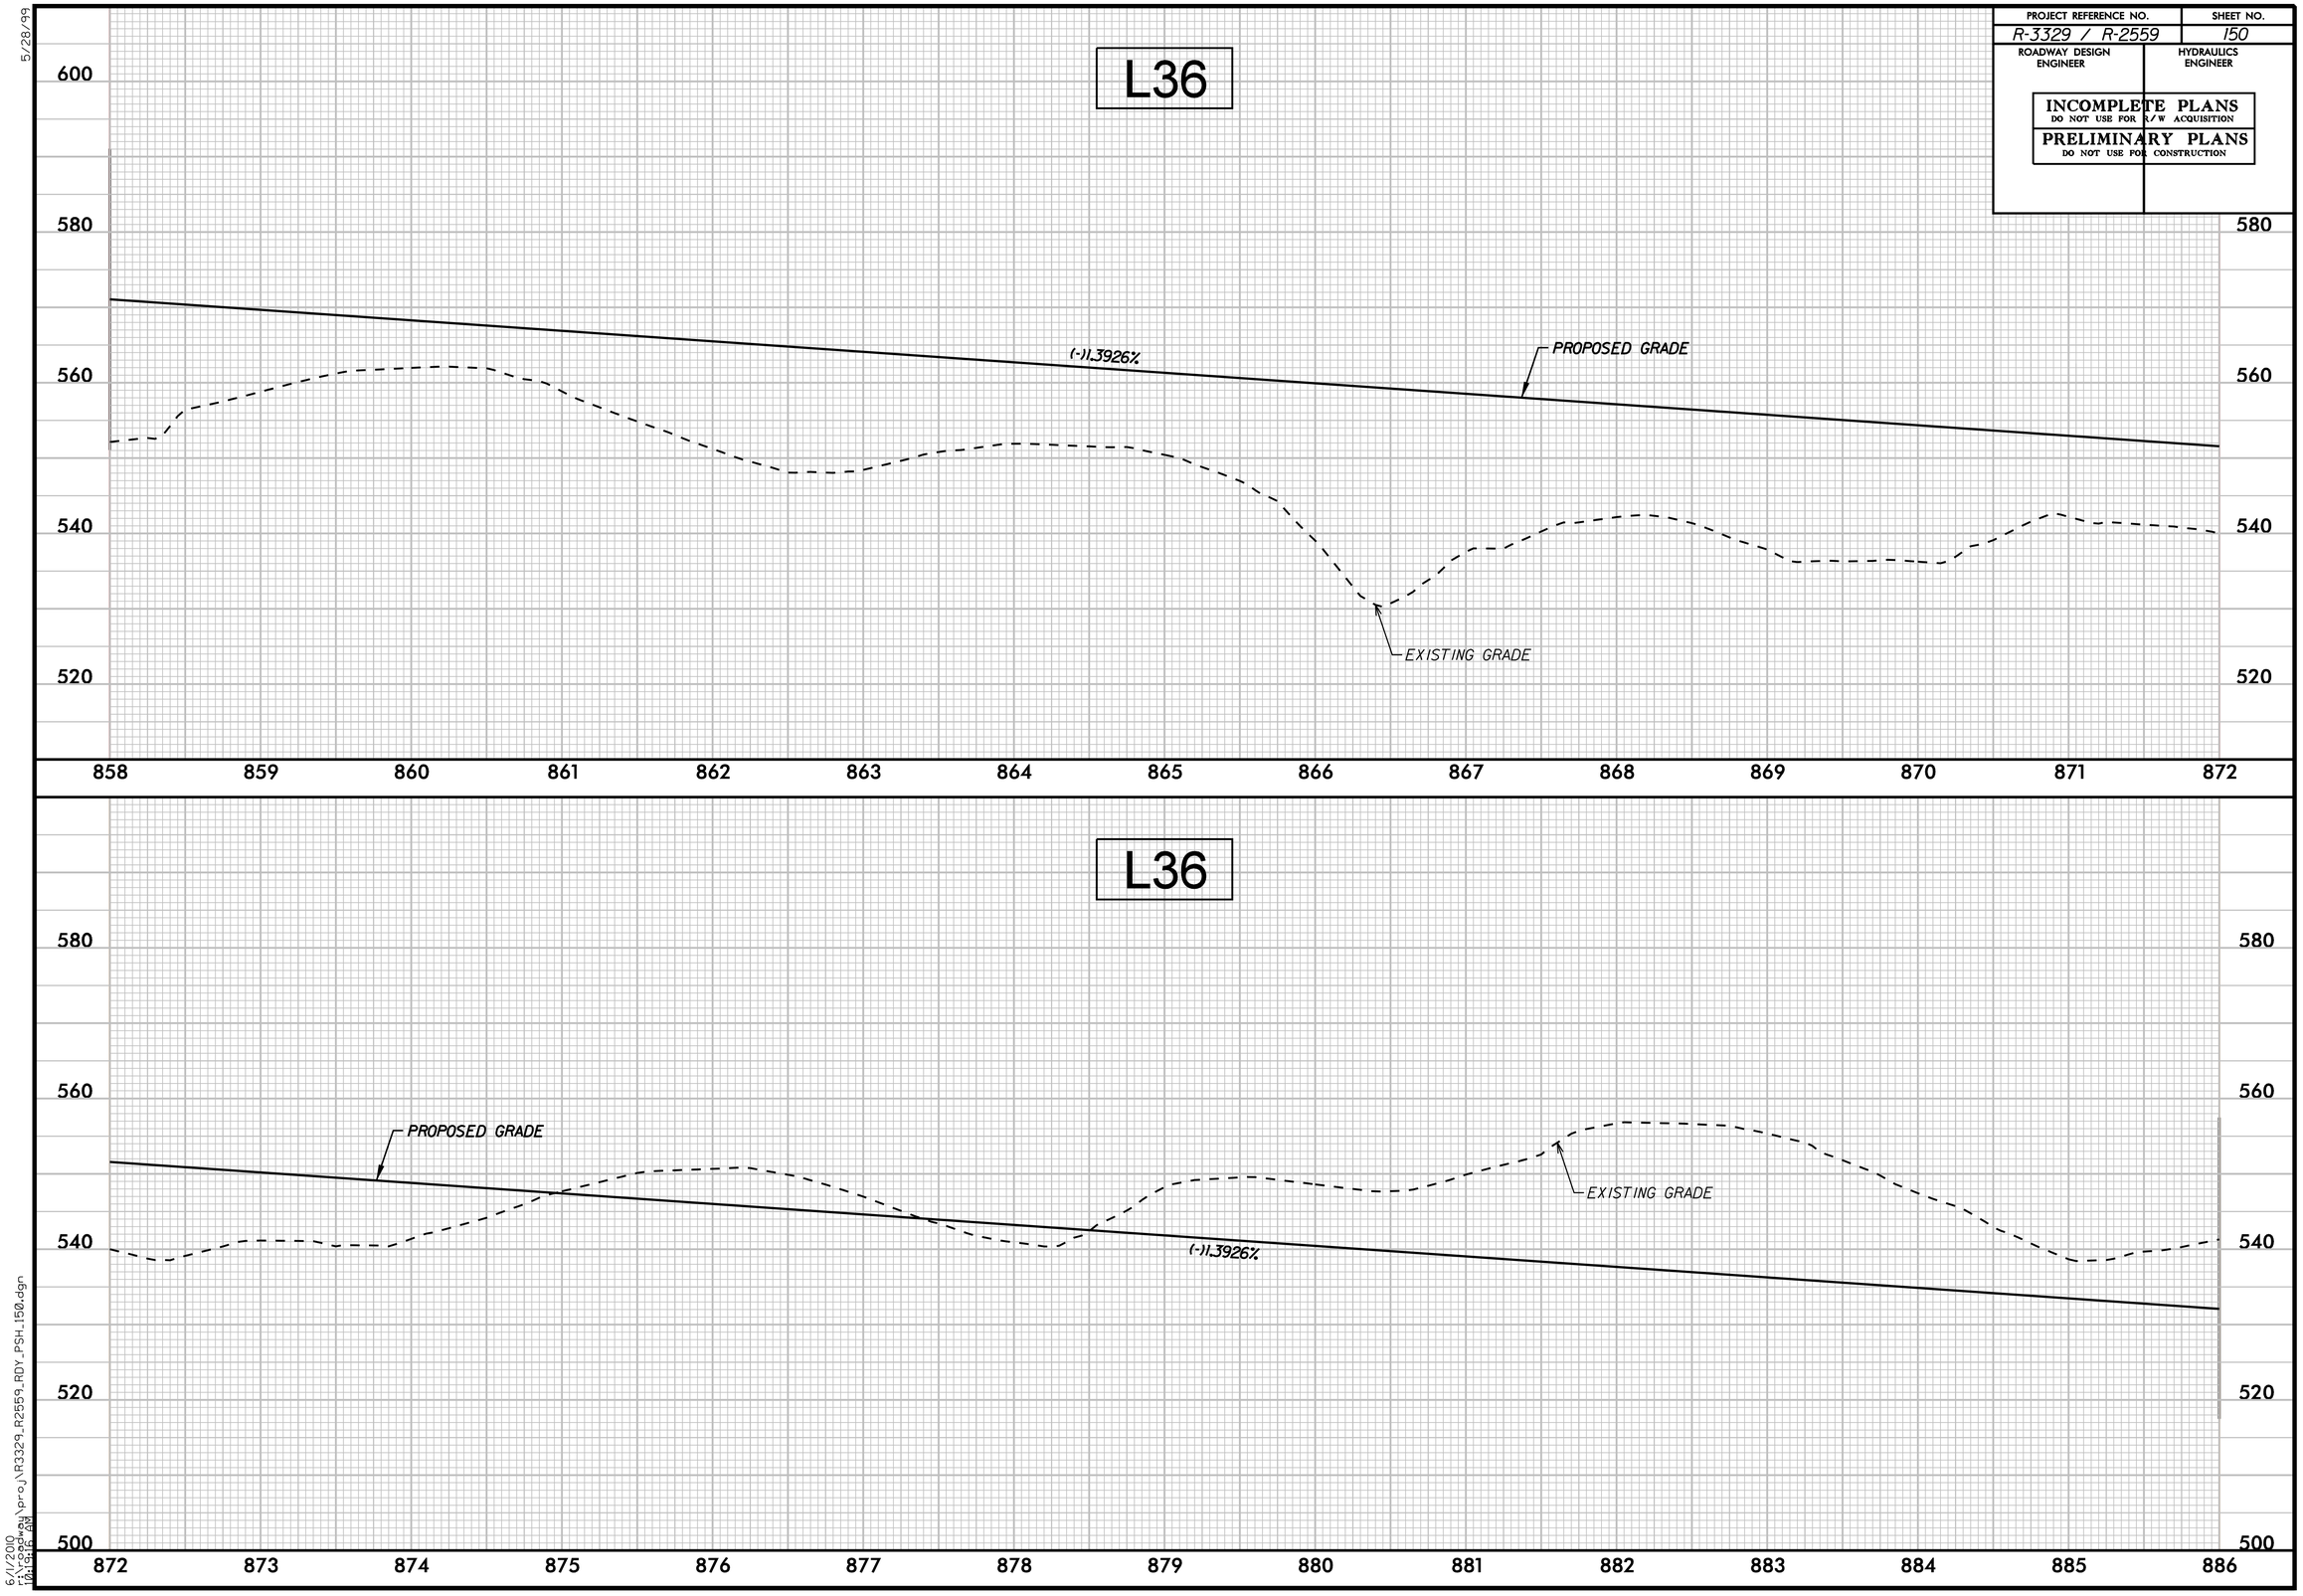

5/28/99

6/1/2010
r:\roadway\proj\R3329_R2559_RDY_PSH_150.dgn
04:51:12 PM

PROJECT REFERENCE NO.	SHEET NO.
R-3329 / R-2559	151
ROADWAY DESIGN ENGINEER	HYDRAULICS ENGINEER

INCOMPLETE PLANS
DO NOT USE FOR R/W ACQUISITION

PRELIMINARY PLANS
DO NOT USE FOR CONSTRUCTION

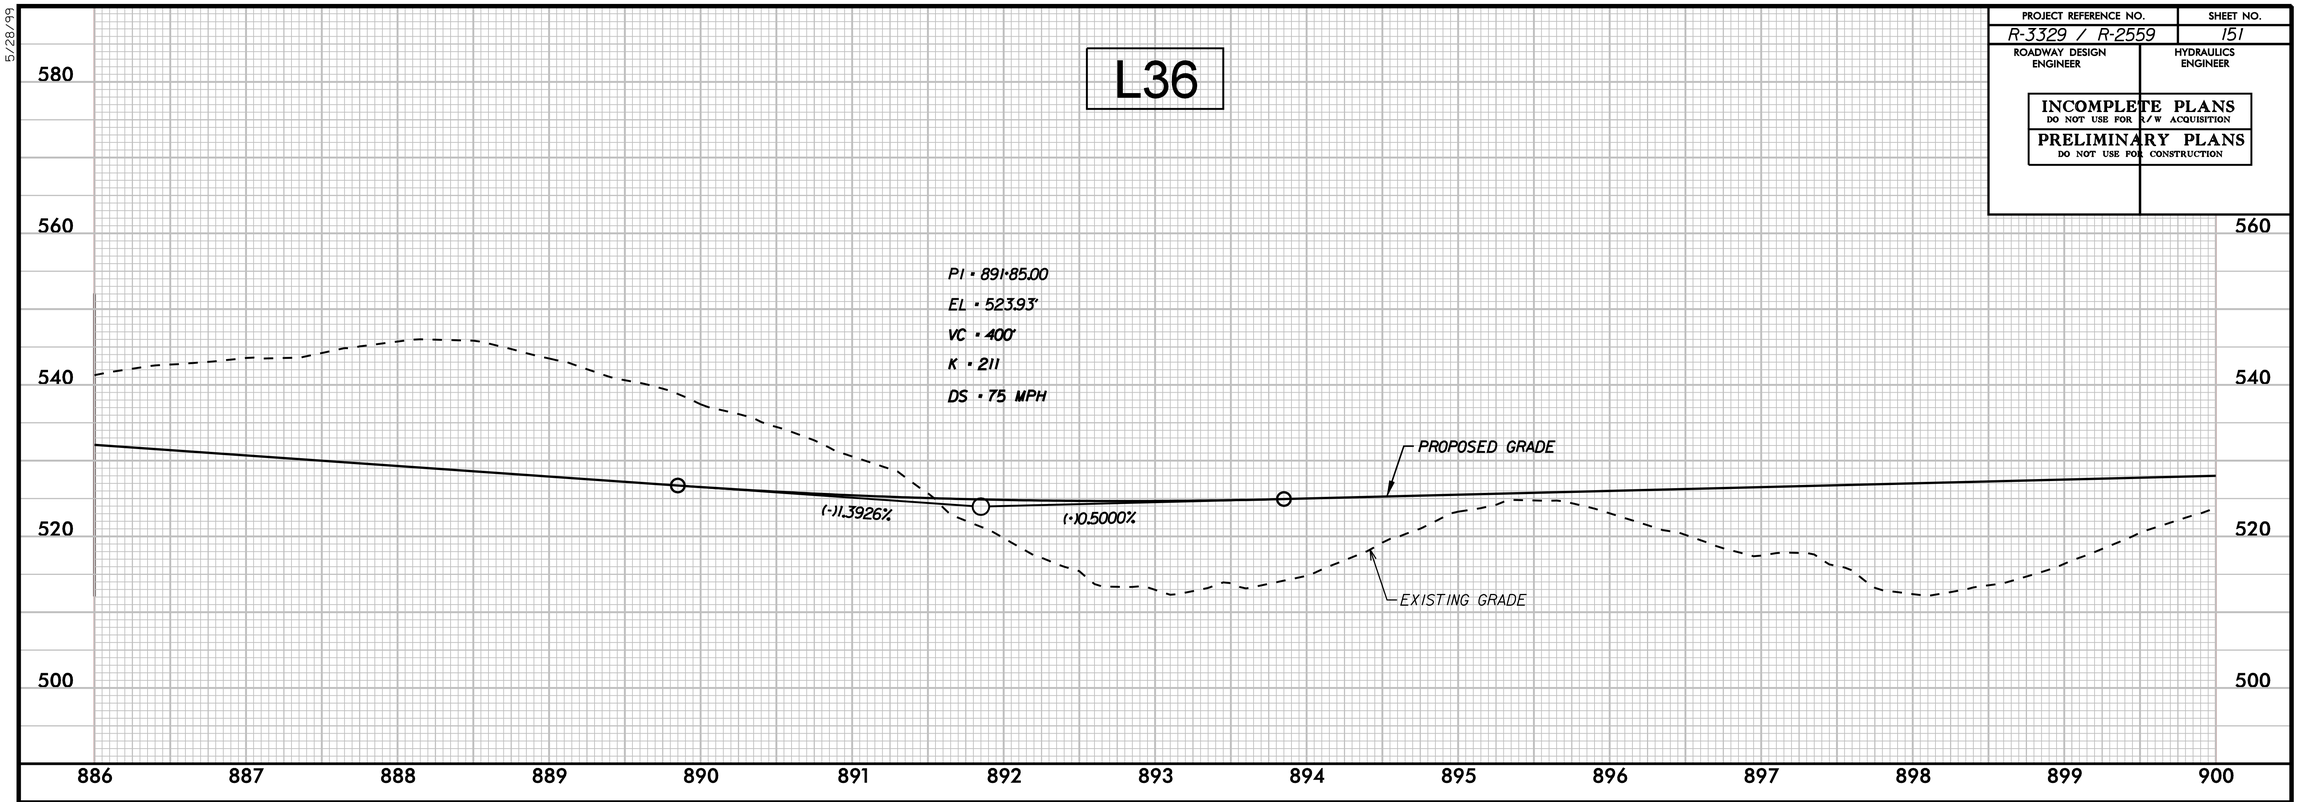

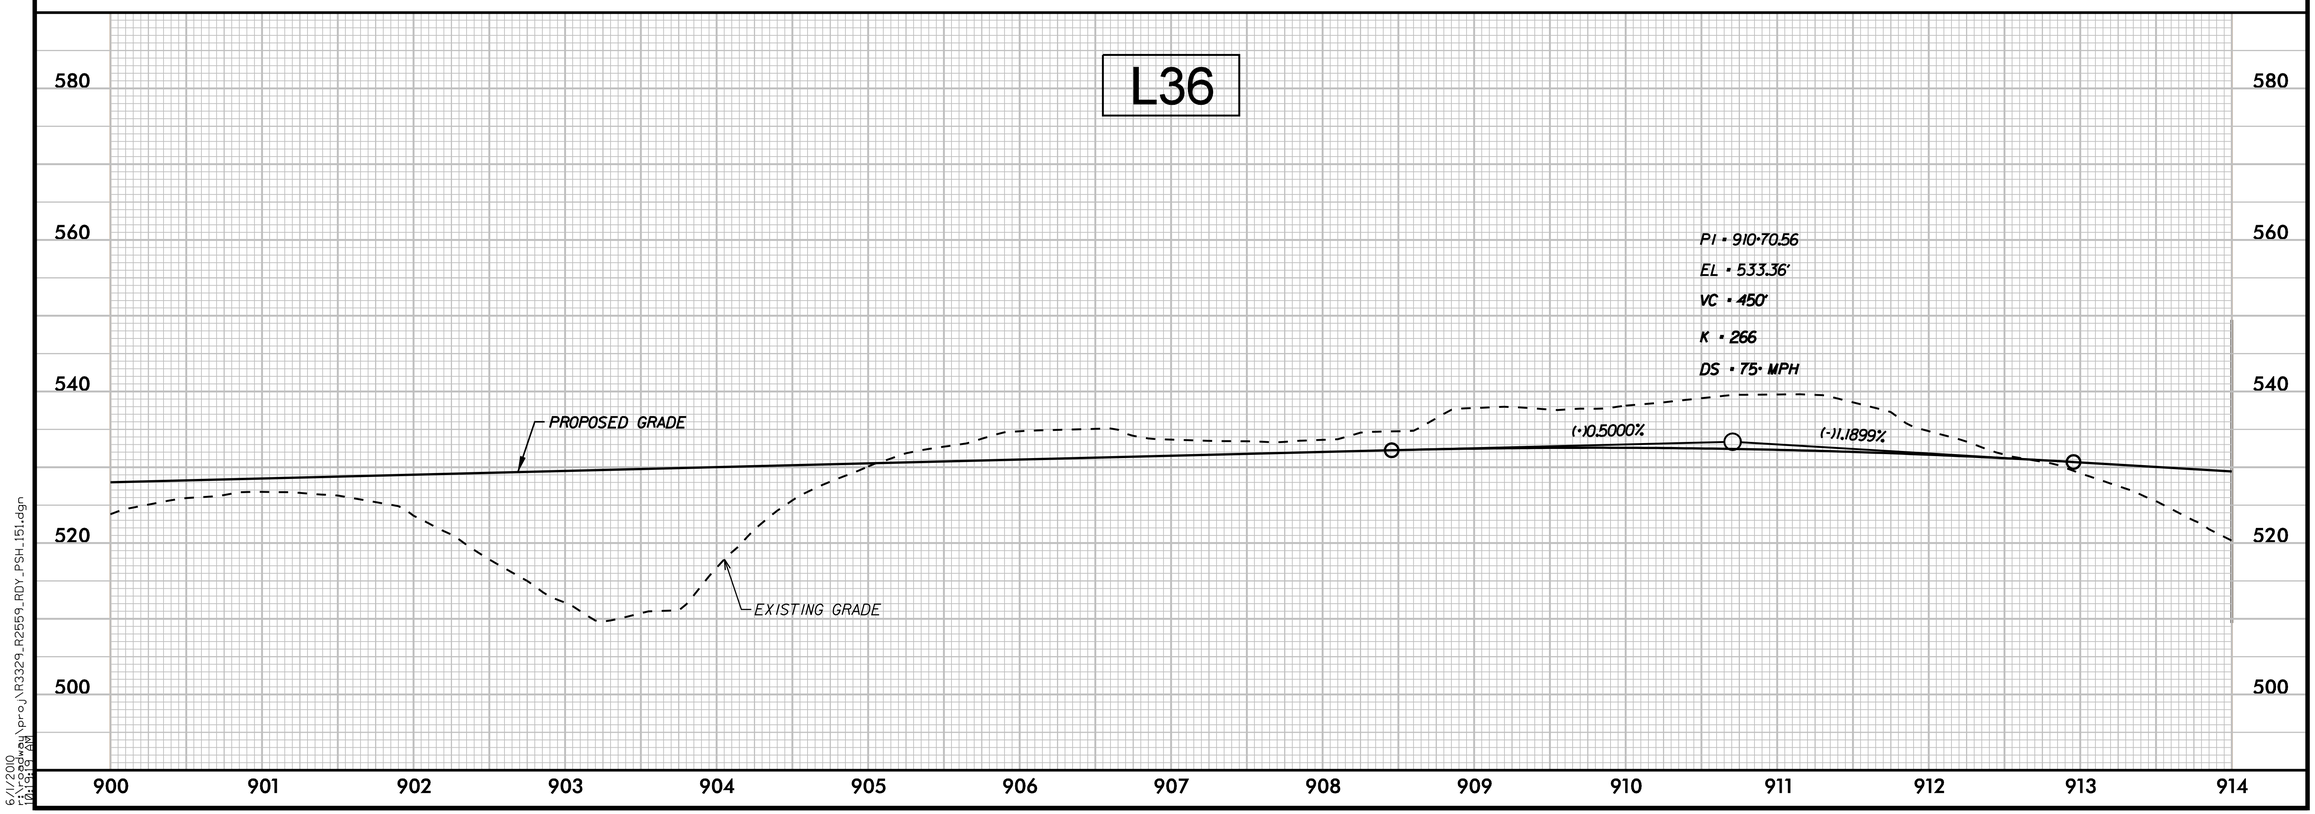

5/28/99

6/1/2010
r:\roadway\proj\R3329_R2559_RDY_PSH_151.dgn
04:51:37 PM

PROJECT REFERENCE NO.	SHEET NO.
R-3329 / R-2559	152
ROADWAY DESIGN ENGINEER	HYDRAULICS ENGINEER

INCOMPLETE PLANS
DO NOT USE FOR R/W ACQUISITION

PRELIMINARY PLANS
DO NOT USE FOR CONSTRUCTION

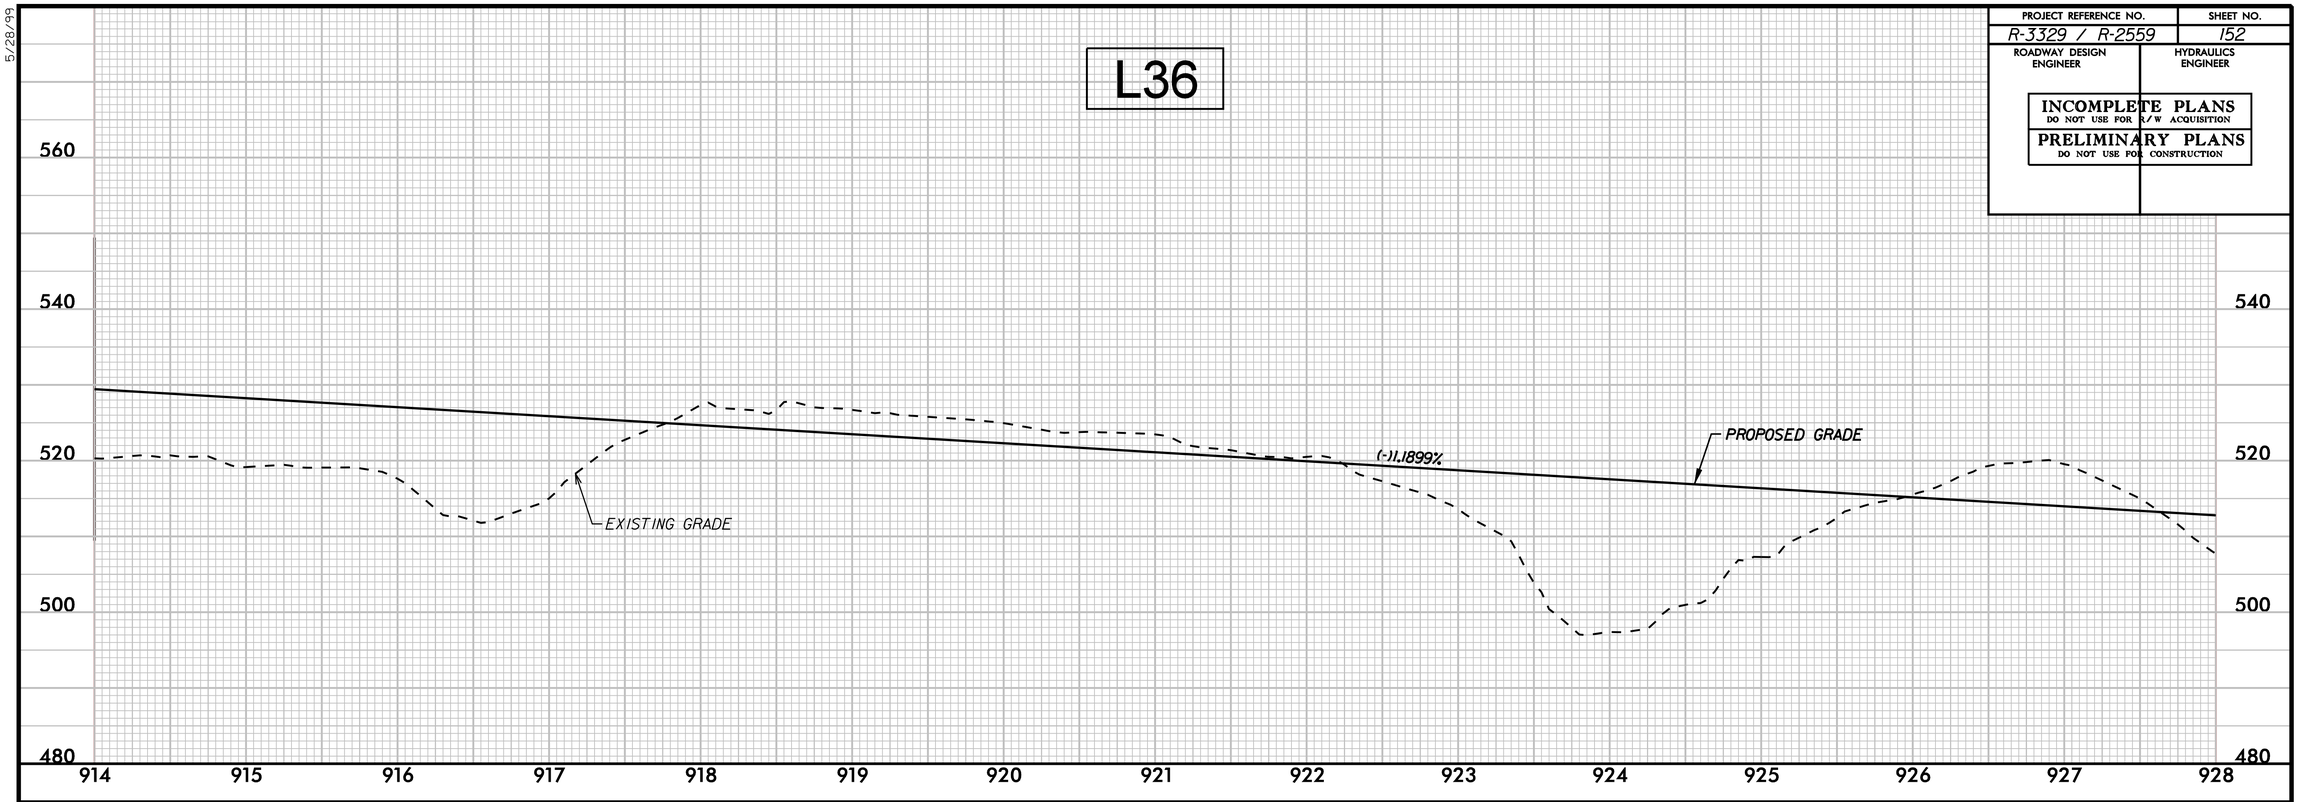

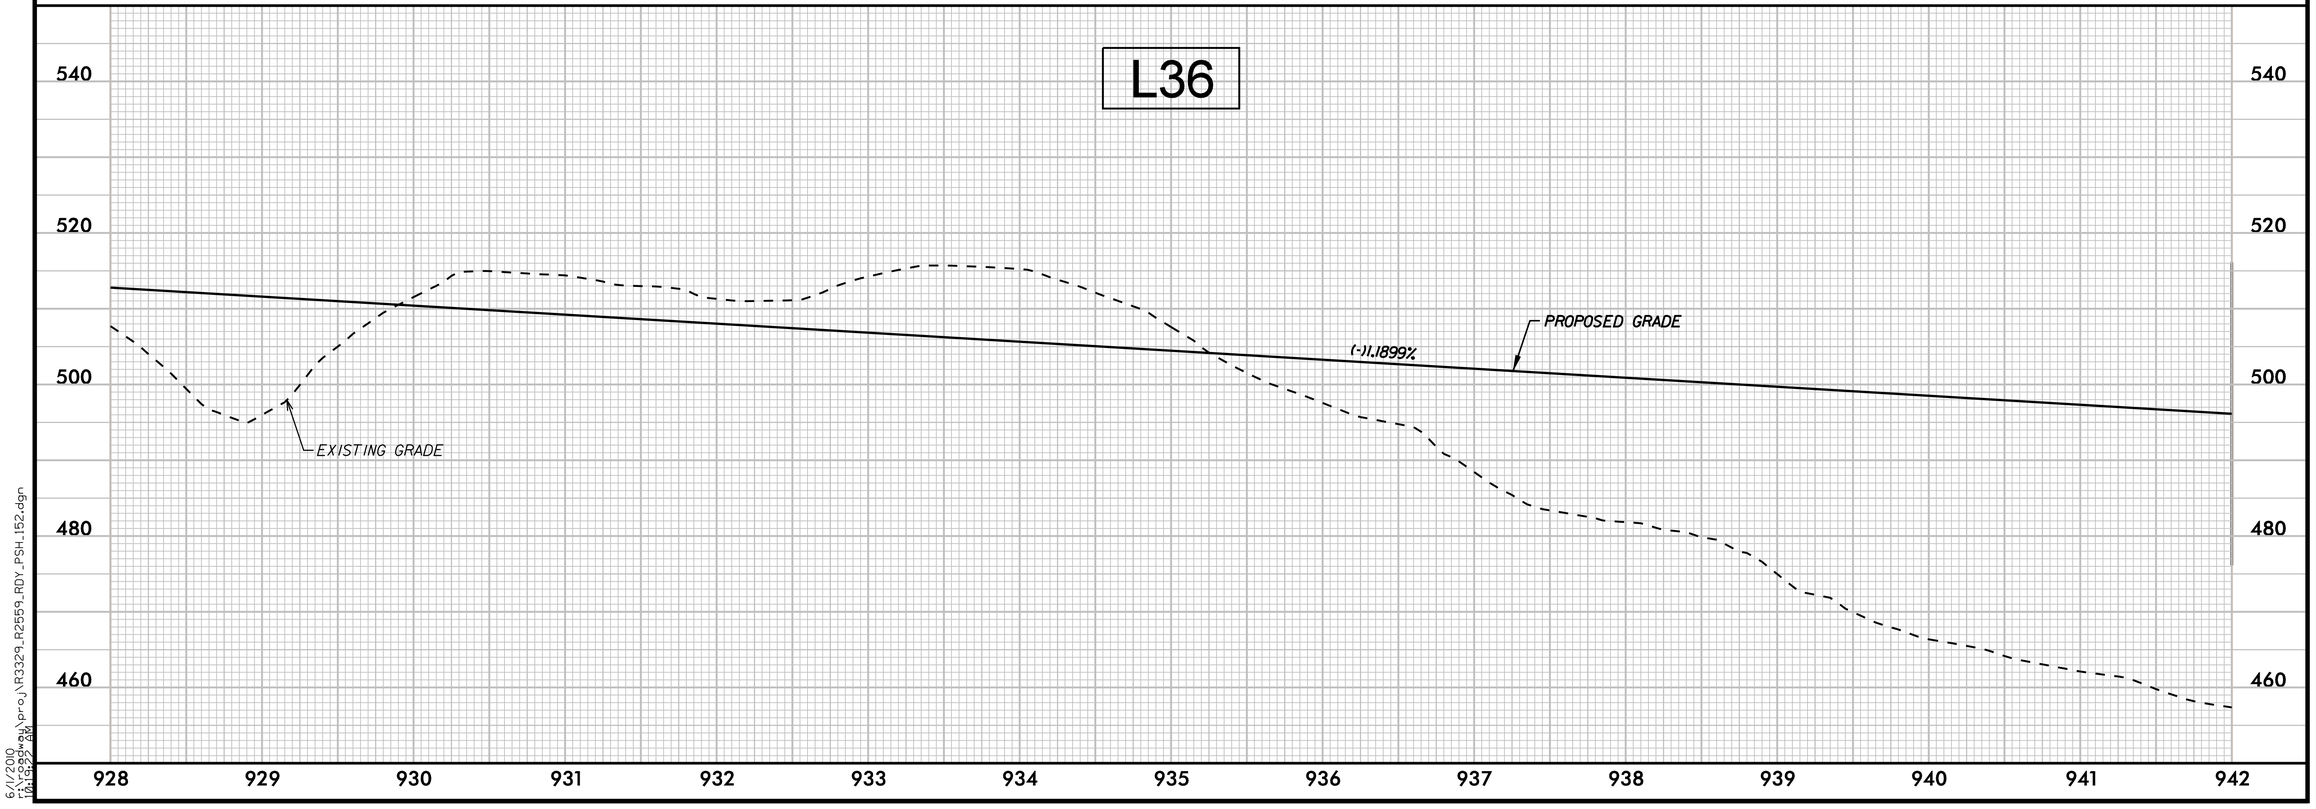

5/28/99

6/1/2010
r:\roadway\proj\R3329_R2559_RDY_PSH_152.dgn
04:52 PM

PROJECT REFERENCE NO.	SHEET NO.
R-3329 / R-2559	153
ROADWAY DESIGN ENGINEER	HYDRAULICS ENGINEER

INCOMPLETE PLANS
DO NOT USE FOR R/W ACQUISITION

PRELIMINARY PLANS
DO NOT USE FOR CONSTRUCTION

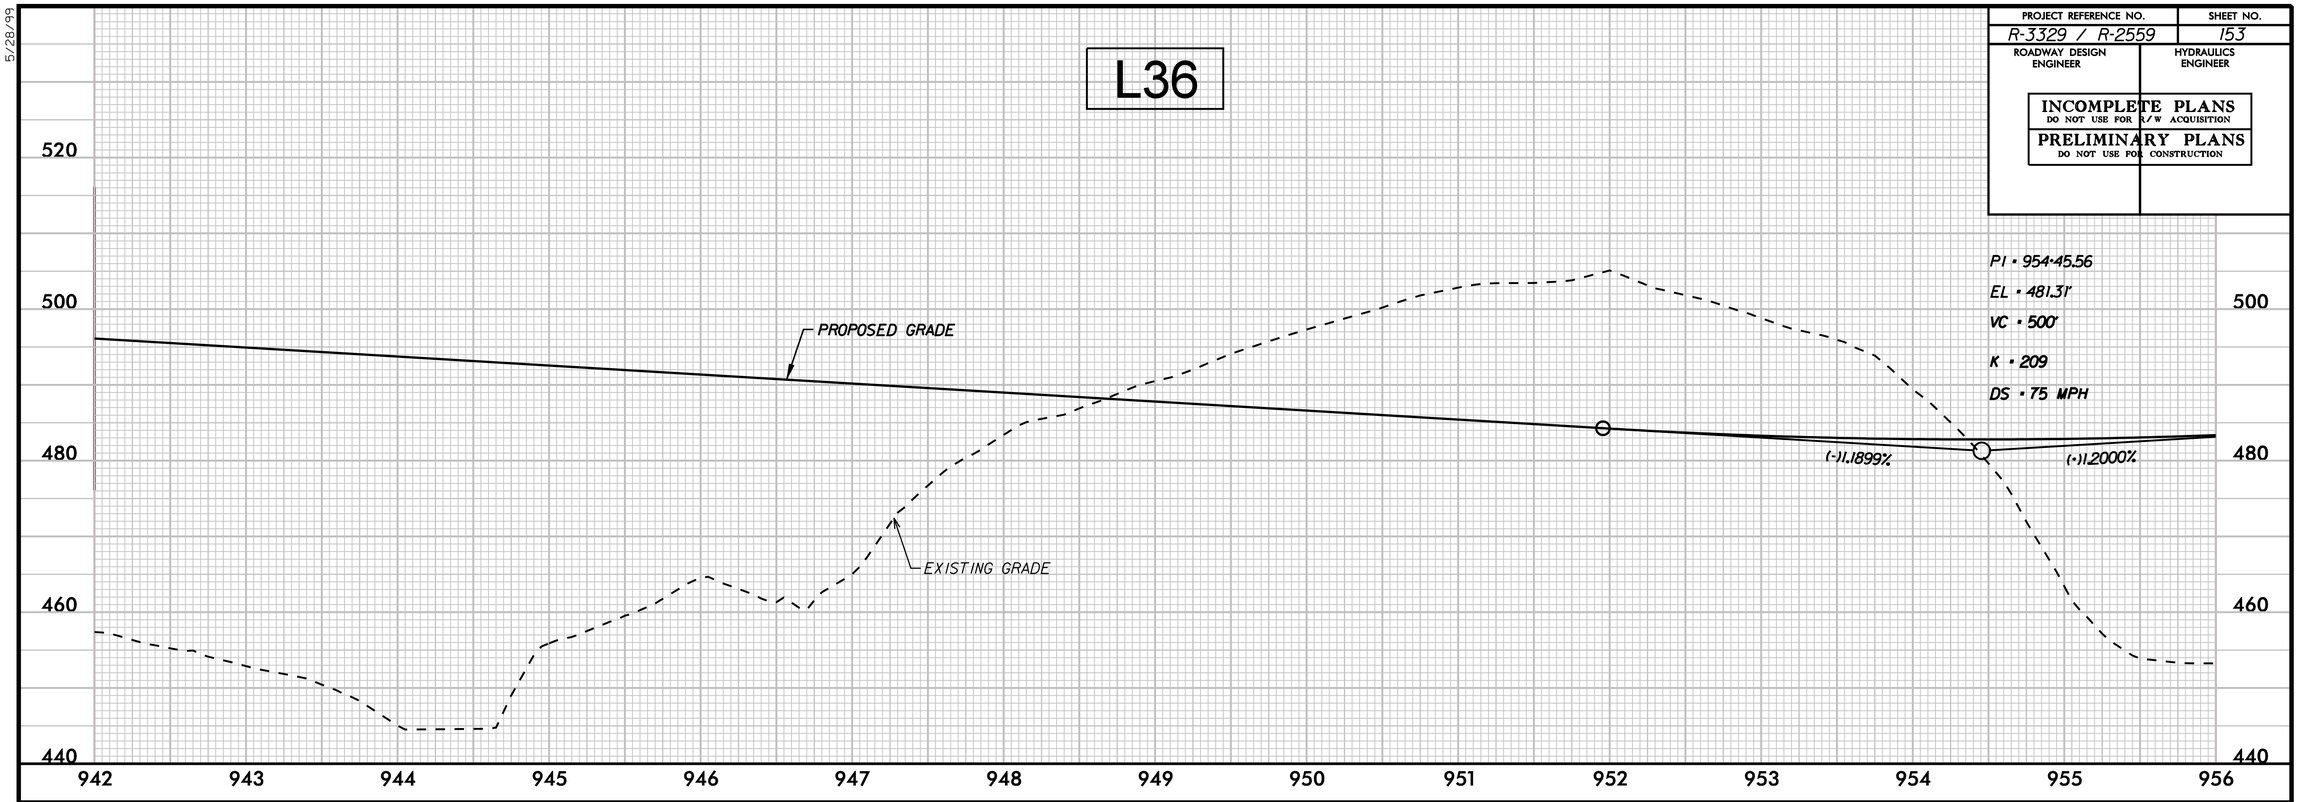

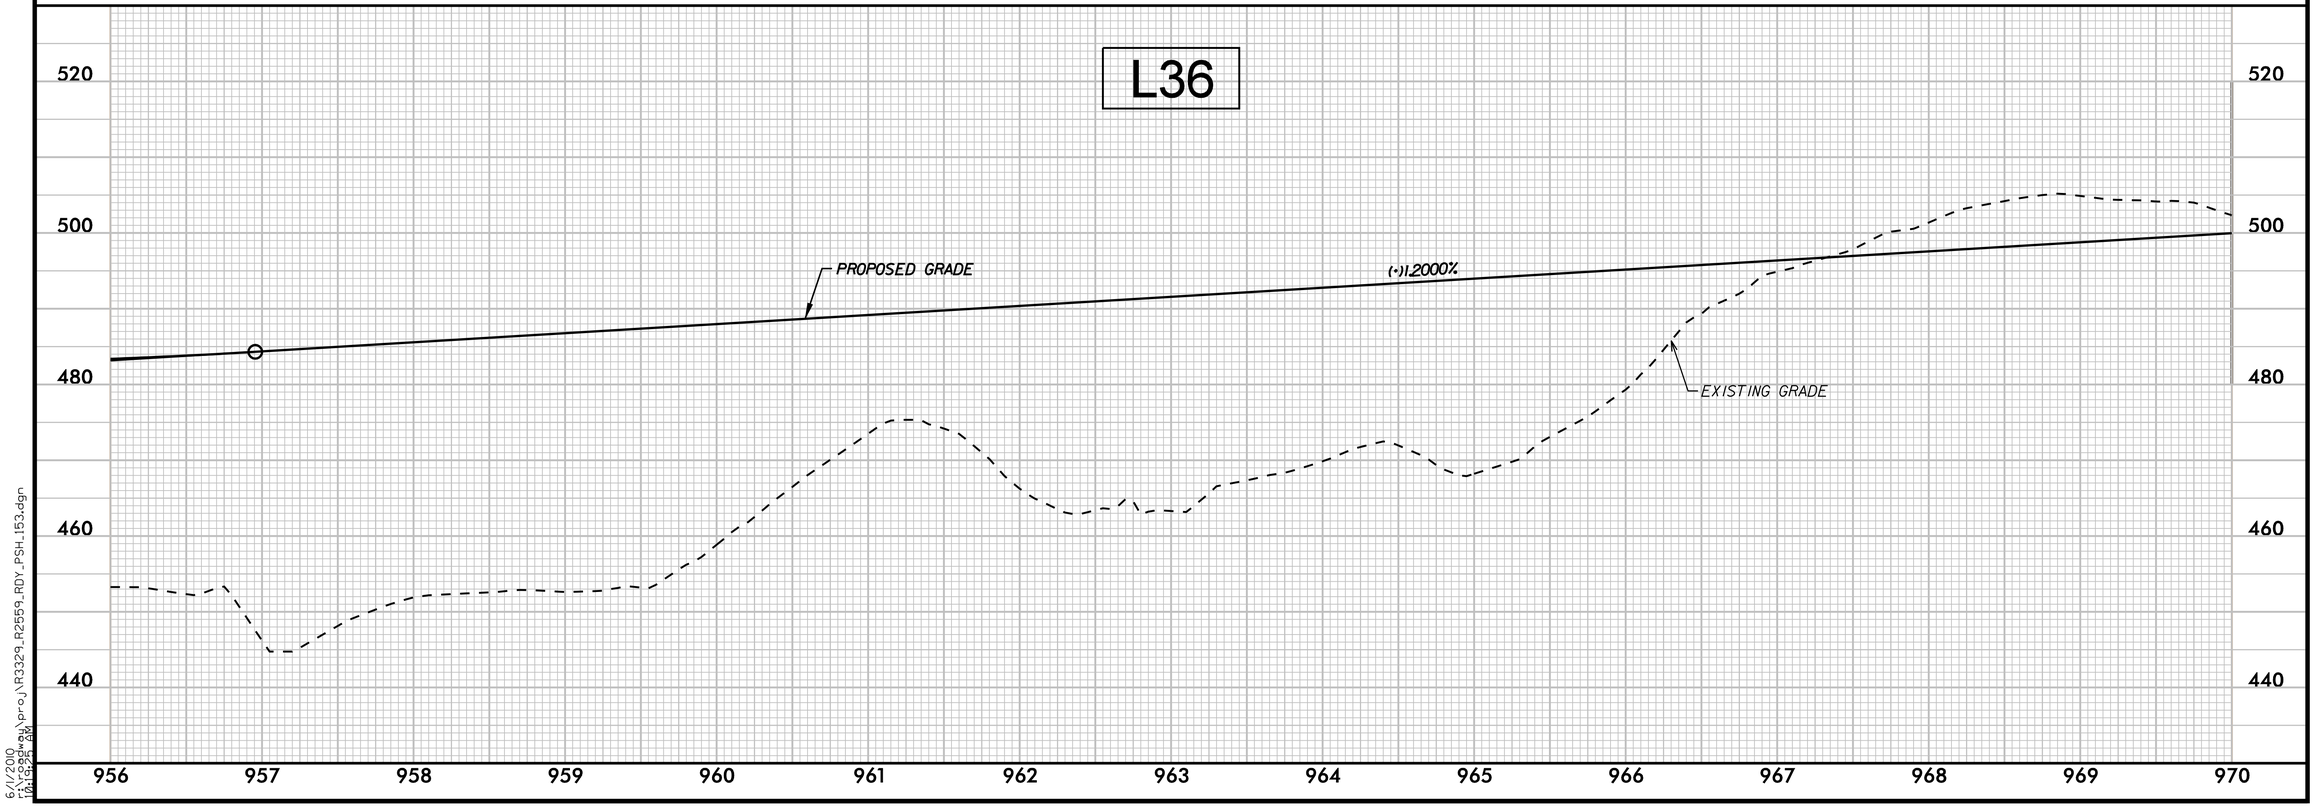

5/28/99

6/1/2010
r:\roadway\proj\R3329_R2559_RDY_PSH_153.dgn
04:52 PM

5/28/99

PROJECT REFERENCE NO.	SHEET NO.
R-3329 / R-2559	154
ROADWAY DESIGN ENGINEER	HYDRAULICS ENGINEER

INCOMPLETE PLANS
DO NOT USE FOR R/W ACQUISITION

PRELIMINARY PLANS
DO NOT USE FOR CONSTRUCTION

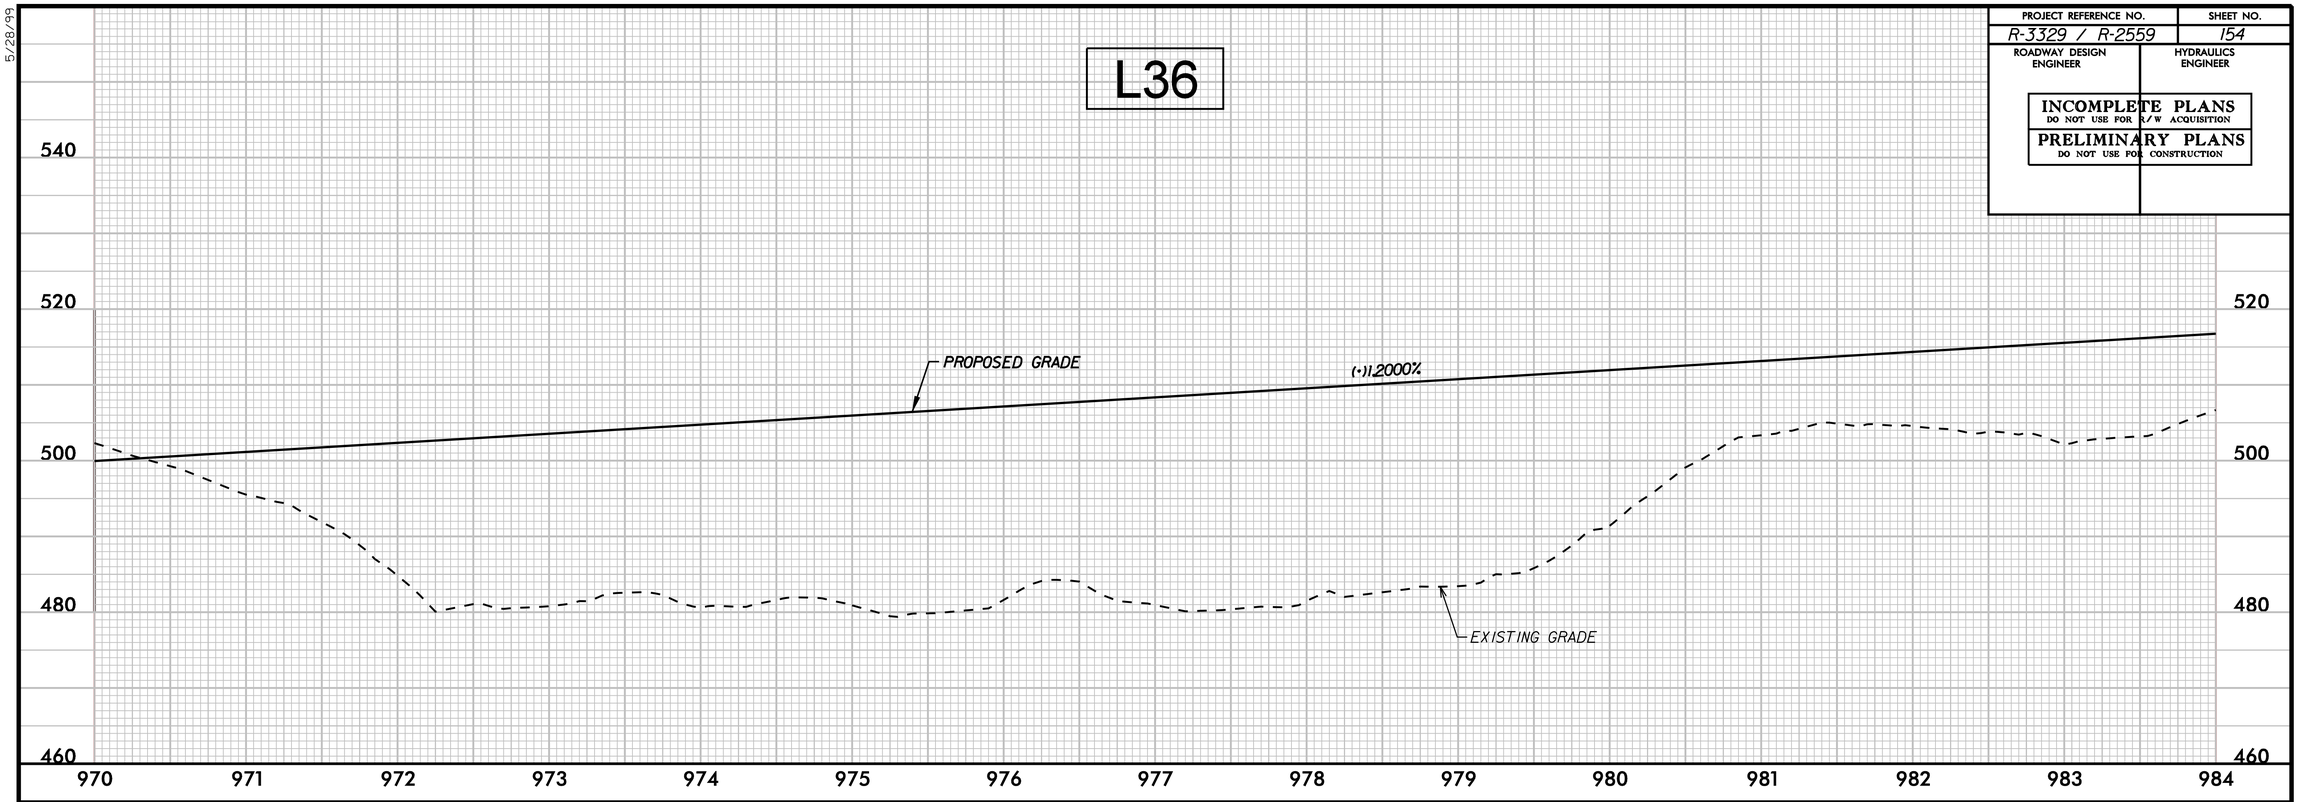

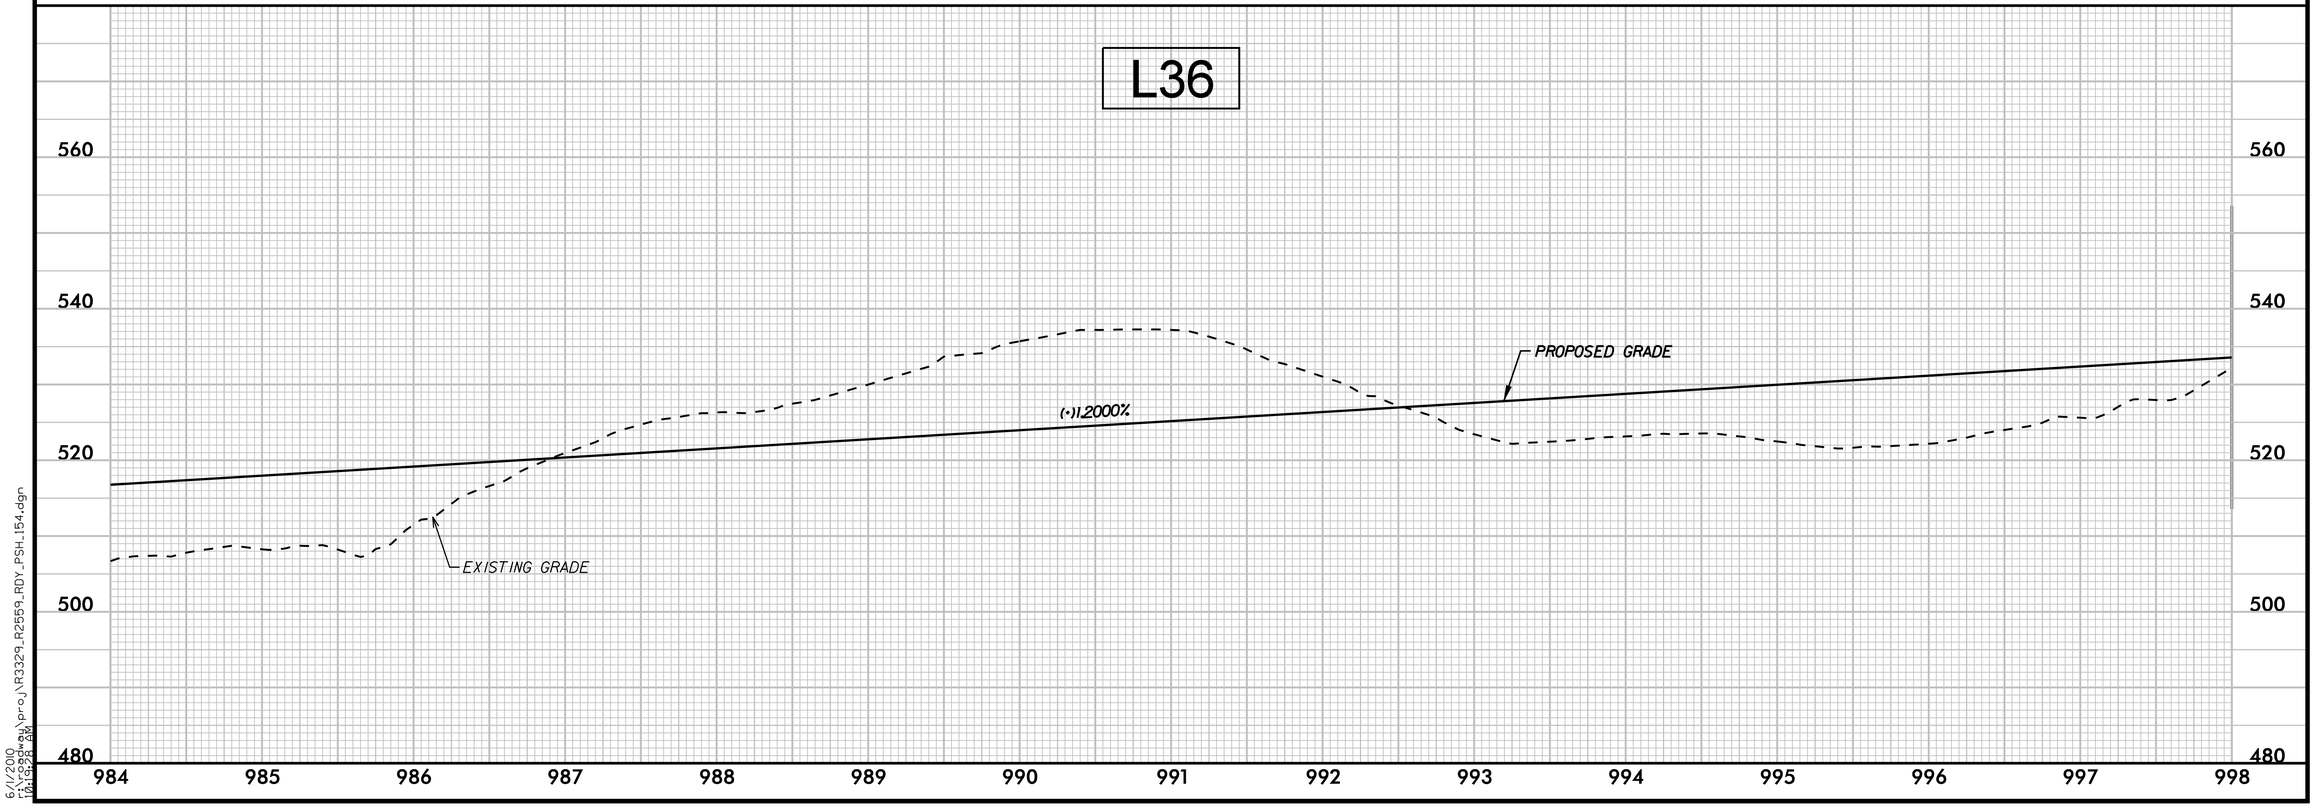

6/1/2010
r:\roadway\proj\R3329_R2559_RDY_PSH_154.dgn
04:52:23 PM

PROJECT REFERENCE NO.	SHEET NO.
R-3329 / R-2559	155
ROADWAY DESIGN ENGINEER	HYDRAULICS ENGINEER

INCOMPLETE PLANS
DO NOT USE FOR R/W ACQUISITION

PRELIMINARY PLANS
DO NOT USE FOR CONSTRUCTION

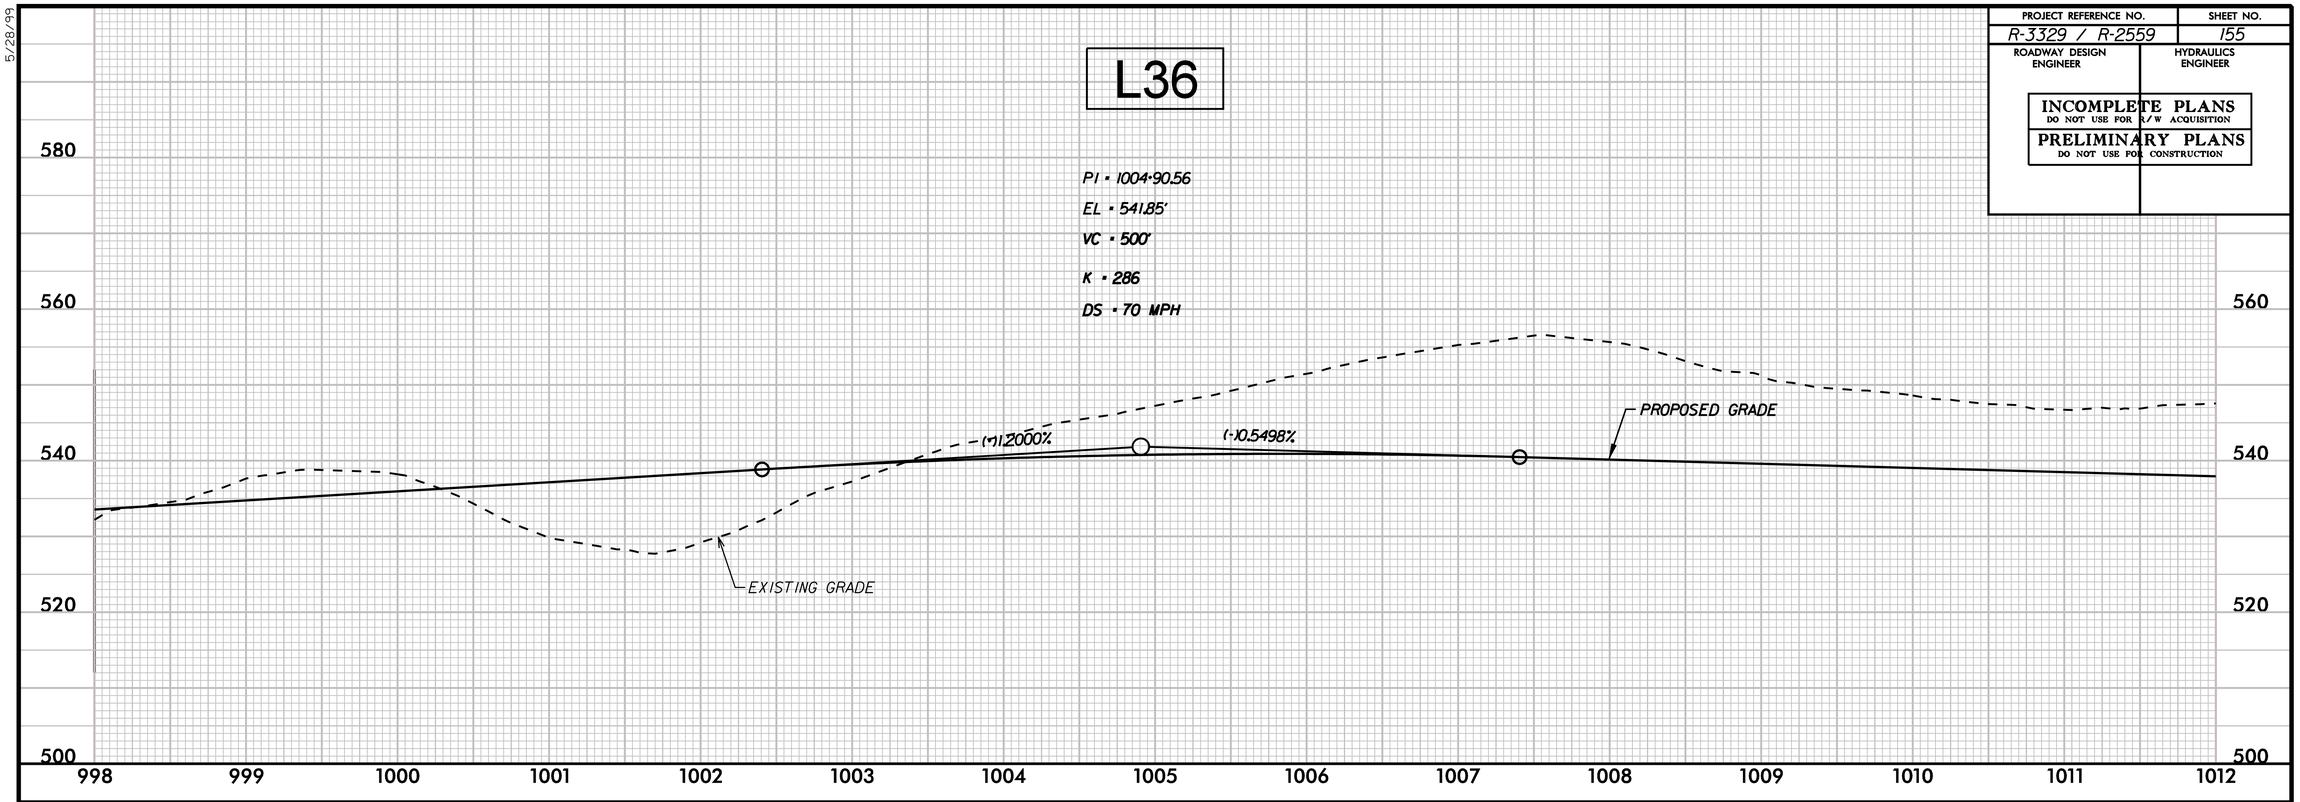

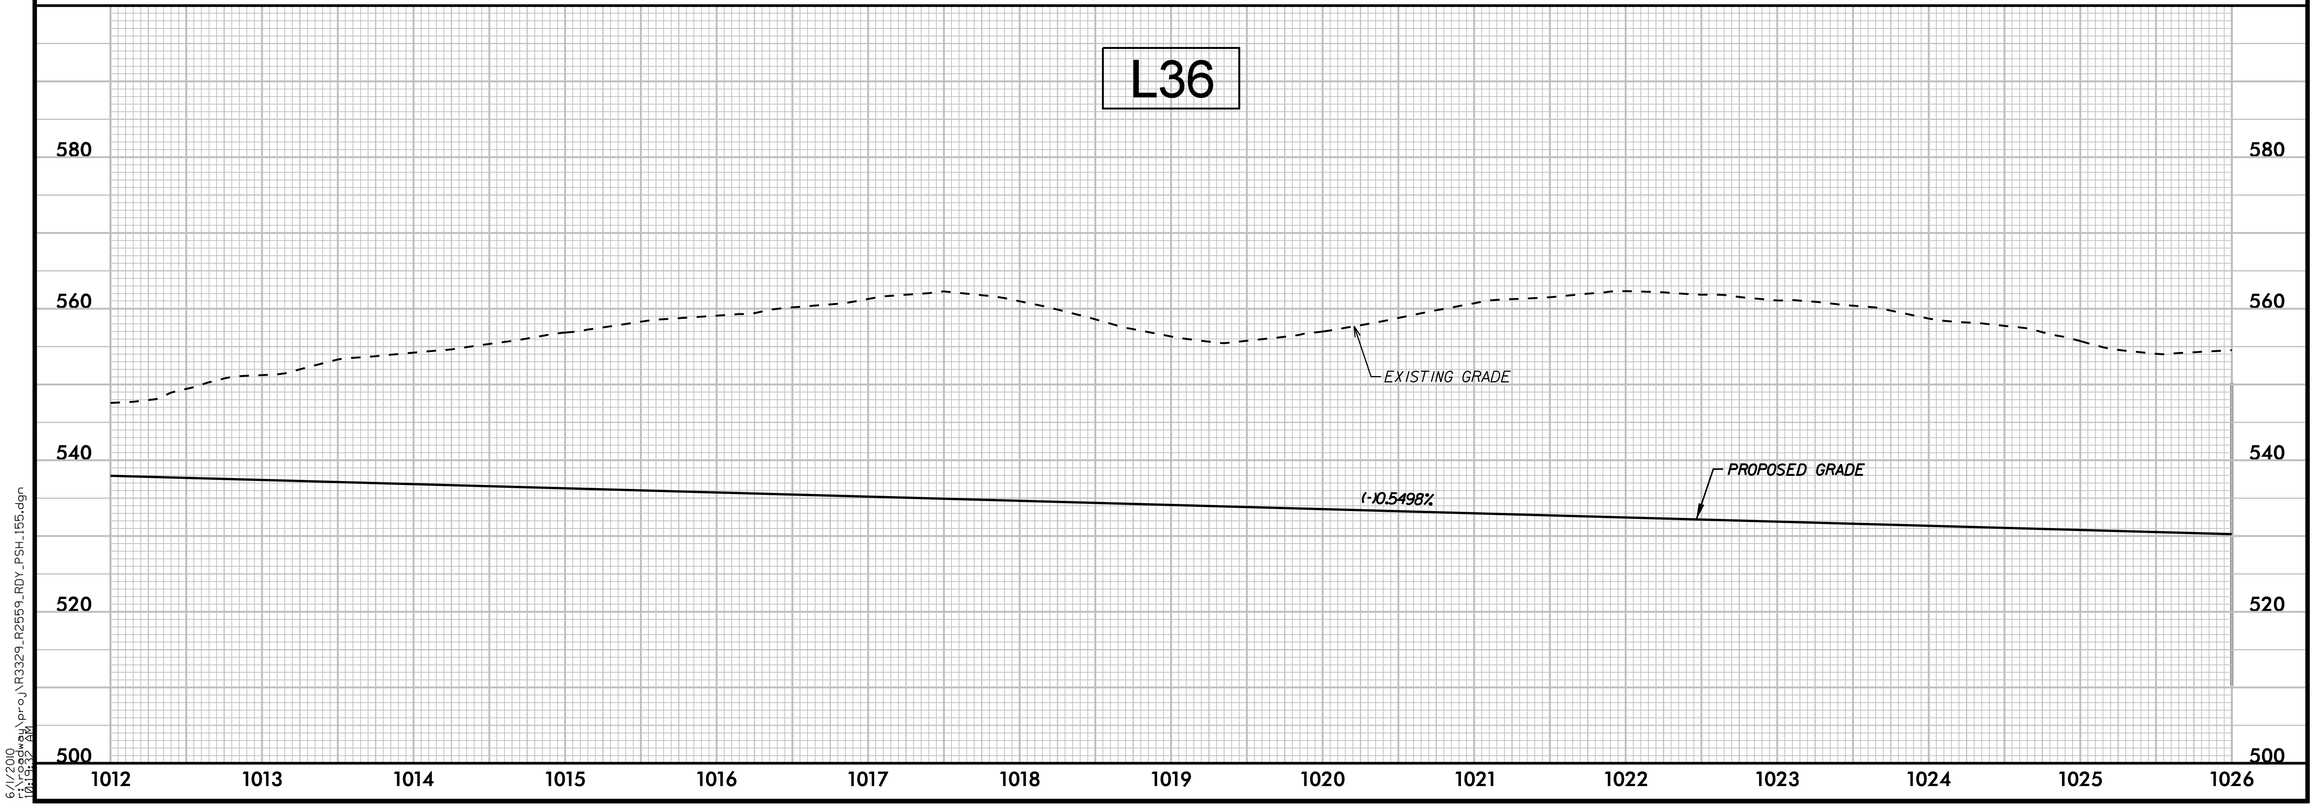

5/28/99

6/1/2010
r:\roadway\proj\R3329_R2559_RDY_PSH_155.dgn
04:43:37 PM

PROJECT REFERENCE NO.	SHEET NO.
R-3329 / R-2559	156
ROADWAY DESIGN ENGINEER	HYDRAULICS ENGINEER

INCOMPLETE PLANS
DO NOT USE FOR R/W ACQUISITION

PRELIMINARY PLANS
DO NOT USE FOR CONSTRUCTION

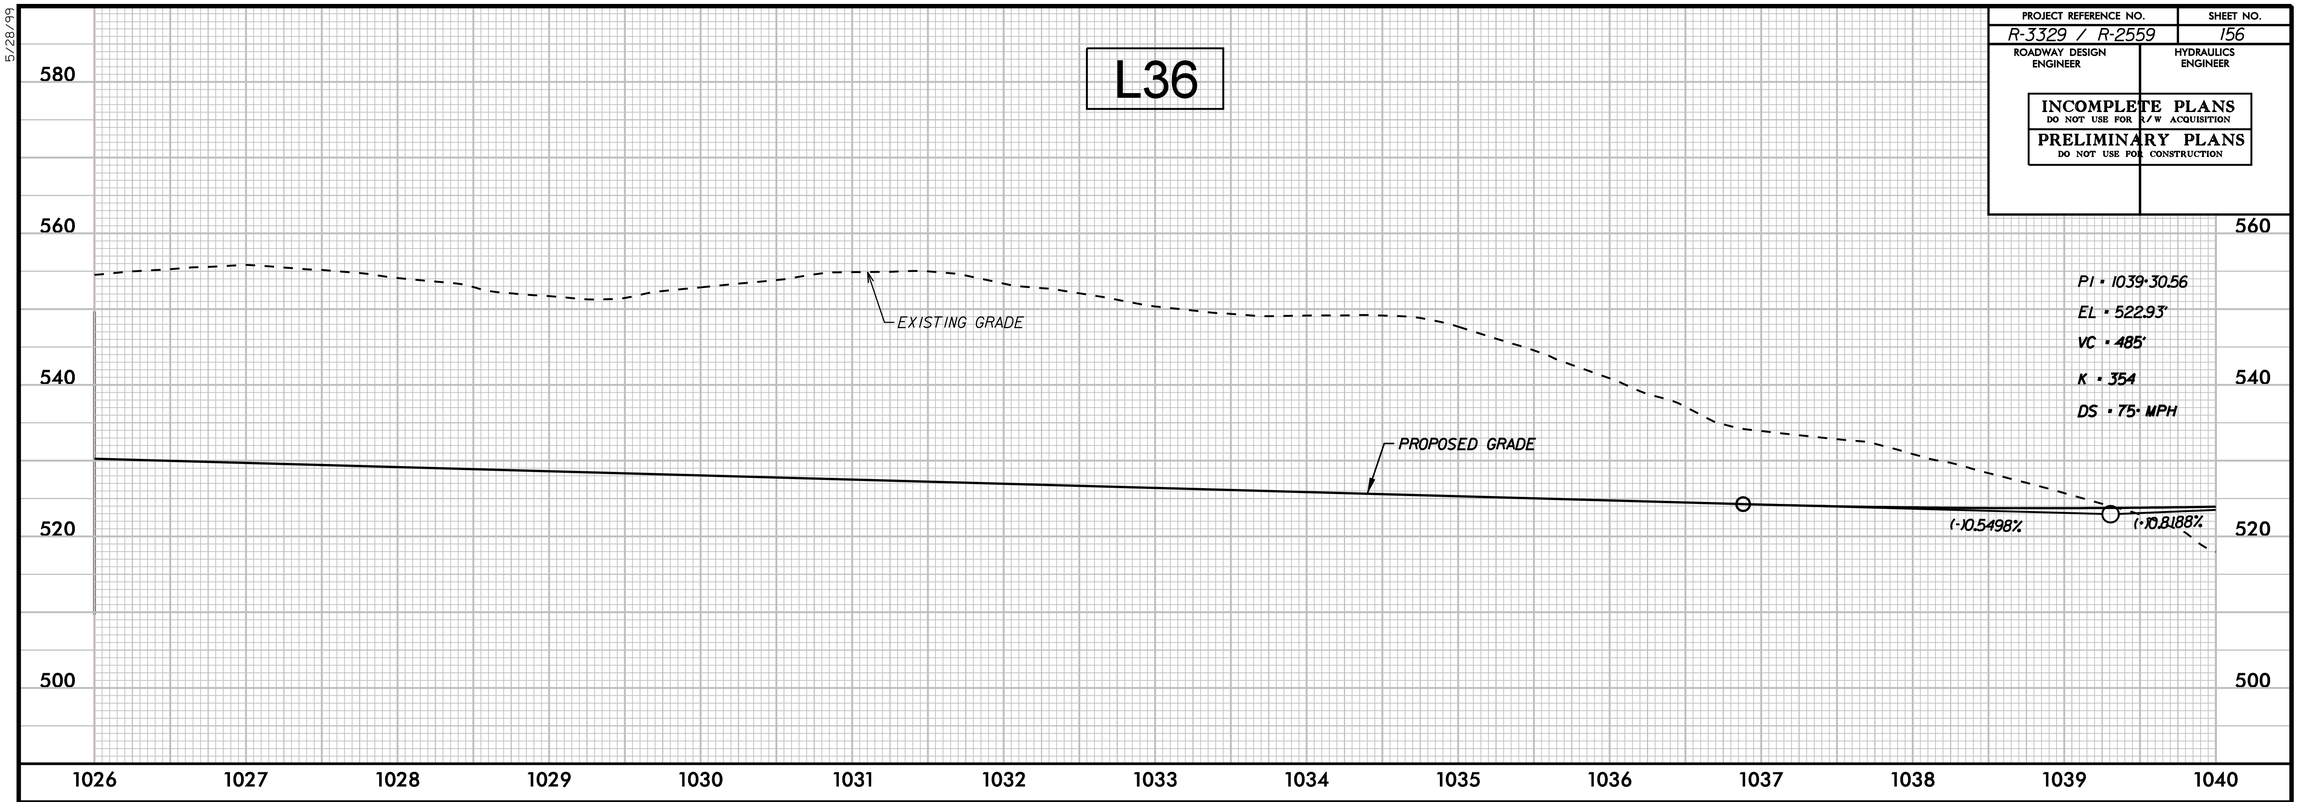

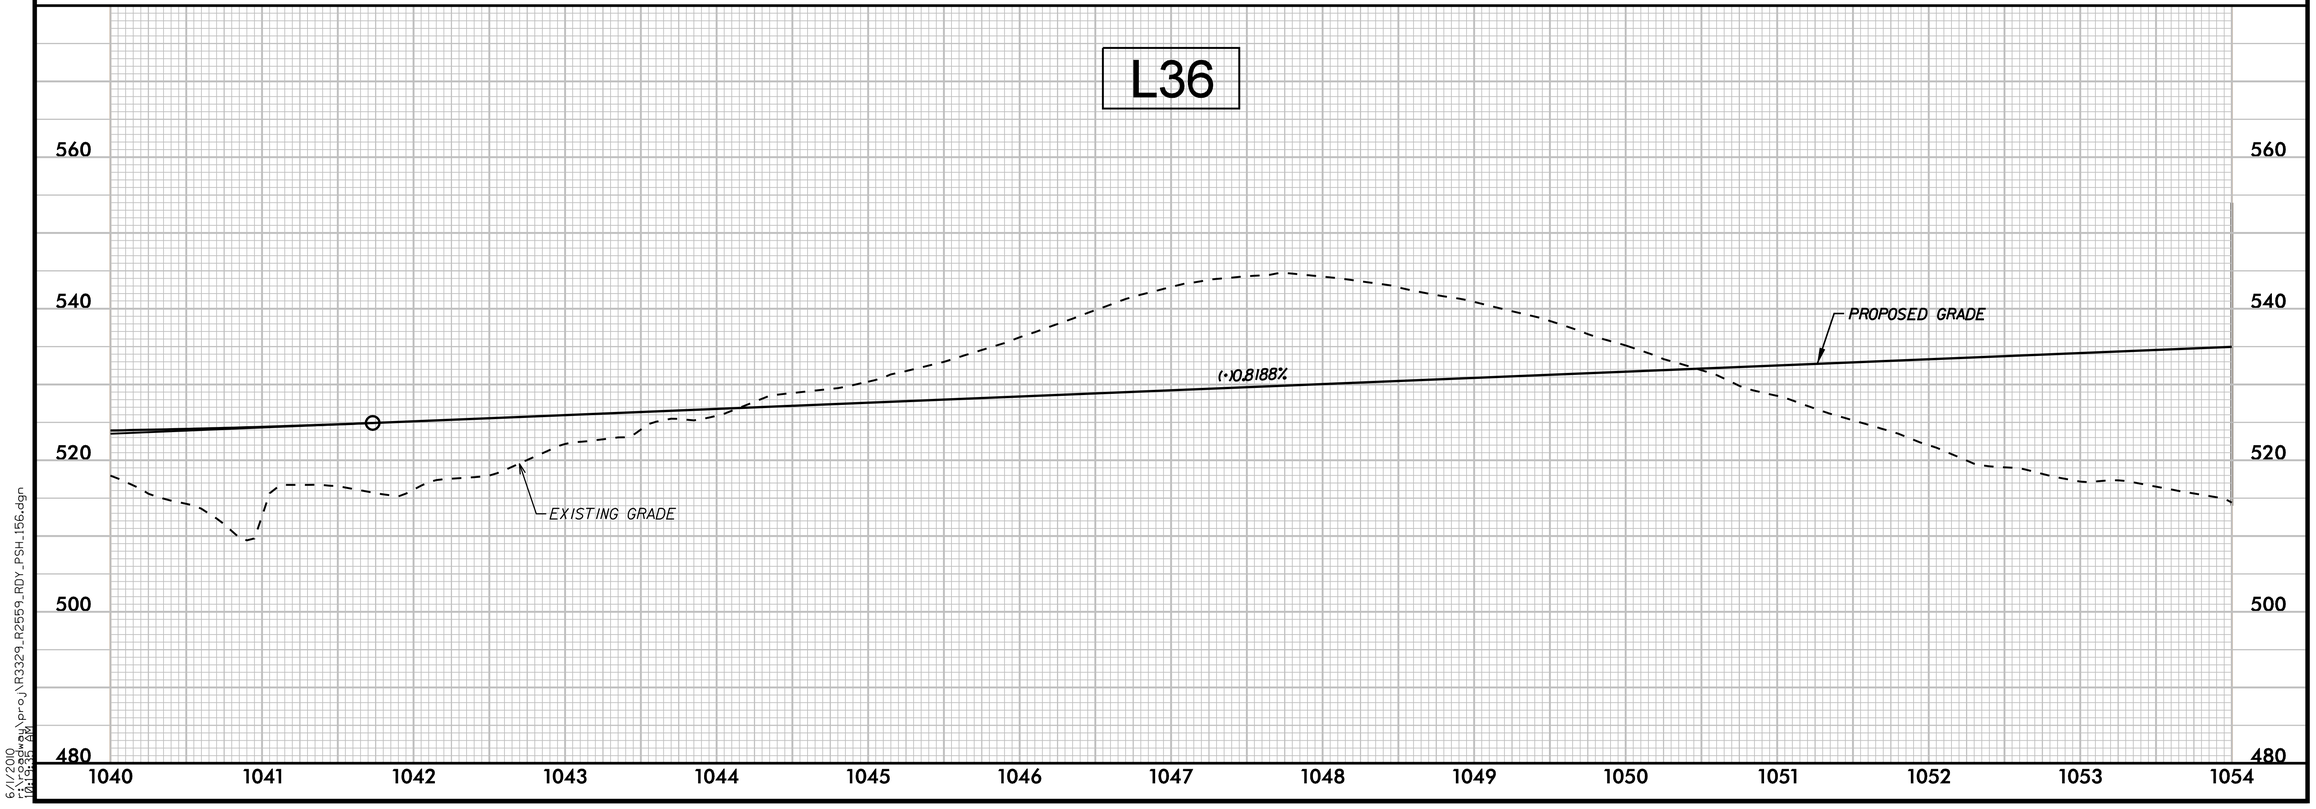

5/28/99

6/1/2010
r:\roadway\proj\R3329_R2559_RDY_PSH_156.dgn
04:35 PM

PROJECT REFERENCE NO.	SHEET NO.
R-3329 / R-2559	157
ROADWAY DESIGN ENGINEER	HYDRAULICS ENGINEER

INCOMPLETE PLANS
DO NOT USE FOR R/W ACQUISITION

PRELIMINARY PLANS
DO NOT USE FOR CONSTRUCTION

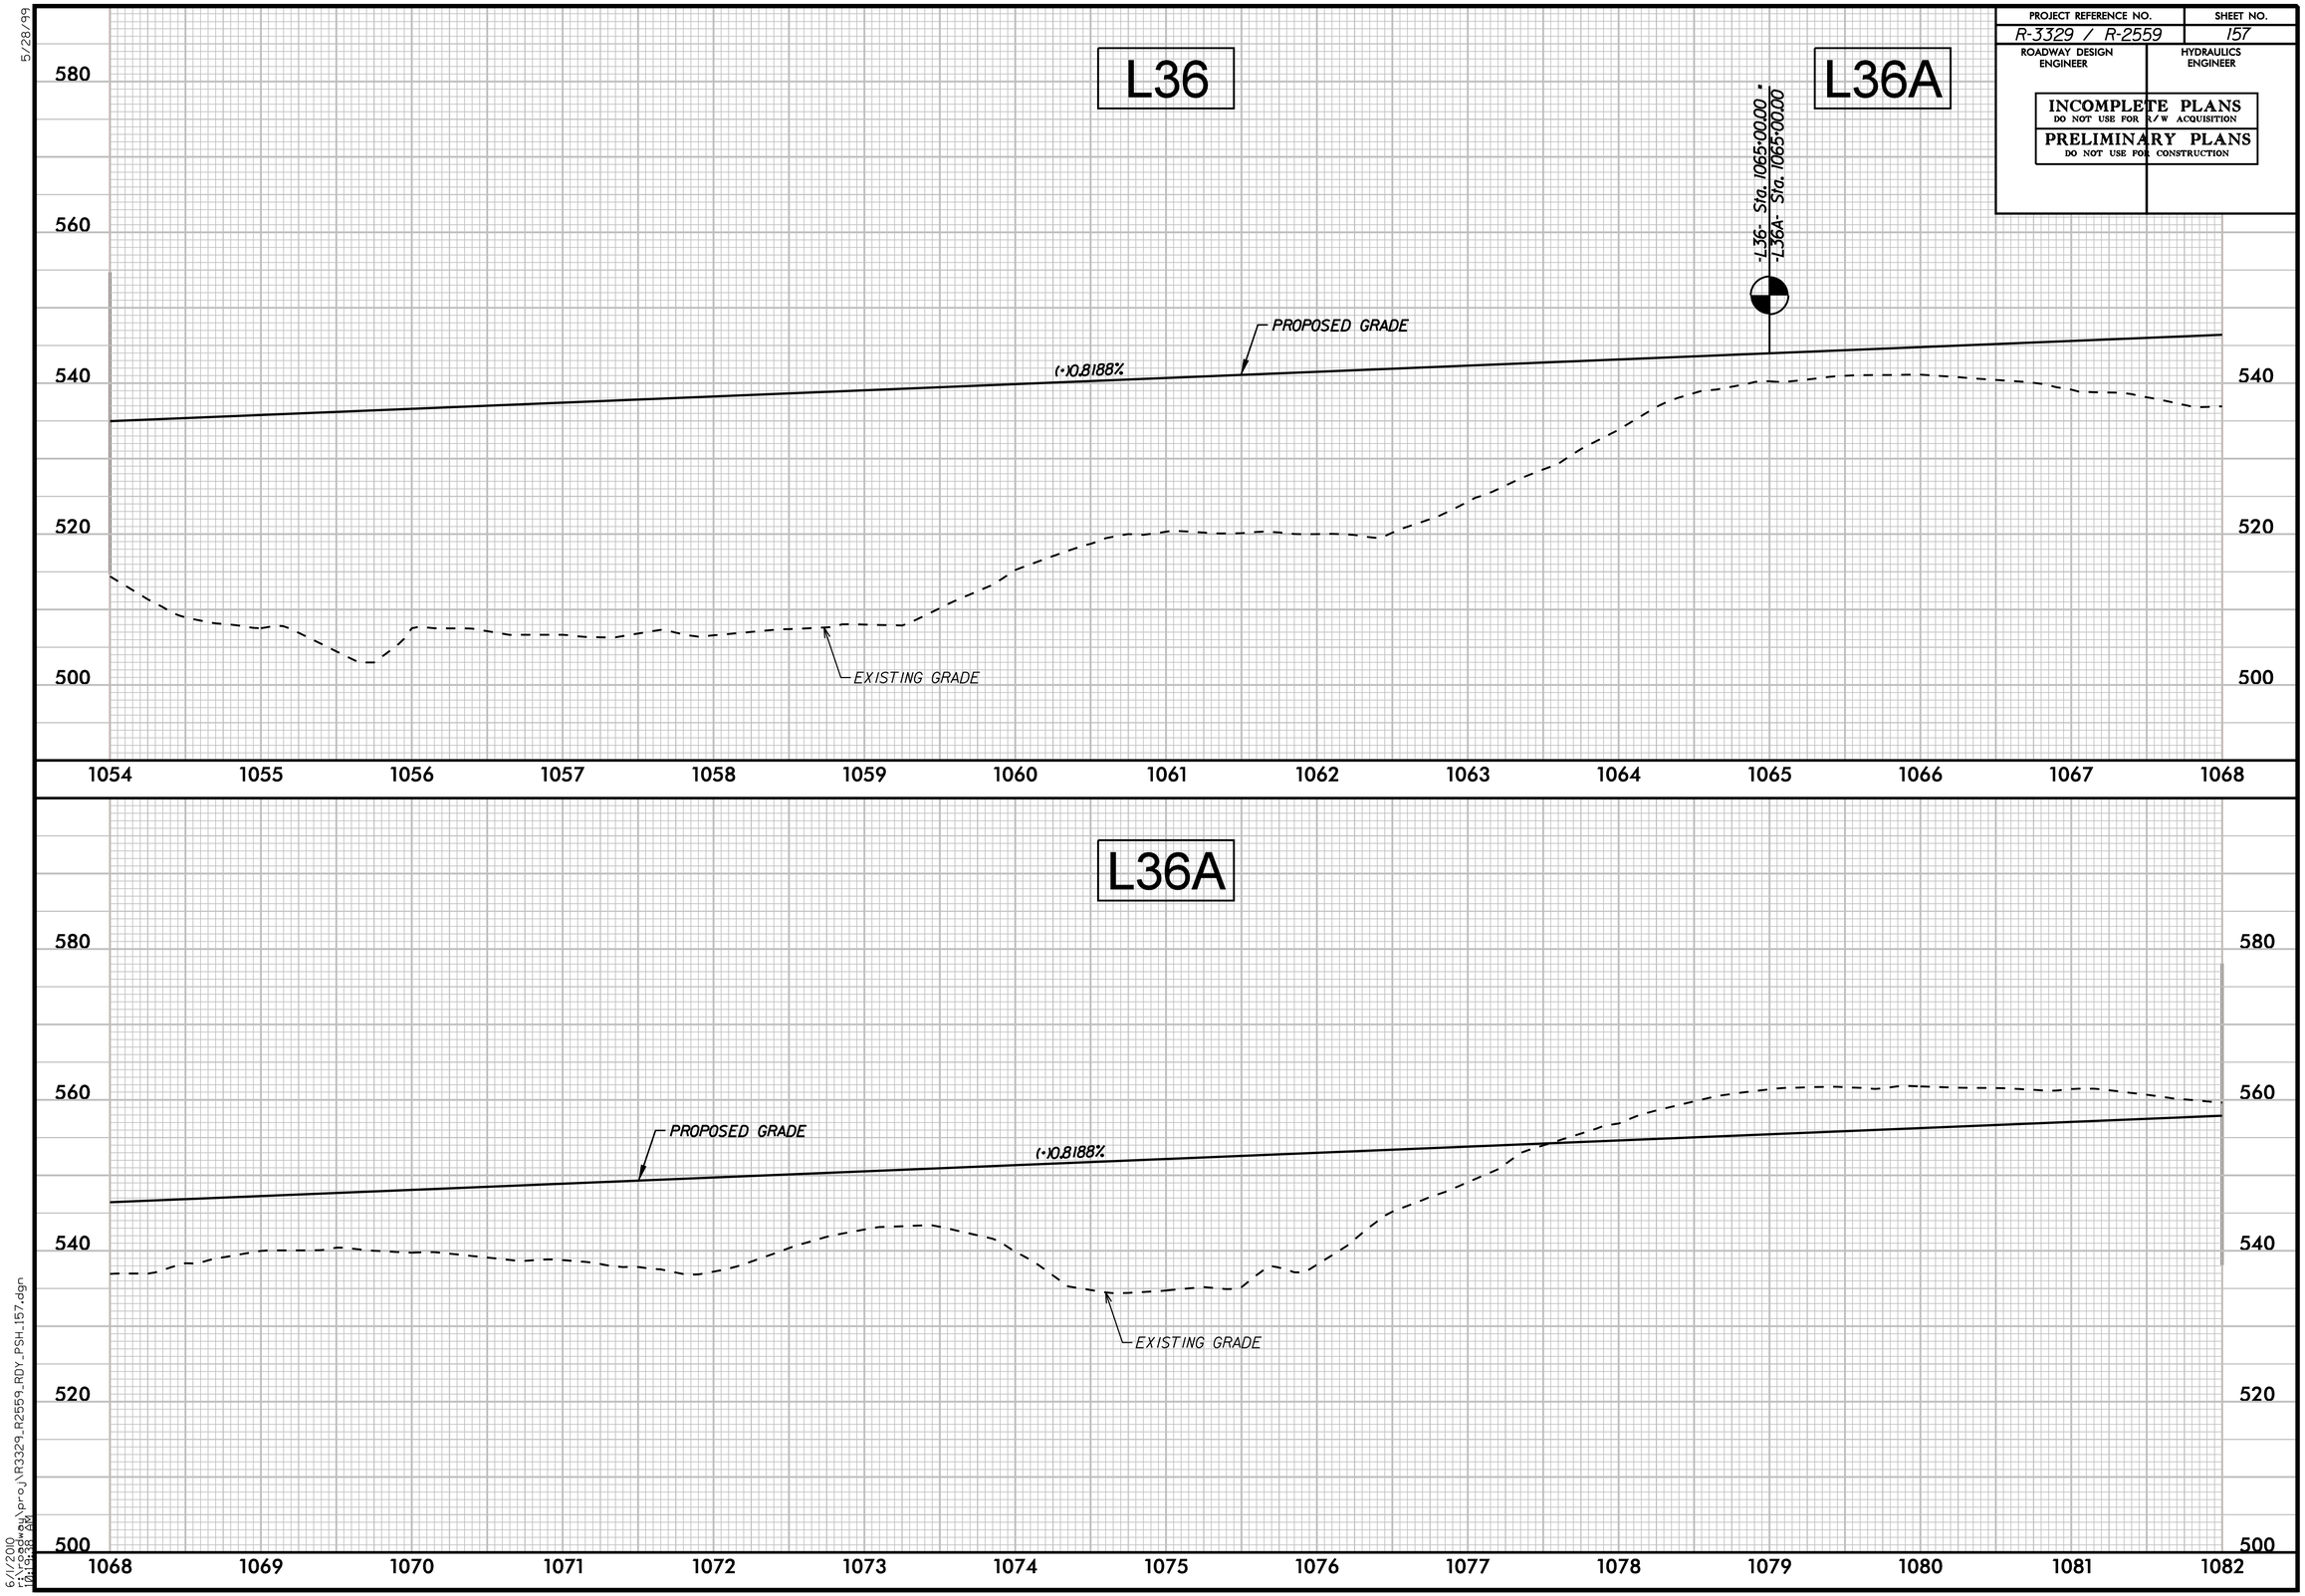

5/28/99

6/1/2010
r:\roadway\proj\R3329_R2559_RDY_PSH_157.dgn
04:43 PM

PROJECT REFERENCE NO.	SHEET NO.
R-3329 / R-2559	158
ROADWAY DESIGN ENGINEER	HYDRAULICS ENGINEER

INCOMPLETE PLANS
DO NOT USE FOR R/W ACQUISITION

PRELIMINARY PLANS
DO NOT USE FOR CONSTRUCTION

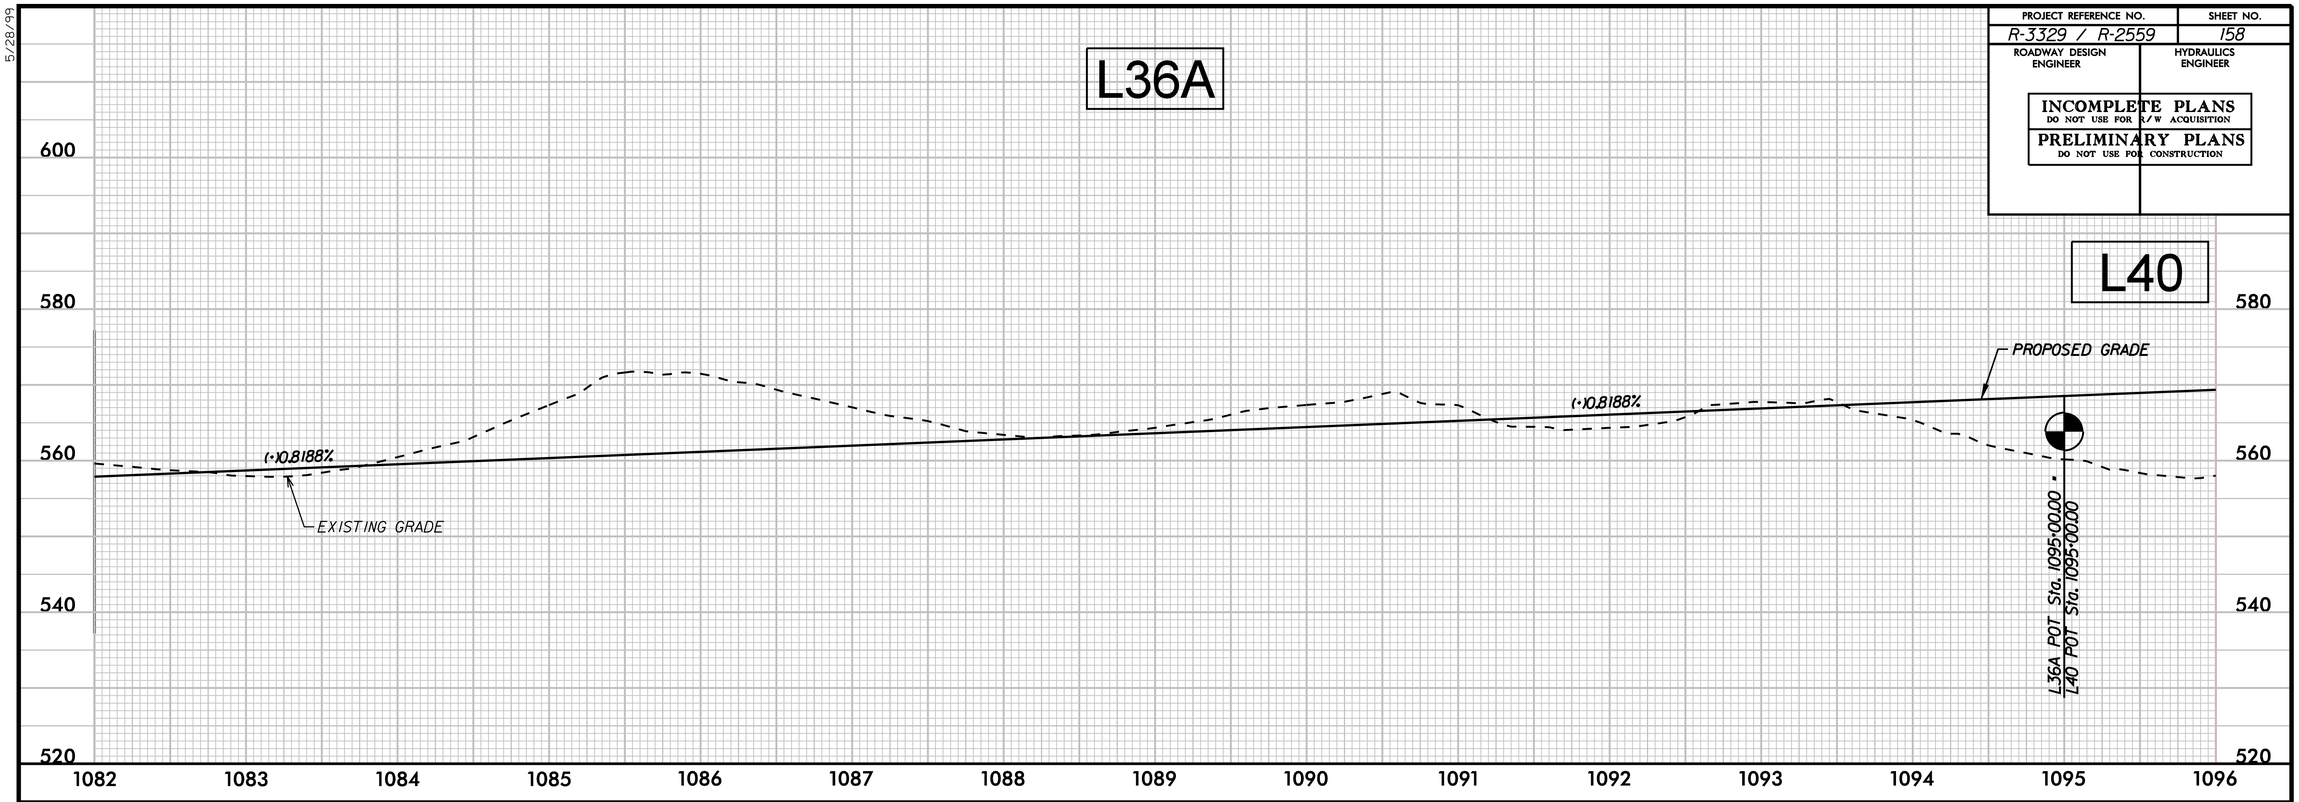

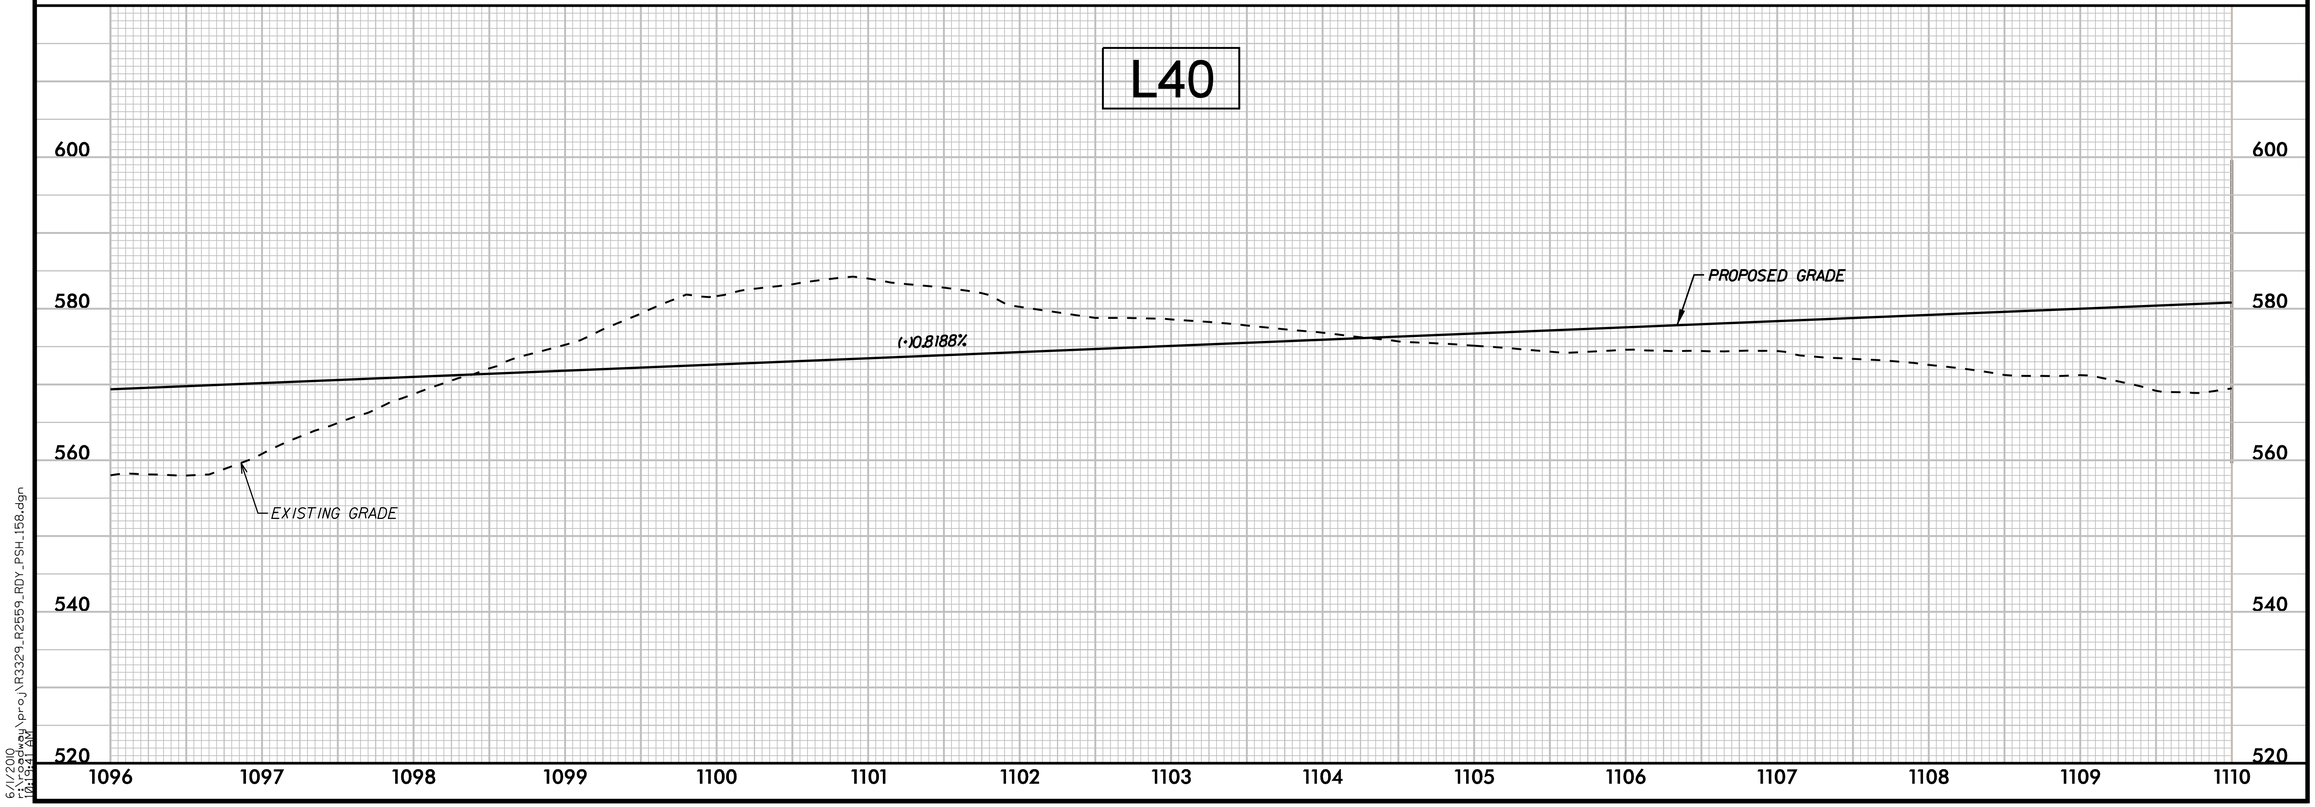

5/28/99

6/1/2010
r:\roadway\proj\R3329_R2559_RDY_PSH_158.dgn
08:54 AM

PROJECT REFERENCE NO.	SHEET NO.
R-3329 / R-2559	159
ROADWAY DESIGN ENGINEER	HYDRAULICS ENGINEER

INCOMPLETE PLANS
DO NOT USE FOR R/W ACQUISITION

PRELIMINARY PLANS
DO NOT USE FOR CONSTRUCTION

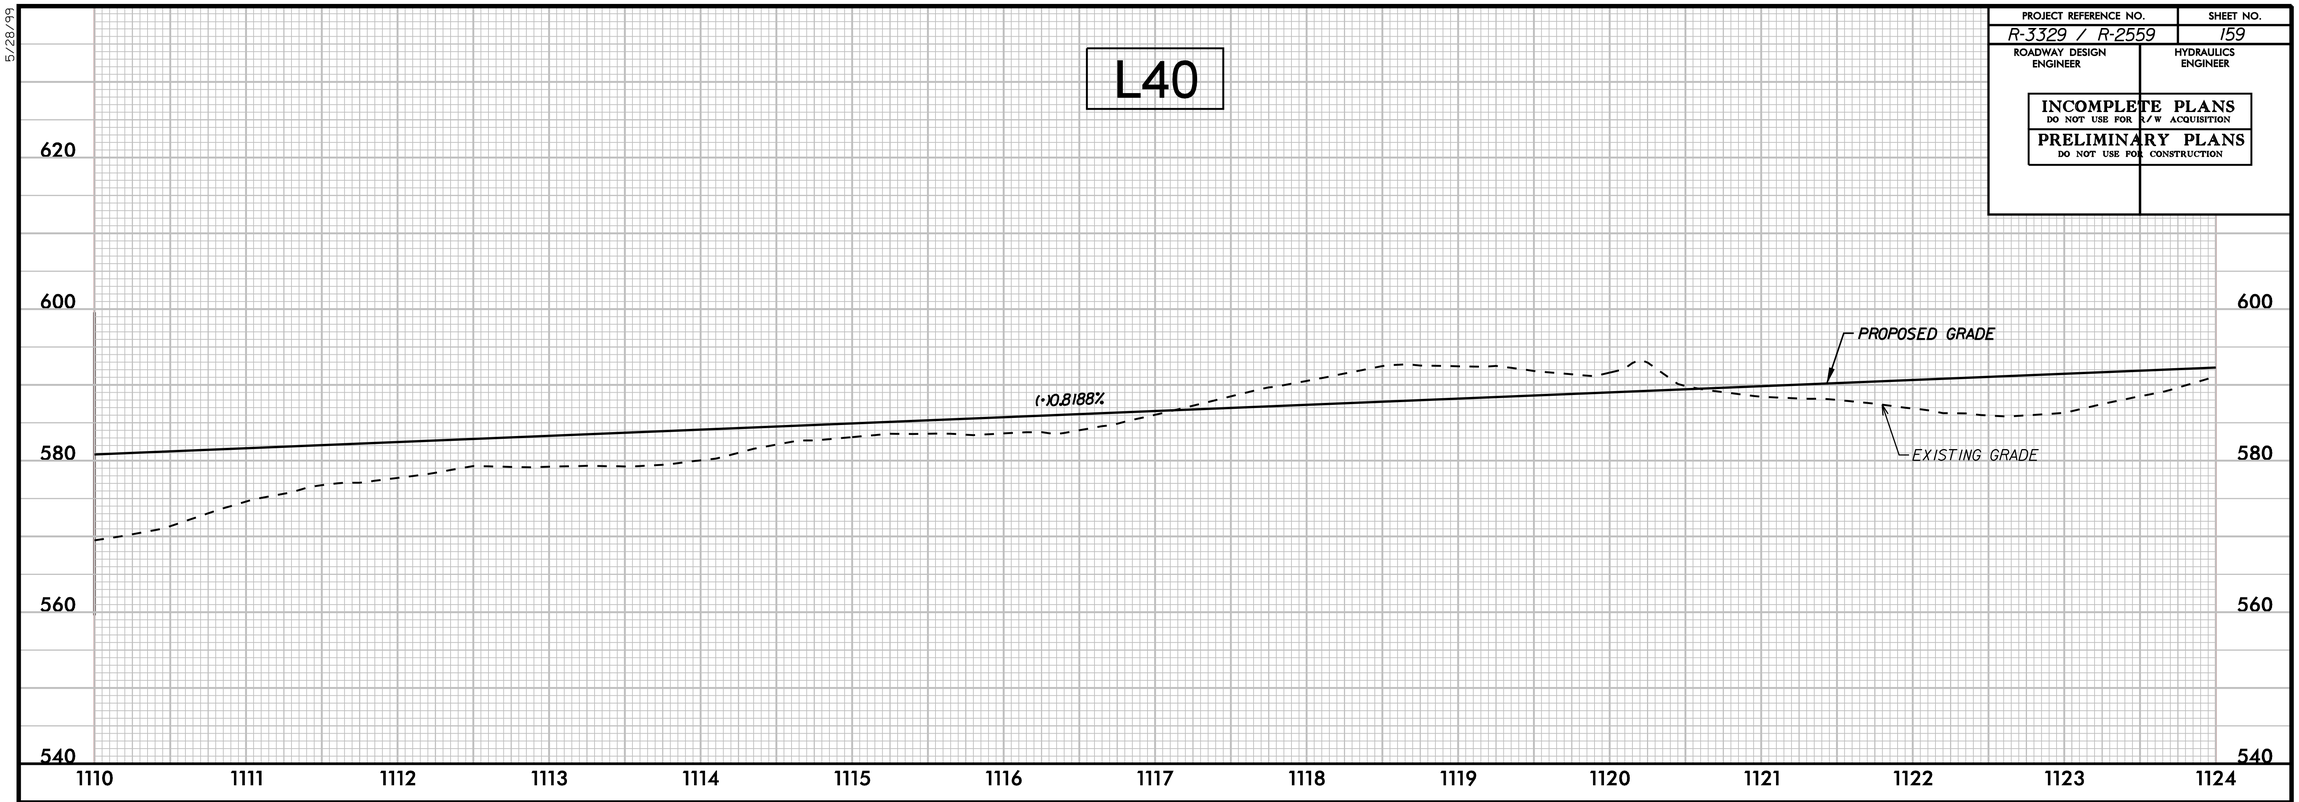

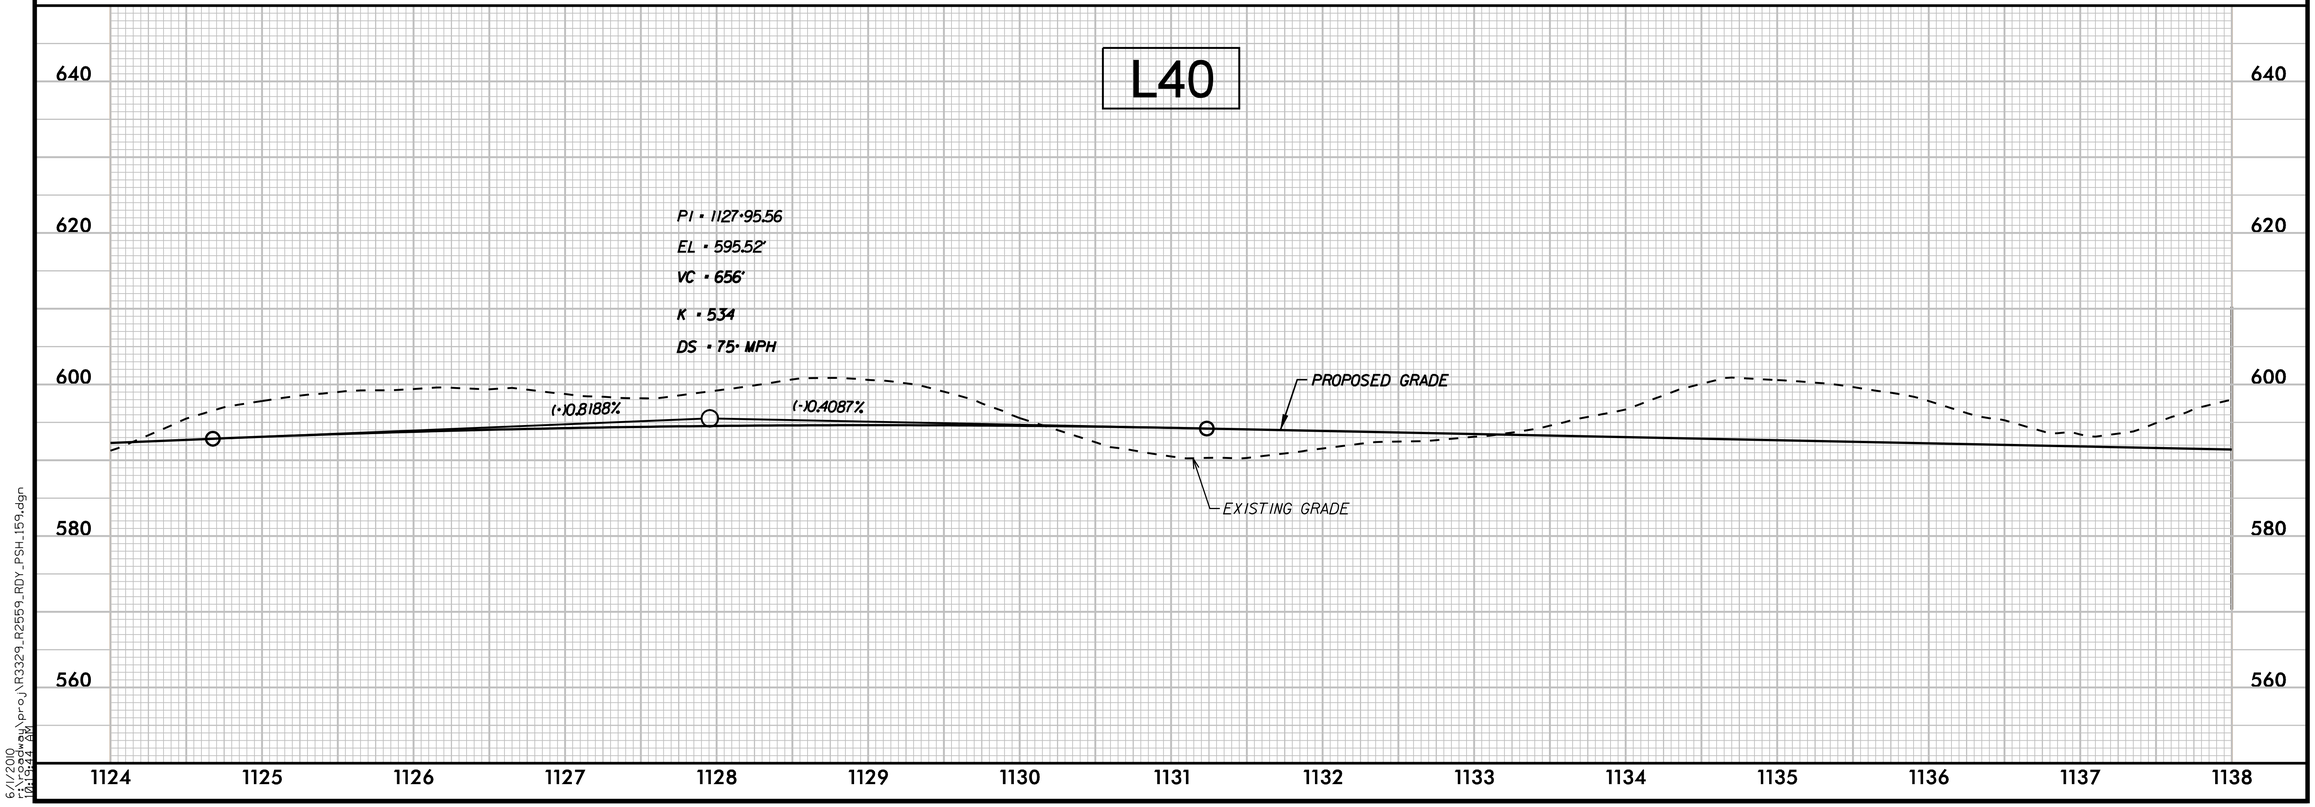

5/28/99

6/1/2010
r:\roadway\proj\R3329_R2559_RDY_PSH_159.dgn
01:44 PM

PROJECT REFERENCE NO.	SHEET NO.
R-3329 / R-2559	160
ROADWAY DESIGN ENGINEER	HYDRAULICS ENGINEER

INCOMPLETE PLANS
DO NOT USE FOR R/W ACQUISITION

PRELIMINARY PLANS
DO NOT USE FOR CONSTRUCTION

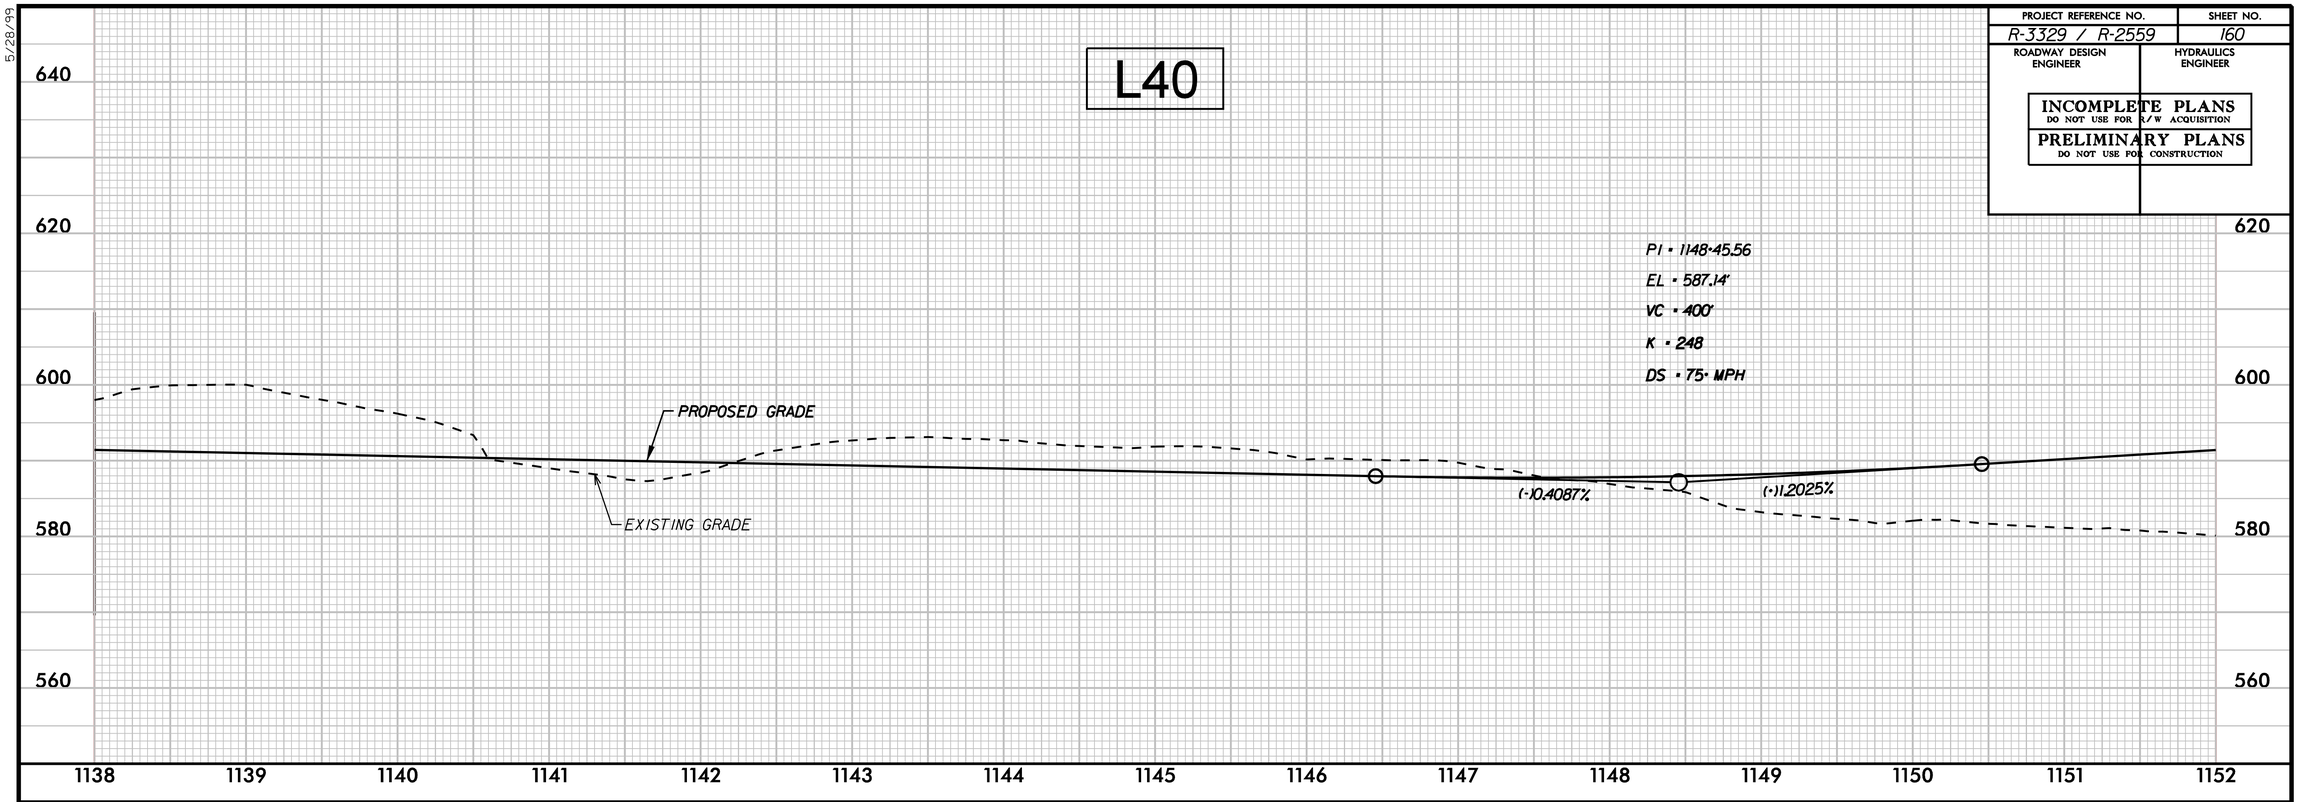

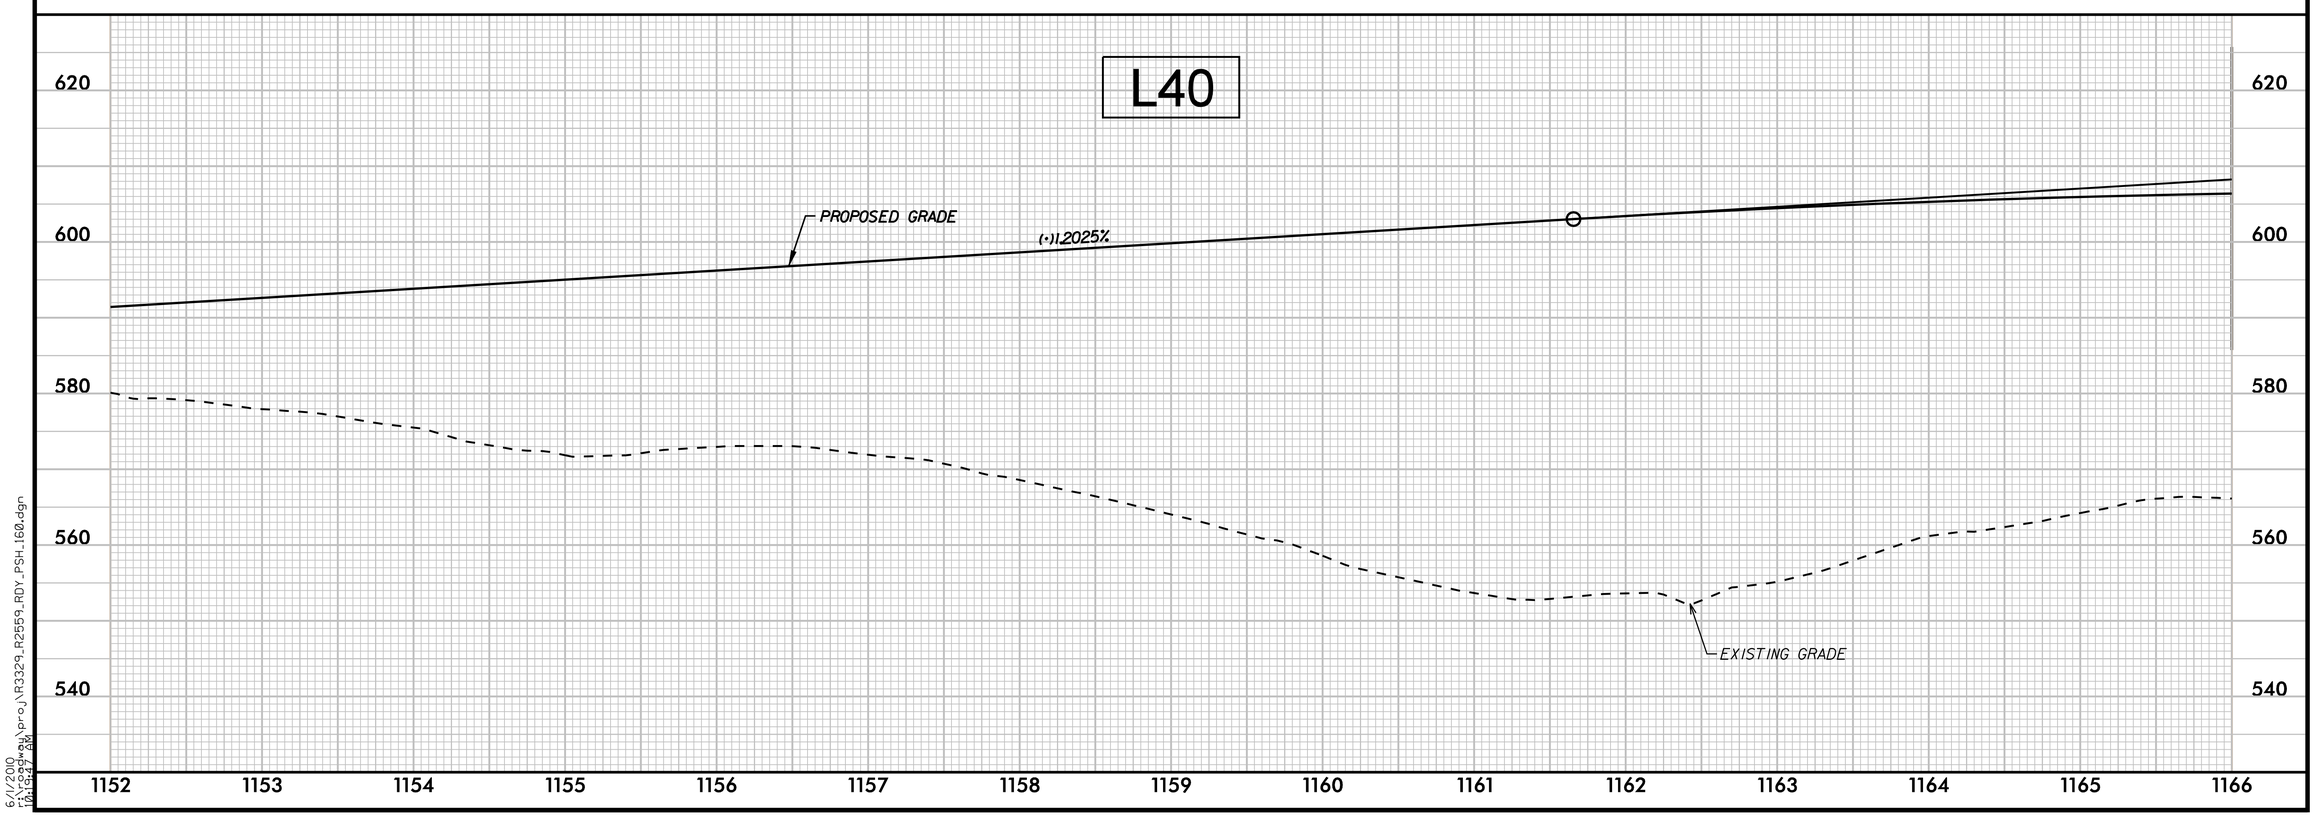

5/28/99

6/1/2010
r:\roadway\proj\R3329_R2559_RDY_PSH_160.dgn
04:54:47 PM

PROJECT REFERENCE NO.	SHEET NO.
R-3329 / R-2559	161
ROADWAY DESIGN ENGINEER	HYDRAULICS ENGINEER

INCOMPLETE PLANS
DO NOT USE FOR R/W ACQUISITION

PRELIMINARY PLANS
DO NOT USE FOR CONSTRUCTION

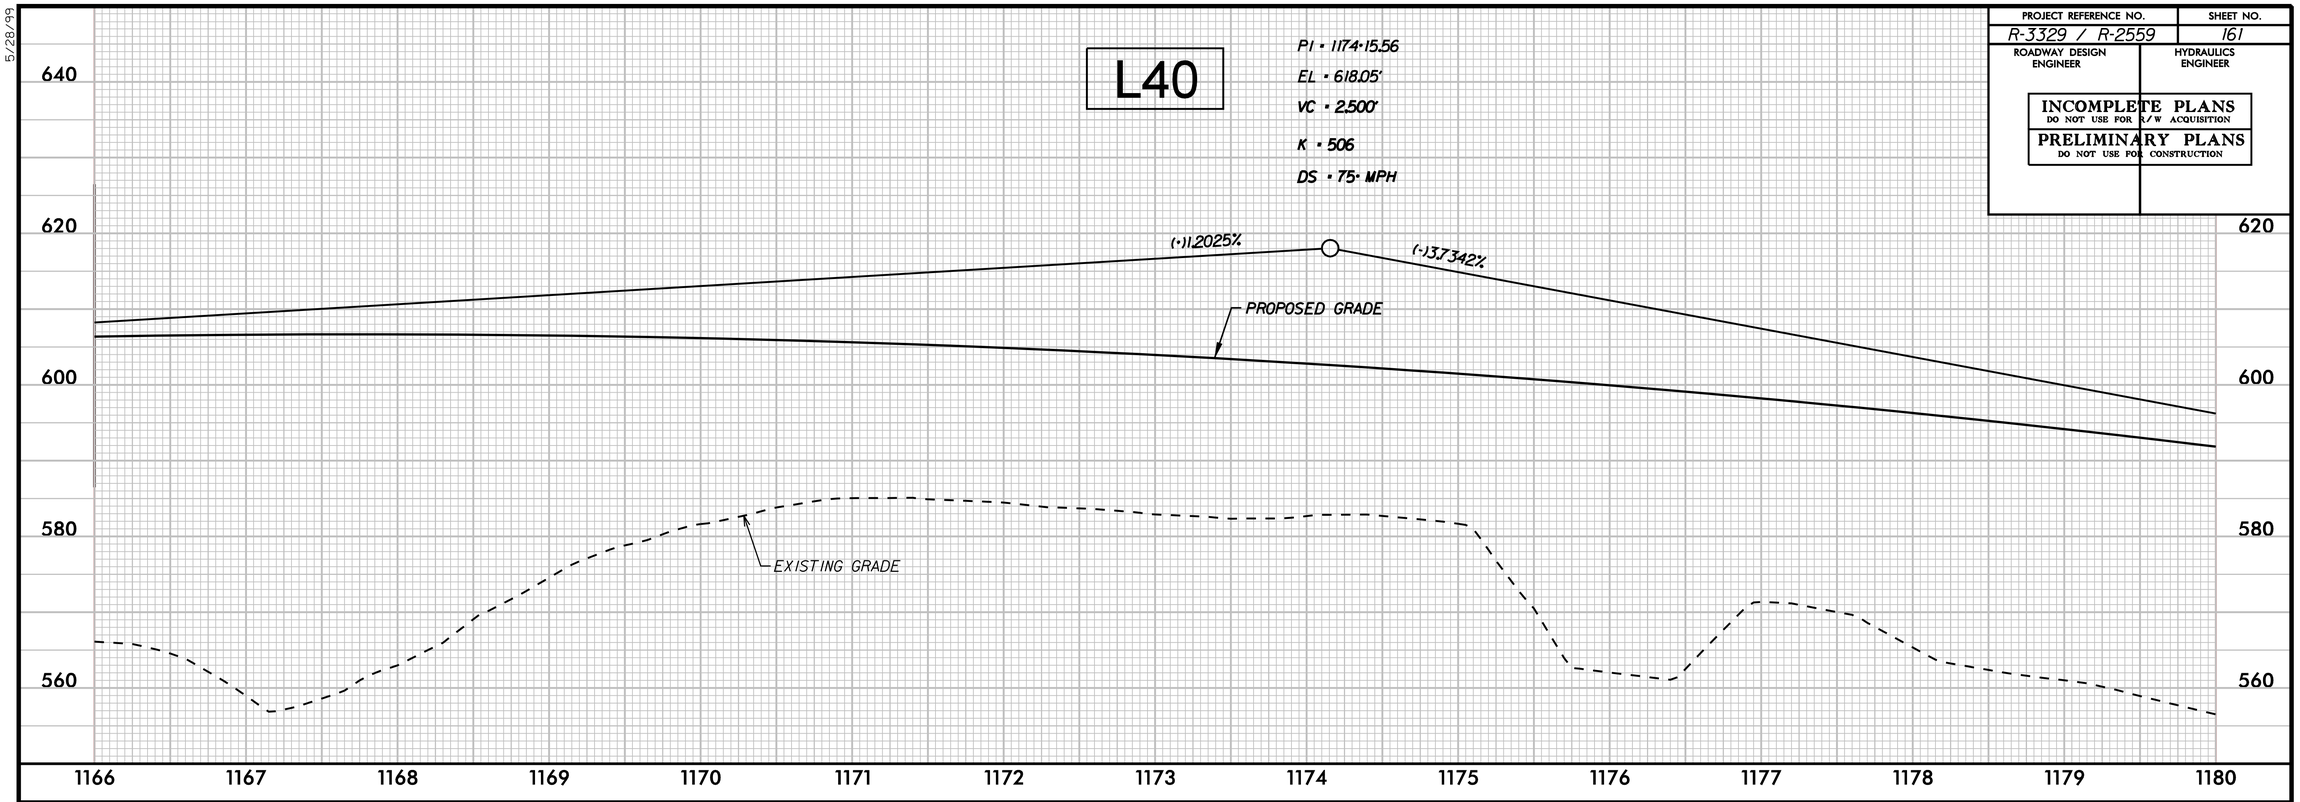

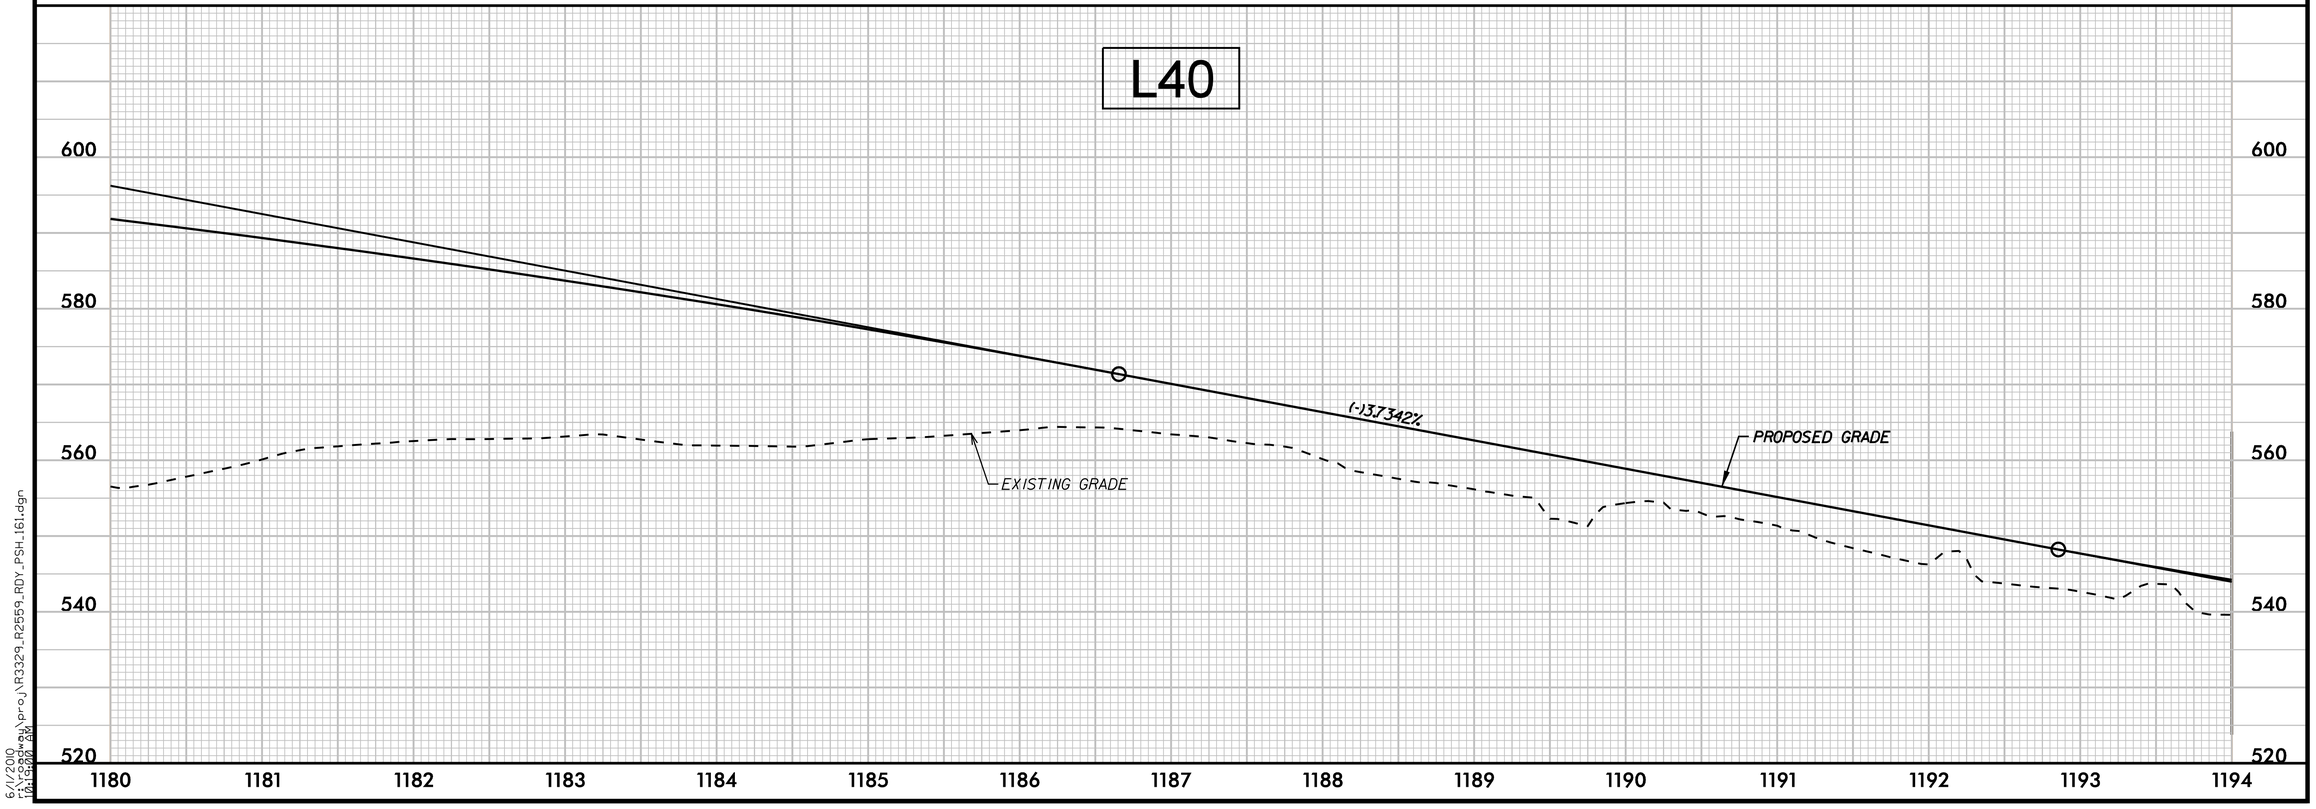

5/28/99

6/1/2010
r:\roadway\proj\R3329_R2559_RDY_PSH_161.dgn
04:50:07 PM

PROJECT REFERENCE NO.	SHEET NO.
R-3329 / R-2559	162
ROADWAY DESIGN ENGINEER	HYDRAULICS ENGINEER

INCOMPLETE PLANS
DO NOT USE FOR R/W ACQUISITION

PRELIMINARY PLANS
DO NOT USE FOR CONSTRUCTION

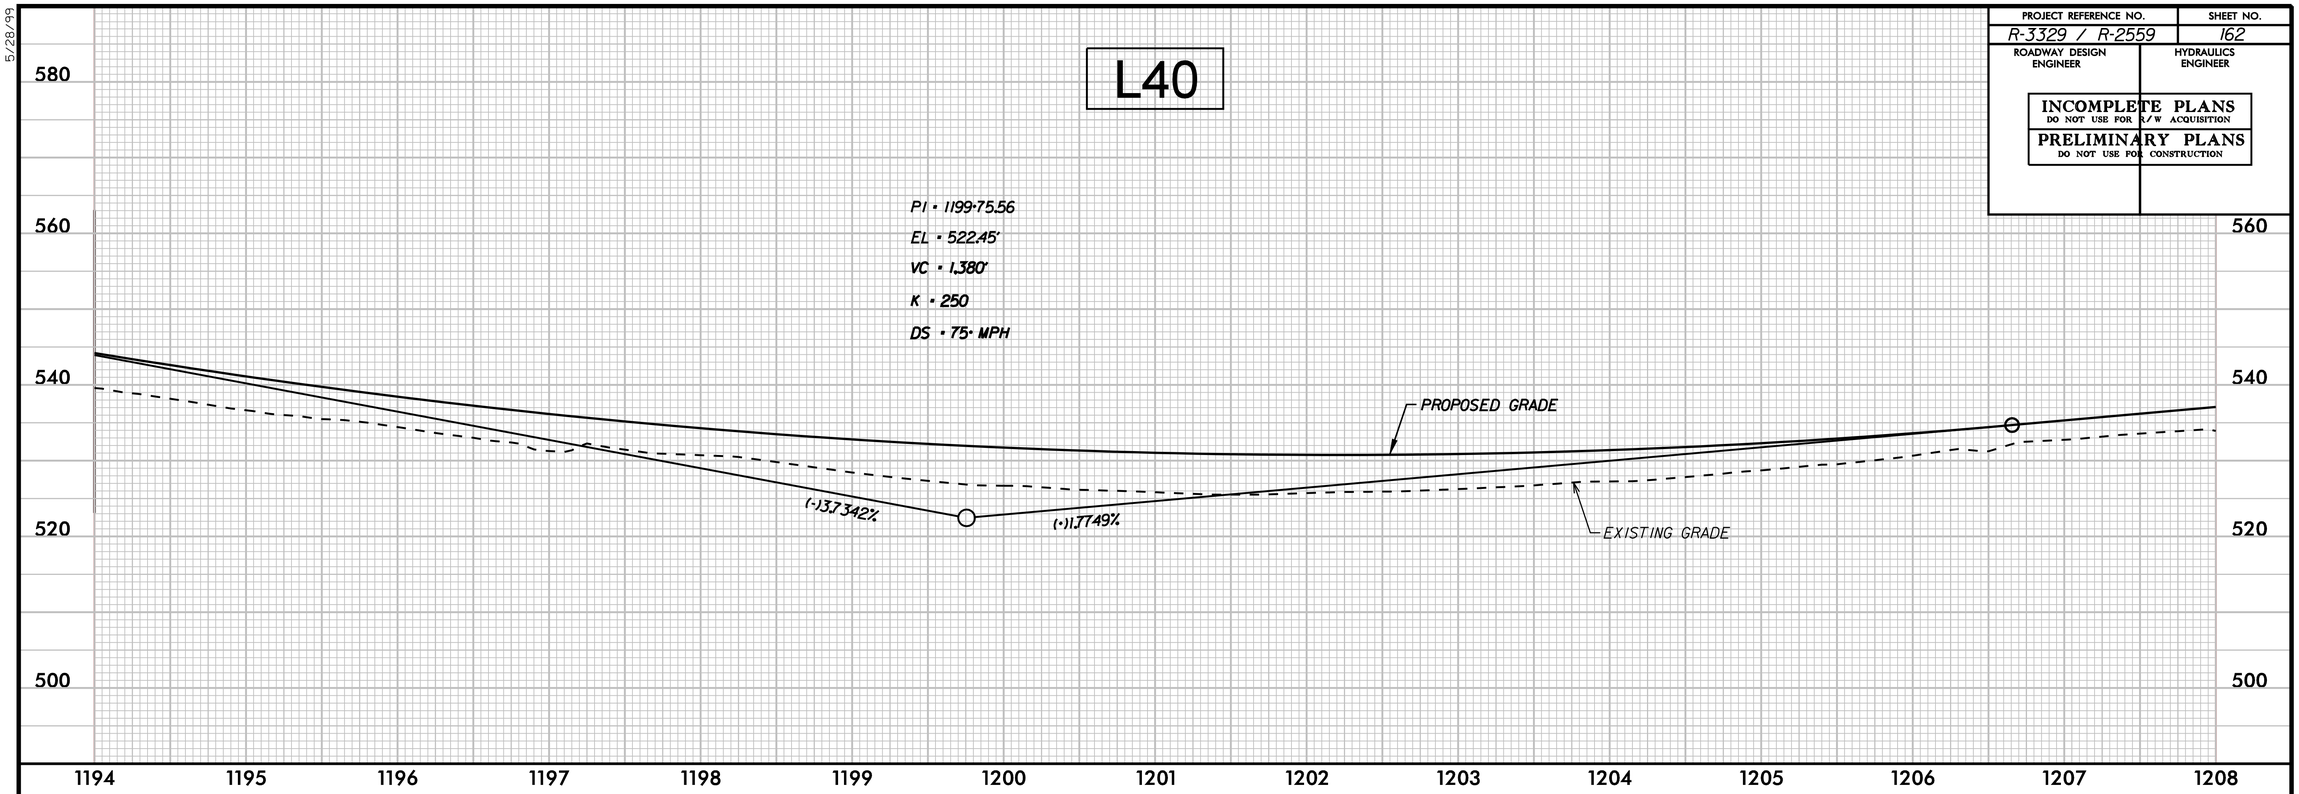

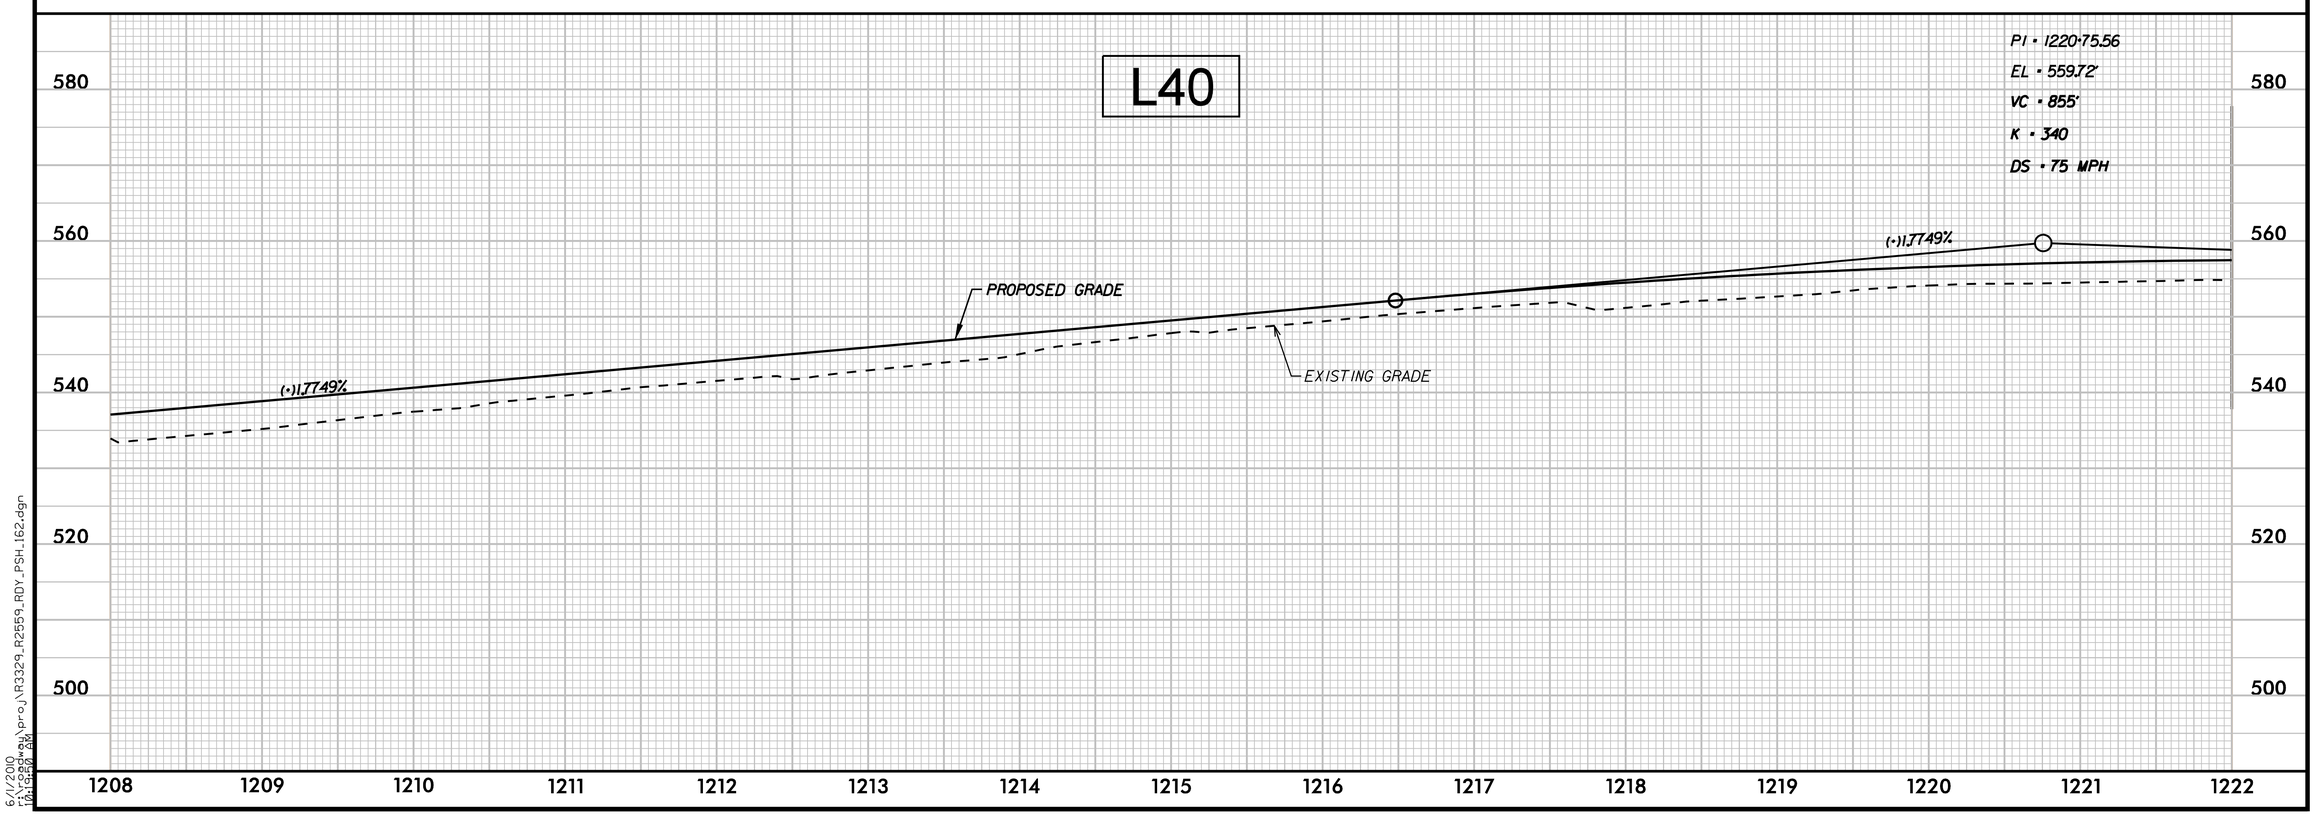

5/28/99

6/1/2010
r:\roadway\proj\R3329_R2559_RDY_PSH_162.dgn
10:19:50 AM

PROJECT REFERENCE NO.	SHEET NO.
R-3329 / R-2559	163
ROADWAY DESIGN ENGINEER	HYDRAULICS ENGINEER

INCOMPLETE PLANS
DO NOT USE FOR R/W ACQUISITION

PRELIMINARY PLANS
DO NOT USE FOR CONSTRUCTION

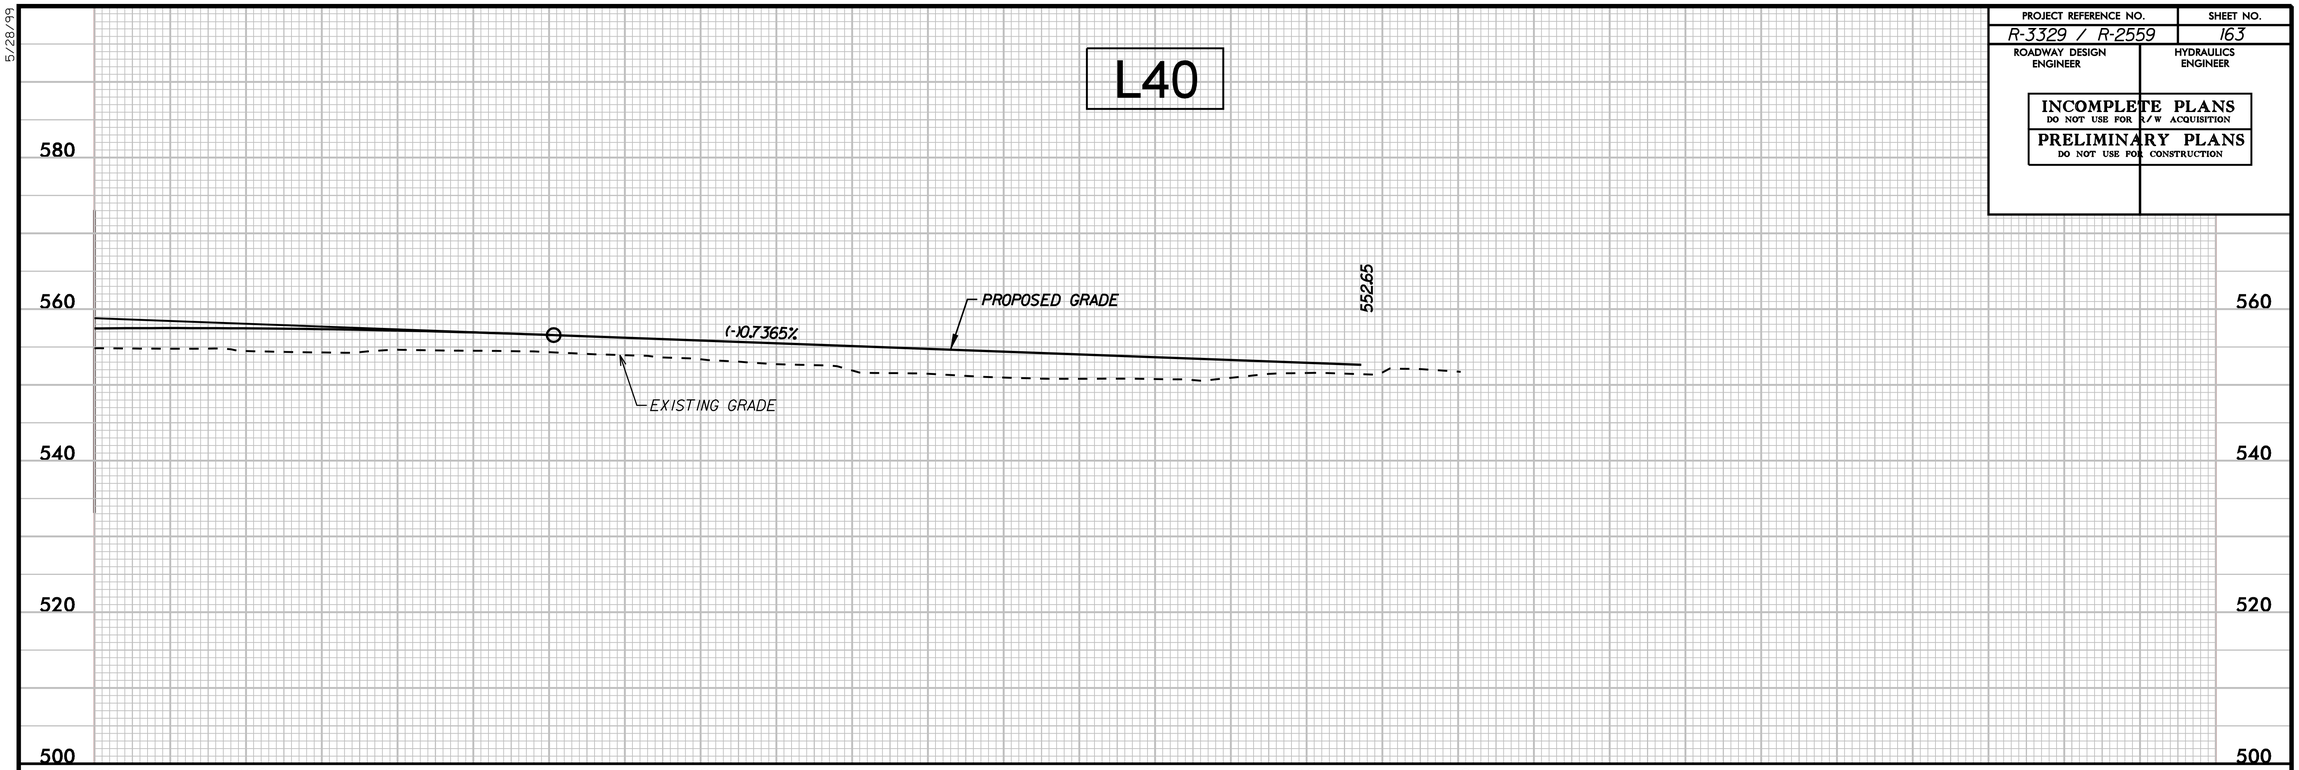

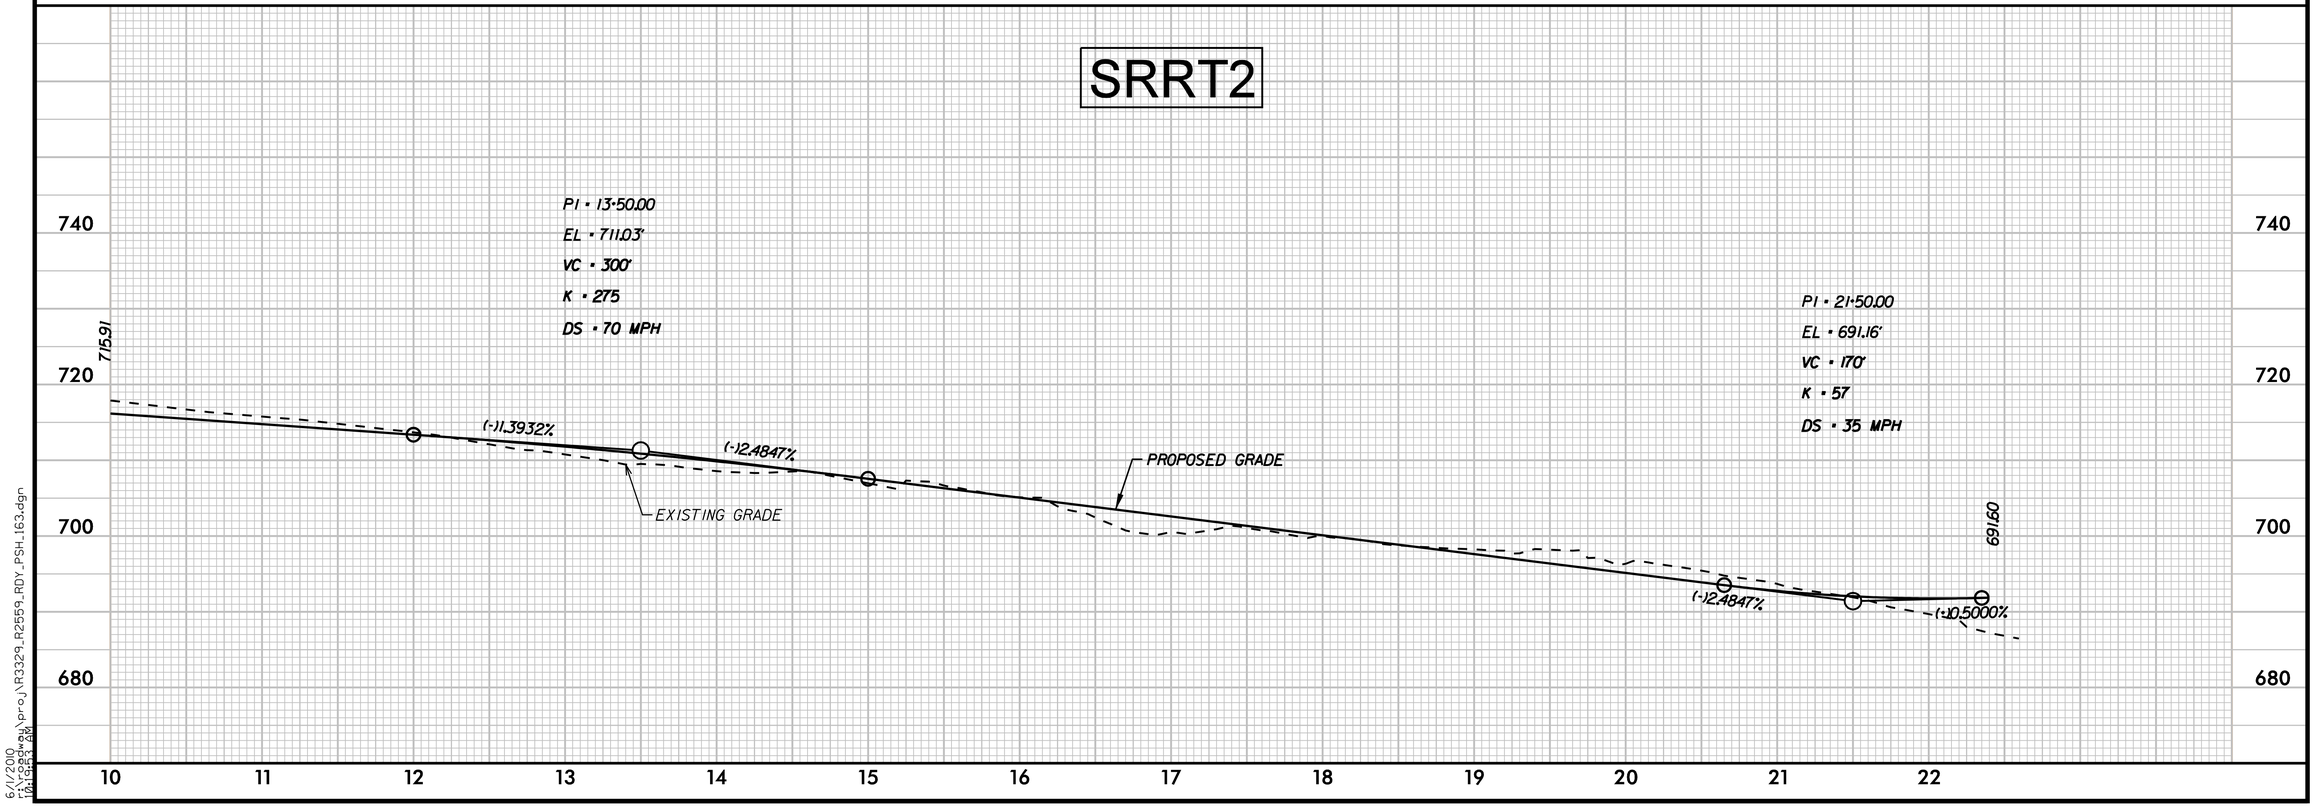

5/28/99

6/1/2010
r:\roadway\proj\R3329_R2559_RDY_PSH_163.dgn
01:53:3 PM

PROJECT REFERENCE NO.	SHEET NO.
R-3329 / R-2559	164
ROADWAY DESIGN ENGINEER	HYDRAULICS ENGINEER

INCOMPLETE PLANS
DO NOT USE FOR R/W ACQUISITION

PRELIMINARY PLANS
DO NOT USE FOR CONSTRUCTION

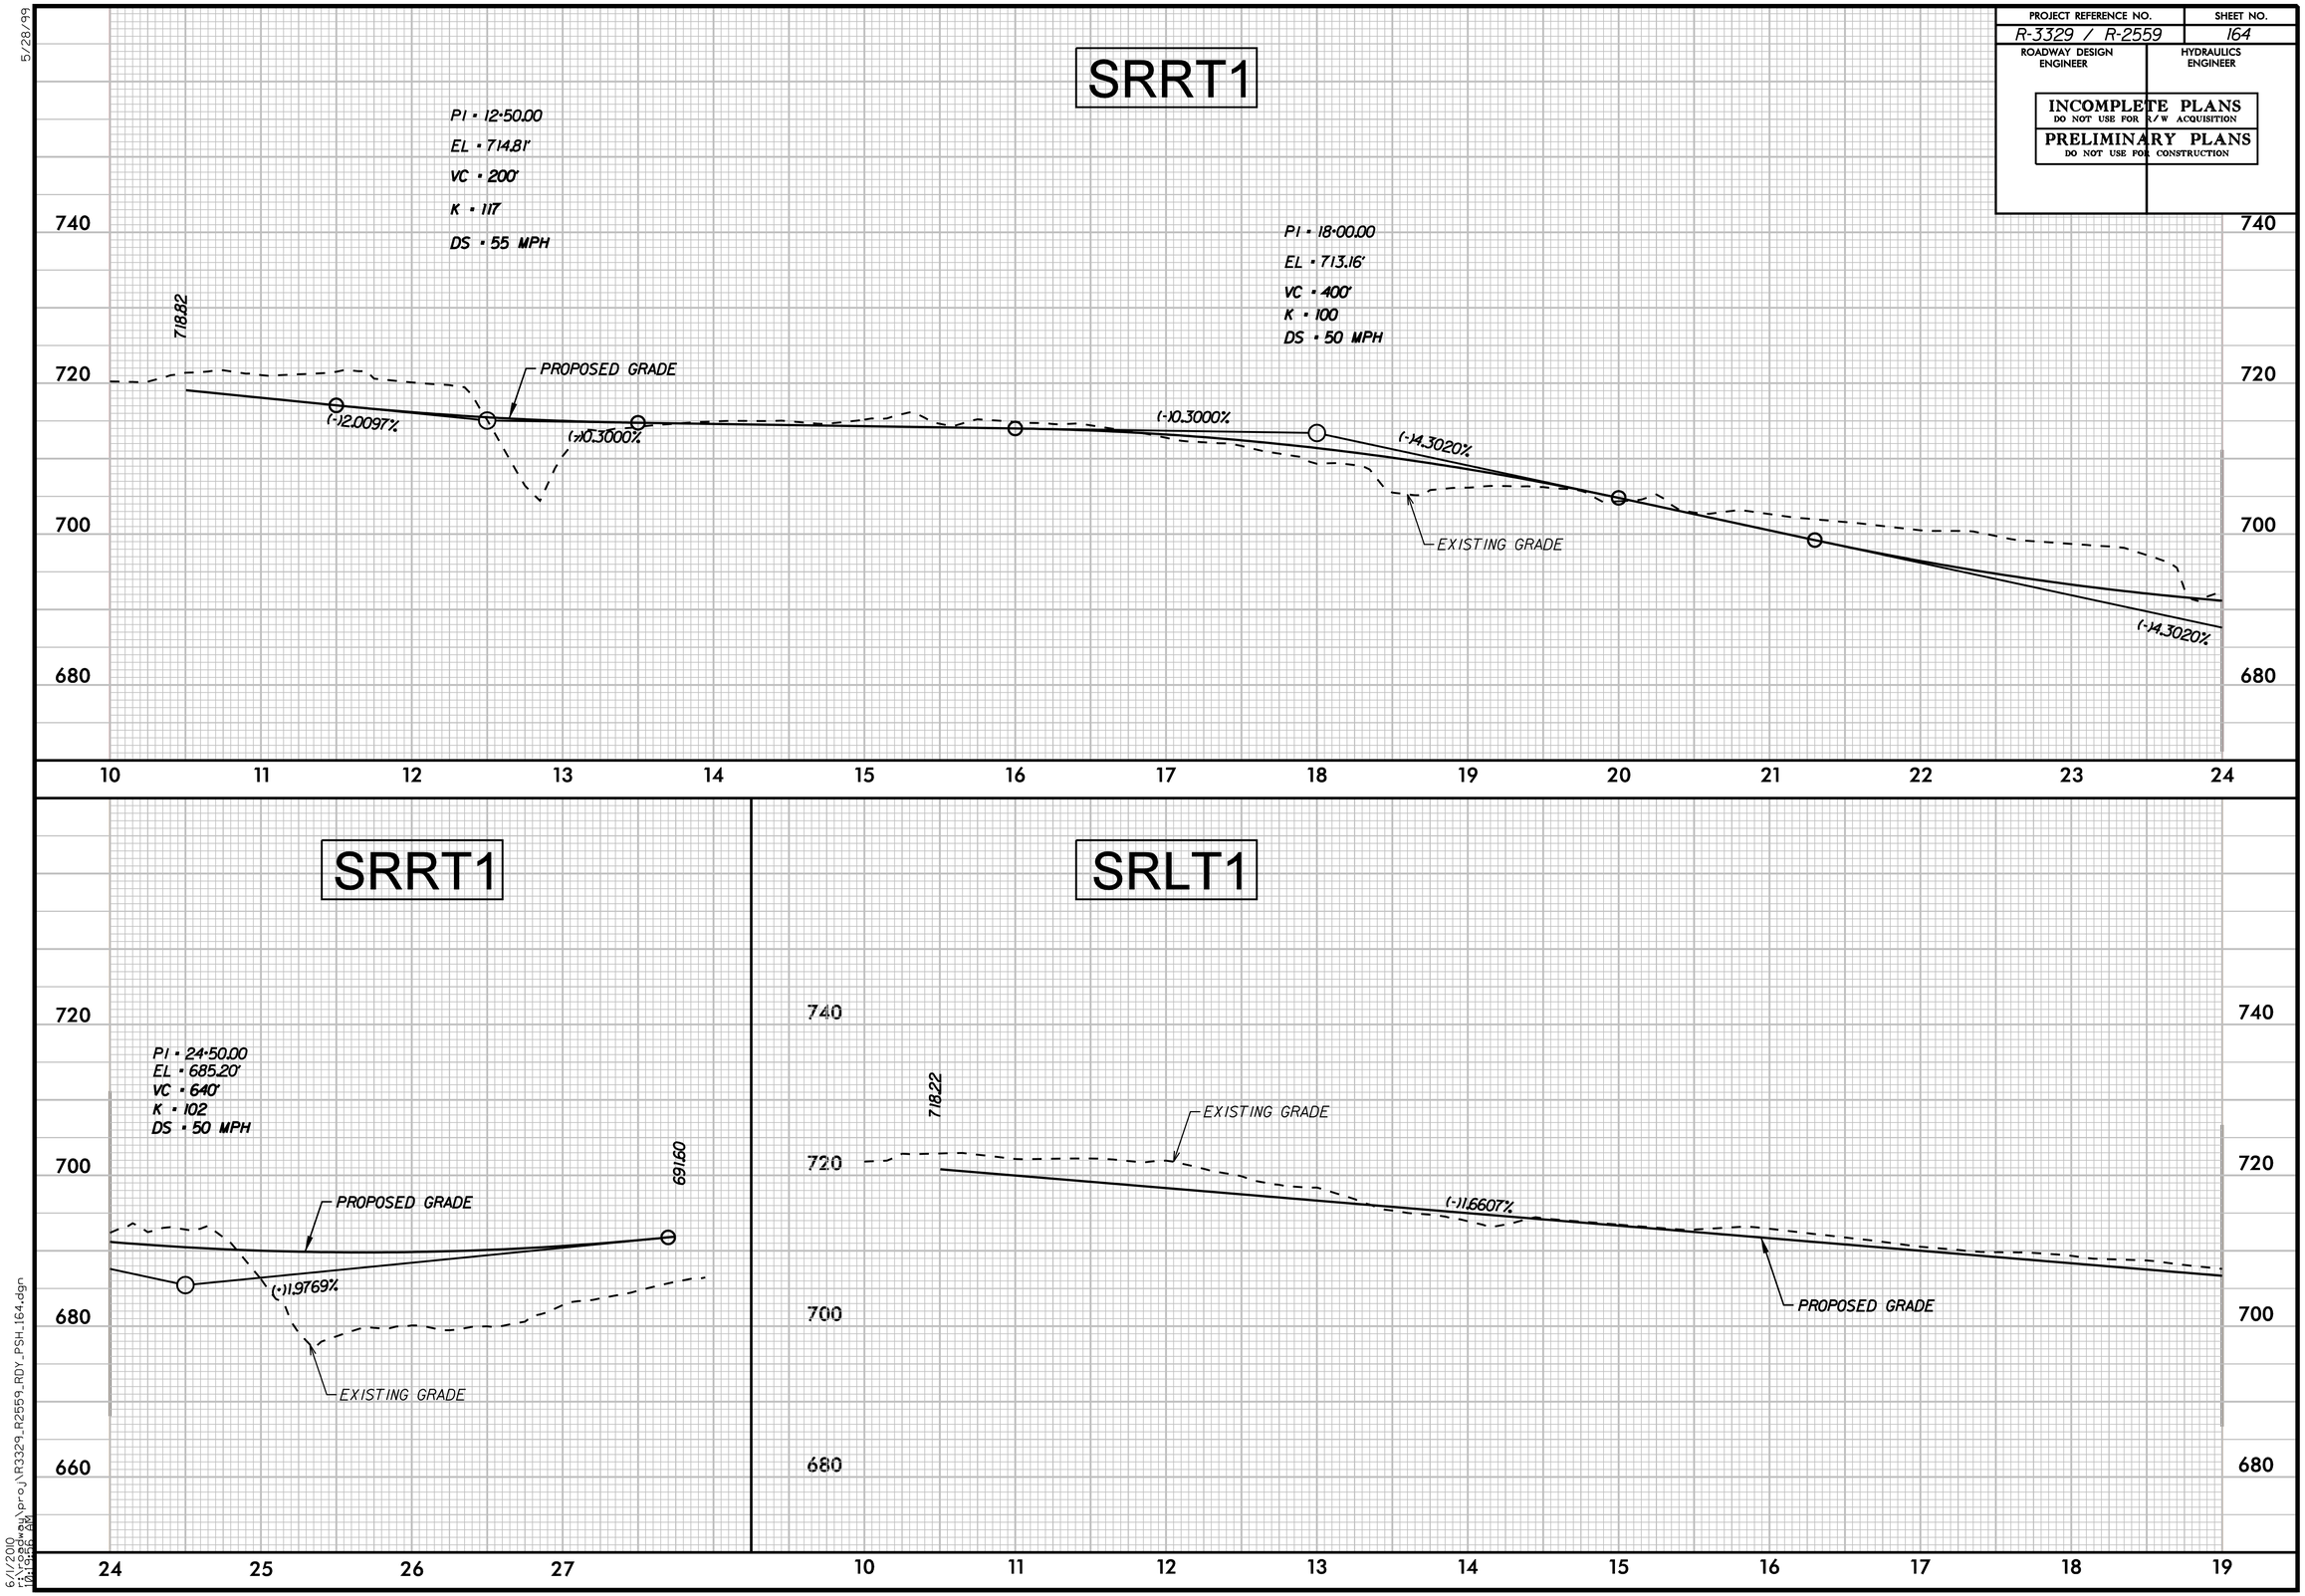

5/28/99

6/1/2010
r:\roadway\proj\R3329_R2559_RDY_PSH_164.dgn
04:56:26 PM

PROJECT REFERENCE NO.	SHEET NO.
R-3329 / R-2559	165
ROADWAY DESIGN ENGINEER	HYDRAULICS ENGINEER

INCOMPLETE PLANS
DO NOT USE FOR R/W ACQUISITION

PRELIMINARY PLANS
DO NOT USE FOR CONSTRUCTION

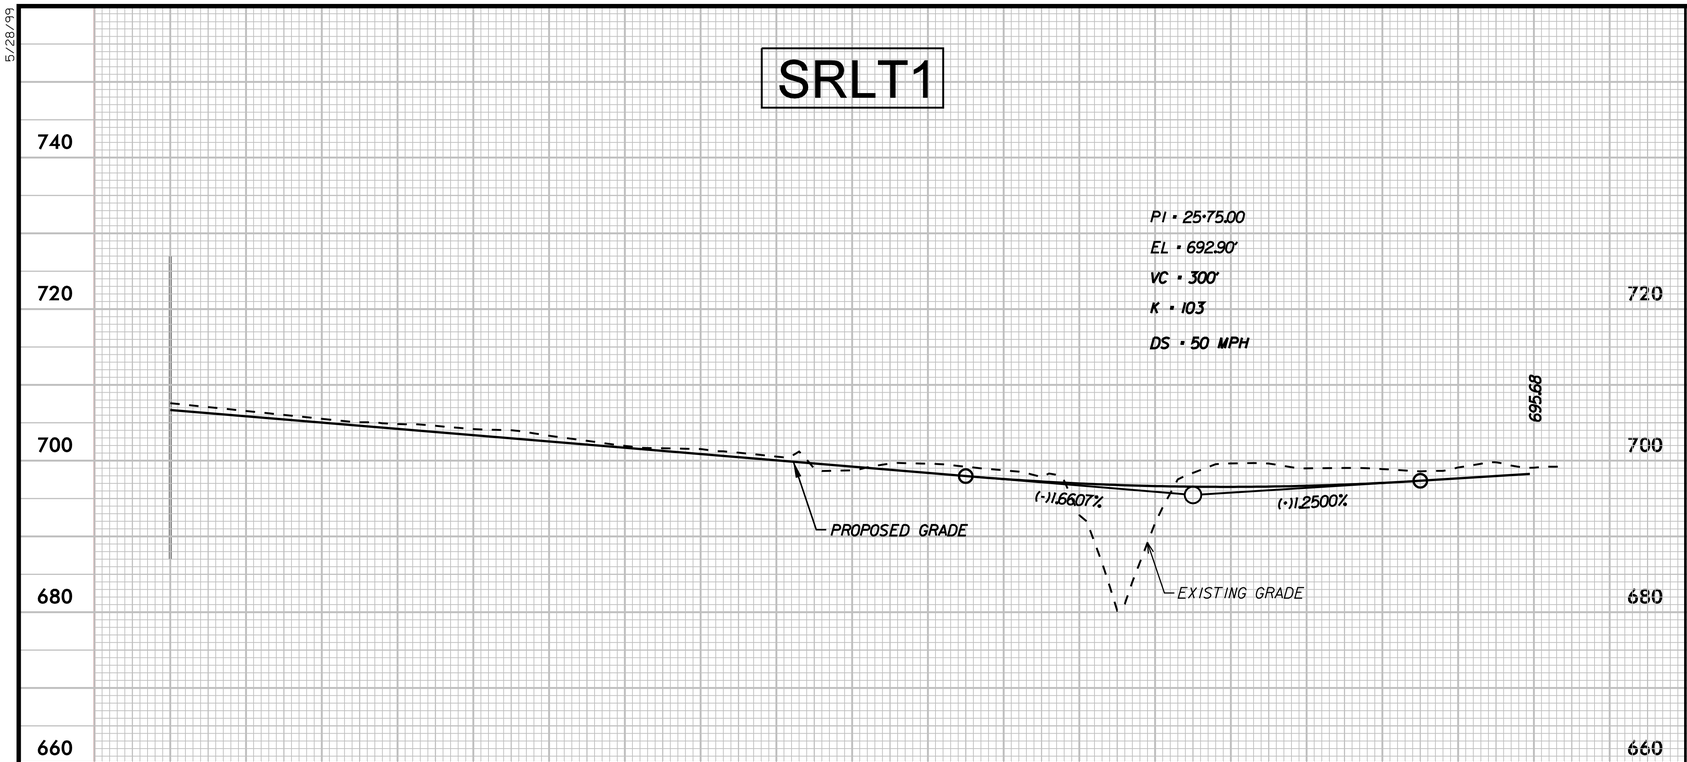

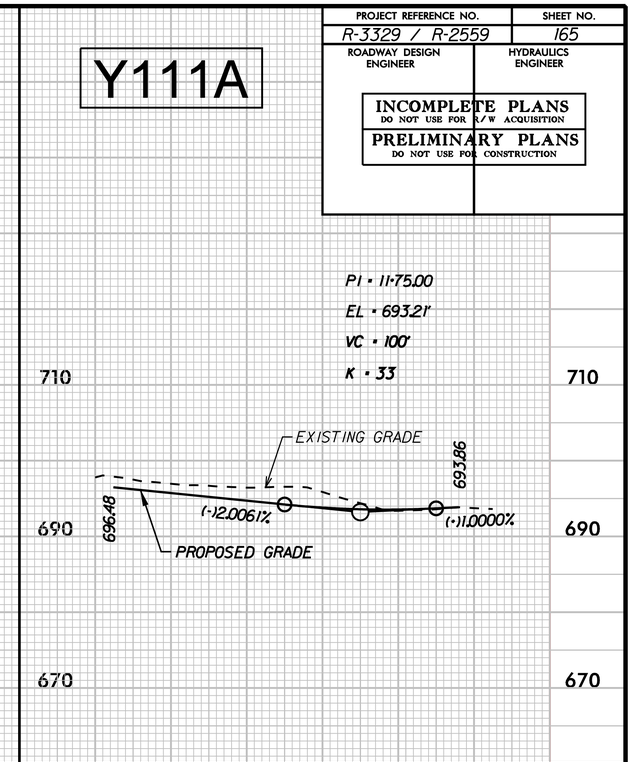

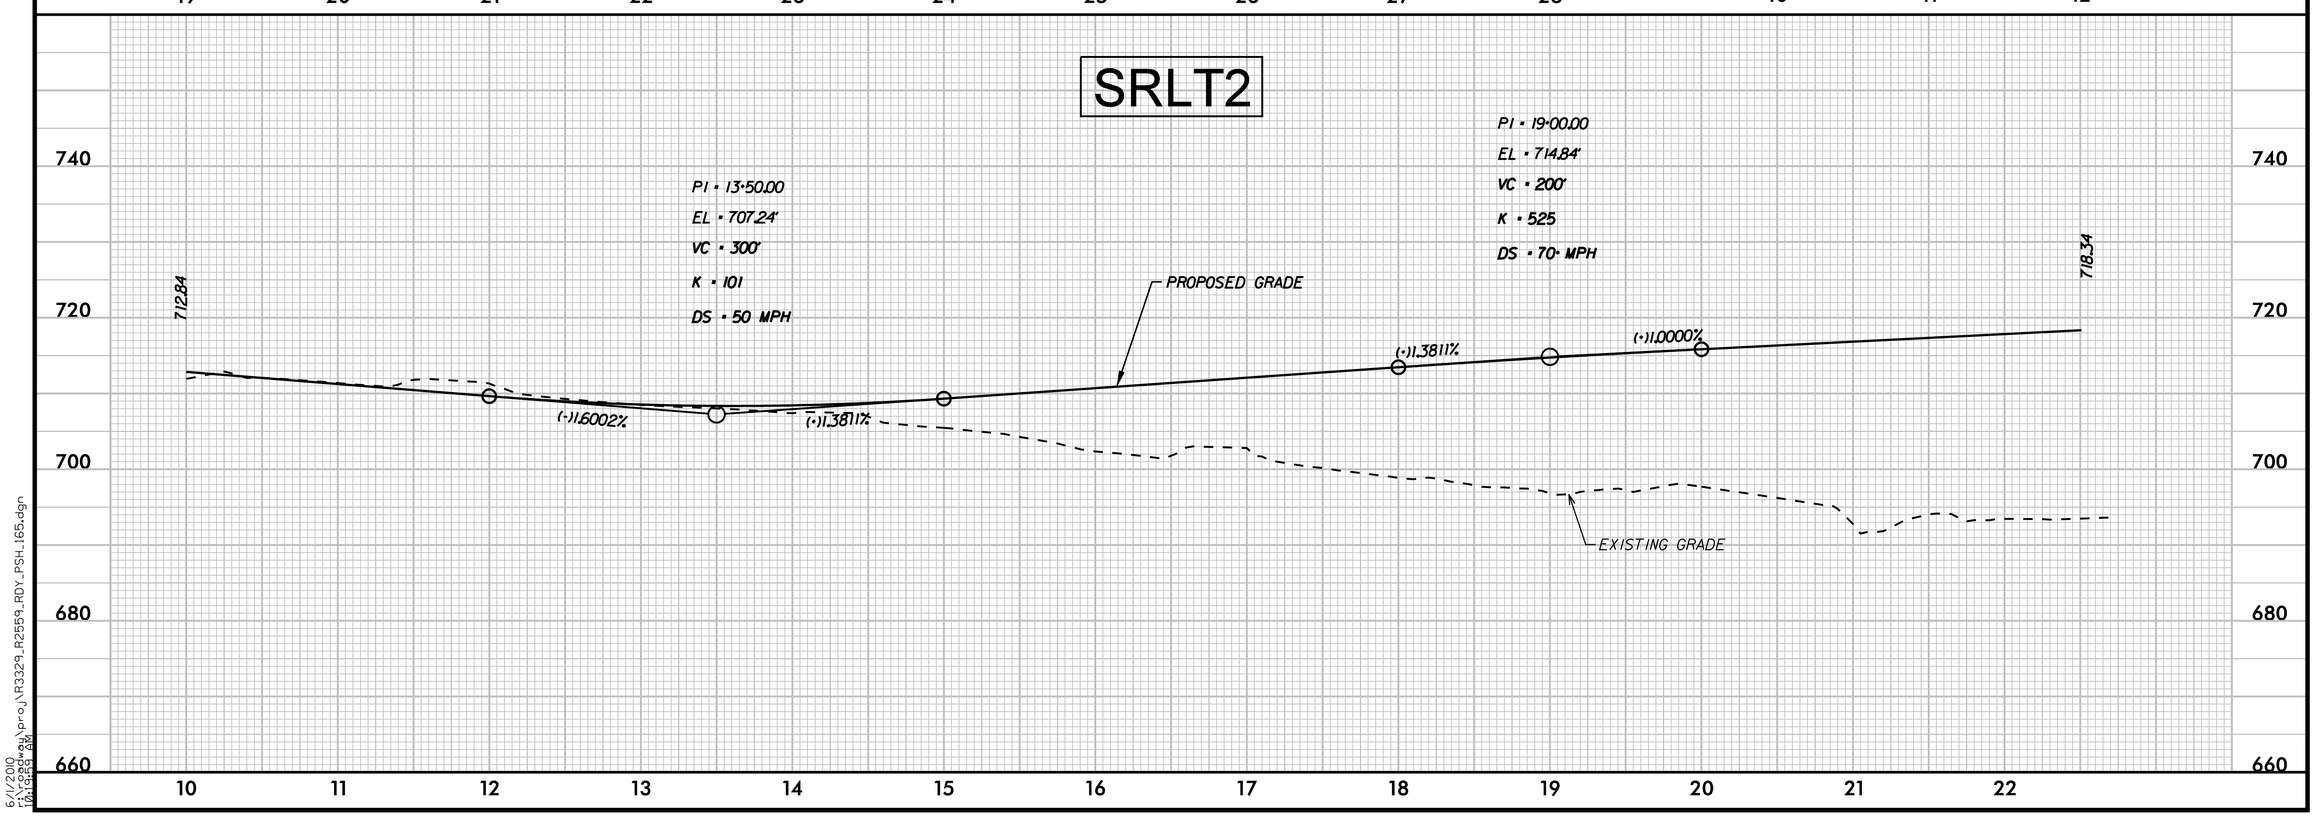

5/28/99

6/1/2010
r:\roadway\proj\R3329_R2559_RDY_PSH_165.dgn
04:54:23 PM

PROJECT REFERENCE NO.	SHEET NO.
R-3329 / R-2559	166
ROADWAY DESIGN ENGINEER	HYDRAULICS ENGINEER

INCOMPLETE PLANS
DO NOT USE FOR R/W ACQUISITION

PRELIMINARY PLANS
DO NOT USE FOR CONSTRUCTION

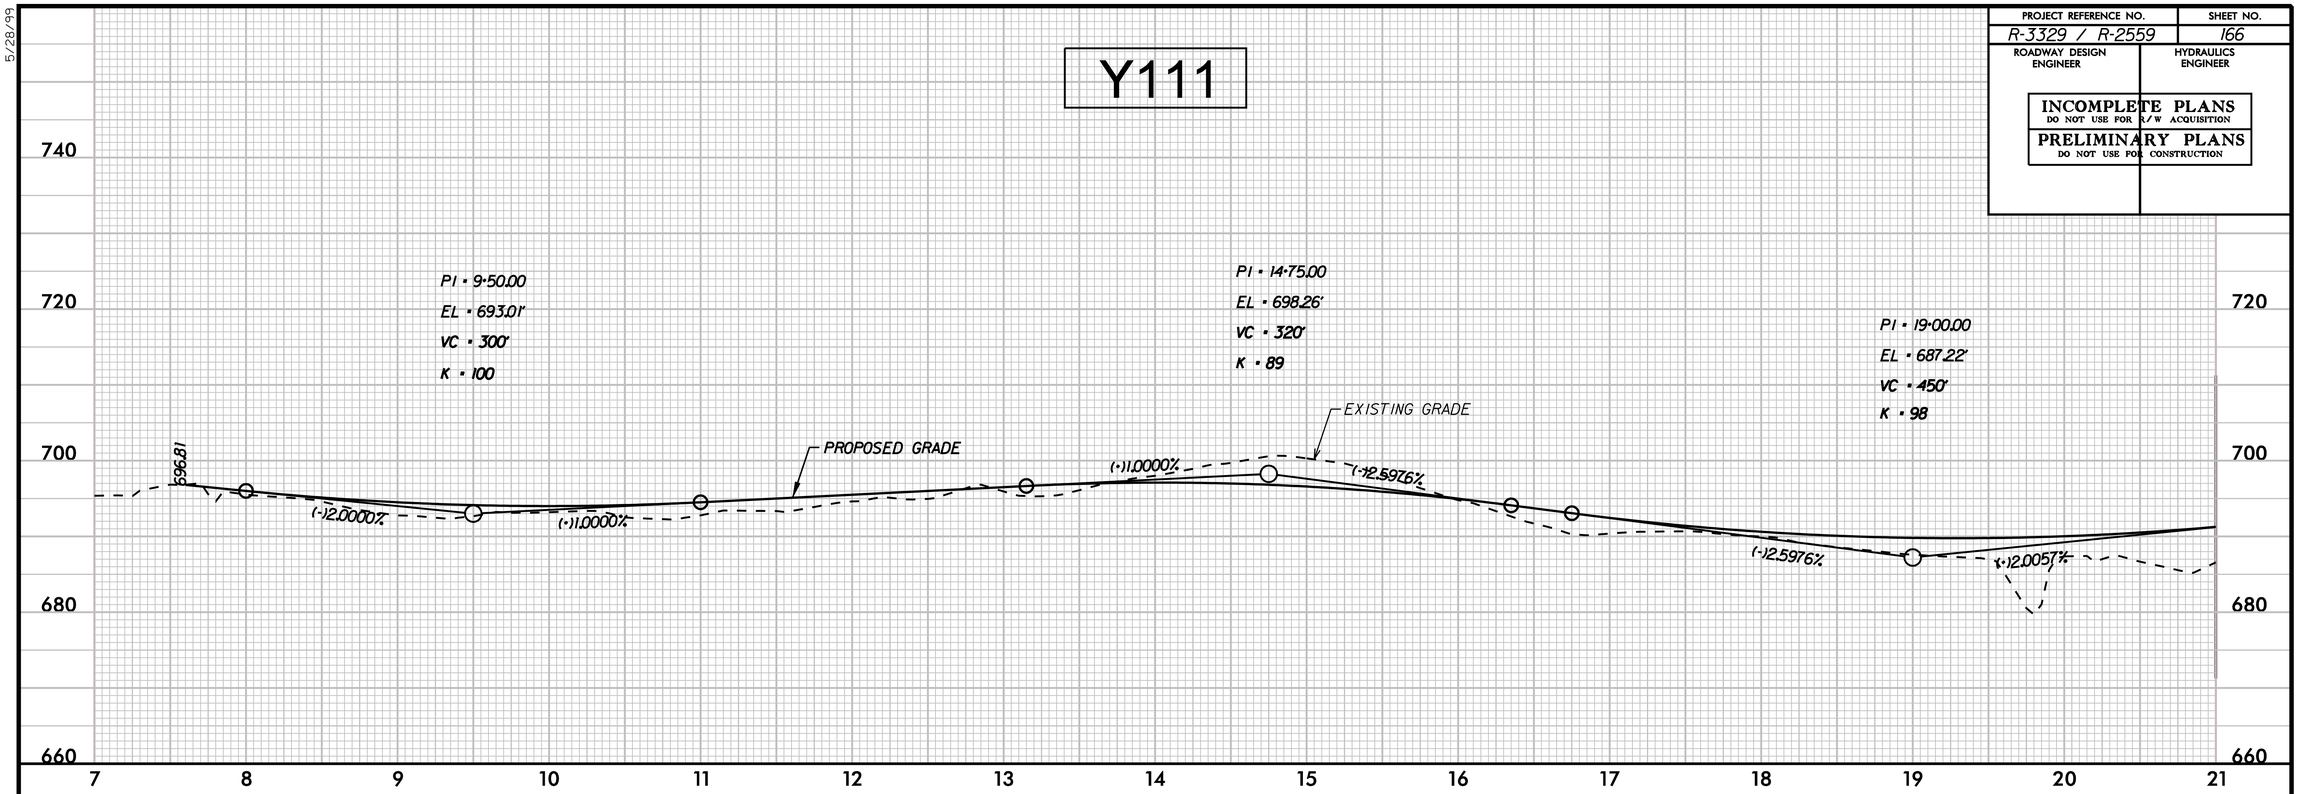

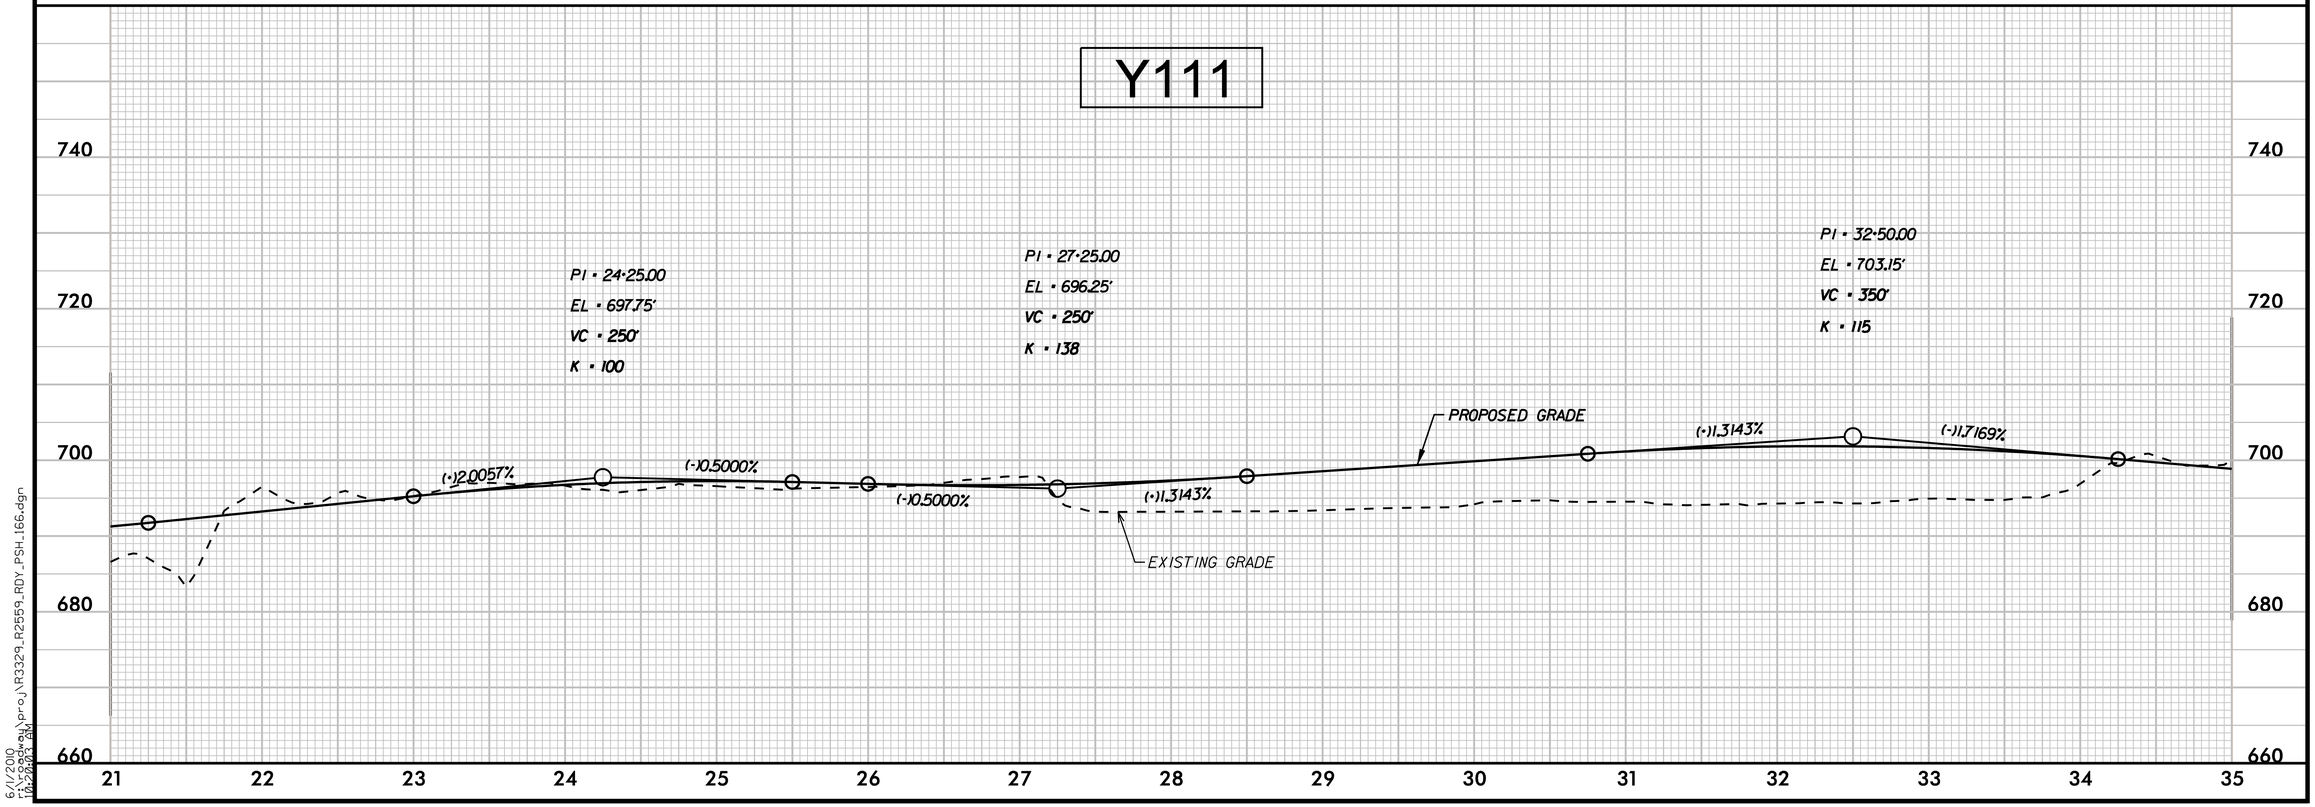

5/28/99

6/1/2010
r:\roadway\proj\R3329_R2559_RDY_PSH_166.dgn
10:26:03 AM

PROJECT REFERENCE NO.	SHEET NO.
R-3329 / R-2559	167
ROADWAY DESIGN ENGINEER	HYDRAULICS ENGINEER

INCOMPLETE PLANS
DO NOT USE FOR R/W ACQUISITION

PRELIMINARY PLANS
DO NOT USE FOR CONSTRUCTION

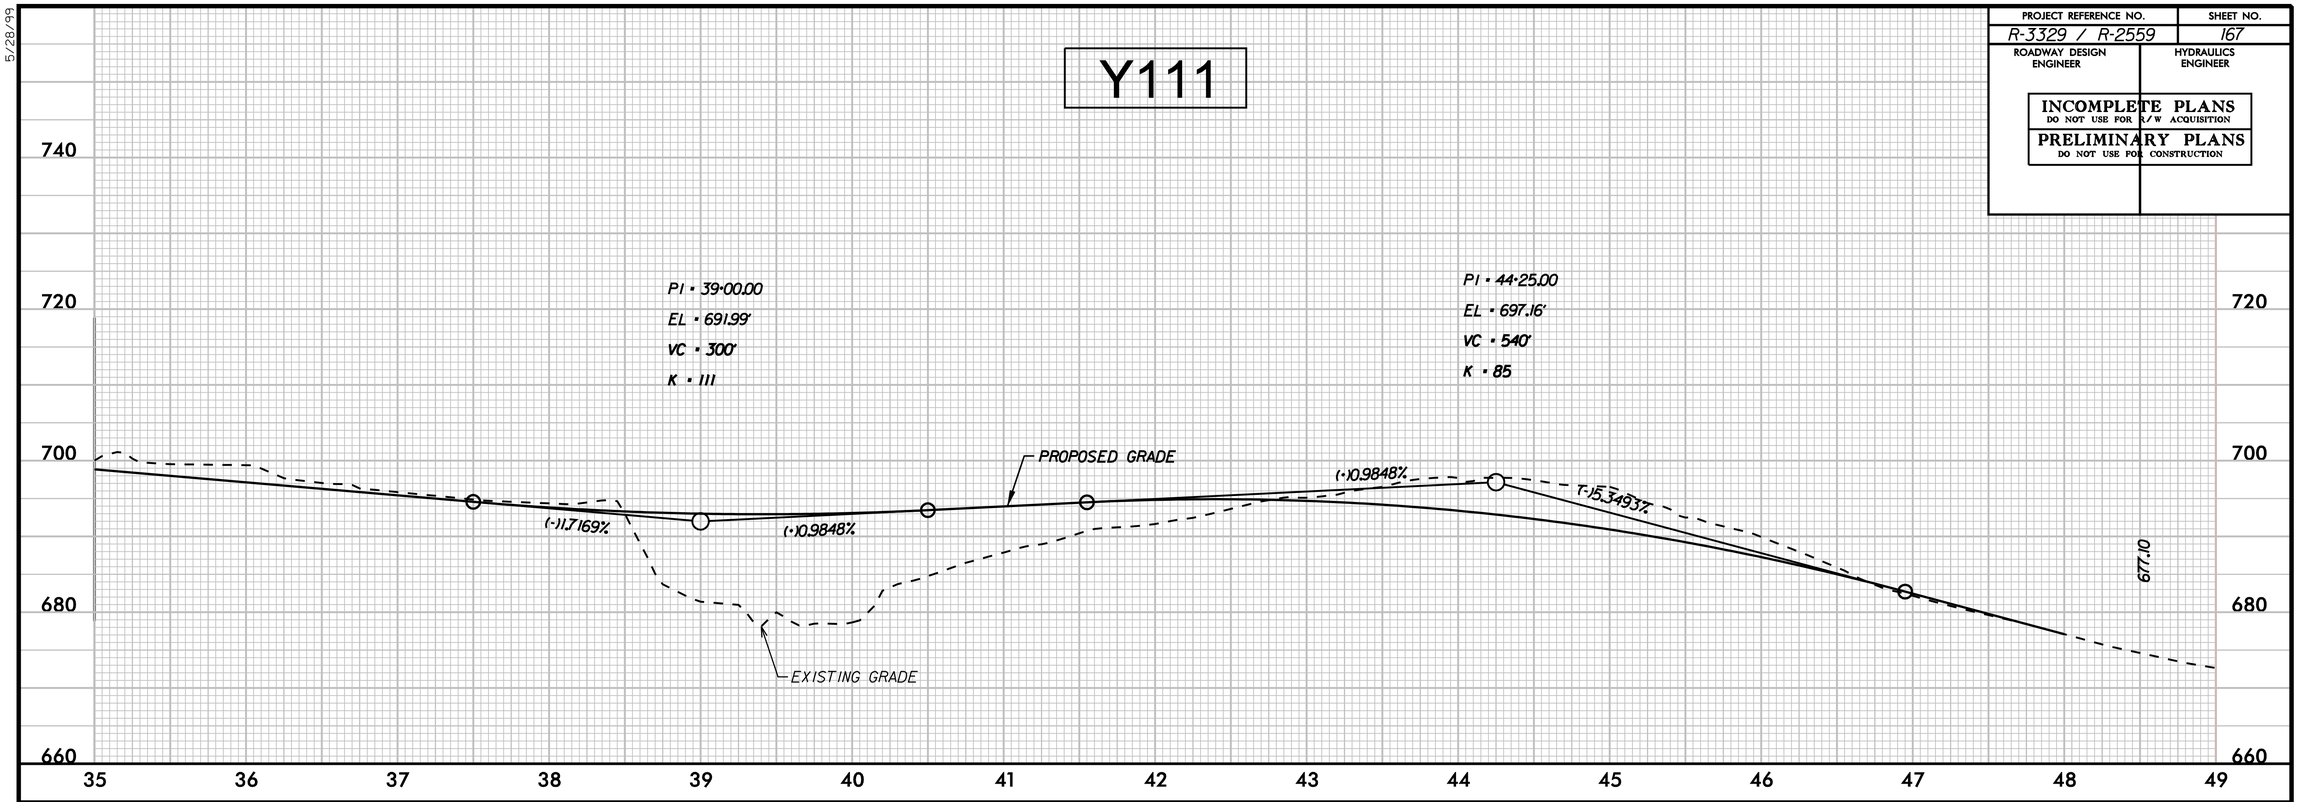

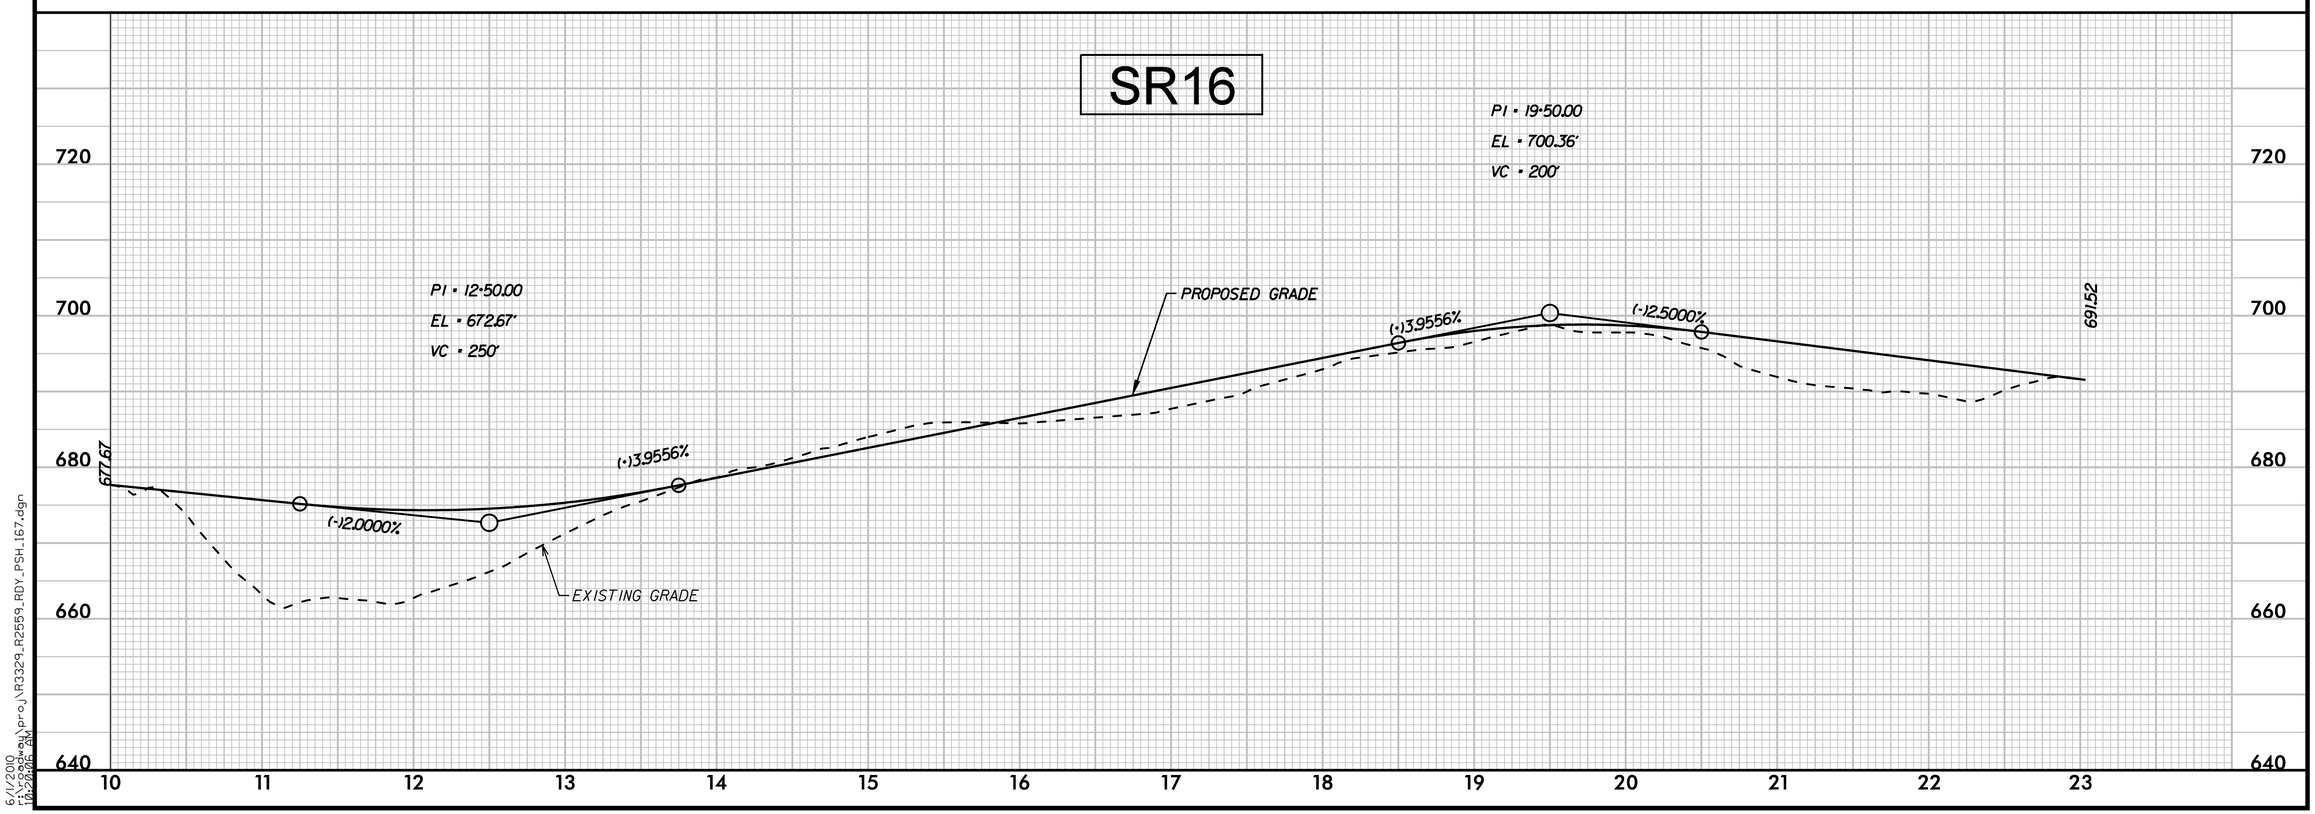

5/28/99

6/1/2010
r:\roadway\proj\R3329_R2559_RDY_PSH_167.dgn
02:24:16 PM

PROJECT REFERENCE NO.	SHEET NO.
R-3329 / R-2559	168
ROADWAY DESIGN ENGINEER	HYDRAULICS ENGINEER

INCOMPLETE PLANS
DO NOT USE FOR R/W ACQUISITION

PRELIMINARY PLANS
DO NOT USE FOR CONSTRUCTION

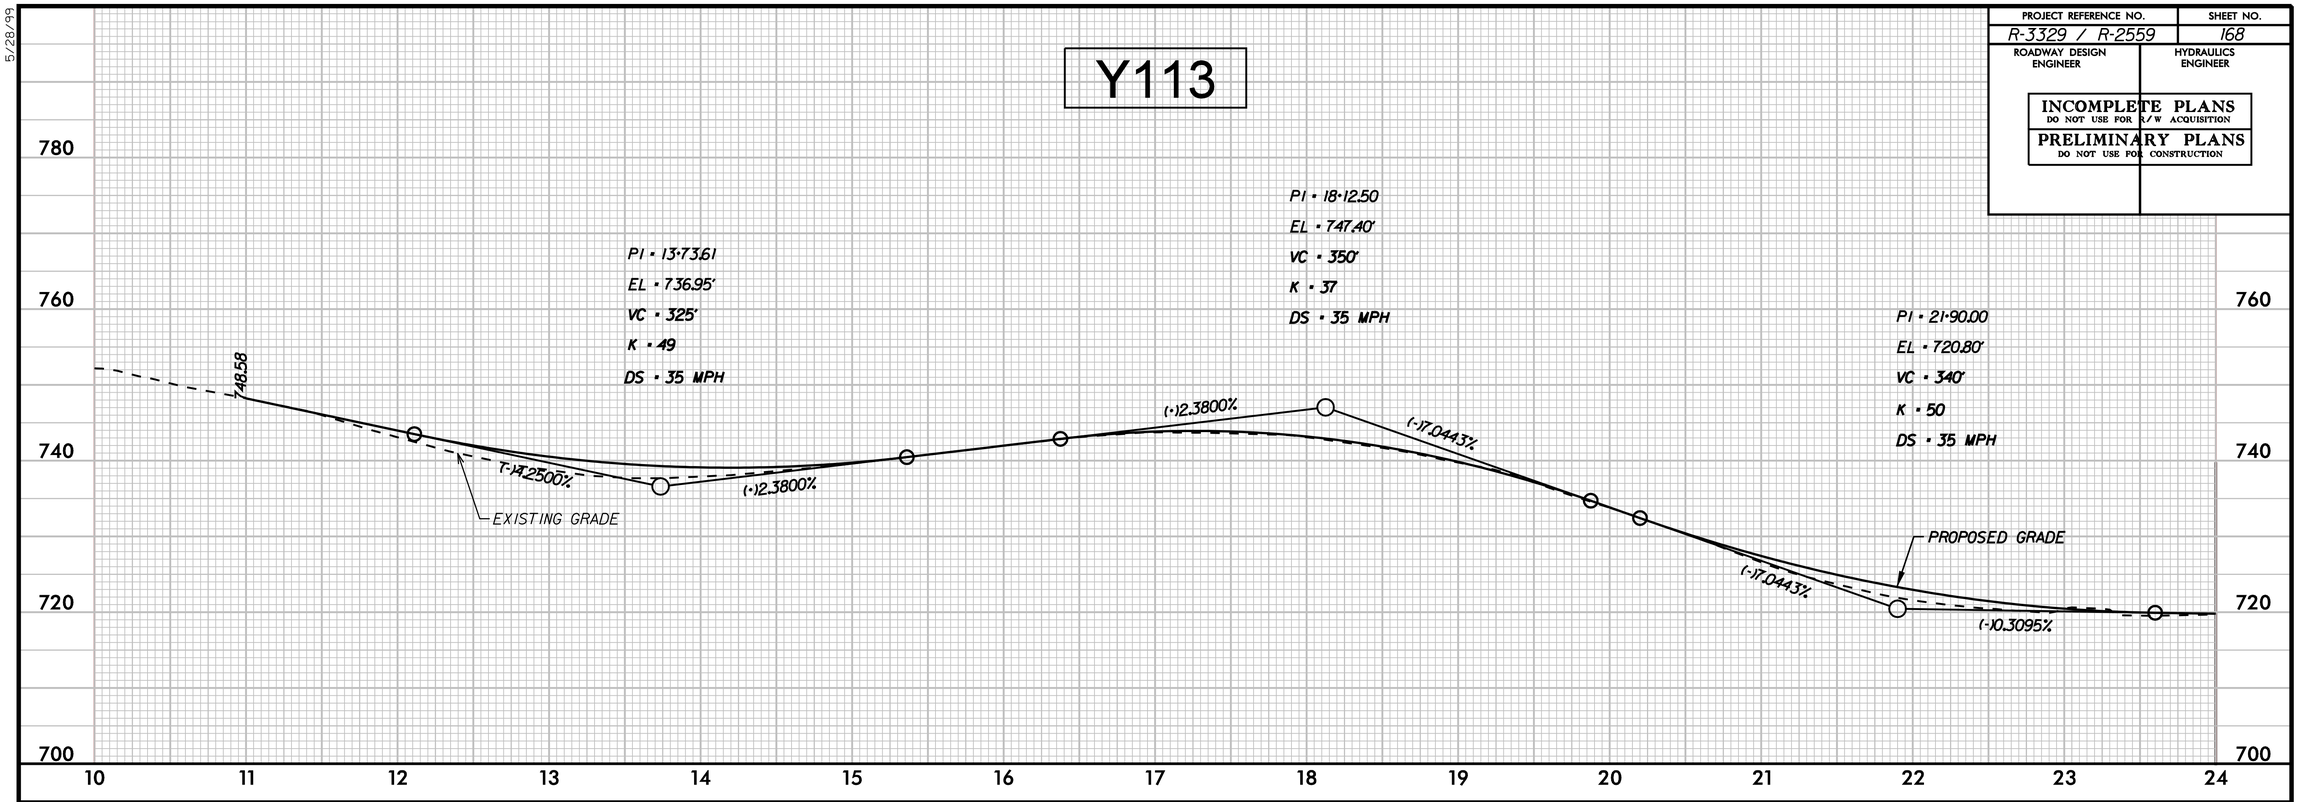

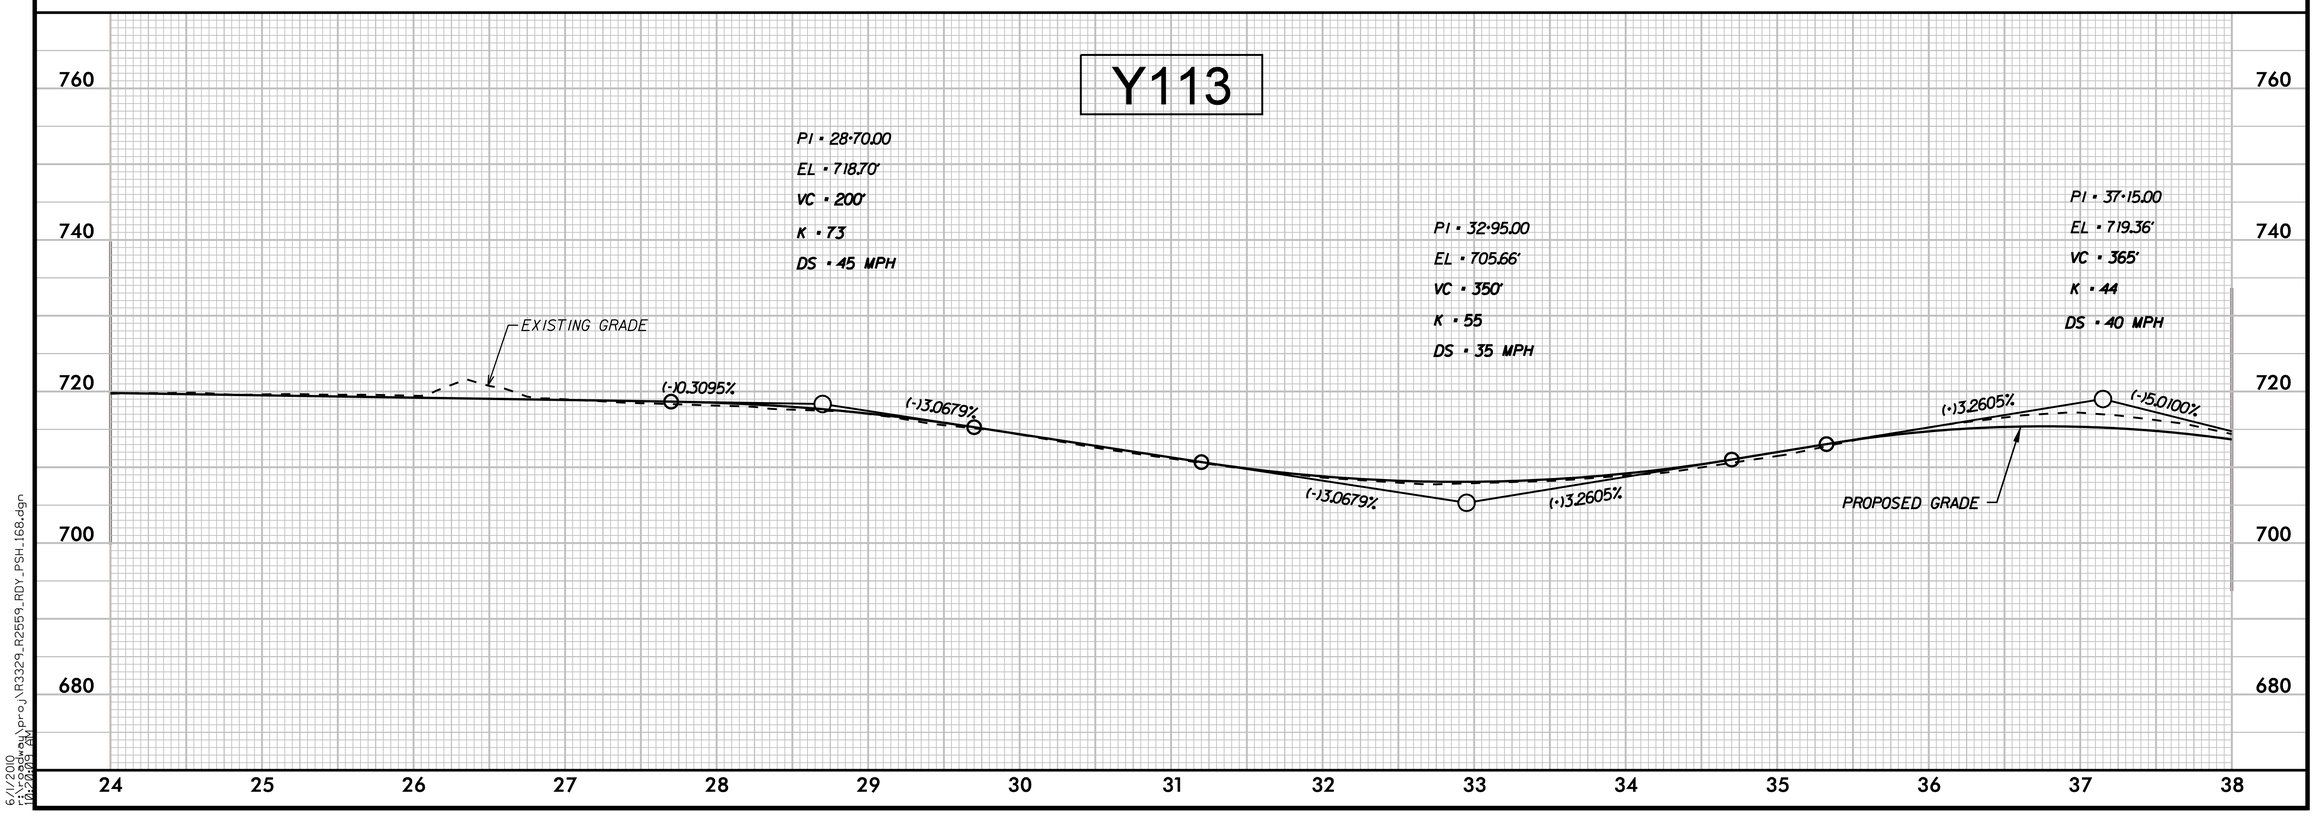

5/28/99

6/1/2010
r:\roadway\proj\R3329_R2559_RDY_PSH_168.dgn
02:26:03 PM

PROJECT REFERENCE NO.	SHEET NO.
R-3329 / R-2559	169
ROADWAY DESIGN ENGINEER	HYDRAULICS ENGINEER

INCOMPLETE PLANS
DO NOT USE FOR R/W ACQUISITION

PRELIMINARY PLANS
DO NOT USE FOR CONSTRUCTION

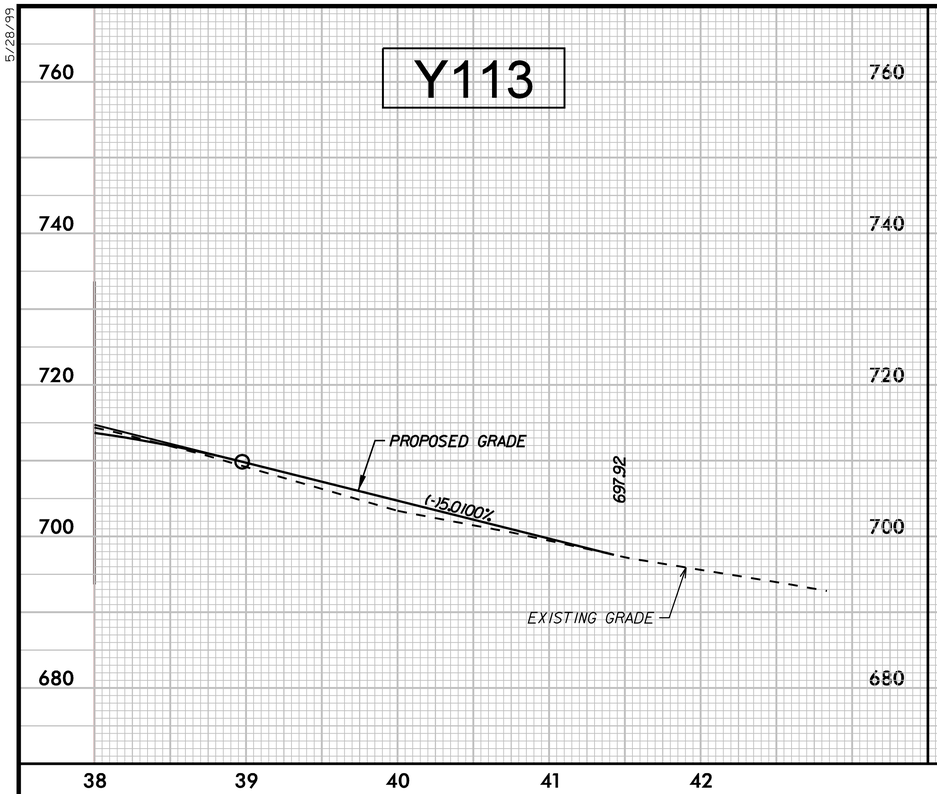

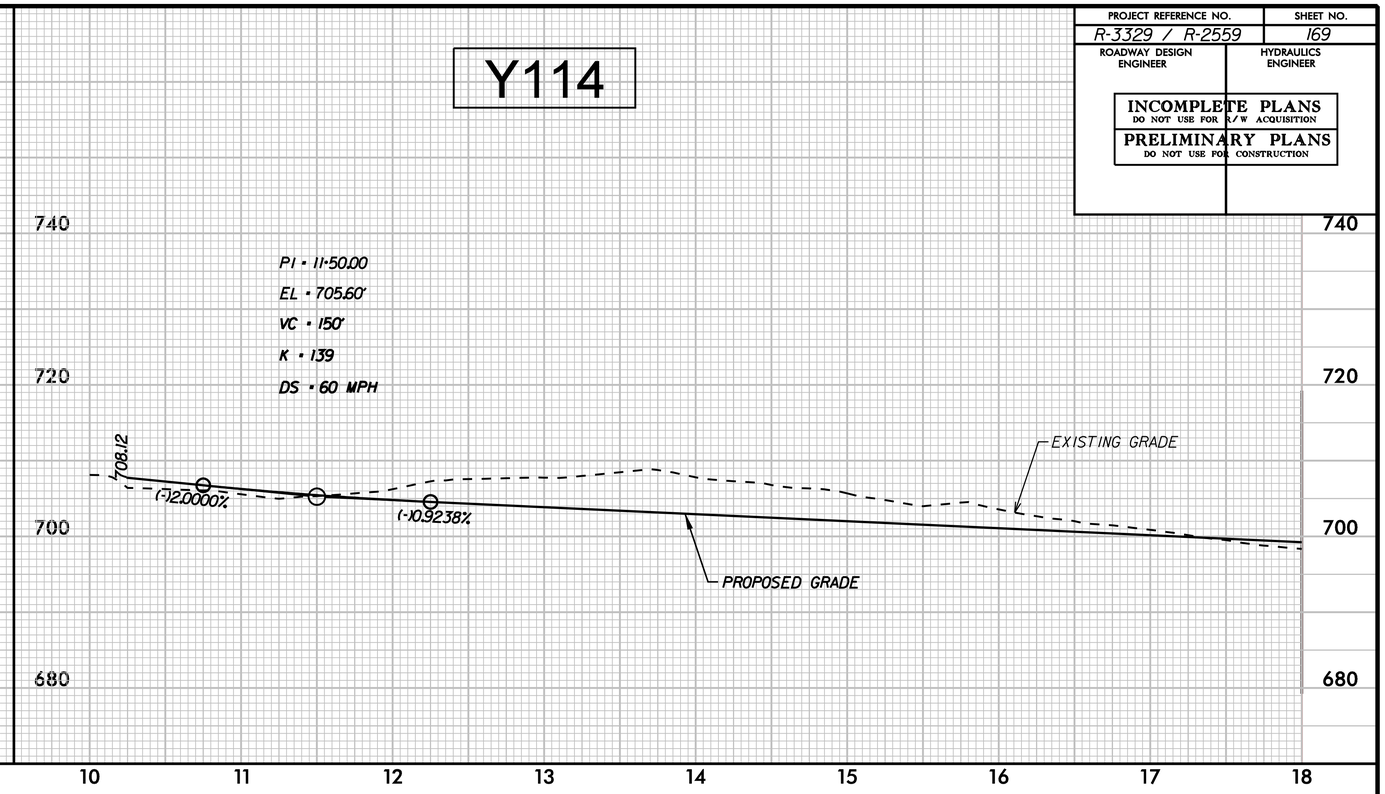

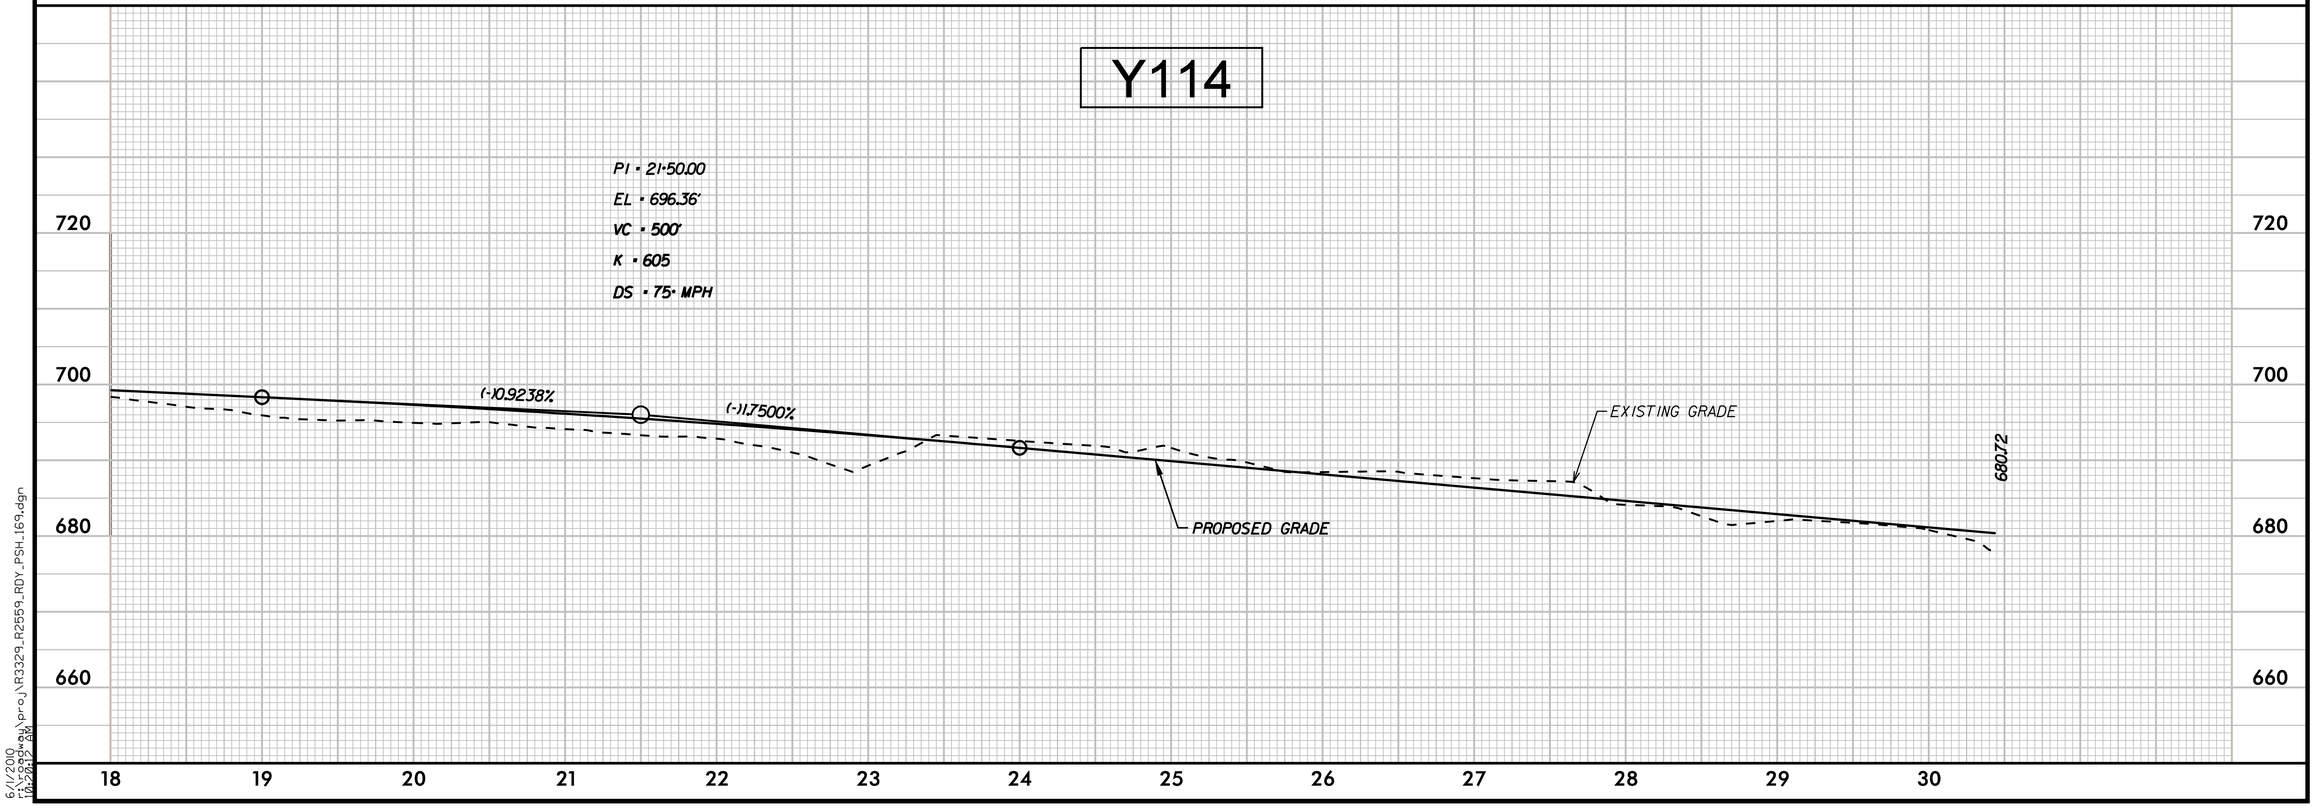

5/28/99

6/1/2010
r:\roadway\proj\R3329_R2559_RDY_PSH_169.dgn
10:24:12 AM

PROJECT REFERENCE NO.	SHEET NO.
R-3329 / R-2559	170
ROADWAY DESIGN ENGINEER	HYDRAULICS ENGINEER

INCOMPLETE PLANS
DO NOT USE FOR R/W ACQUISITION

PRELIMINARY PLANS
DO NOT USE FOR CONSTRUCTION

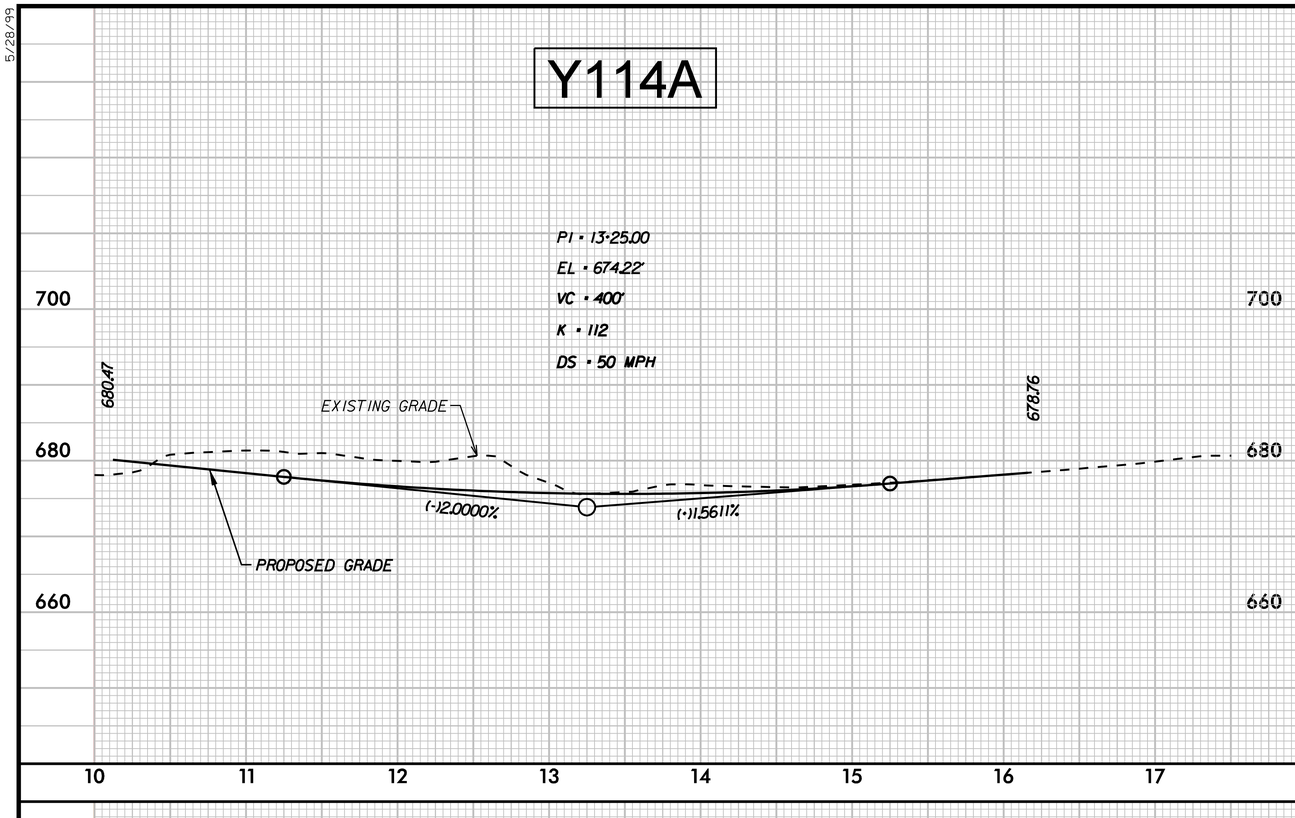

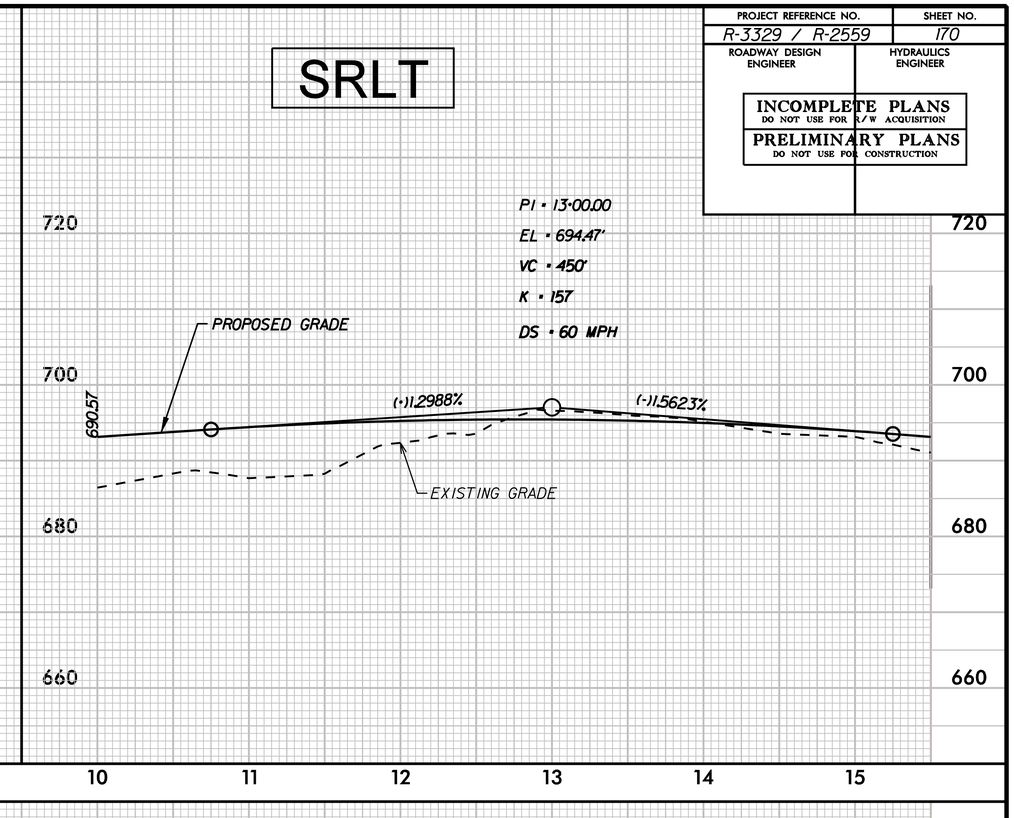

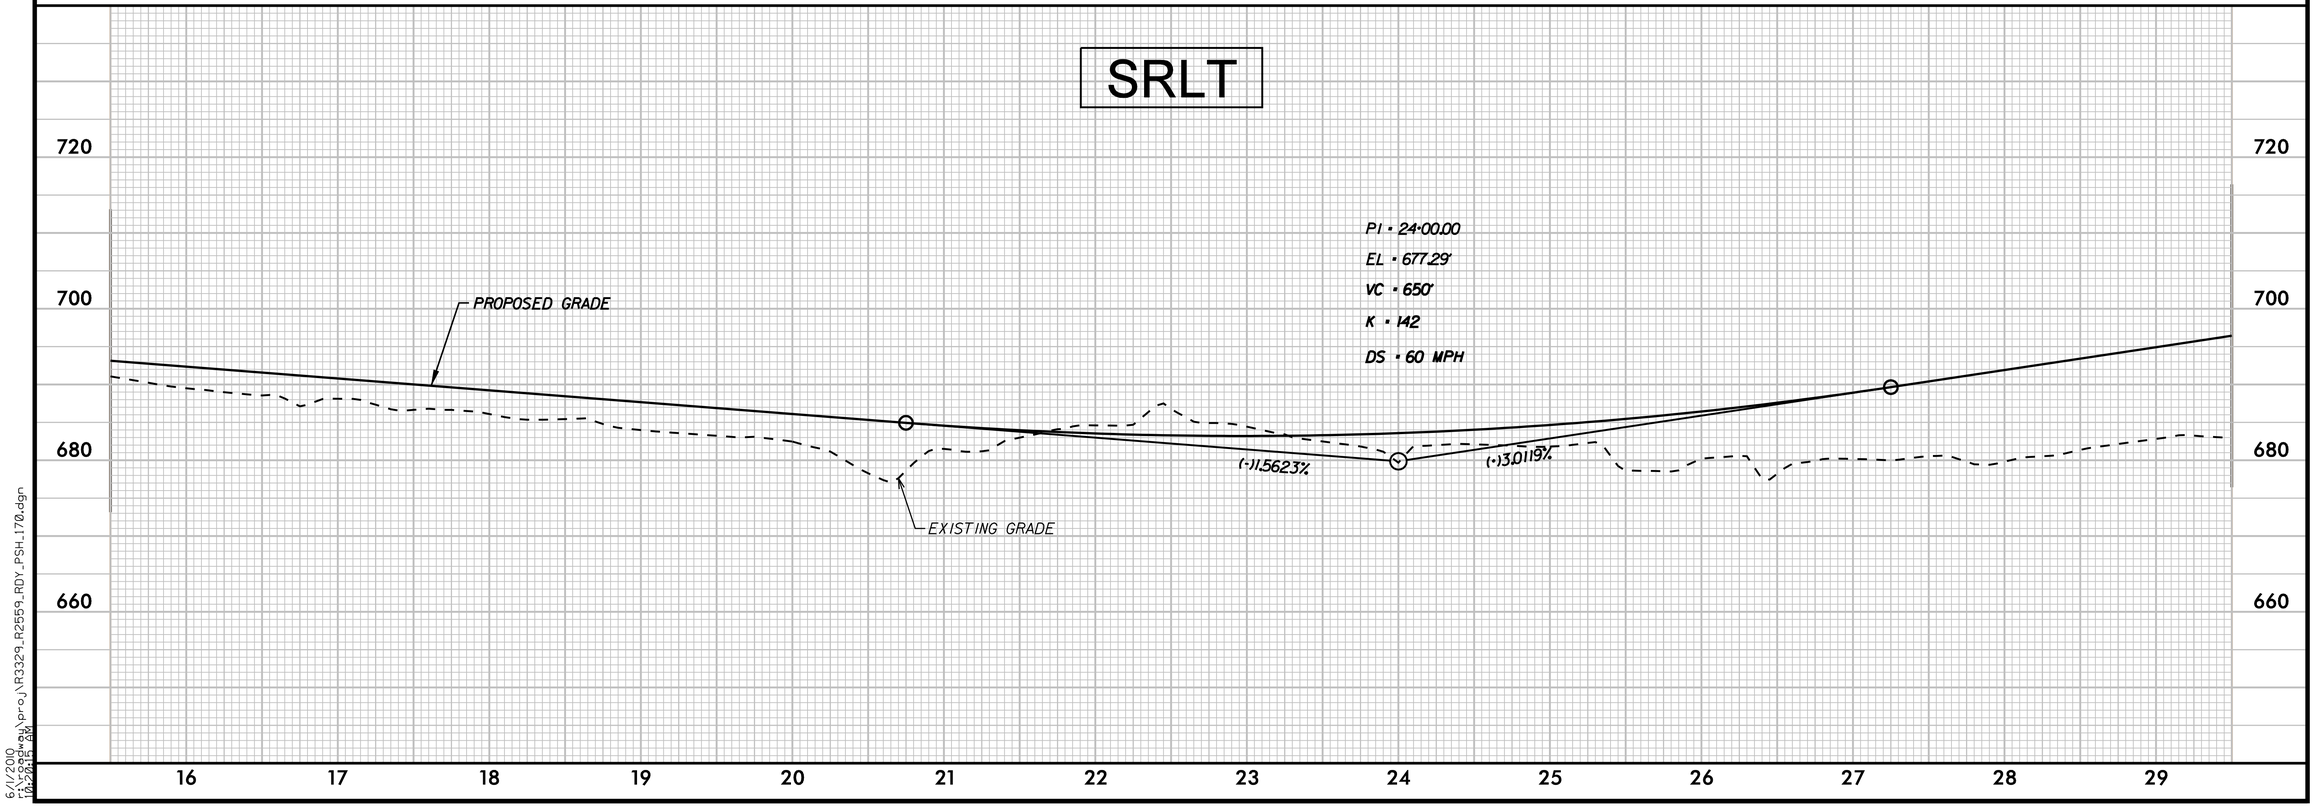

5/28/99

6/1/2010
r:\roadway\proj\R3329_R2559_RDY_PSH_170.dgn
10:26:15 AM

PROJECT REFERENCE NO.	SHEET NO.
R-3329 / R-2559	171
ROADWAY DESIGN ENGINEER	HYDRAULICS ENGINEER

INCOMPLETE PLANS
DO NOT USE FOR R/W ACQUISITION

PRELIMINARY PLANS
DO NOT USE FOR CONSTRUCTION

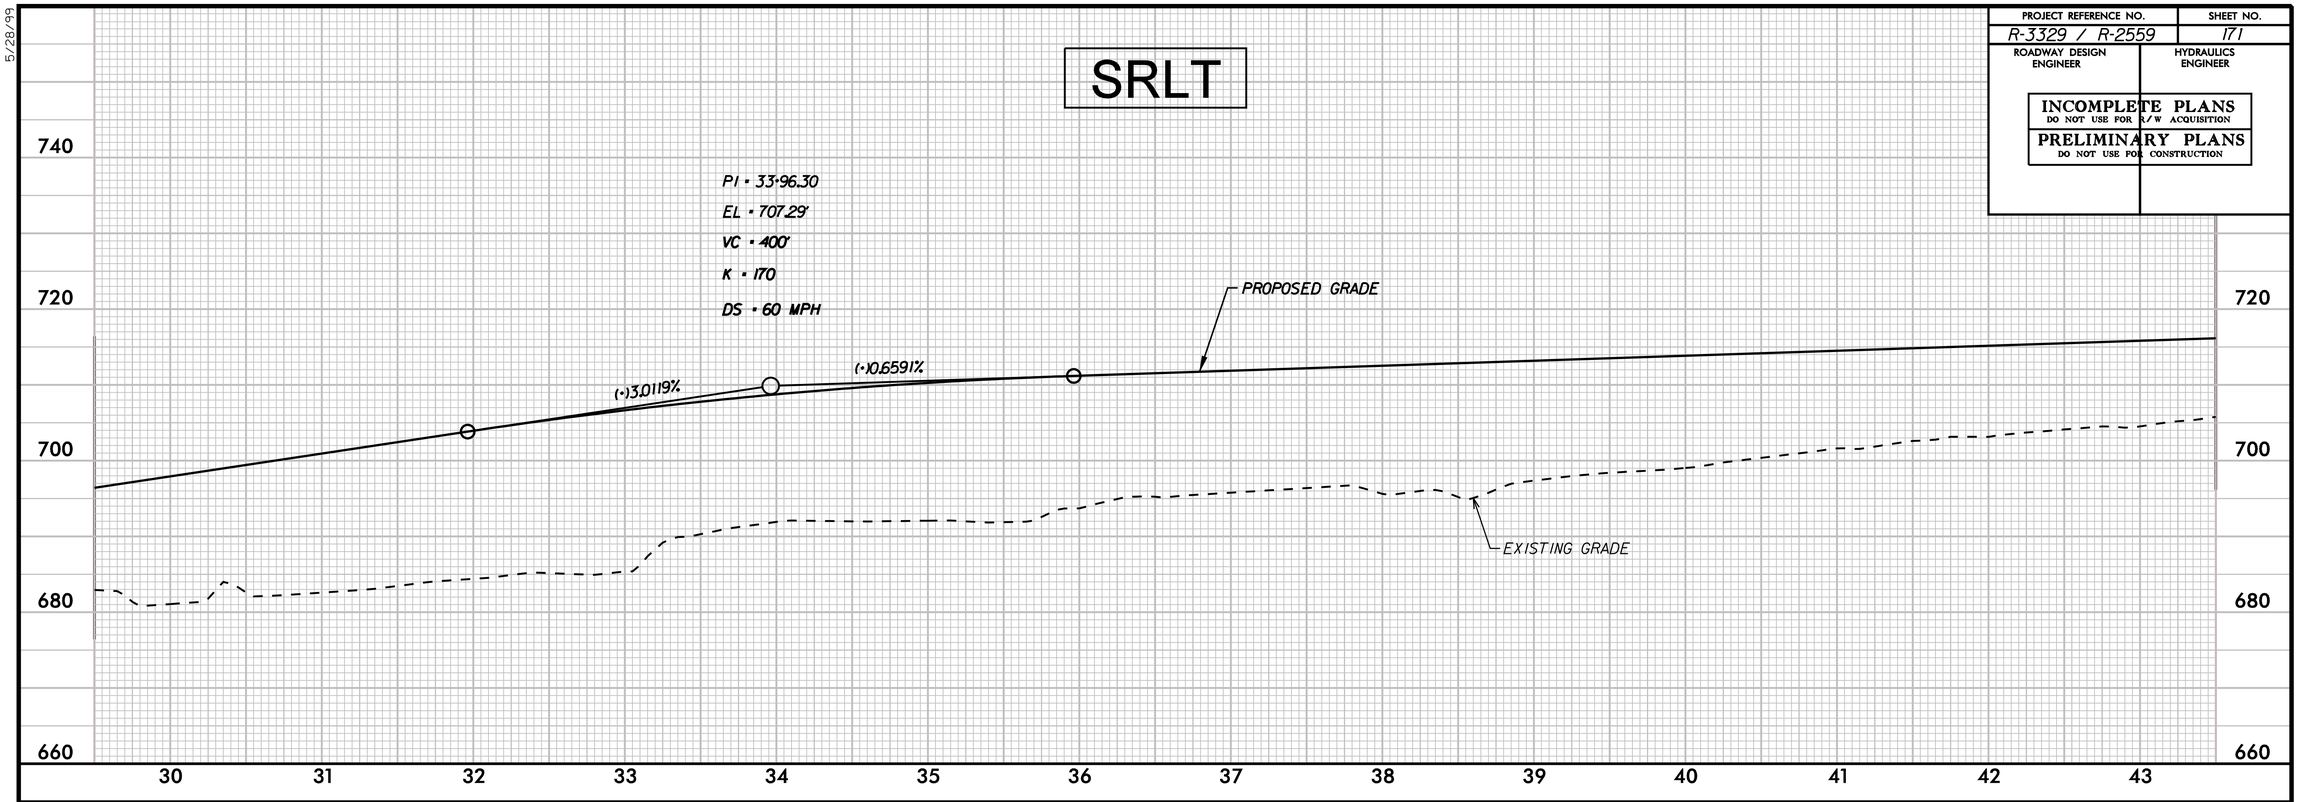

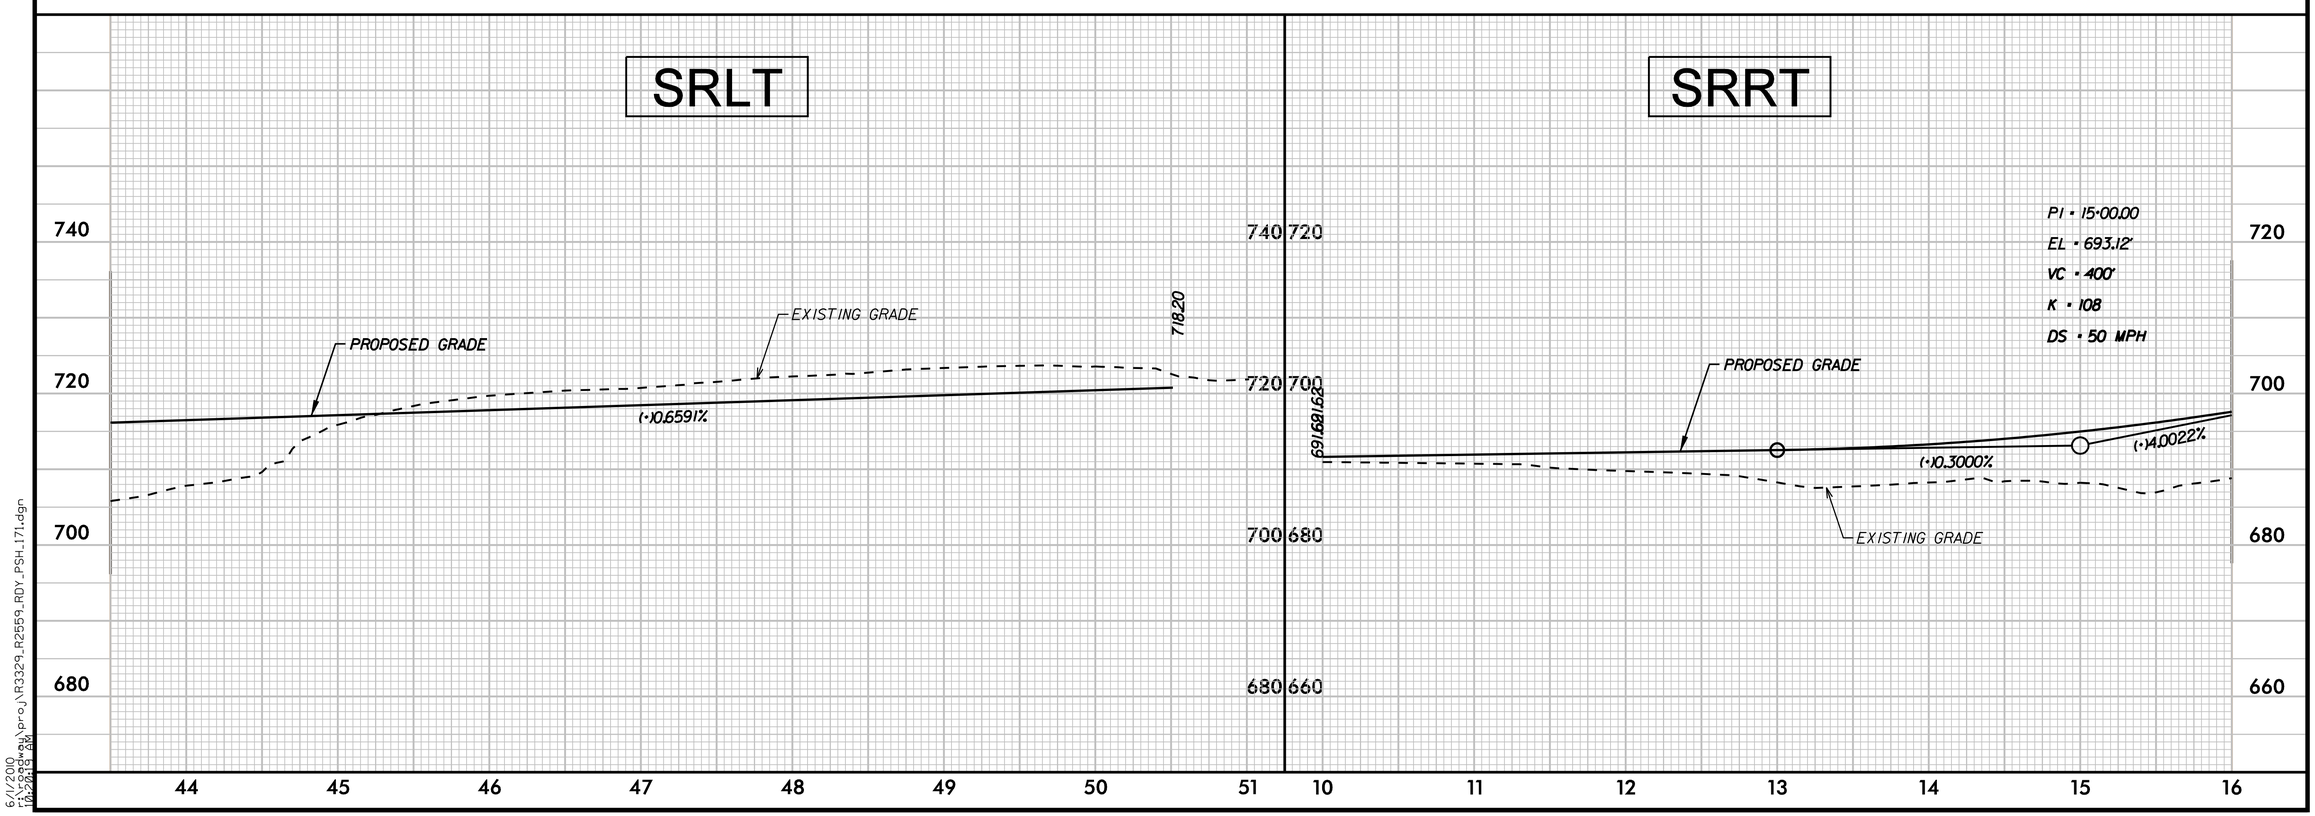

5/28/99

6/1/2010
r:\roadway\proj\R3329_R2559_RDY_PSH_171.dgn
10:26:43 AM

PROJECT REFERENCE NO.	SHEET NO.
R-3329 / R-2559	172
ROADWAY DESIGN ENGINEER	HYDRAULICS ENGINEER

INCOMPLETE PLANS
DO NOT USE FOR R/W ACQUISITION

PRELIMINARY PLANS
DO NOT USE FOR CONSTRUCTION

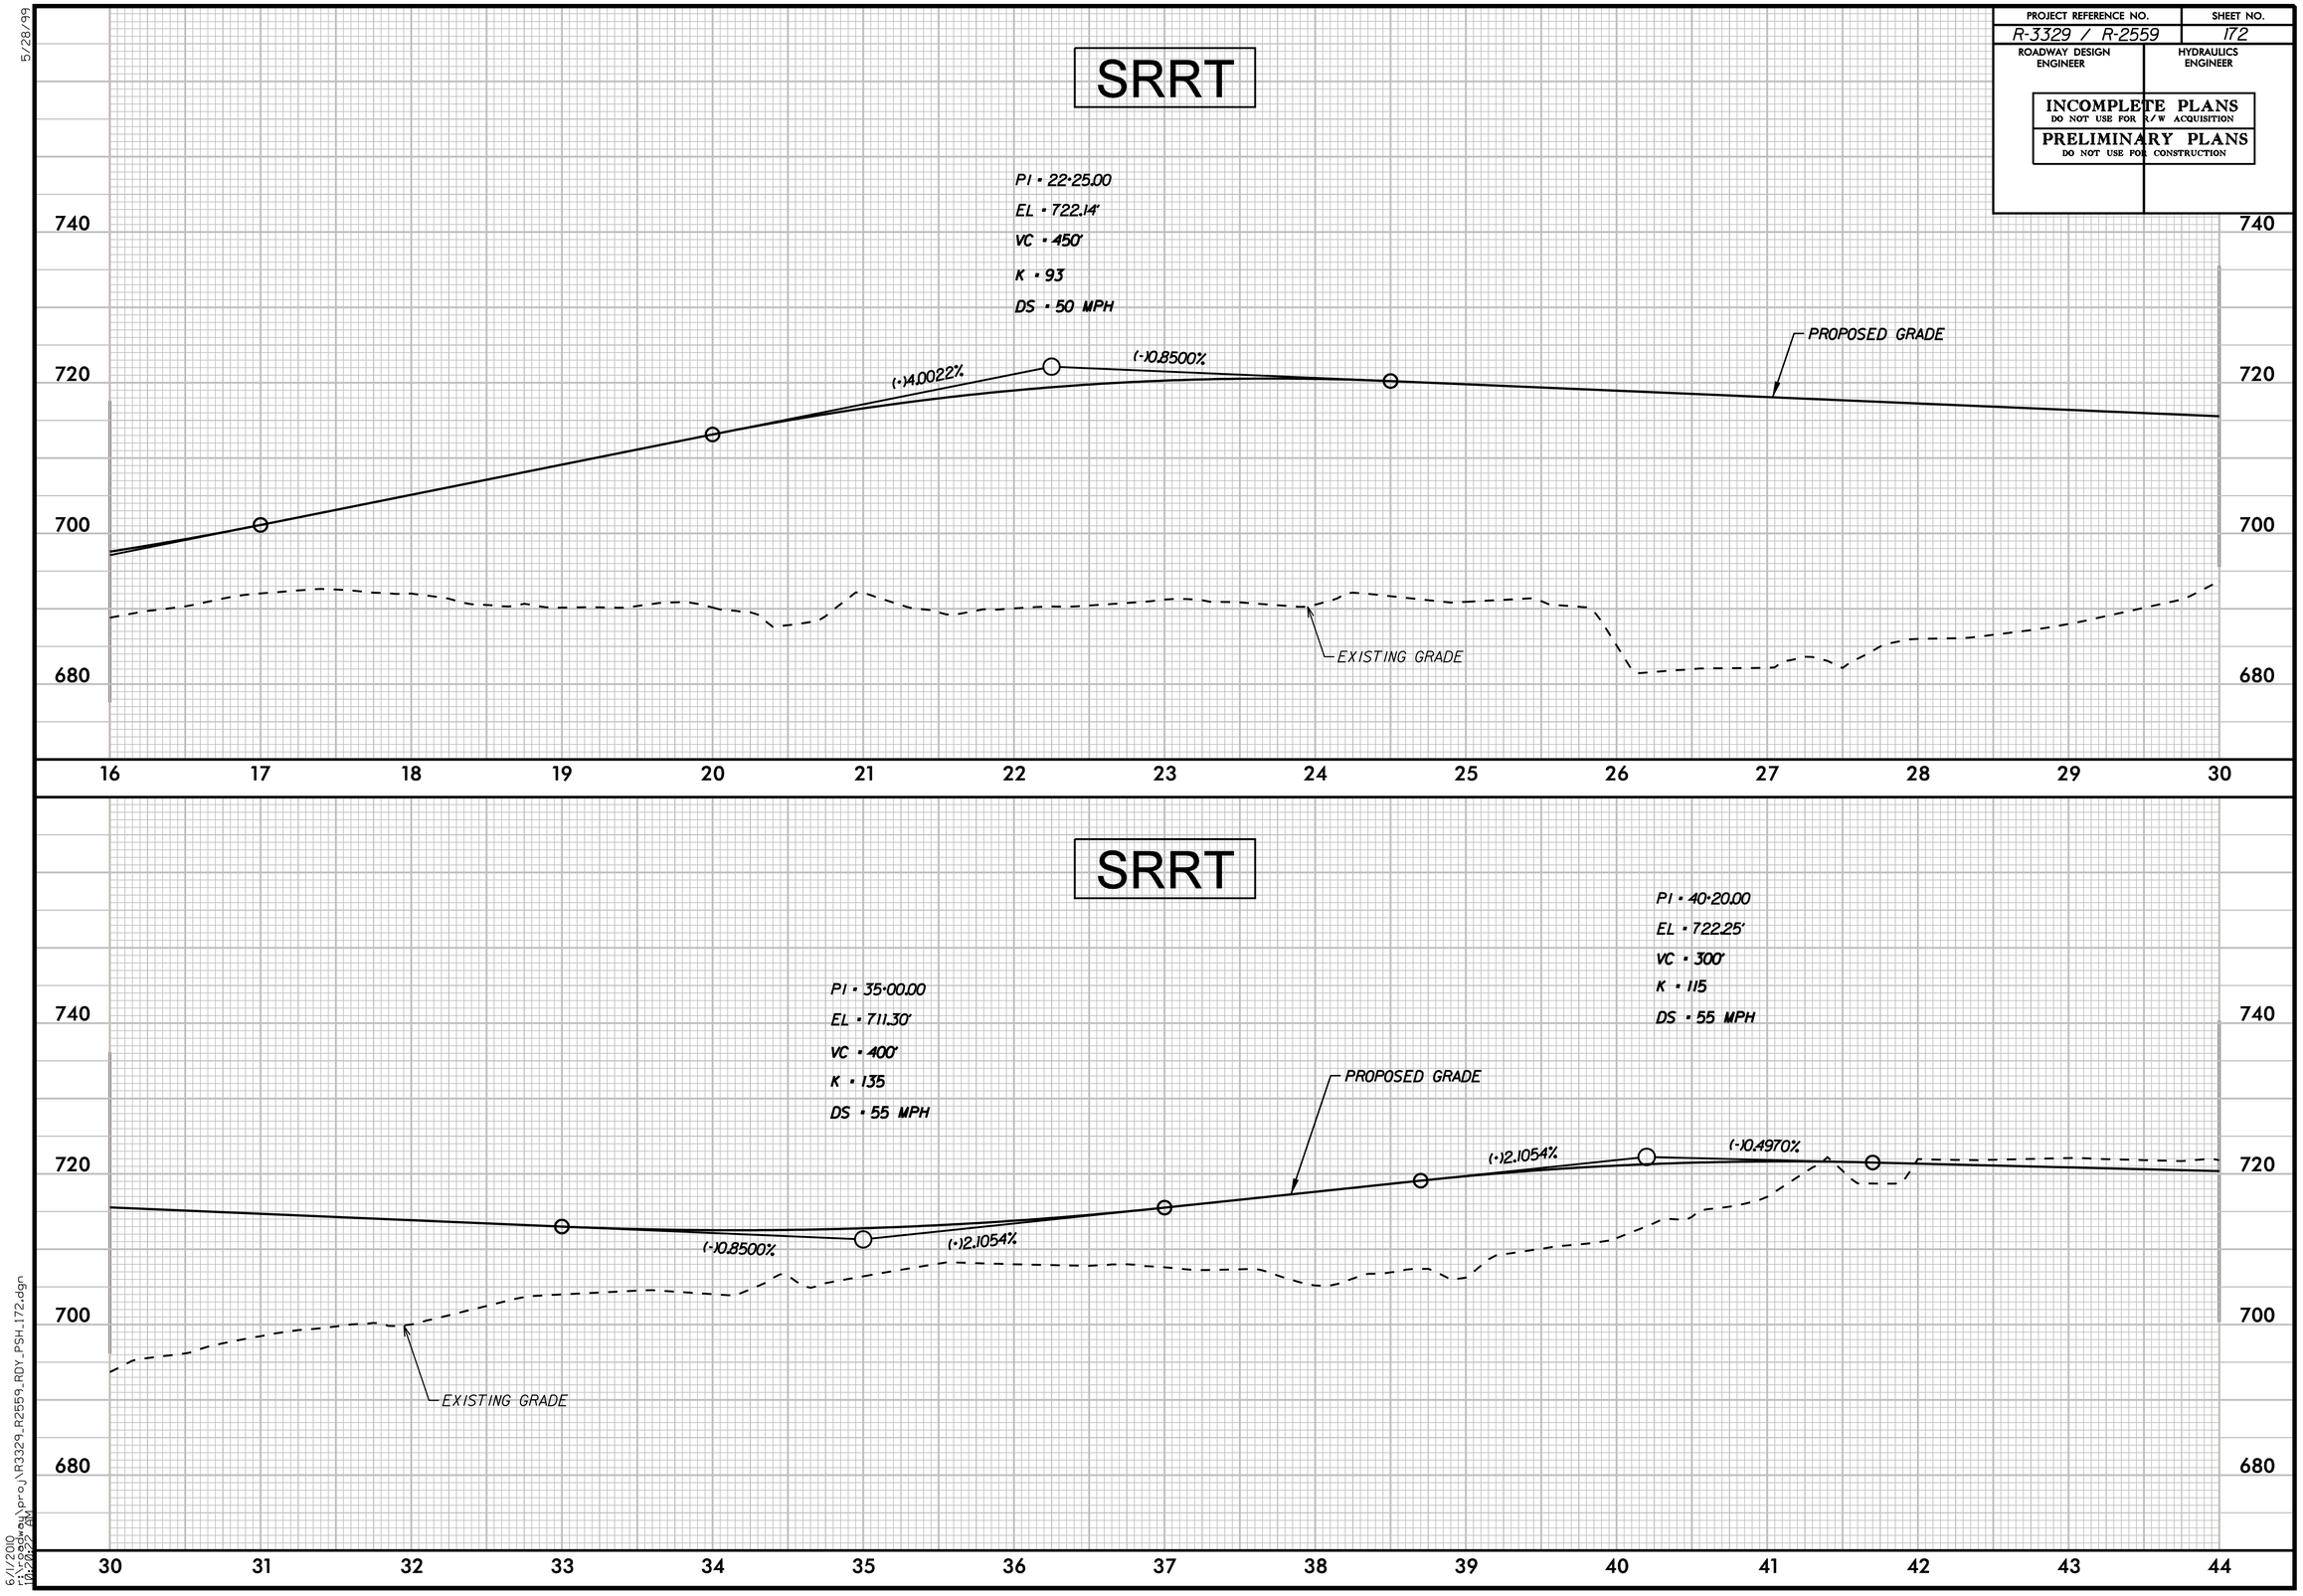

5/28/99

6/1/2010
r:\roadway\proj\R3329_R2559_RDY_PSH_172.dgn
10:26:22 AM

PROJECT REFERENCE NO.	SHEET NO.
R-3329 / R-2559	173
ROADWAY DESIGN ENGINEER	HYDRAULICS ENGINEER

INCOMPLETE PLANS
DO NOT USE FOR R/W ACQUISITION

PRELIMINARY PLANS
DO NOT USE FOR CONSTRUCTION

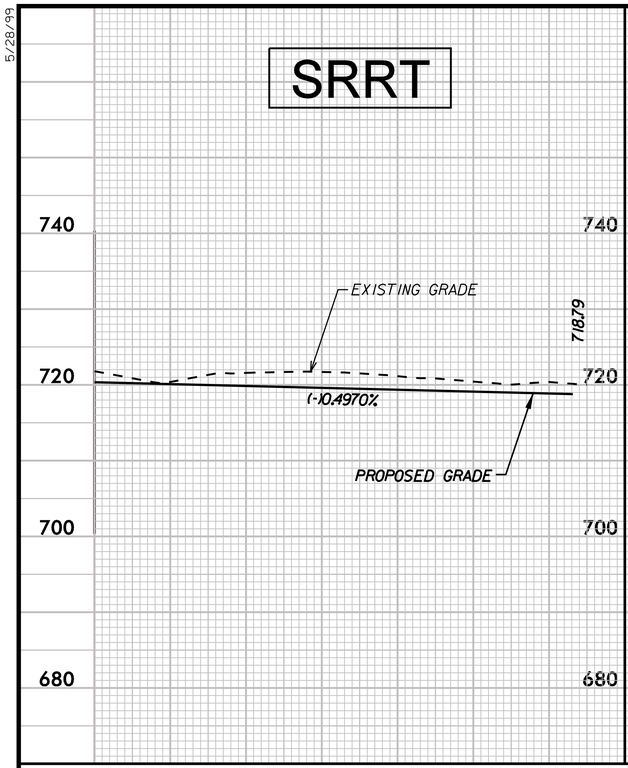

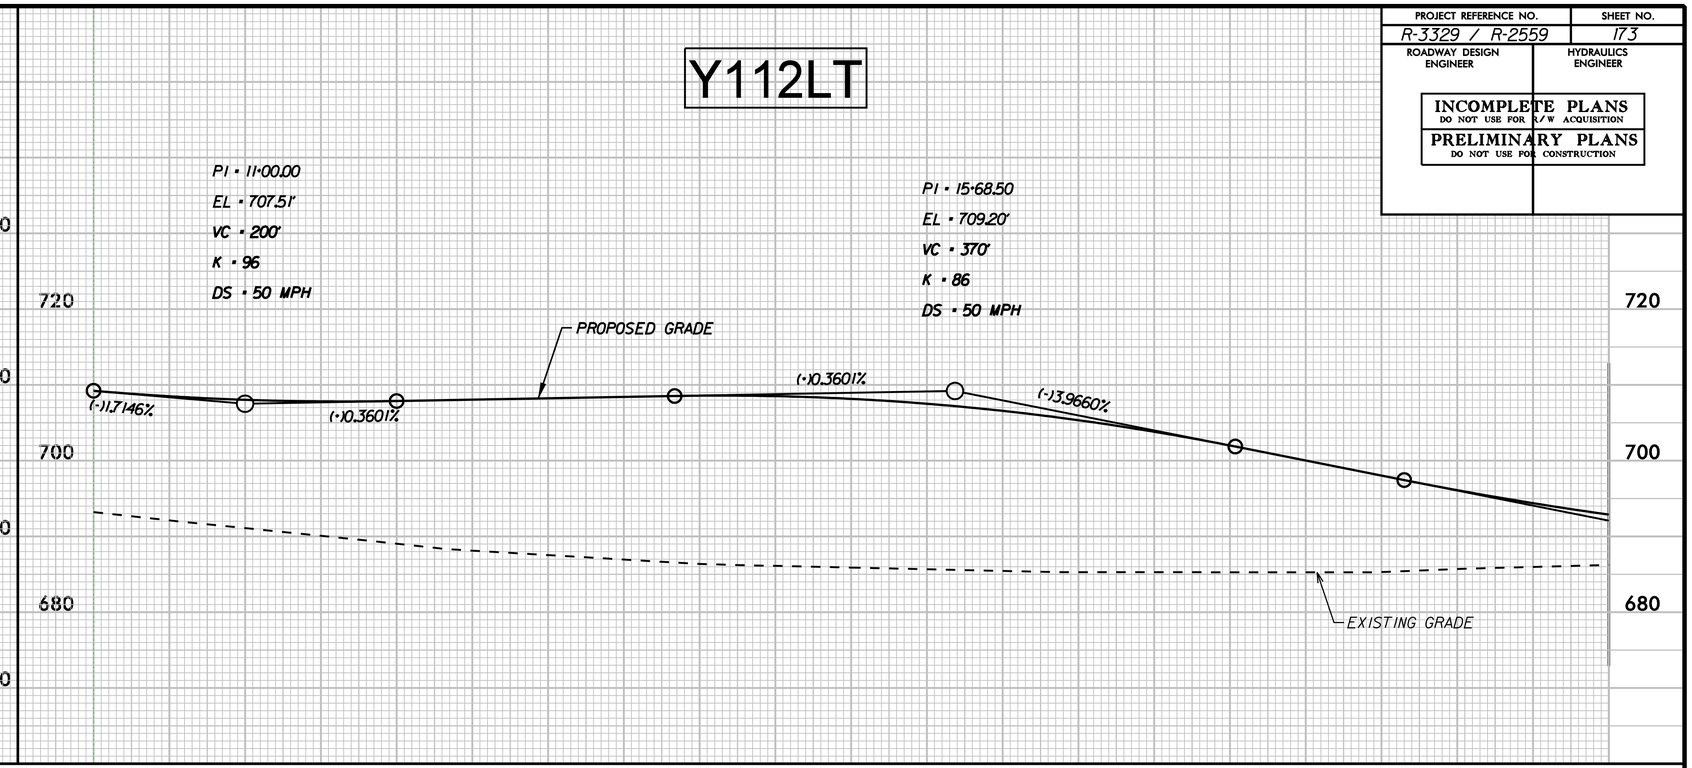

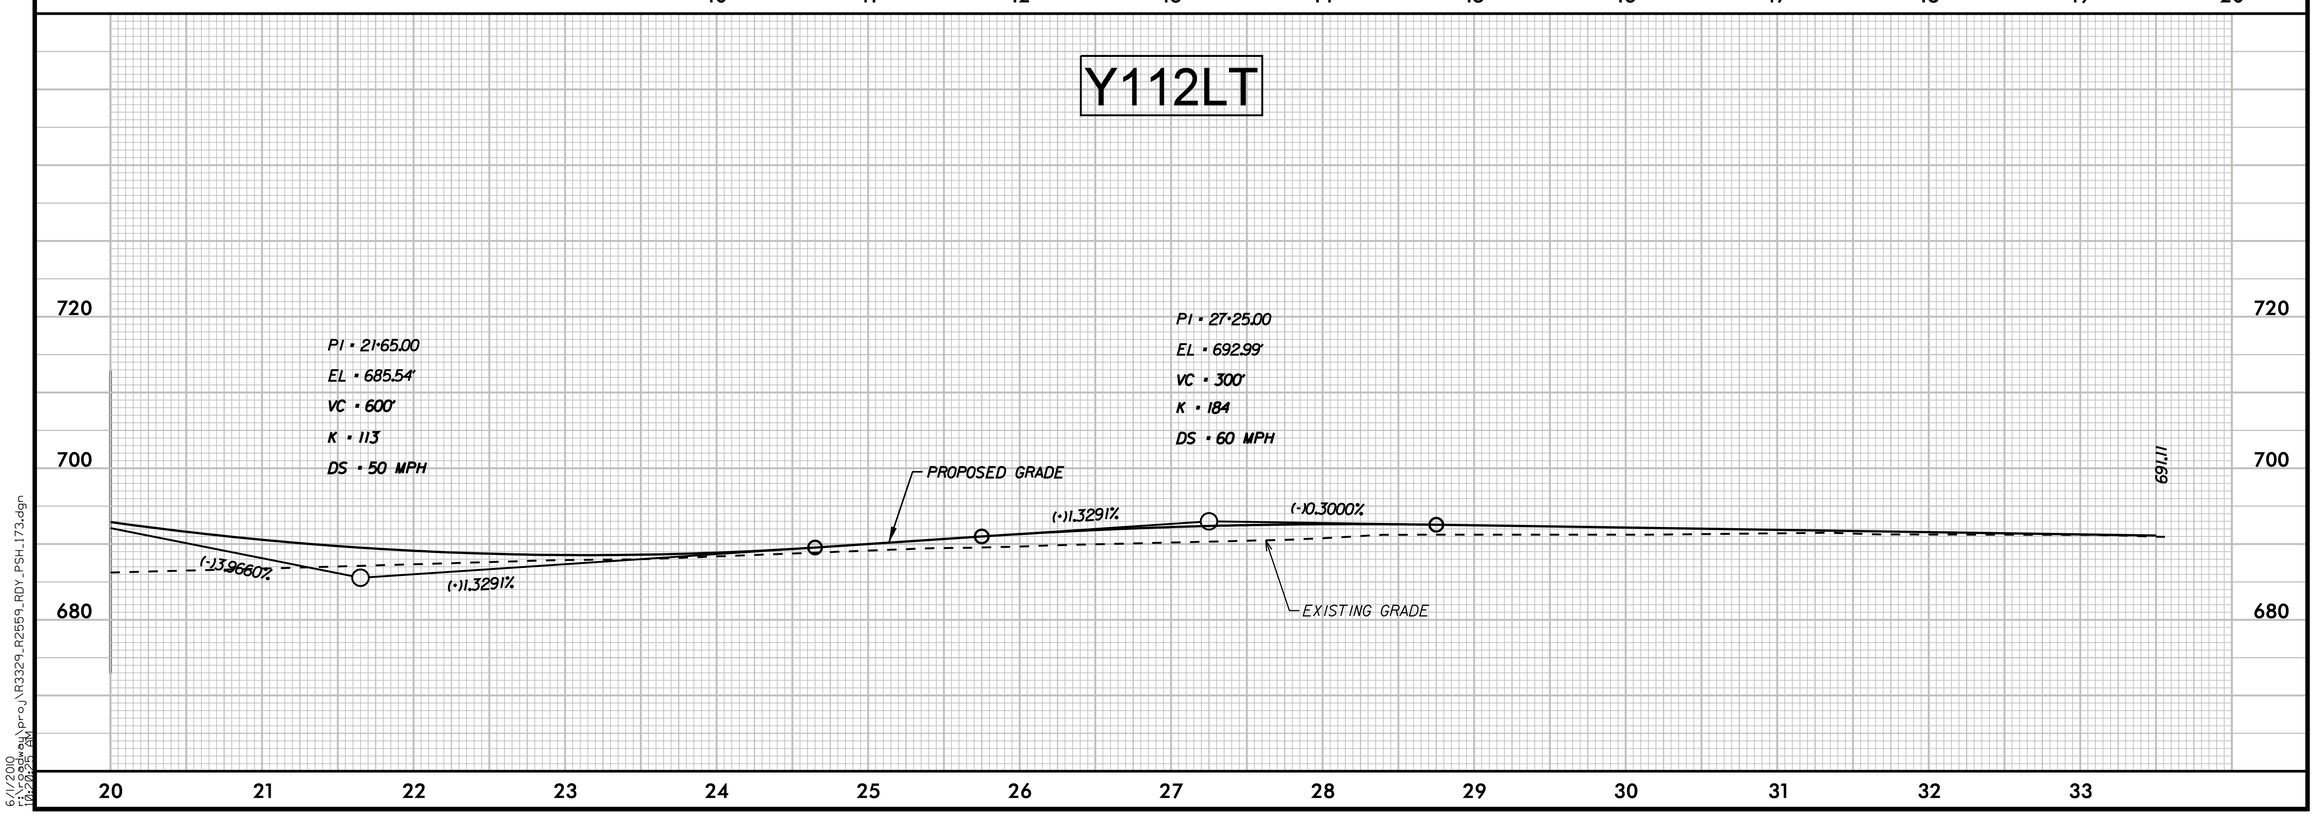

5/28/99

6/1/2010
r:\roadway\proj\R3329_R2559_RDY_PSH_173.dgn
10:26:25 AM

PROJECT REFERENCE NO.	SHEET NO.
R-3329 / R-2559	174
ROADWAY DESIGN ENGINEER	HYDRAULICS ENGINEER

INCOMPLETE PLANS
DO NOT USE FOR R/W ACQUISITION

PRELIMINARY PLANS
DO NOT USE FOR CONSTRUCTION

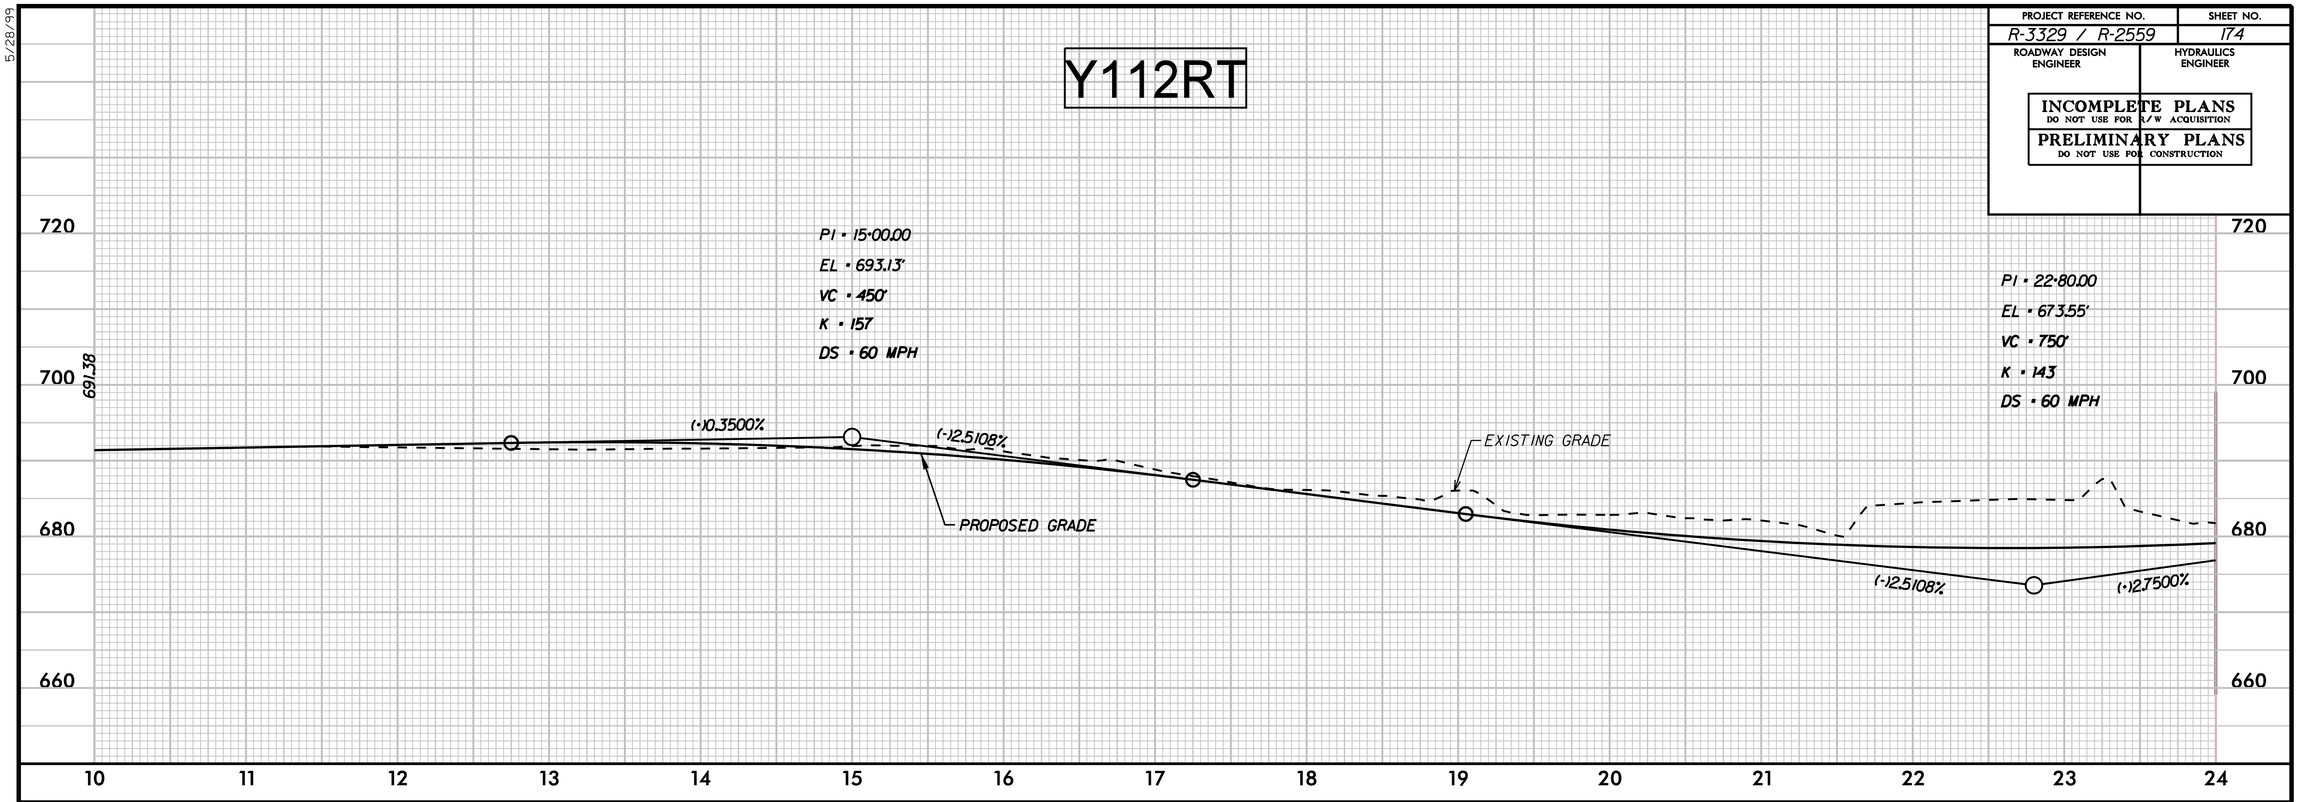

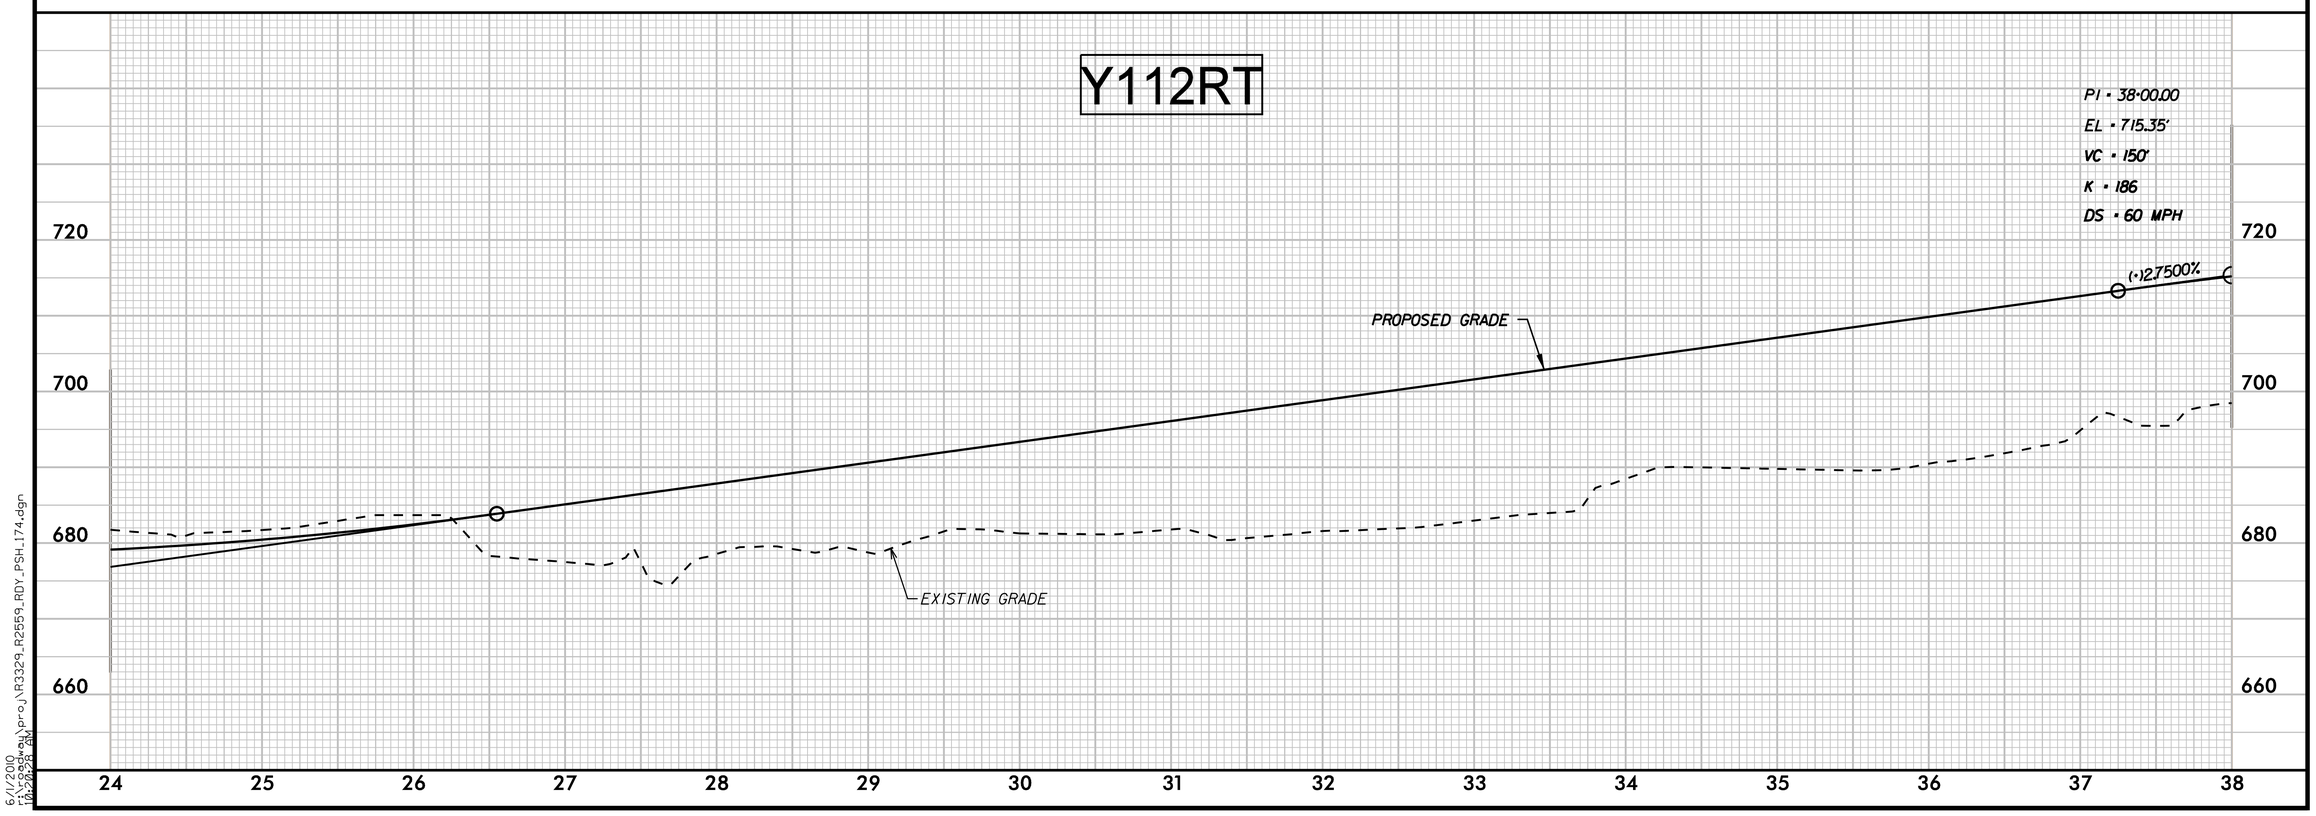

5/28/99

6/1/2010
r:\roadway\proj\R3329_R2559_RDY_PSH_174.dgn
02:28:28 PM

PROJECT REFERENCE NO.	SHEET NO.
R-3329 / R-2559	175
ROADWAY DESIGN ENGINEER	HYDRAULICS ENGINEER

INCOMPLETE PLANS
DO NOT USE FOR R/W ACQUISITION

PRELIMINARY PLANS
DO NOT USE FOR CONSTRUCTION

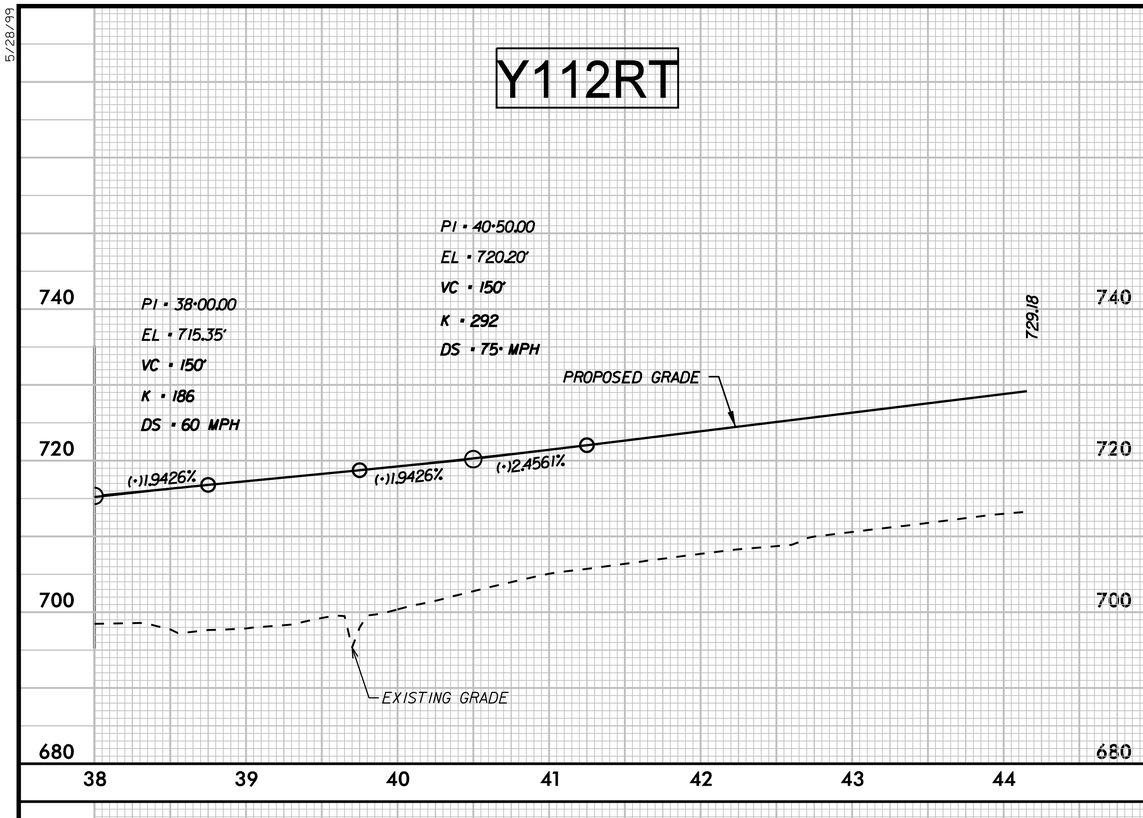

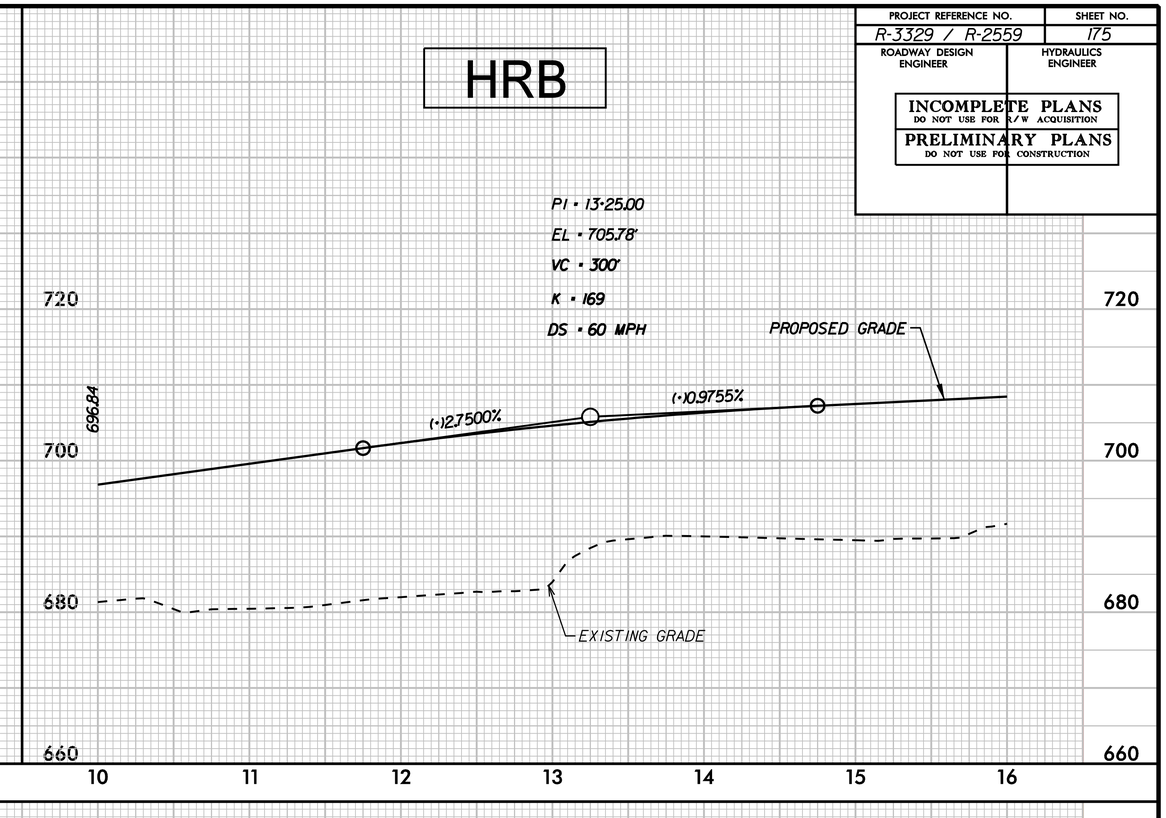

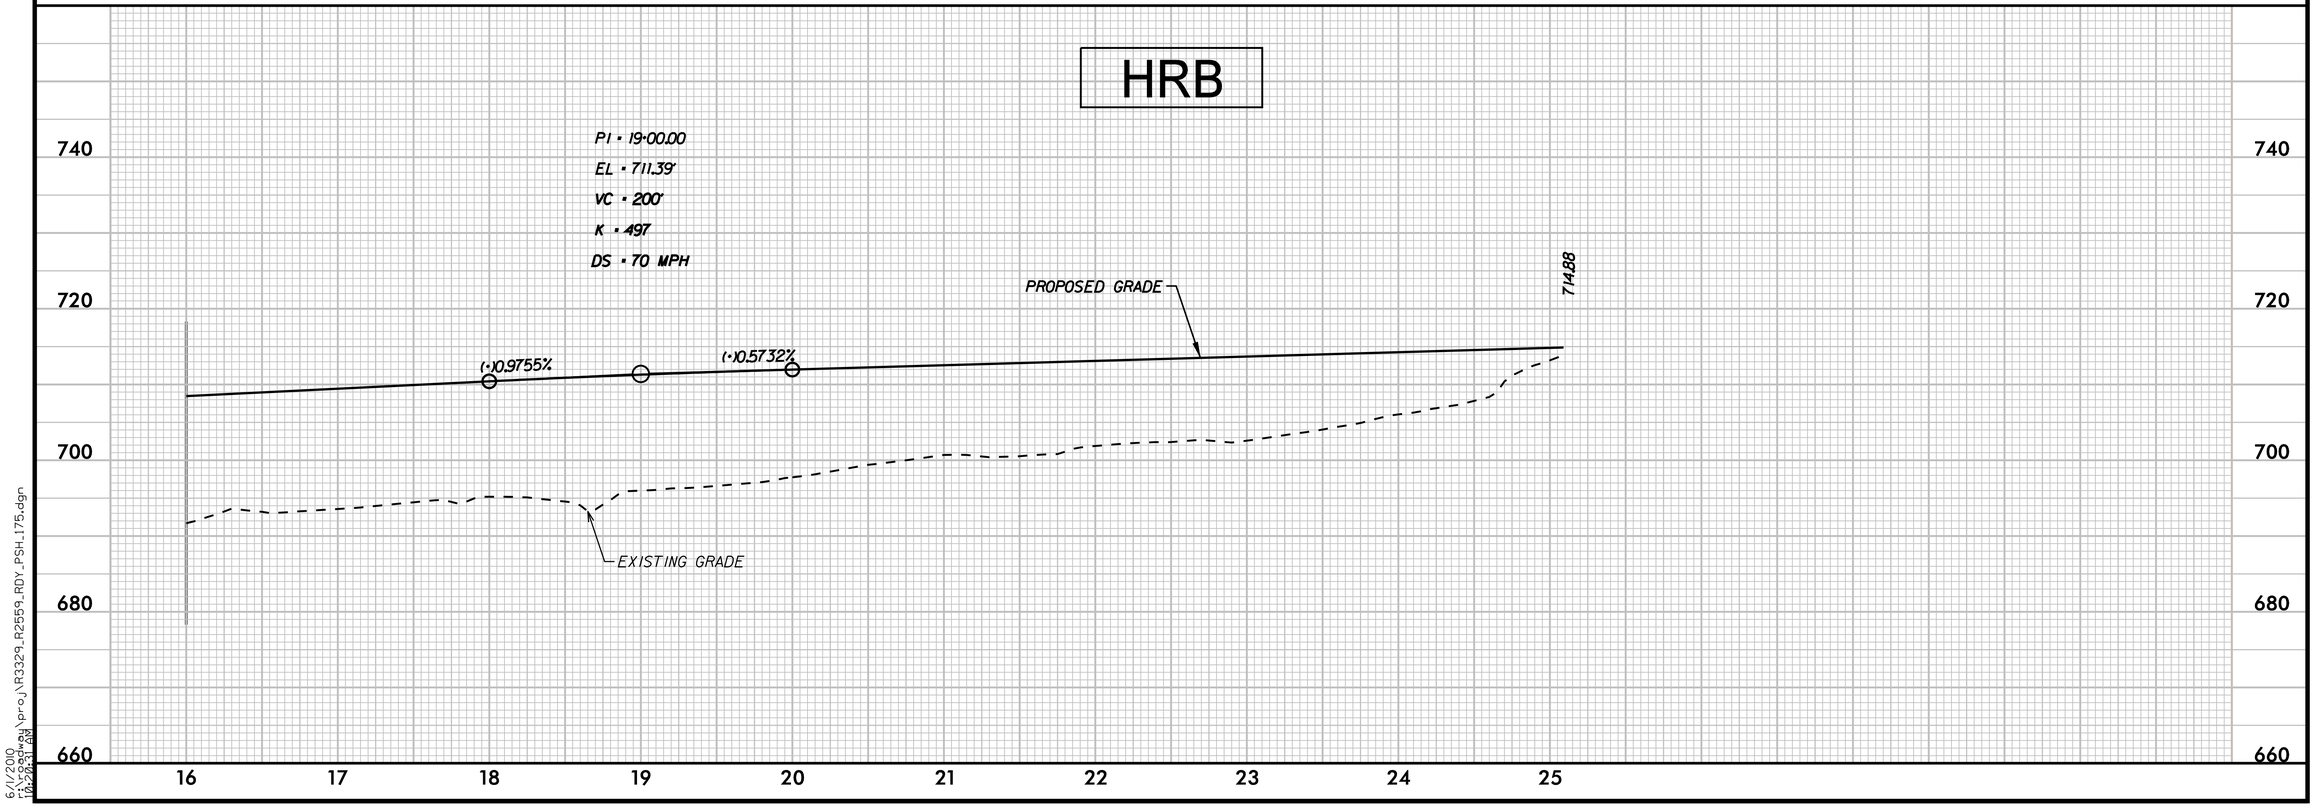

5/28/99

6/1/2010
r:\roadway\proj\R3329_R2559_RDY_PSH_175.dgn
10:26:31 AM

PROJECT REFERENCE NO.	SHEET NO.
R-3329 / R-2559	176
ROADWAY DESIGN ENGINEER	HYDRAULICS ENGINEER

INCOMPLETE PLANS
DO NOT USE FOR R/W ACQUISITION

PRELIMINARY PLANS
DO NOT USE FOR CONSTRUCTION

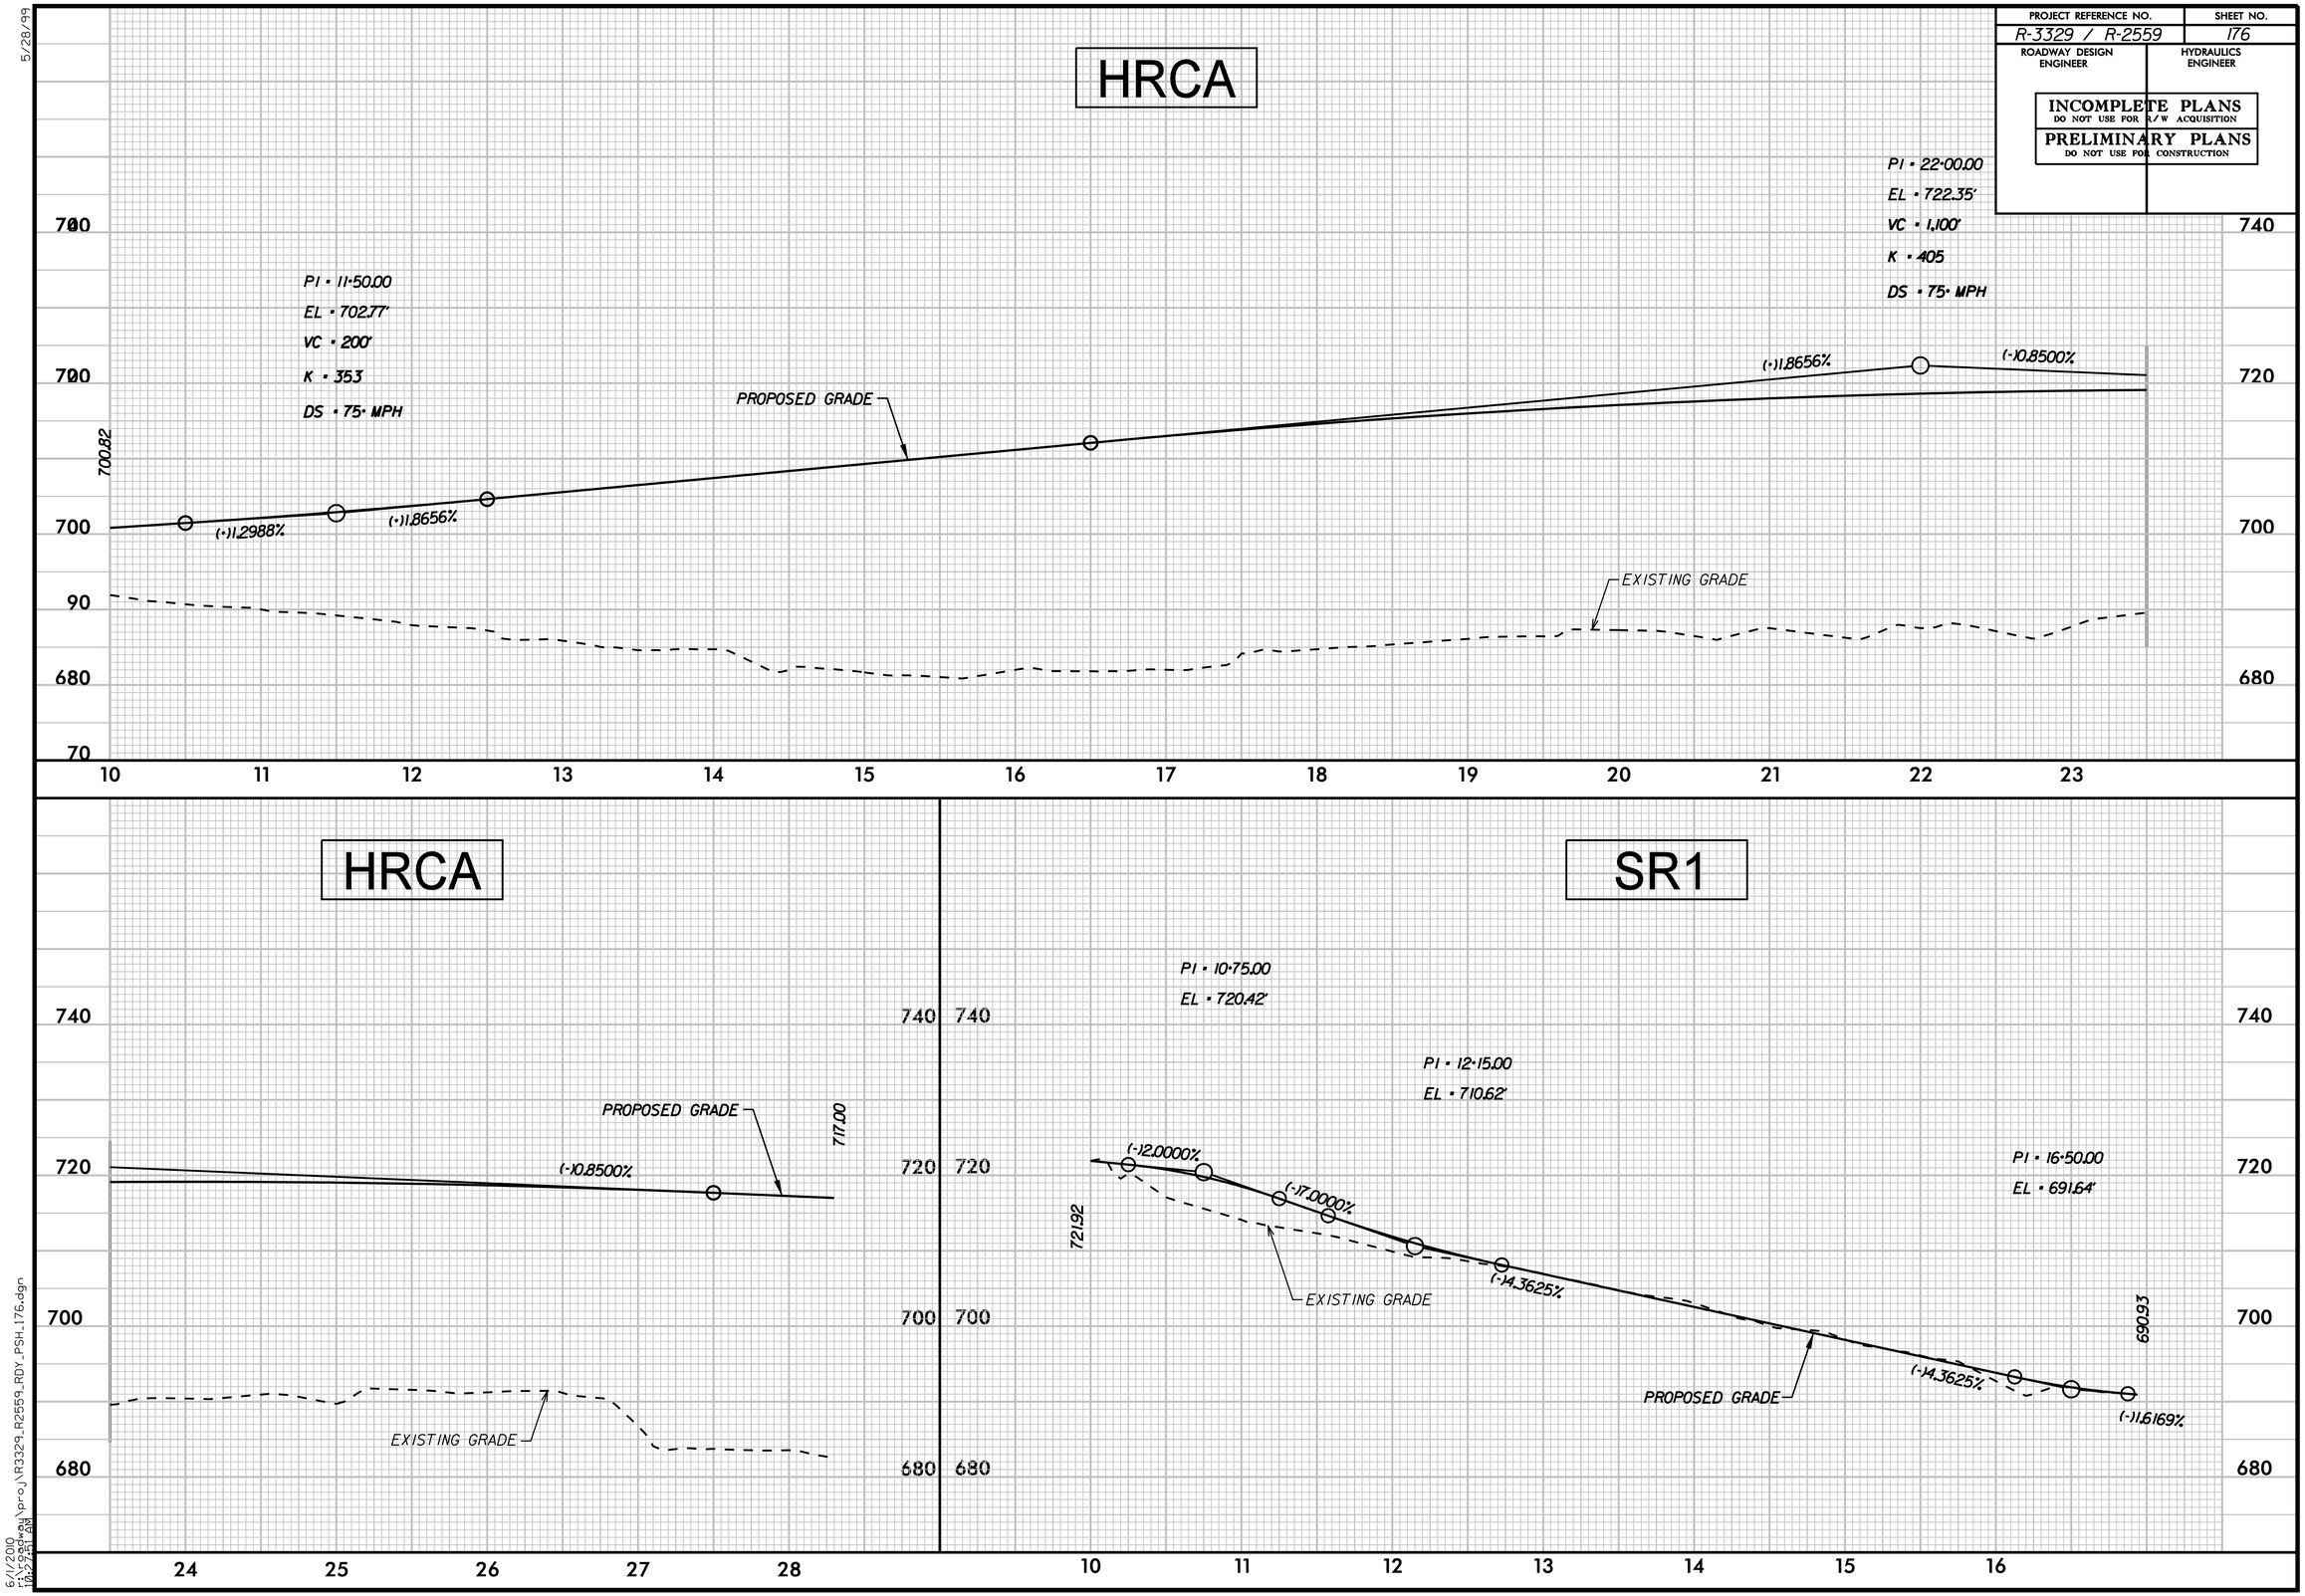

5/28/99

6/1/2010
f:\roadway\proj\R3329_R2559_RDY_PSH_176.dgn
10:27:21 AM

PROJECT REFERENCE NO.	SHEET NO.
R-3329 / R-2559	177
ROADWAY DESIGN ENGINEER	HYDRAULICS ENGINEER

INCOMPLETE PLANS
DO NOT USE FOR R/W ACQUISITION

PRELIMINARY PLANS
DO NOT USE FOR CONSTRUCTION

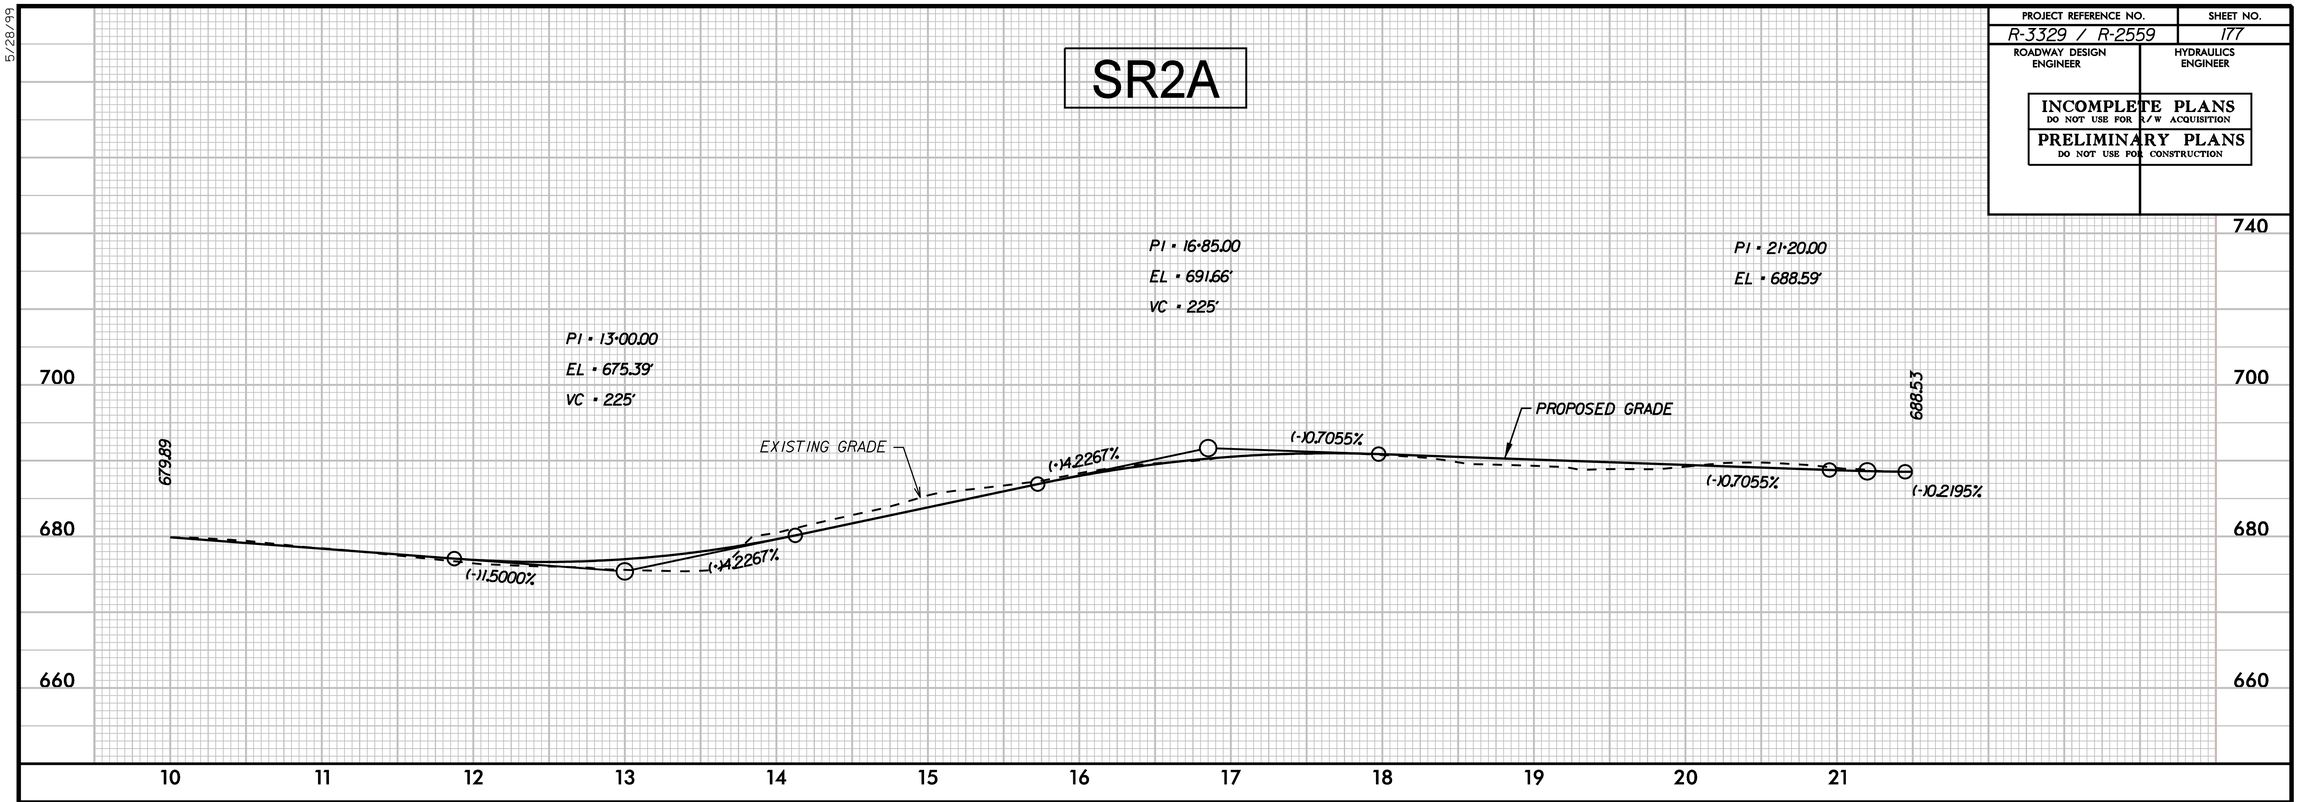

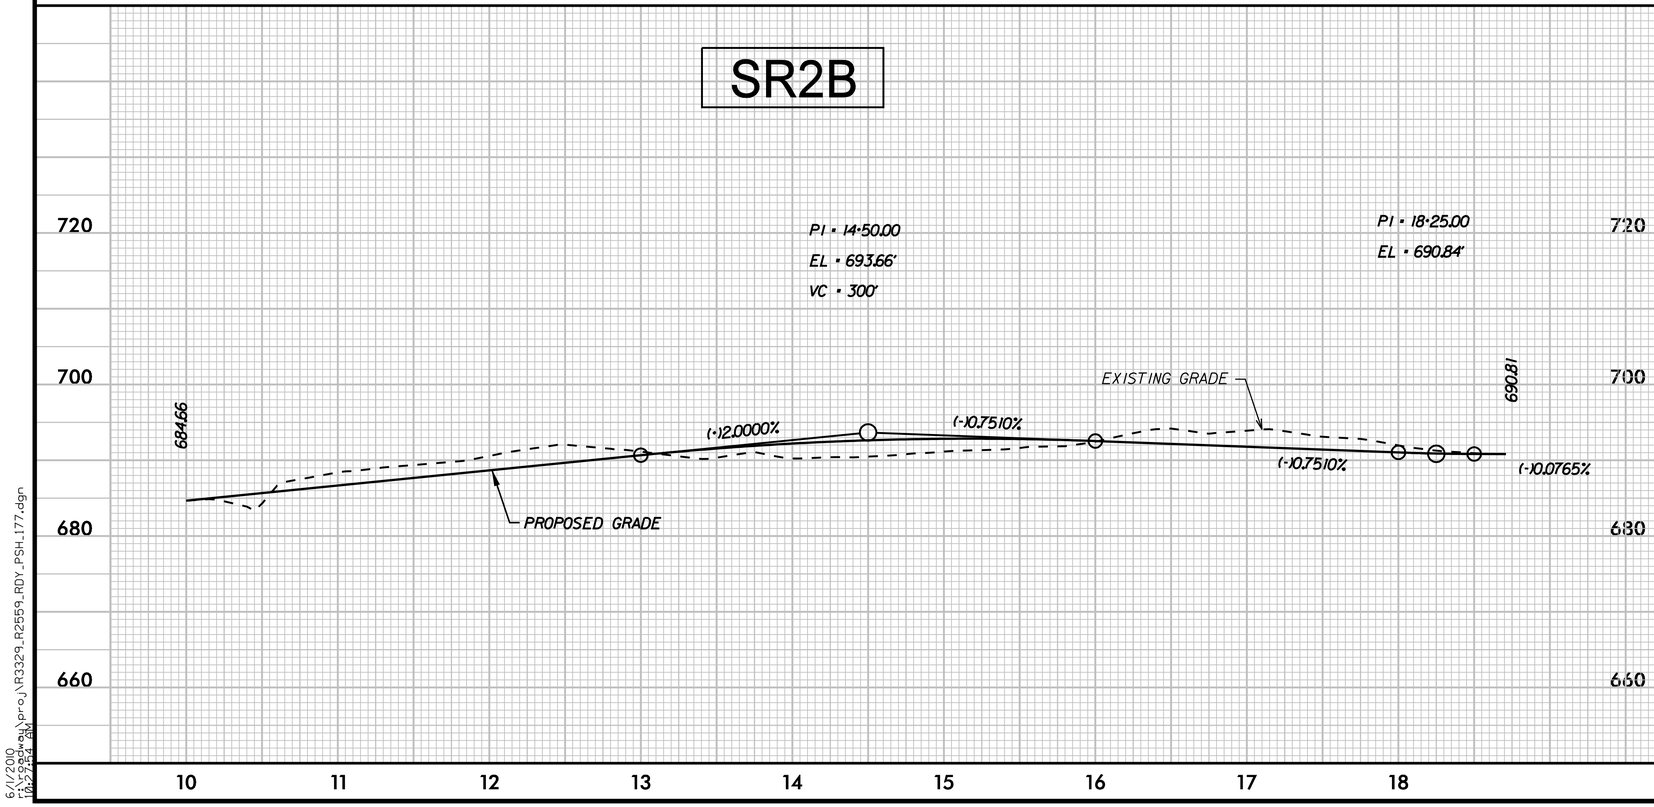

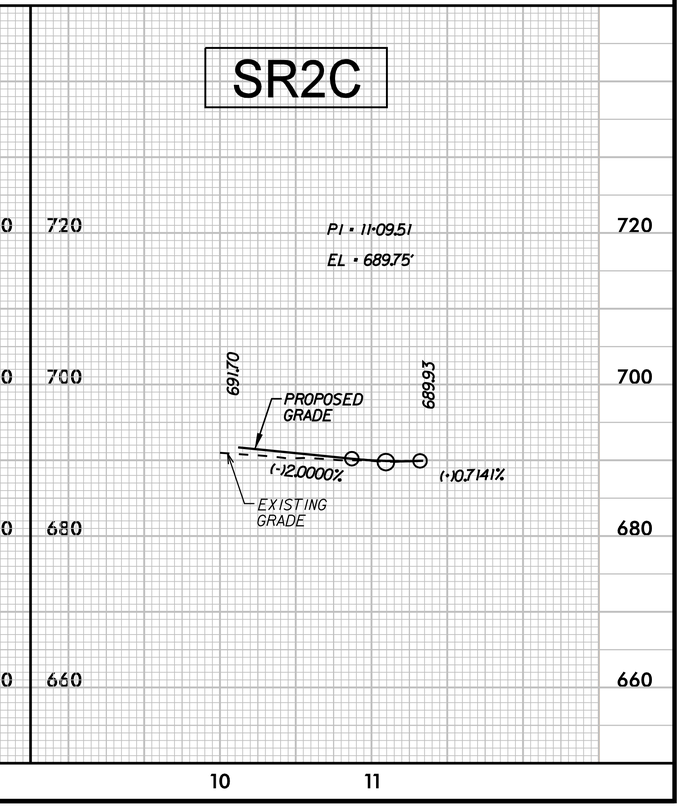

5/28/99

6/1/2010
r:\roadway\proj\R3329_R2559_RDY_PSH_177.dgn
10:27:24 AM

PROJECT REFERENCE NO.	SHEET NO.
R-3329 / R-2559	178
ROADWAY DESIGN ENGINEER	HYDRAULICS ENGINEER

INCOMPLETE PLANS
DO NOT USE FOR R/W ACQUISITION

PRELIMINARY PLANS
DO NOT USE FOR CONSTRUCTION

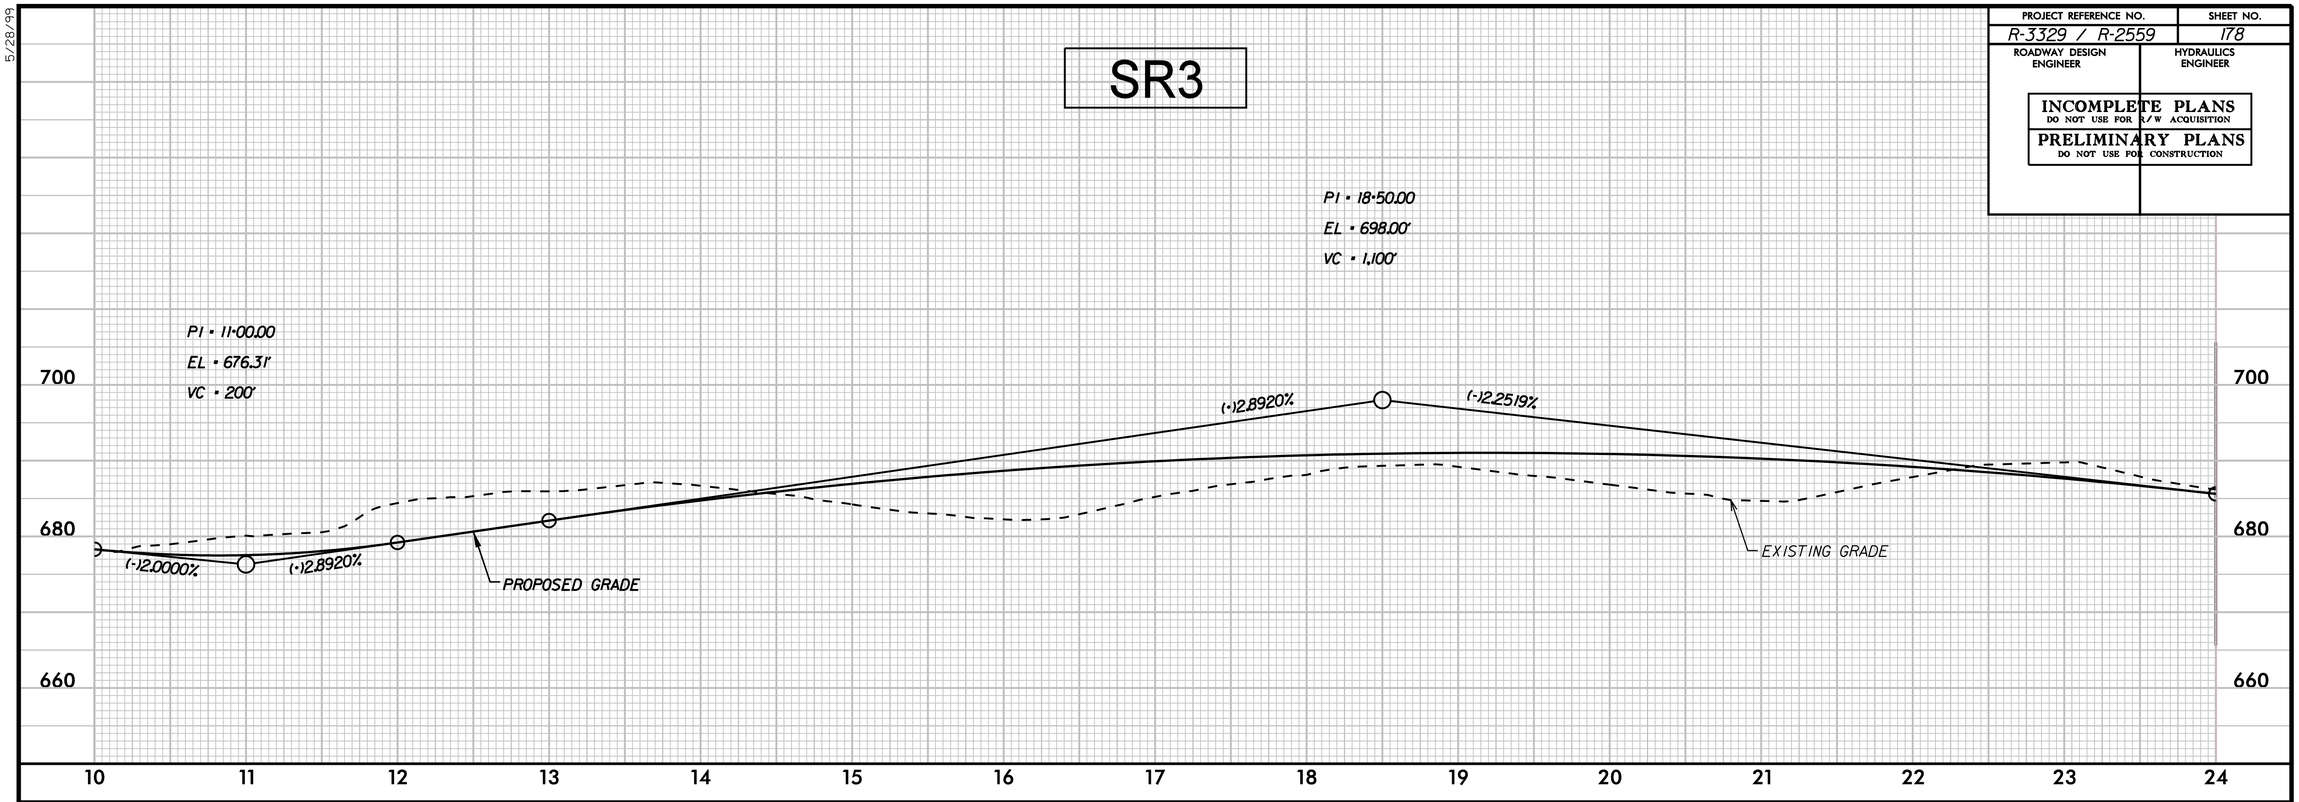

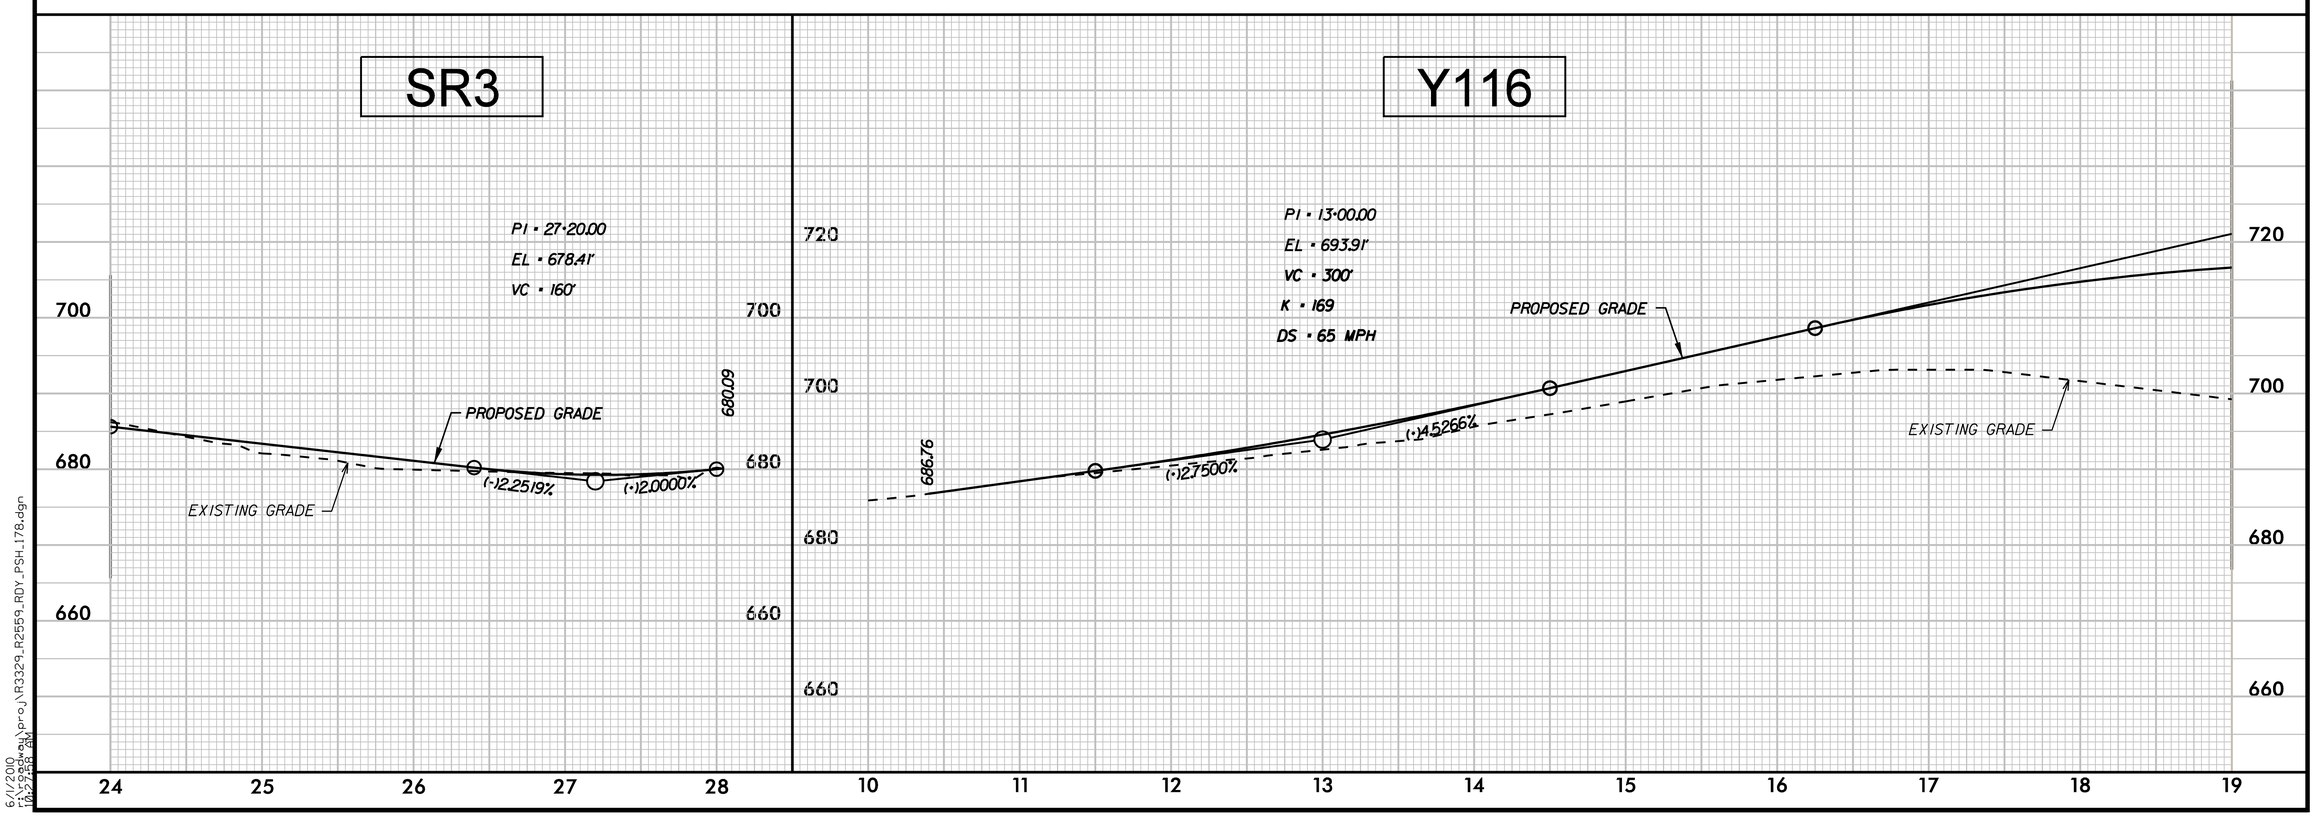

5/28/99

6/1/2010
r:\roadway\proj\R3329_R2559_RDY_PSH_178.dgn
10:27:18 AM

PROJECT REFERENCE NO.	SHEET NO.
R-3329 / R-2559	179
ROADWAY DESIGN ENGINEER	HYDRAULICS ENGINEER

INCOMPLETE PLANS
DO NOT USE FOR R/W ACQUISITION

PRELIMINARY PLANS
DO NOT USE FOR CONSTRUCTION

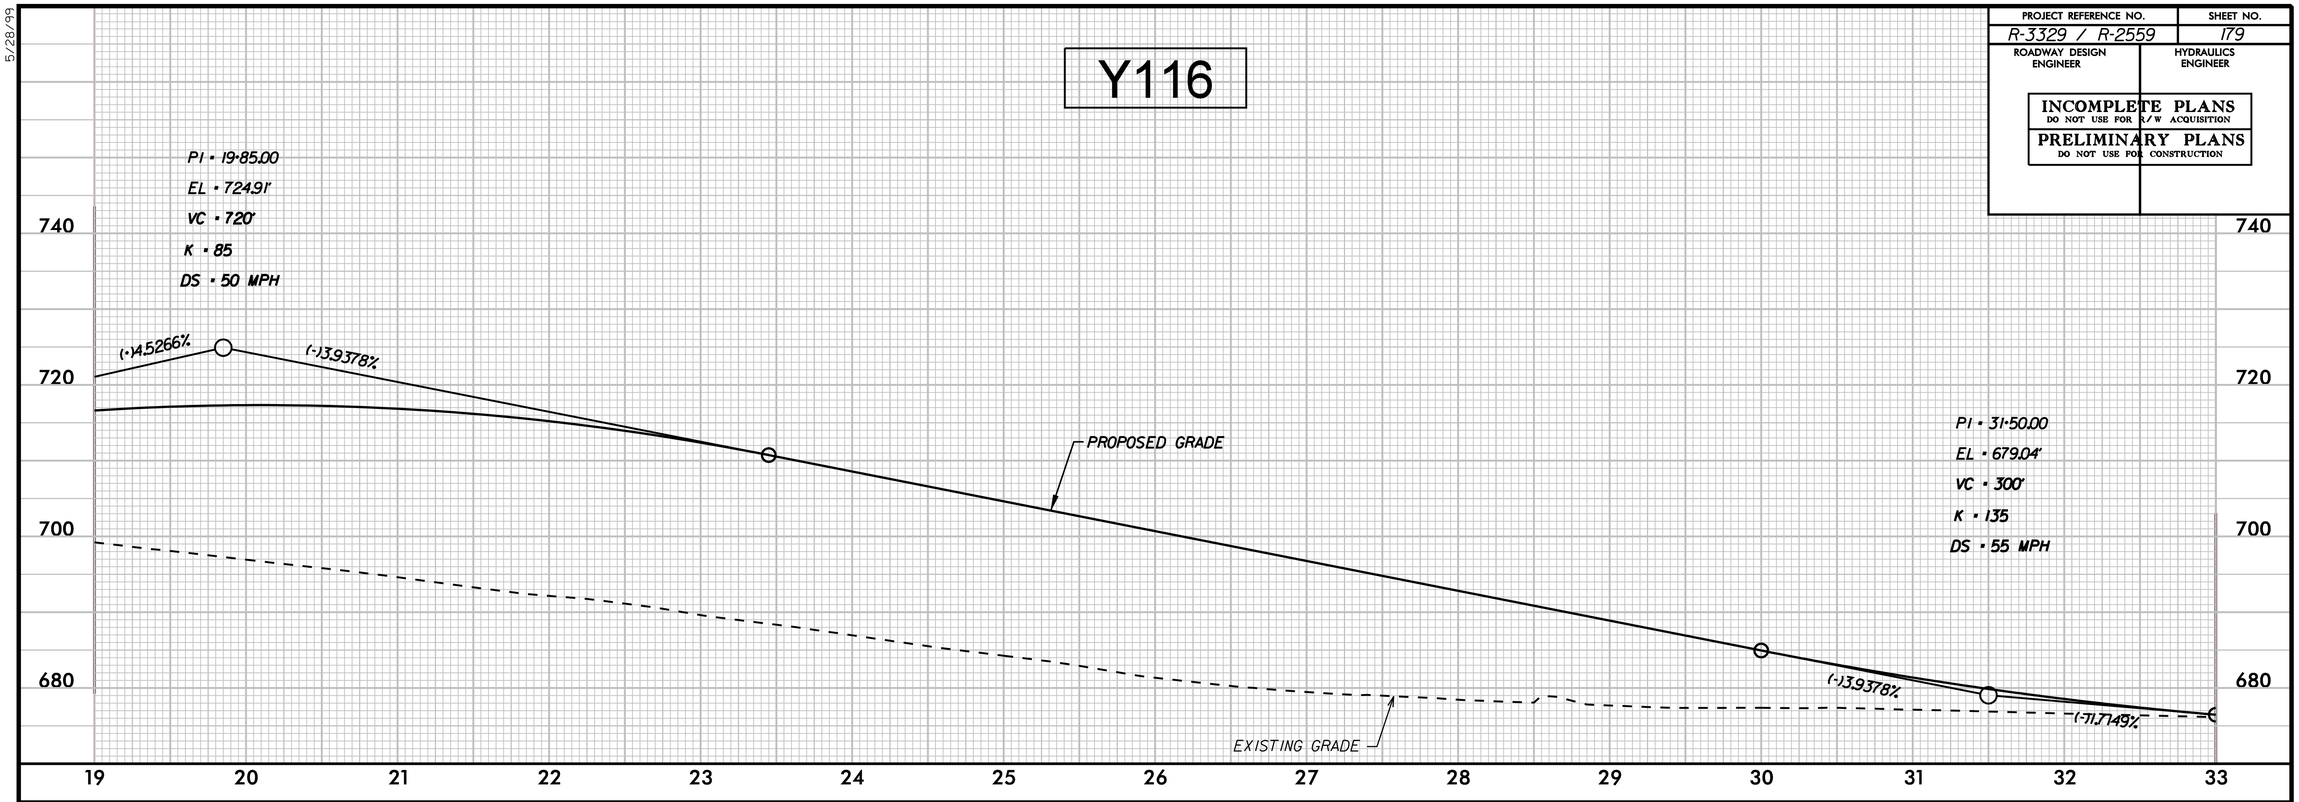

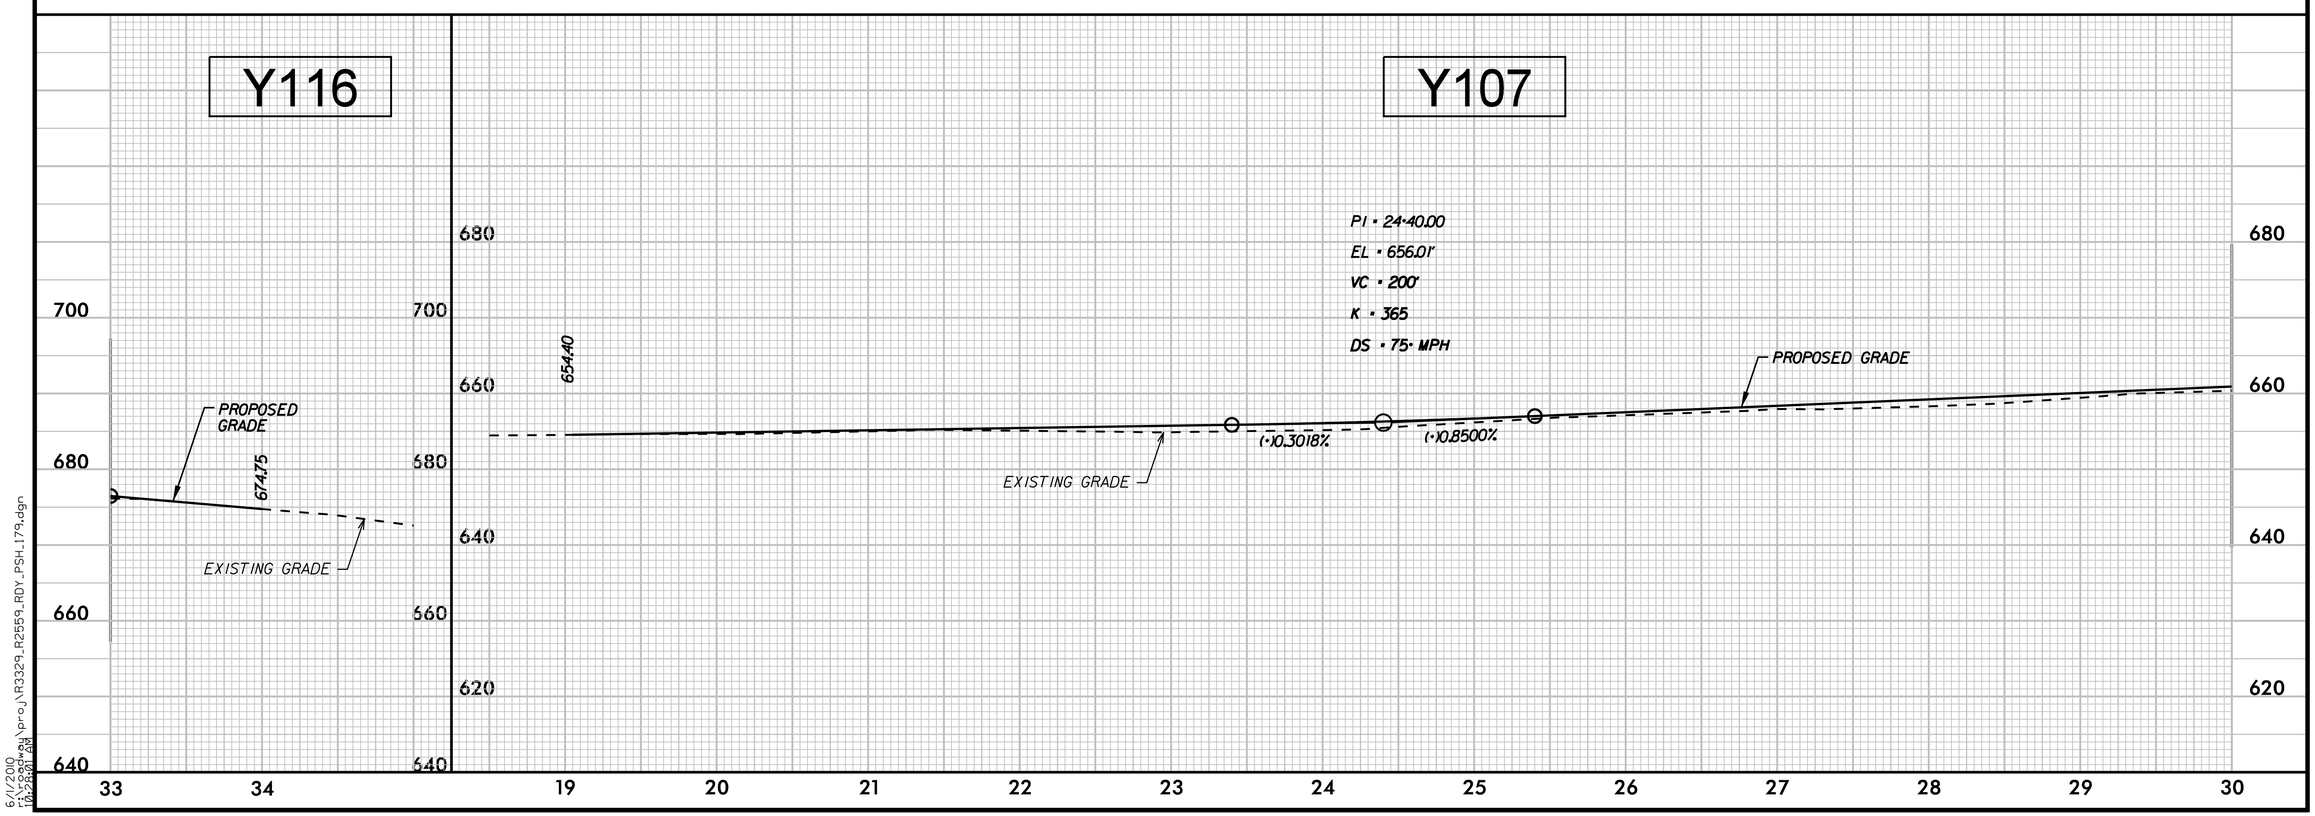

5/28/99

6/1/2010
r:\roadway\proj\R3329_R2559_RDY_PSH_179.dgn
02:26:07 PM

PROJECT REFERENCE NO.	SHEET NO.
R-3329 / R-2559	180
ROADWAY DESIGN ENGINEER	HYDRAULICS ENGINEER

INCOMPLETE PLANS
DO NOT USE FOR R/W ACQUISITION

PRELIMINARY PLANS
DO NOT USE FOR CONSTRUCTION

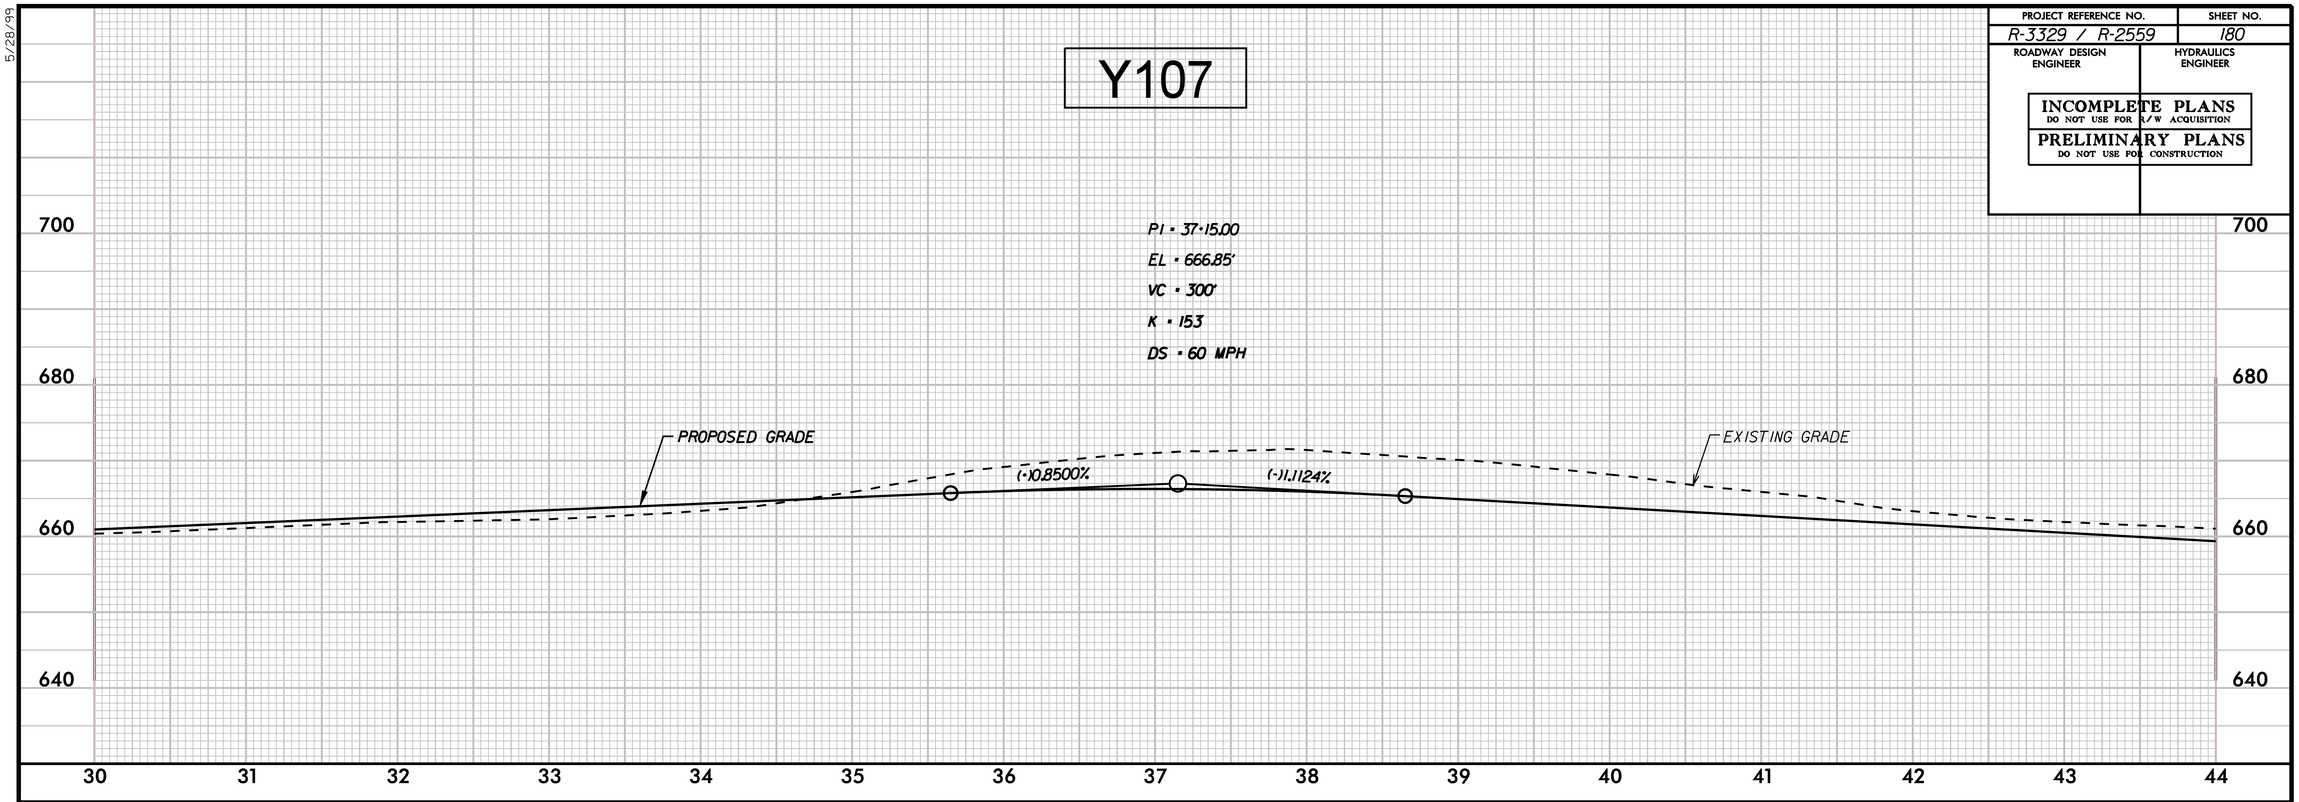

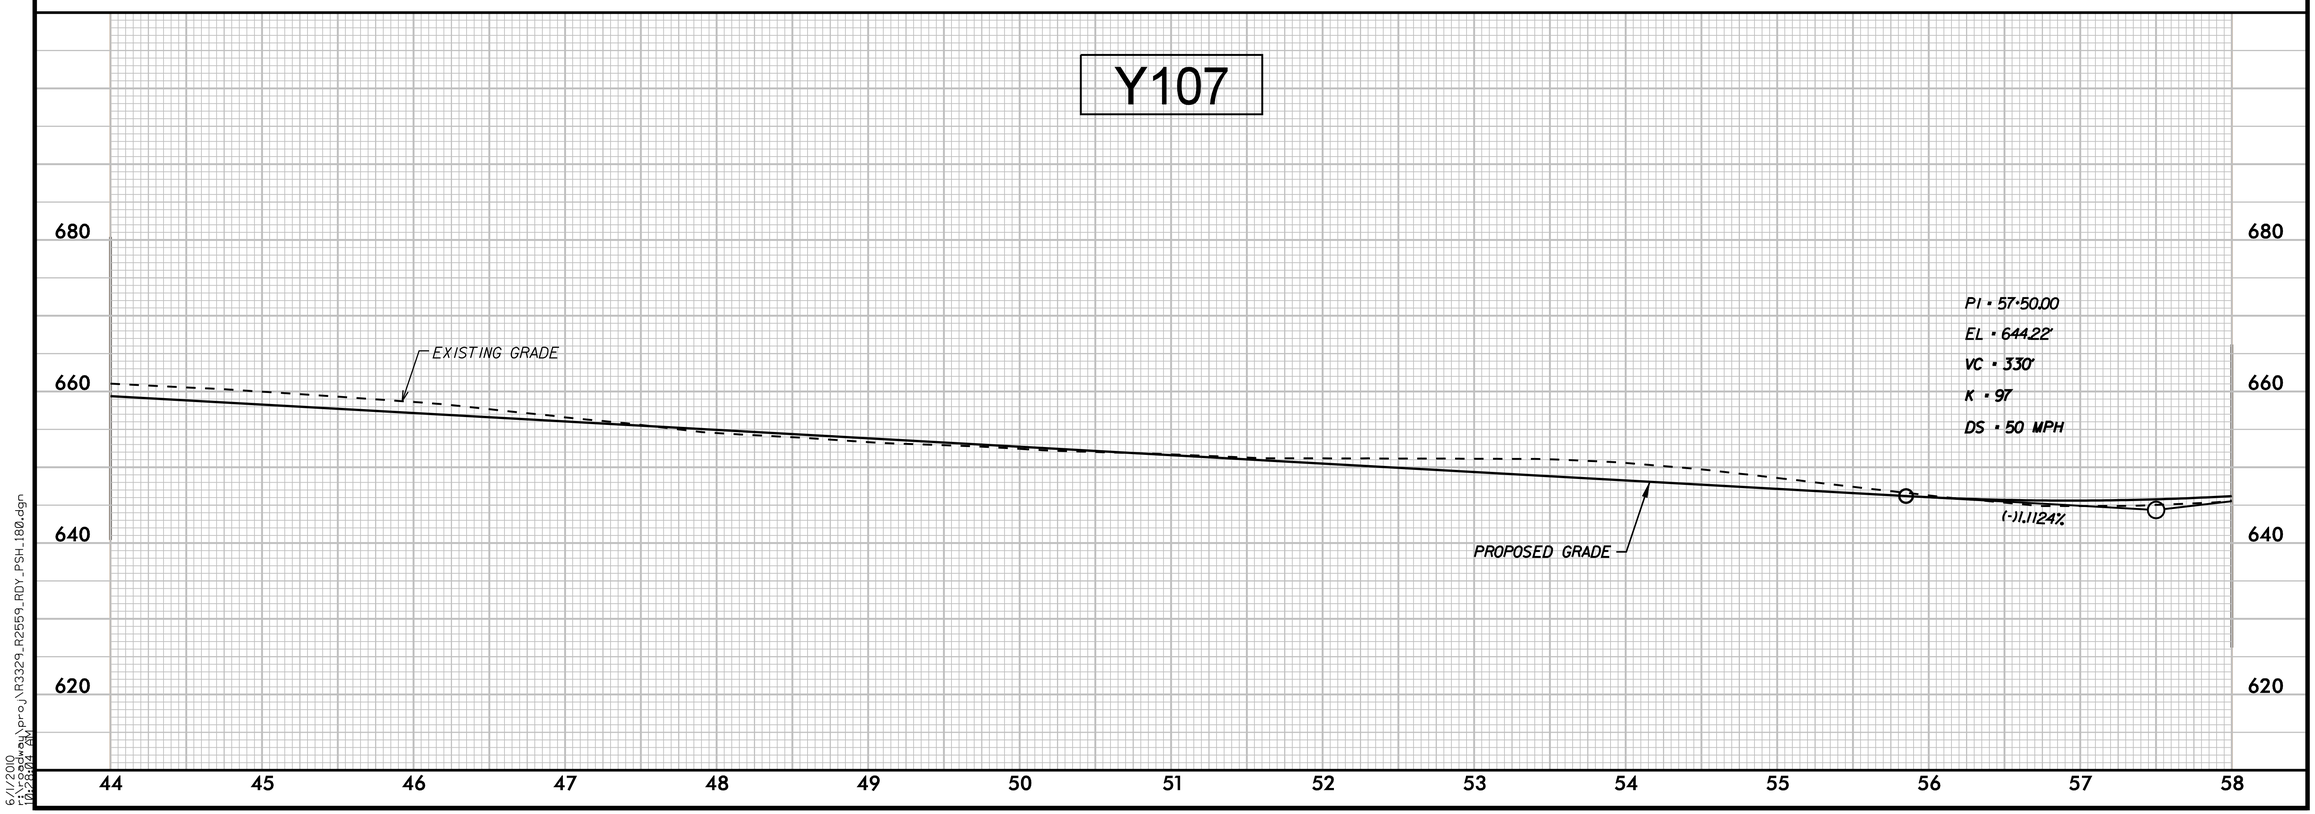

5/28/99

6/1/2010
r:\roadway\proj\R3329_R2559_RDY_PSH_180.dgn
10:24:24 AM

PROJECT REFERENCE NO.	SHEET NO.
R-3329 / R-2559	181
ROADWAY DESIGN ENGINEER	HYDRAULICS ENGINEER

INCOMPLETE PLANS
DO NOT USE FOR R/W ACQUISITION

PRELIMINARY PLANS
DO NOT USE FOR CONSTRUCTION

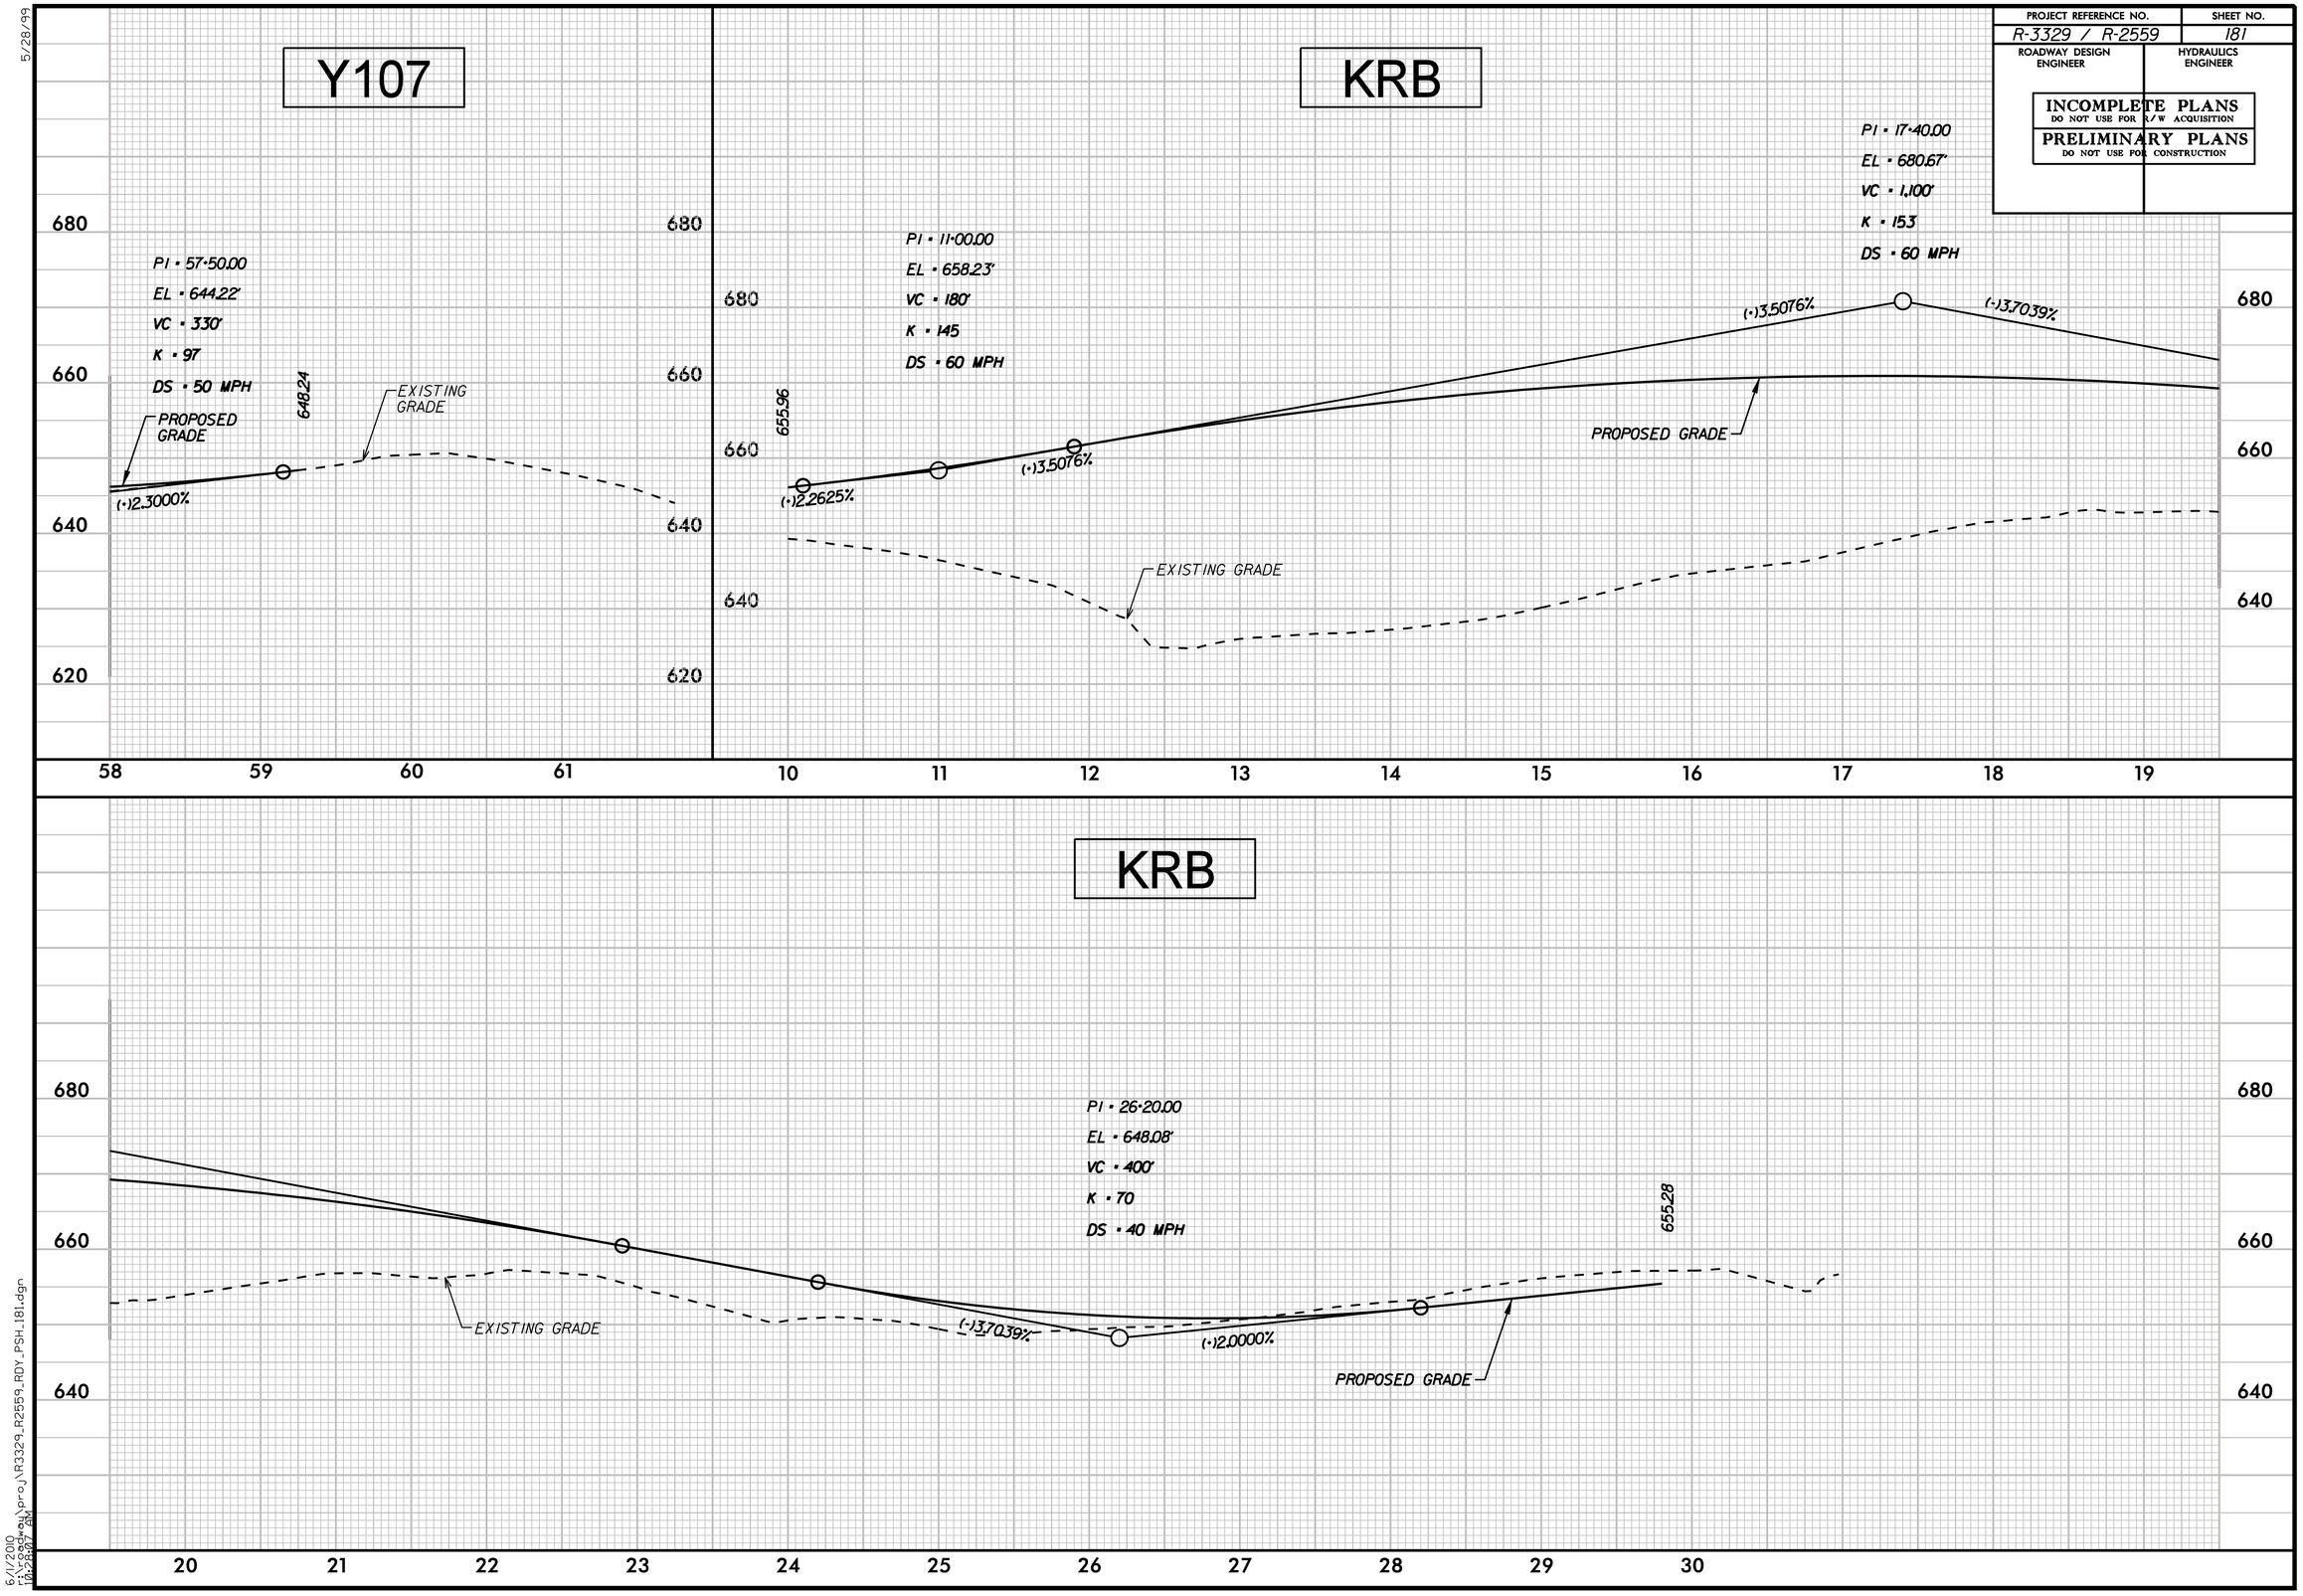

5/28/99

6/1/2010
r:\roadway\proj\R3329_R2559_RDY_PSH_181.dgn
10:24:07 AM

PROJECT REFERENCE NO.	SHEET NO.
R-3329 / R-2559	182
ROADWAY DESIGN ENGINEER	HYDRAULICS ENGINEER

INCOMPLETE PLANS
DO NOT USE FOR R/W ACQUISITION

PRELIMINARY PLANS
DO NOT USE FOR CONSTRUCTION

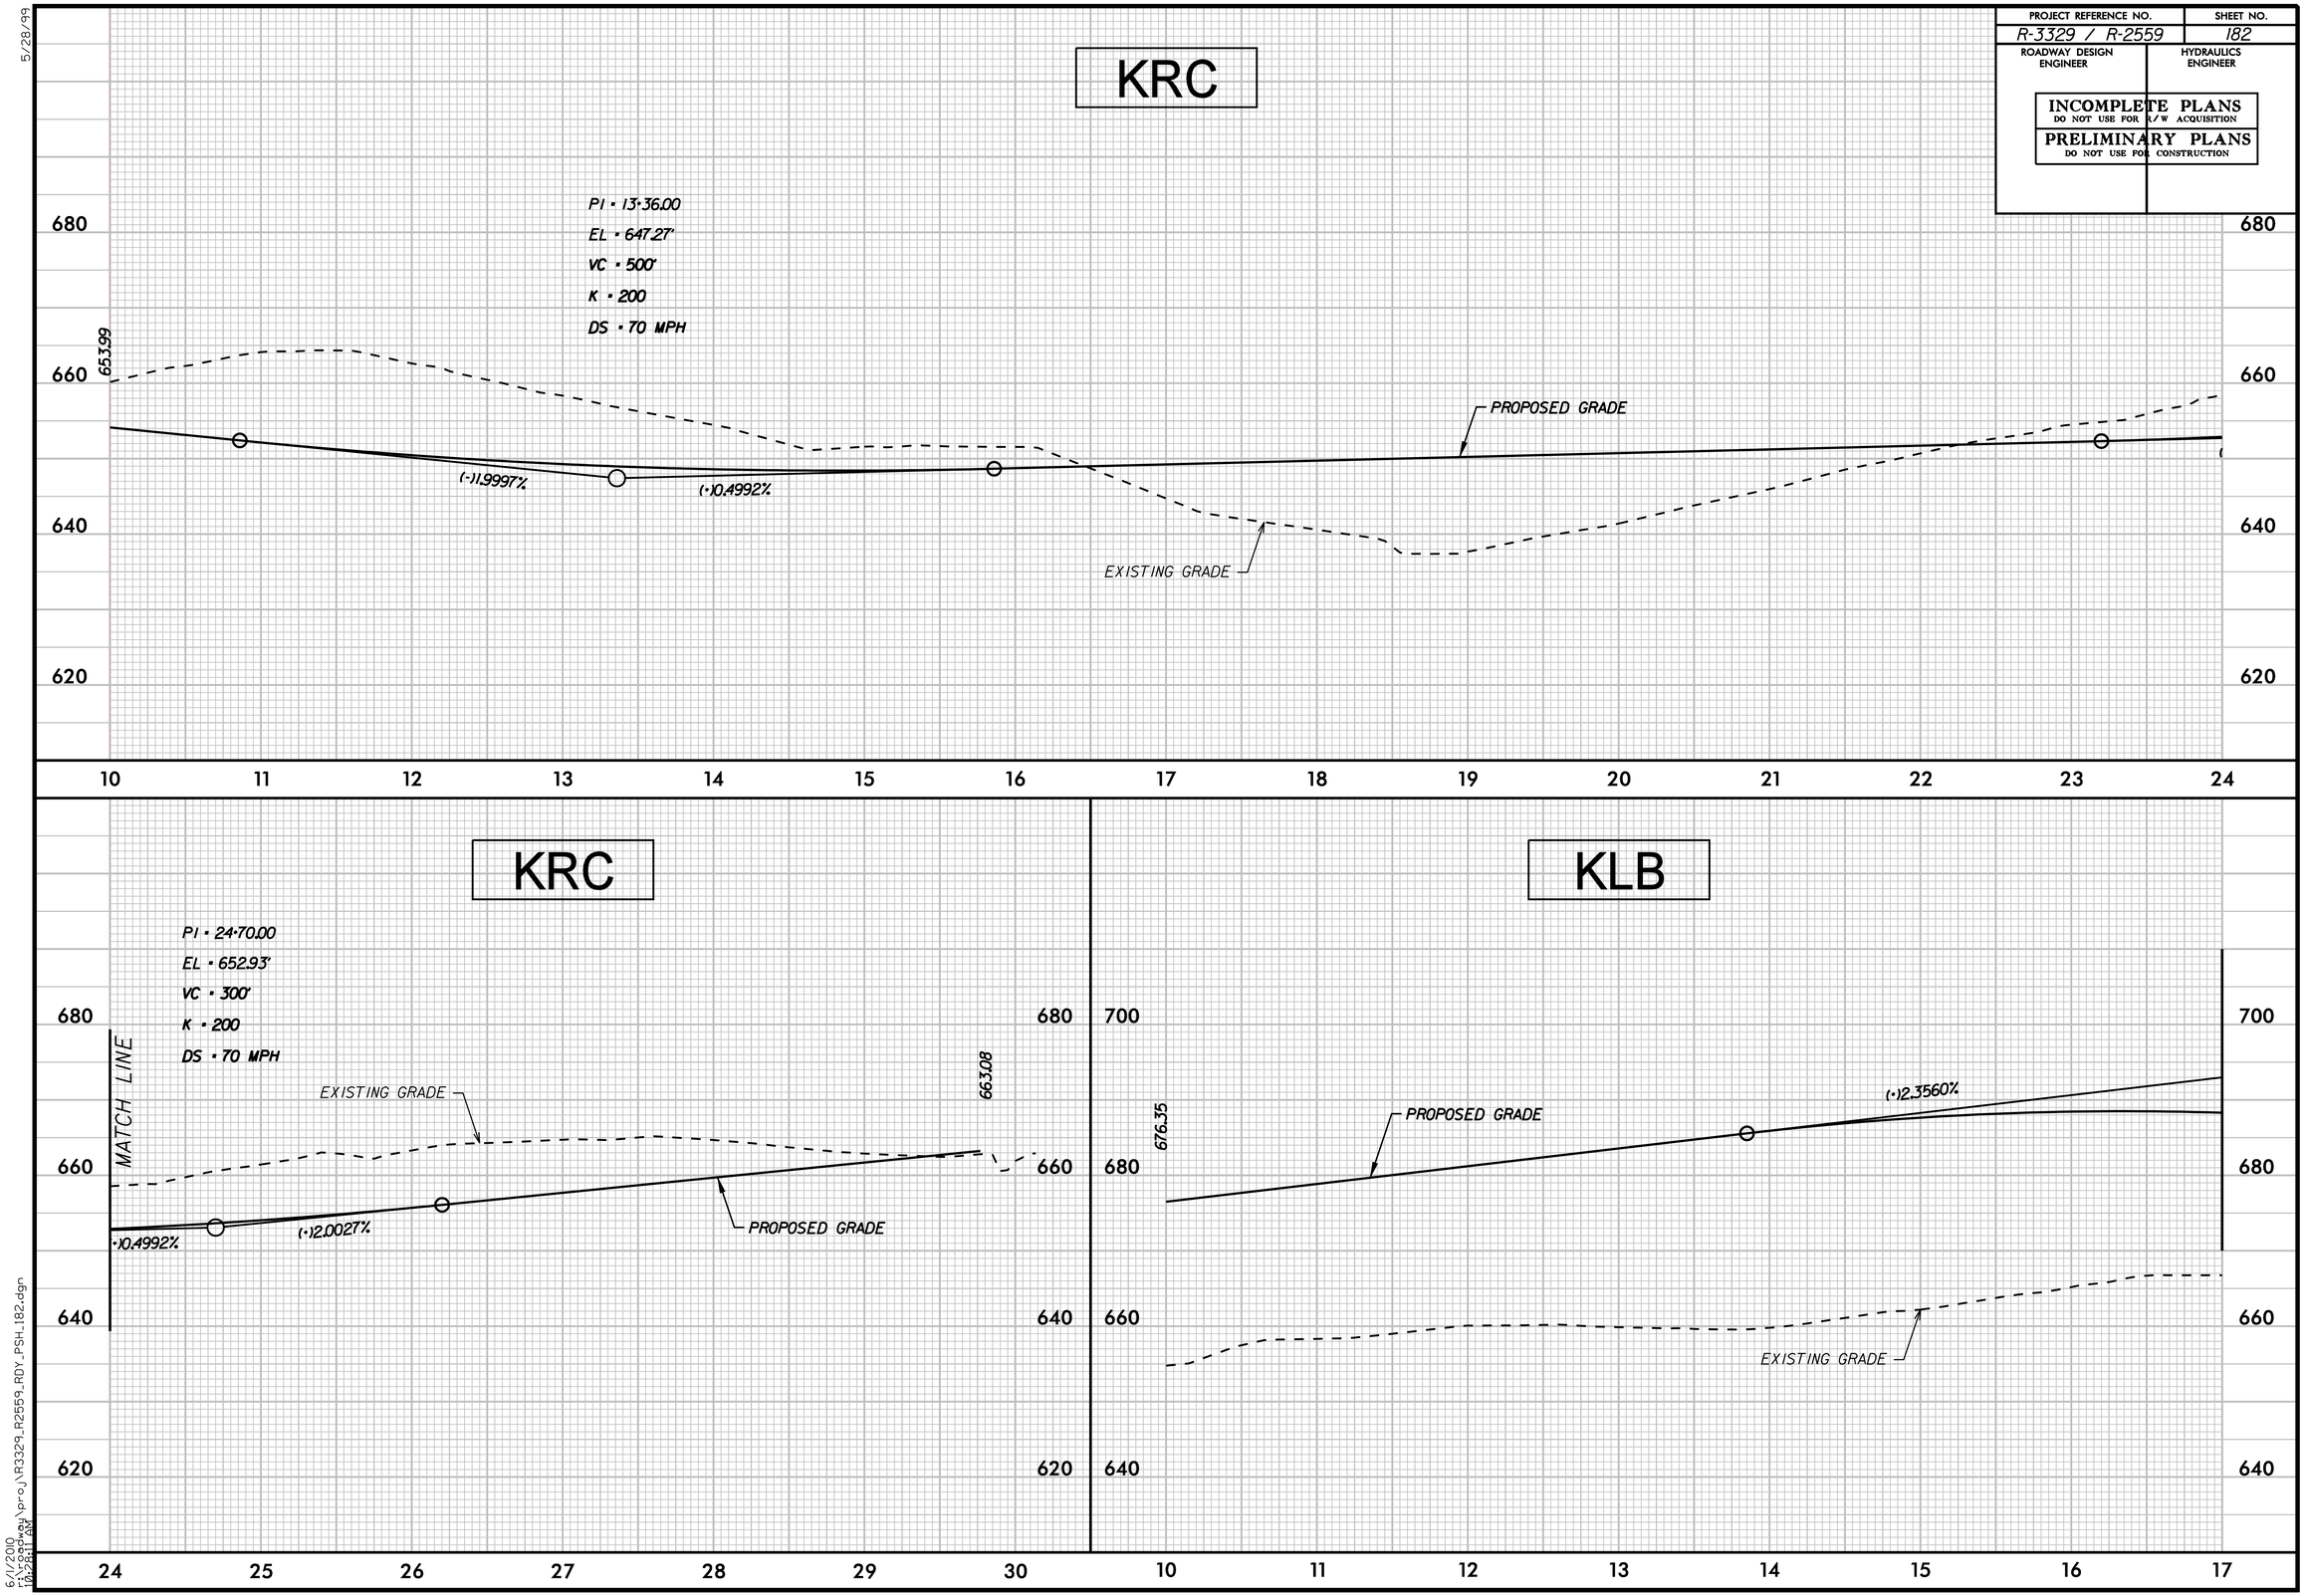

5/28/99

6/1/2010
r:\roadway\proj\R3329_R2559_RDY_PSH_182.dgn
10:24:11 AM

PROJECT REFERENCE NO.	SHEET NO.
R-3329 / R-2559	183
ROADWAY DESIGN ENGINEER	HYDRAULICS ENGINEER

INCOMPLETE PLANS
DO NOT USE FOR R/W ACQUISITION

PRELIMINARY PLANS
DO NOT USE FOR CONSTRUCTION

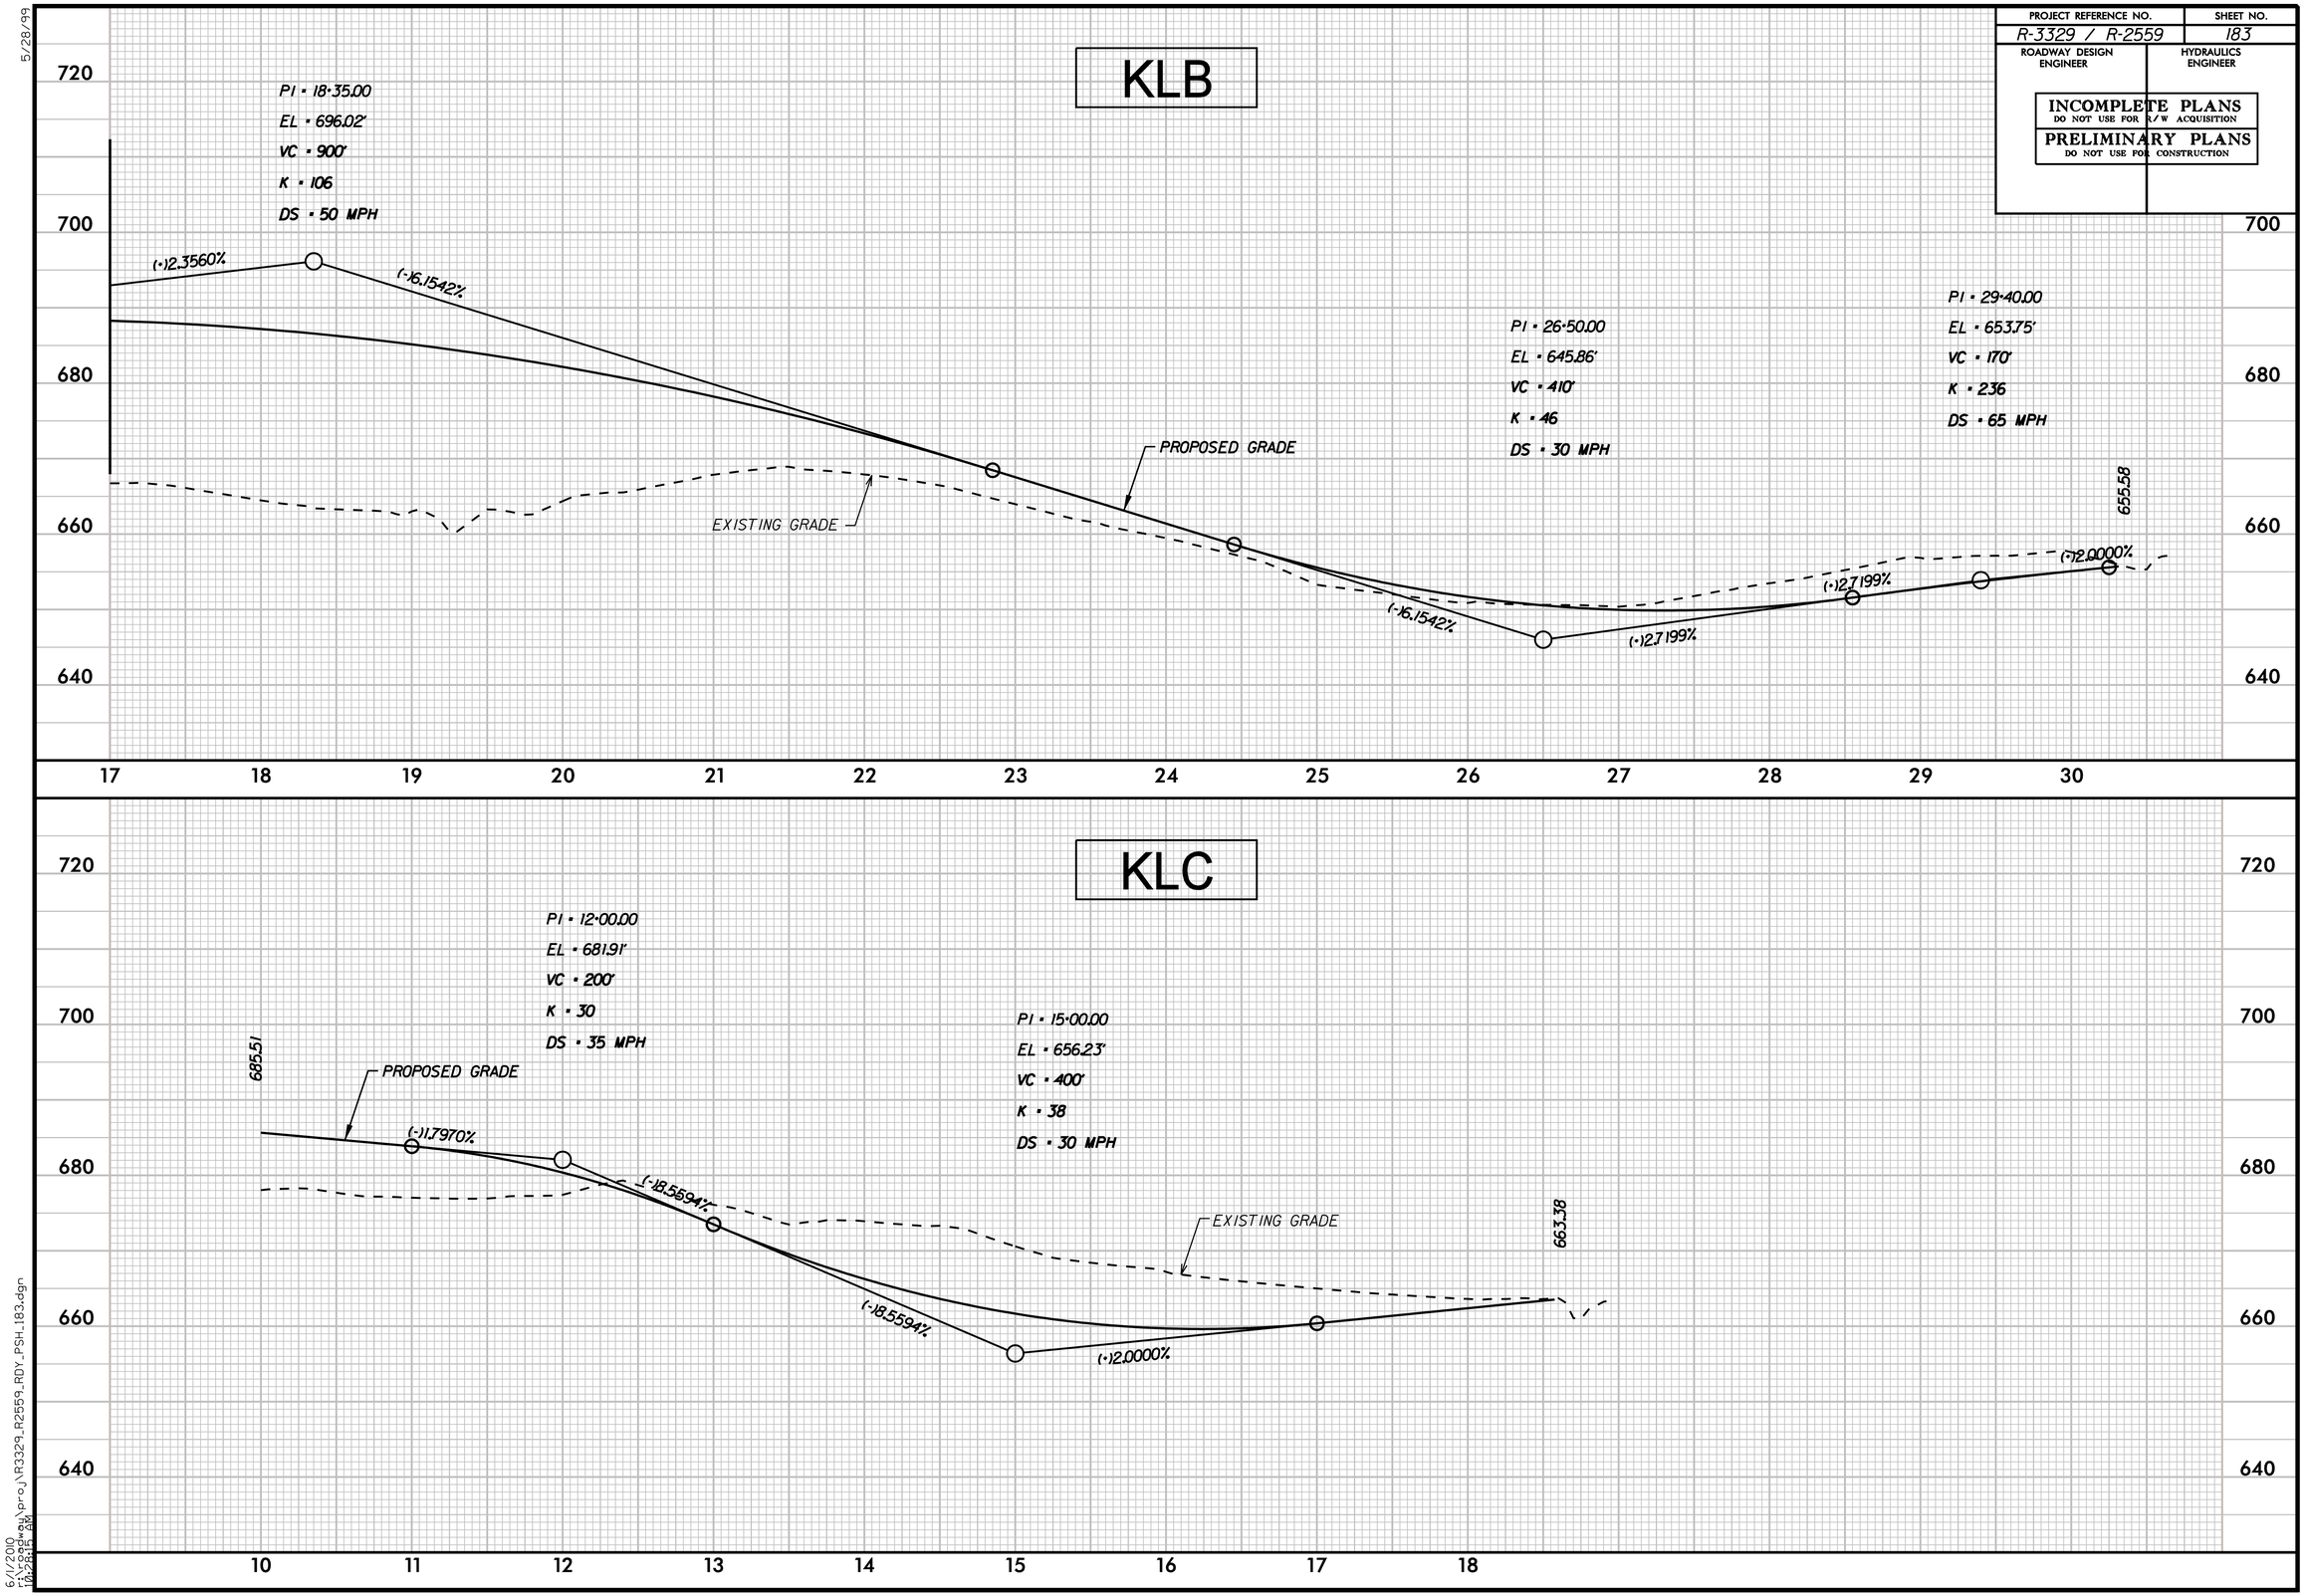

5/28/99

6/1/2010
r:\roadway\proj\R3329_R2559_RDY_PSH_183.dgn
10:21:15 AM

PROJECT REFERENCE NO.	SHEET NO.
R-3329 / R-2559	184
ROADWAY DESIGN ENGINEER	HYDRAULICS ENGINEER

INCOMPLETE PLANS
DO NOT USE FOR R/W ACQUISITION

PRELIMINARY PLANS
DO NOT USE FOR CONSTRUCTION

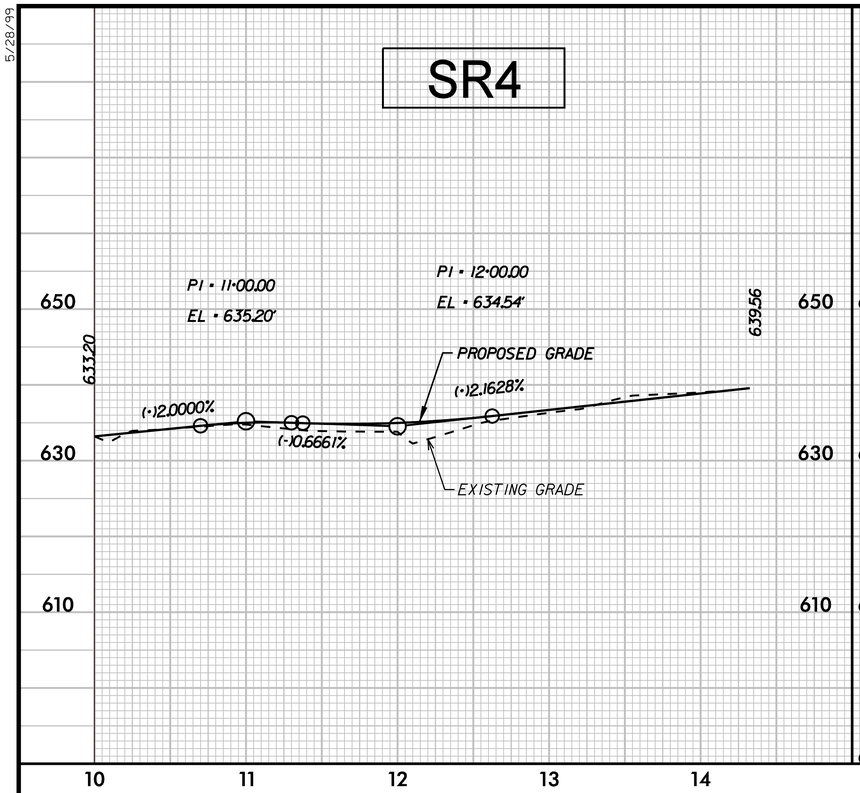

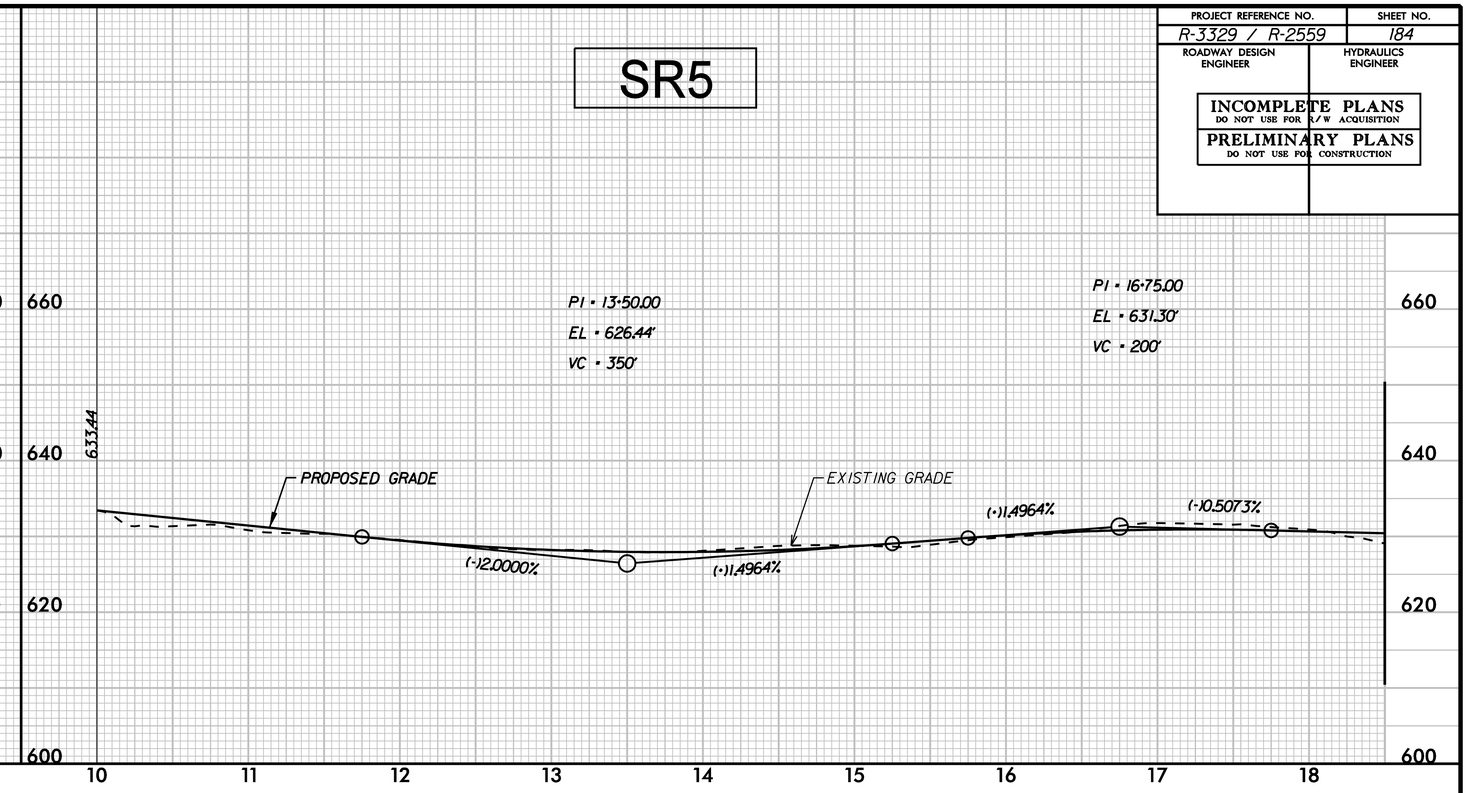

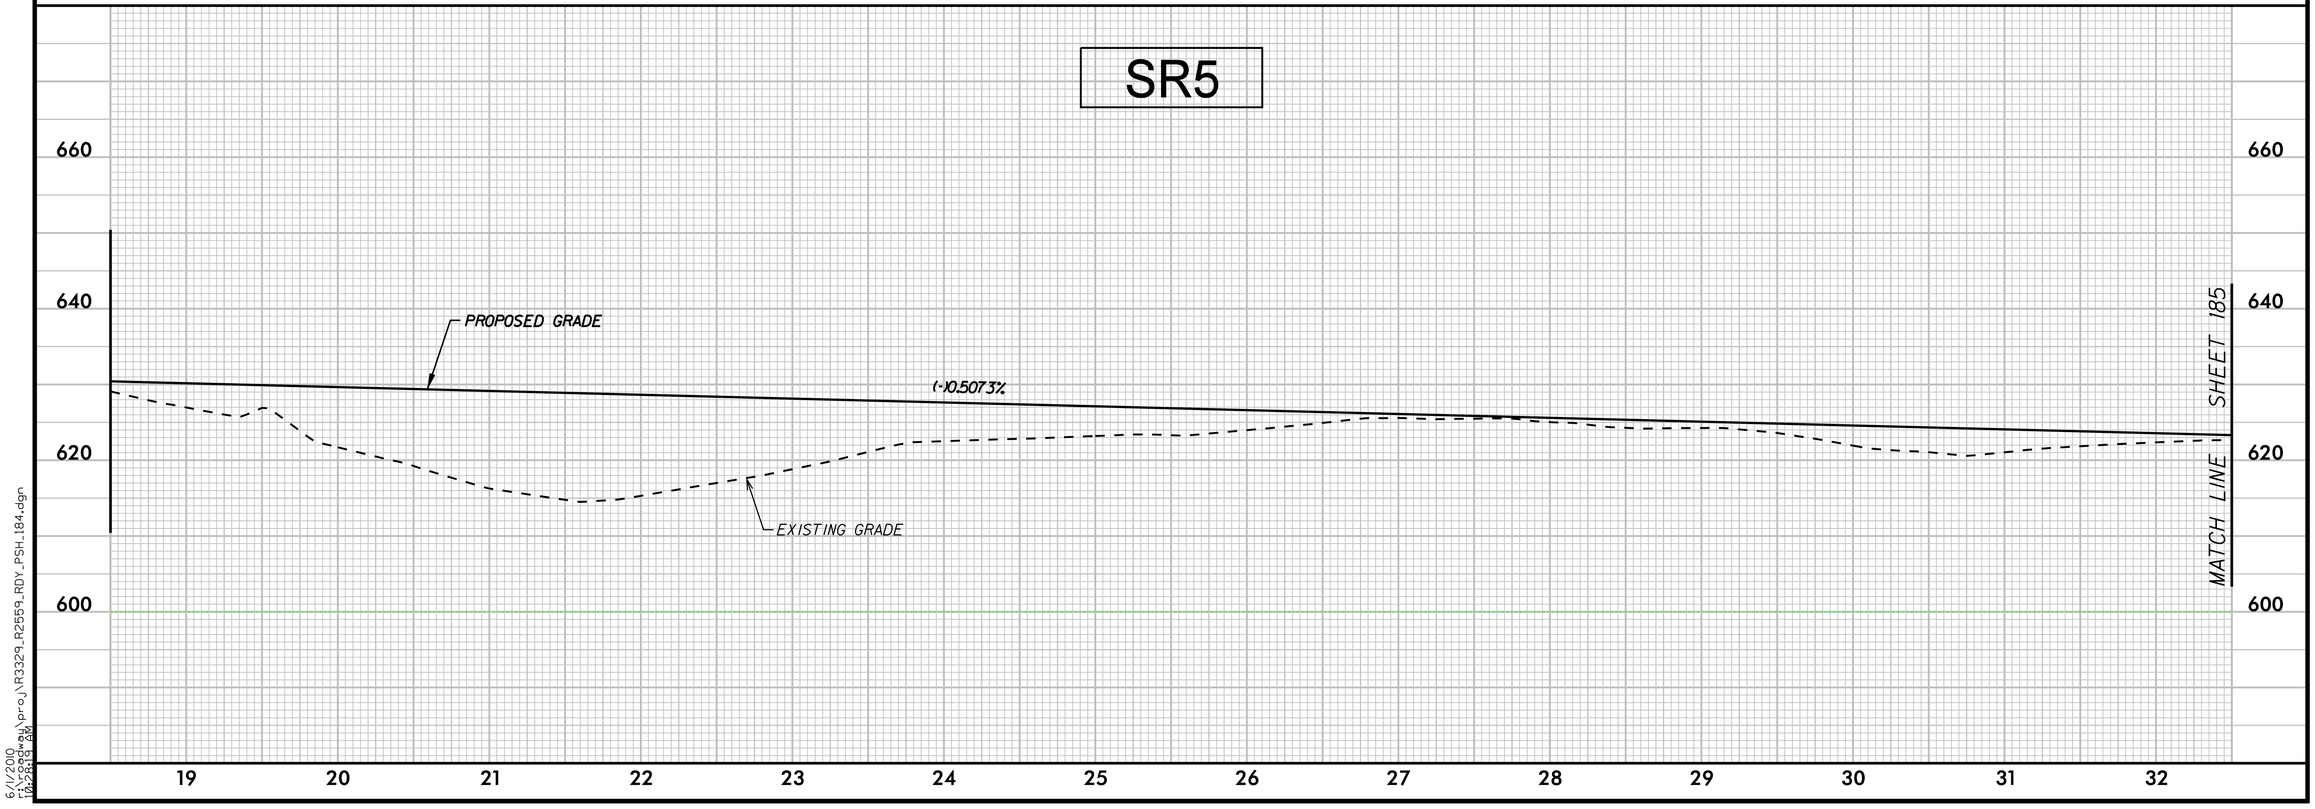

6/1/2010
r:\roadway\proj\R3329_R2559_RDY_PSH_184.dgn
10:24:43 AM

5/28/99

PROJECT REFERENCE NO.	SHEET NO.
R-3329 / R-2559	185
ROADWAY DESIGN ENGINEER	HYDRAULICS ENGINEER

INCOMPLETE PLANS
DO NOT USE FOR R/W ACQUISITION

PRELIMINARY PLANS
DO NOT USE FOR CONSTRUCTION

SR5

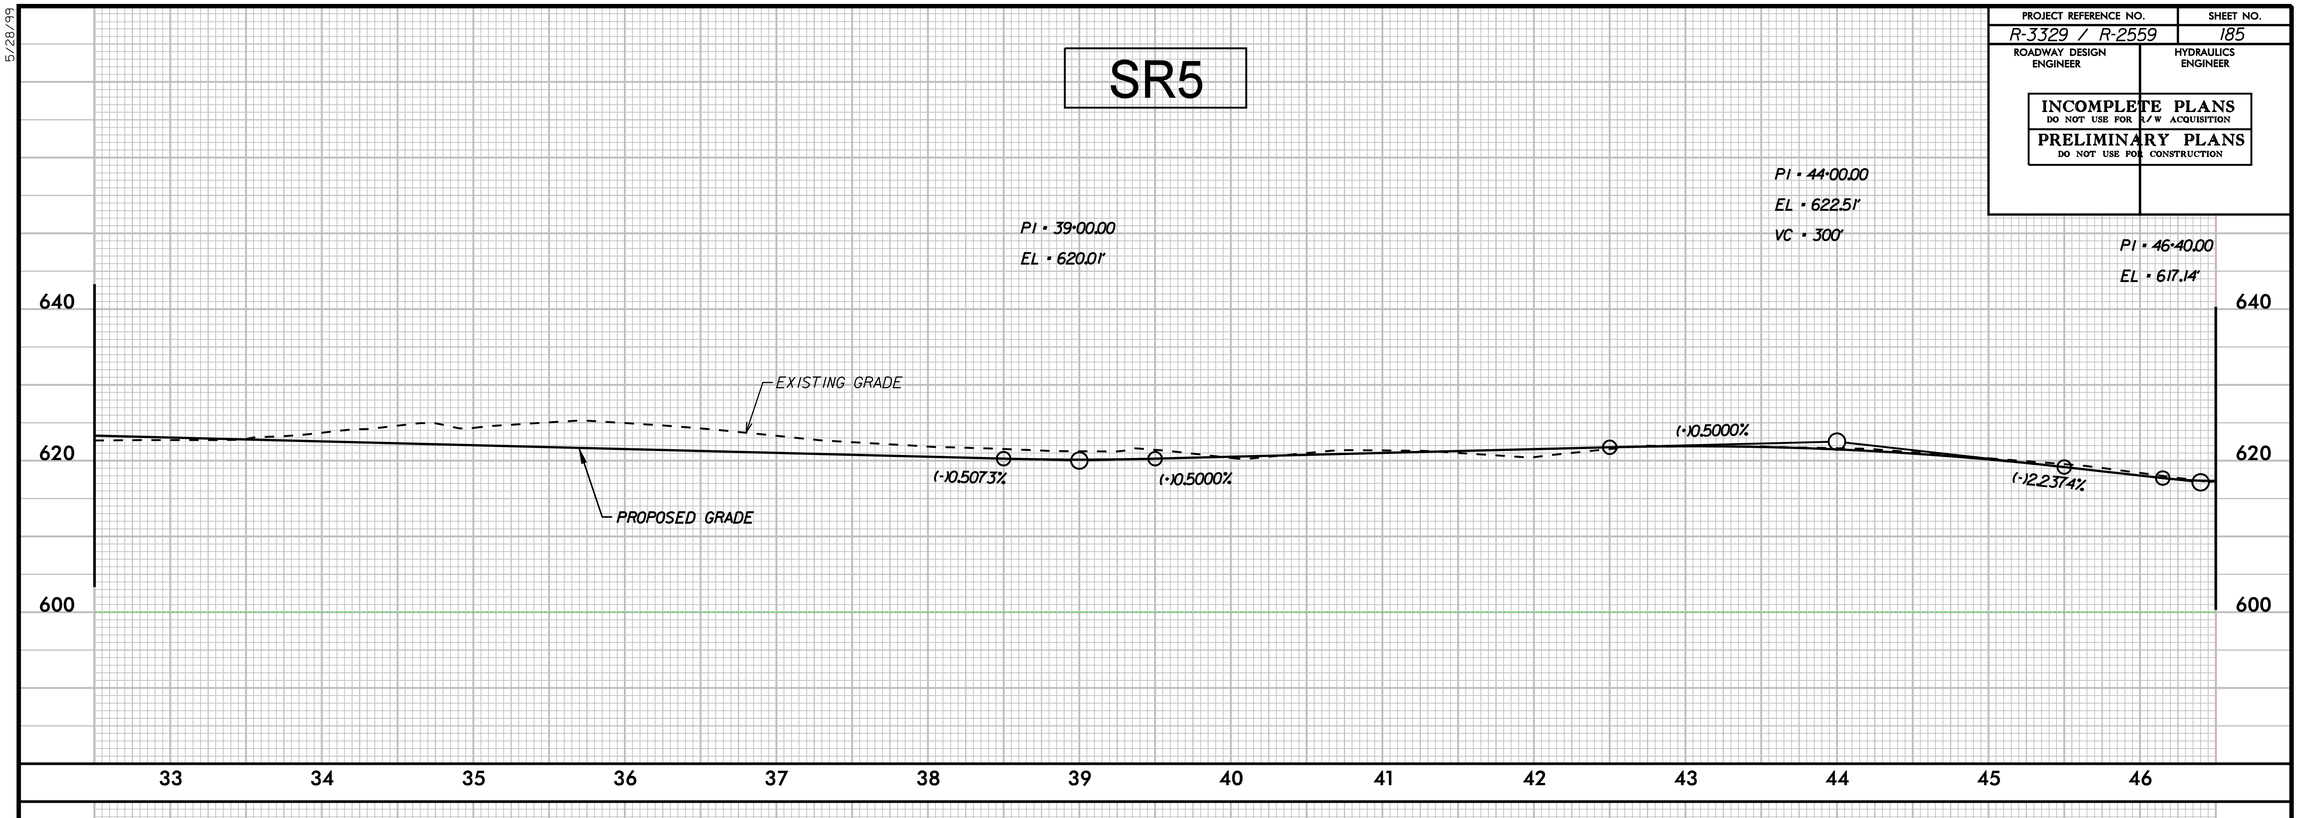

SR5 & SR6L

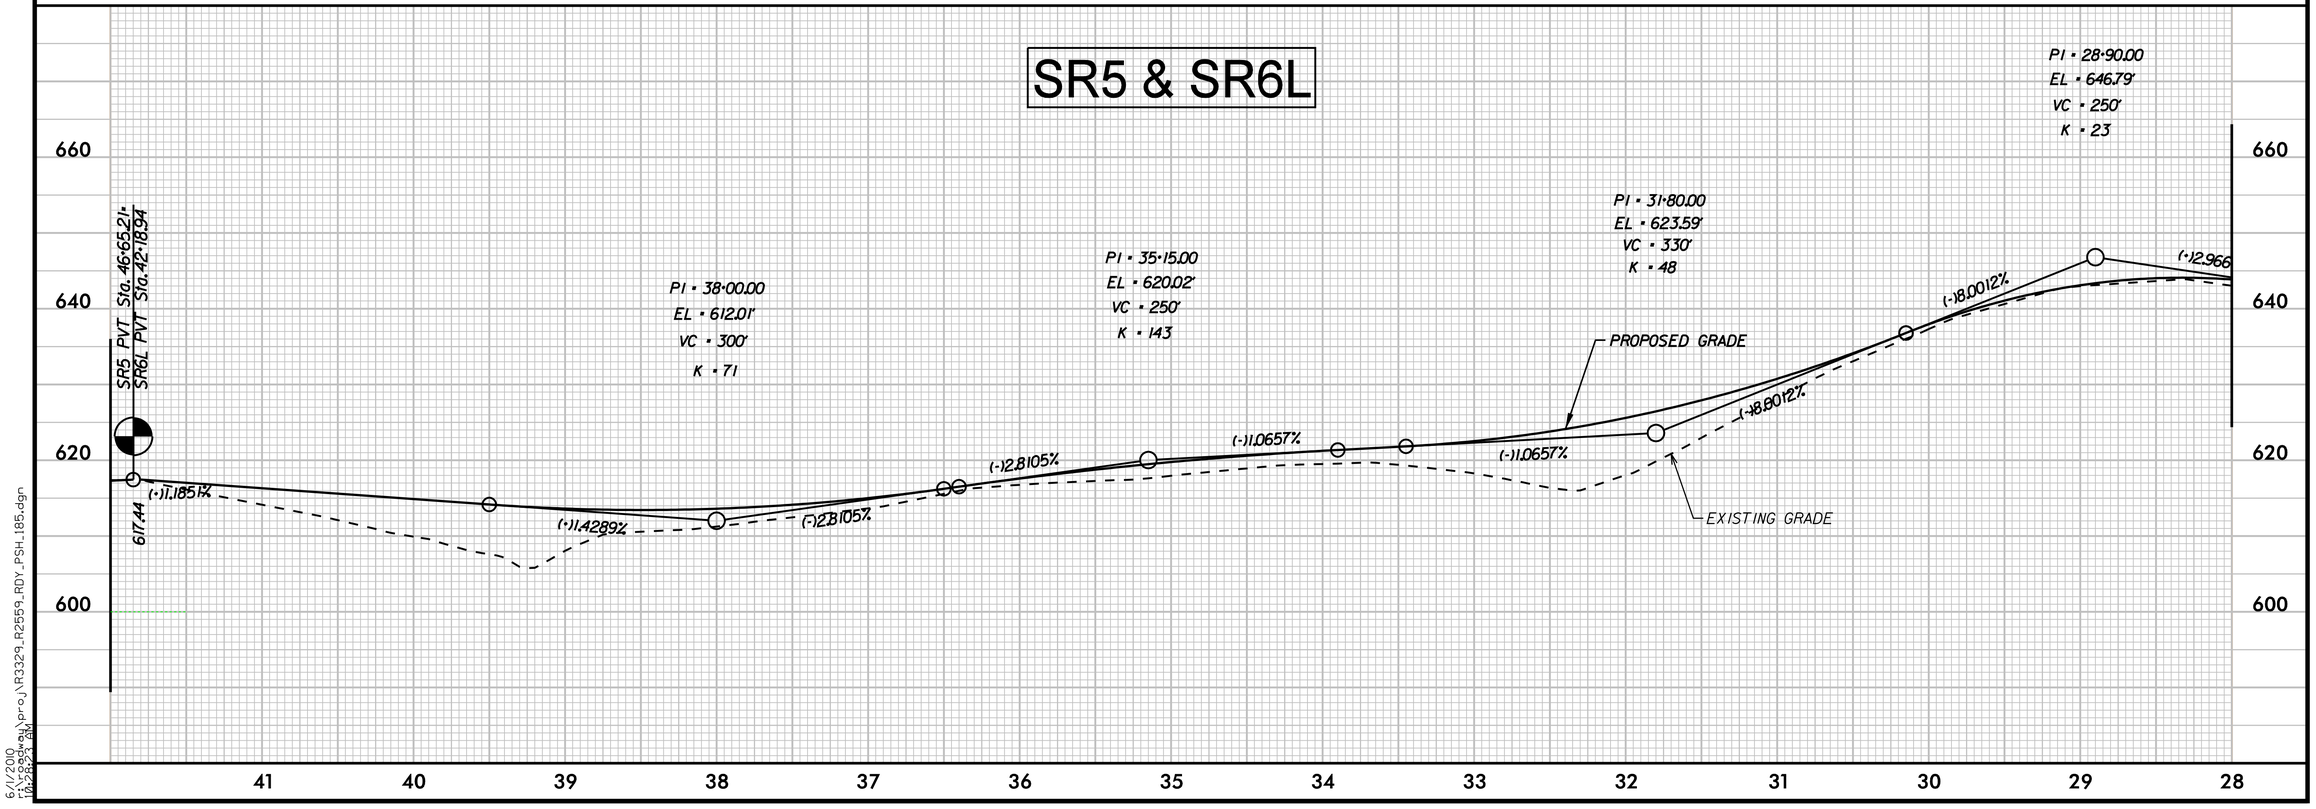

6/1/2010
r:\roadway\proj\R3329_R2559_RDY_PSH_185.dgn
10:28:23 AM

PROJECT REFERENCE NO.	SHEET NO.
R-3329 / R-2559	186
ROADWAY DESIGN ENGINEER	HYDRAULICS ENGINEER

INCOMPLETE PLANS
DO NOT USE FOR R/W ACQUISITION

PRELIMINARY PLANS
DO NOT USE FOR CONSTRUCTION

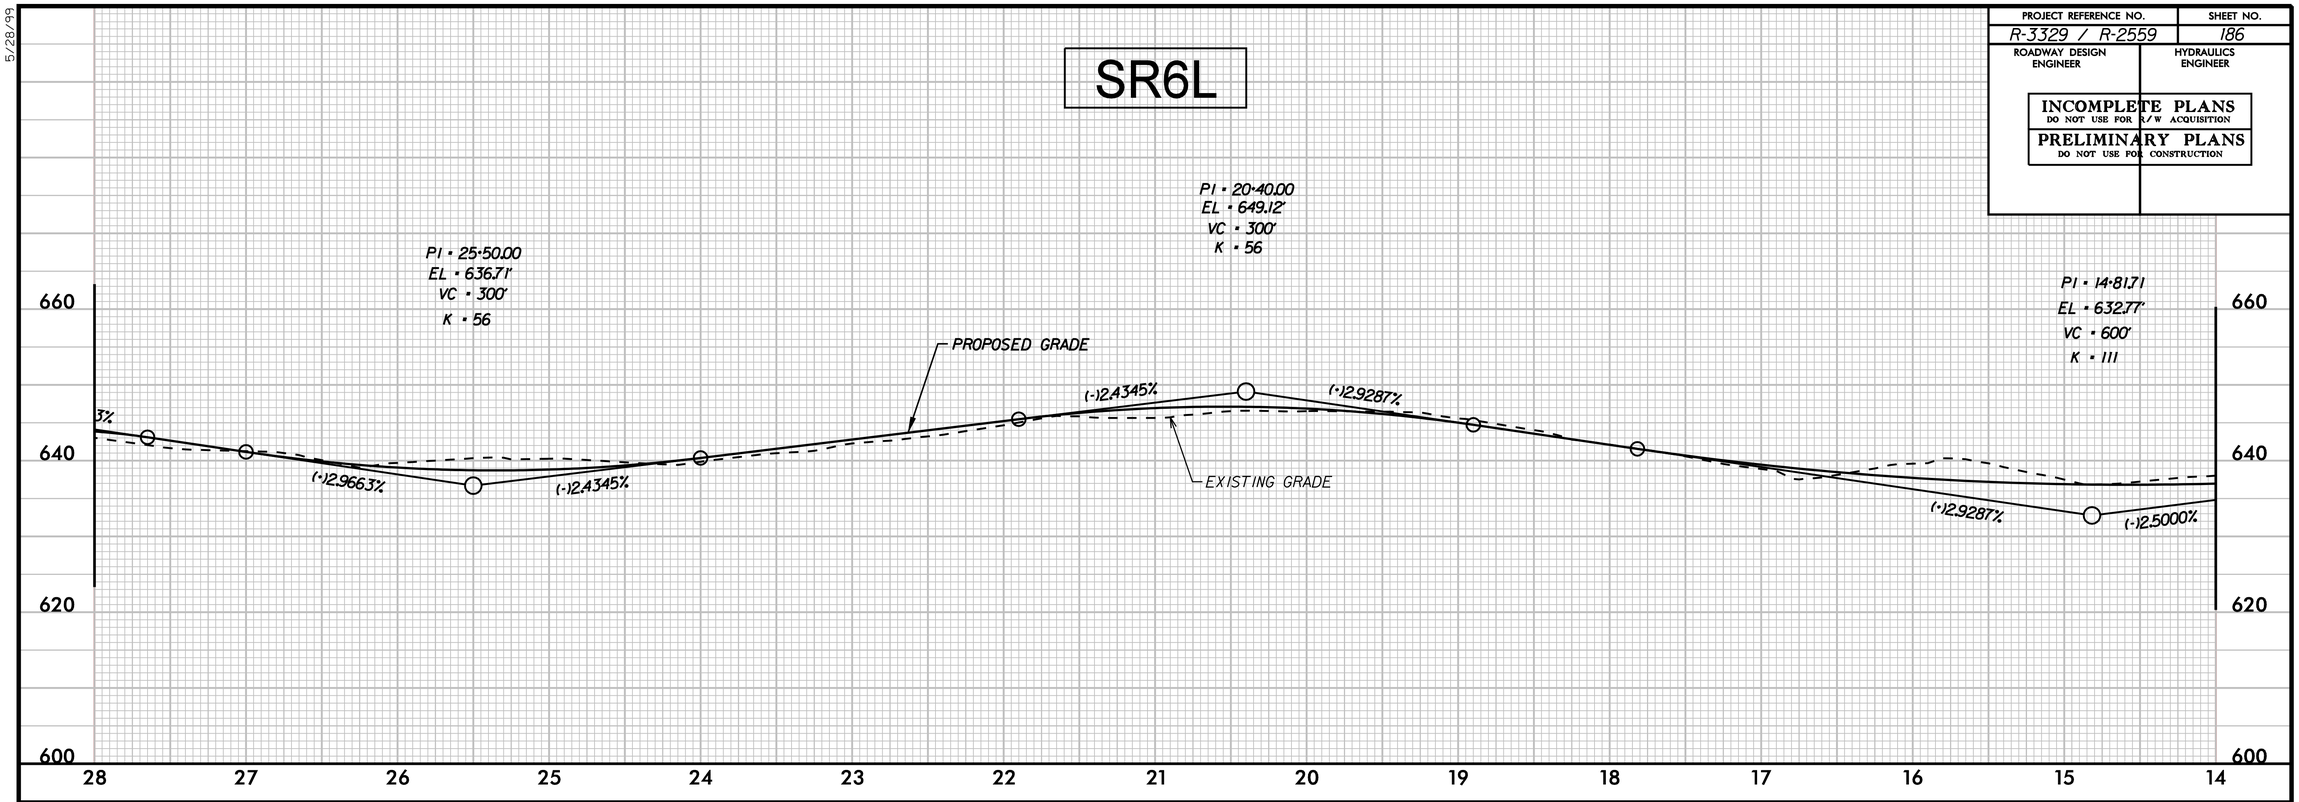

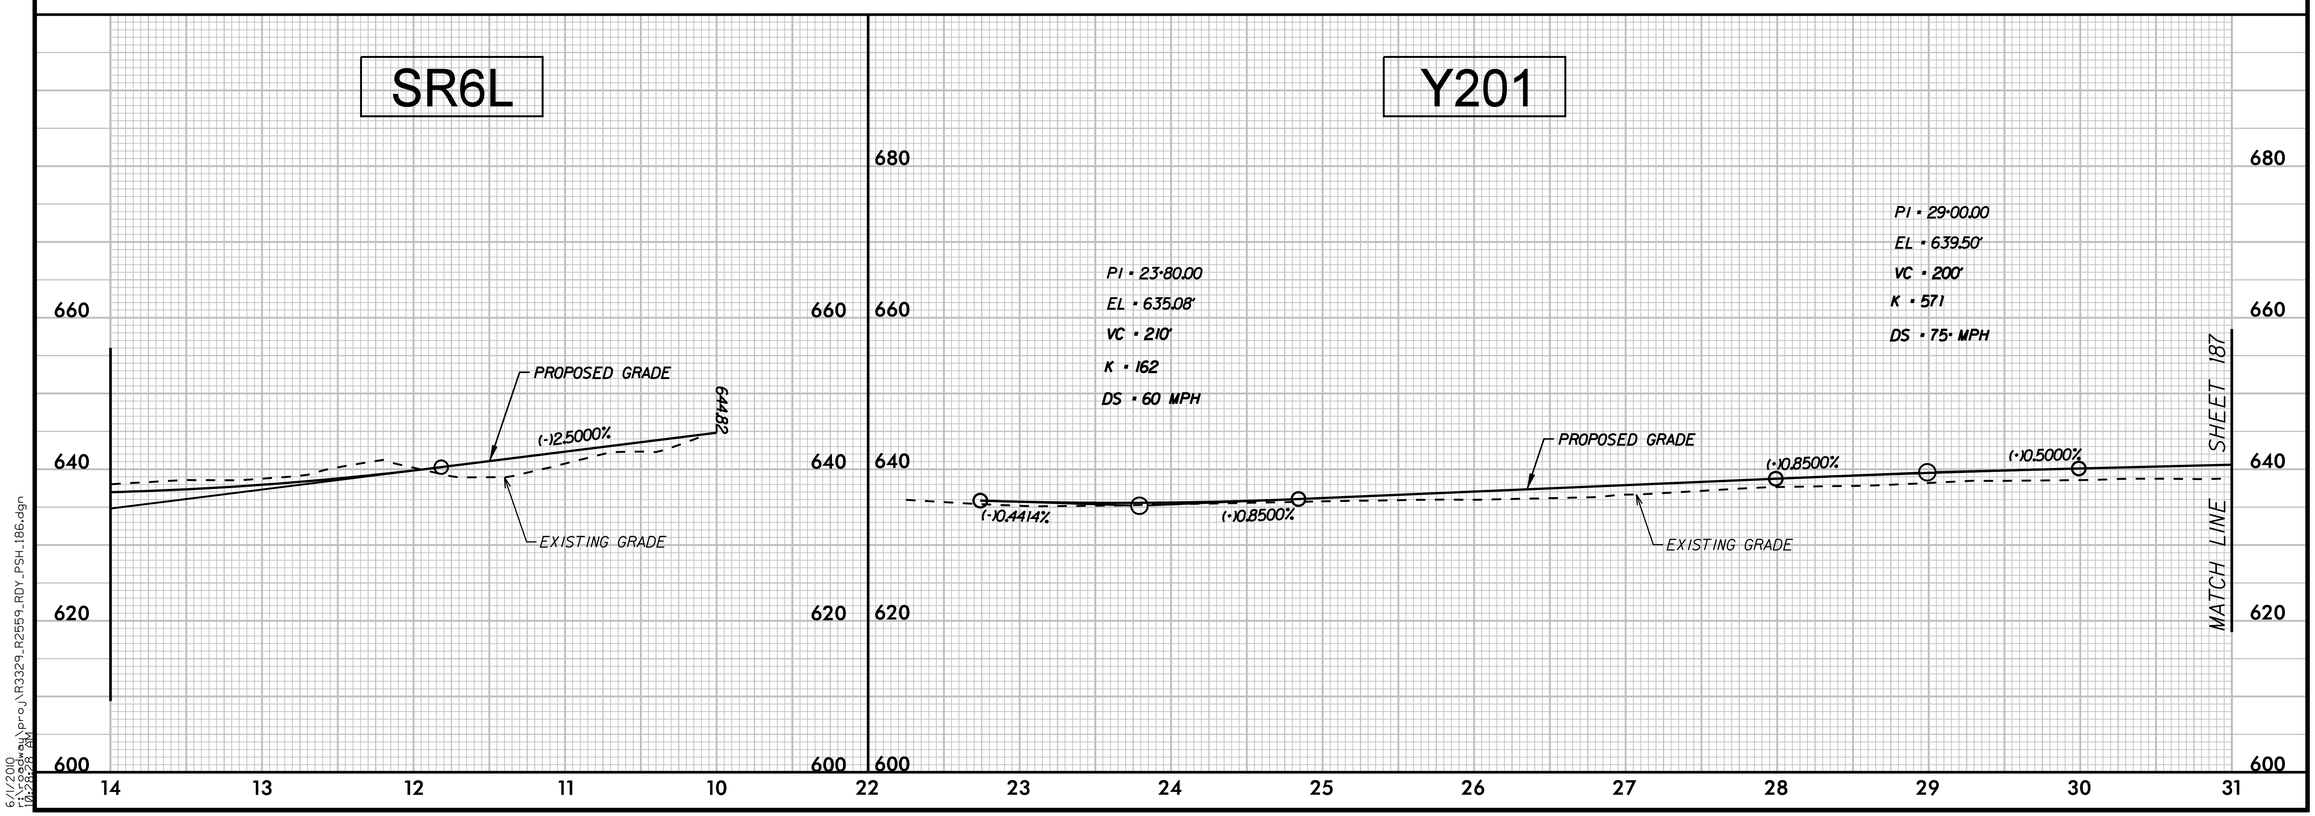

5/28/99

6/1/2010
r:\roadway\proj\R3329_R2559_RDY_PSH_186.dgn
10:26:28 AM

PROJECT REFERENCE NO.	SHEET NO.
R-3329 / R-2559	187
ROADWAY DESIGN ENGINEER	HYDRAULICS ENGINEER

INCOMPLETE PLANS
DO NOT USE FOR R/W ACQUISITION

PRELIMINARY PLANS
DO NOT USE FOR CONSTRUCTION

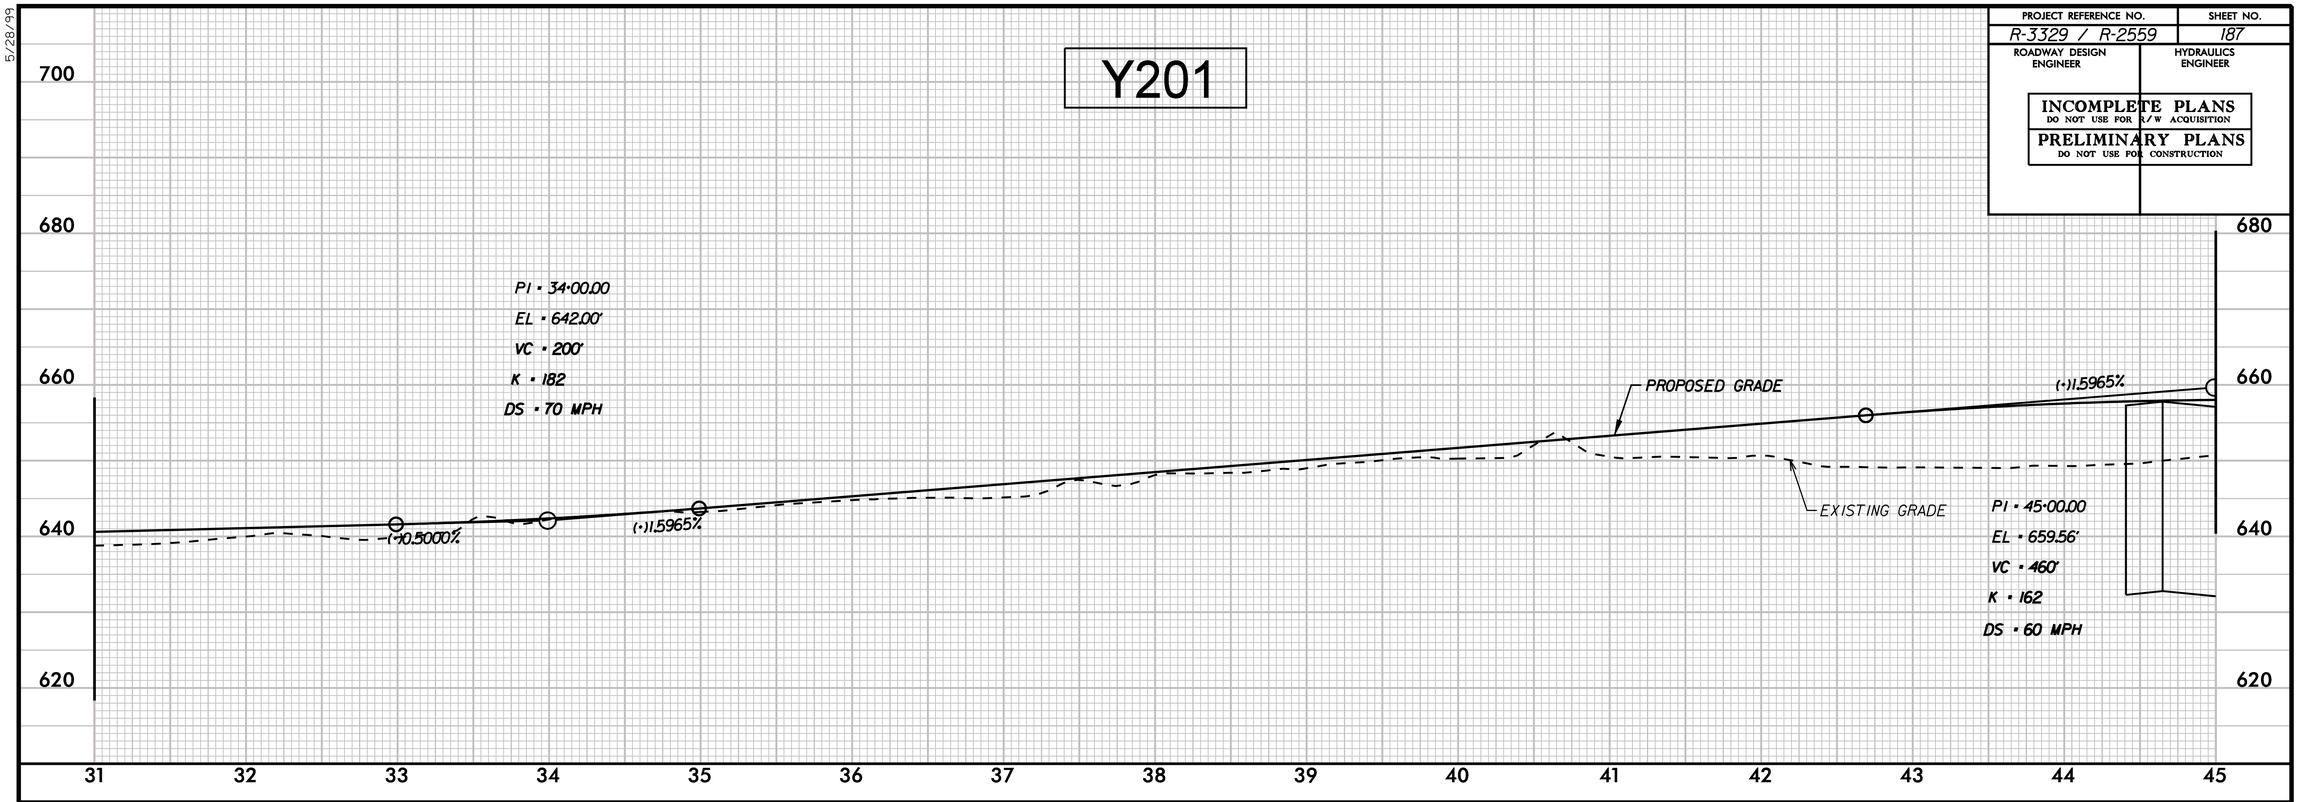

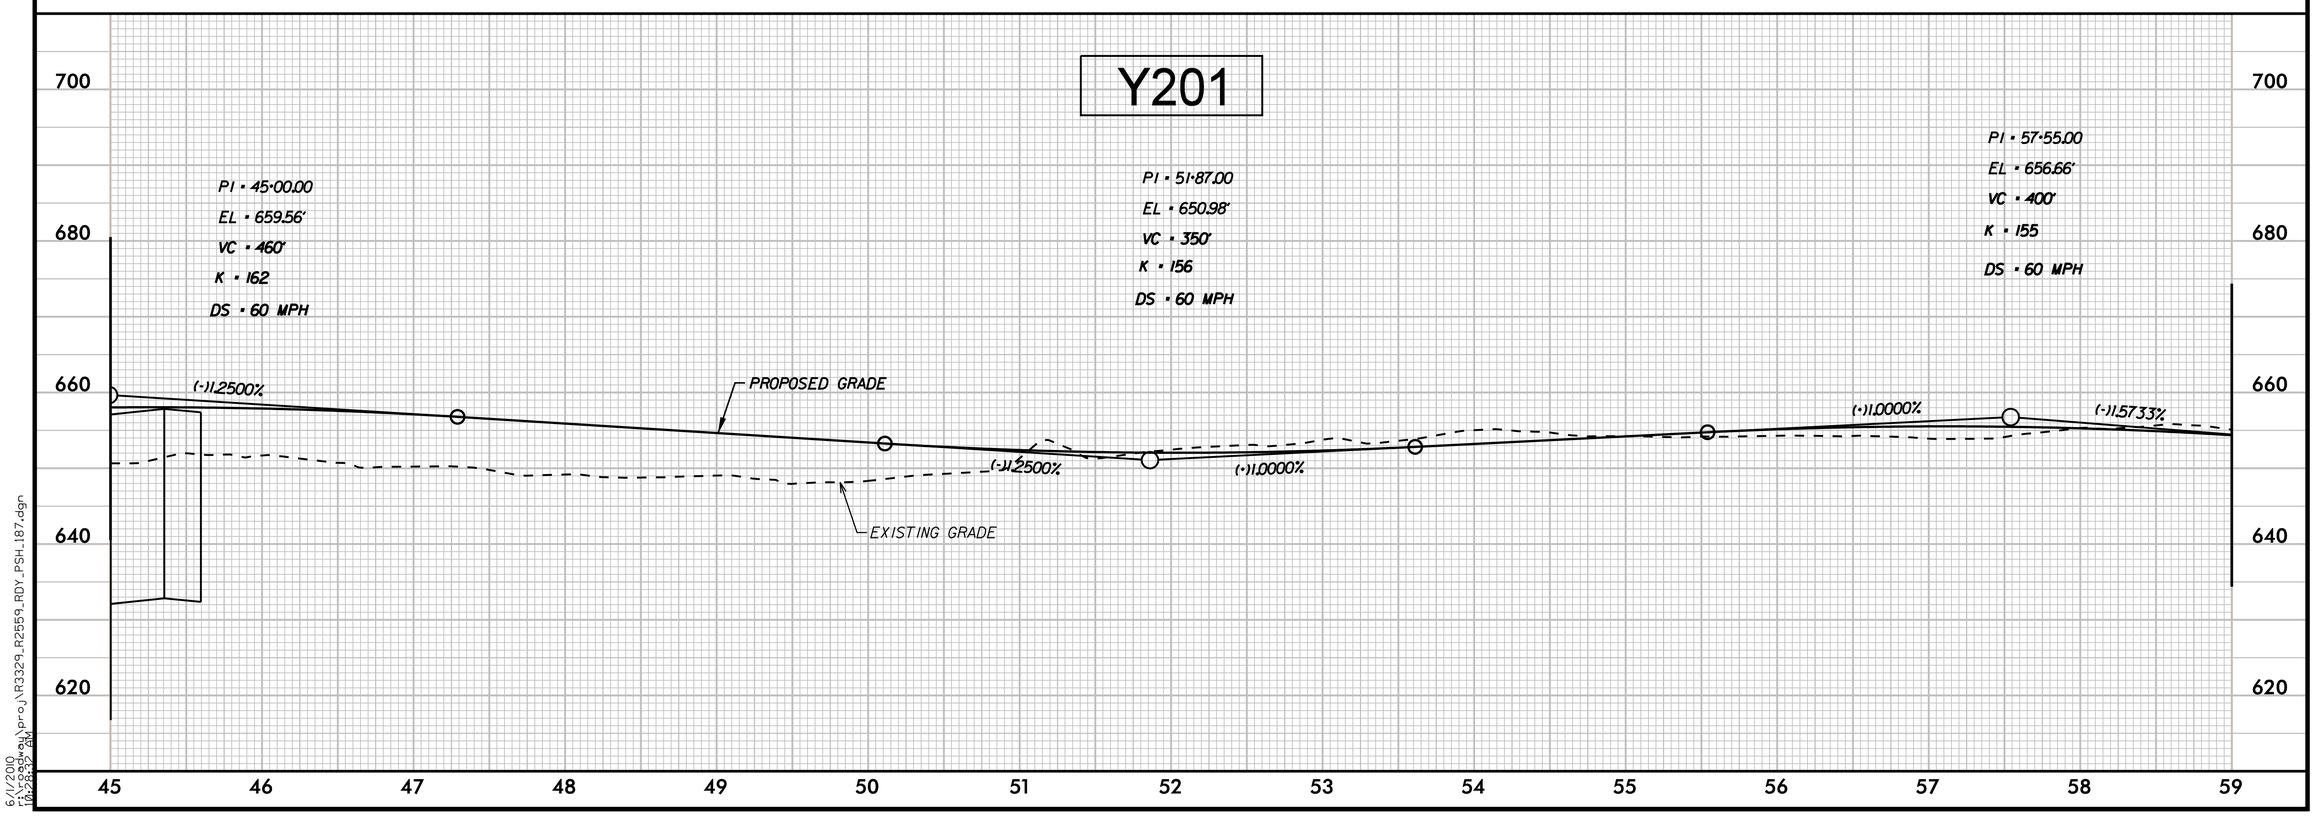

5/28/99

6/1/2010
r:\roadway\proj\R3329_R2559_RDY_PSH_187.dgn
10:24:32 AM

5/28/99

PROJECT REFERENCE NO.	SHEET NO.
R-3329 / R-2559	188
ROADWAY DESIGN ENGINEER	HYDRAULICS ENGINEER

INCOMPLETE PLANS
DO NOT USE FOR R/W ACQUISITION

PRELIMINARY PLANS
DO NOT USE FOR CONSTRUCTION

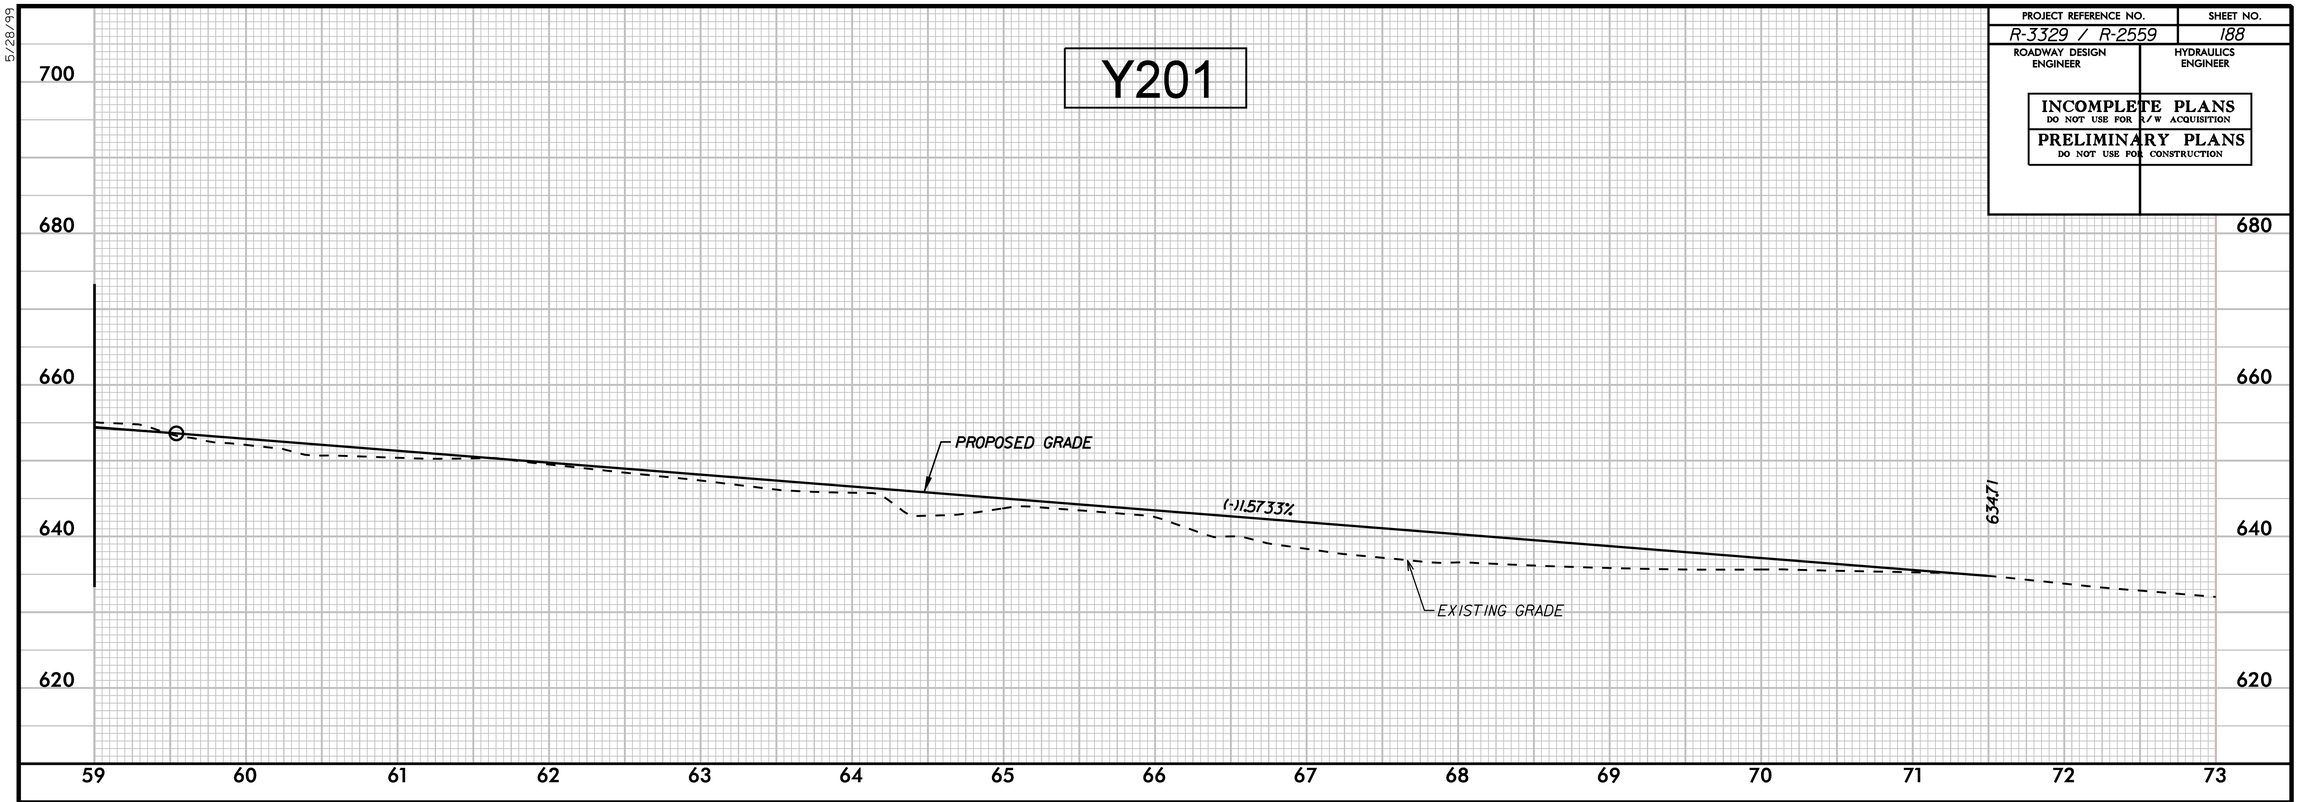

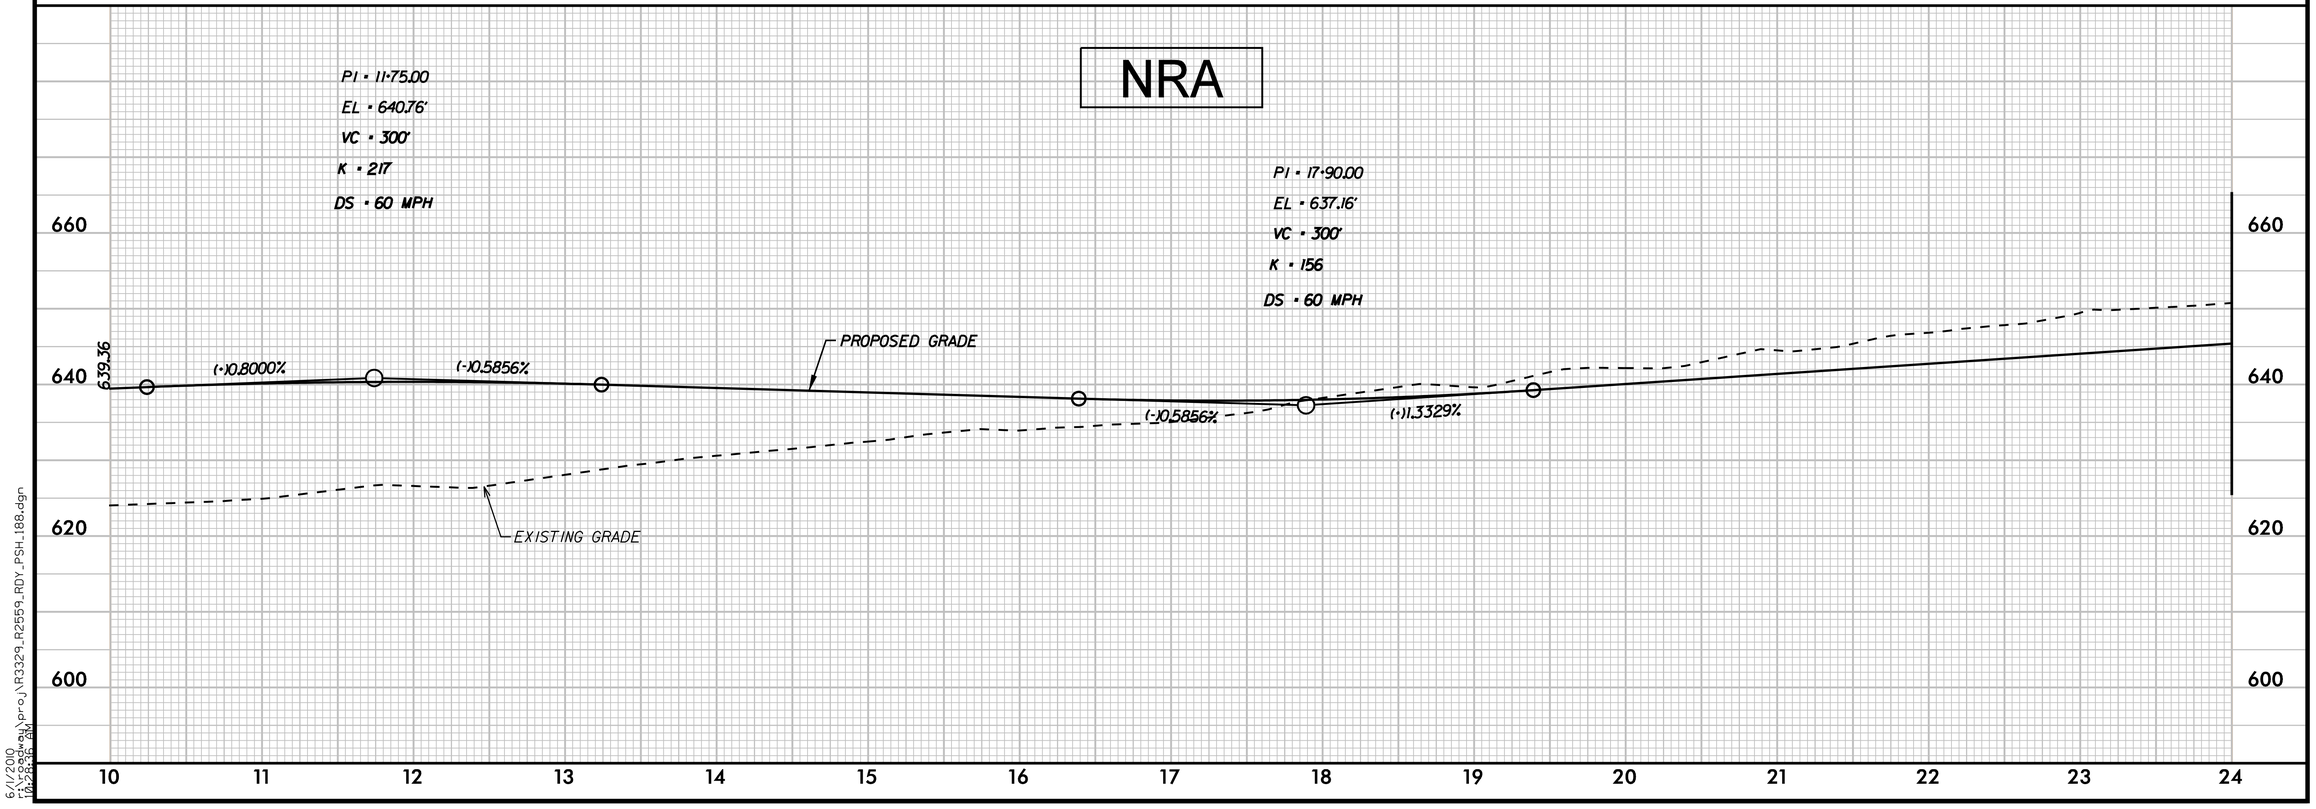

6/1/2010
r:\roadway\proj\R3329_R2559_RDY_PSH_188.dgn
10:26:16 AM

PROJECT REFERENCE NO.	SHEET NO.
R-3329 / R-2559	189
ROADWAY DESIGN ENGINEER	HYDRAULICS ENGINEER

INCOMPLETE PLANS
DO NOT USE FOR R/W ACQUISITION

PRELIMINARY PLANS
DO NOT USE FOR CONSTRUCTION

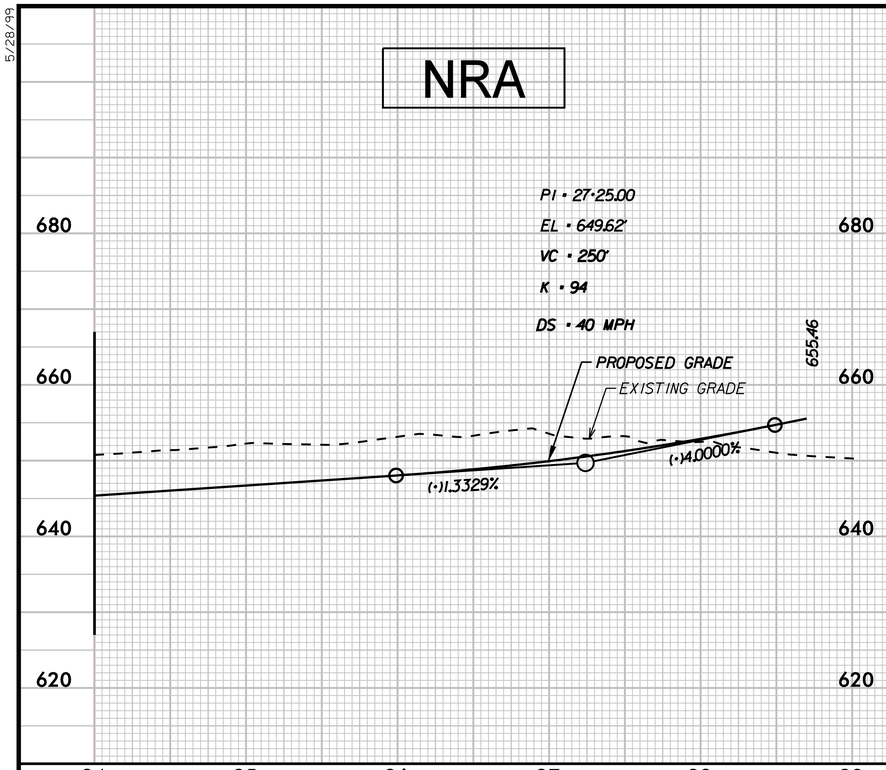

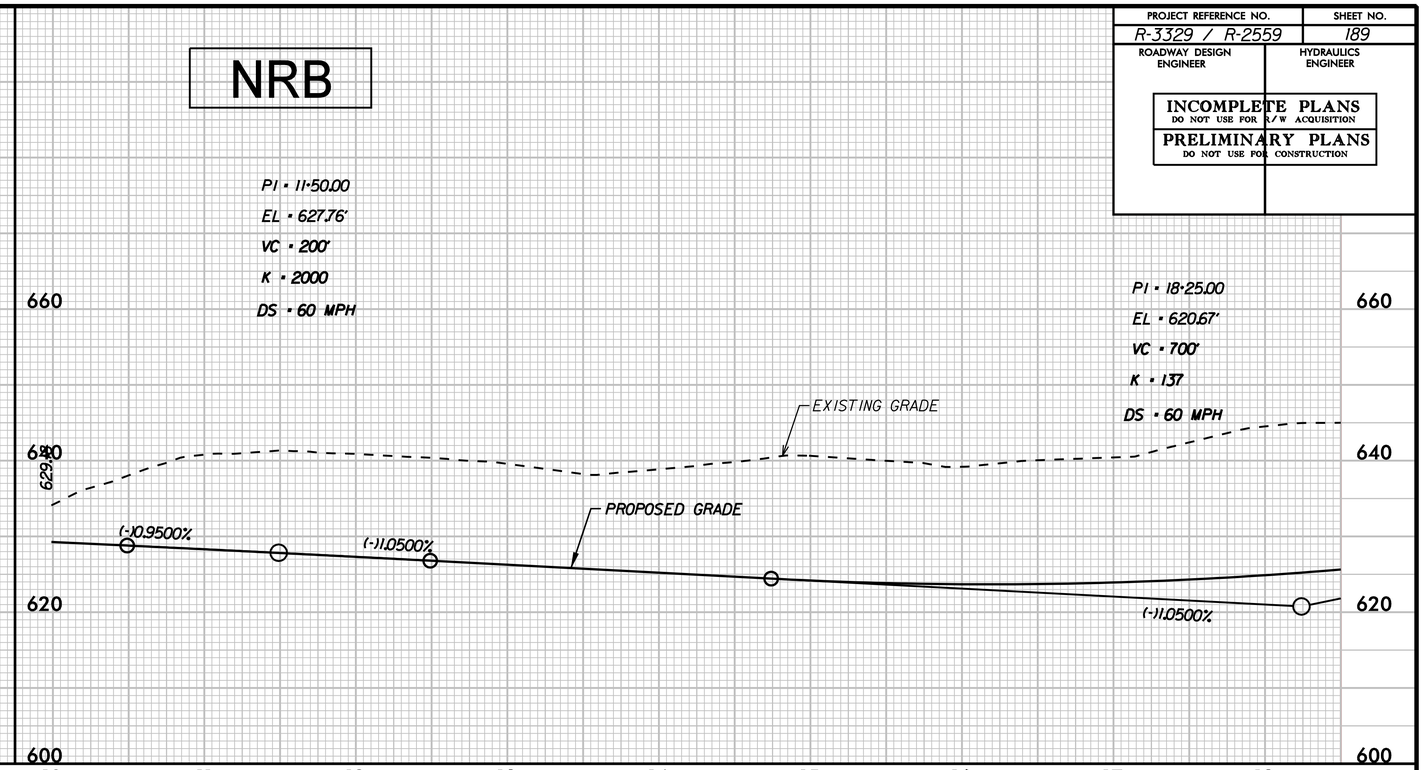

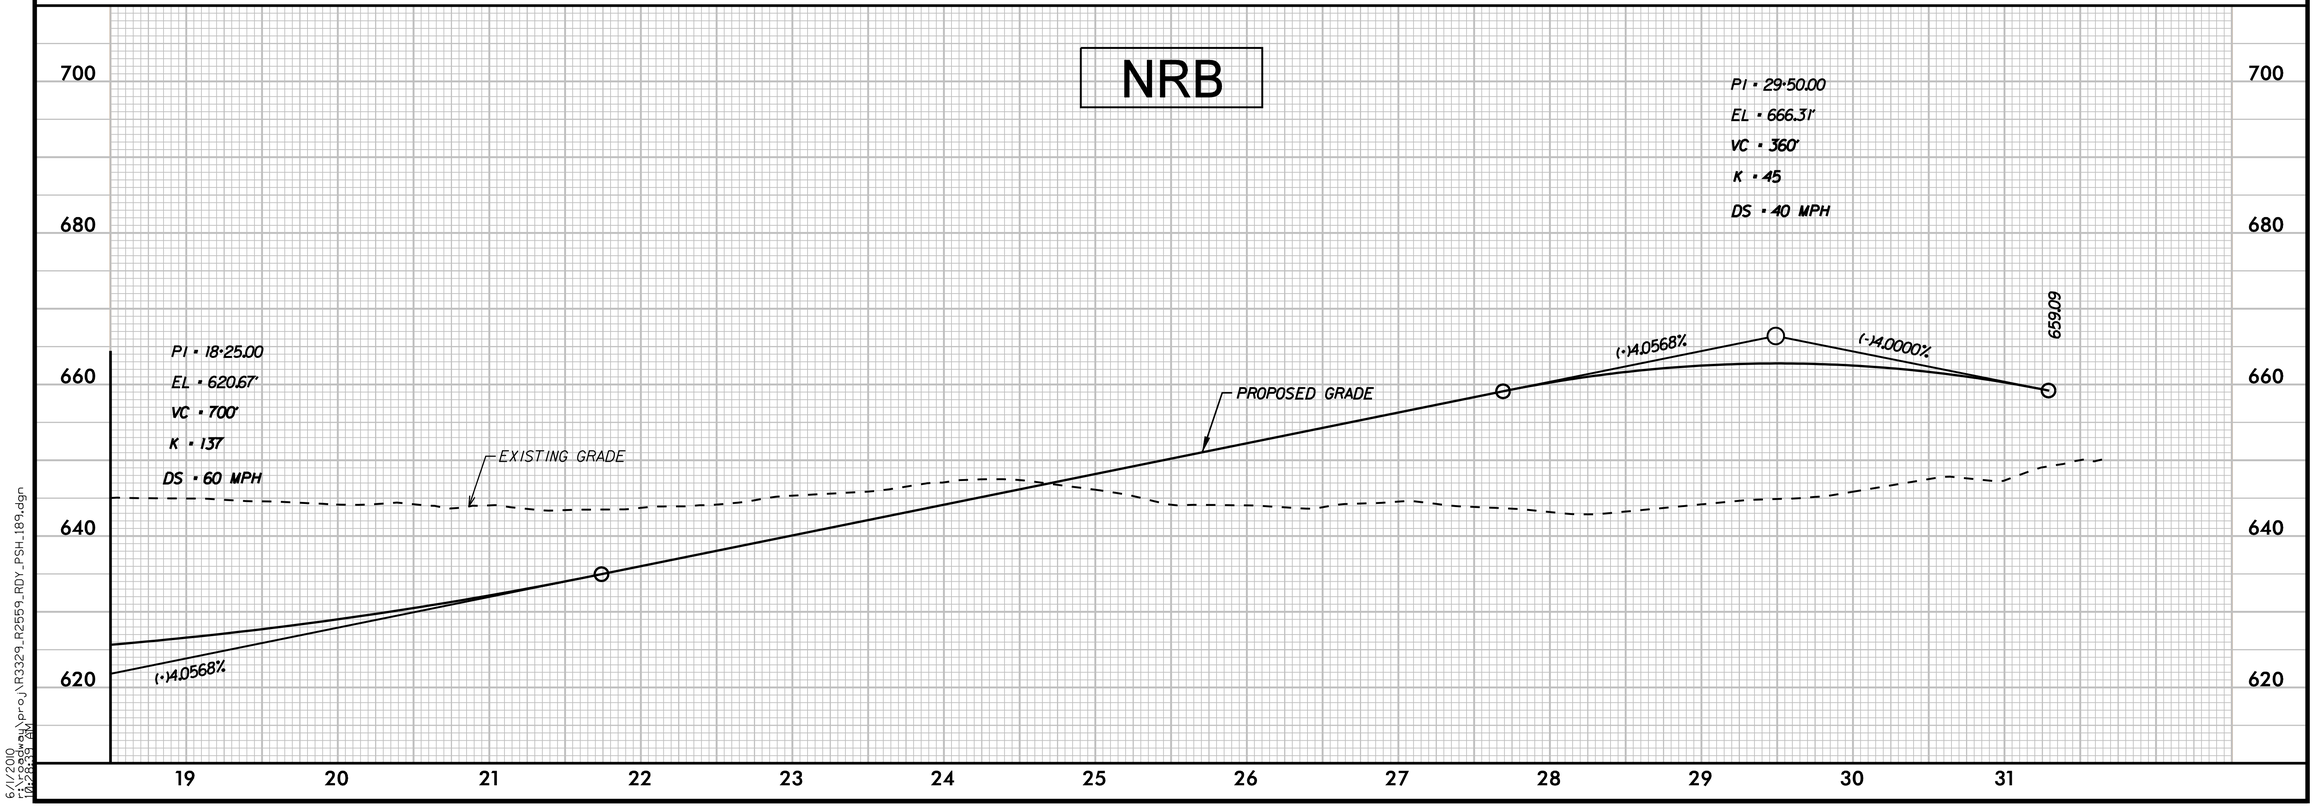

5/28/99

6/1/2010
r:\roadway\proj\R3329_R2559_RDY_PSH_189.dgn
10:26:13 AM

5/28/99

PROJECT REFERENCE NO.	SHEET NO.
R-3329 / R-2559	190
ROADWAY DESIGN ENGINEER	HYDRAULICS ENGINEER

INCOMPLETE PLANS
DO NOT USE FOR R/W ACQUISITION

PRELIMINARY PLANS
DO NOT USE FOR CONSTRUCTION

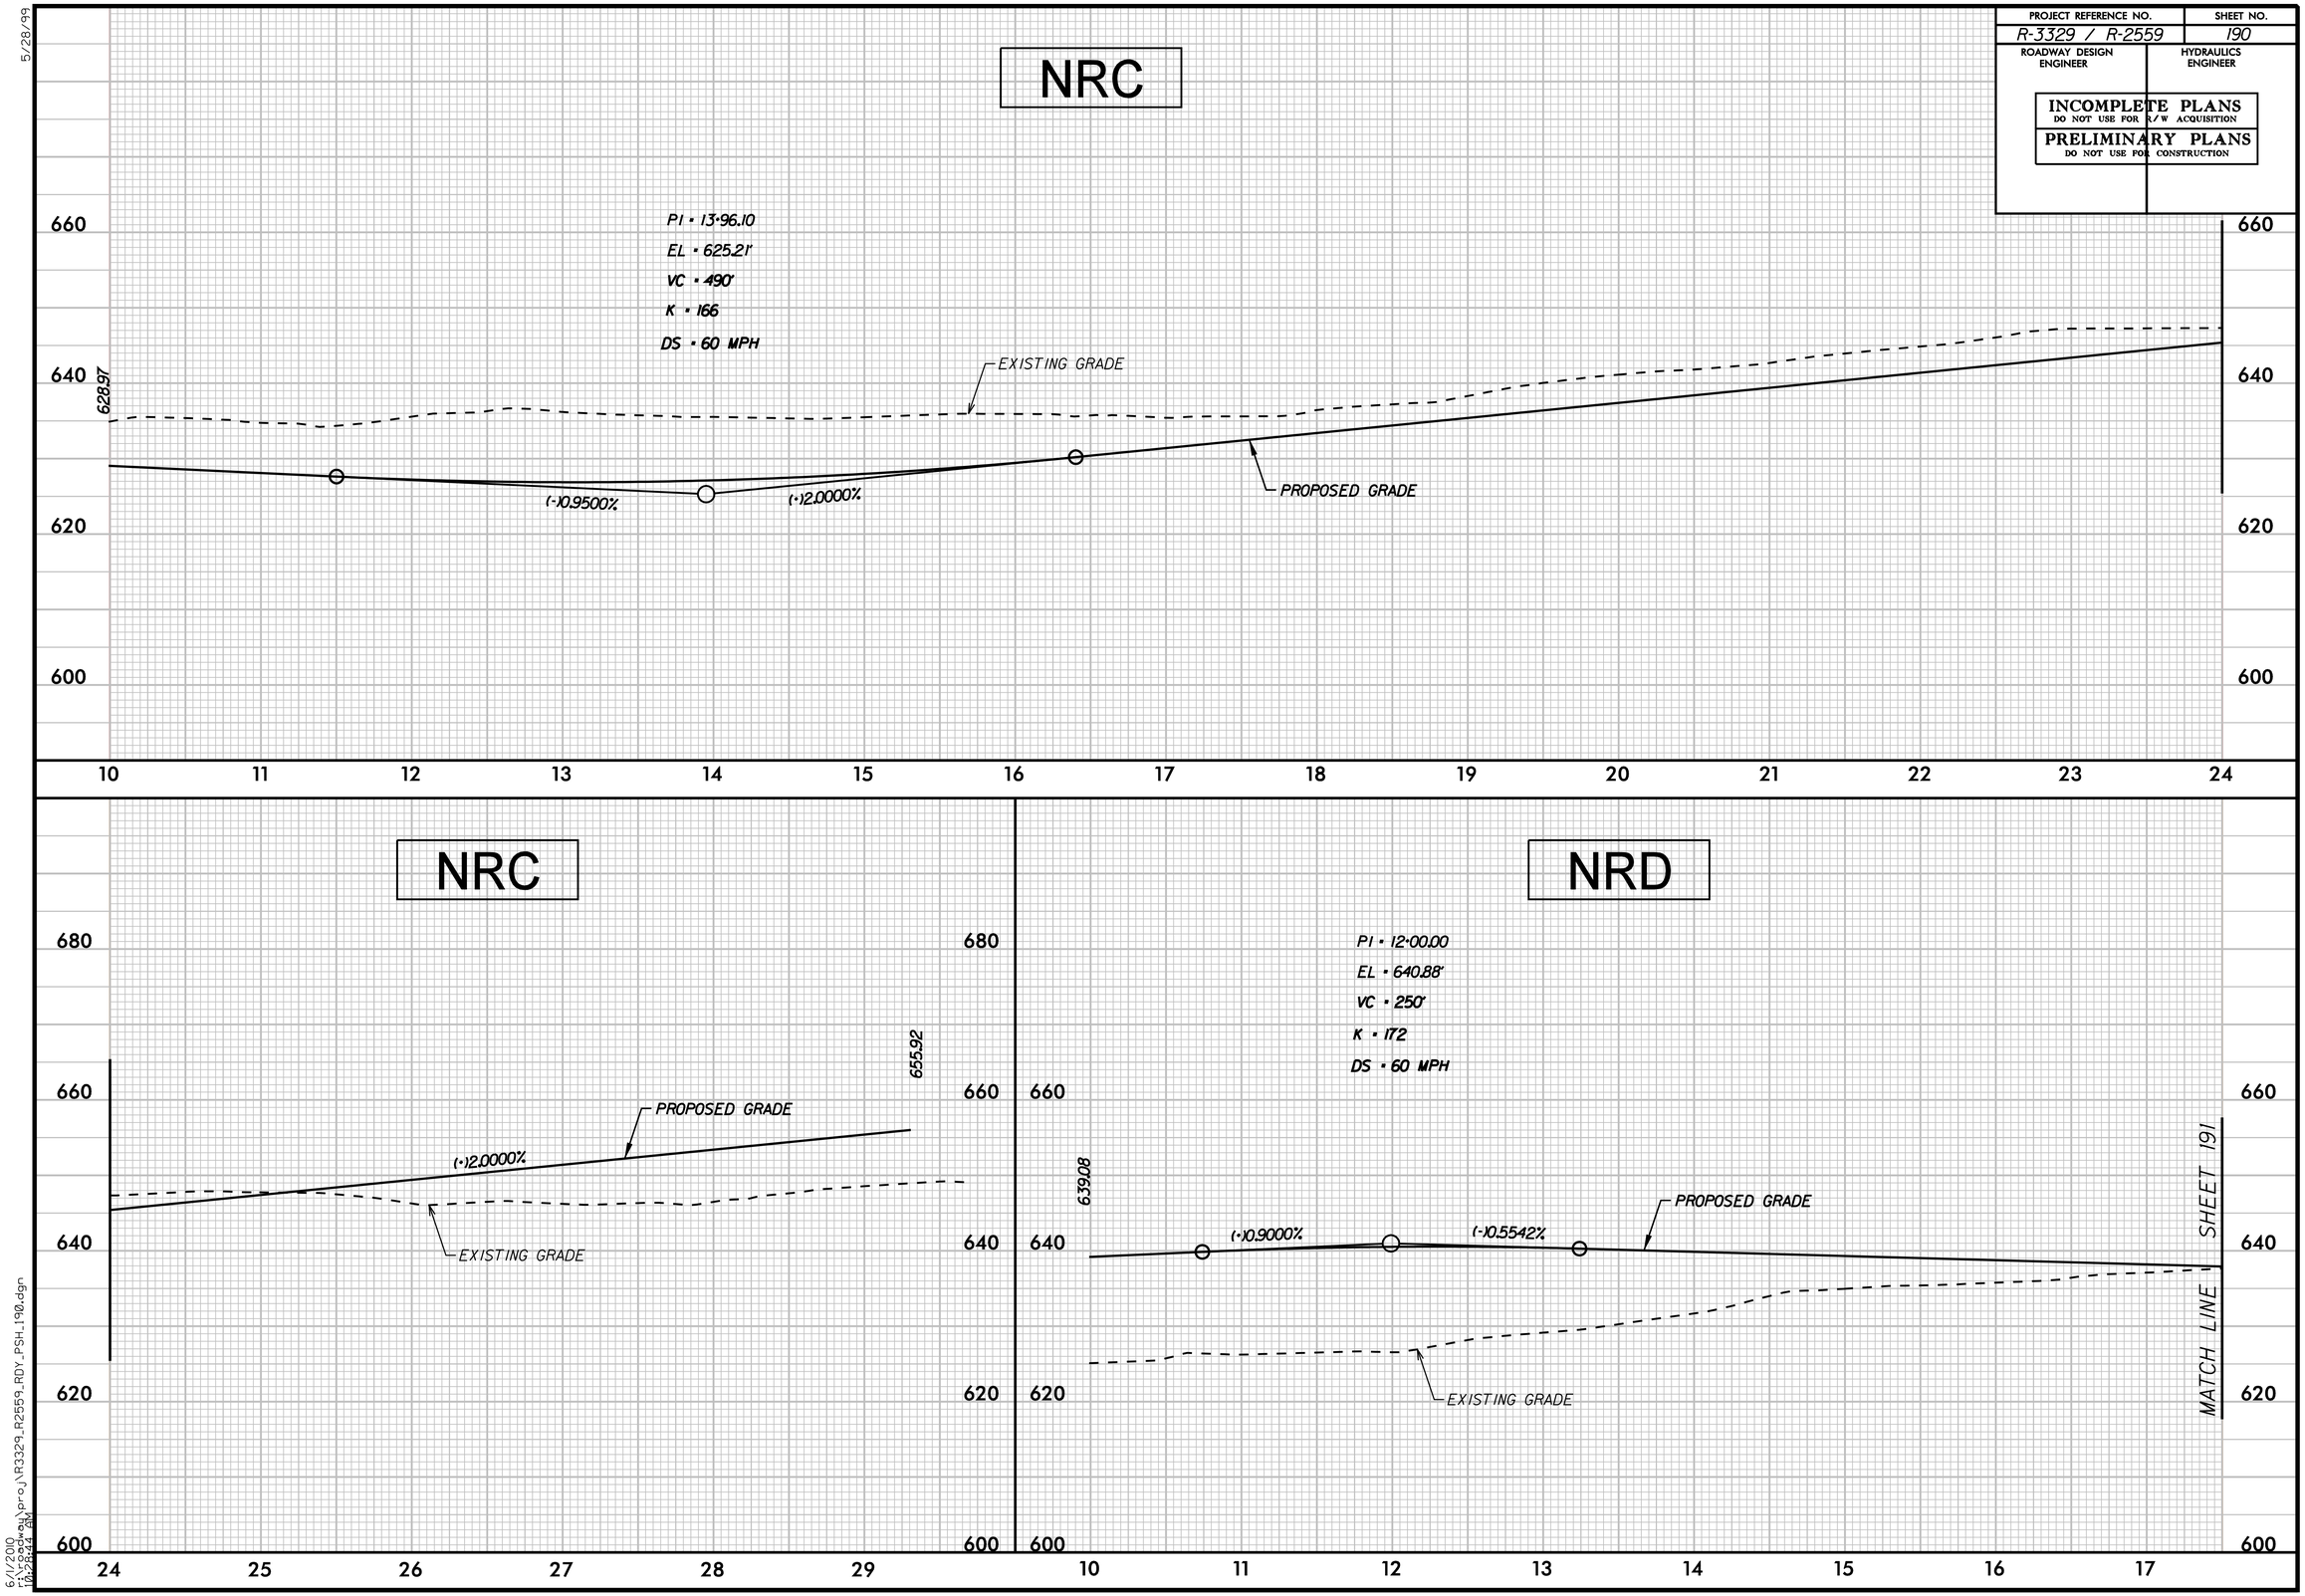

6/1/2010
r:\roadway\proj\R3329_R2559_RDY_PSH_190.dgn
10:24:44 AM

PROJECT REFERENCE NO.	SHEET NO.
R-3329 / R-2559	191
ROADWAY DESIGN ENGINEER	HYDRAULICS ENGINEER

INCOMPLETE PLANS
DO NOT USE FOR R/W ACQUISITION

PRELIMINARY PLANS
DO NOT USE FOR CONSTRUCTION

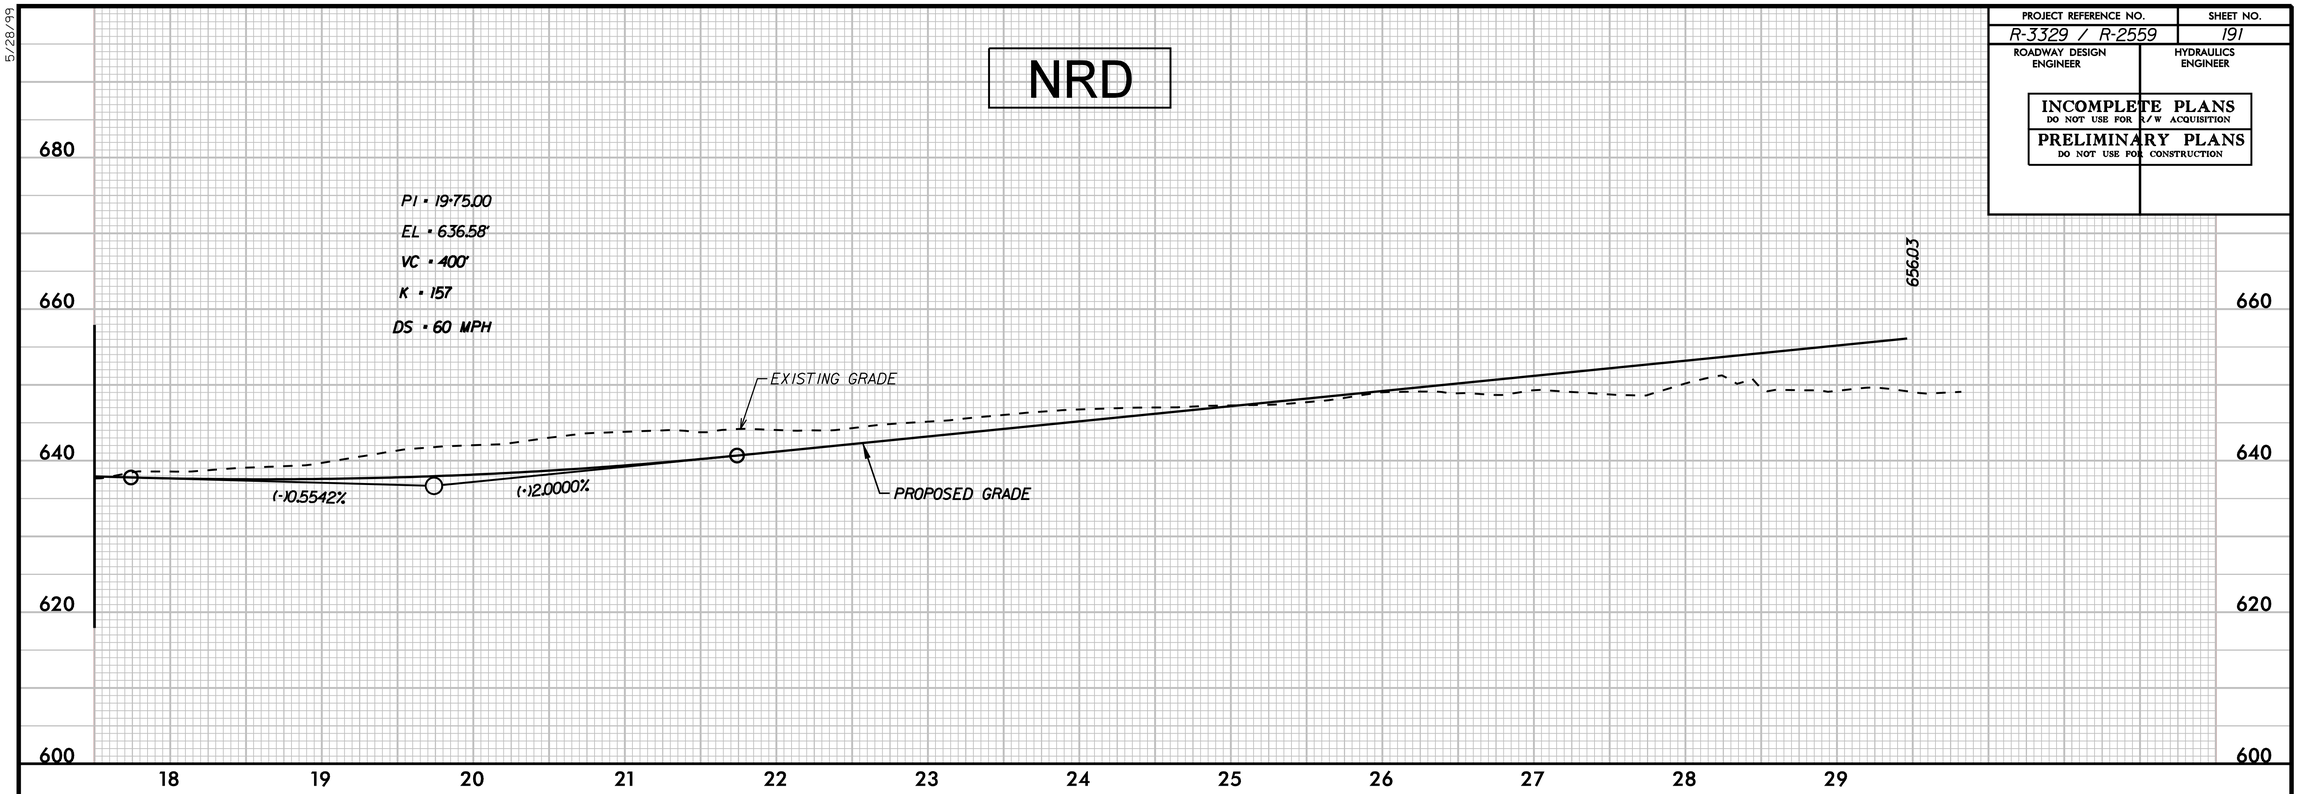

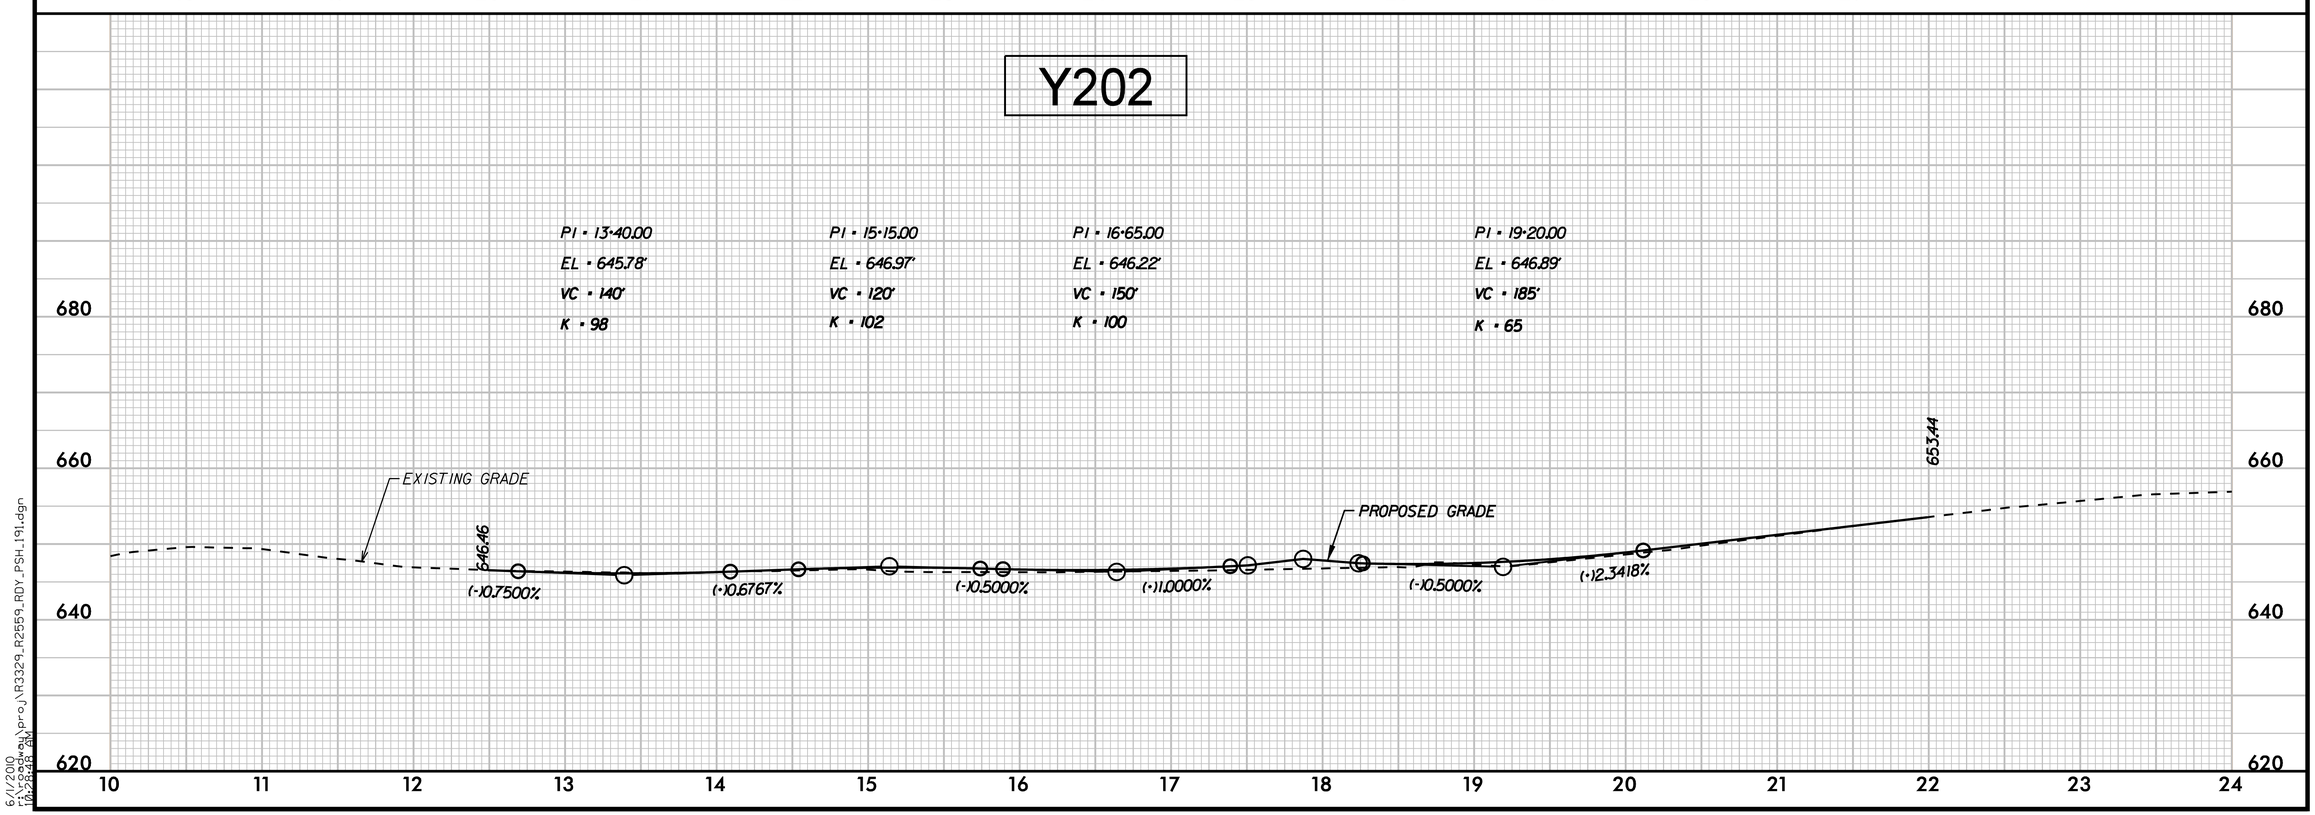

5/28/99

6/1/2010
r:\roadway\proj\R3329_R2559_RDY_PSH_191.dgn
10:24:48 AM

PROJECT REFERENCE NO.	SHEET NO.
R-3329 / R-2559	192
ROADWAY DESIGN ENGINEER	HYDRAULICS ENGINEER

INCOMPLETE PLANS
DO NOT USE FOR R/W ACQUISITION

PRELIMINARY PLANS
DO NOT USE FOR CONSTRUCTION

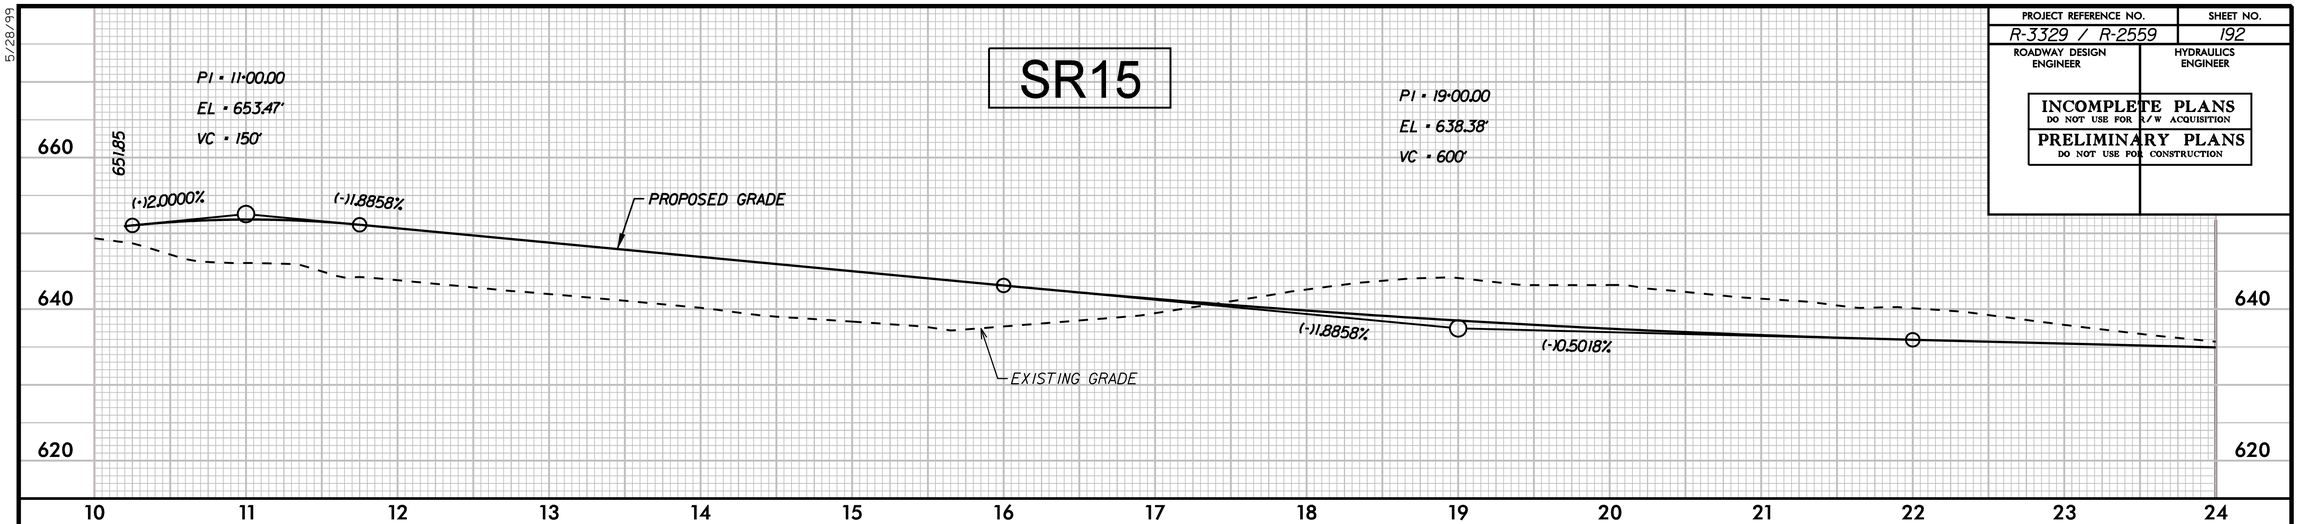

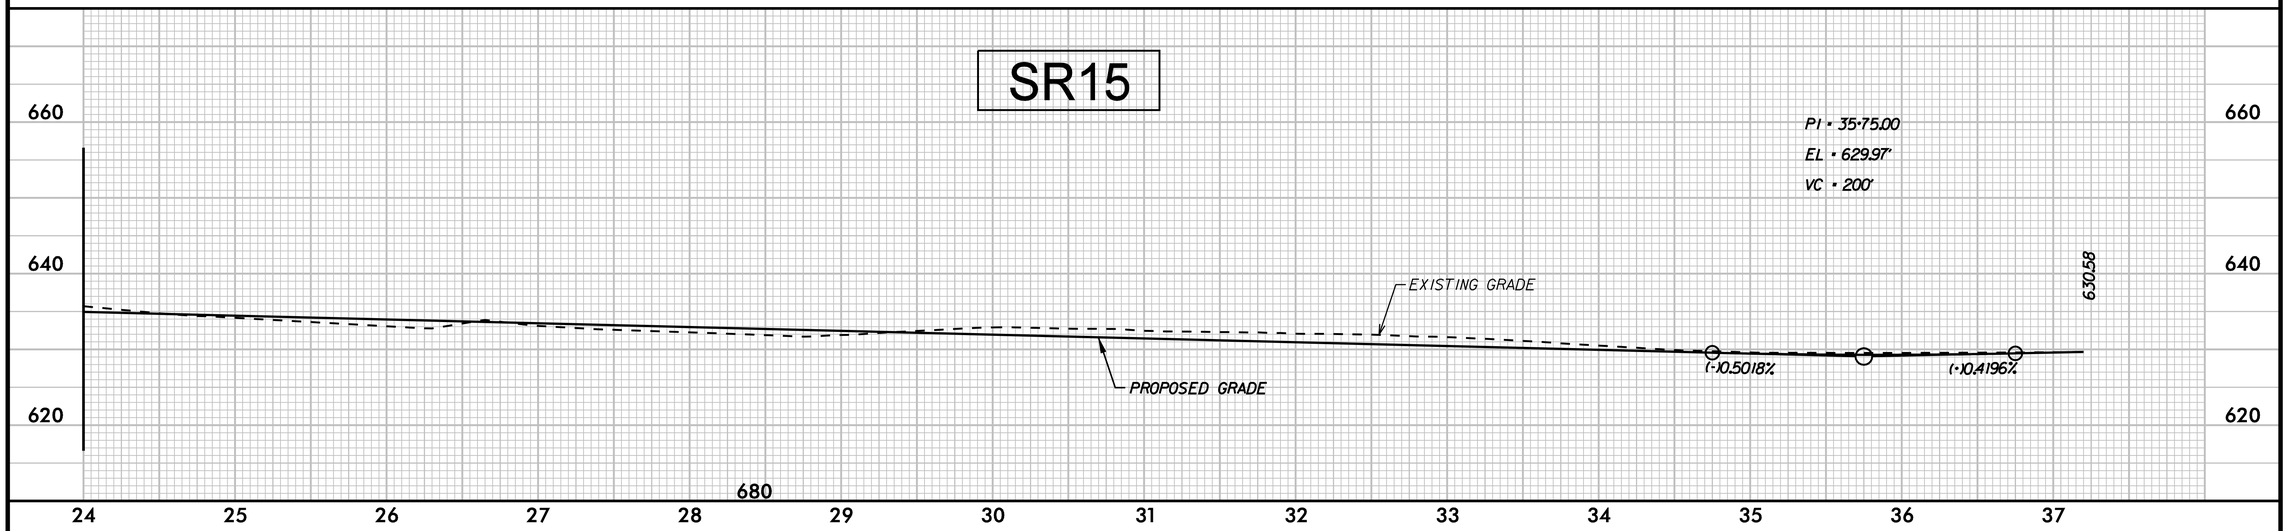

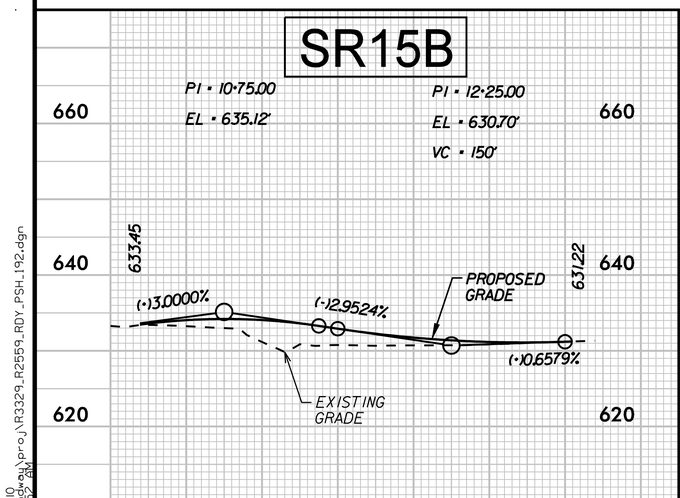

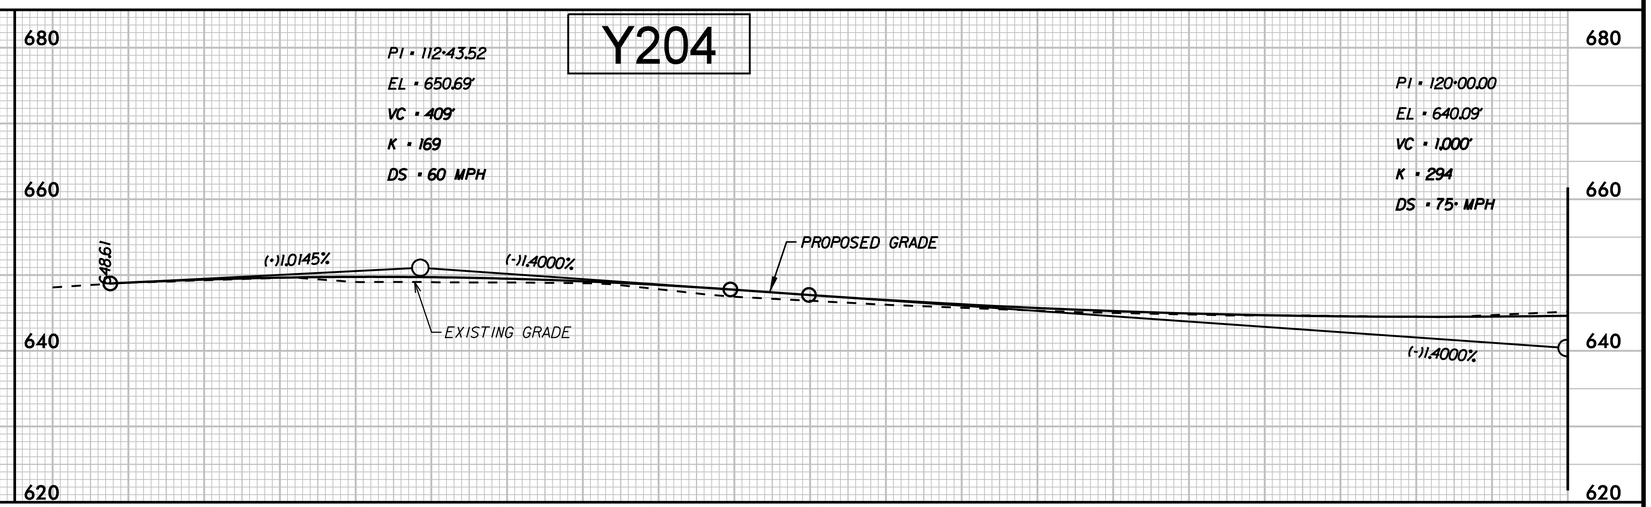

5/28/99

6/1/2010
r:\roadway\proj\R3329_R2559_RDY_PSH_192.dgn
10:28:57 AM

PROJECT REFERENCE NO.	SHEET NO.
R-3329 / R-2559	193
ROADWAY DESIGN ENGINEER	HYDRAULICS ENGINEER

INCOMPLETE PLANS
DO NOT USE FOR R/W ACQUISITION

PRELIMINARY PLANS
DO NOT USE FOR CONSTRUCTION

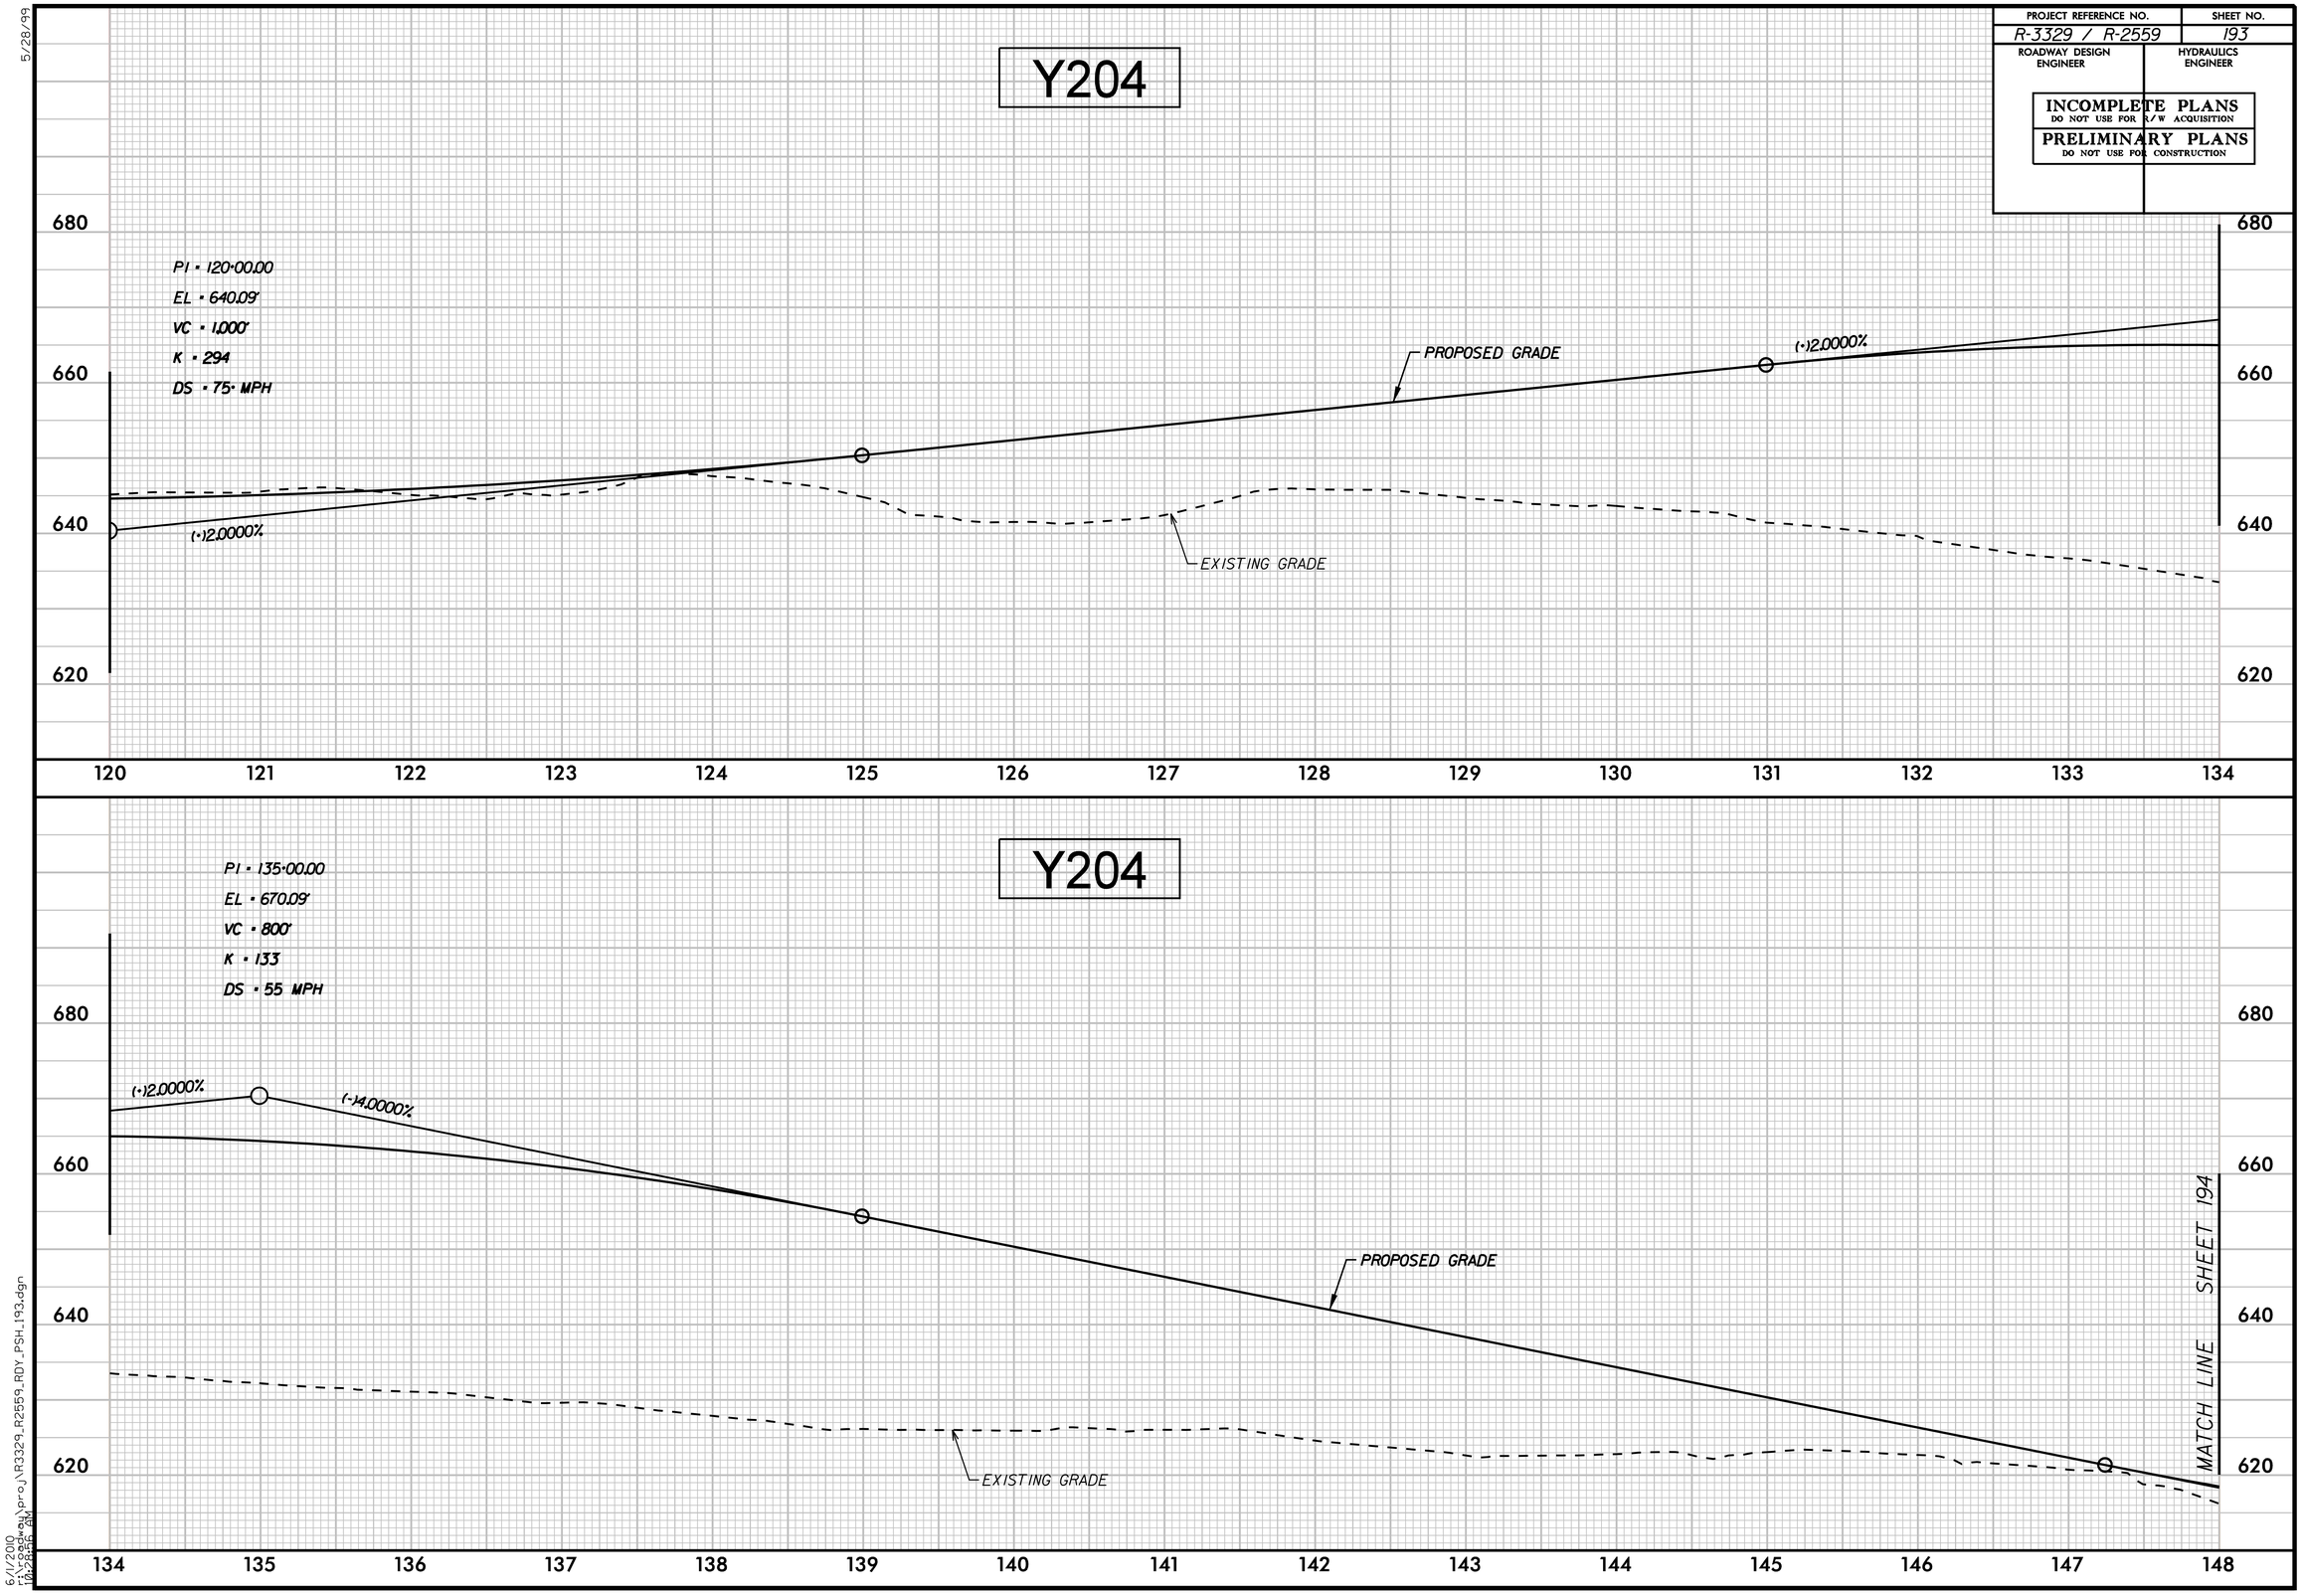

5/28/99

6/1/2010
r:\roadway\proj\R3329_R2559_RDY_PSH_193.dgn
10:24:16 AM

PROJECT REFERENCE NO.	SHEET NO.
R-3329 / R-2559	194
ROADWAY DESIGN ENGINEER	HYDRAULICS ENGINEER

INCOMPLETE PLANS
DO NOT USE FOR R/W ACQUISITION

PRELIMINARY PLANS
DO NOT USE FOR CONSTRUCTION

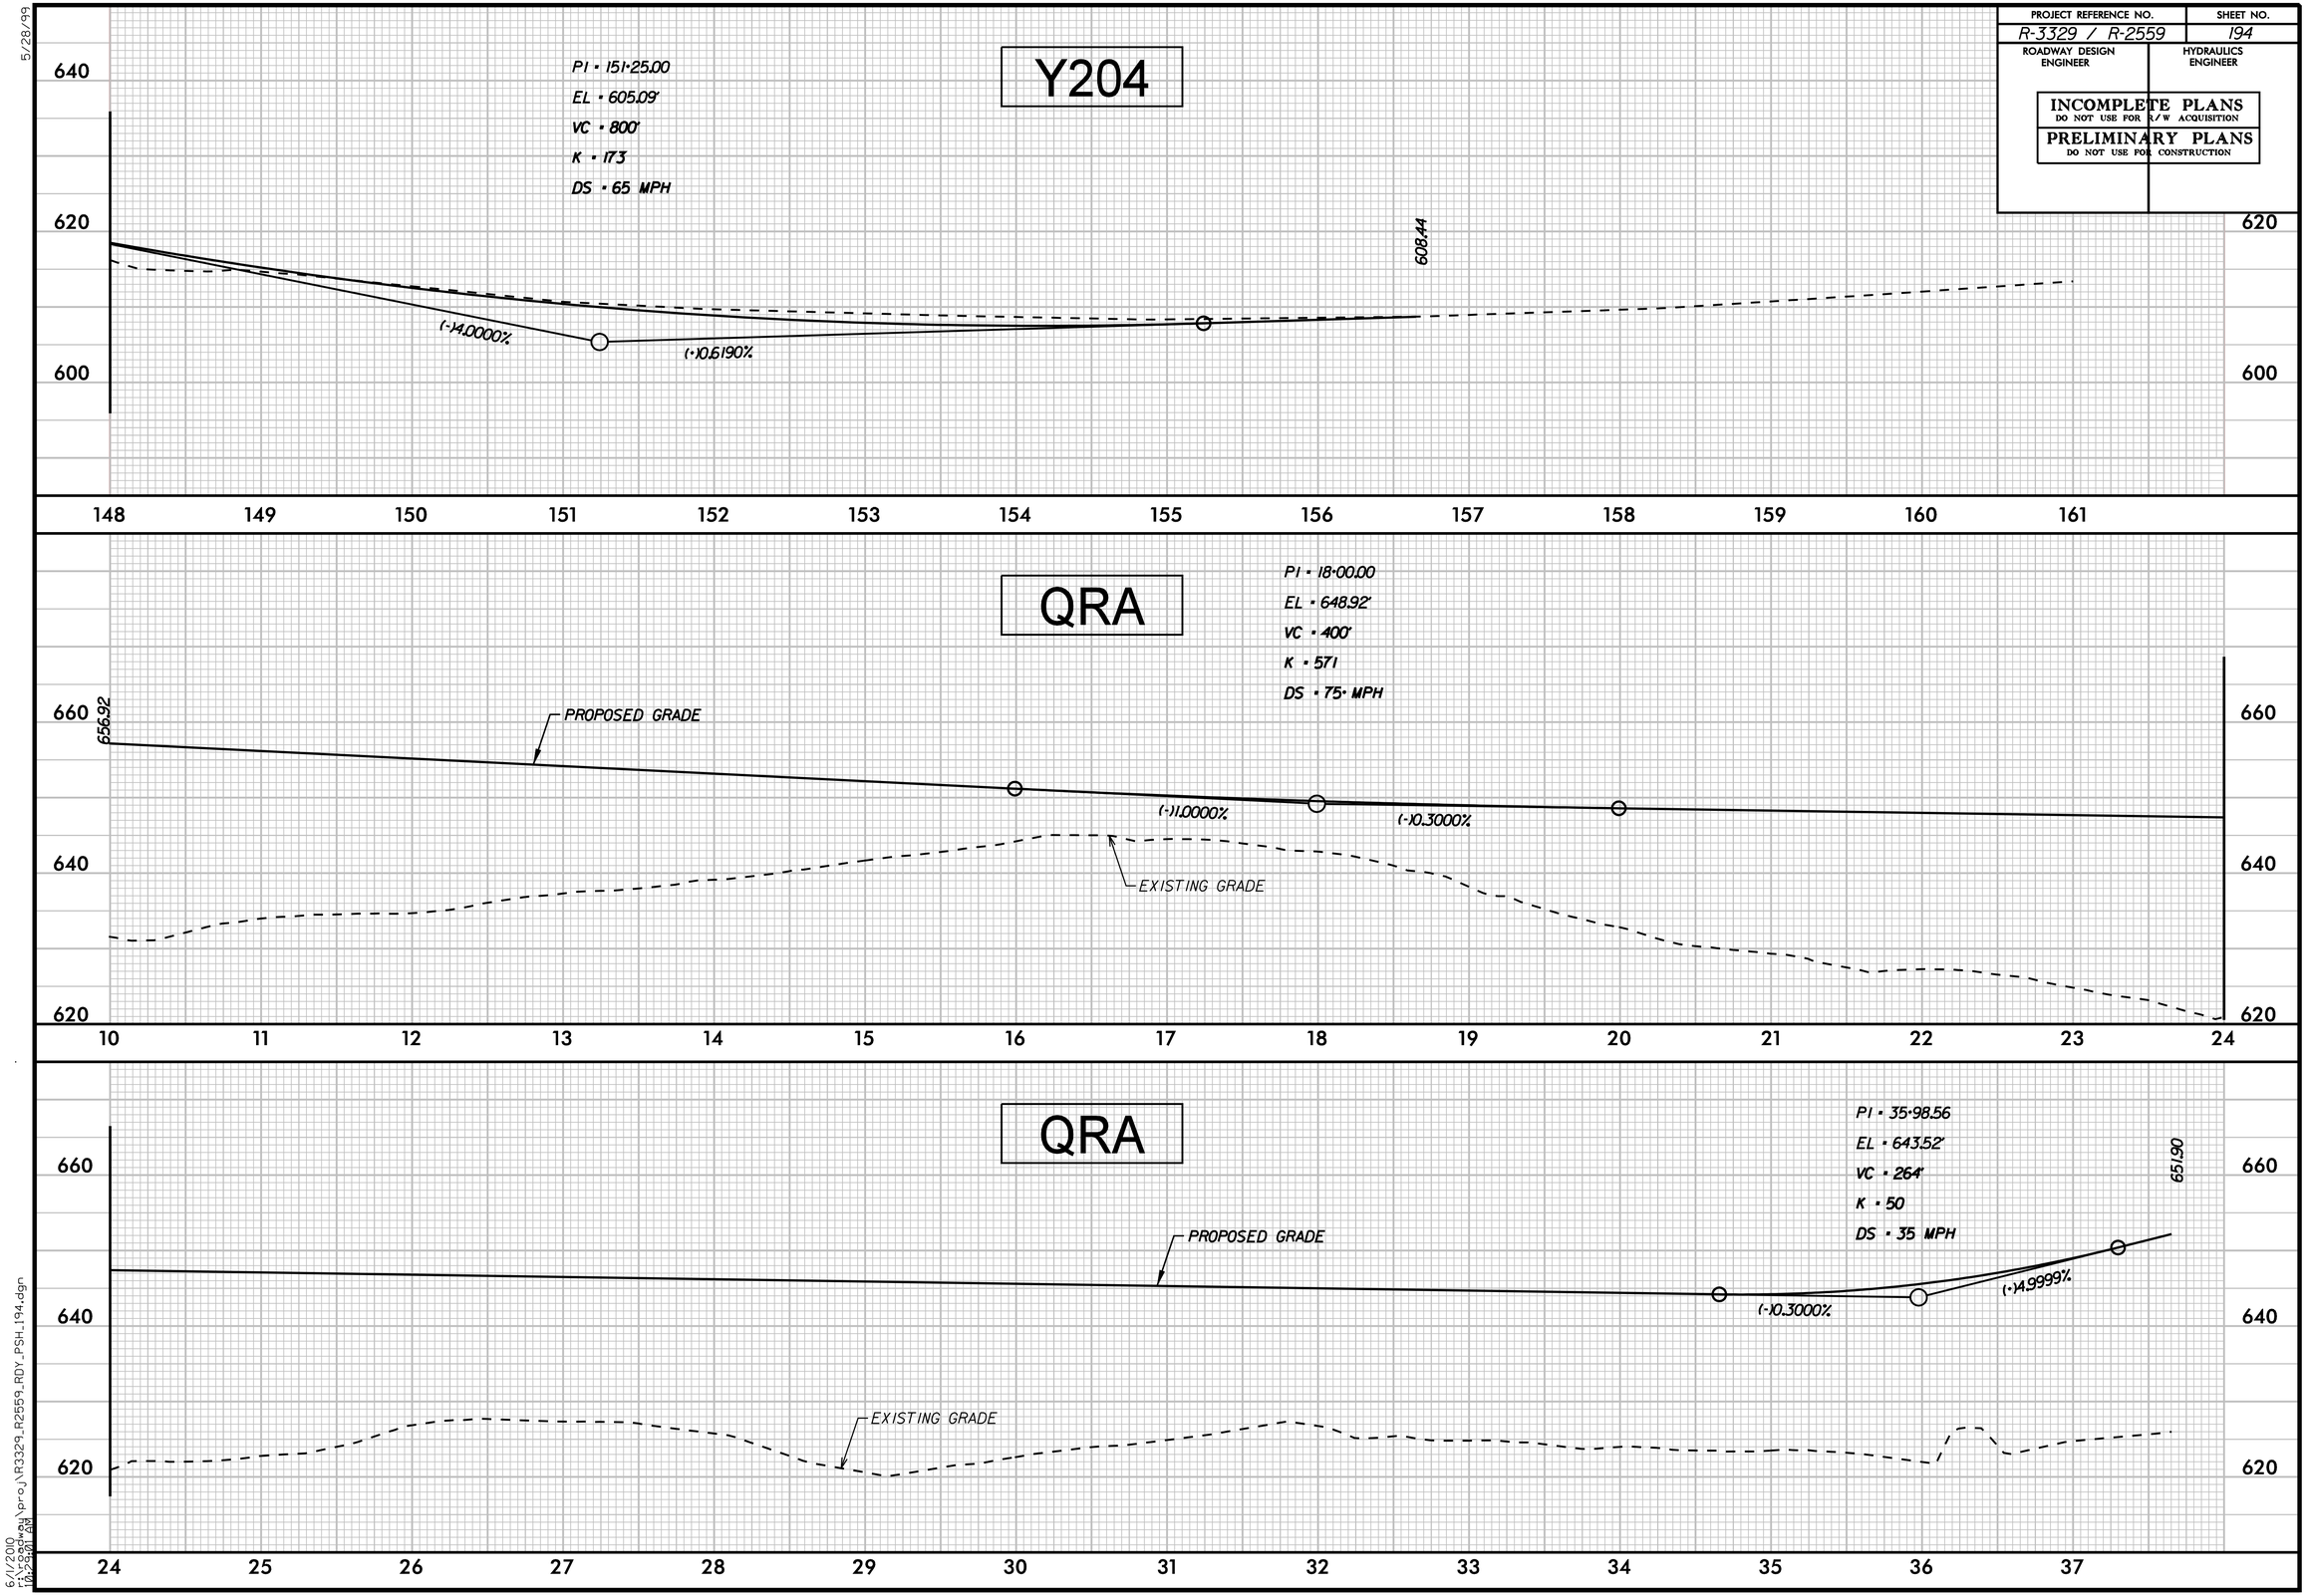

5/28/99

6/1/2010
f:\r2559\proj\R3329_R2559_RDY_PSH_194.dgn
10:24:01 AM

PROJECT REFERENCE NO.	SHEET NO.
R-3329 / R-2559	195
ROADWAY DESIGN ENGINEER	HYDRAULICS ENGINEER

INCOMPLETE PLANS
DO NOT USE FOR R/W ACQUISITION
PRELIMINARY PLANS
DO NOT USE FOR CONSTRUCTION

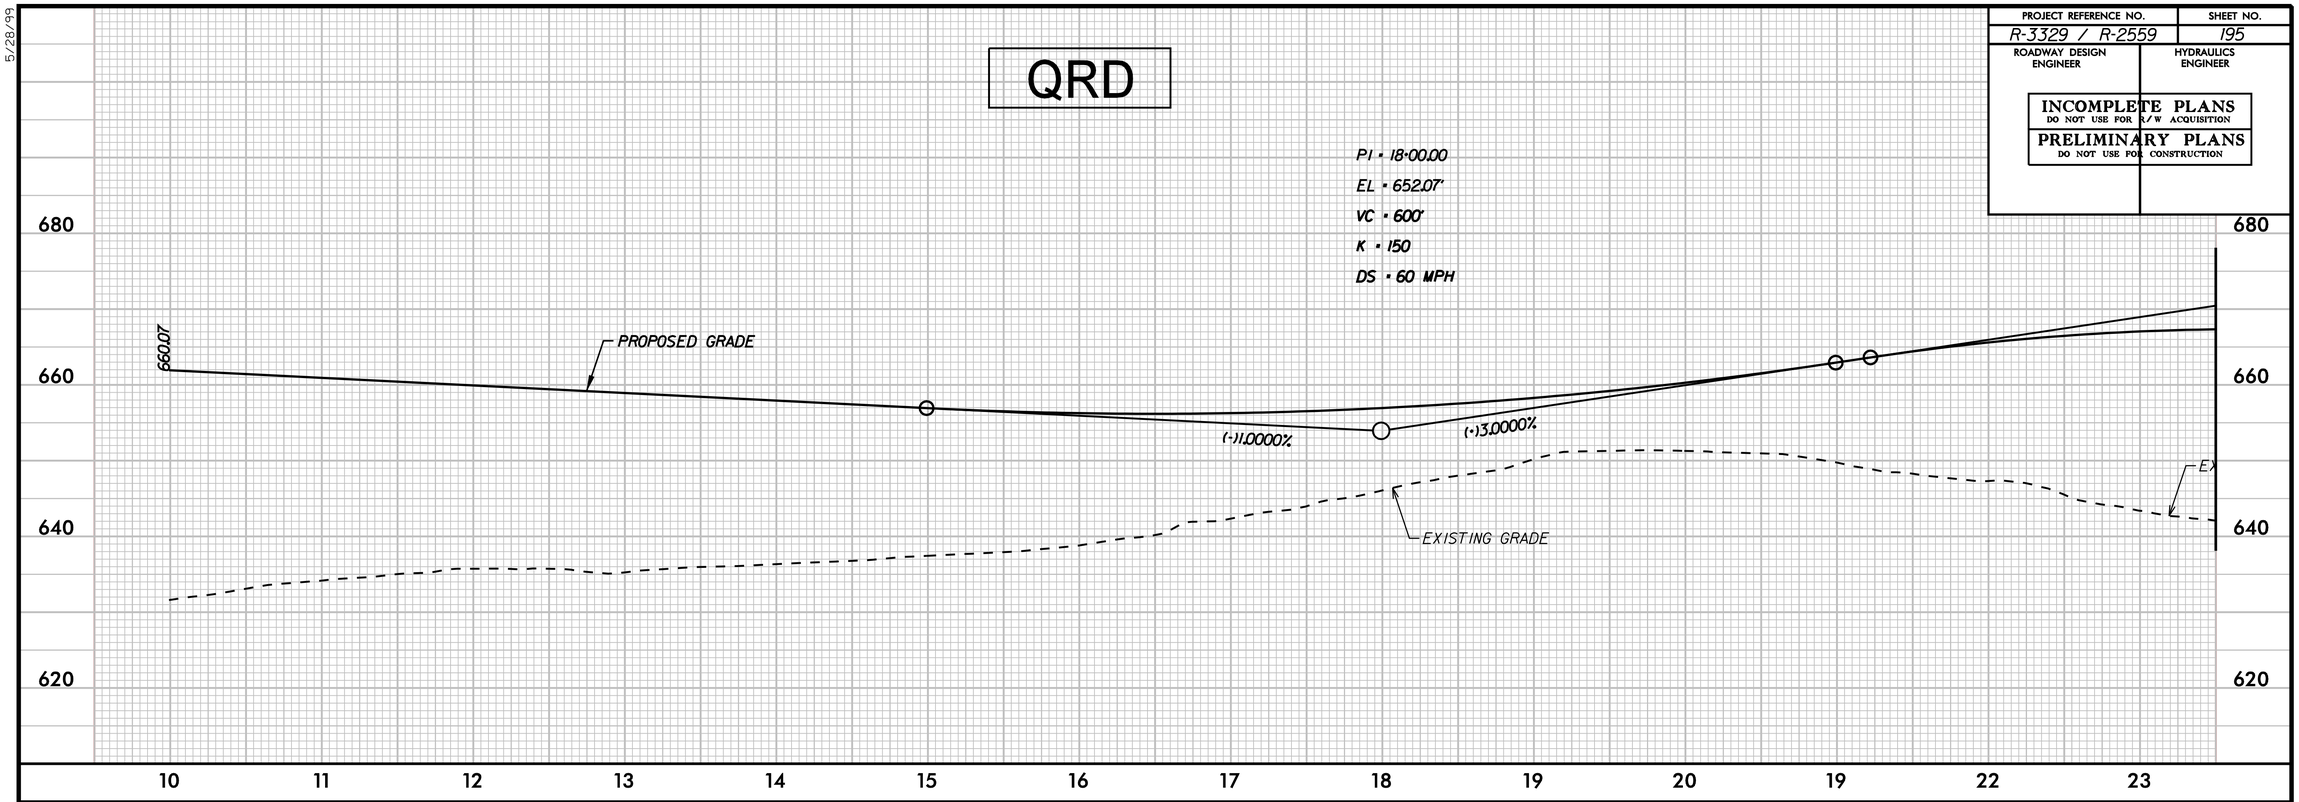

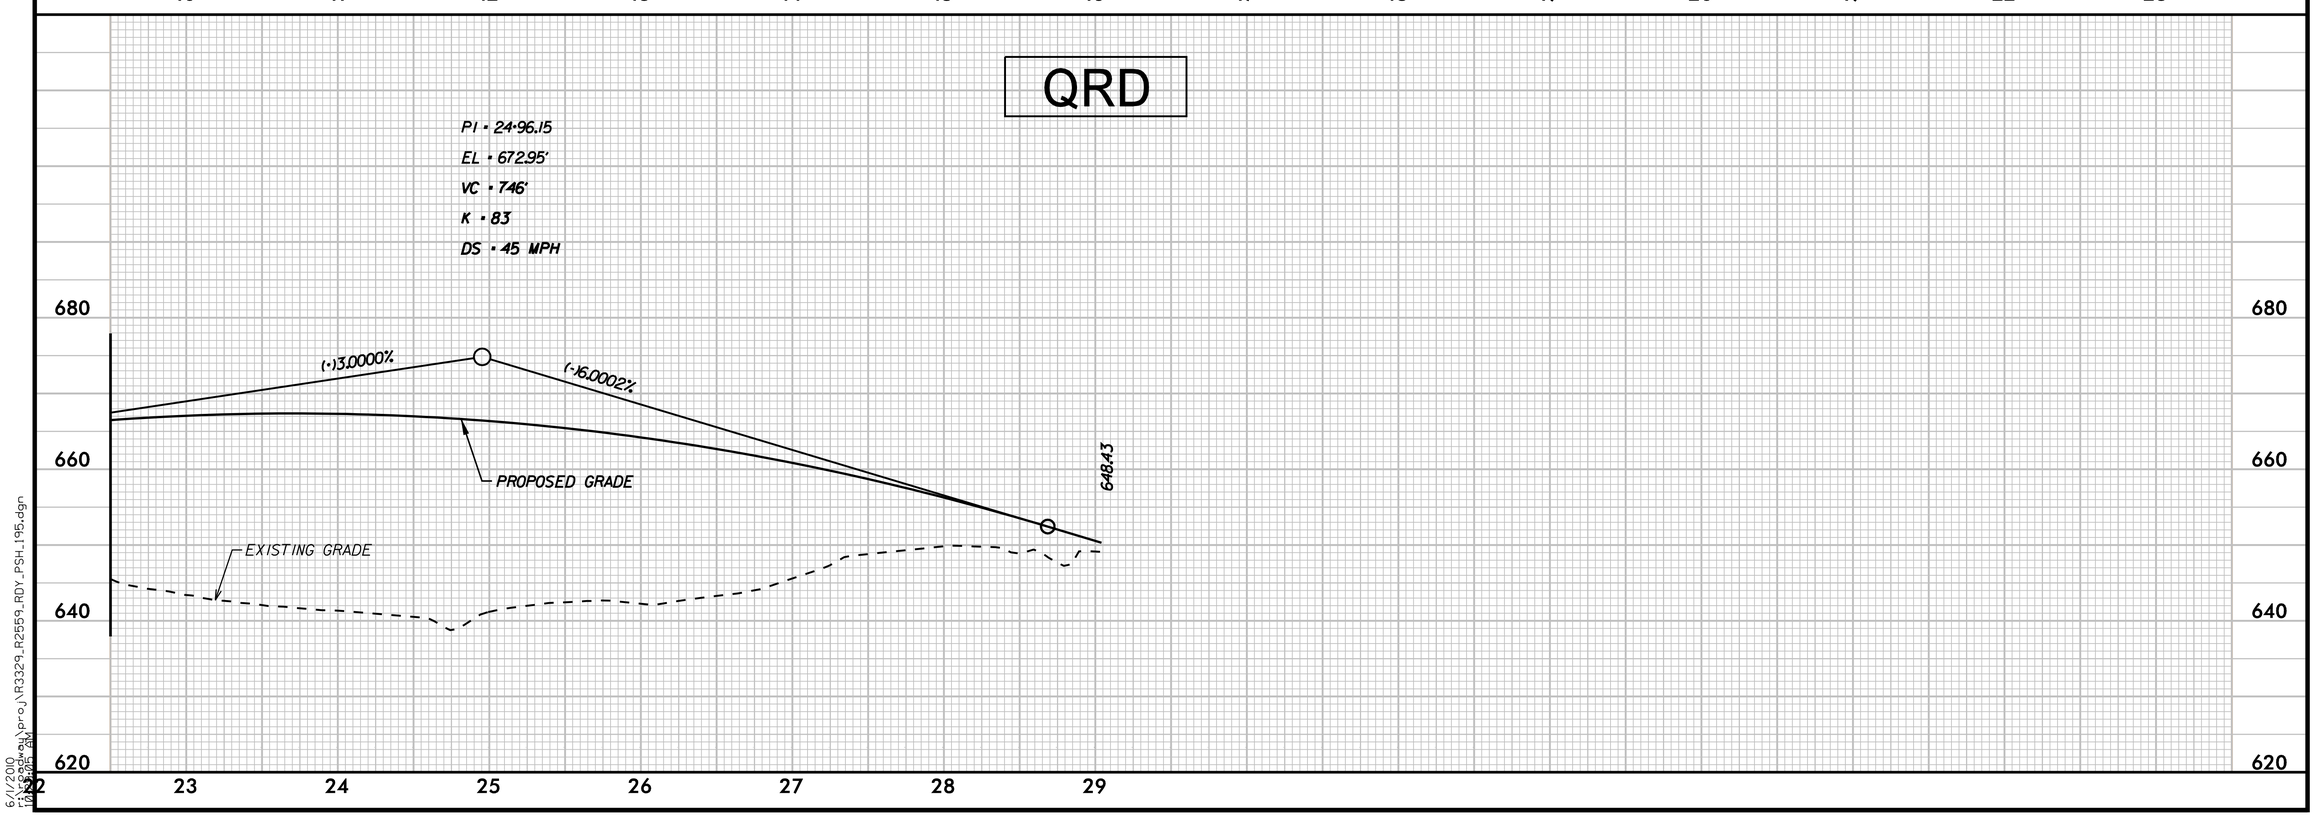

5/28/99

6/1/2010
r:\roadway\proj\R3329_R2559_RDY_PSH_195.dgn
10:25:05 AM

PROJECT REFERENCE NO.	SHEET NO.
R-3329 / R-2559	196
ROADWAY DESIGN ENGINEER	HYDRAULICS ENGINEER

INCOMPLETE PLANS
DO NOT USE FOR R/W ACQUISITION

PRELIMINARY PLANS
DO NOT USE FOR CONSTRUCTION

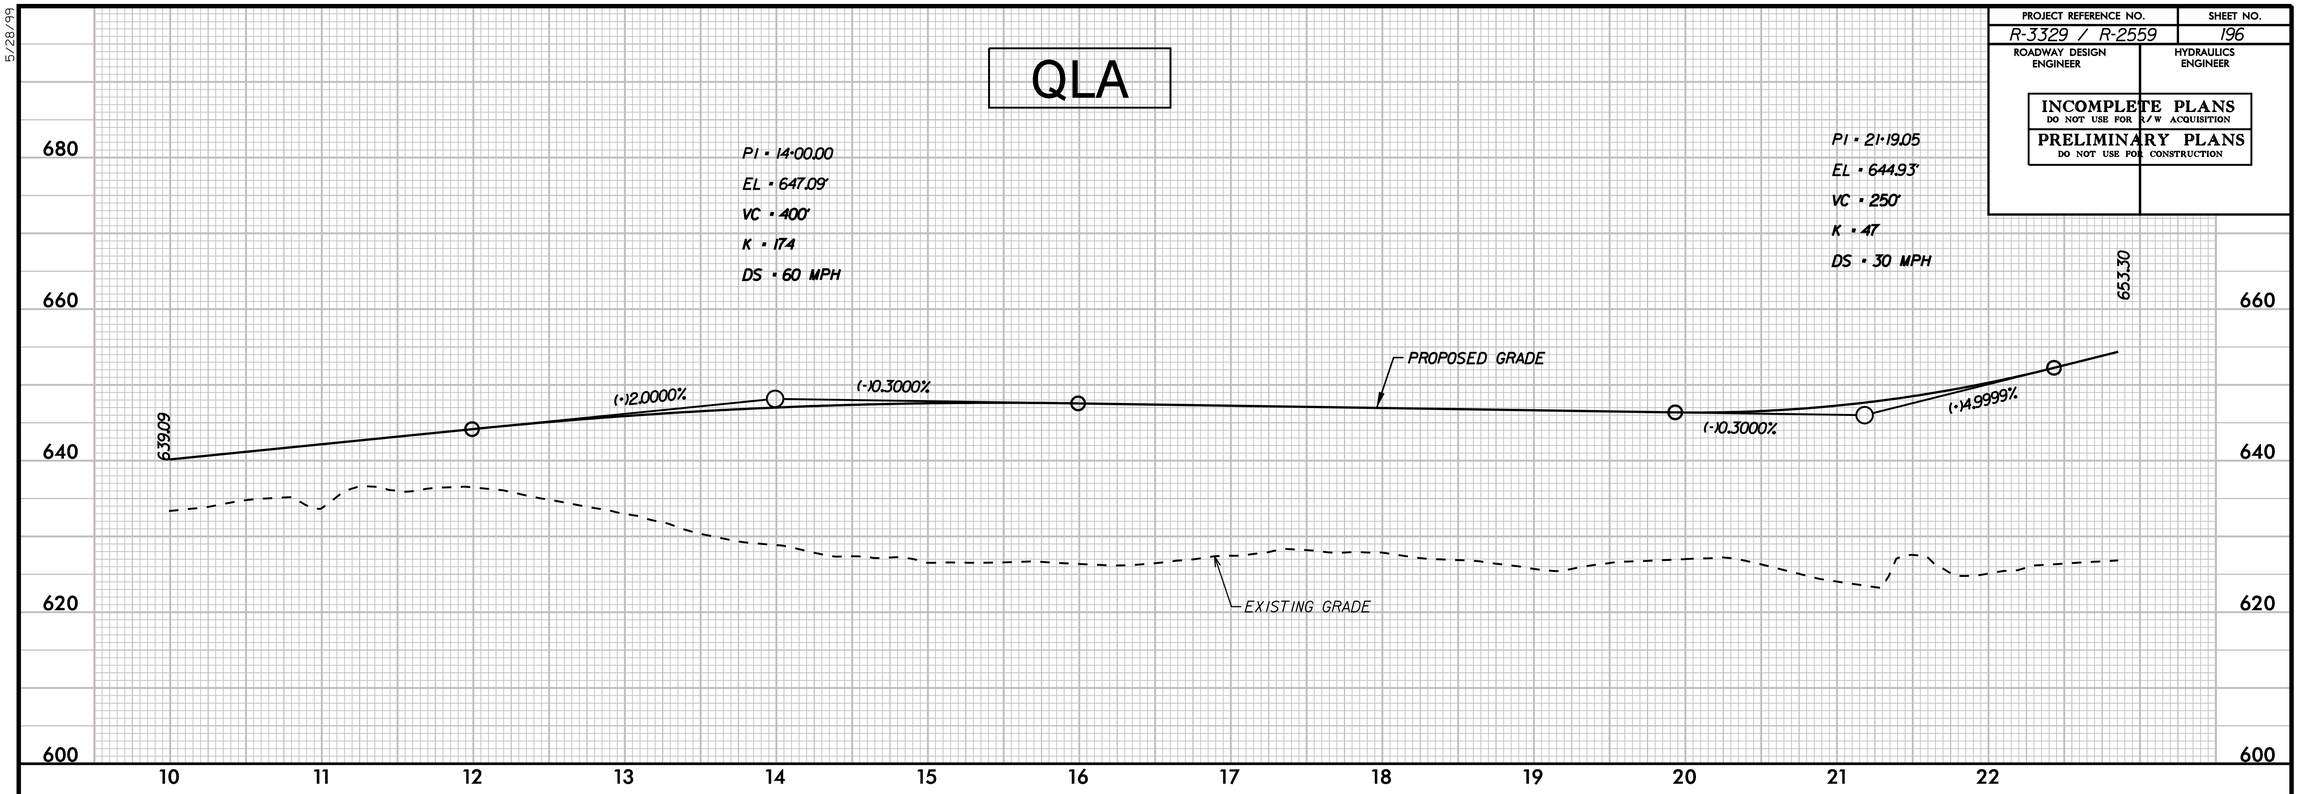

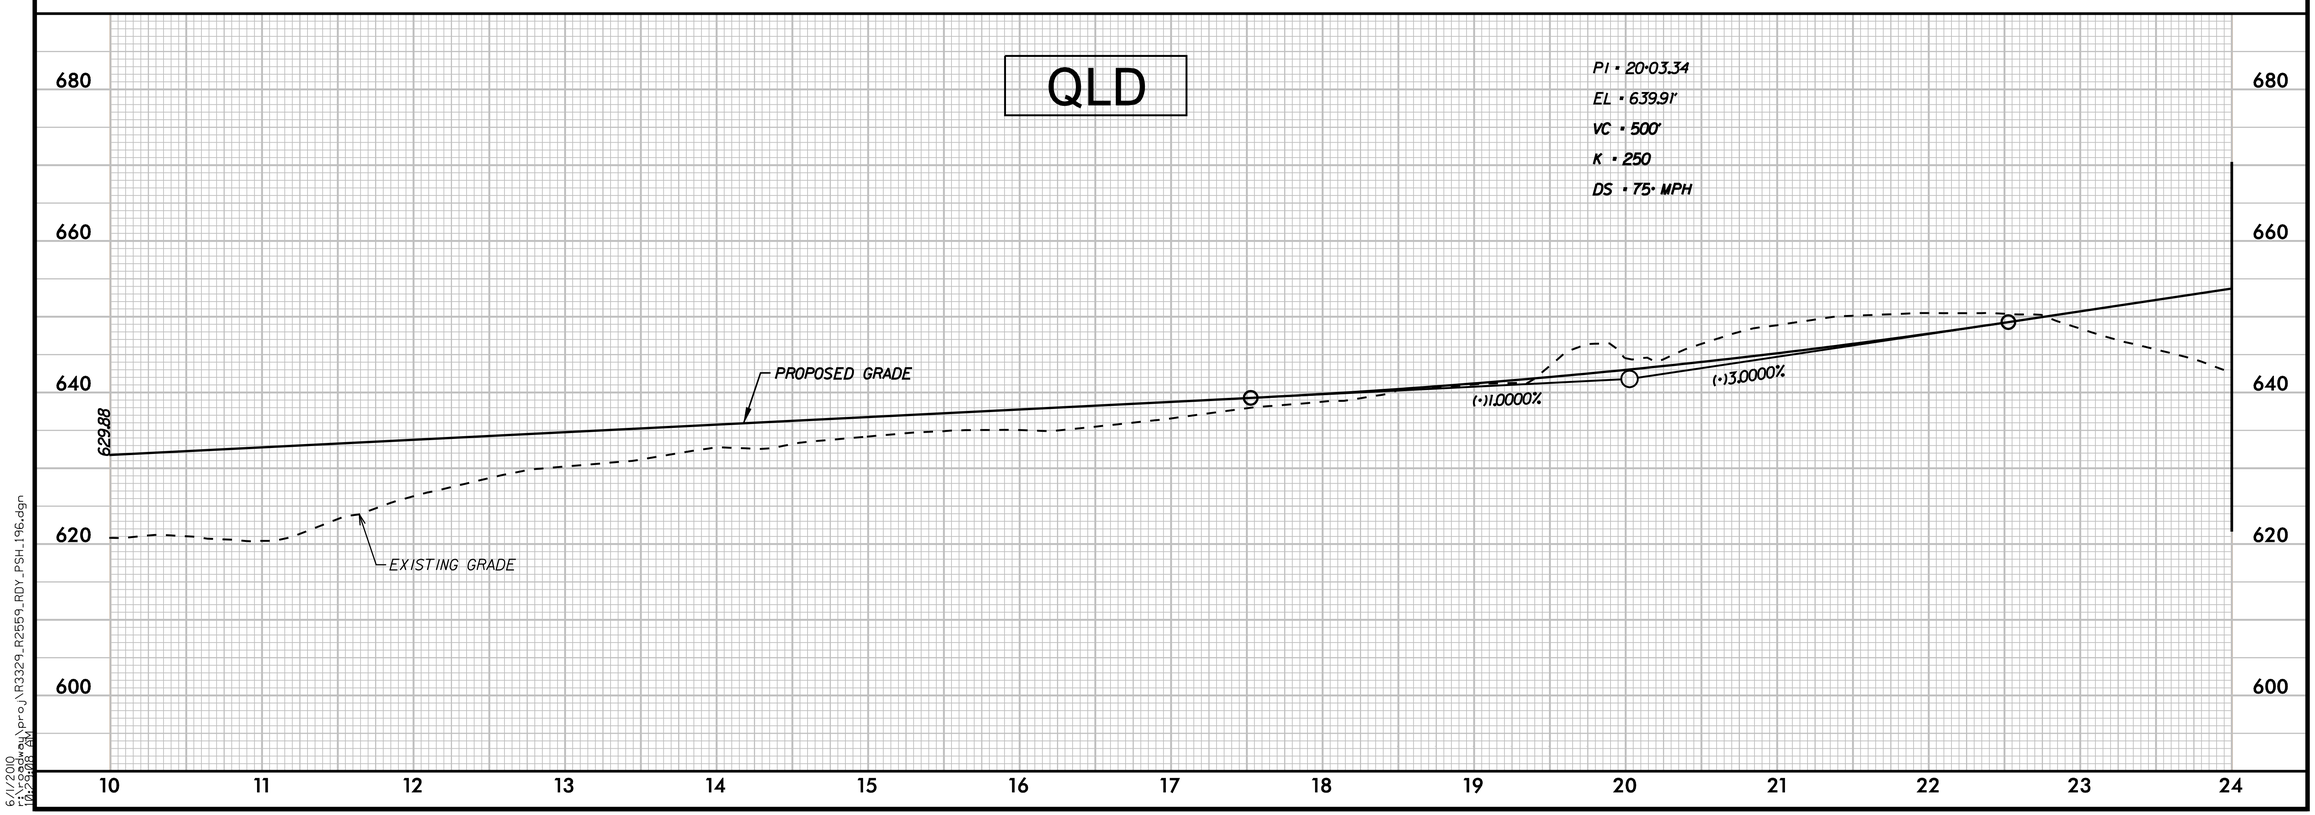

5/28/99

6/1/2010
r:\roadway\proj\R3329_R2559_RDY_PSH_196.dgn
10:24:08 AM

PROJECT REFERENCE NO.	SHEET NO.
R-3329 / R-2559	197
ROADWAY DESIGN ENGINEER	HYDRAULICS ENGINEER

INCOMPLETE PLANS
DO NOT USE FOR R/W ACQUISITION

PRELIMINARY PLANS
DO NOT USE FOR CONSTRUCTION

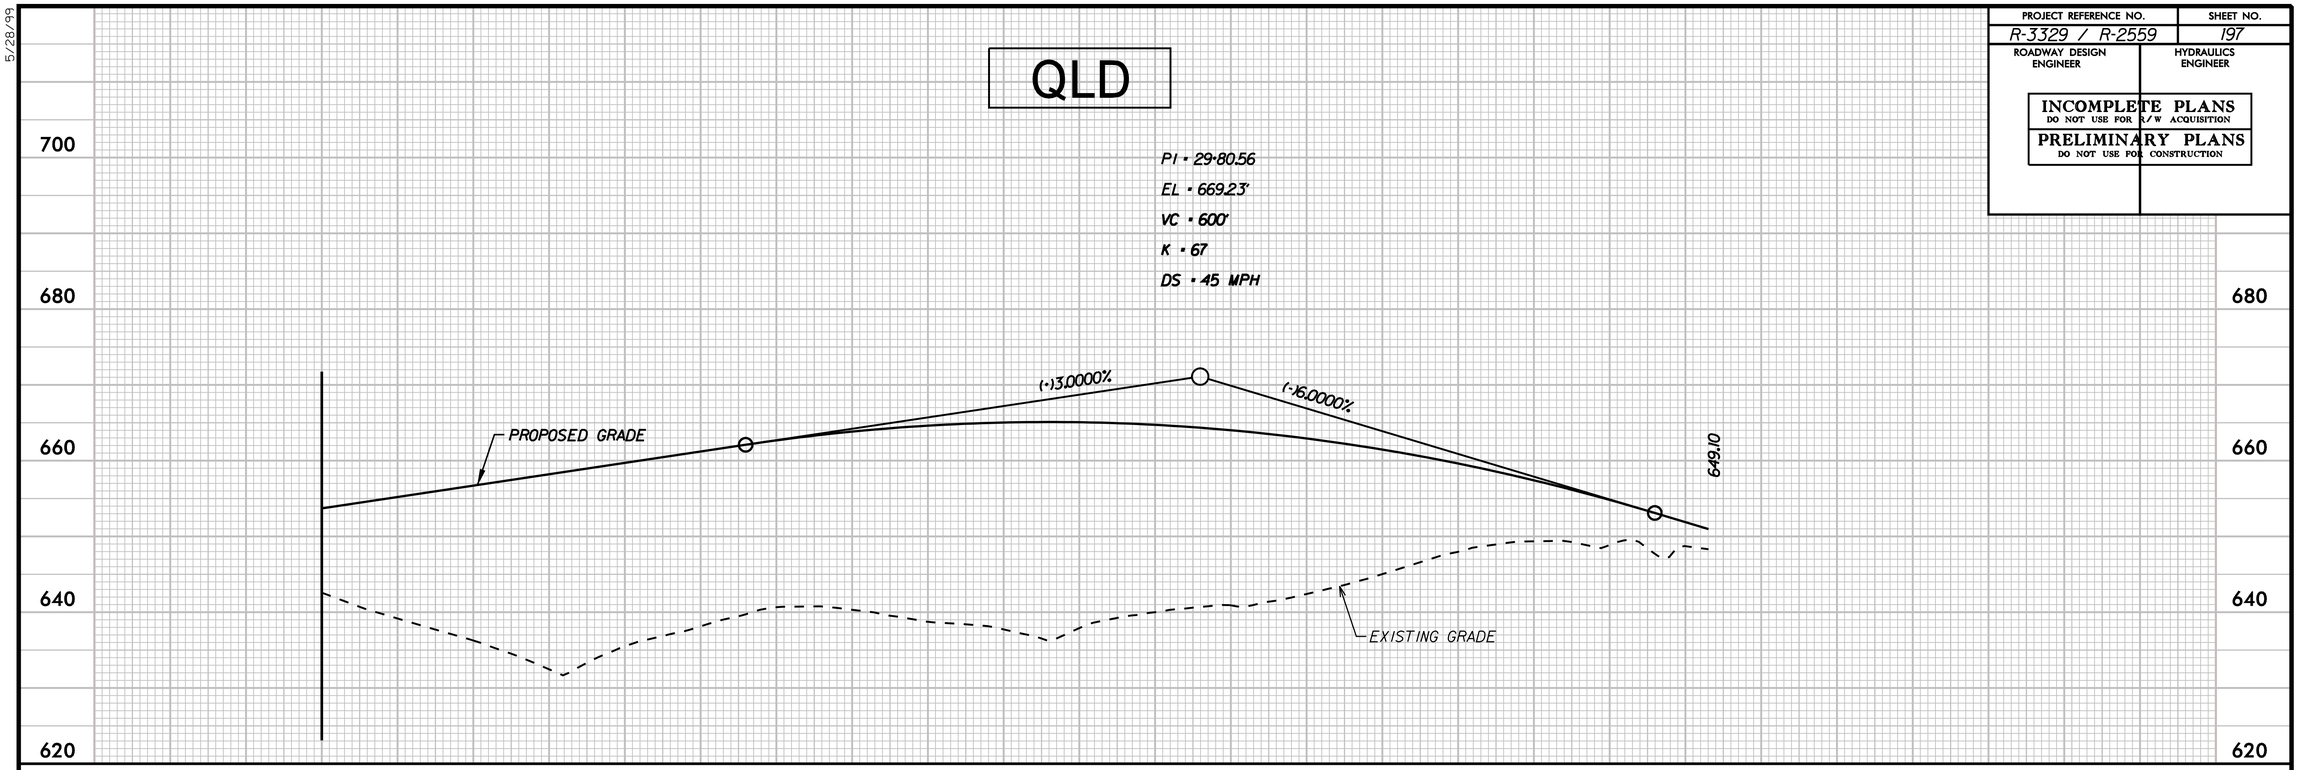

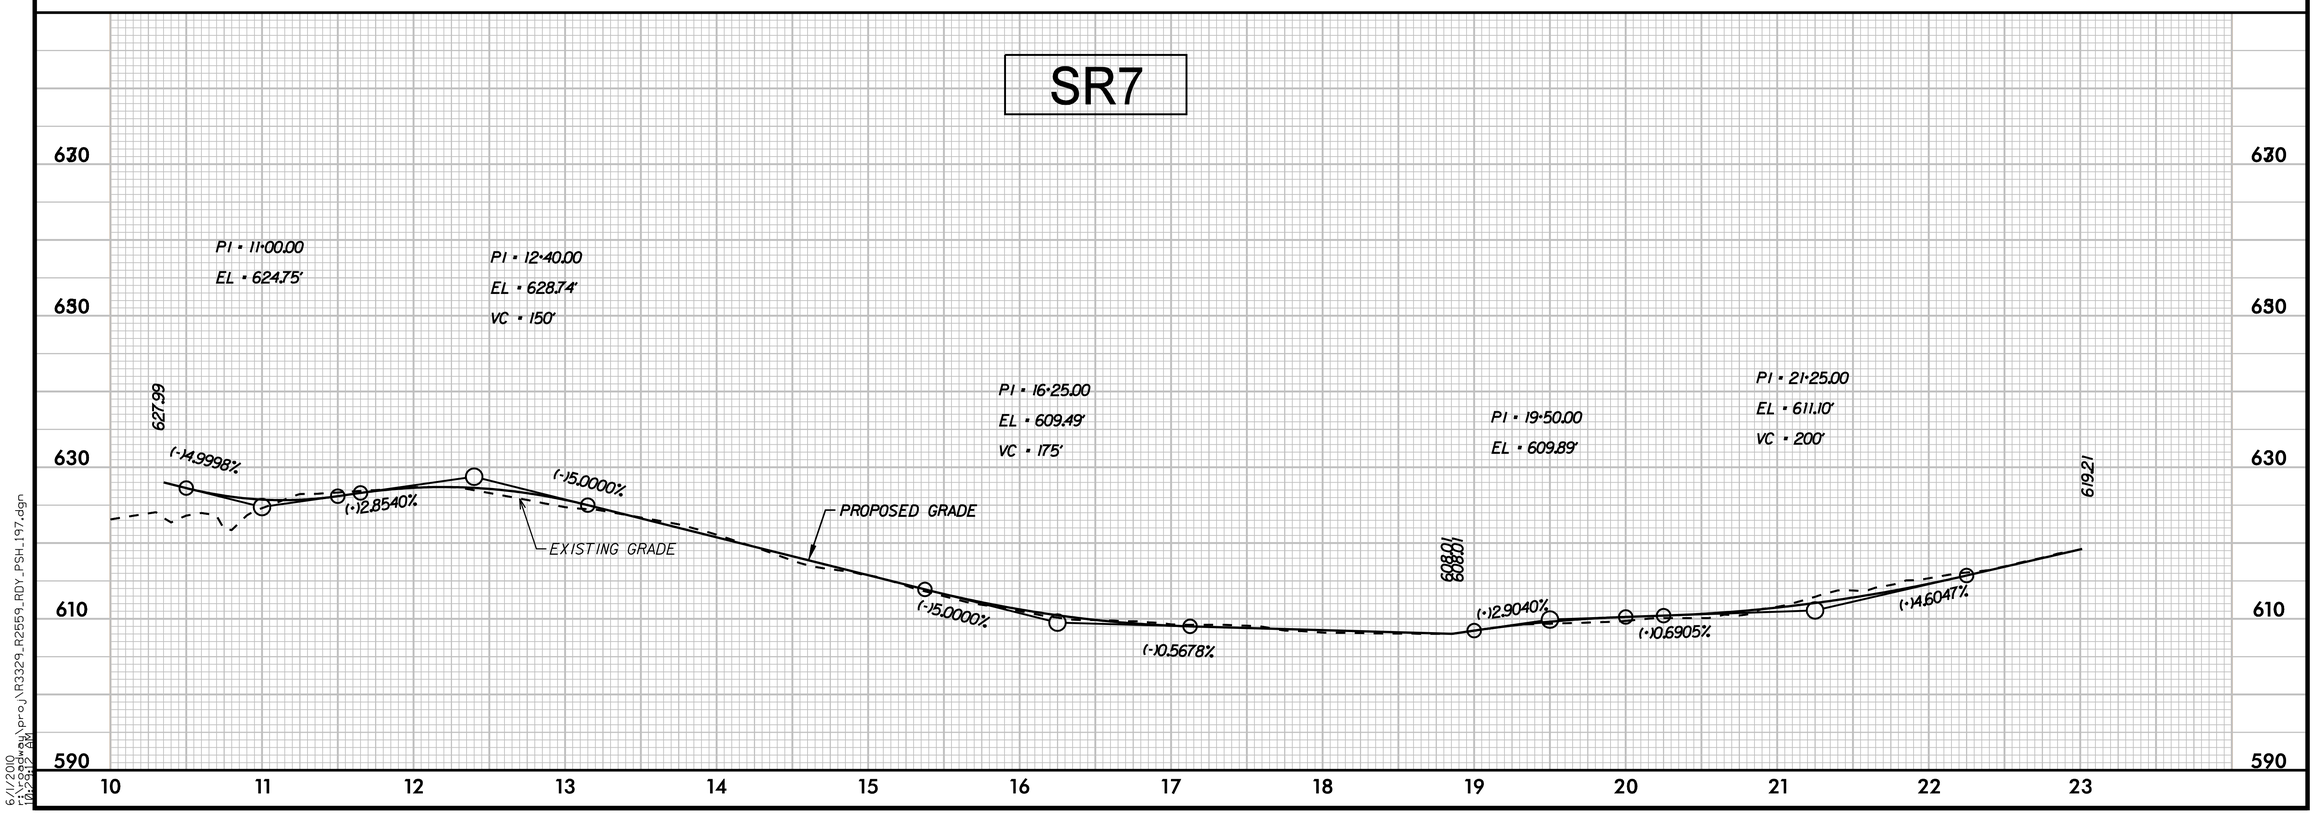

5/28/99

6/1/2010
r:\cad*au\proj\R3329_R2559_RDY_PSH_197.dgn
10:24:17 AM

PROJECT REFERENCE NO.	SHEET NO.
R-3329 / R-2559	198
ROADWAY DESIGN ENGINEER	HYDRAULICS ENGINEER

INCOMPLETE PLANS
DO NOT USE FOR R/W ACQUISITION

PRELIMINARY PLANS
DO NOT USE FOR CONSTRUCTION

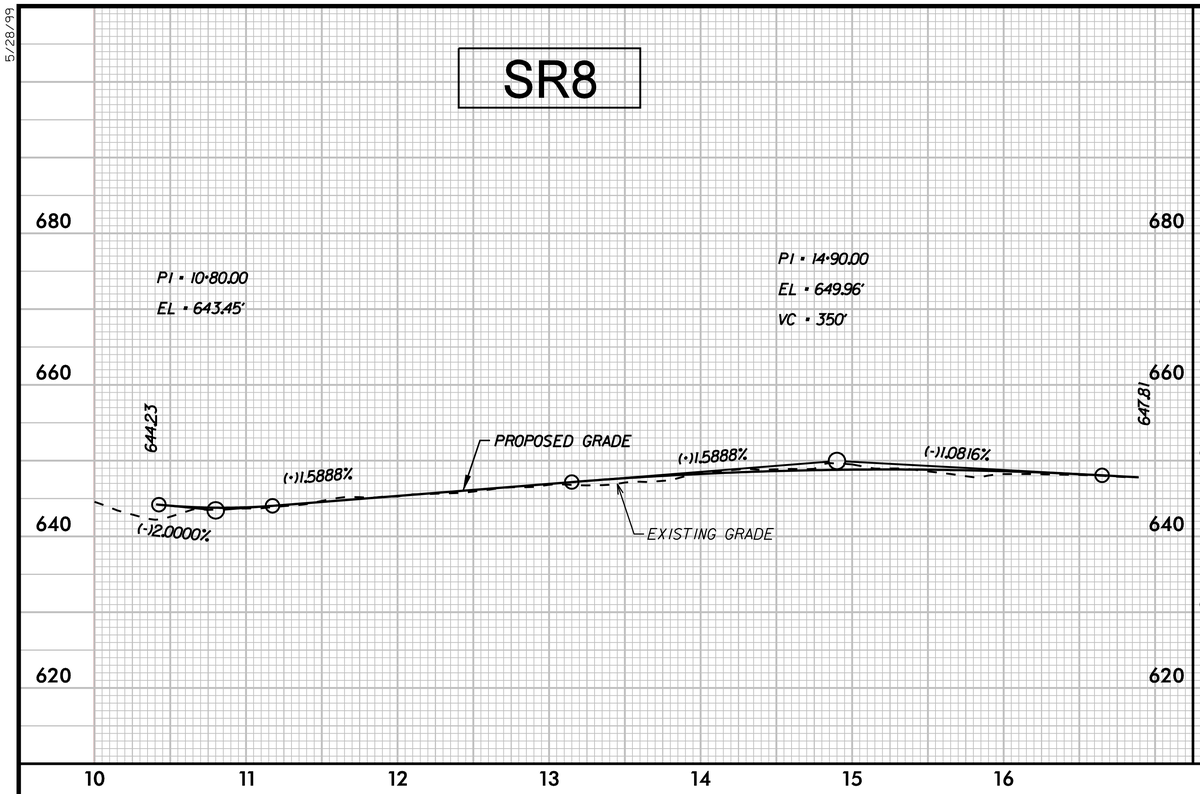

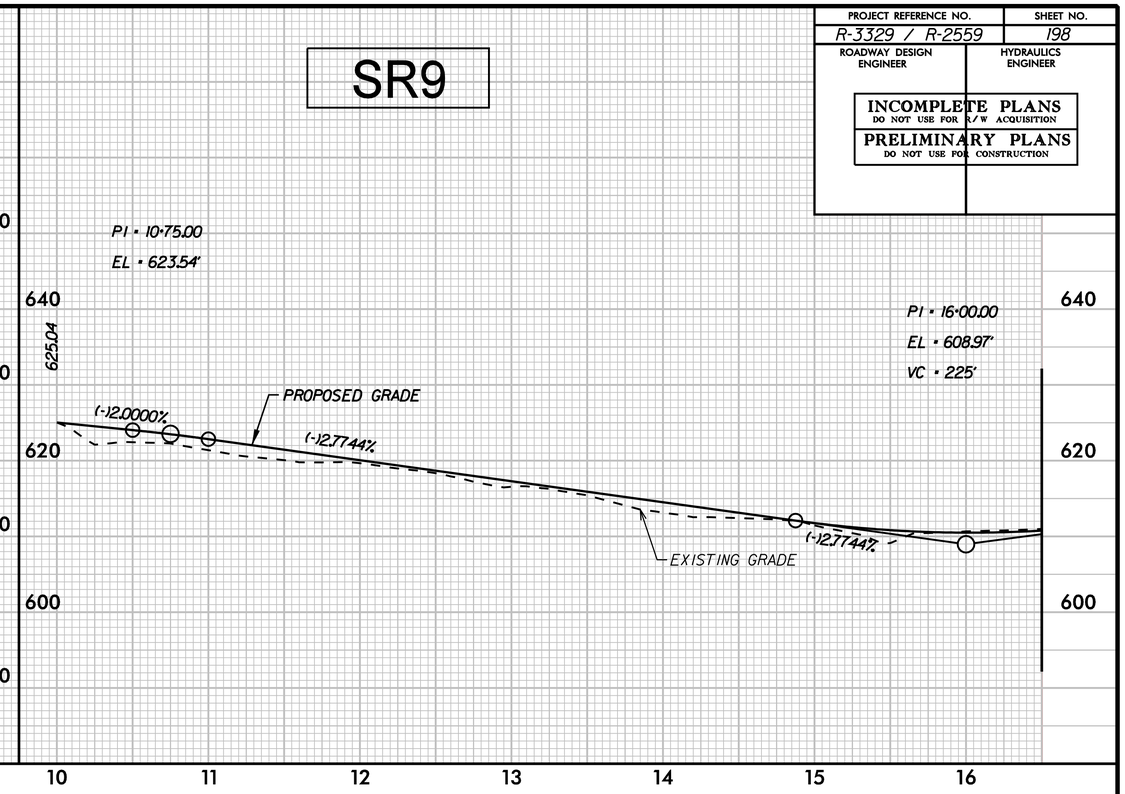

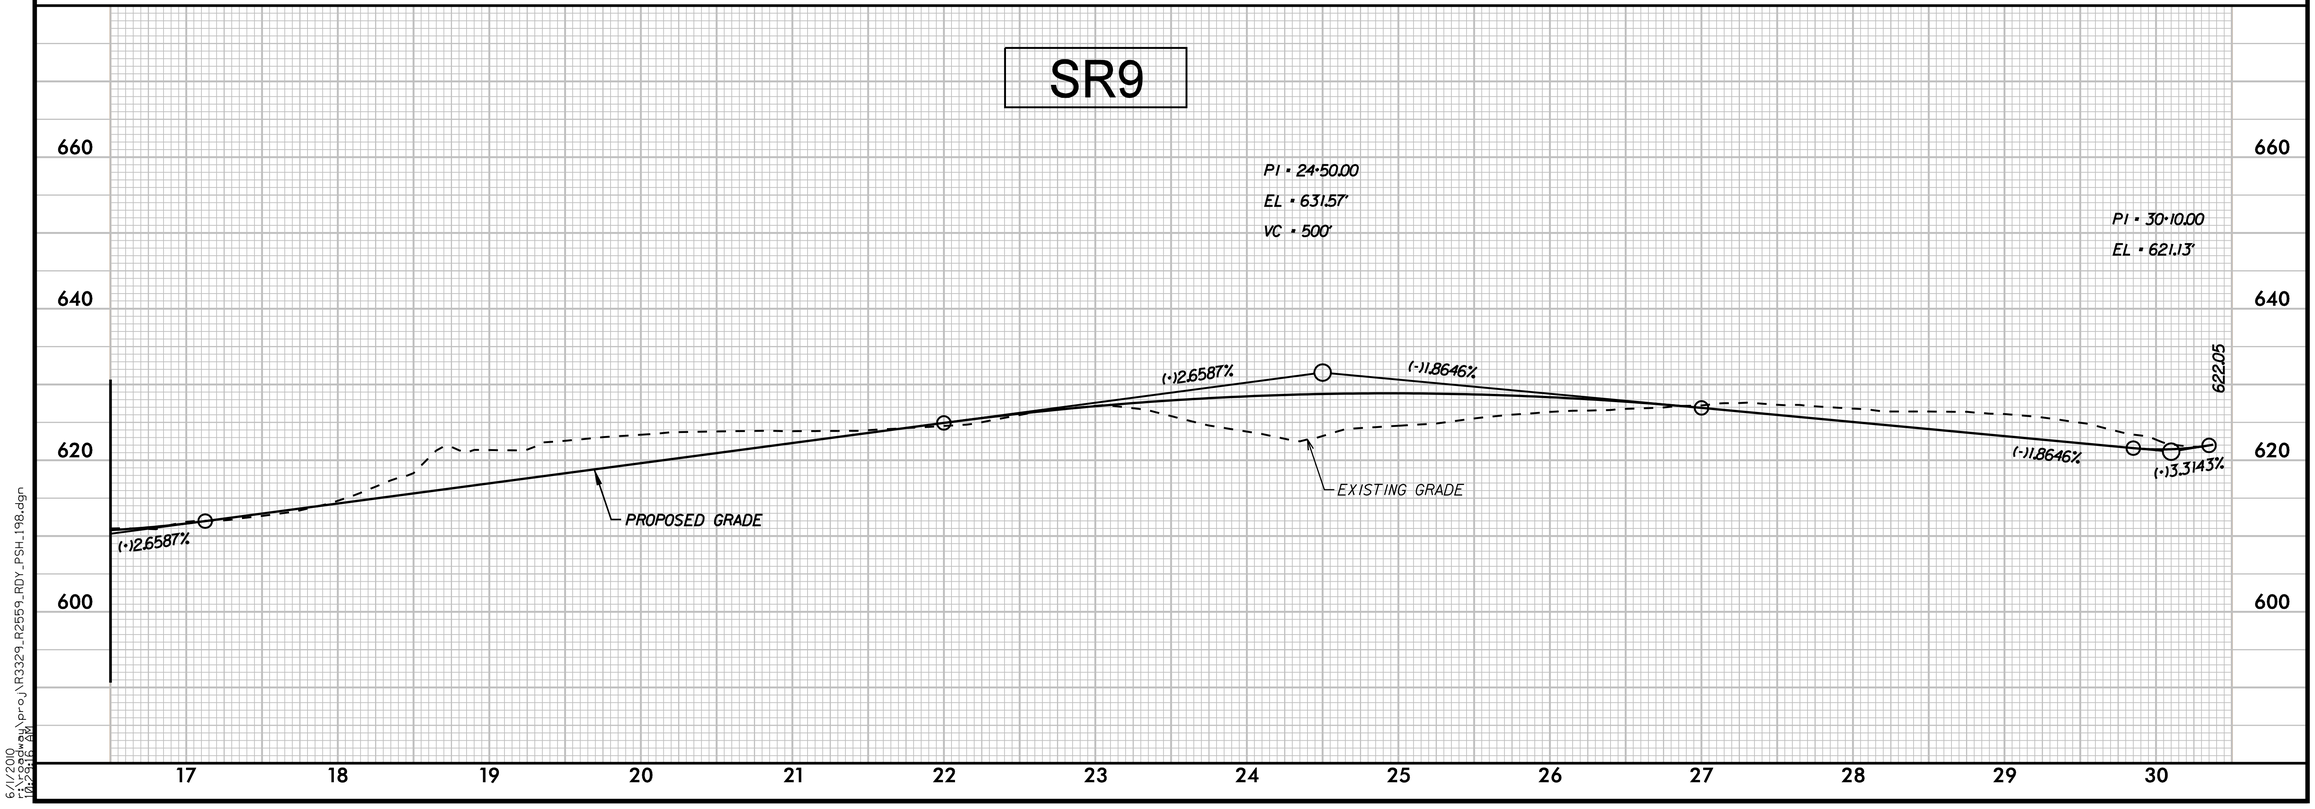

5/28/99

6/1/2010
r:\roadway\proj\R3329_R2559_RDY_PSH_198.dgn
10:23:15 AM

PROJECT REFERENCE NO.	SHEET NO.
R-3329 / R-2559	199
ROADWAY DESIGN ENGINEER	HYDRAULICS ENGINEER

INCOMPLETE PLANS
DO NOT USE FOR R/W ACQUISITION

PRELIMINARY PLANS
DO NOT USE FOR CONSTRUCTION

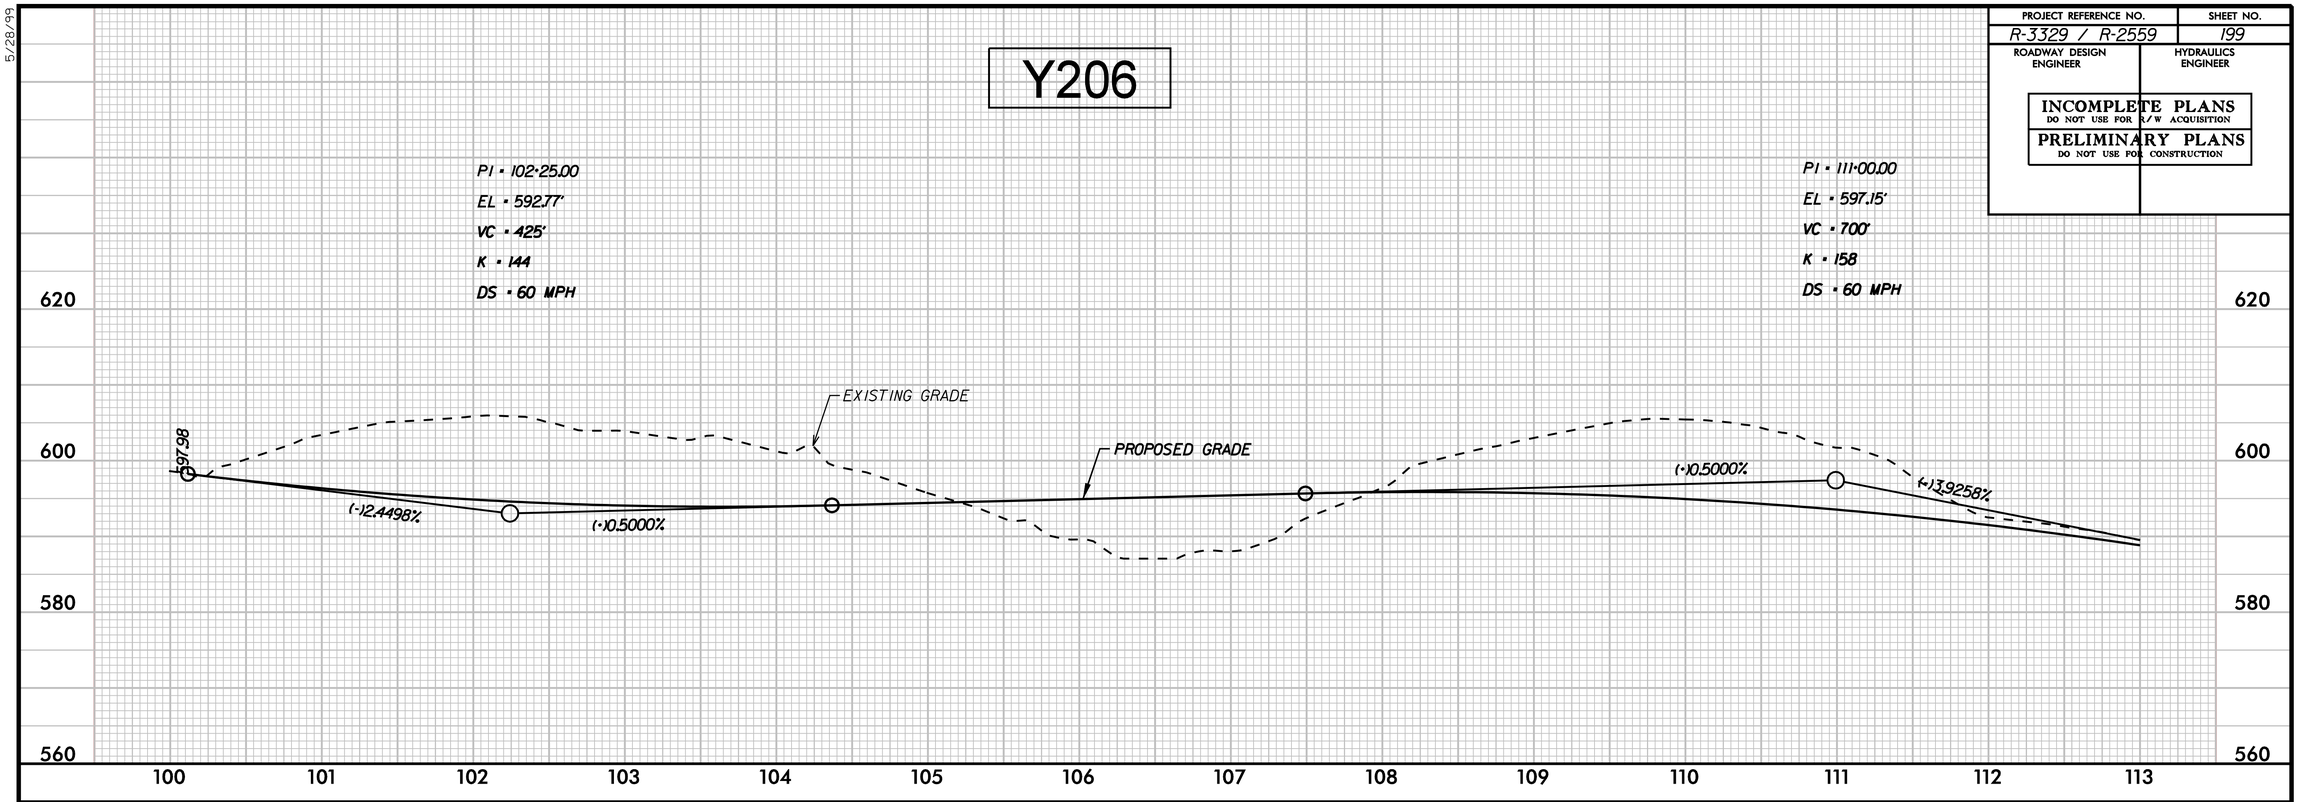

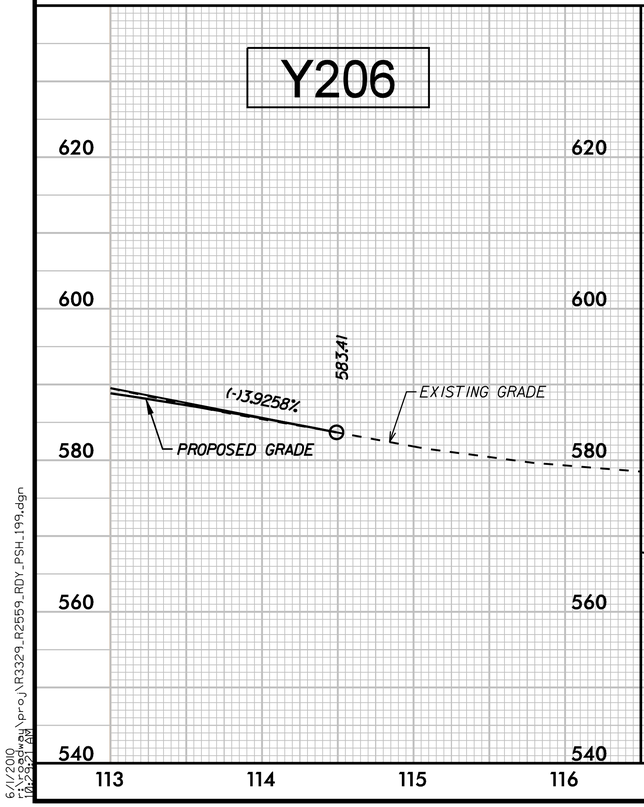

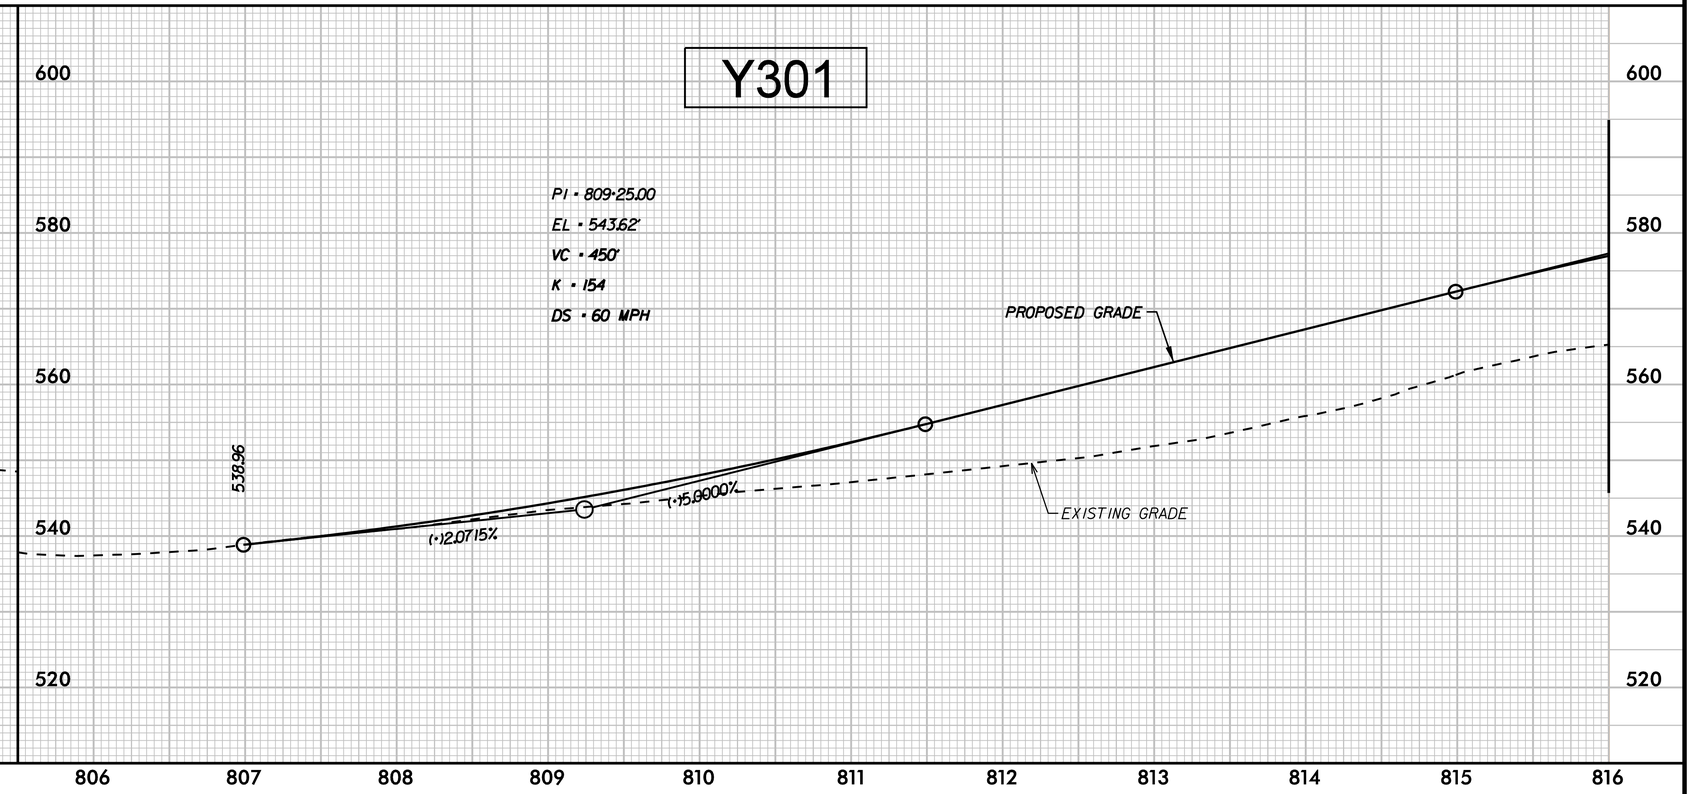

5/28/99

6/1/2010
r:\roadway\proj\R3329_R2559_RDY_PSH_199.dgn
10:32:27 AM

PROJECT REFERENCE NO.	SHEET NO.
R-3329 / R-2559	200
ROADWAY DESIGN ENGINEER	HYDRAULICS ENGINEER

INCOMPLETE PLANS
DO NOT USE FOR R/W ACQUISITION

PRELIMINARY PLANS
DO NOT USE FOR CONSTRUCTION

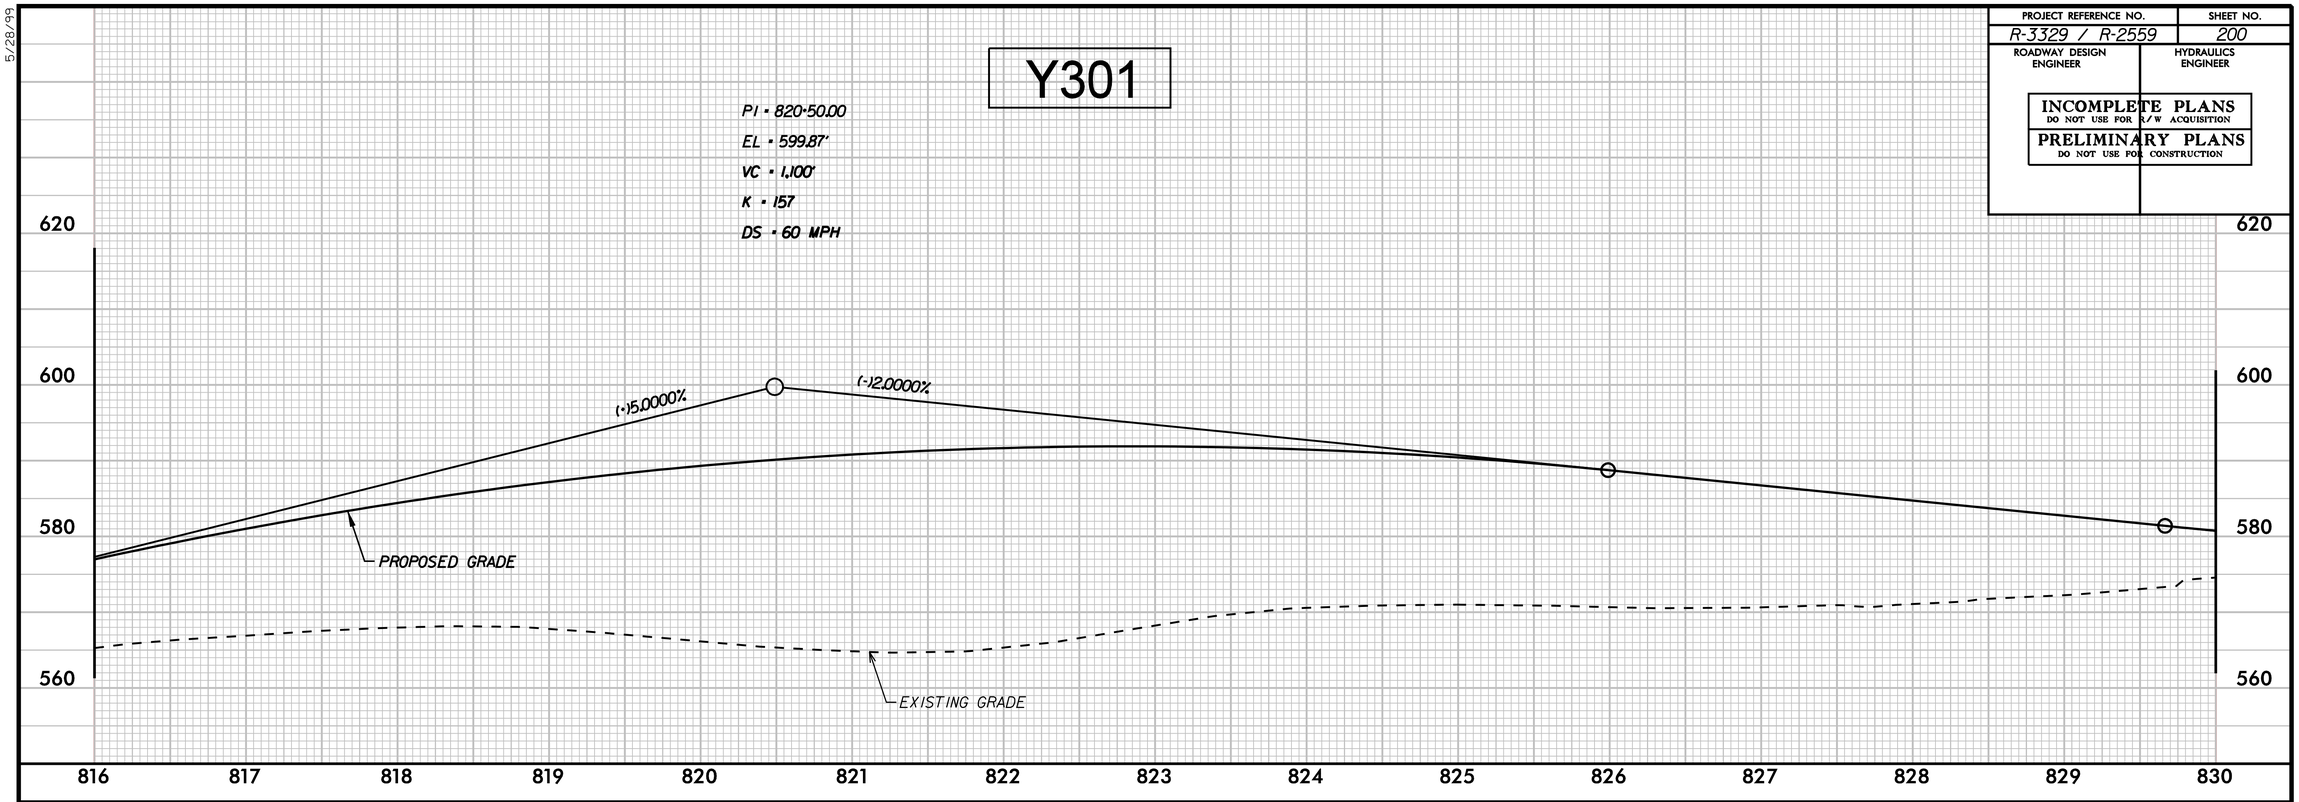

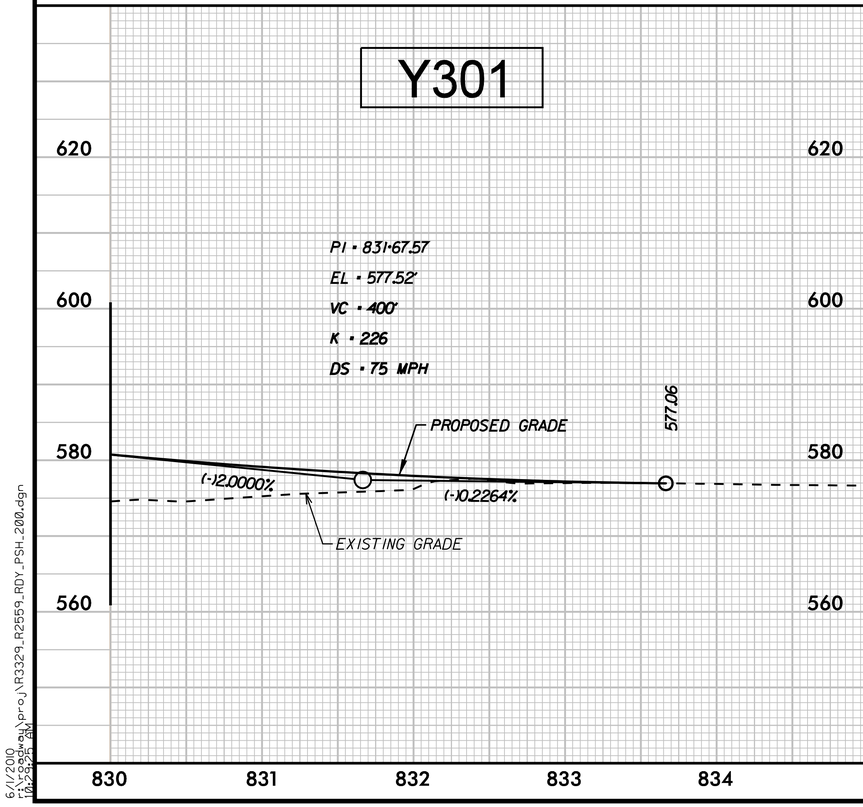

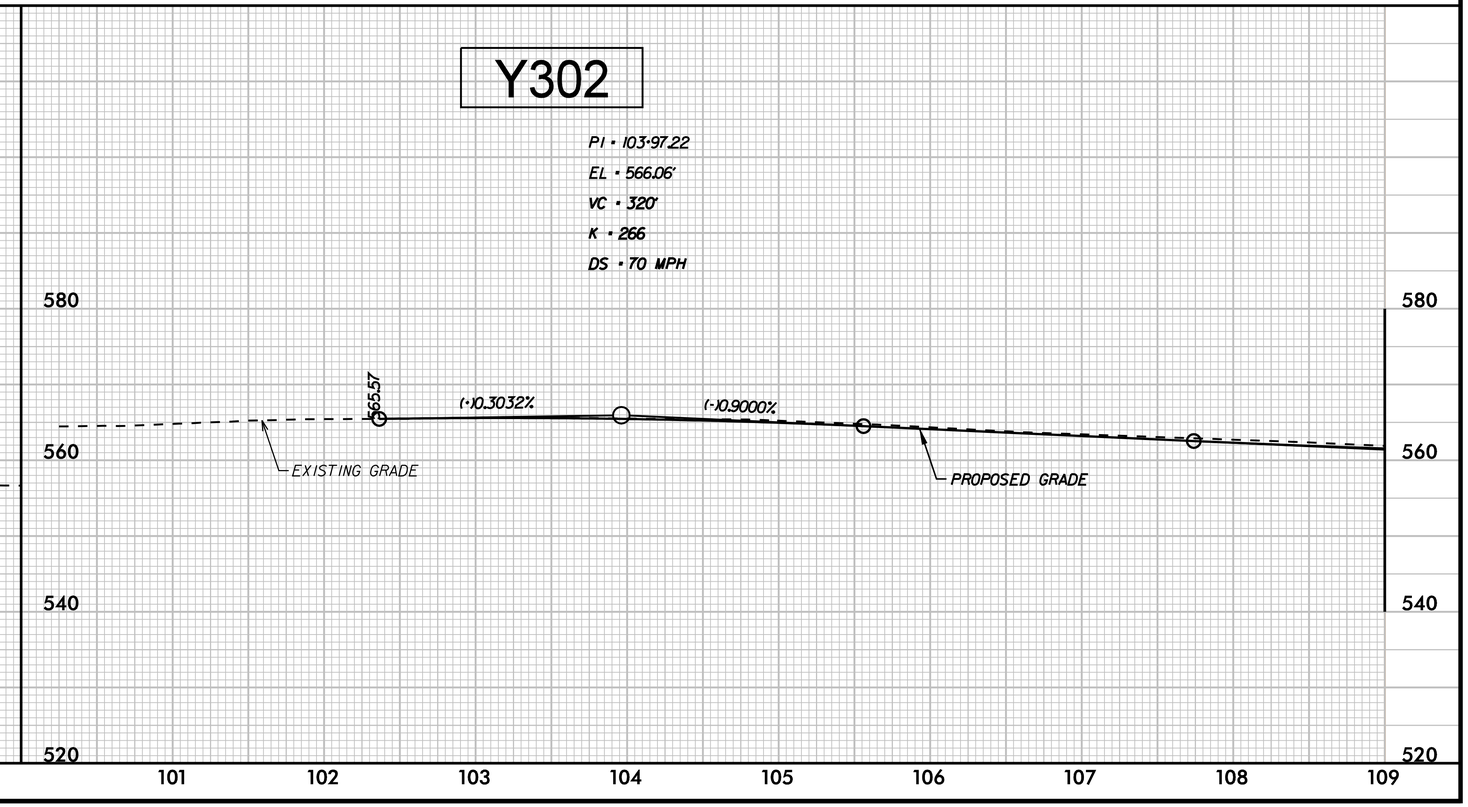

5/28/99

6/1/2010
r:\roadway\proj\R3329_R2559_RDY_PSH_200.dgn
10:24:25 AM

PROJECT REFERENCE NO.	SHEET NO.
R-3329 / R-2559	201
ROADWAY DESIGN ENGINEER	HYDRAULICS ENGINEER

INCOMPLETE PLANS
DO NOT USE FOR R/W ACQUISITION

PRELIMINARY PLANS
DO NOT USE FOR CONSTRUCTION

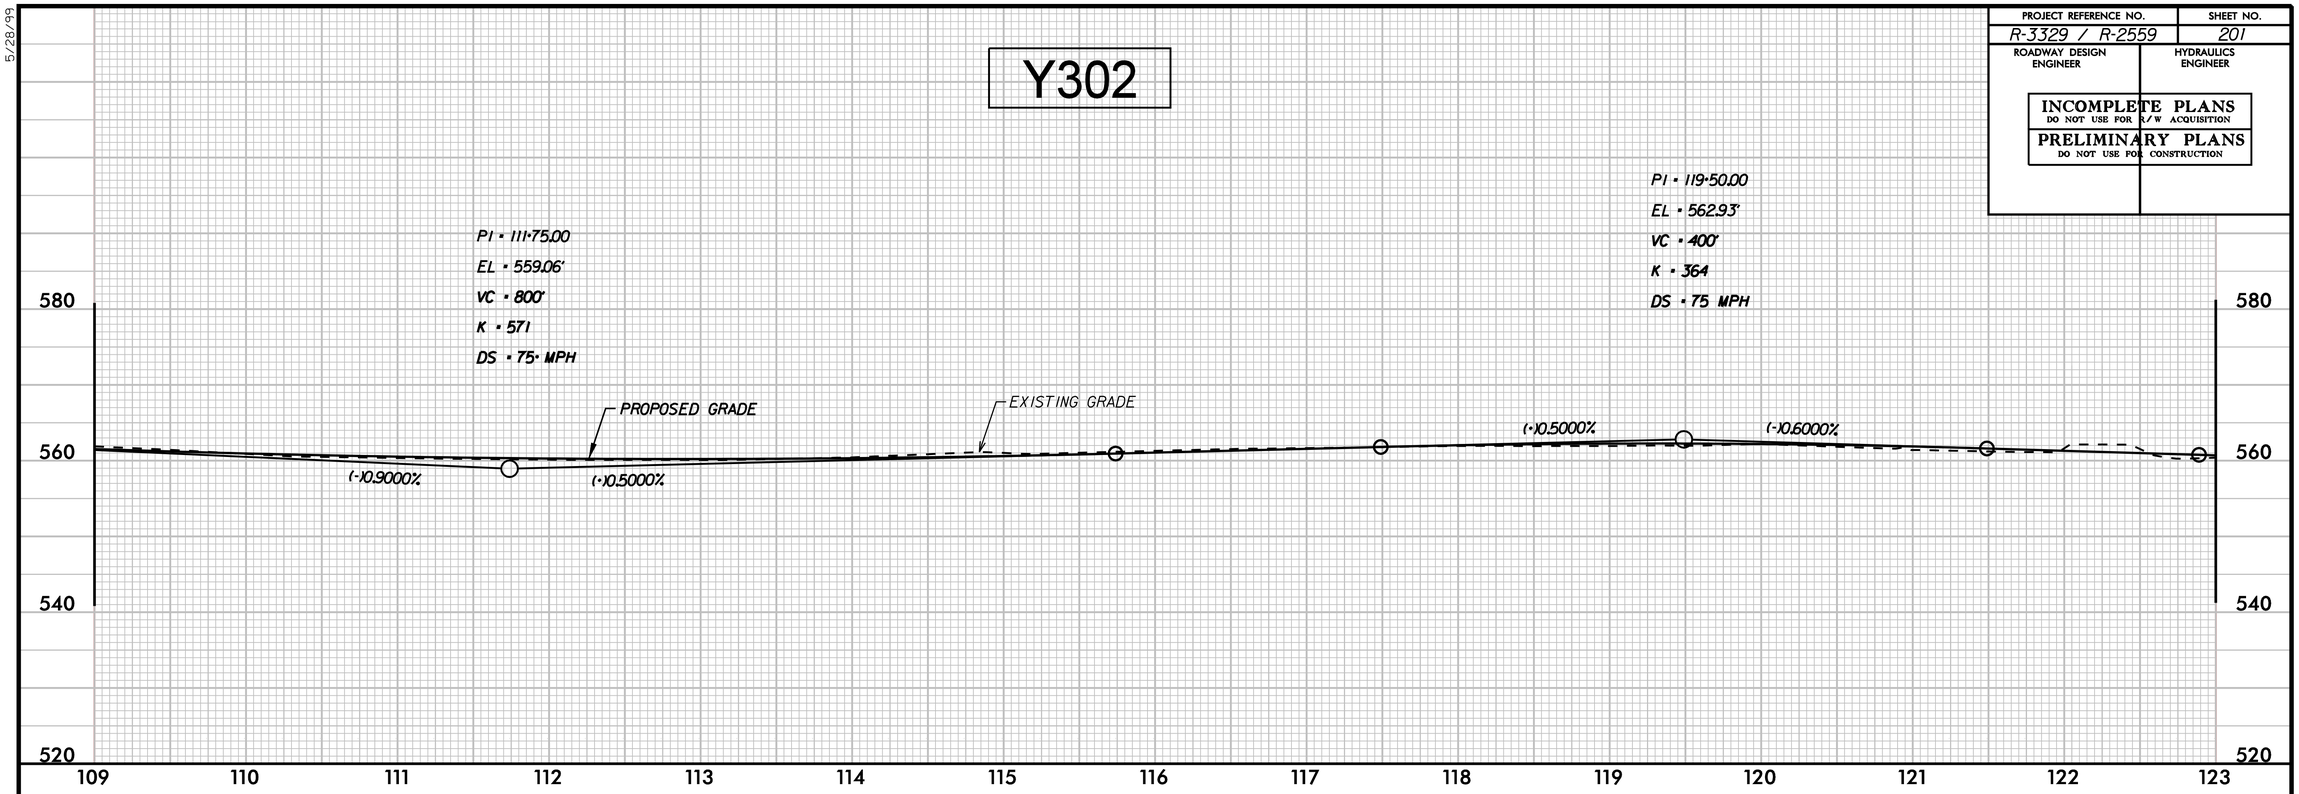

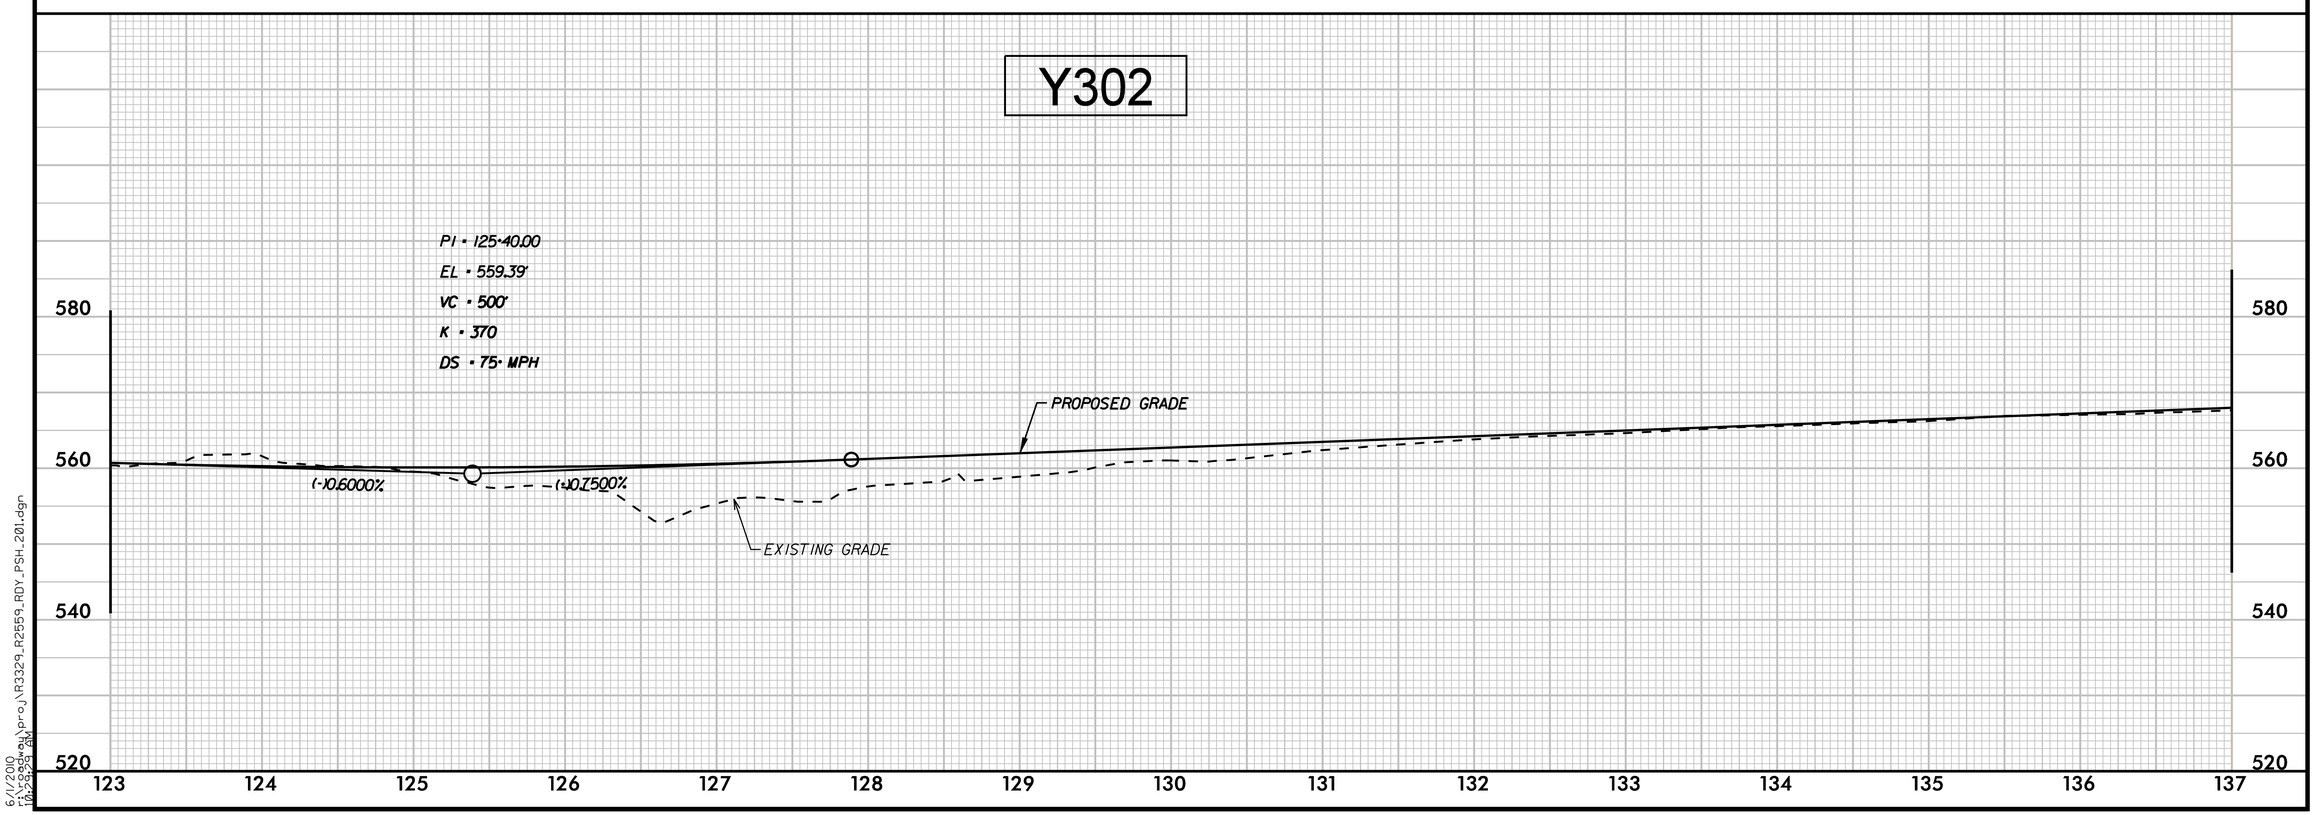

5/28/99

6/1/2010
r:\roadway\proj\R3329_R2559_RDY_PSH_201.dgn
10:23:23 AM

PROJECT REFERENCE NO.	SHEET NO.
R-3329 / R-2559	202
ROADWAY DESIGN ENGINEER	HYDRAULICS ENGINEER

INCOMPLETE PLANS
DO NOT USE FOR R/W ACQUISITION

PRELIMINARY PLANS
DO NOT USE FOR CONSTRUCTION

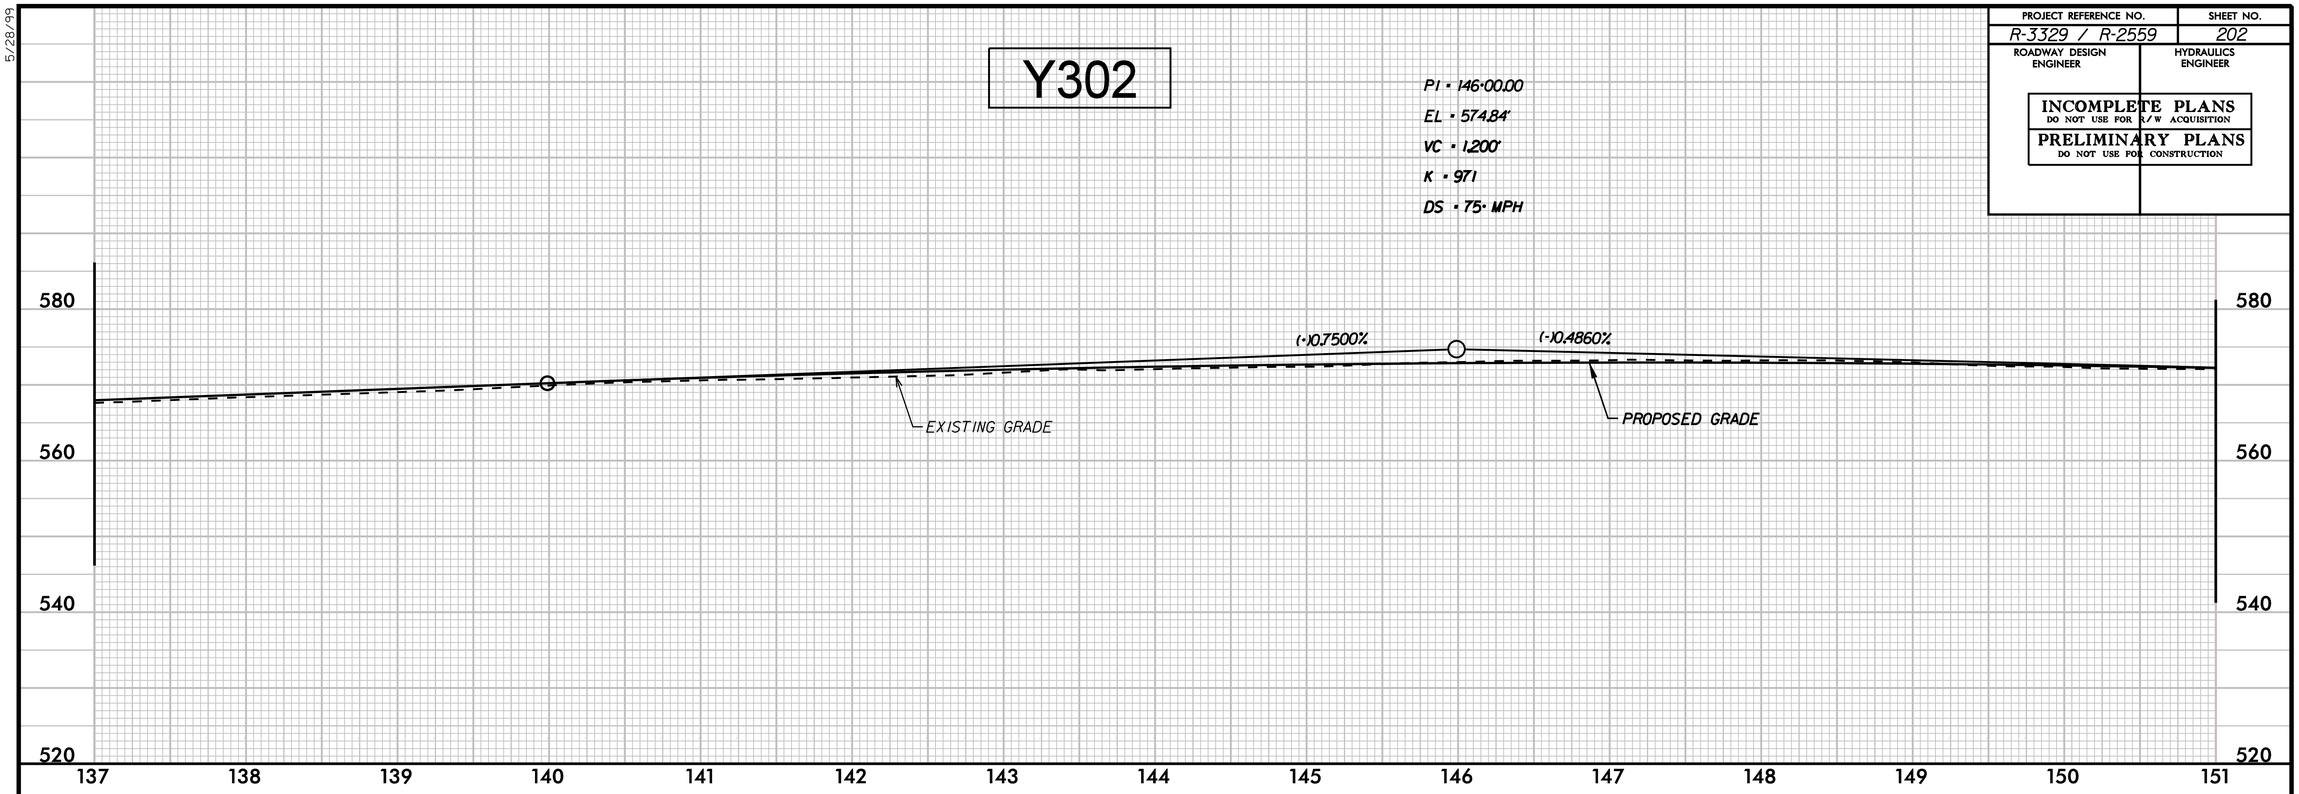

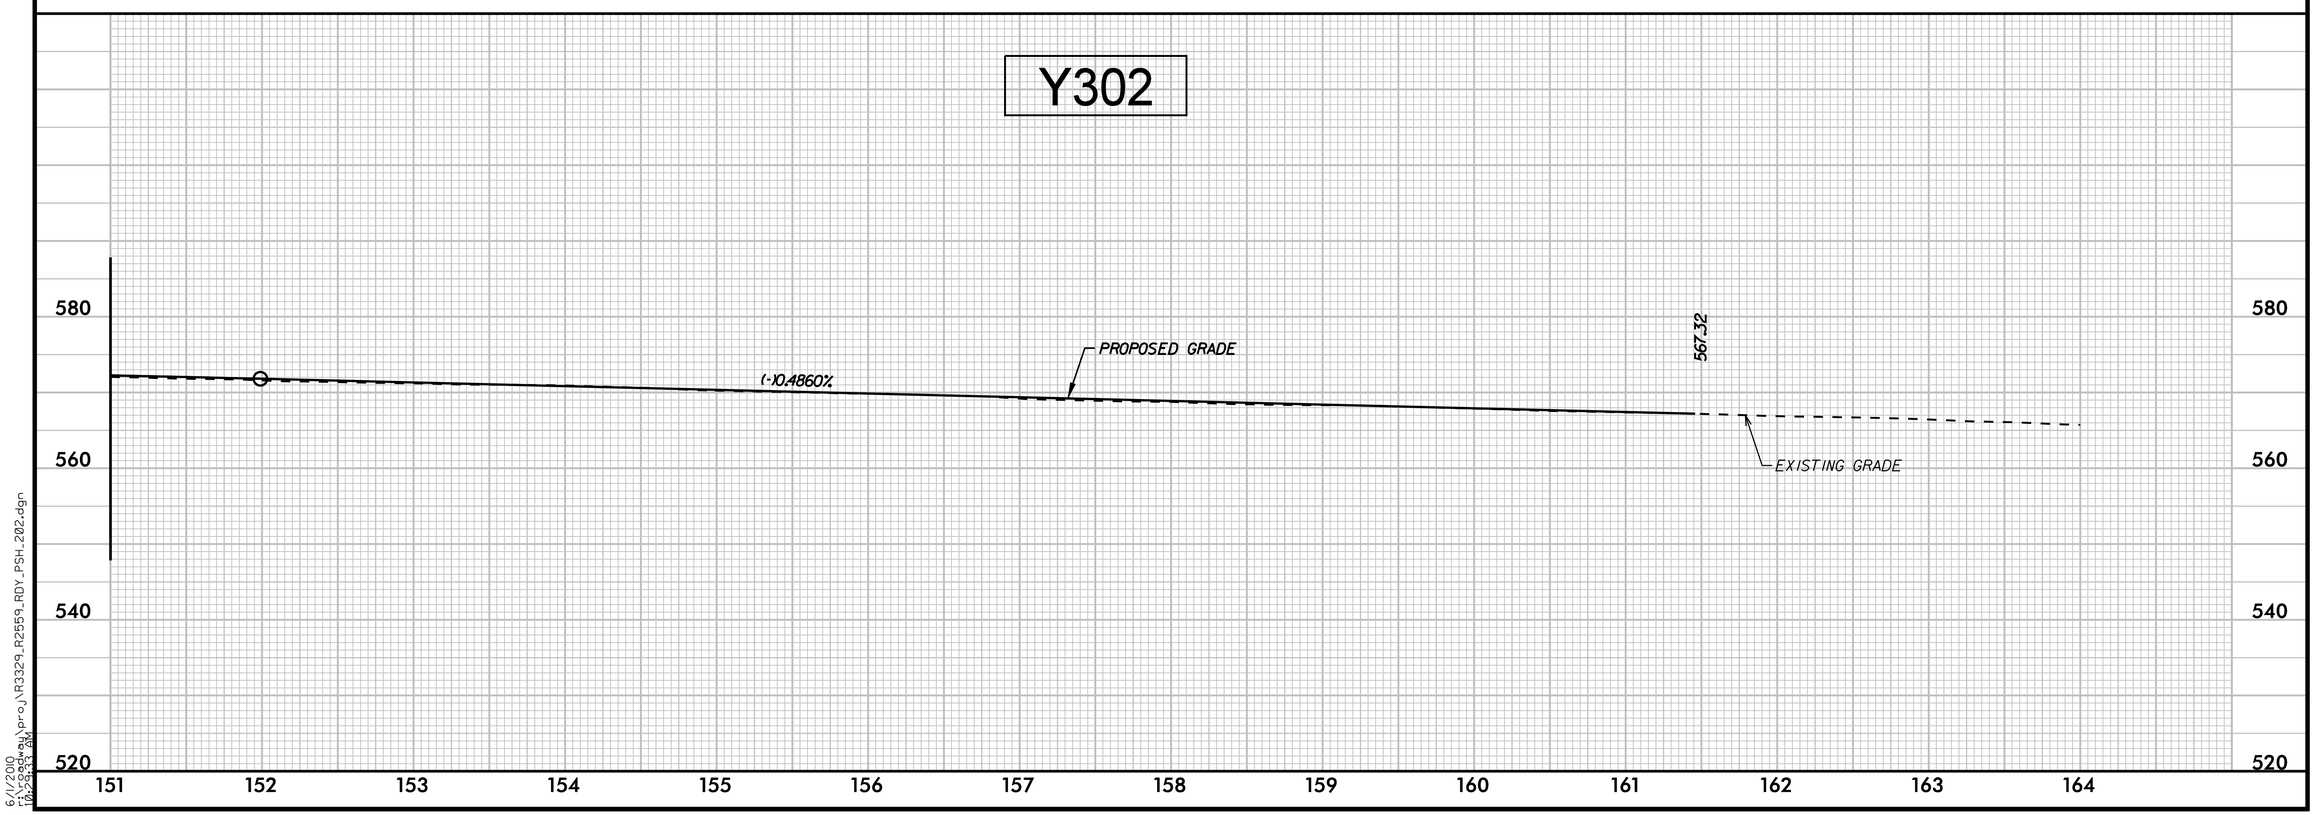

5/28/99

6/1/2010
r:\roadway\proj\R3329_R2559_RDY_PSH_202.dgn
10:24:33 AM

PROJECT REFERENCE NO.	SHEET NO.
R-3329 / R-2559	203
ROADWAY DESIGN ENGINEER	HYDRAULICS ENGINEER

INCOMPLETE PLANS
DO NOT USE FOR R/W ACQUISITION

PRELIMINARY PLANS
DO NOT USE FOR CONSTRUCTION

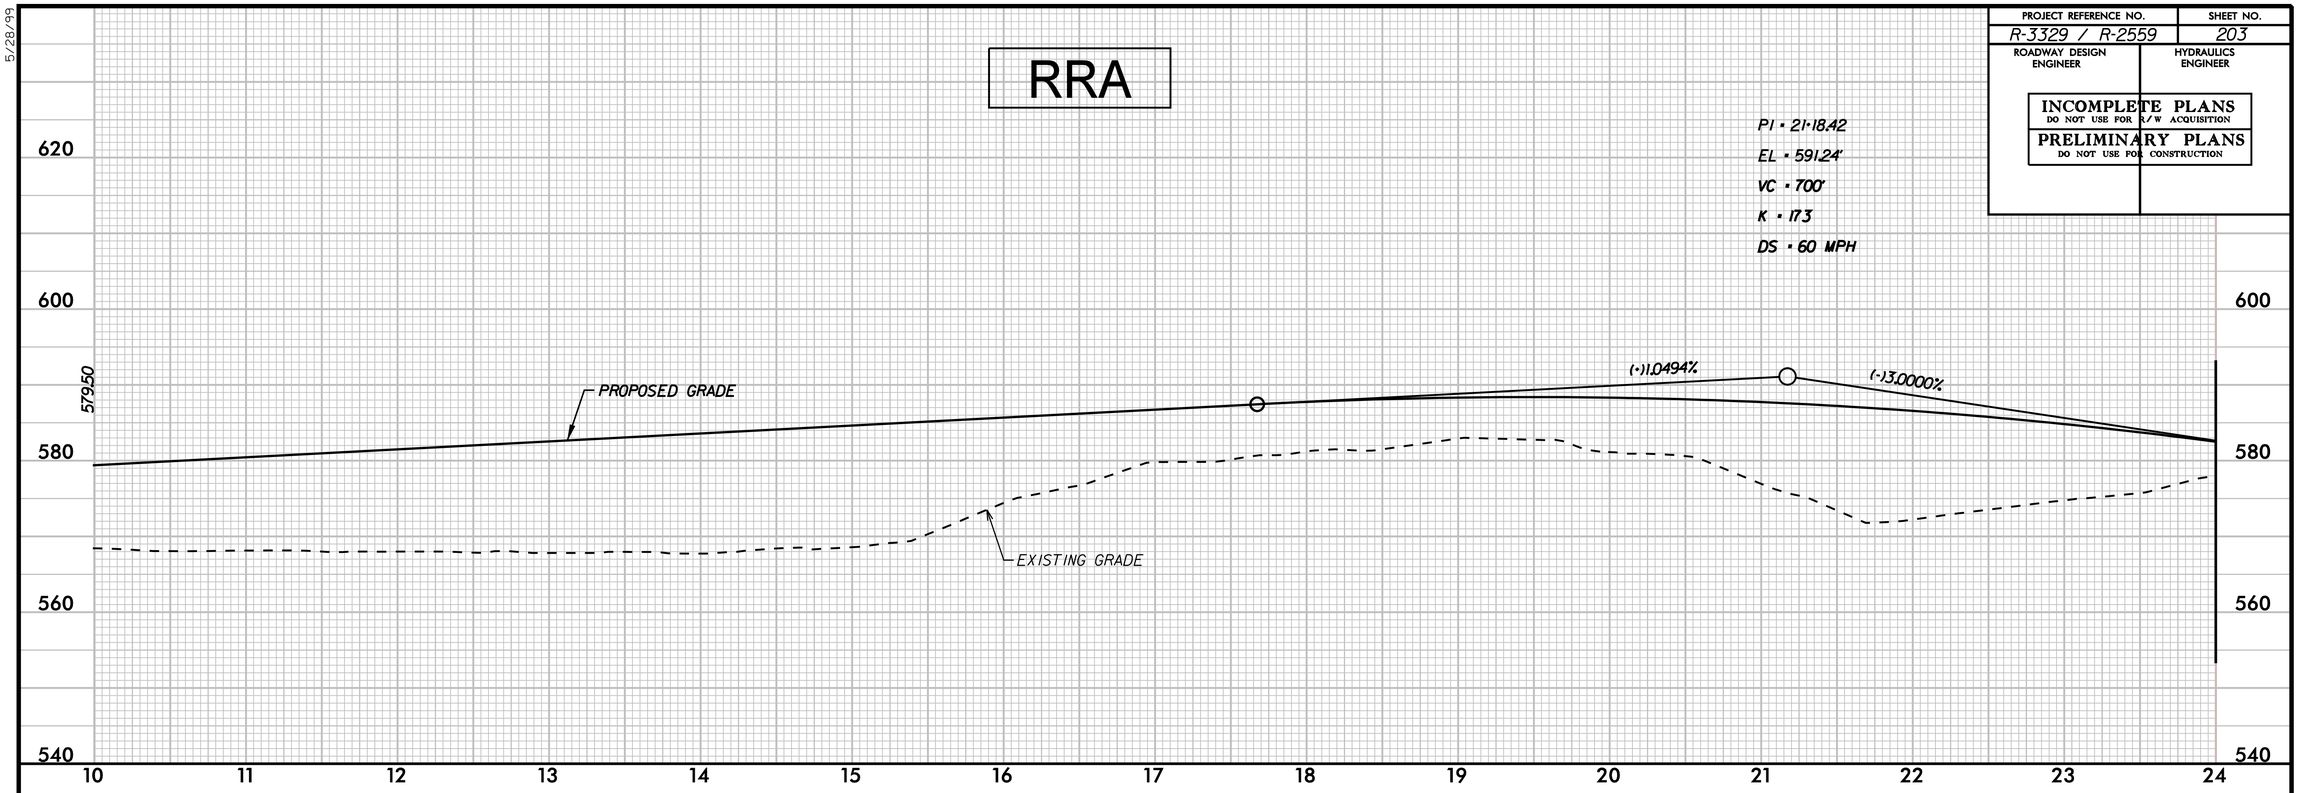

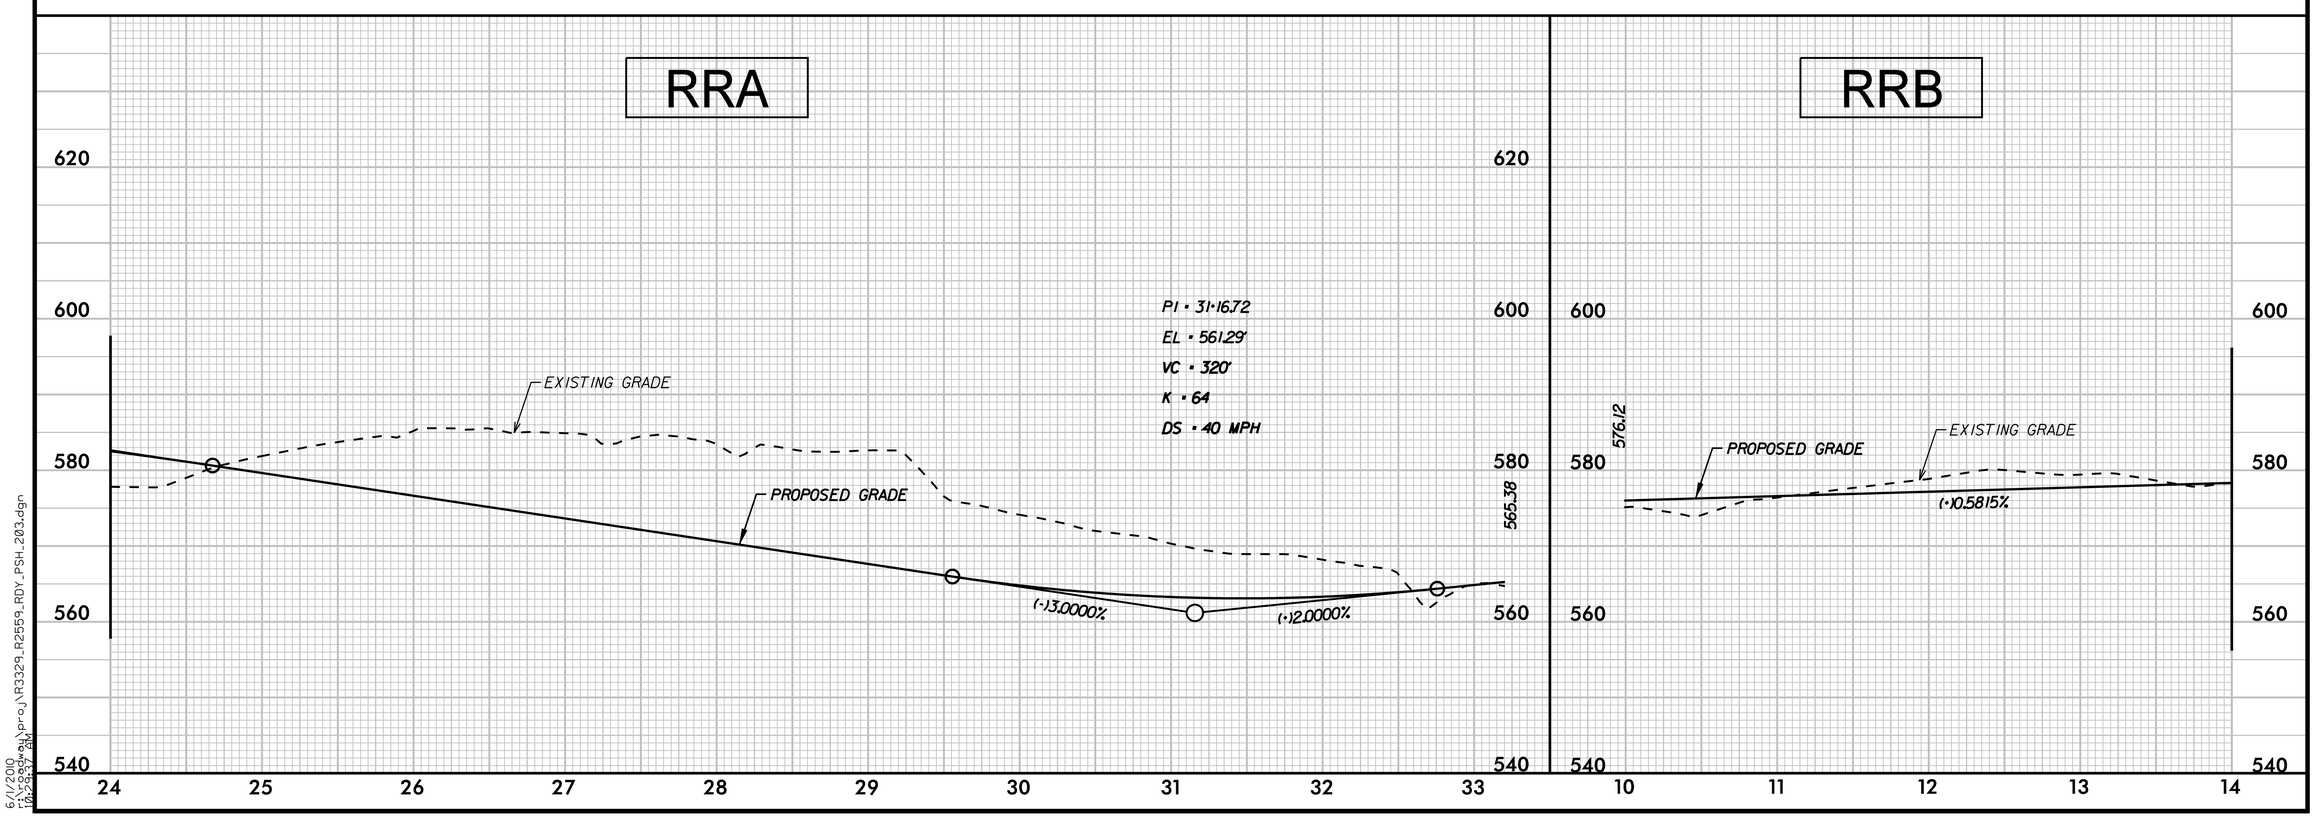

5/28/99

6/1/2010
r:\roadway\proj\R3329_R2559_RDY_PSH_203.dgn
10:23:17 AM

PROJECT REFERENCE NO.	SHEET NO.
R-3329 / R-2559	204
ROADWAY DESIGN ENGINEER	HYDRAULICS ENGINEER

INCOMPLETE PLANS
DO NOT USE FOR R/W ACQUISITION

PRELIMINARY PLANS
DO NOT USE FOR CONSTRUCTION

RRB

PI = 17+50.00
EL = 580.48'
VC = 300'
K = 181
DS = 60 MPH

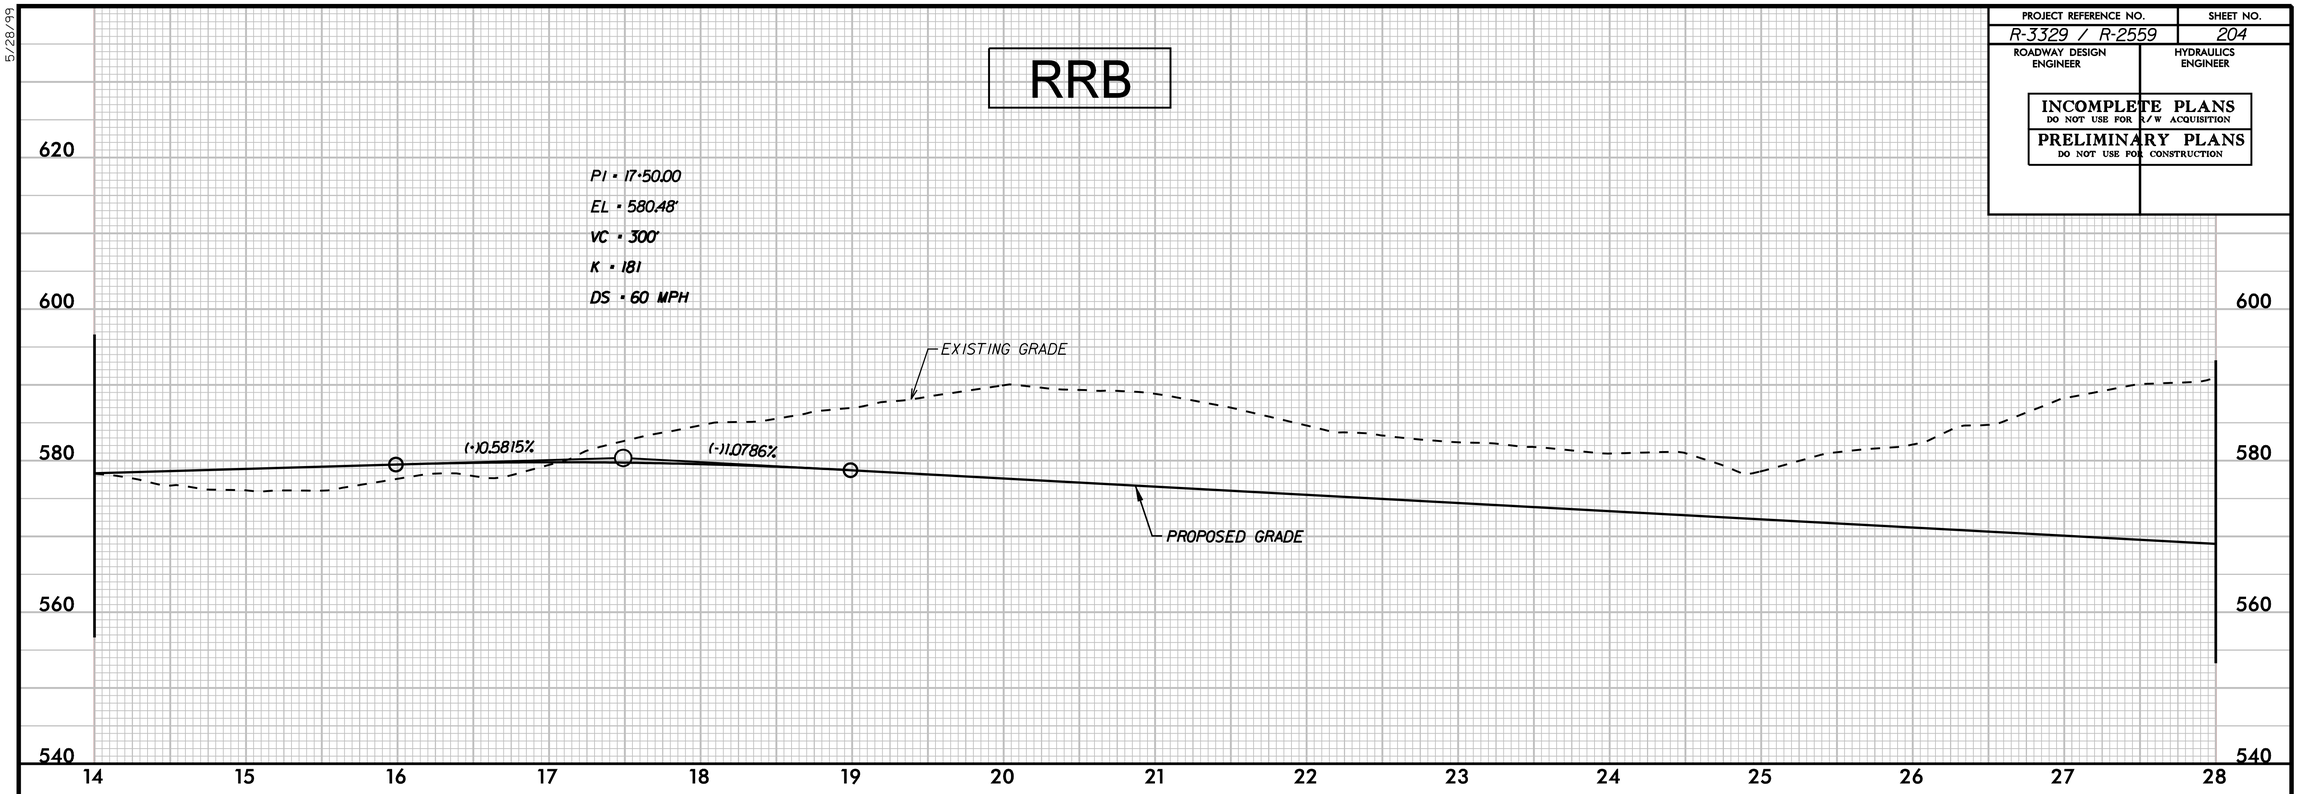

RRB

PI = 32+50.00
EL = 564.30'
VC = 400'
K = 219
DS = 75 MPH

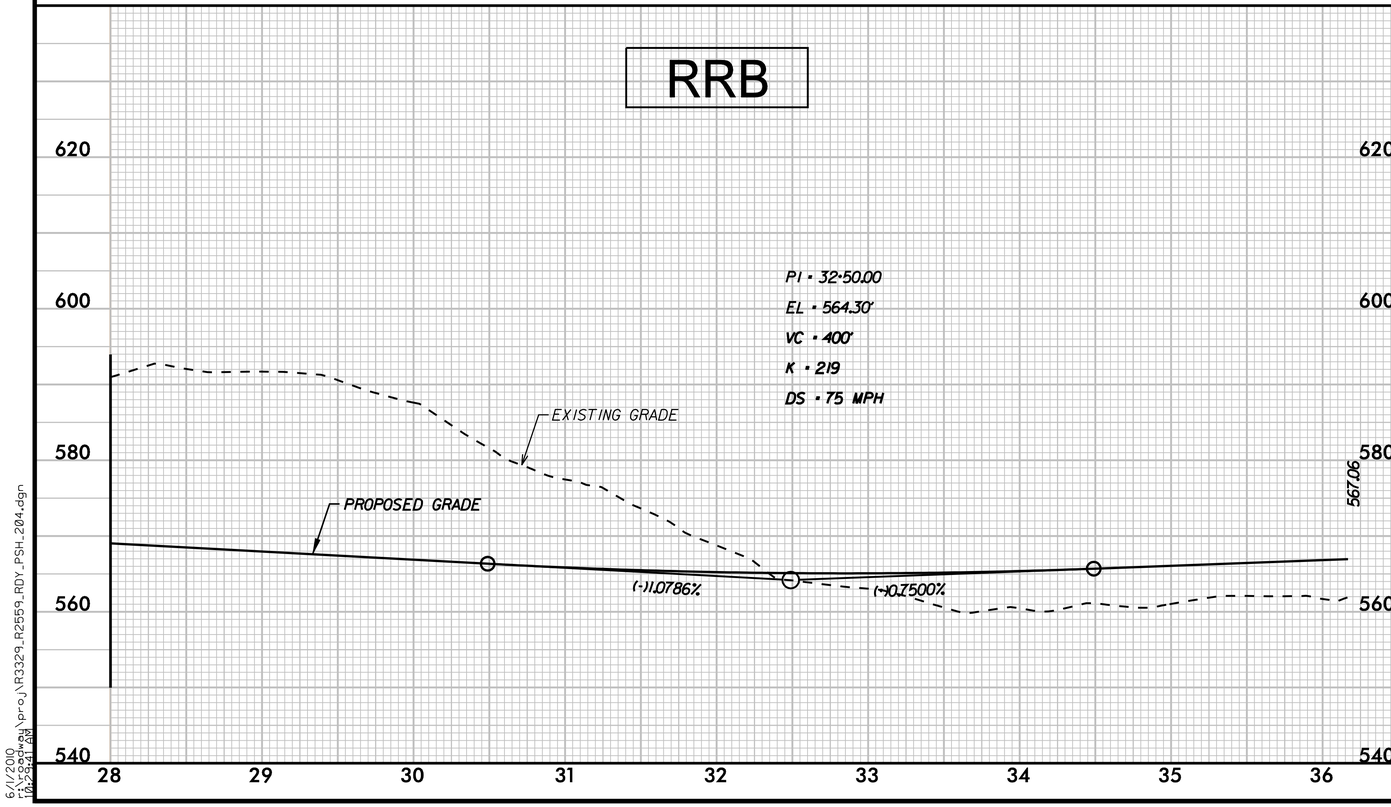

RRC

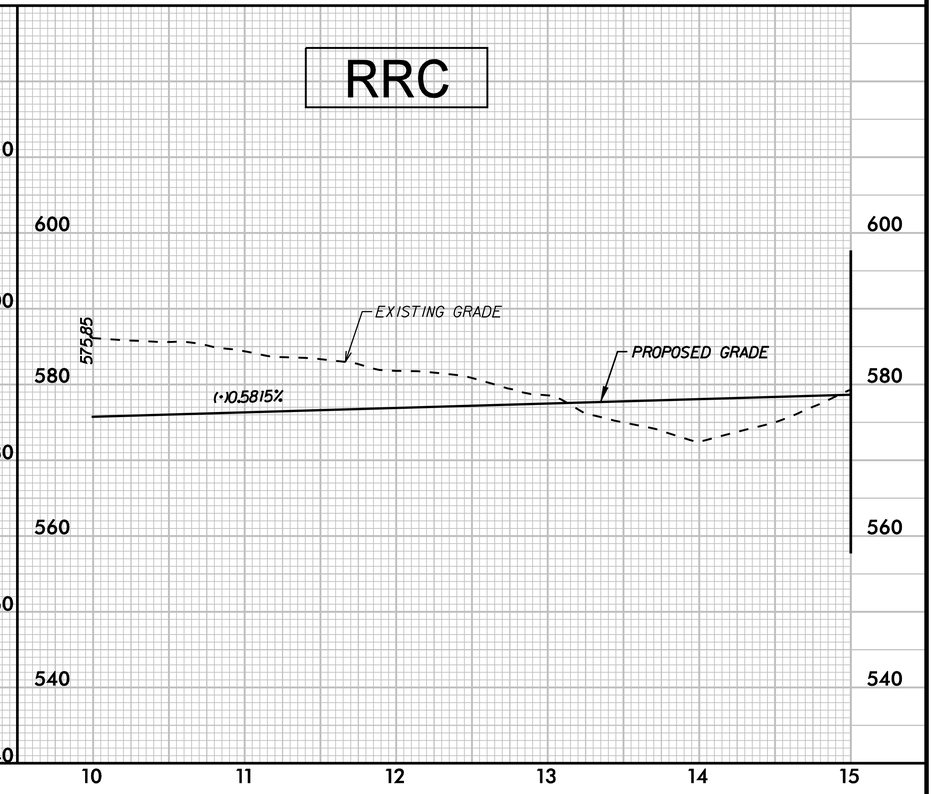

5/28/99

6/1/2010
r:\roadway\proj\R3329_R2559_RDY_PSH_204.dgn
02:44 PM

PROJECT REFERENCE NO.	SHEET NO.
R-3329 / R-2559	205
ROADWAY DESIGN ENGINEER	HYDRAULICS ENGINEER

INCOMPLETE PLANS
DO NOT USE FOR R/W ACQUISITION

PRELIMINARY PLANS
DO NOT USE FOR CONSTRUCTION

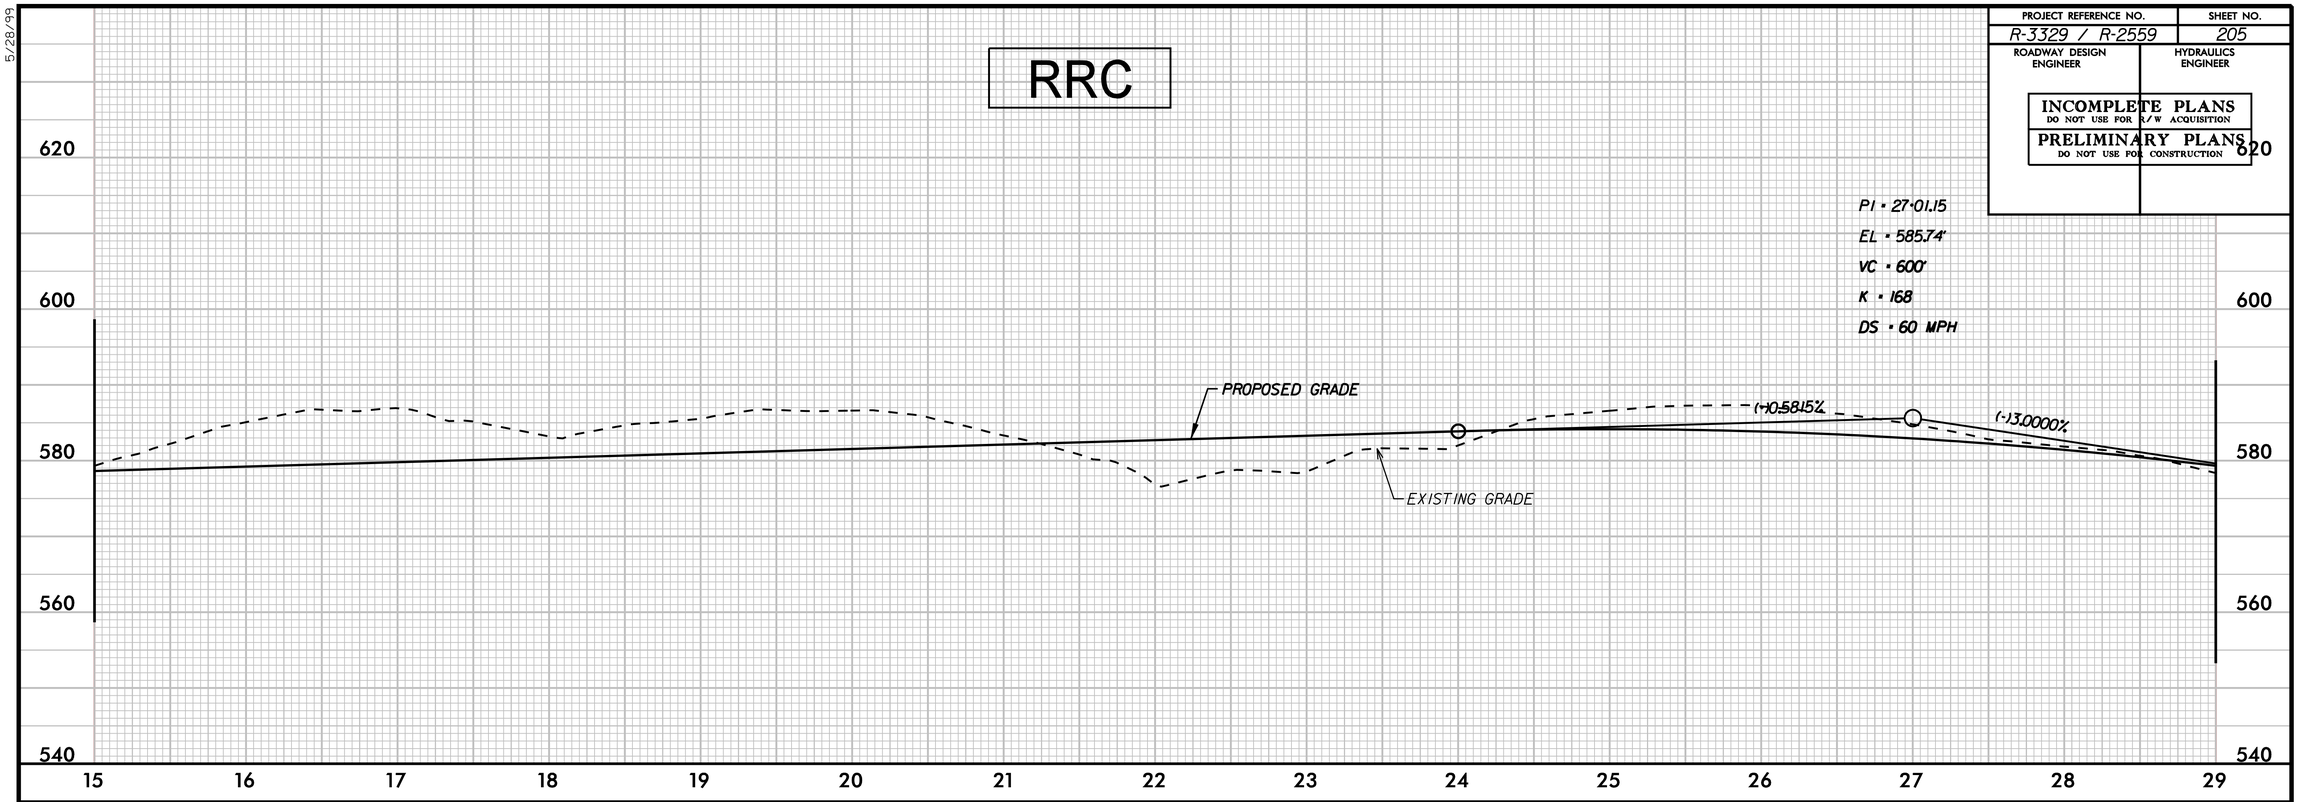

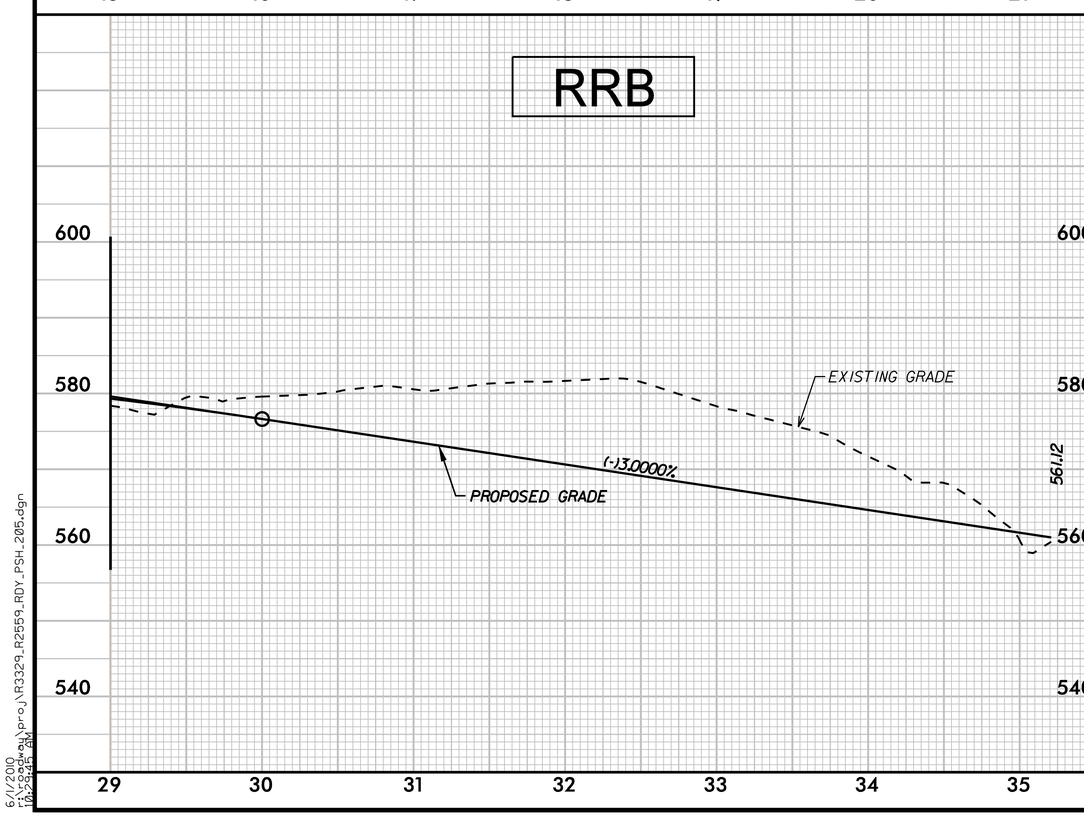

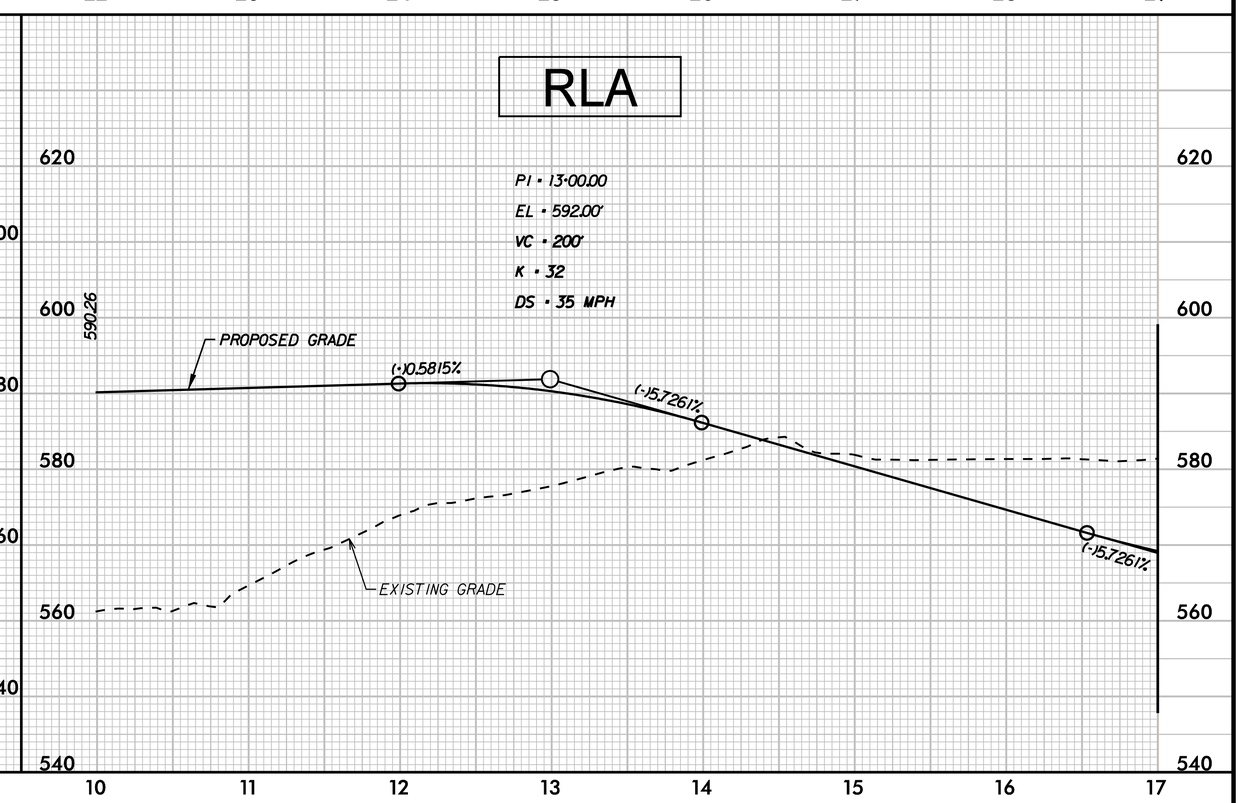

5/28/99

6/1/2010
r:\roadway\proj\R3329_R2559_RDY_PSH_205.dgn
10:24:45 AM

PROJECT REFERENCE NO.	SHEET NO.
R-3329 / R-2559	206
ROADWAY DESIGN ENGINEER	HYDRAULICS ENGINEER

INCOMPLETE PLANS
DO NOT USE FOR R/W ACQUISITION

PRELIMINARY PLANS
DO NOT USE FOR CONSTRUCTION

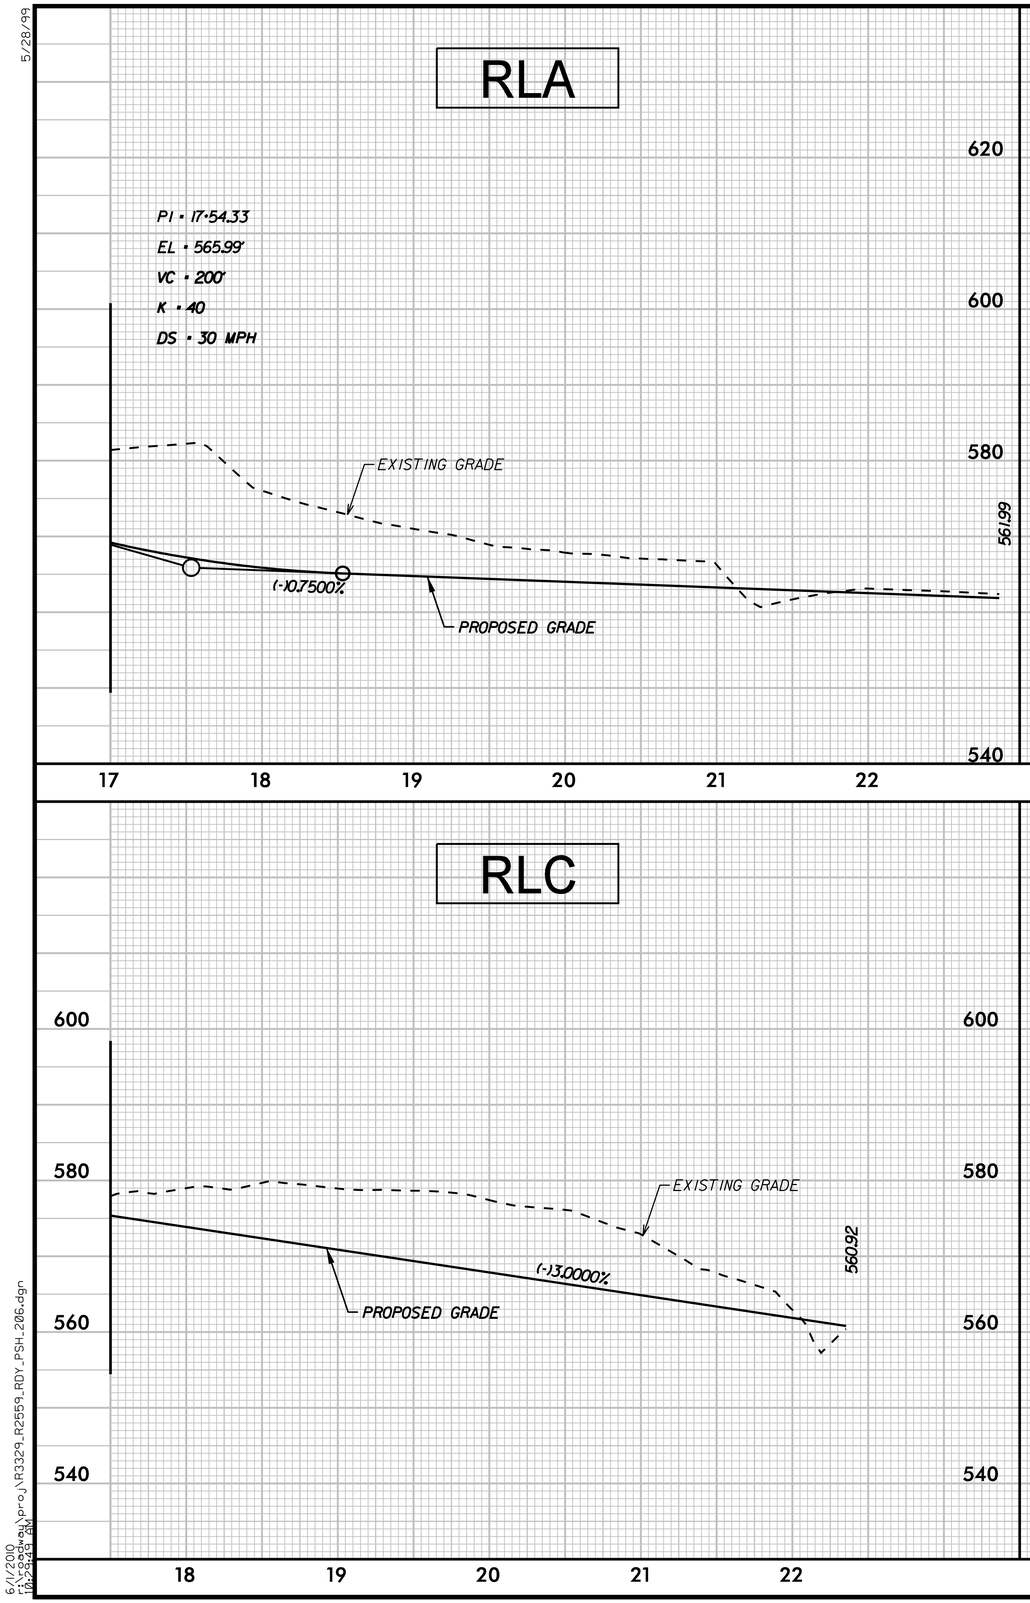

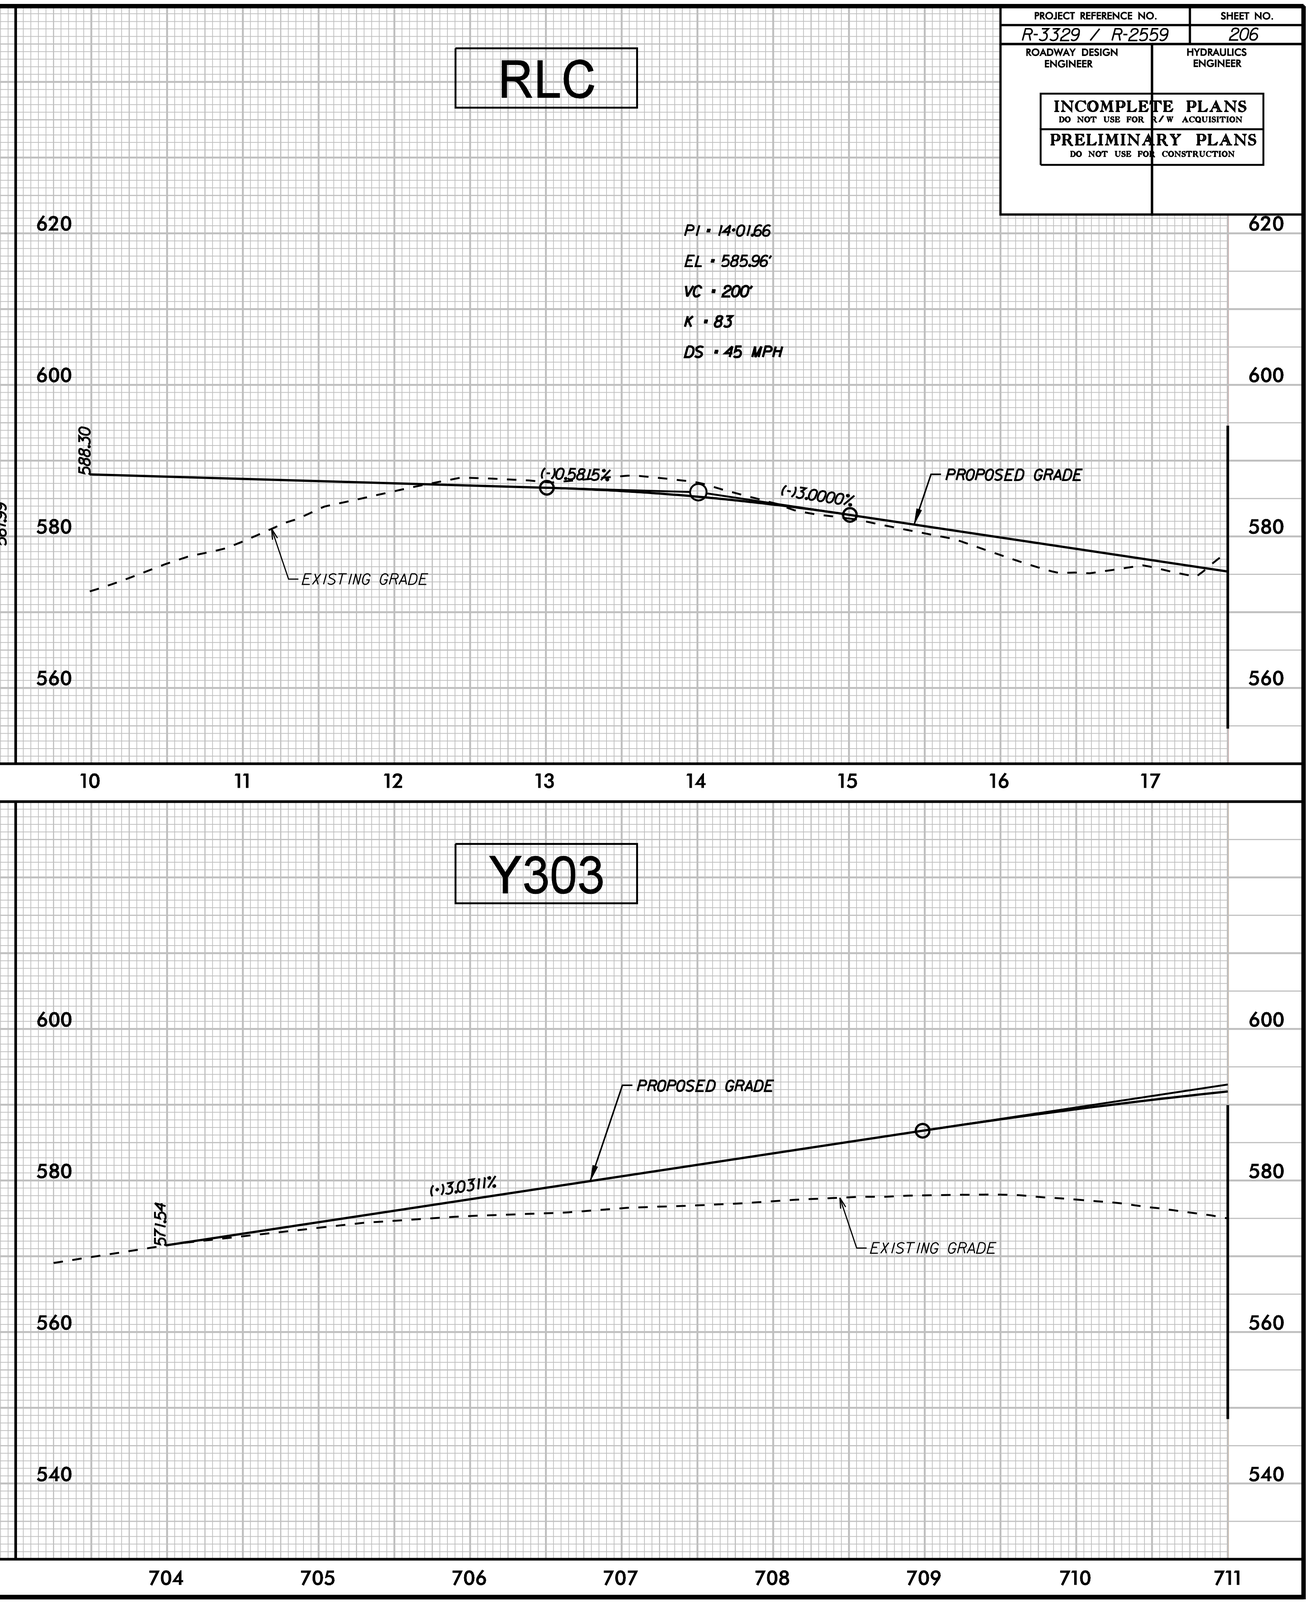

6/1/2010
r:\roadway\proj\R3329_R2559_RDY_PSH_206.dgn
10:24:49 AM

PROJECT REFERENCE NO.	SHEET NO.
R-3329 / R-2559	207
ROADWAY DESIGN ENGINEER	HYDRAULICS ENGINEER

INCOMPLETE PLANS
DO NOT USE FOR R/W ACQUISITION

PRELIMINARY PLANS
DO NOT USE FOR CONSTRUCTION

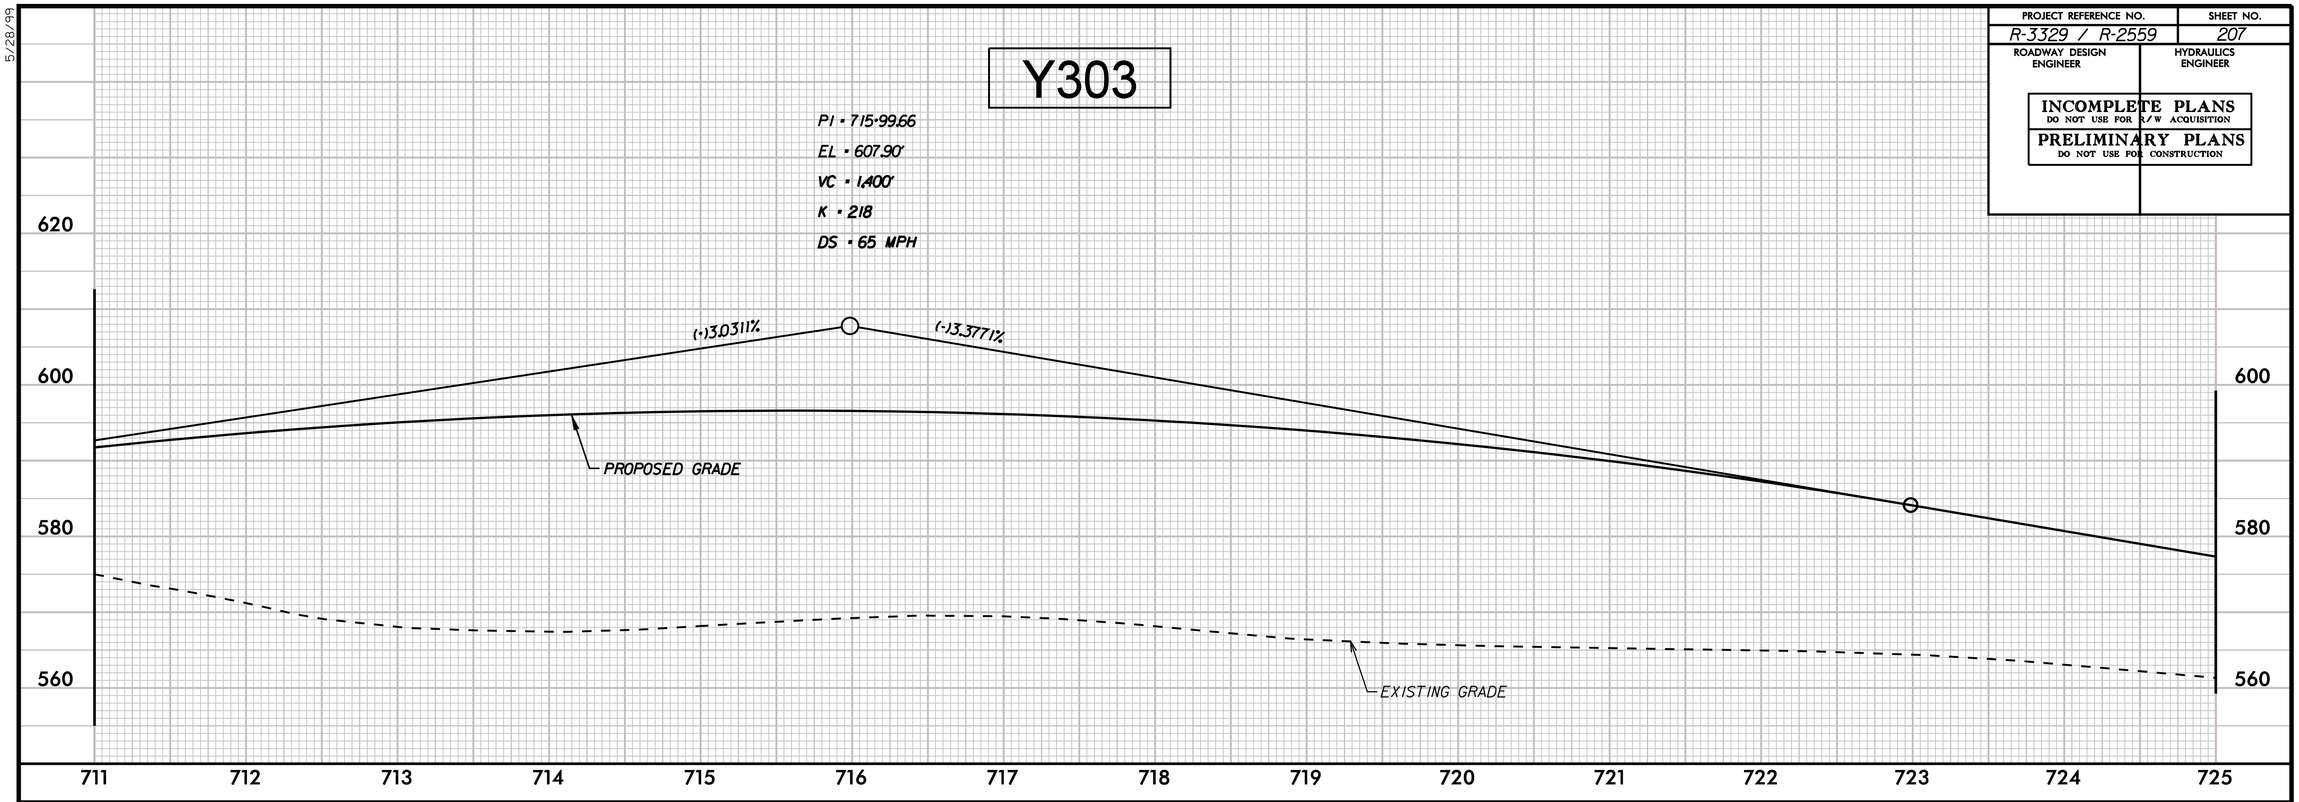

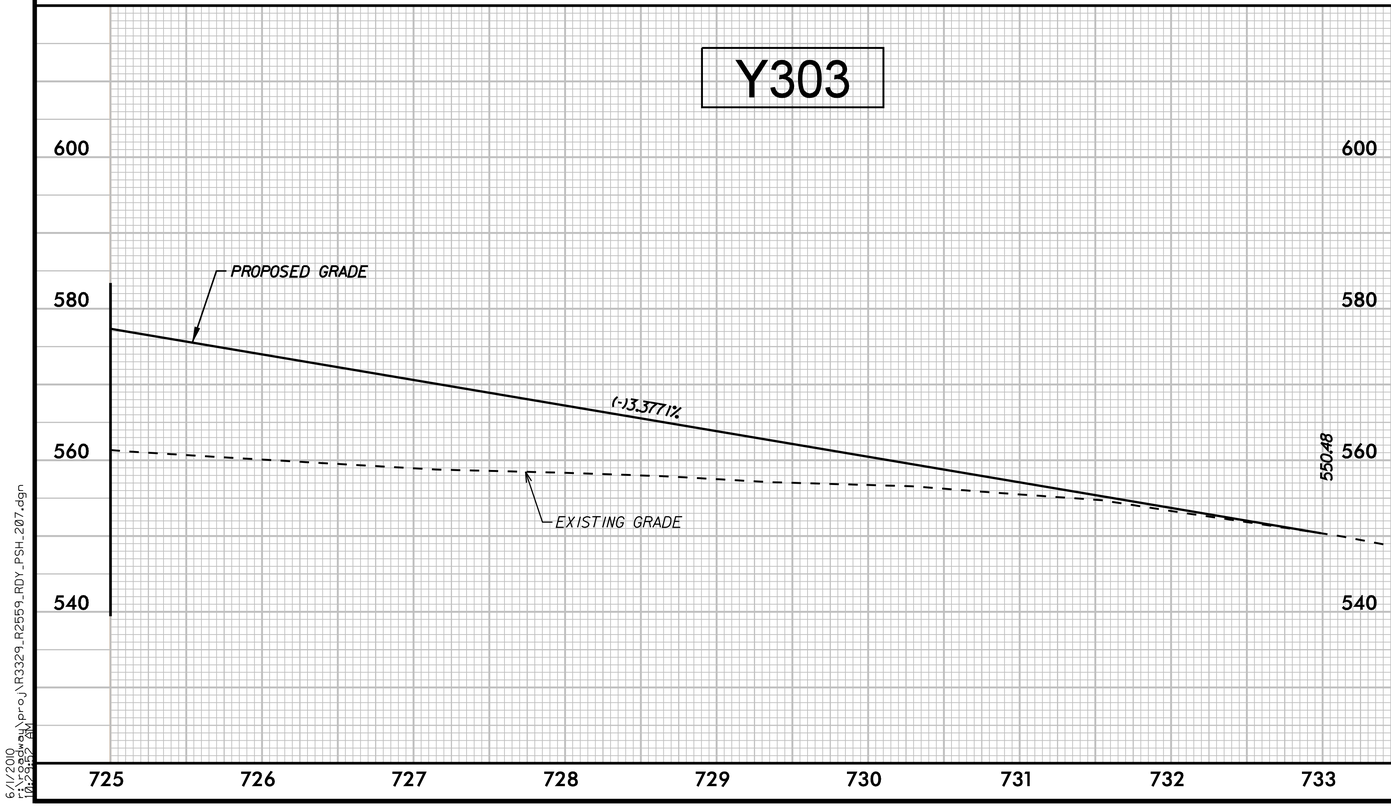

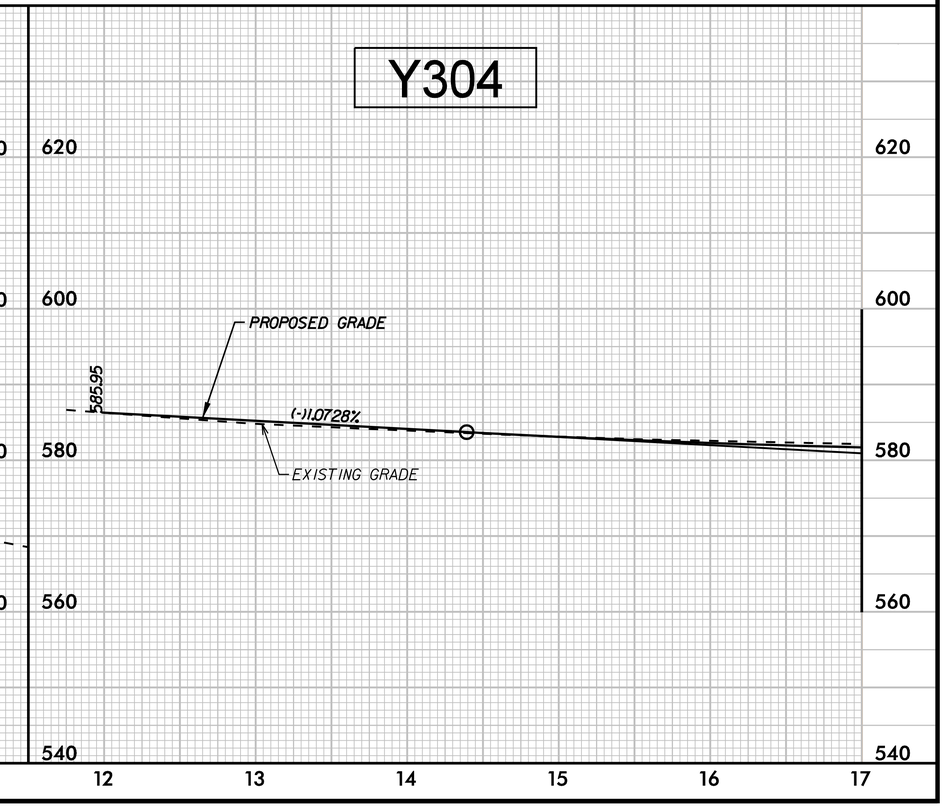

5/28/99

6/1/2010
r:\roadway\proj\R3329_R2559_RDY_PSH_207.dgn
10:24:07 AM

PROJECT REFERENCE NO.	SHEET NO.
R-3329 / R-2559	208
ROADWAY DESIGN ENGINEER	HYDRAULICS ENGINEER

INCOMPLETE PLANS
DO NOT USE FOR R/W ACQUISITION

PRELIMINARY PLANS
DO NOT USE FOR CONSTRUCTION

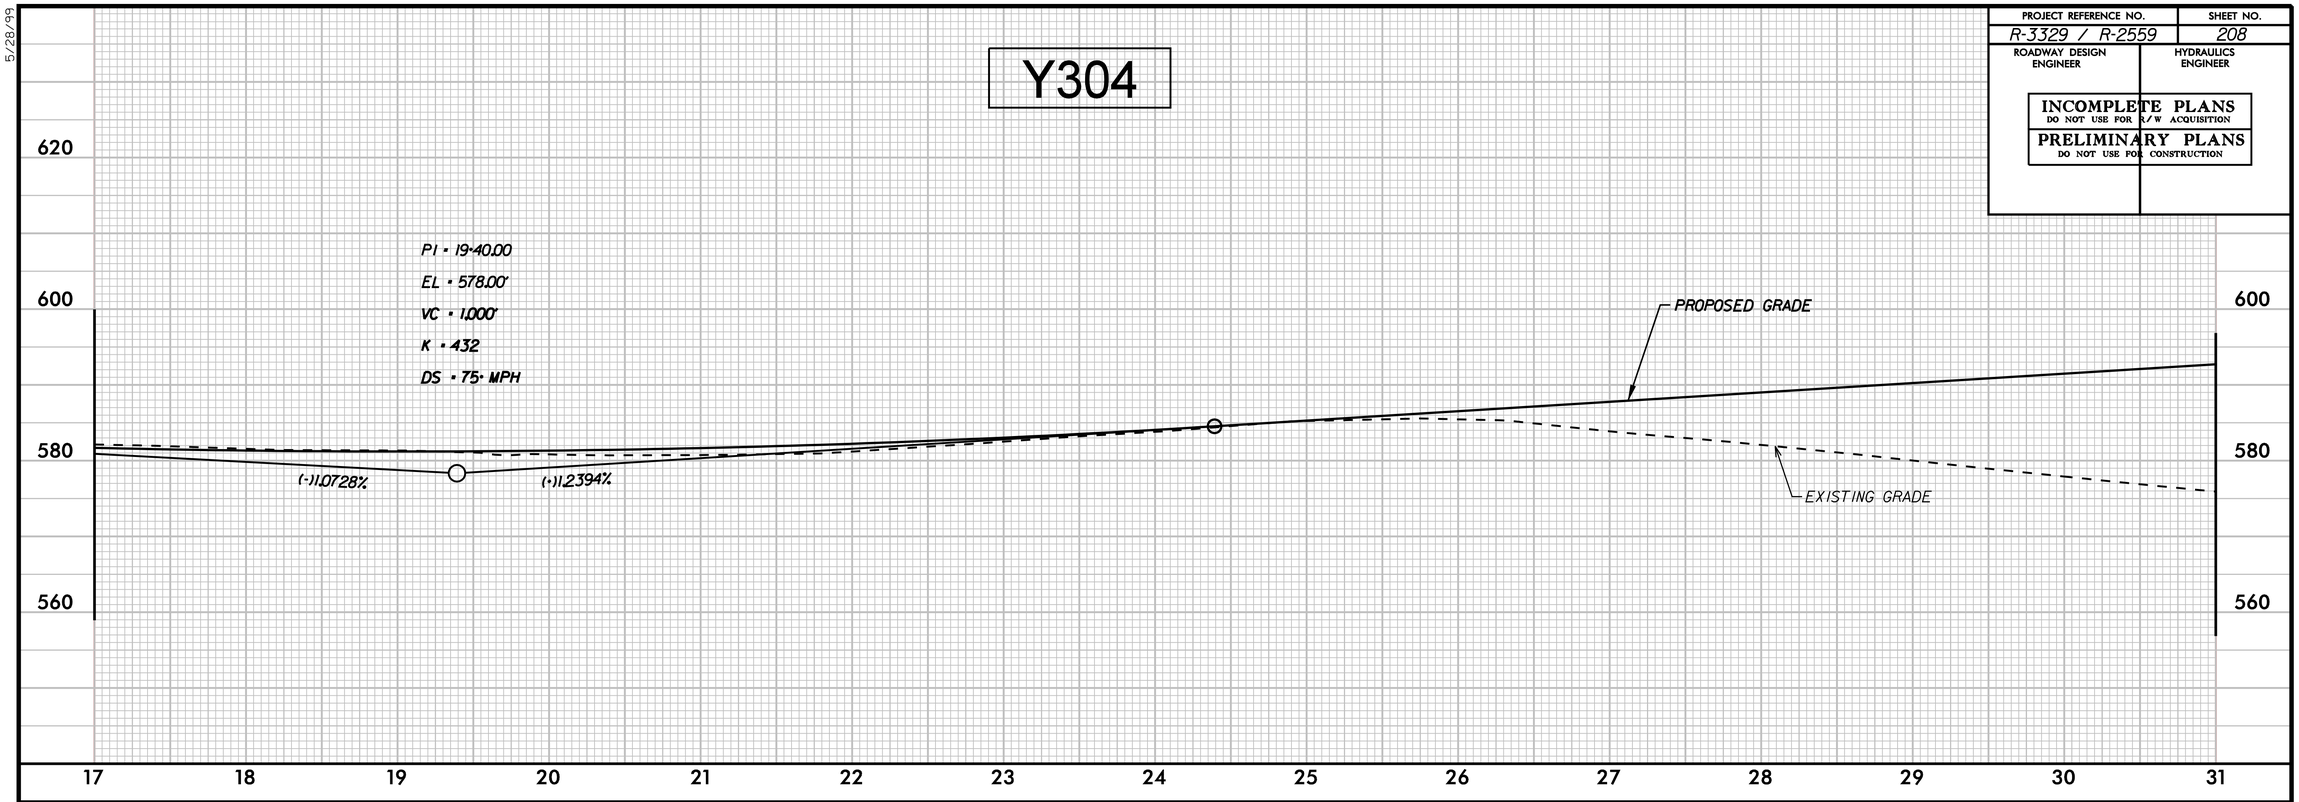

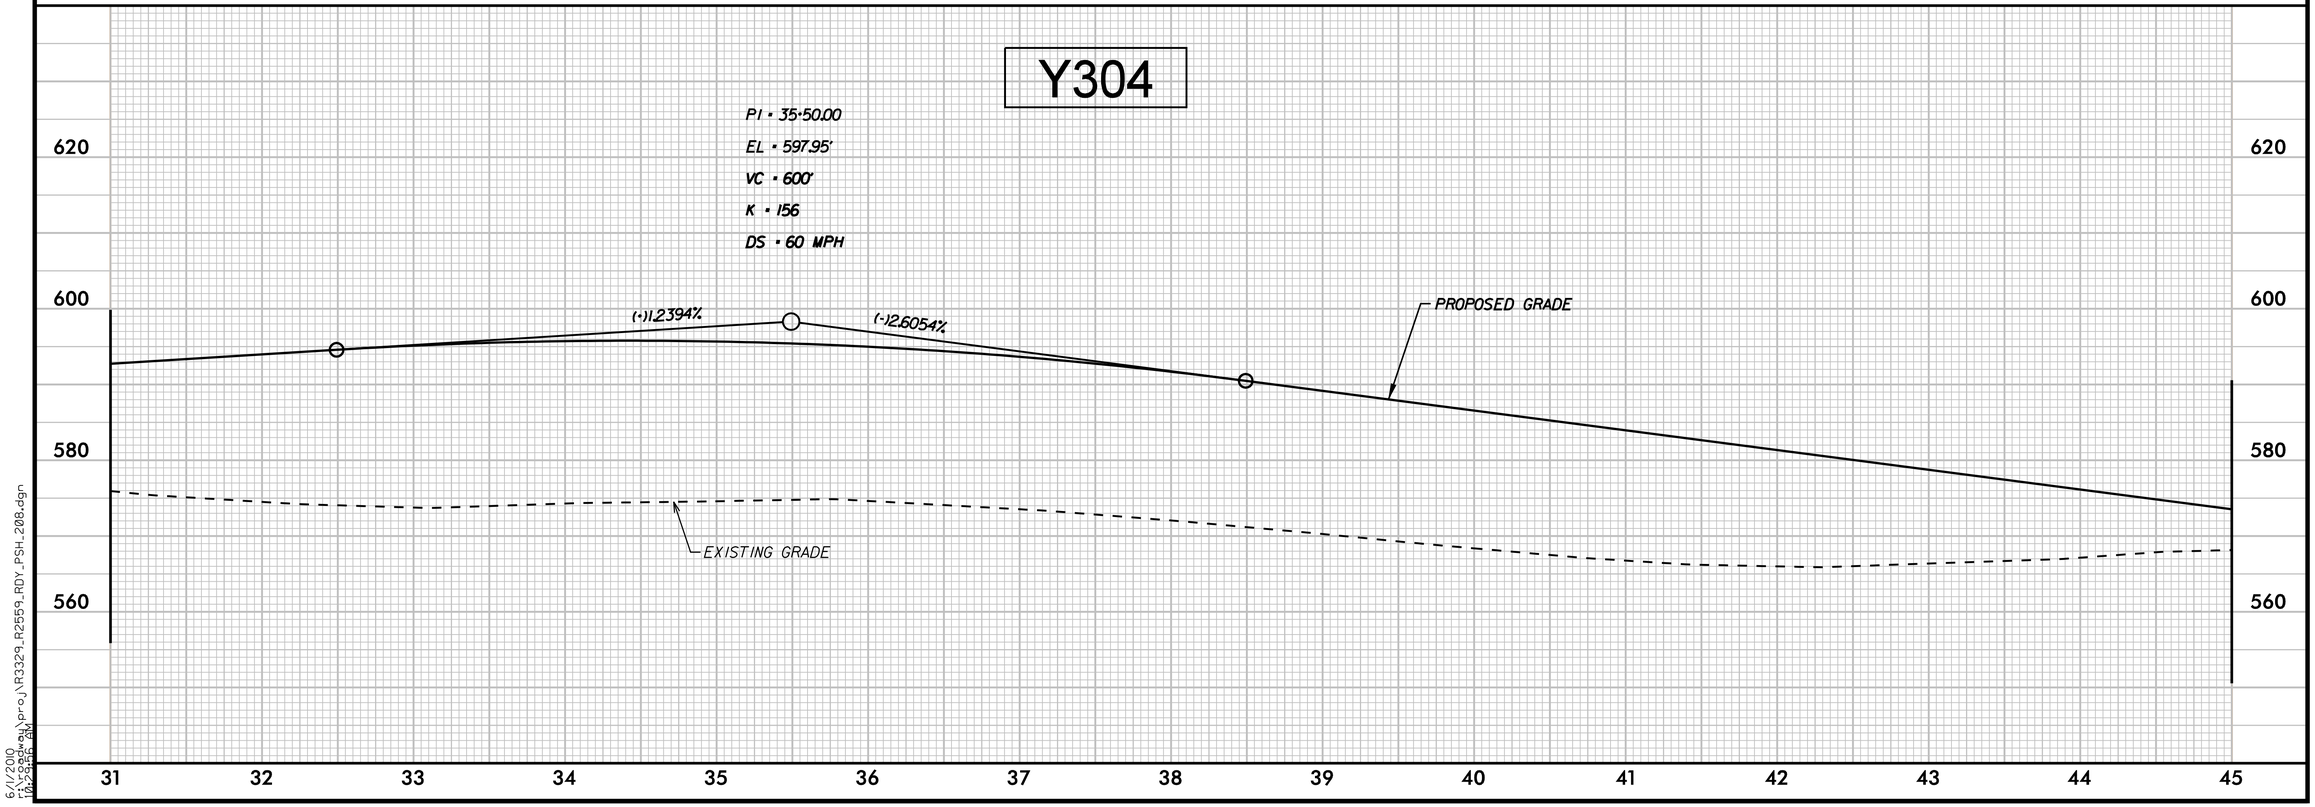

5/28/99

6/1/2010
r:\roadway\proj\R3329_R2559_RDY_PSH_208.dgn
10:24:16 AM

PROJECT REFERENCE NO.	SHEET NO.
R-3329 / R-2559	209
ROADWAY DESIGN ENGINEER	HYDRAULICS ENGINEER

INCOMPLETE PLANS
DO NOT USE FOR R/W ACQUISITION

PRELIMINARY PLANS
DO NOT USE FOR CONSTRUCTION

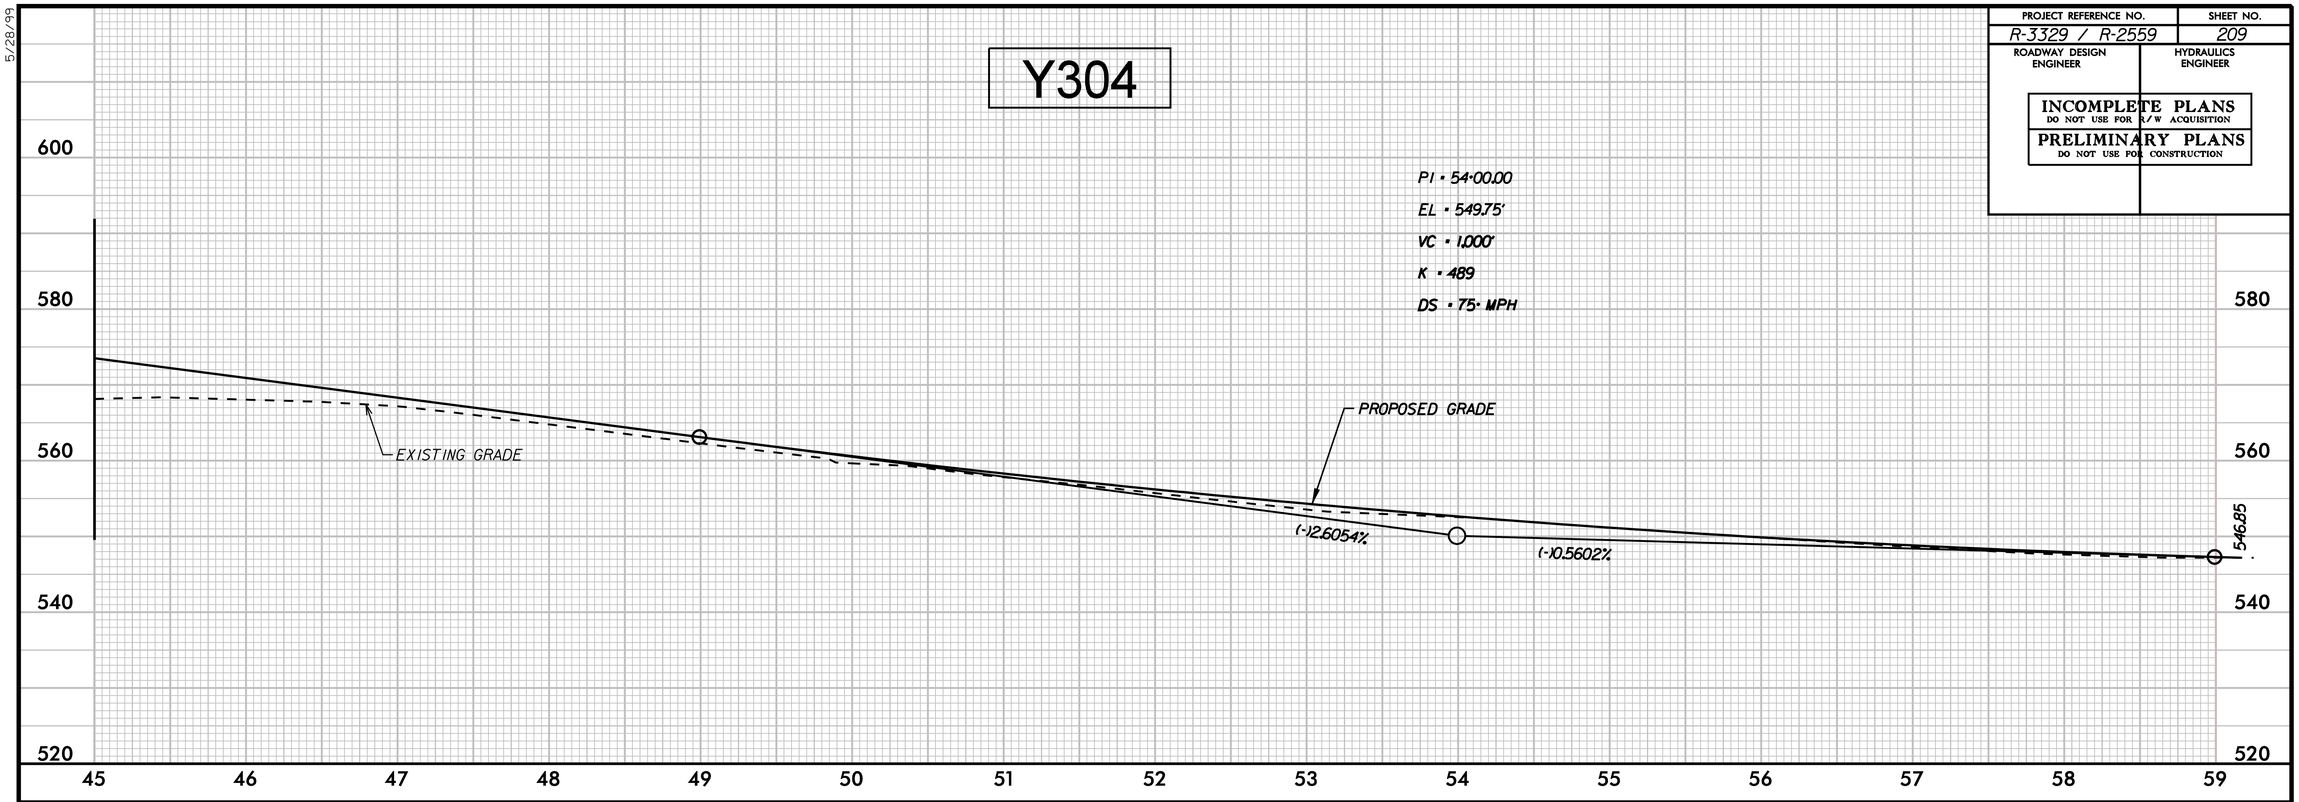

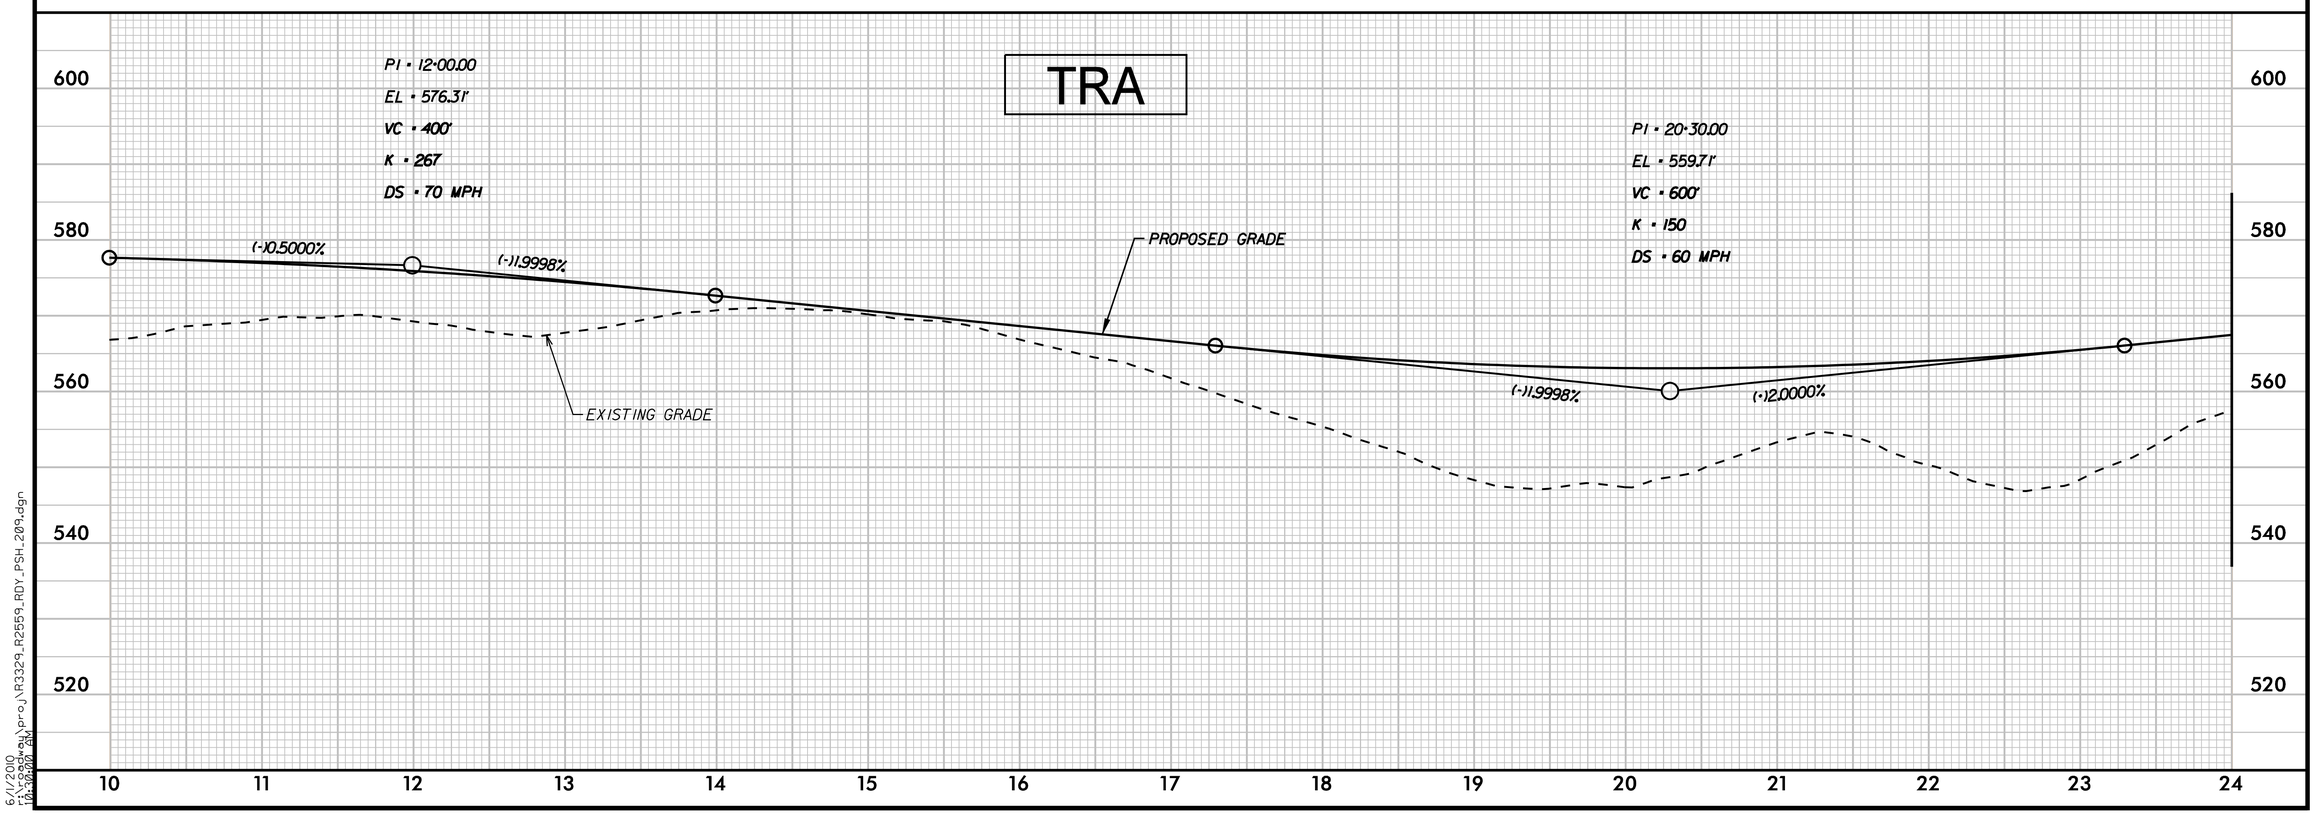

5/28/99

6/1/2010
r:\roadway\proj\R3329_R2559_RDY_PSH_209.dgn
10:30:07 AM

PROJECT REFERENCE NO.	SHEET NO.
R-3329 / R-2559	210
ROADWAY DESIGN ENGINEER	HYDRAULICS ENGINEER

INCOMPLETE PLANS
DO NOT USE FOR R/W ACQUISITION

PRELIMINARY PLANS
DO NOT USE FOR CONSTRUCTION

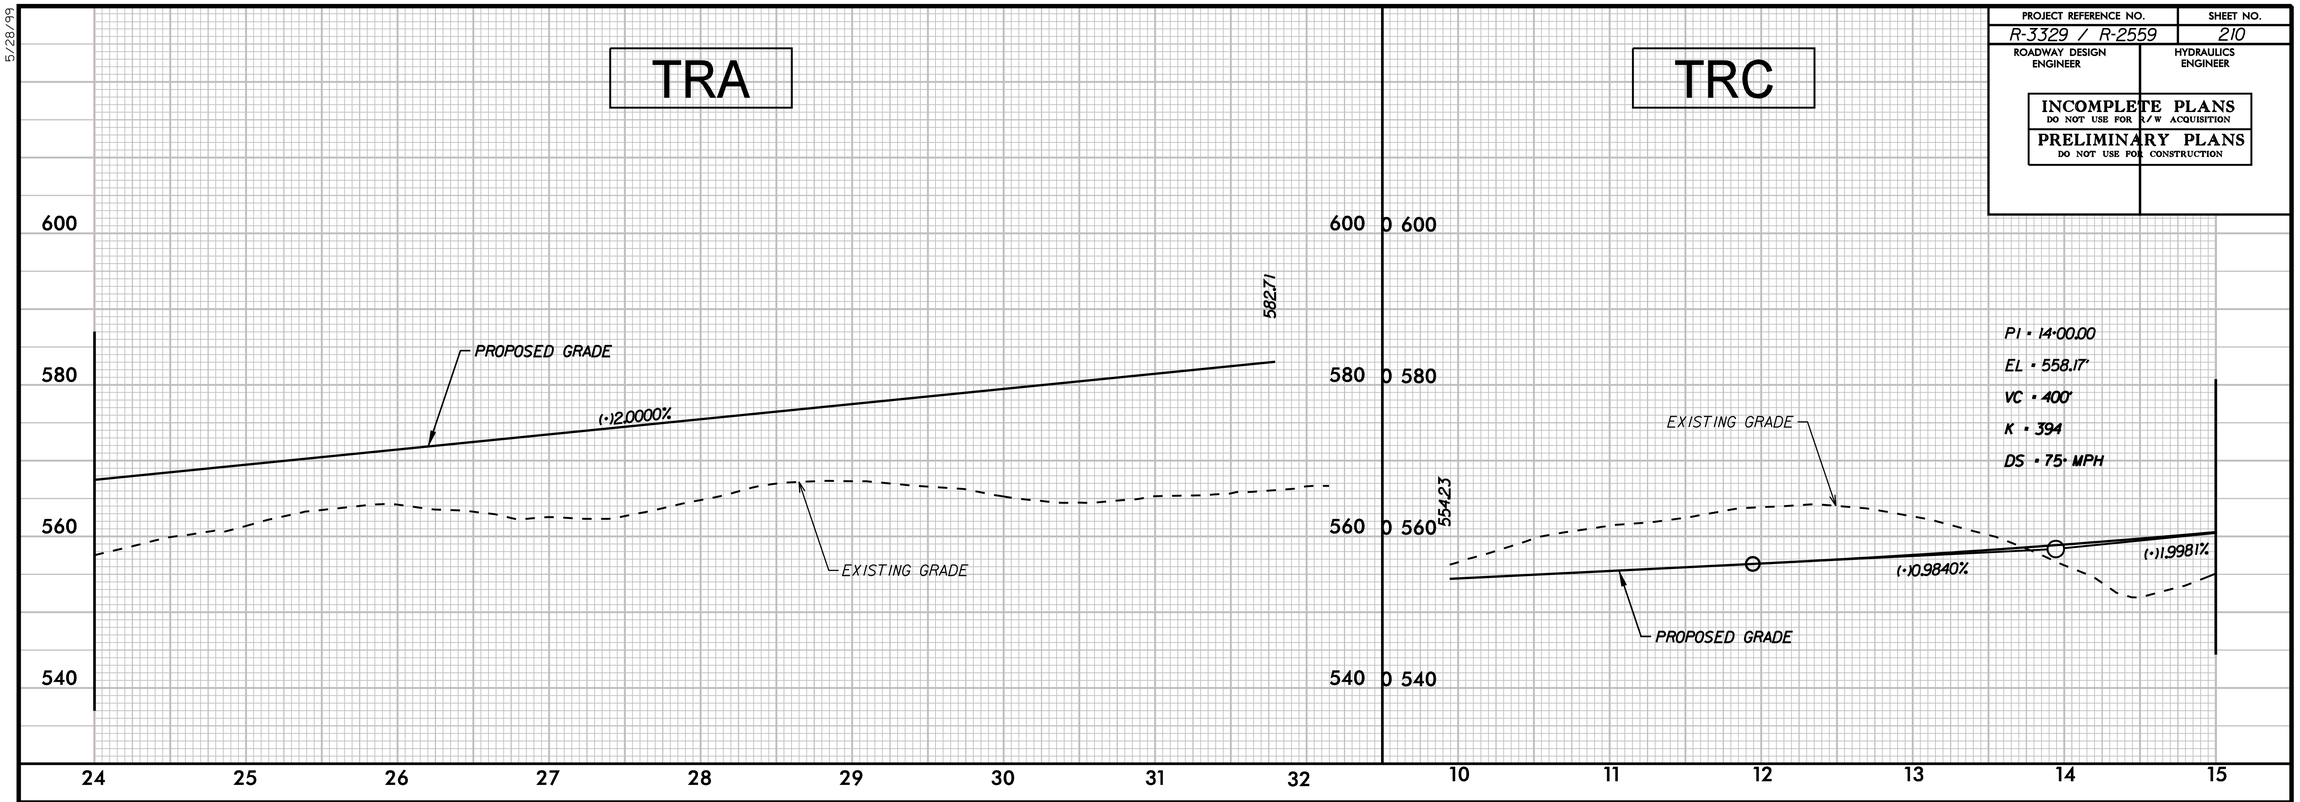

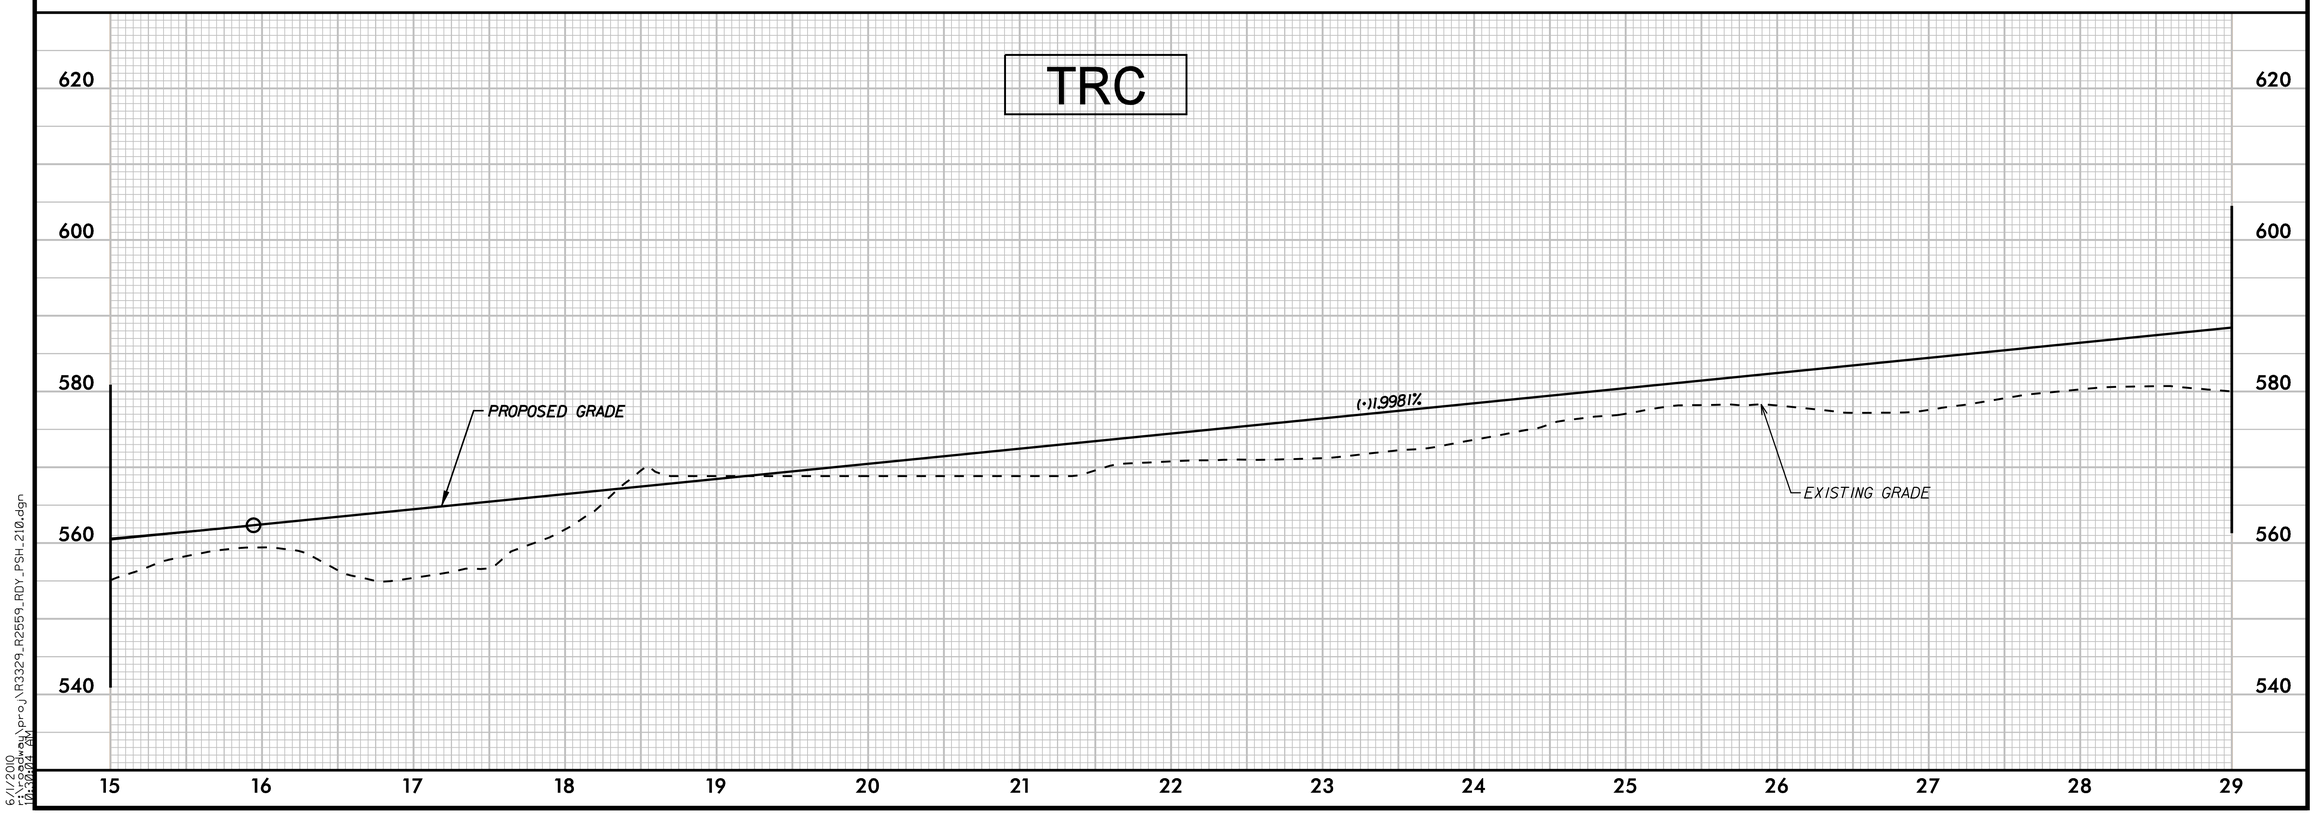

5/28/99

6/1/2010
r:\roadway\proj\R3329_R2559_RDY_PSH_210.dgn
04:30:04 PM

PROJECT REFERENCE NO.	SHEET NO.
R-3329 / R-2559	211
ROADWAY DESIGN ENGINEER	HYDRAULICS ENGINEER

INCOMPLETE PLANS
DO NOT USE FOR R/W ACQUISITION

PRELIMINARY PLANS
DO NOT USE FOR CONSTRUCTION

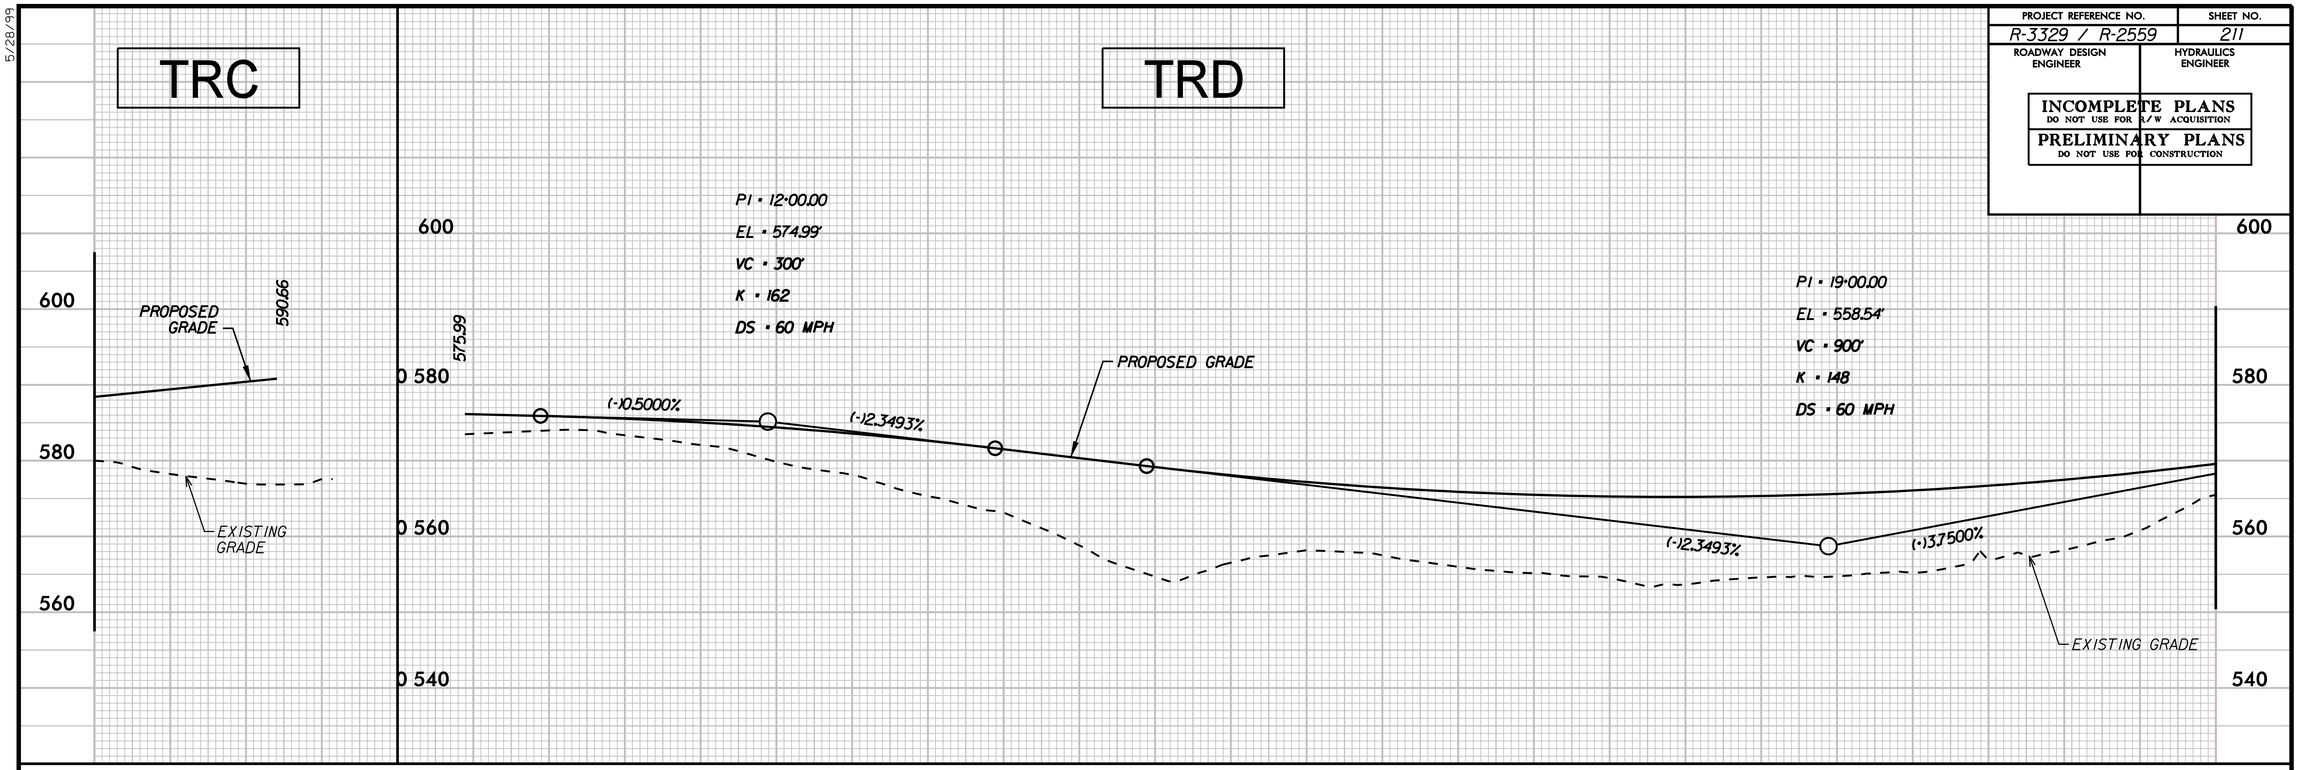

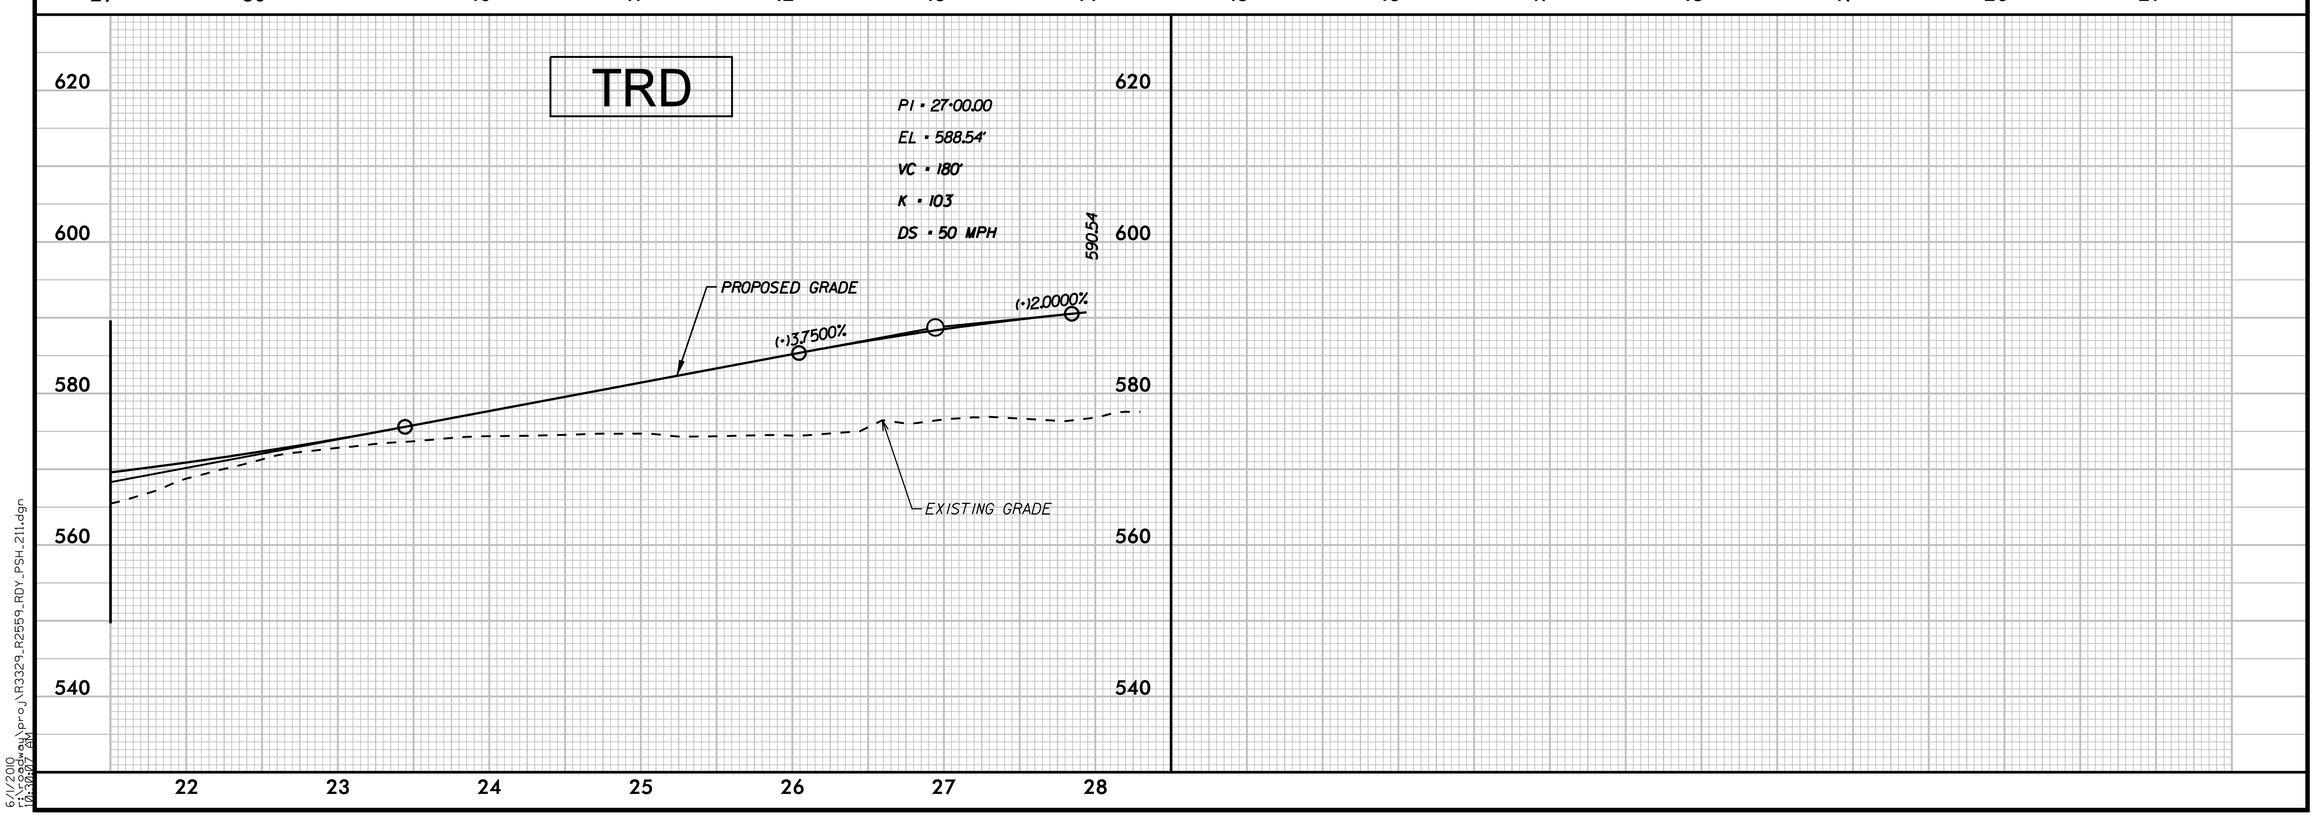

5/28/99

6/1/2010
r:\roadway\proj\R3329_R2559_RDY_PSH_211.dgn
10:20:07 AM

PROJECT REFERENCE NO.	SHEET NO.
R-3329 / R-2559	212
ROADWAY DESIGN ENGINEER	HYDRAULICS ENGINEER

INCOMPLETE PLANS
DO NOT USE FOR R/W ACQUISITION

PRELIMINARY PLANS
DO NOT USE FOR CONSTRUCTION

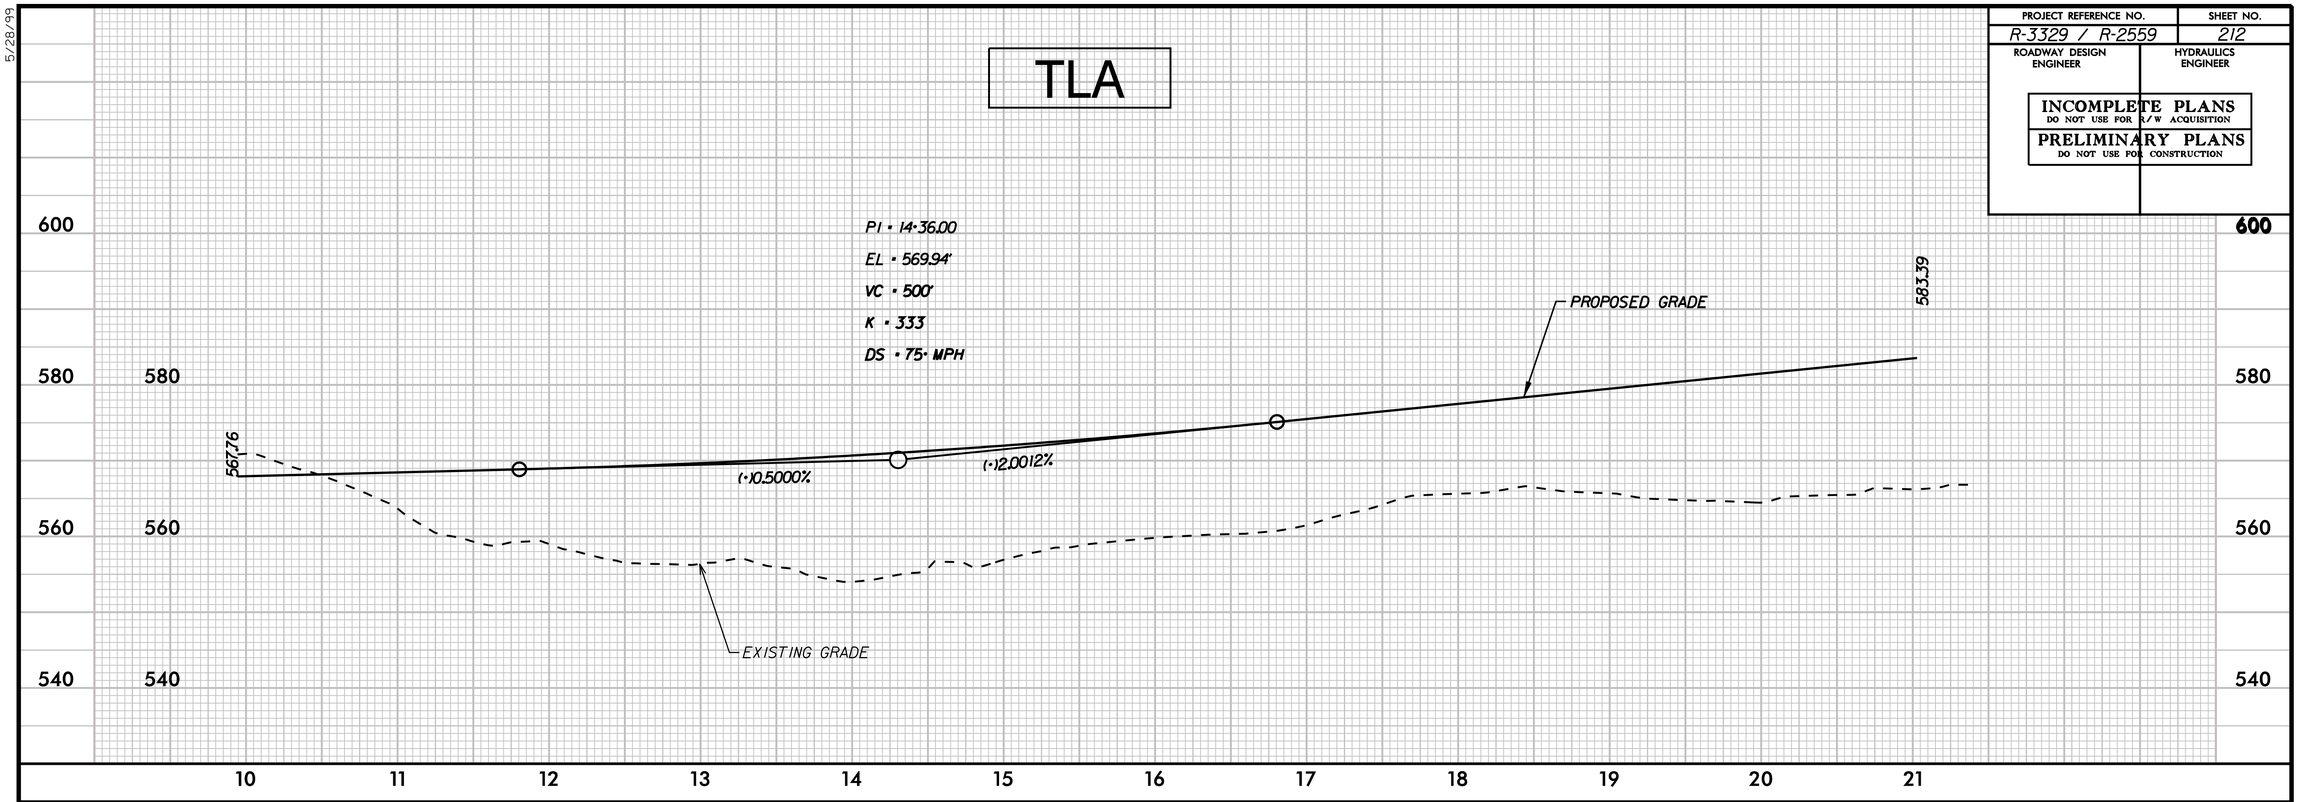

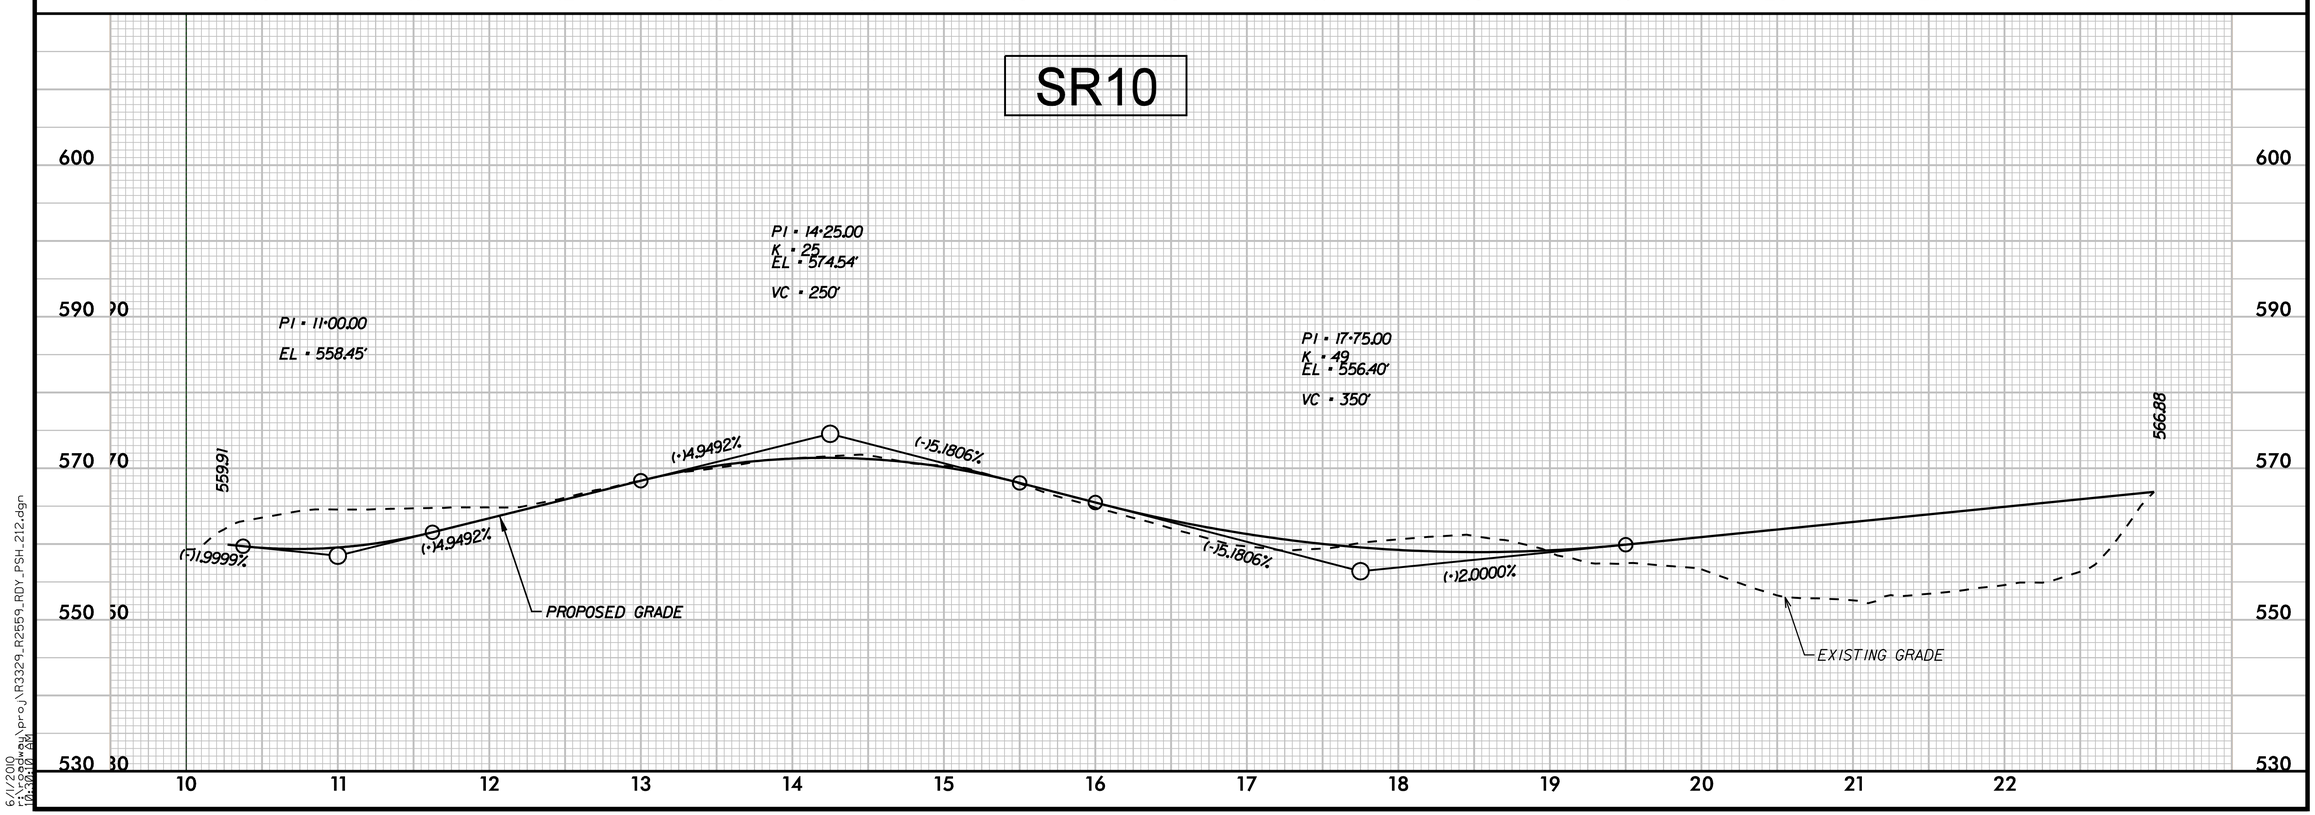

5/28/99

6/1/2010
r:\roadway\proj\R3329_R2559_RDY_PSH_212.dgn

PROJECT REFERENCE NO.	SHEET NO.
R-3329 / R-2559	213
ROADWAY DESIGN ENGINEER	HYDRAULICS ENGINEER

INCOMPLETE PLANS
DO NOT USE FOR R/W ACQUISITION

PRELIMINARY PLANS
DO NOT USE FOR CONSTRUCTION

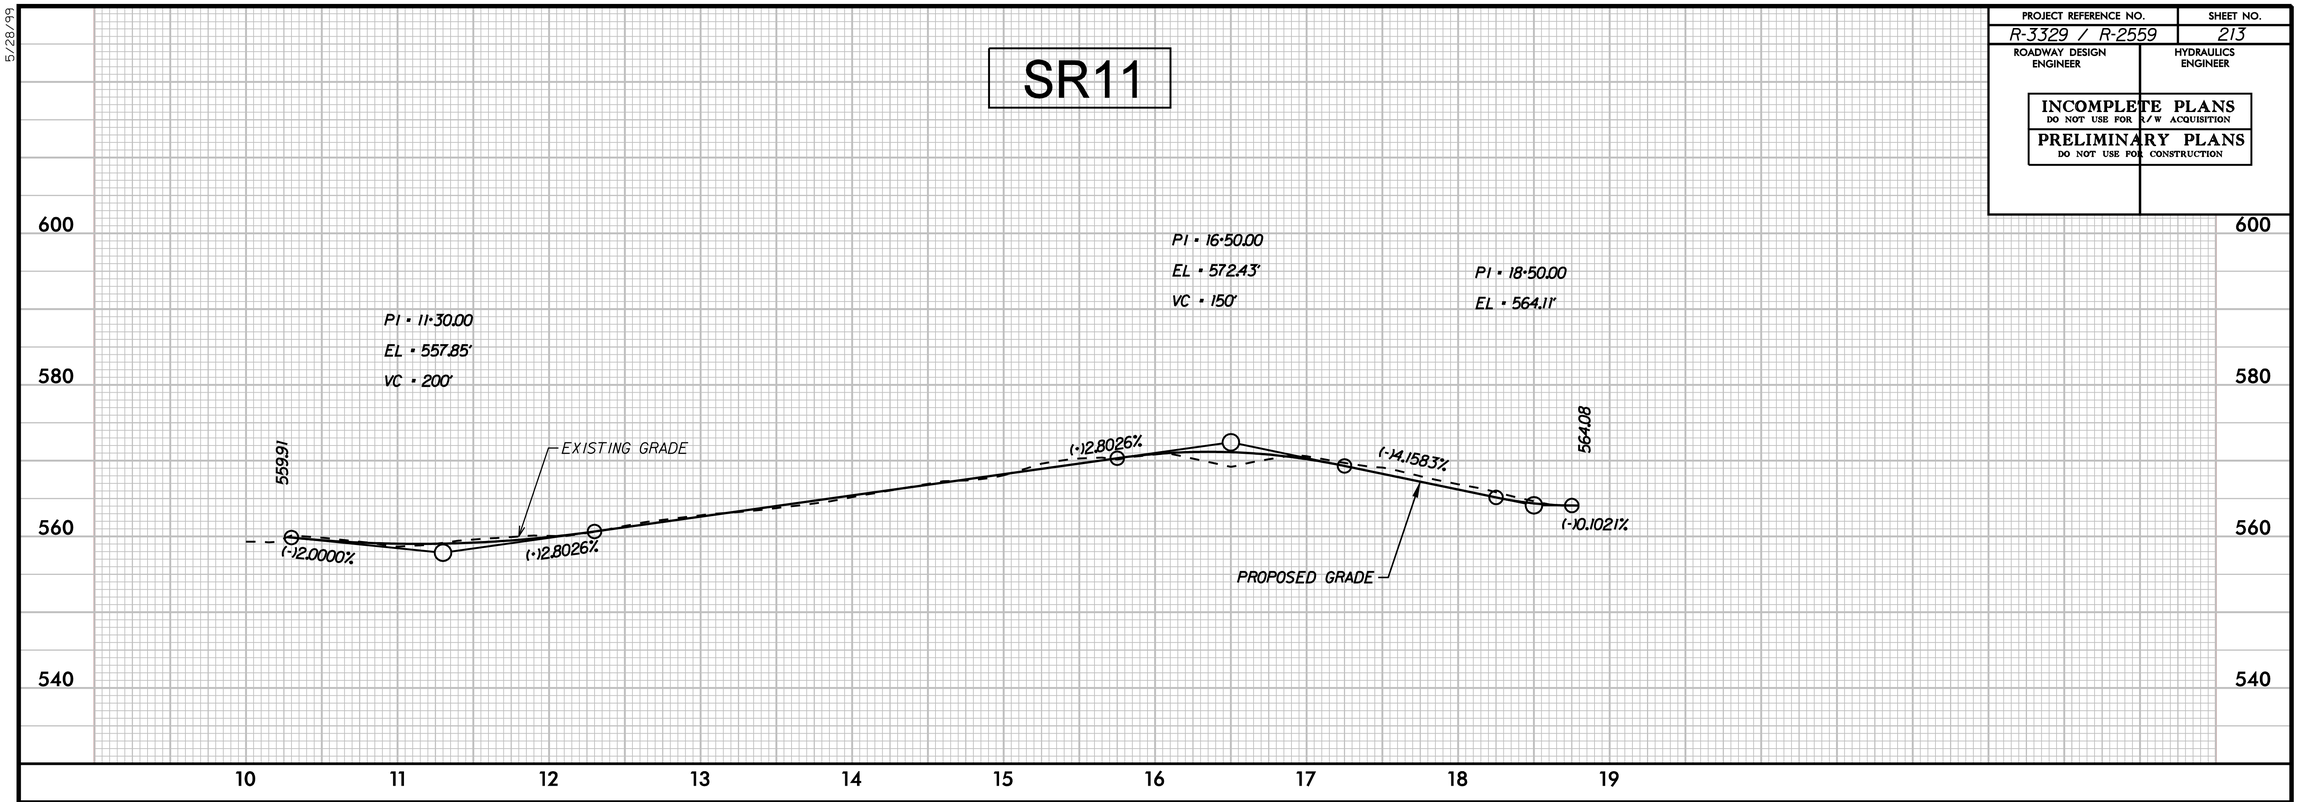

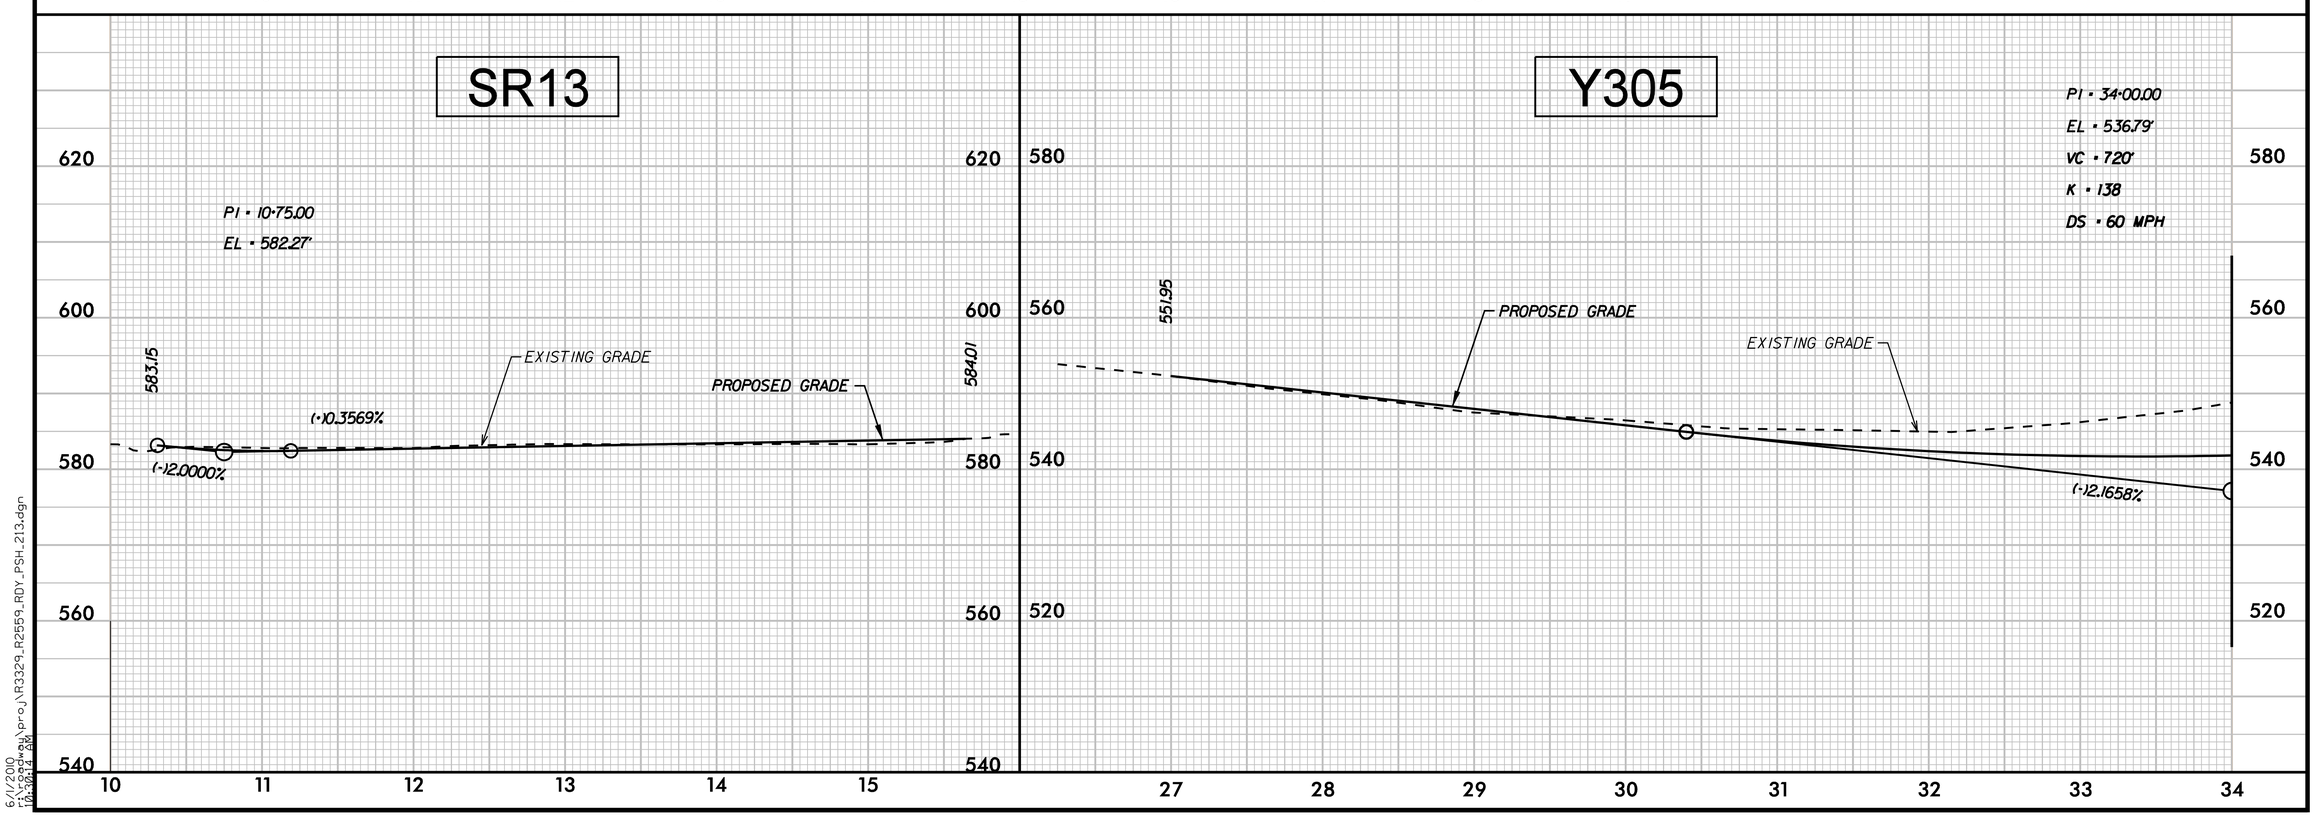

5/28/99

6/1/2010
r:\roadway\proj\R3329_R2559_RDY_PSH_213.dgn
04:30:14 PM

PROJECT REFERENCE NO.	SHEET NO.
R-3329 / R-2559	214
ROADWAY DESIGN ENGINEER	HYDRAULICS ENGINEER

INCOMPLETE PLANS
DO NOT USE FOR R/W ACQUISITION

PRELIMINARY PLANS
DO NOT USE FOR CONSTRUCTION

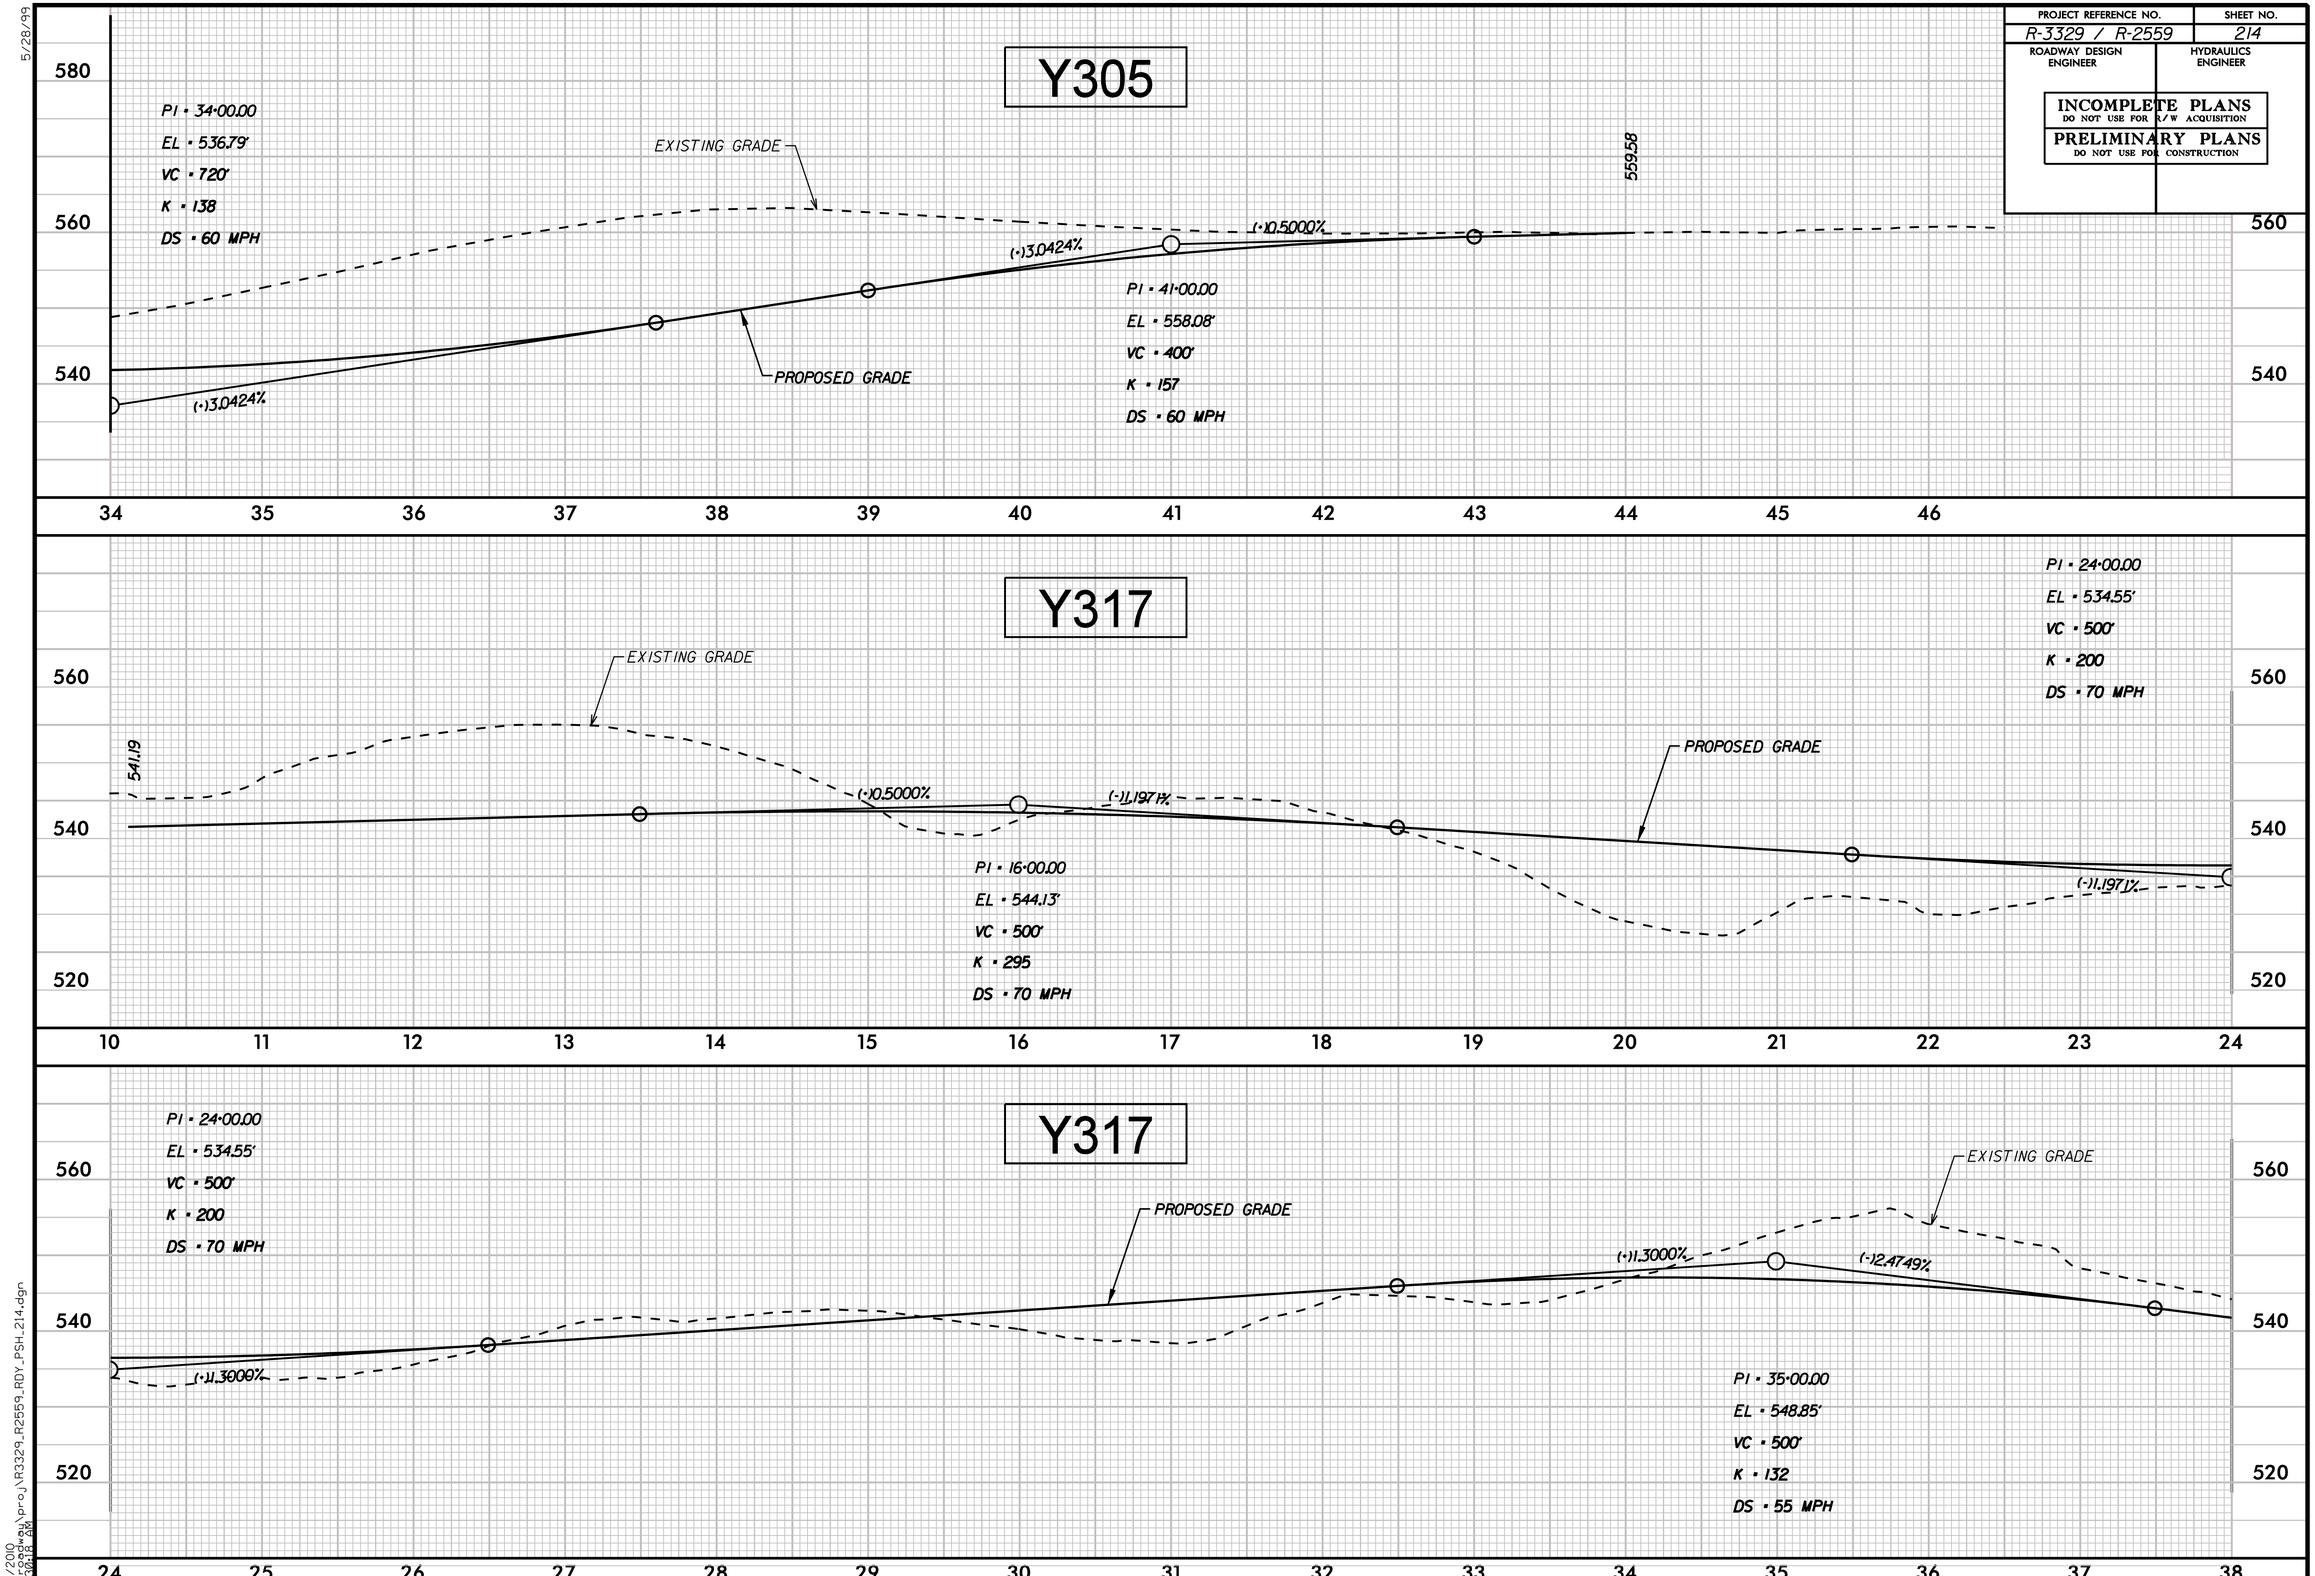

5/28/99

6/1/2010
r:\roadway\proj\R3329_R2559_RDY_PSH_214.dgn
10:30:18 AM

PROJECT REFERENCE NO.	SHEET NO.
R-3329 / R-2559	215
ROADWAY DESIGN ENGINEER	HYDRAULICS ENGINEER

INCOMPLETE PLANS
DO NOT USE FOR R/W ACQUISITION

PRELIMINARY PLANS
DO NOT USE FOR CONSTRUCTION

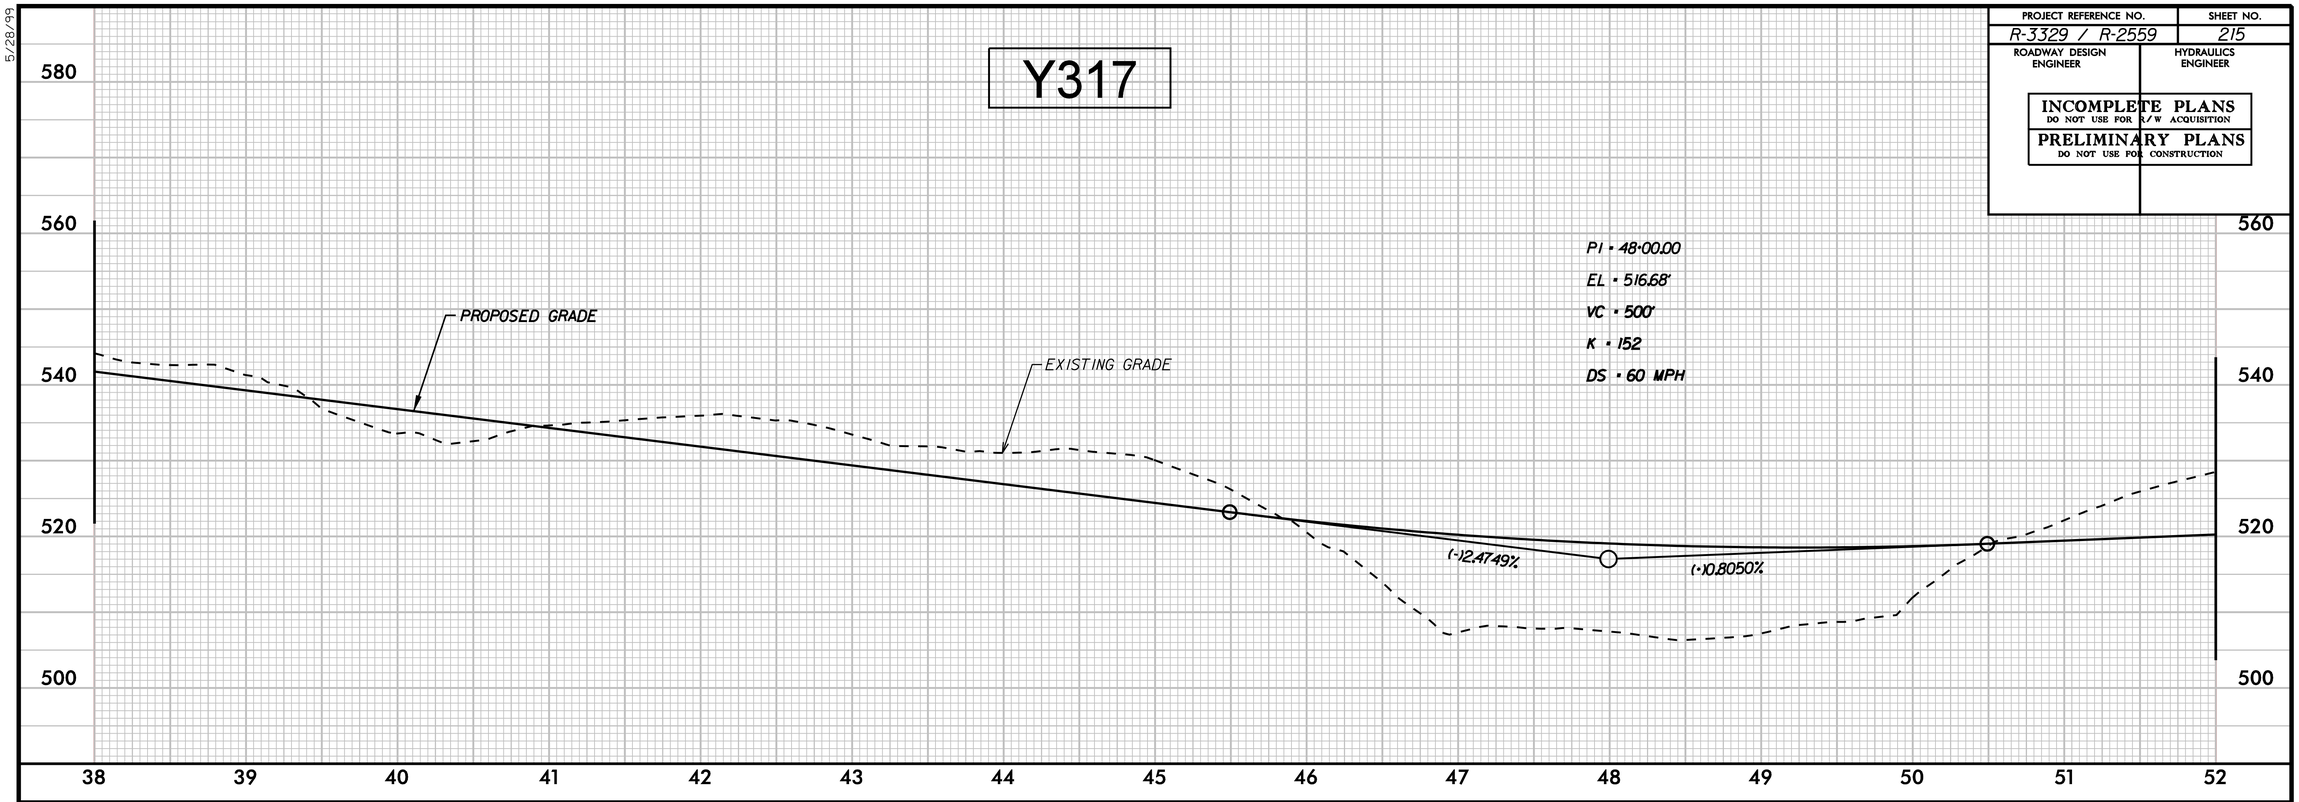

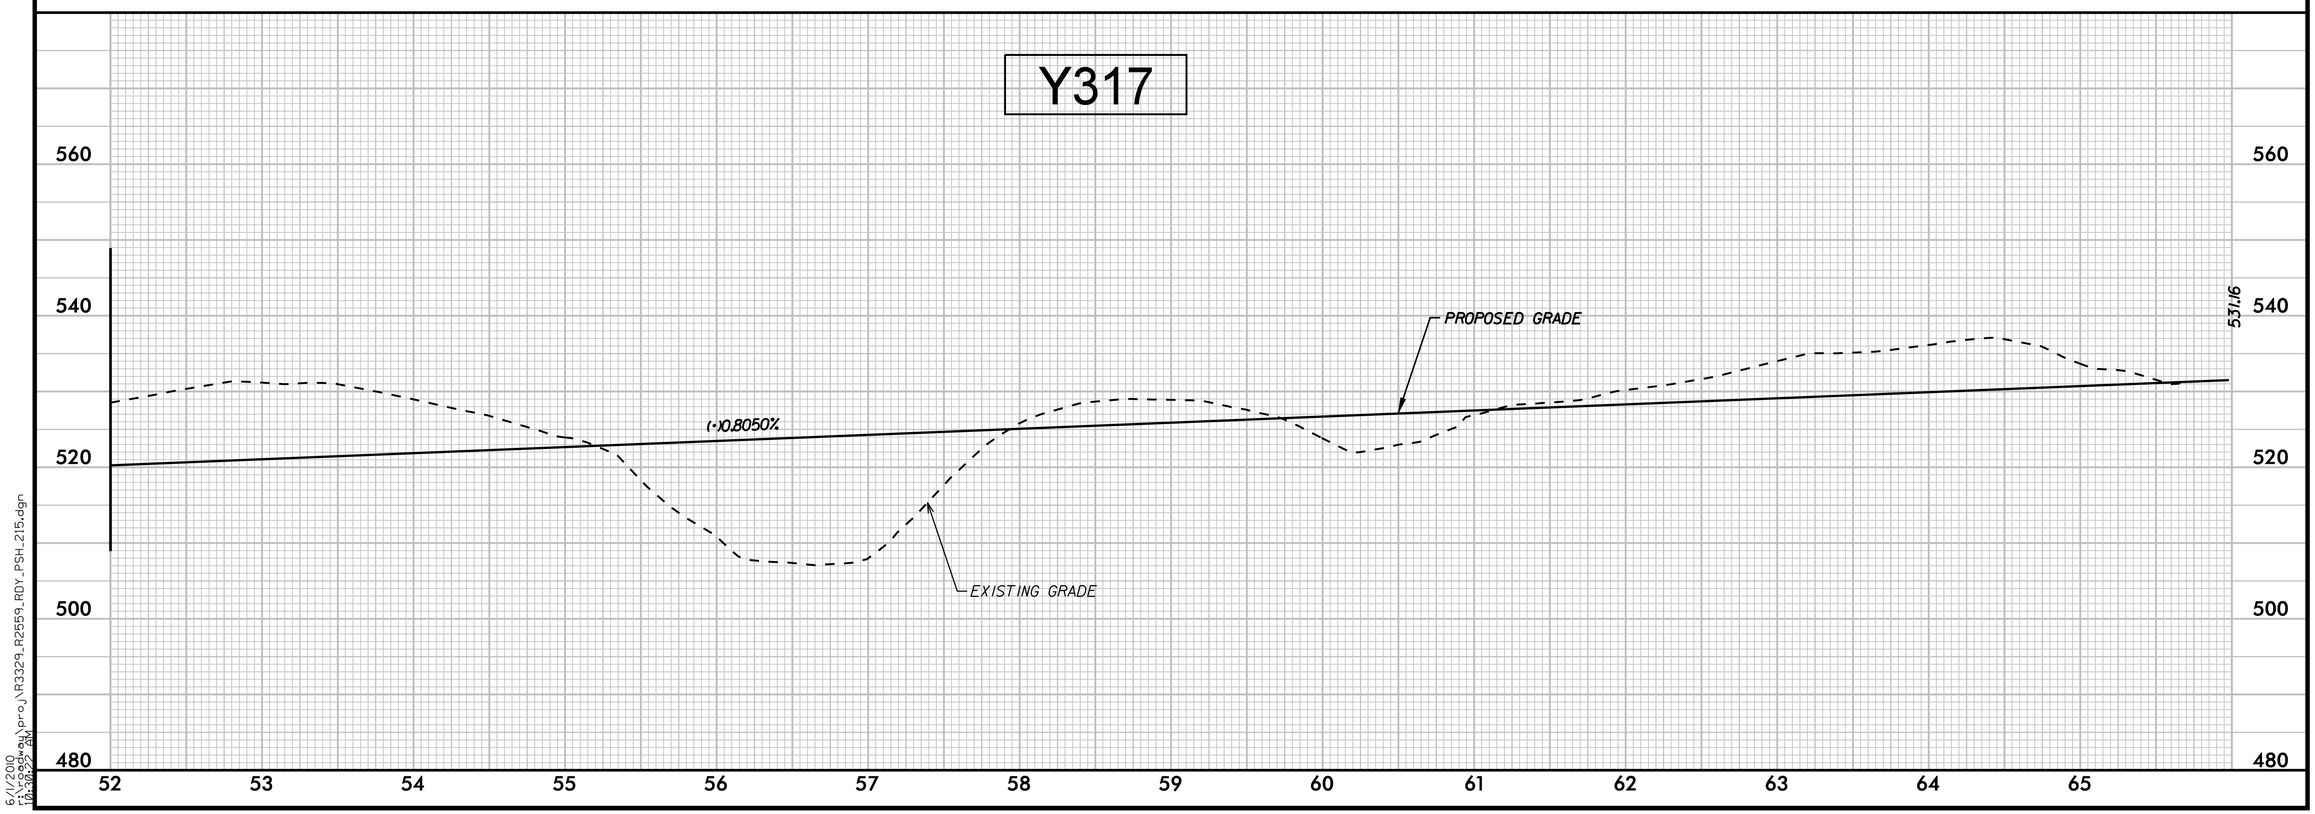

5/28/99

6/1/2010
r:\roadway\proj\R3329_R2559_RDY_PSH_215.dgn
10:10:22 AM

PROJECT REFERENCE NO.	SHEET NO.
R-3329 / R-2559	216
ROADWAY DESIGN ENGINEER	HYDRAULICS ENGINEER

INCOMPLETE PLANS
DO NOT USE FOR R/W ACQUISITION

PRELIMINARY PLANS
DO NOT USE FOR CONSTRUCTION

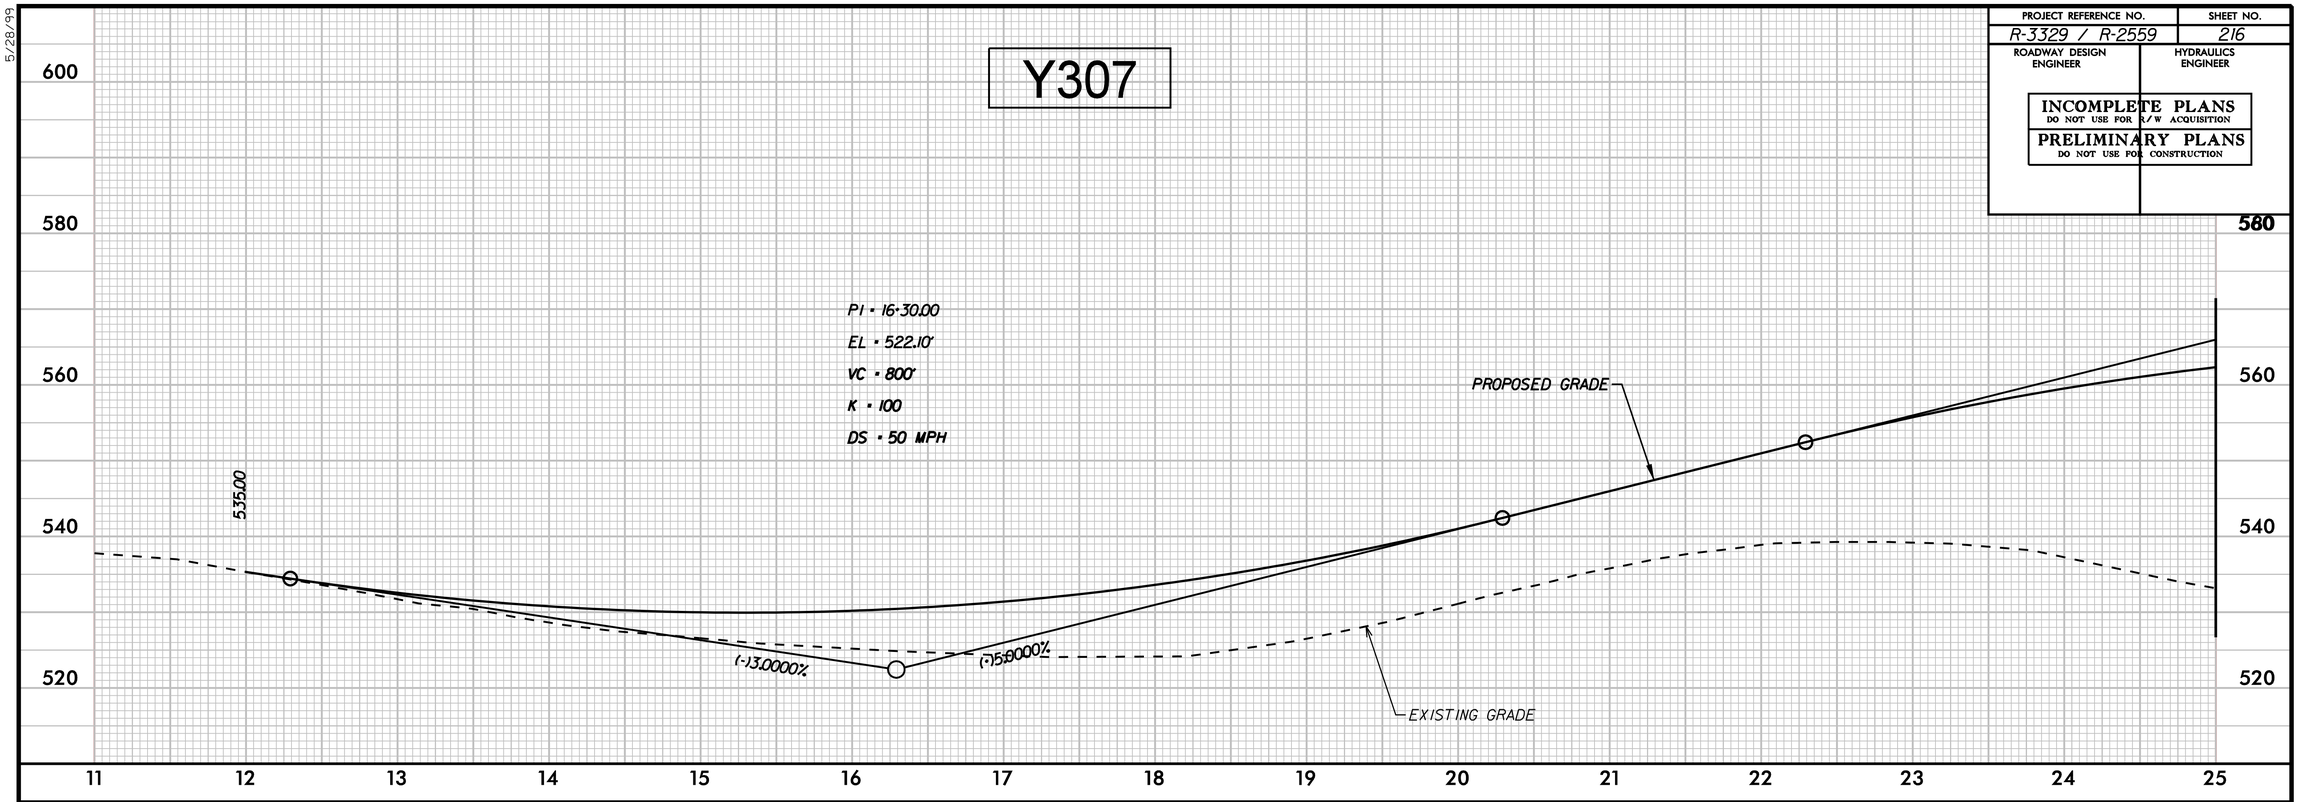

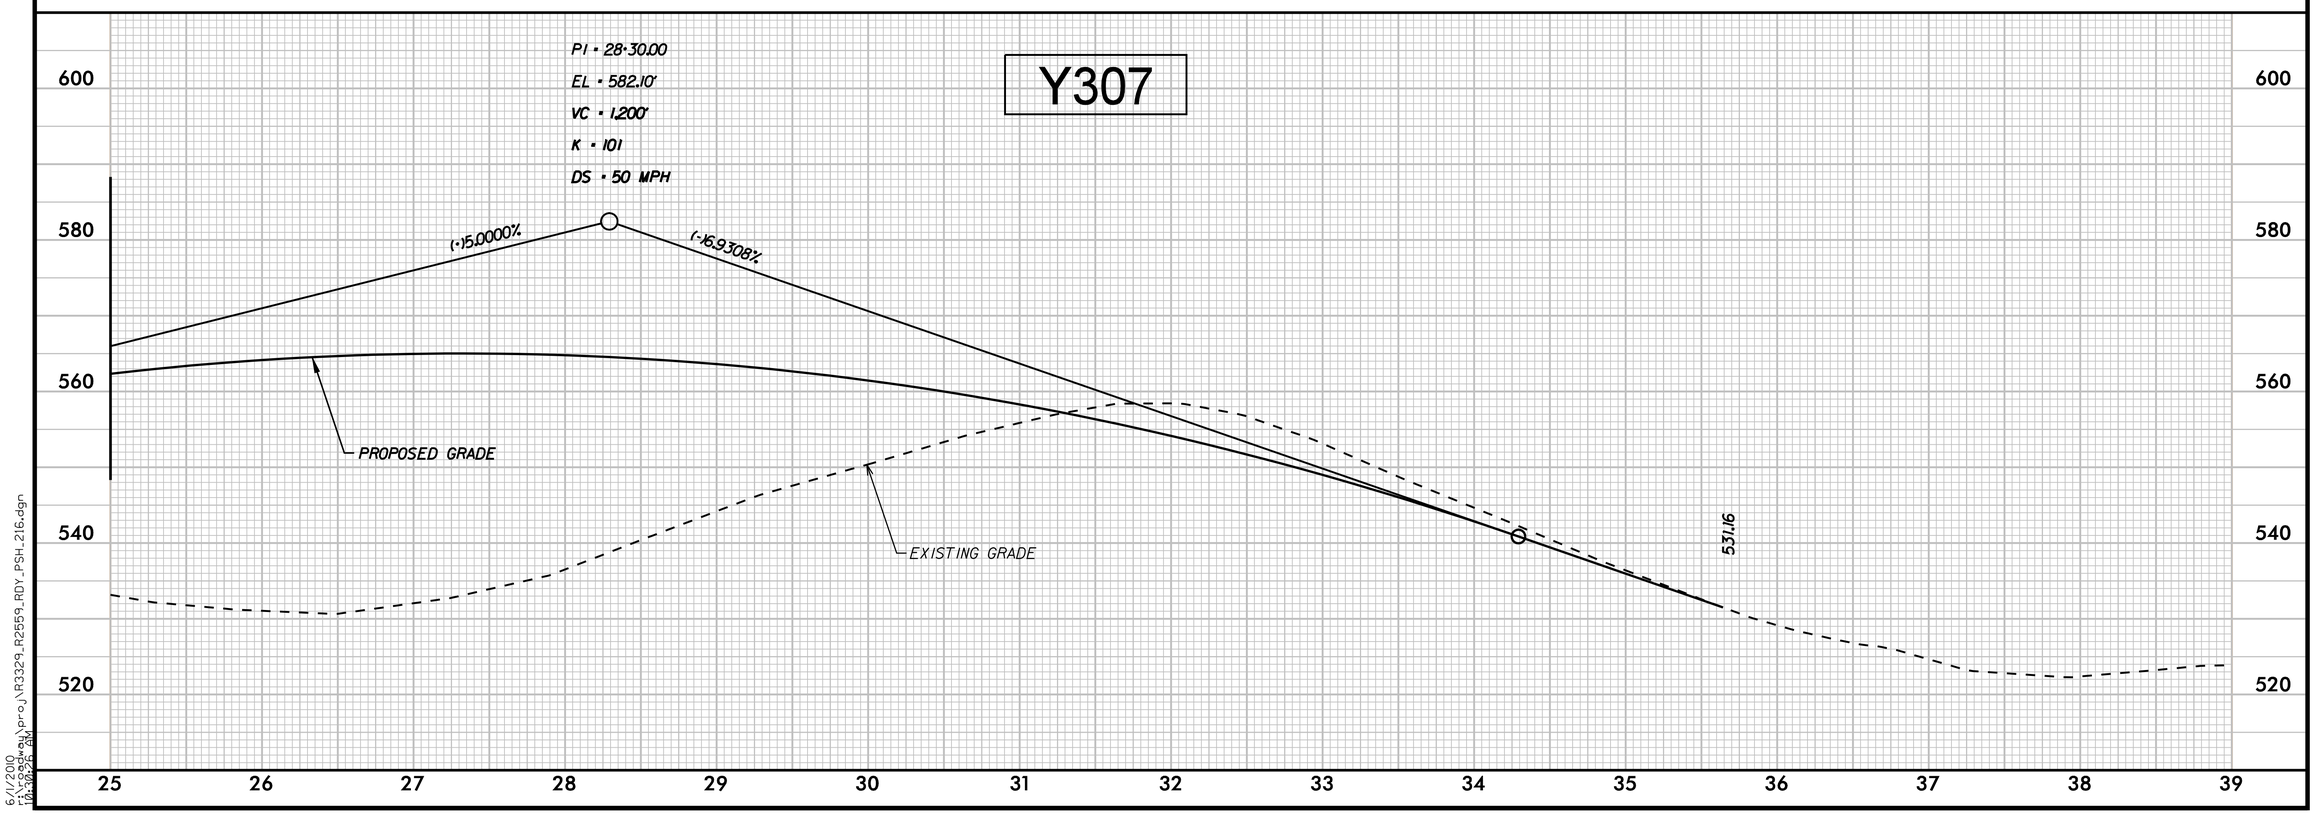

5/28/99

6/1/2010
r:\roadway\proj\R3329_R2559_RDY_PSH_216.dgn
04:30:26 PM

PROJECT REFERENCE NO.	SHEET NO.
R-3329 / R-2559	217
ROADWAY DESIGN ENGINEER	HYDRAULICS ENGINEER

INCOMPLETE PLANS
DO NOT USE FOR R/W ACQUISITION

PRELIMINARY PLANS
DO NOT USE FOR CONSTRUCTION

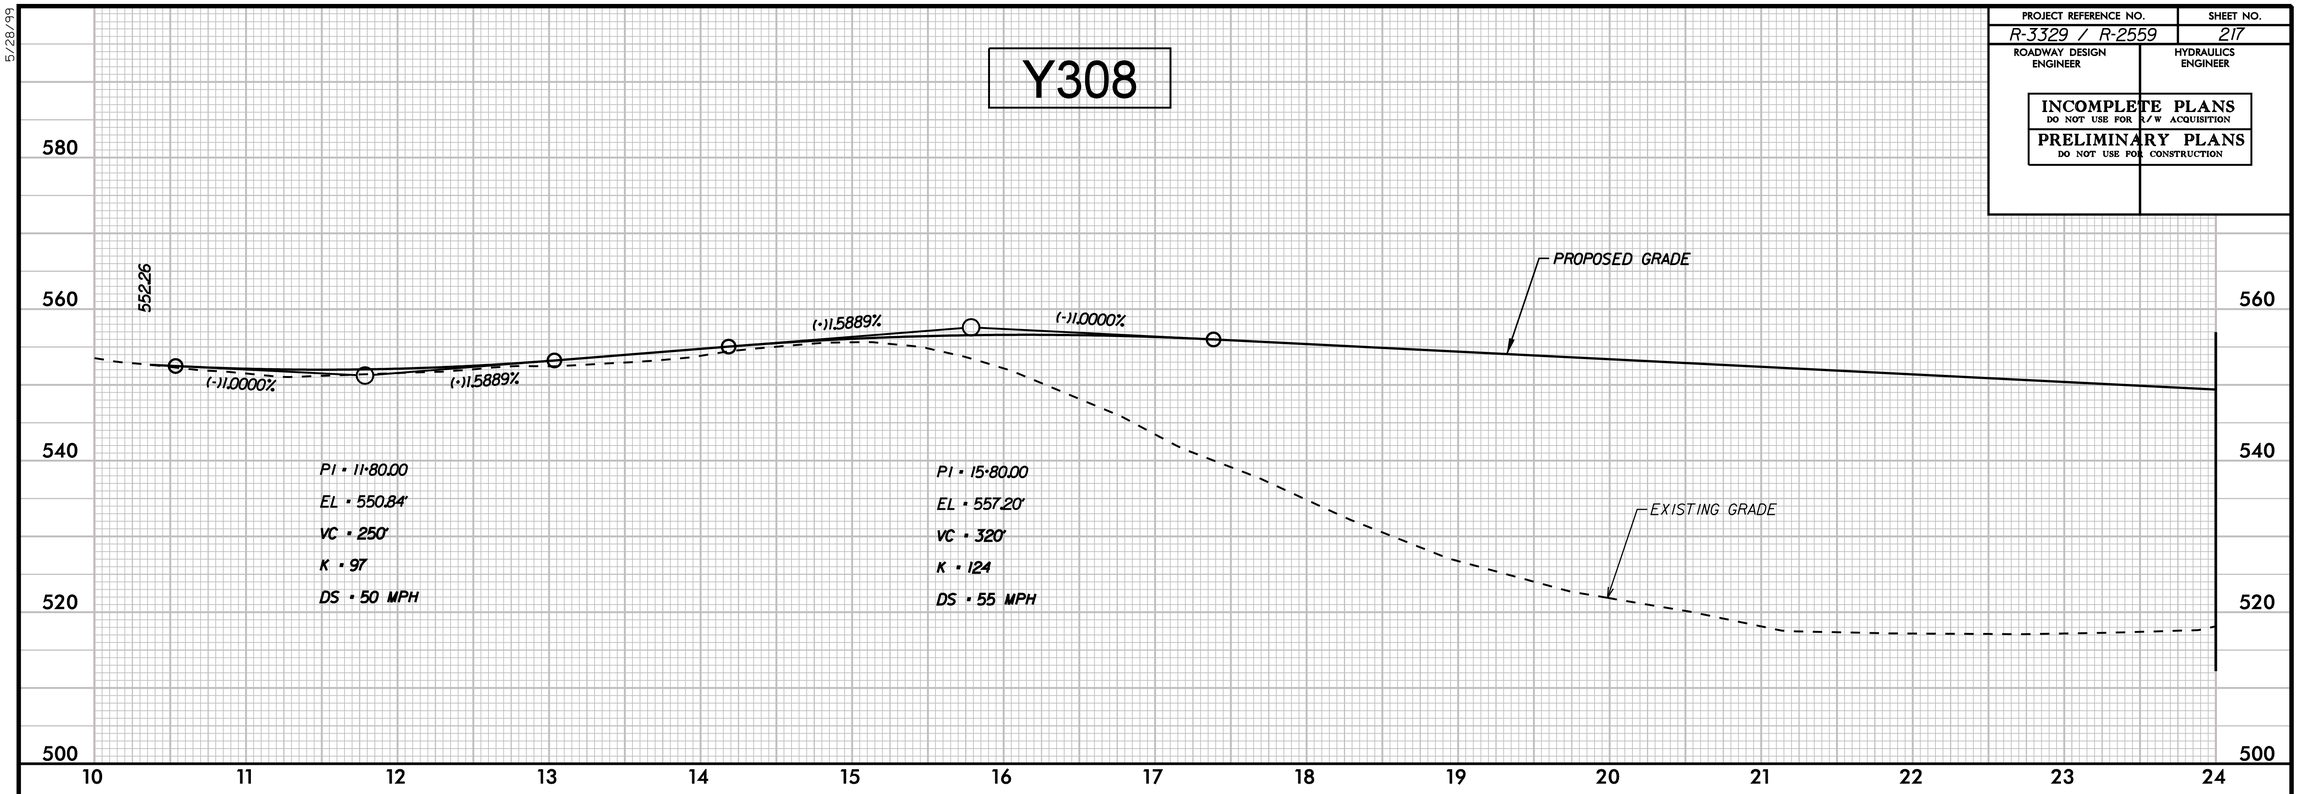

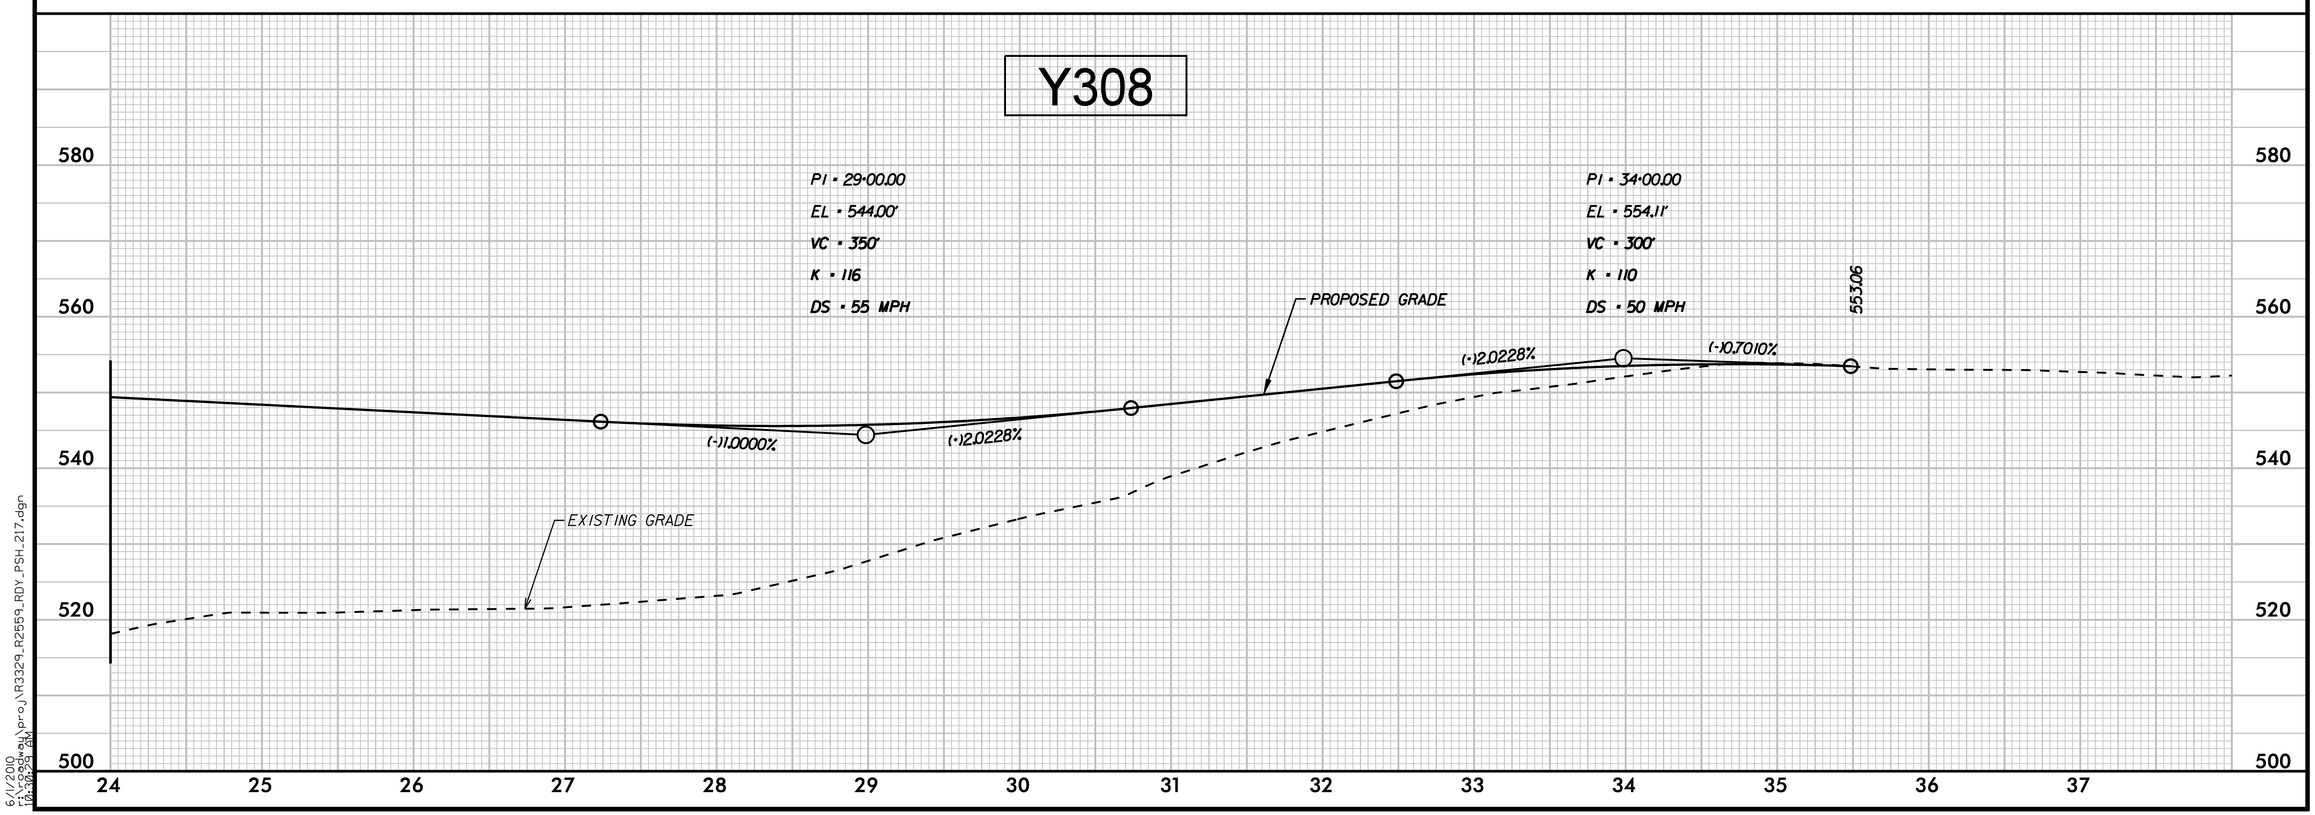

5/28/99

6/1/2010
r:\roadway\proj\R3329_R2559_RDY_PSH_217.dgn
10:10:23 AM

PROJECT REFERENCE NO.	SHEET NO.
R-3329 / R-2559	218
ROADWAY DESIGN ENGINEER	HYDRAULICS ENGINEER

INCOMPLETE PLANS
DO NOT USE FOR R/W ACQUISITION

PRELIMINARY PLANS
DO NOT USE FOR CONSTRUCTION

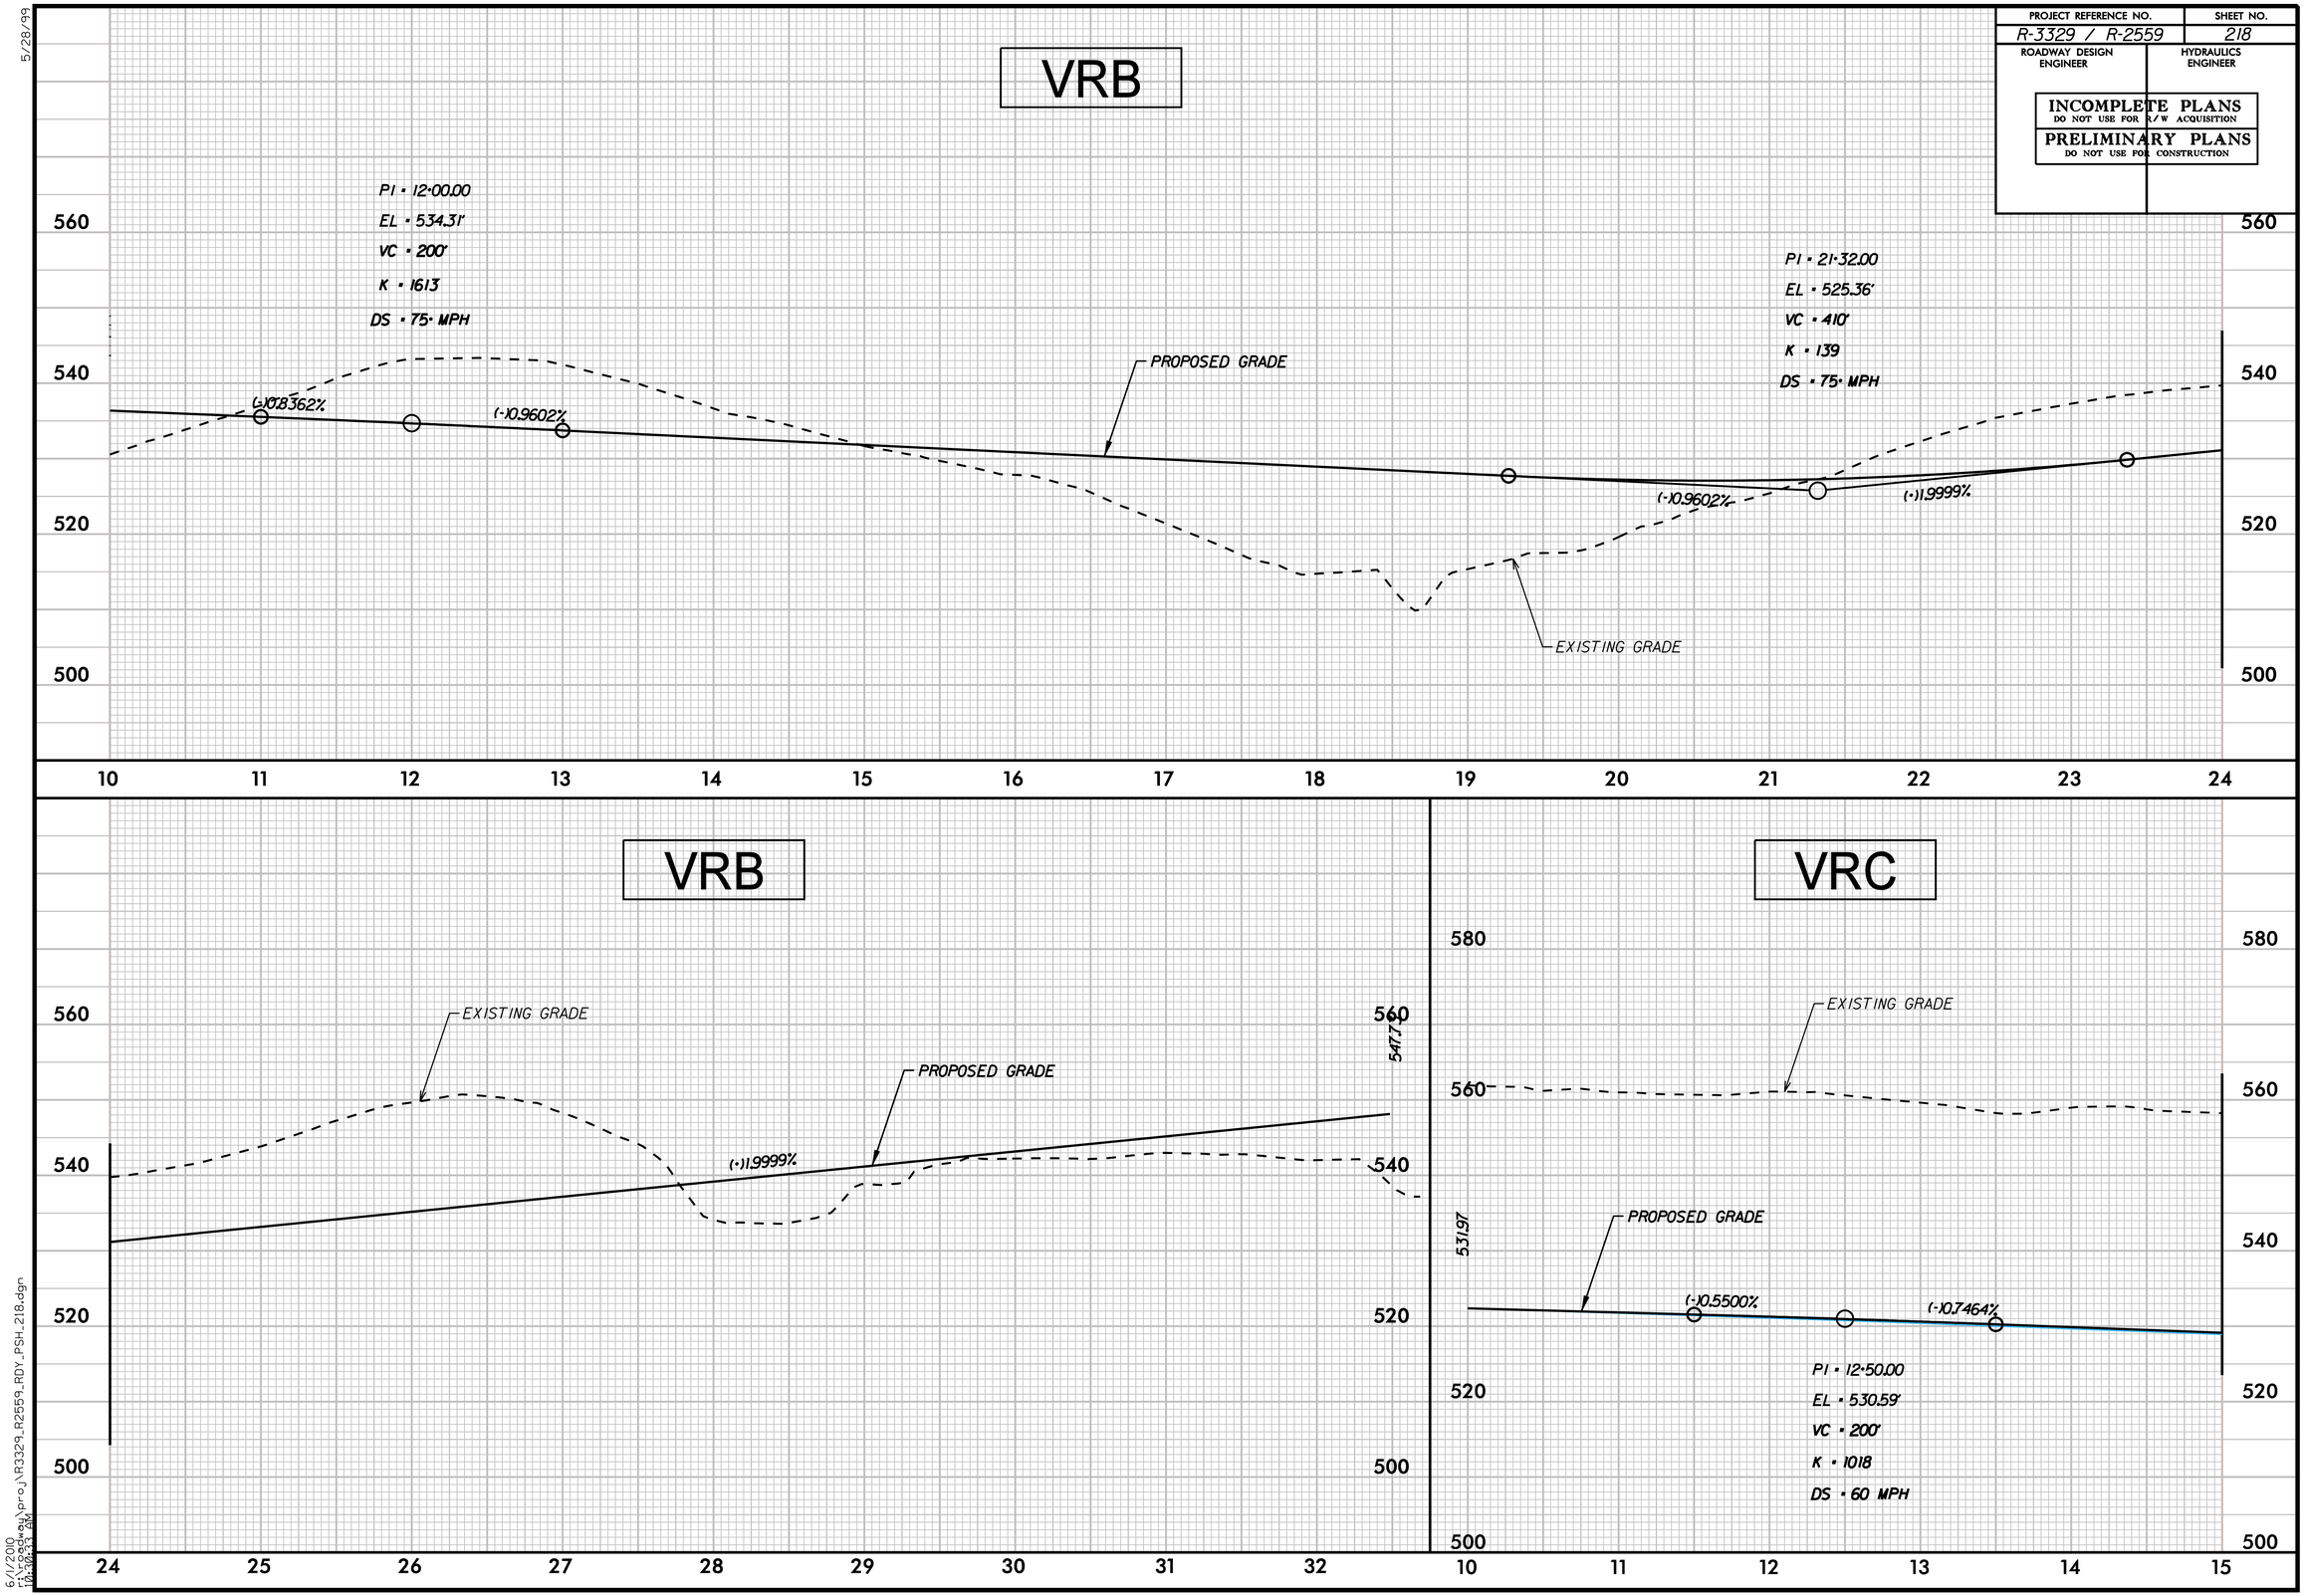

5/28/99

6/1/2010
r:\roadway\proj\R3329_R2559_RDY_PSH_218.dgn
10:30:33 AM

PROJECT REFERENCE NO.	SHEET NO.
R-3329 / R-2559	219
ROADWAY DESIGN ENGINEER	HYDRAULICS ENGINEER

INCOMPLETE PLANS
DO NOT USE FOR R/W ACQUISITION

PRELIMINARY PLANS
DO NOT USE FOR CONSTRUCTION

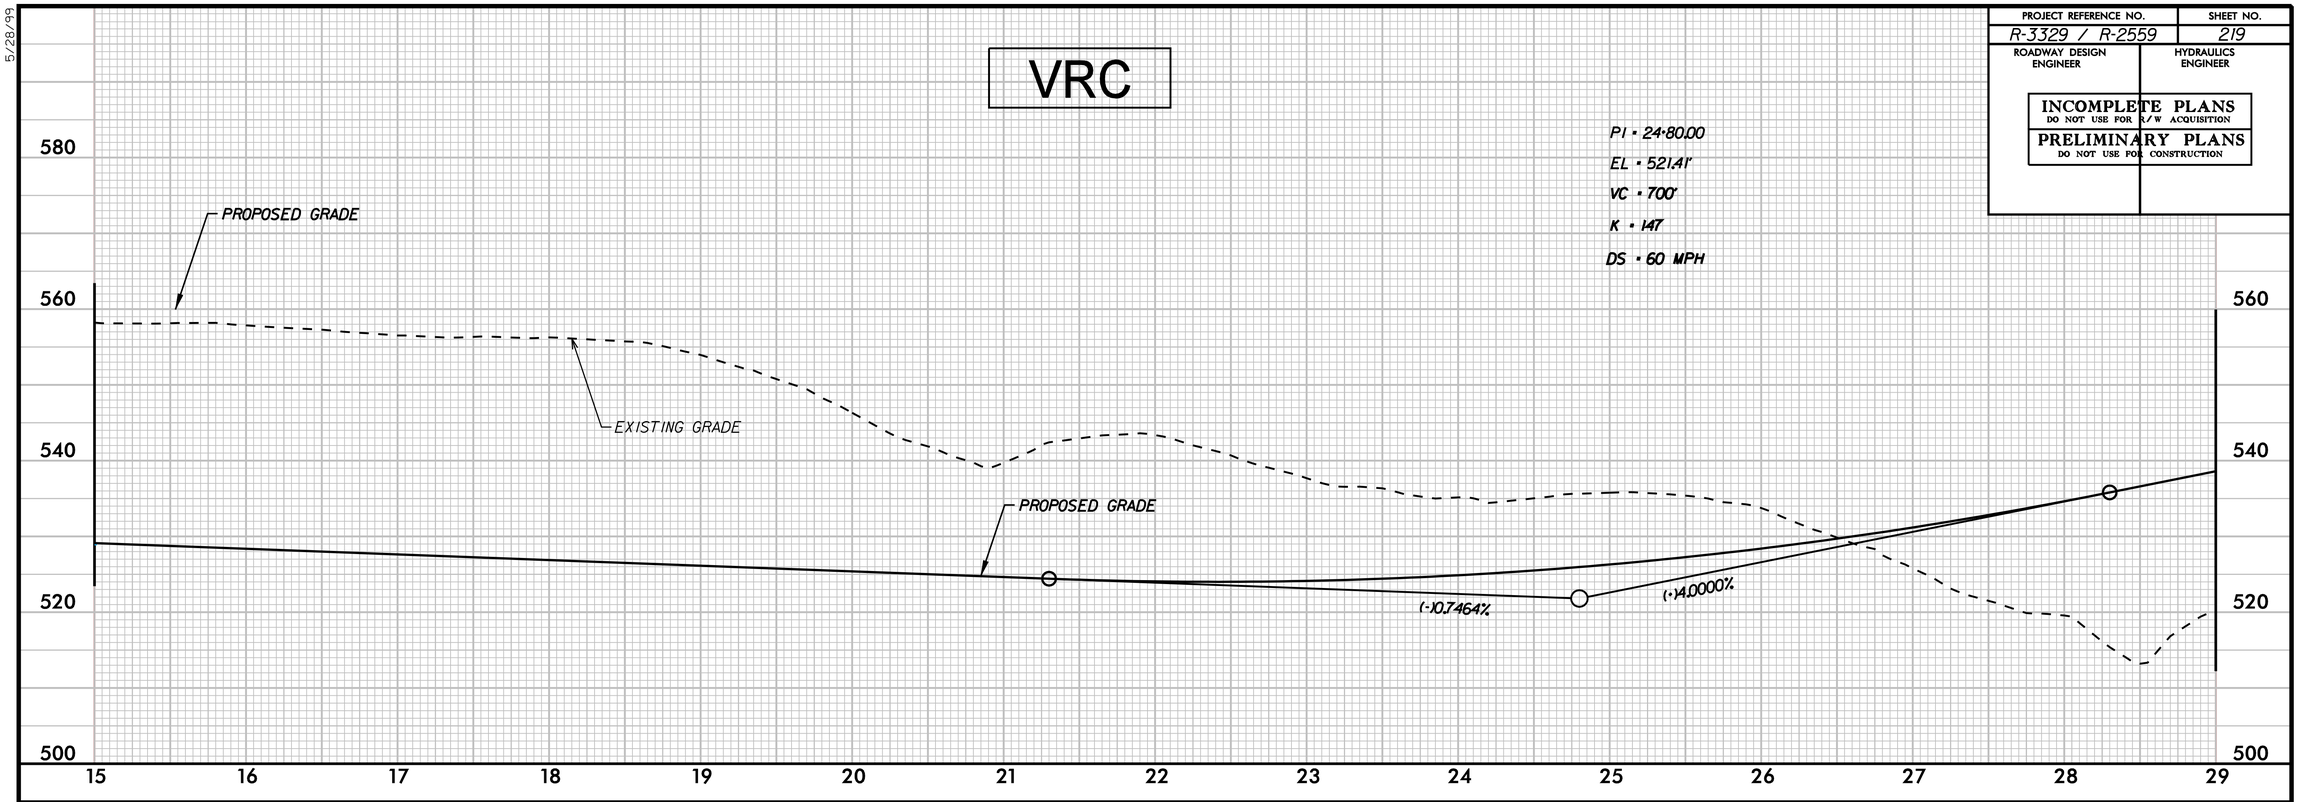

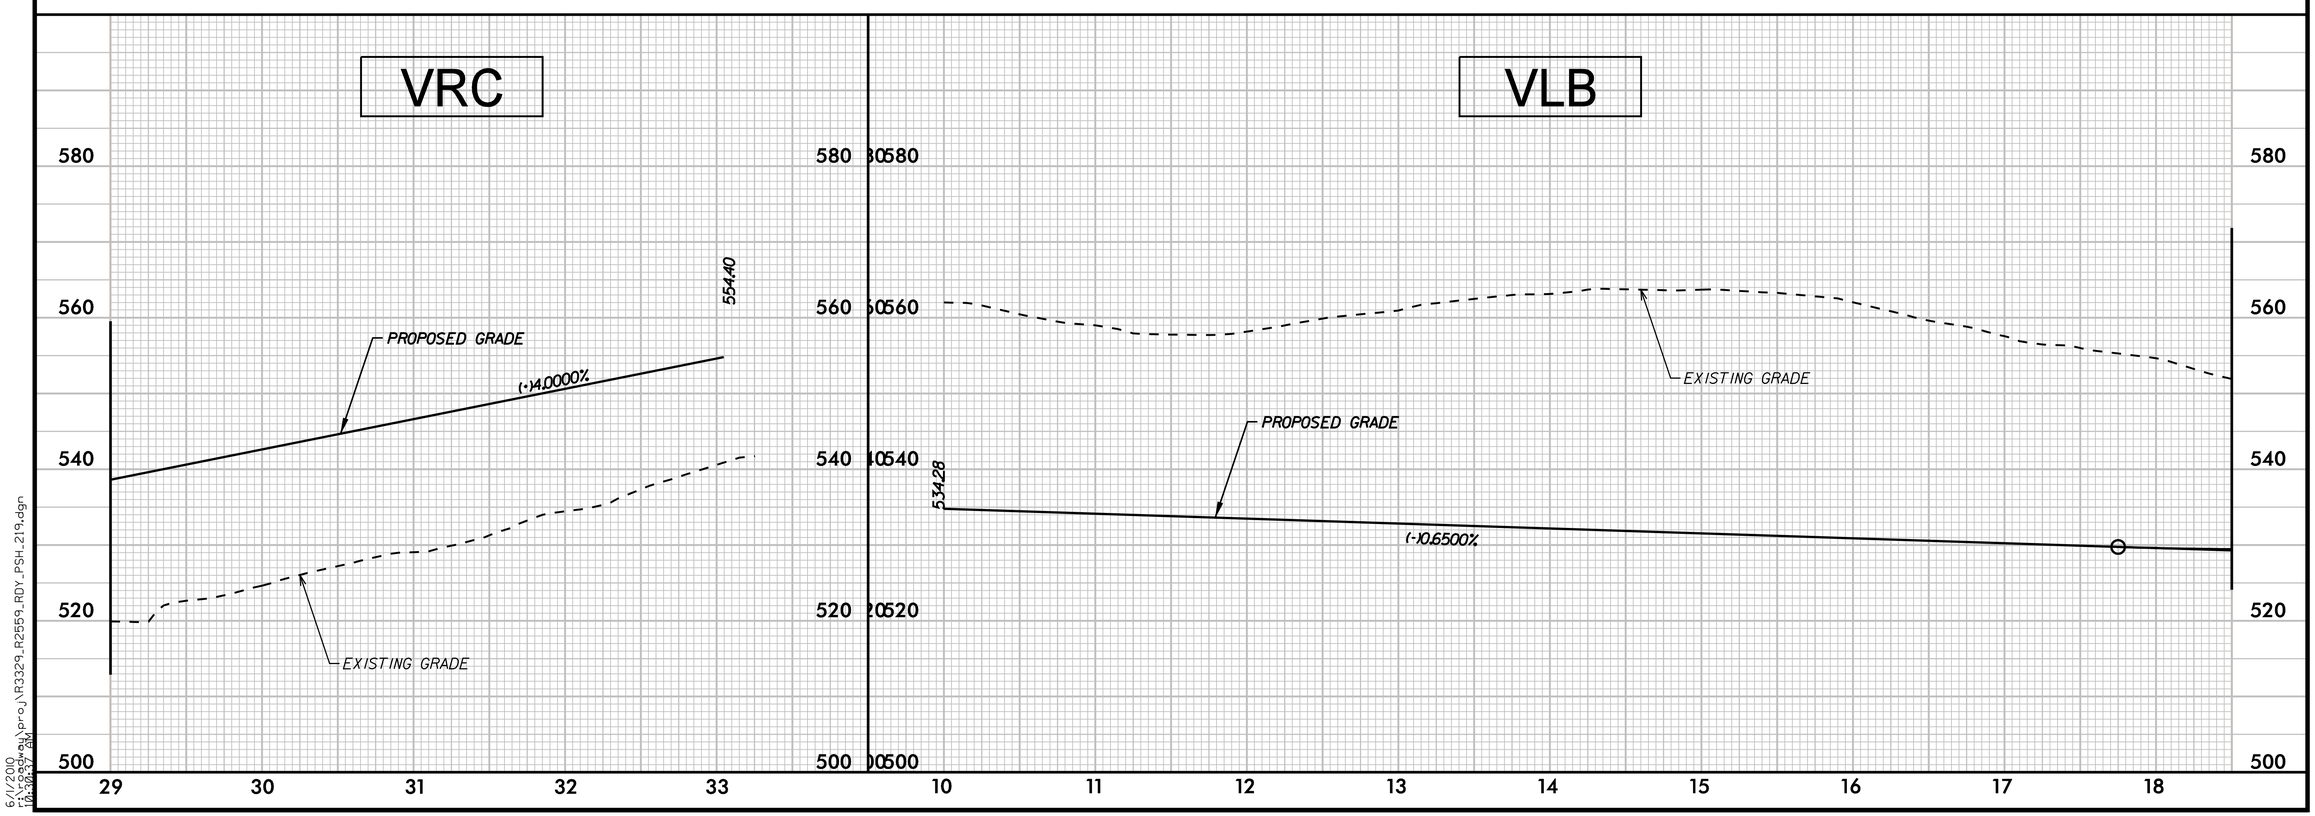

5/28/99

6/1/2010
r:\roadway\proj\R3329_R2559_RDY_PSH_219.dgn
10:30:37 AM

PROJECT REFERENCE NO.	SHEET NO.
R-3329 / R-2559	220
ROADWAY DESIGN ENGINEER	HYDRAULICS ENGINEER

INCOMPLETE PLANS
DO NOT USE FOR R/W ACQUISITION

PRELIMINARY PLANS
DO NOT USE FOR CONSTRUCTION

VLB

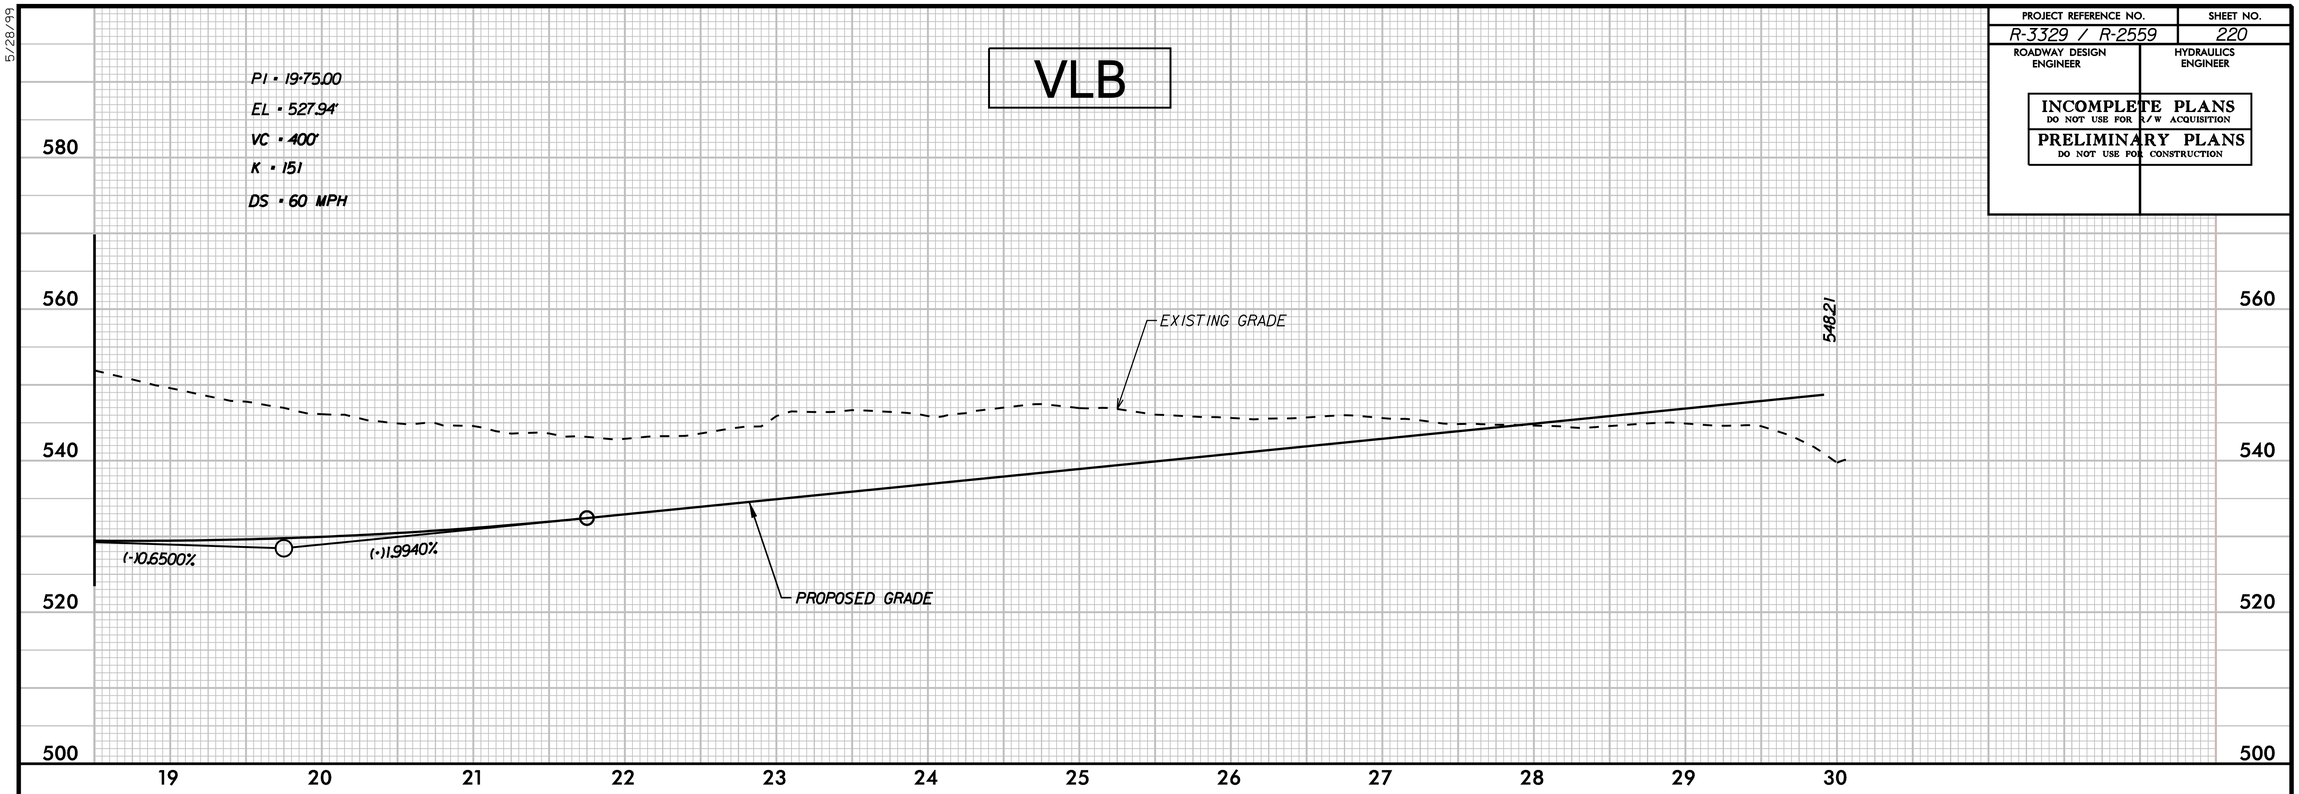

VLC

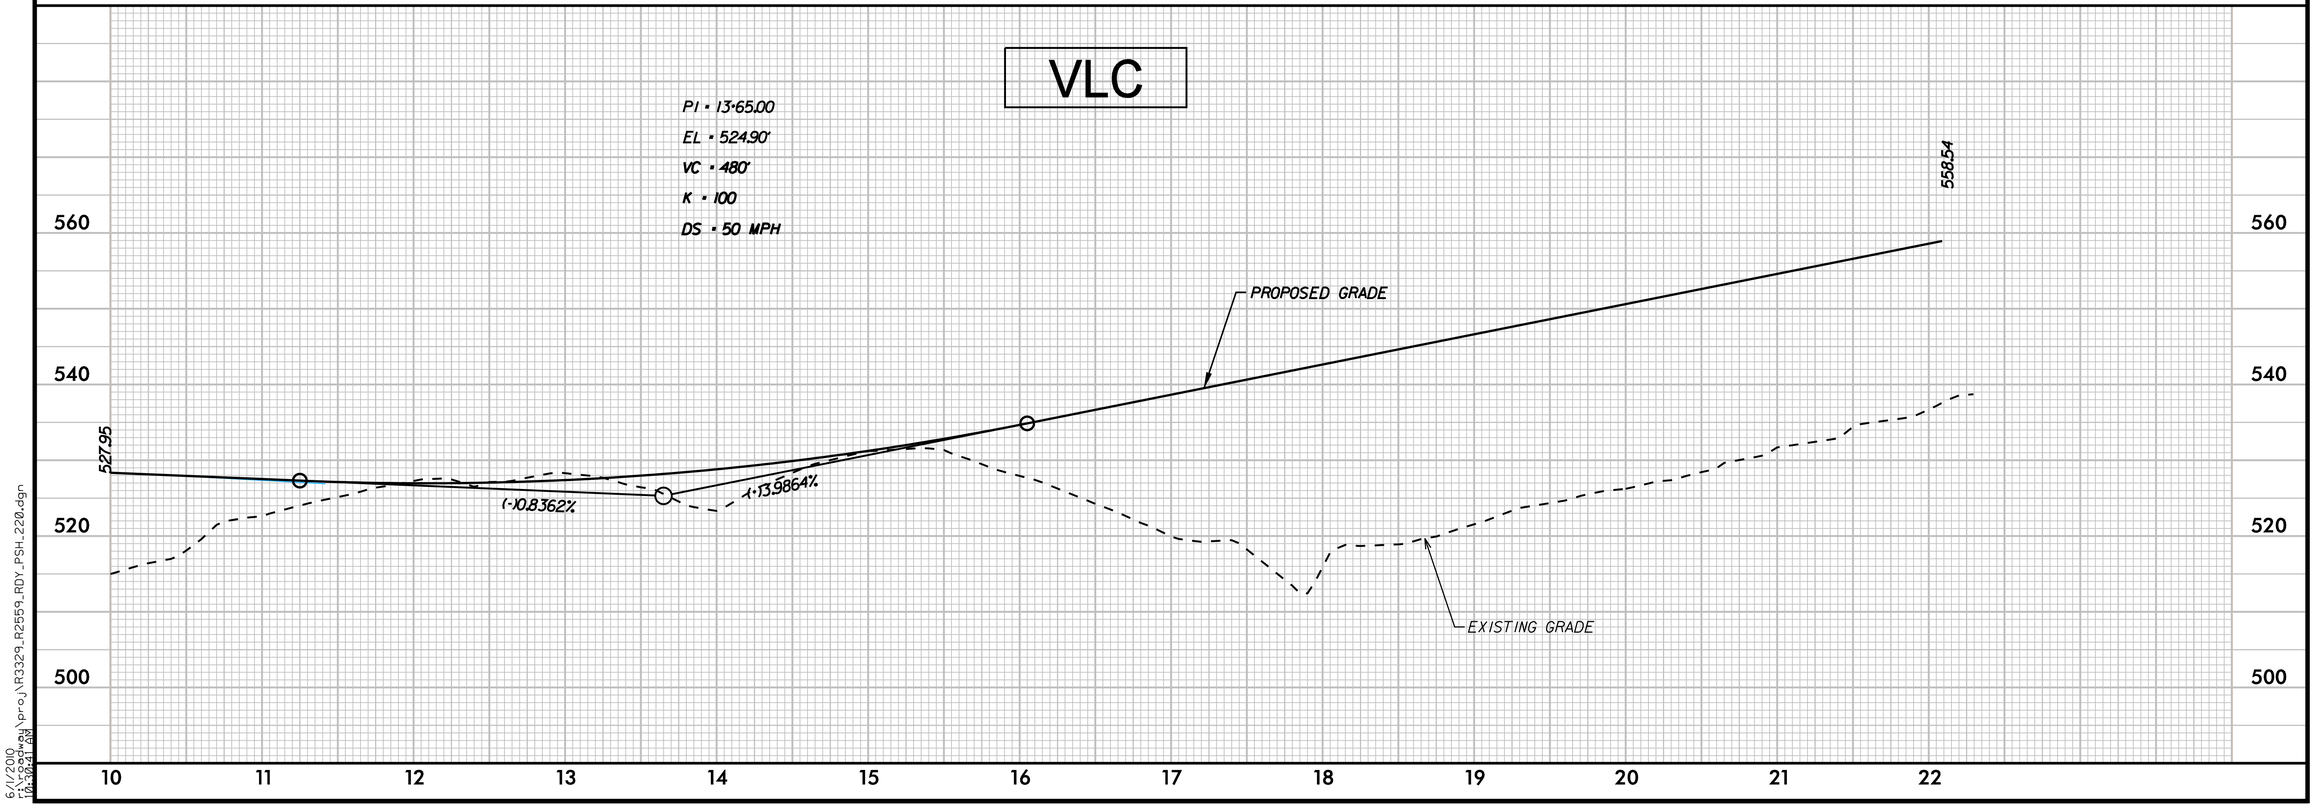

5/28/99

6/1/2010
r:\roadway\proj\R3329_R2559_RDY_PSH_220.dgn
10:30:41 AM

PROJECT REFERENCE NO.	SHEET NO.
R-3329 / R-2559	221
ROADWAY DESIGN ENGINEER	HYDRAULICS ENGINEER

INCOMPLETE PLANS
DO NOT USE FOR R/W ACQUISITION

PRELIMINARY PLANS
DO NOT USE FOR CONSTRUCTION

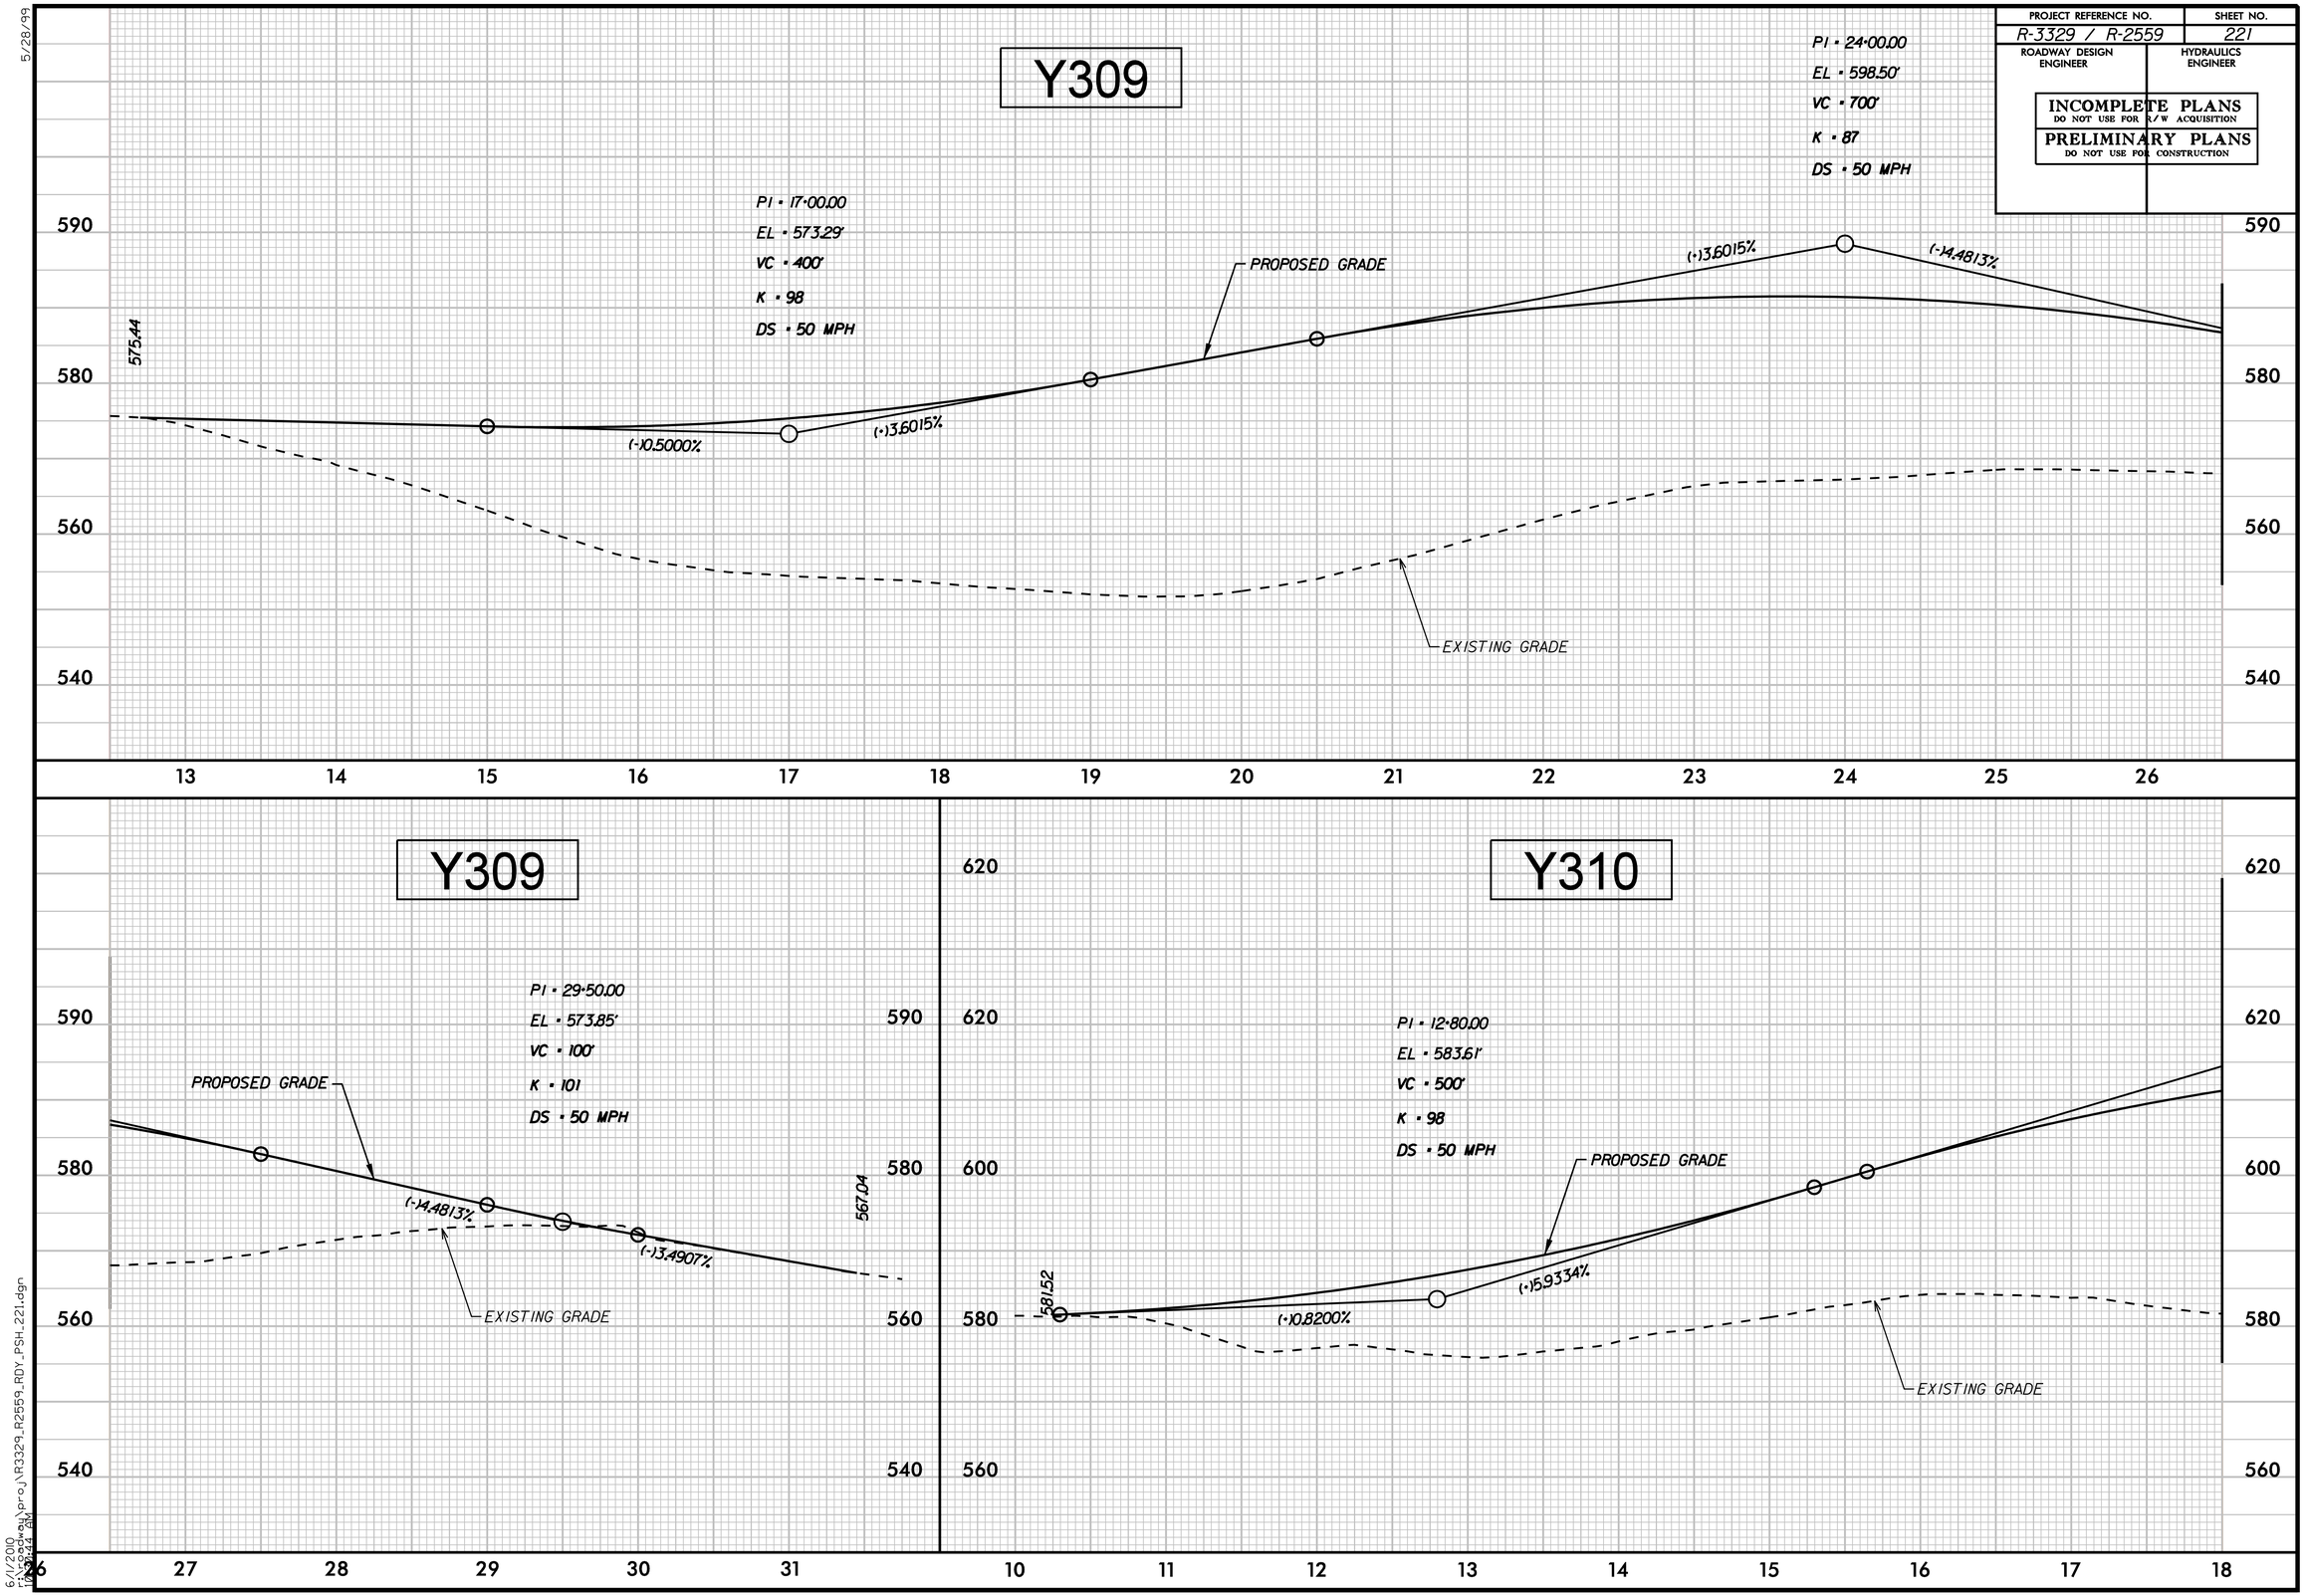

5/28/99

6/1/2010
r:\roadway\proj\R3329_R2559_RDY_PSH_221.dgn
10:44 AM

PROJECT REFERENCE NO.	SHEET NO.
R-3329 / R-2559	222
ROADWAY DESIGN ENGINEER	HYDRAULICS ENGINEER

INCOMPLETE PLANS
DO NOT USE FOR R/W ACQUISITION

PRELIMINARY PLANS
DO NOT USE FOR CONSTRUCTION

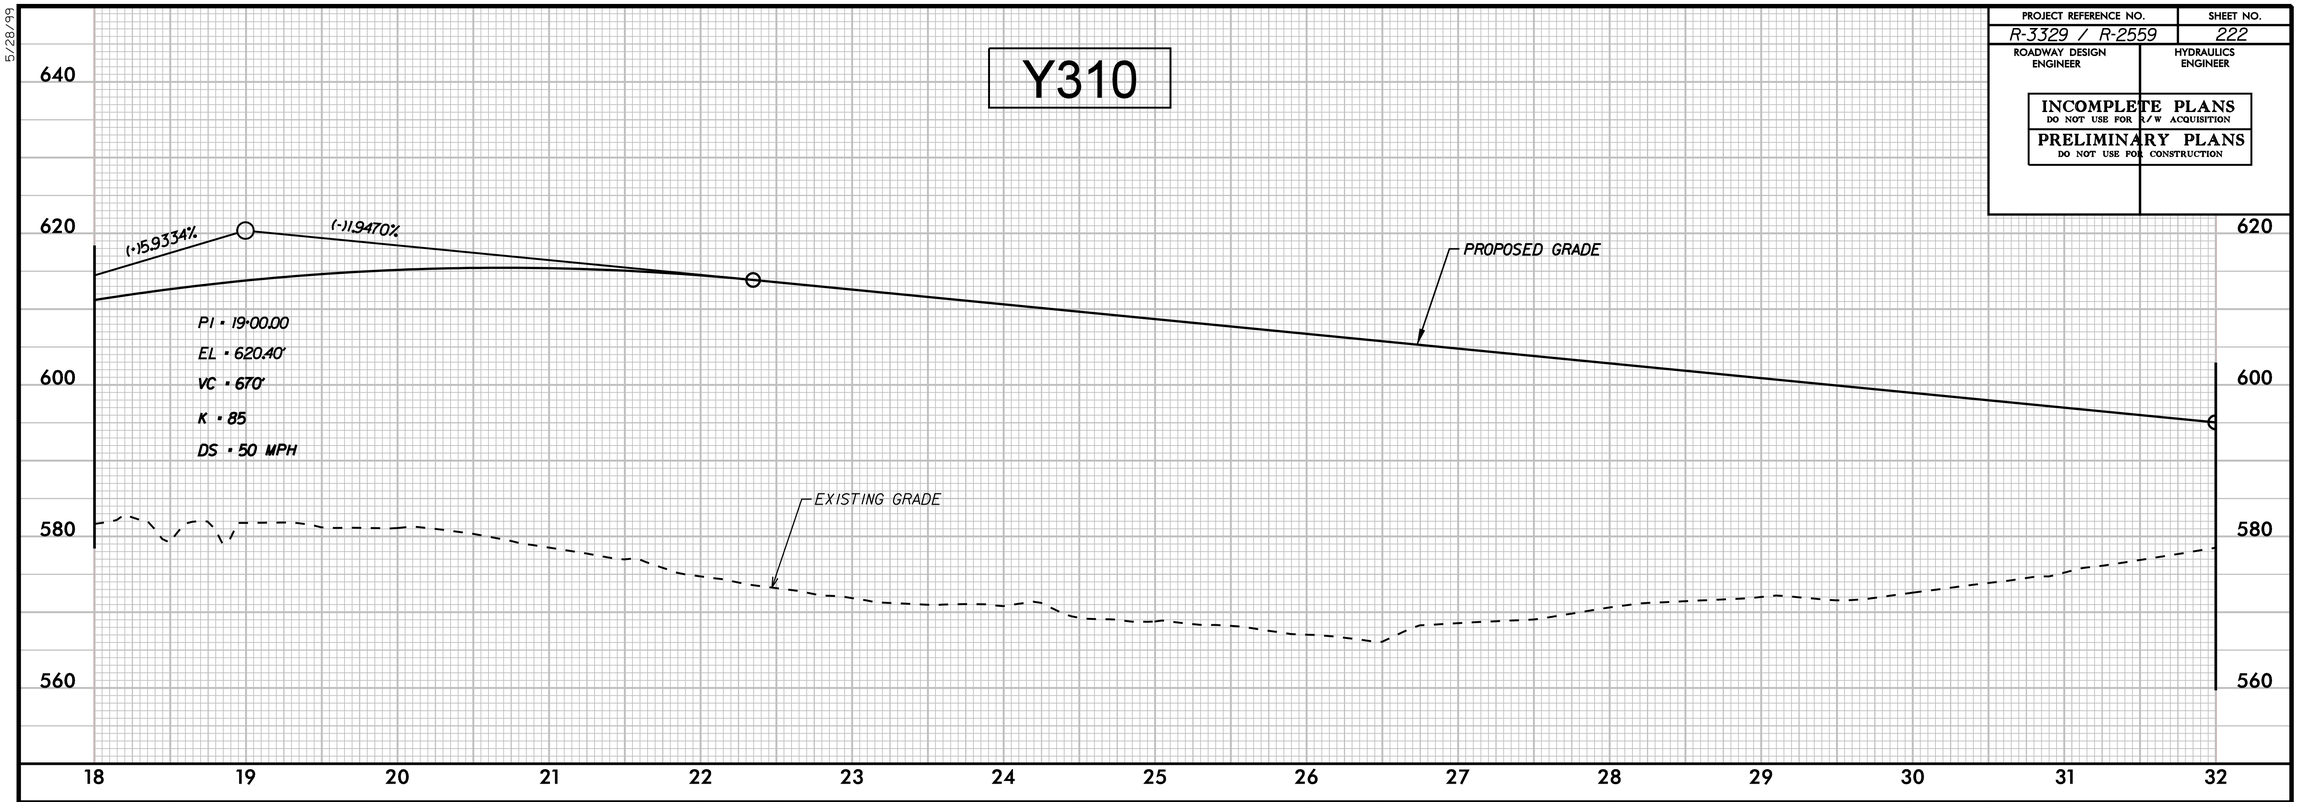

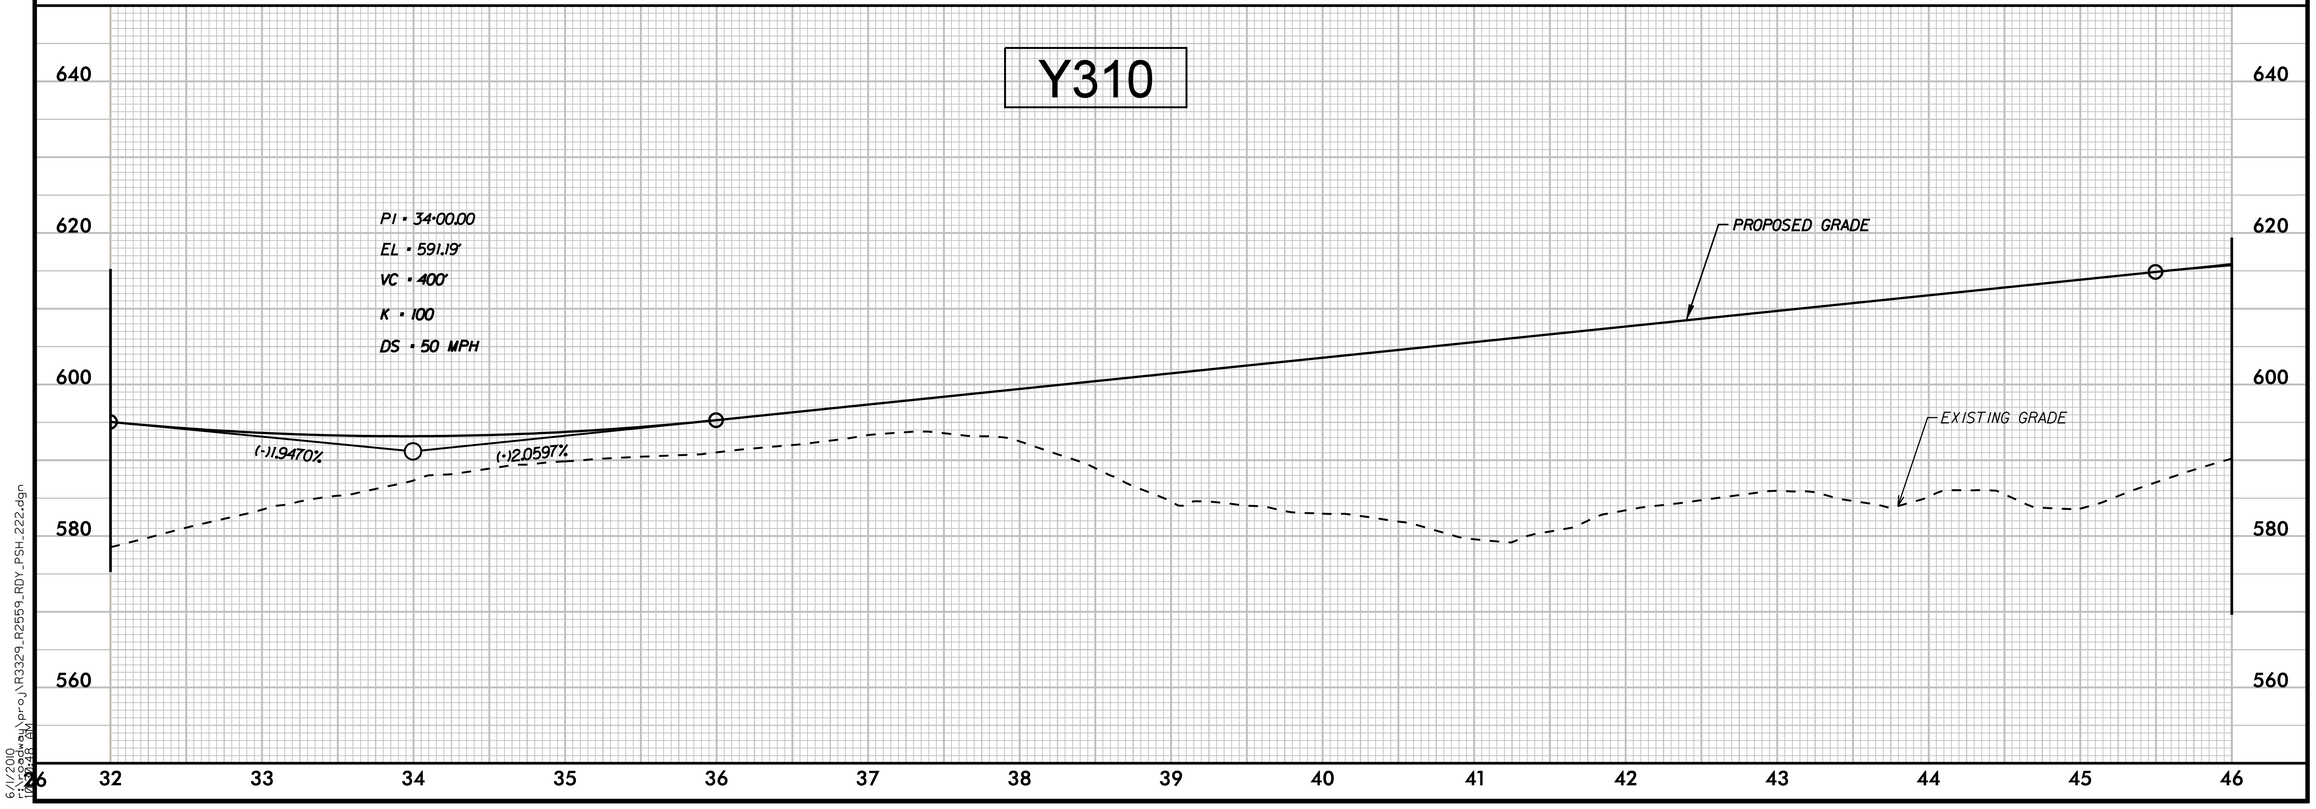

5/28/99

6/1/2010
r:\roadway\proj\R3329_R2559_RDY_PSH_222.dgn
10:26:48 AM

PROJECT REFERENCE NO.	SHEET NO.
R-3329 / R-2559	223
ROADWAY DESIGN ENGINEER	HYDRAULICS ENGINEER

INCOMPLETE PLANS
DO NOT USE FOR R/W ACQUISITION

PRELIMINARY PLANS
DO NOT USE FOR CONSTRUCTION

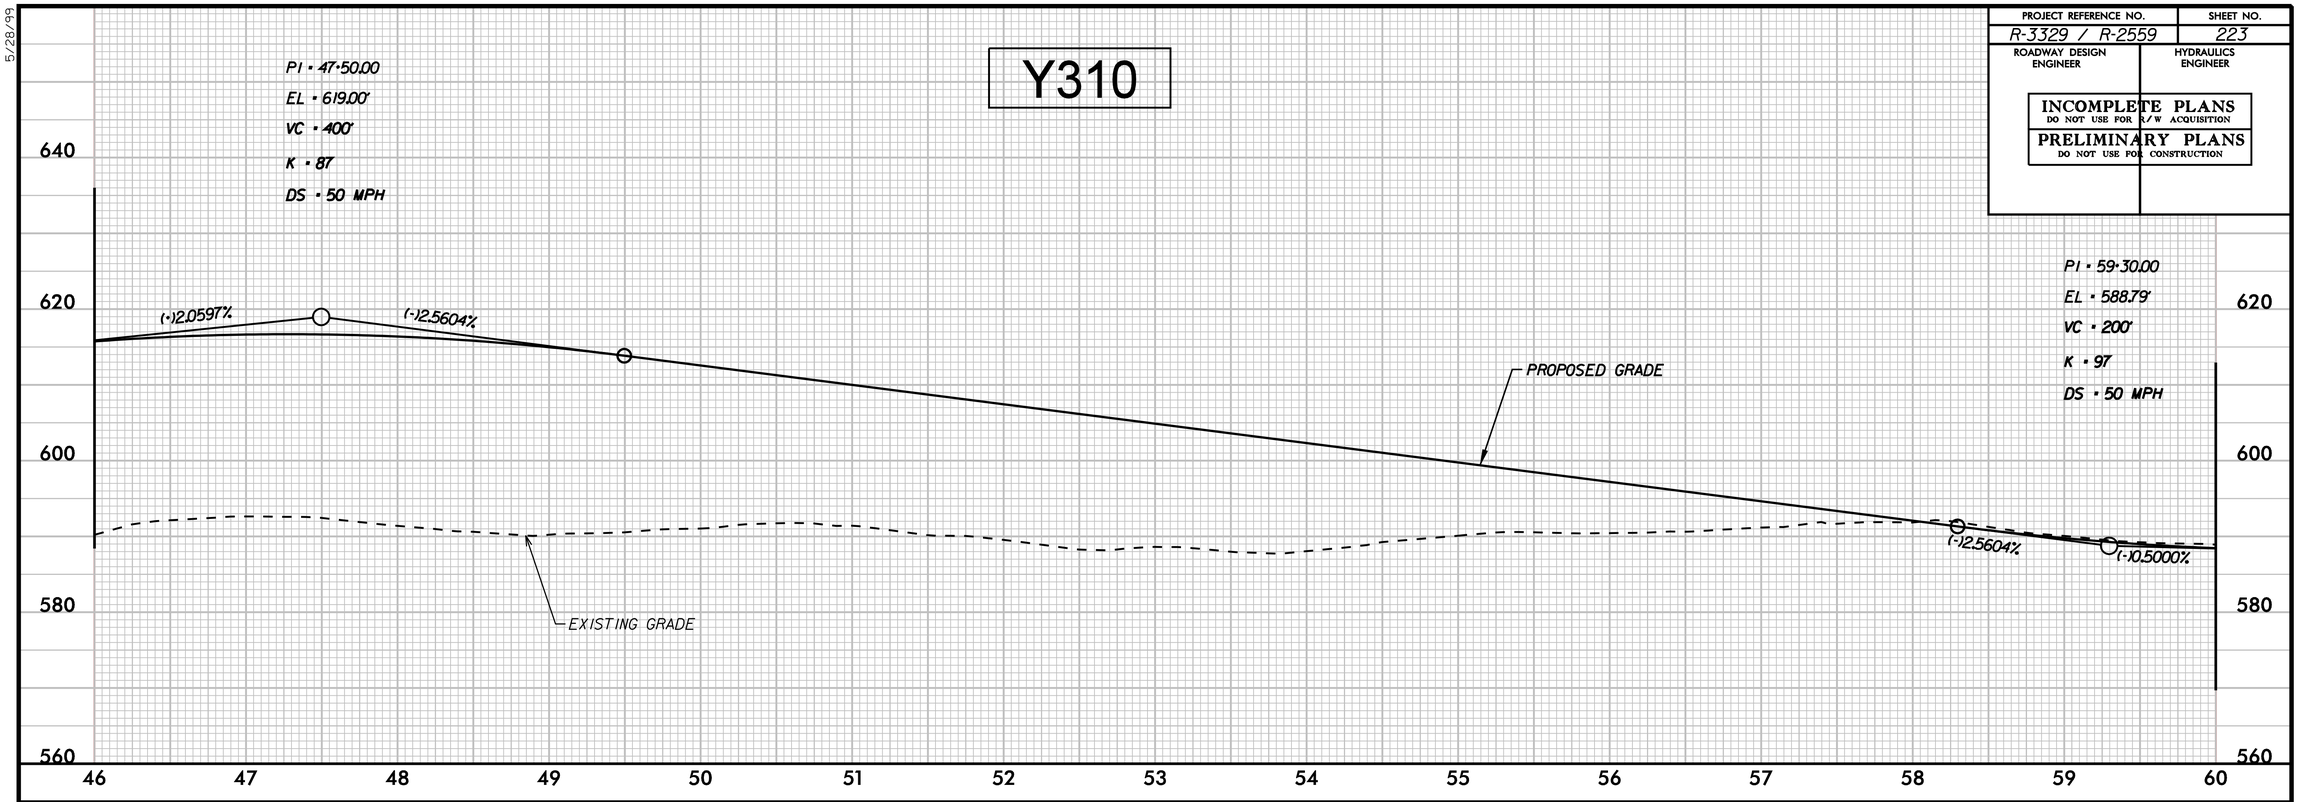

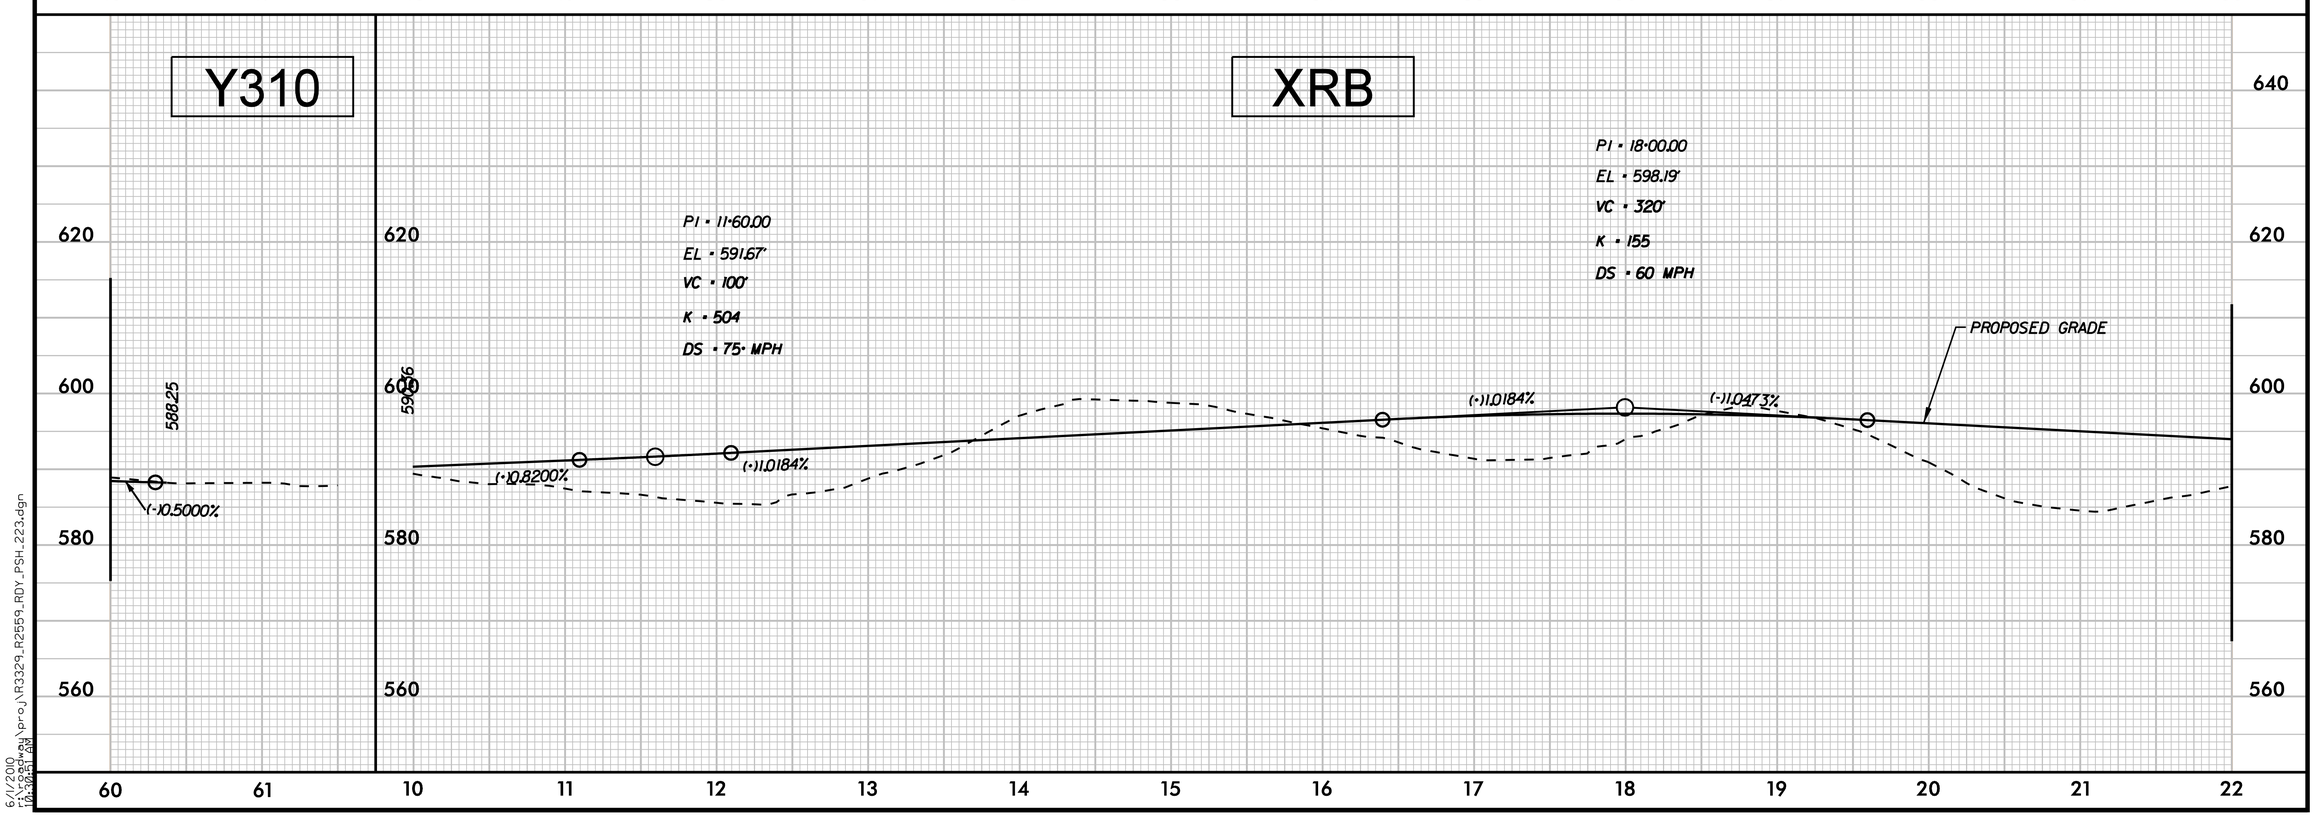

5/28/99

6/1/2010
r:\roadway\proj\R3329_R2559_RDY_PSH_223.dgn
10:10:21 AM

PROJECT REFERENCE NO.	SHEET NO.
R-3329 / R-2559	224
ROADWAY DESIGN ENGINEER	HYDRAULICS ENGINEER

INCOMPLETE PLANS
DO NOT USE FOR R/W ACQUISITION

PRELIMINARY PLANS
DO NOT USE FOR CONSTRUCTION

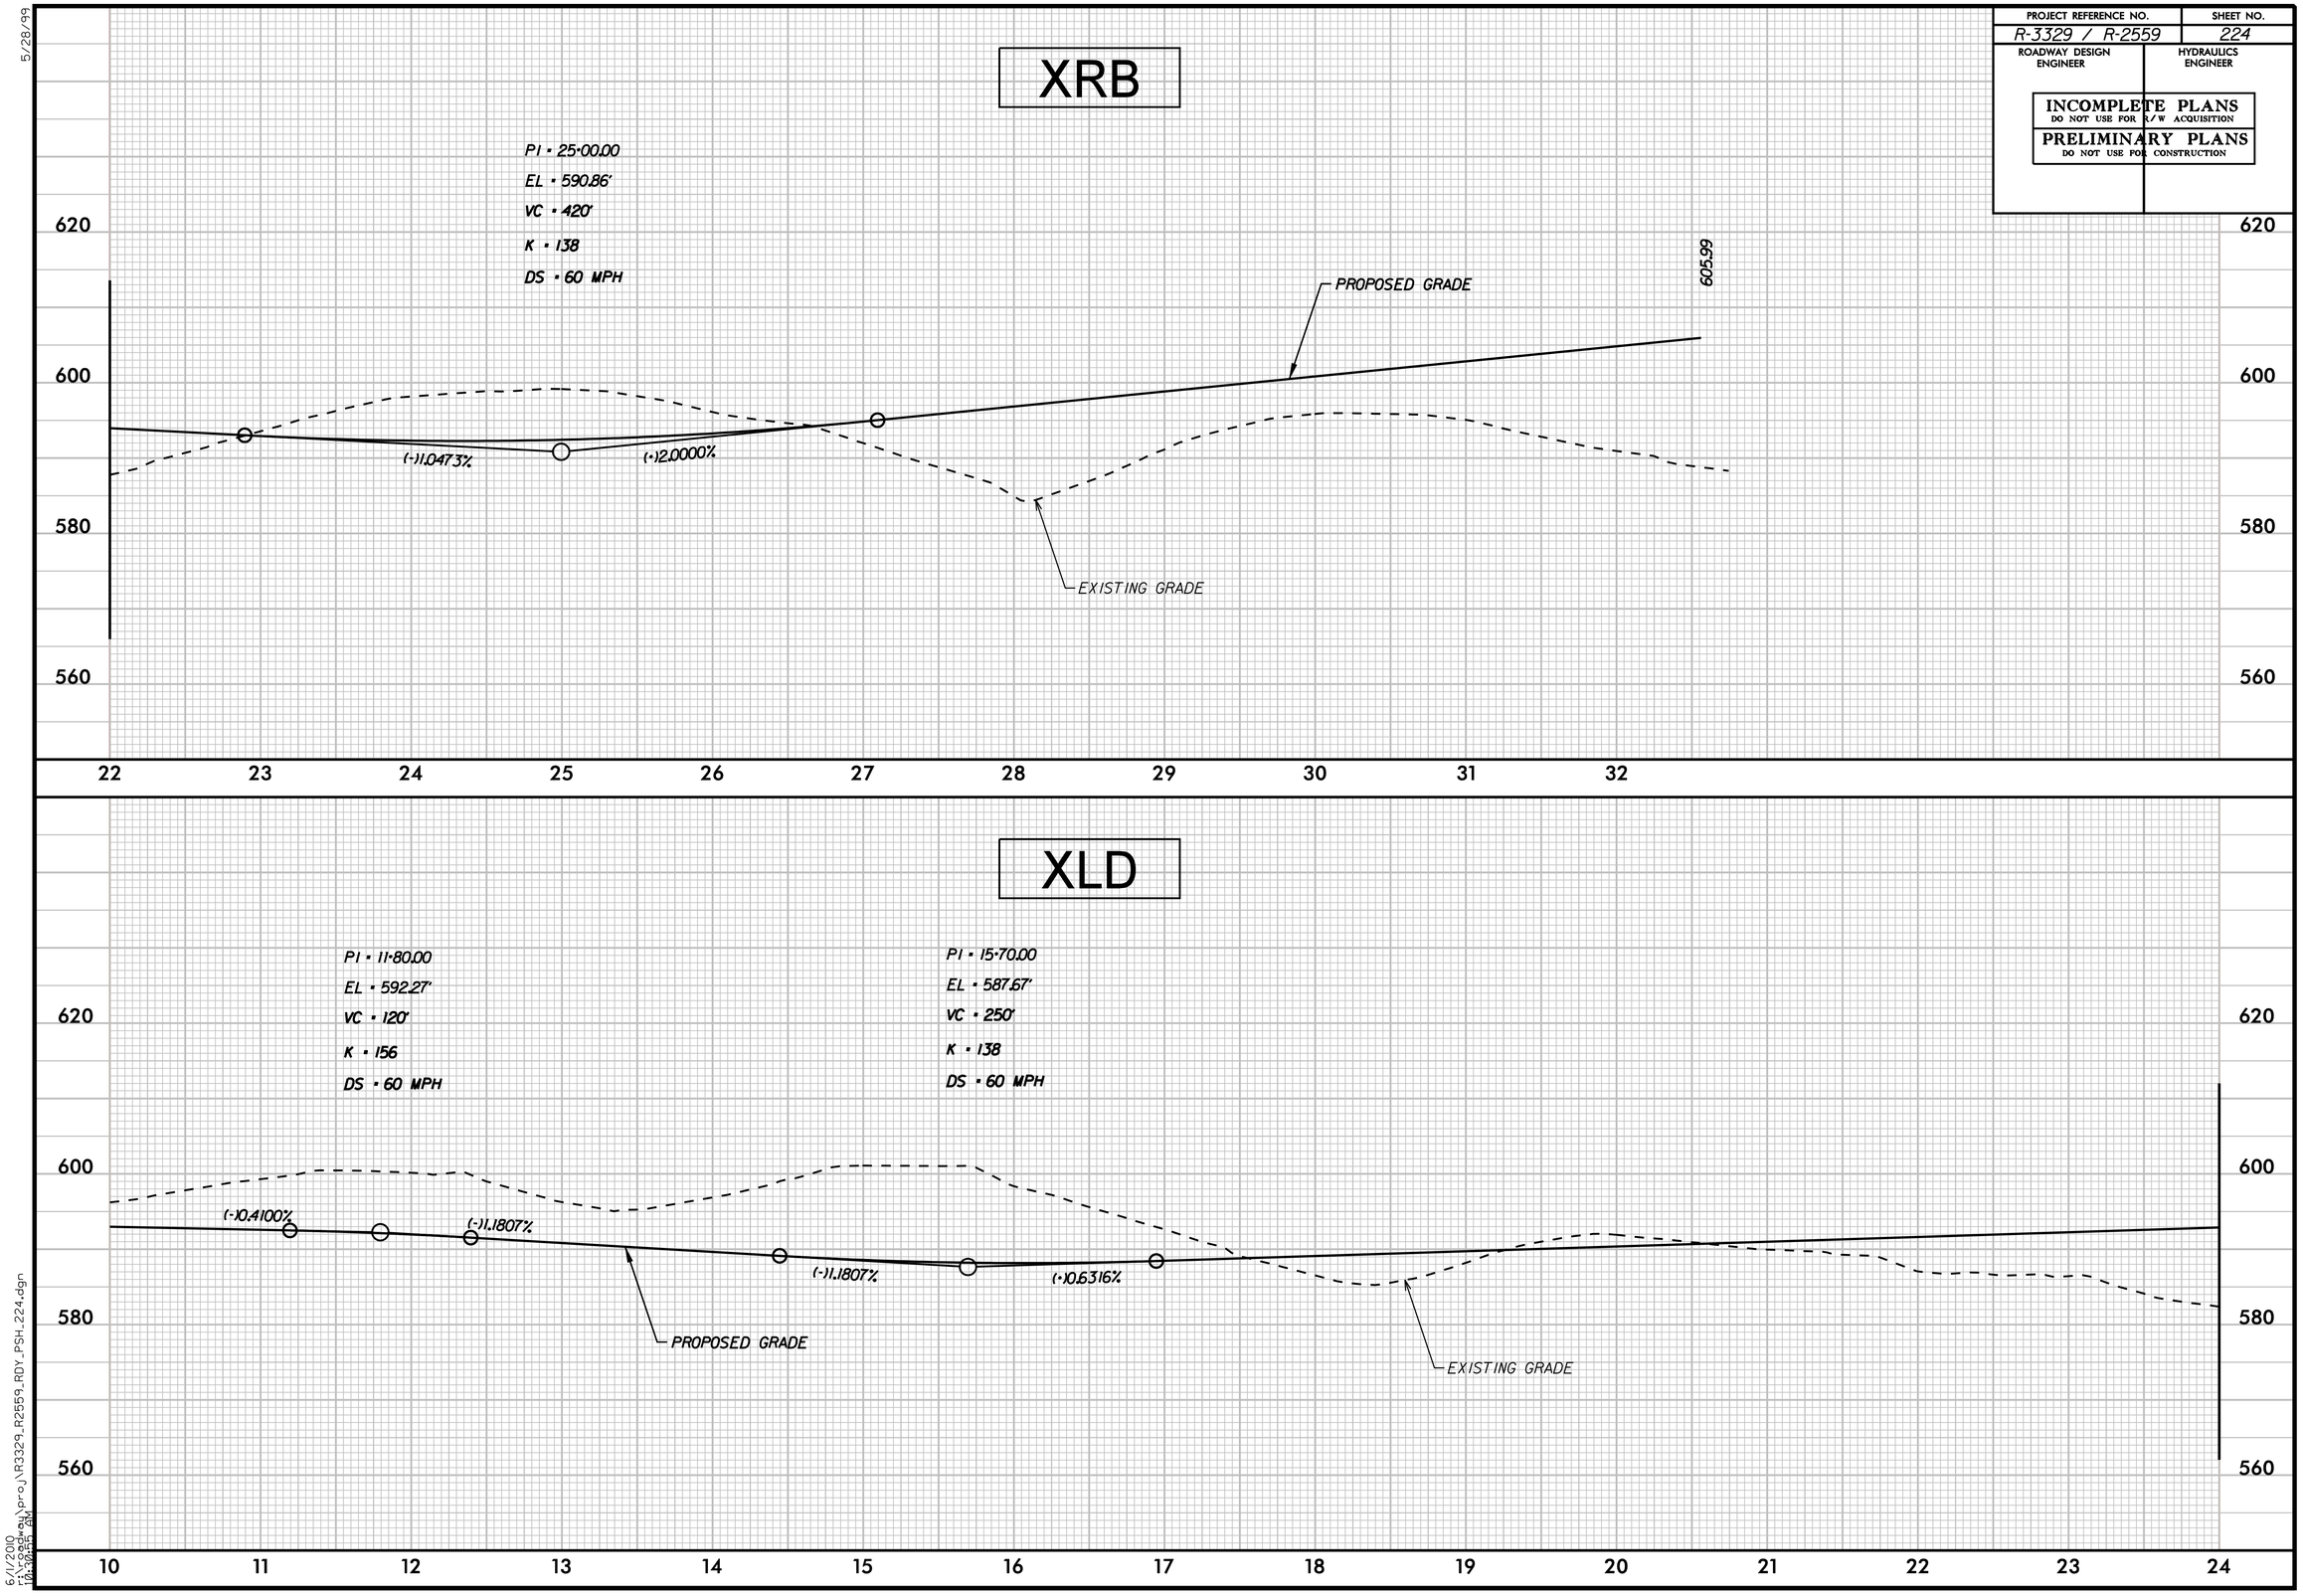

5/28/99

6/1/2010
r:\roadway\proj\R3329_R2559_RDY_PSH_224.dgn
10:10:15 AM

PROJECT REFERENCE NO.	SHEET NO.
R-3329 / R-2559	225
ROADWAY DESIGN ENGINEER	HYDRAULICS ENGINEER

INCOMPLETE PLANS
DO NOT USE FOR R/W ACQUISITION

PRELIMINARY PLANS
DO NOT USE FOR CONSTRUCTION

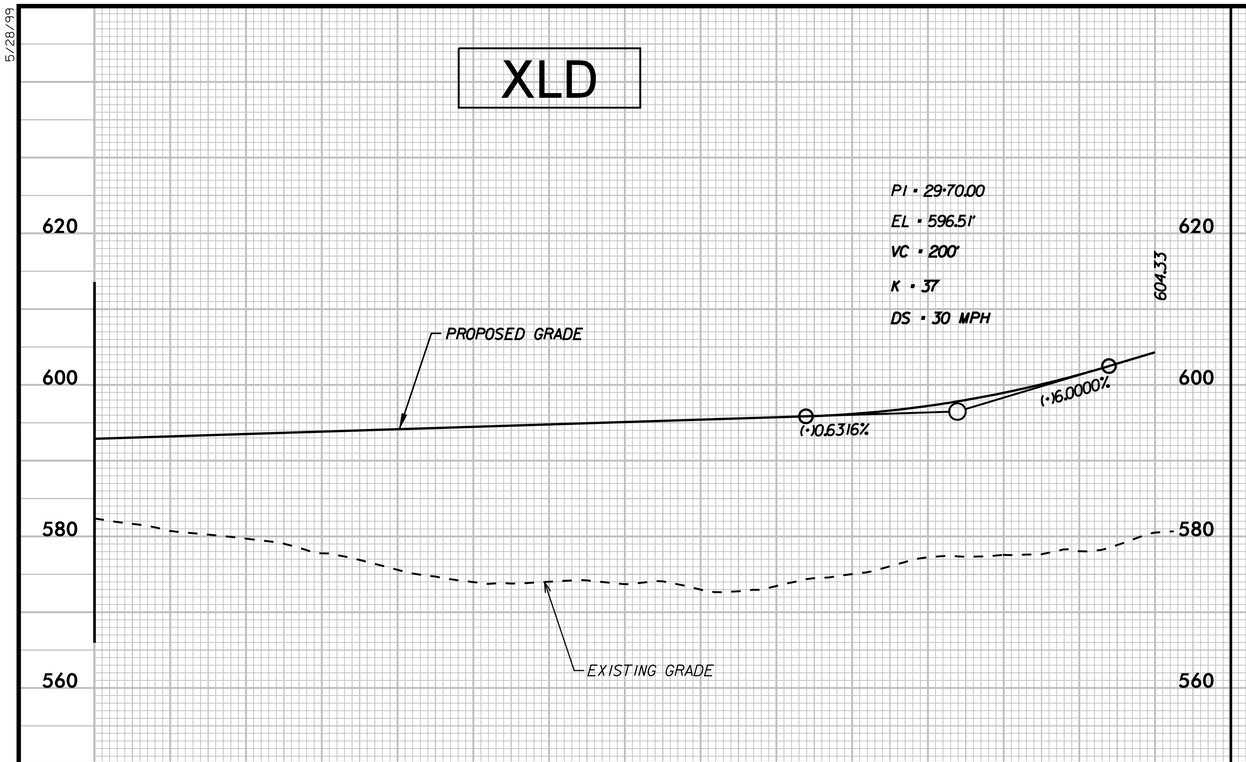

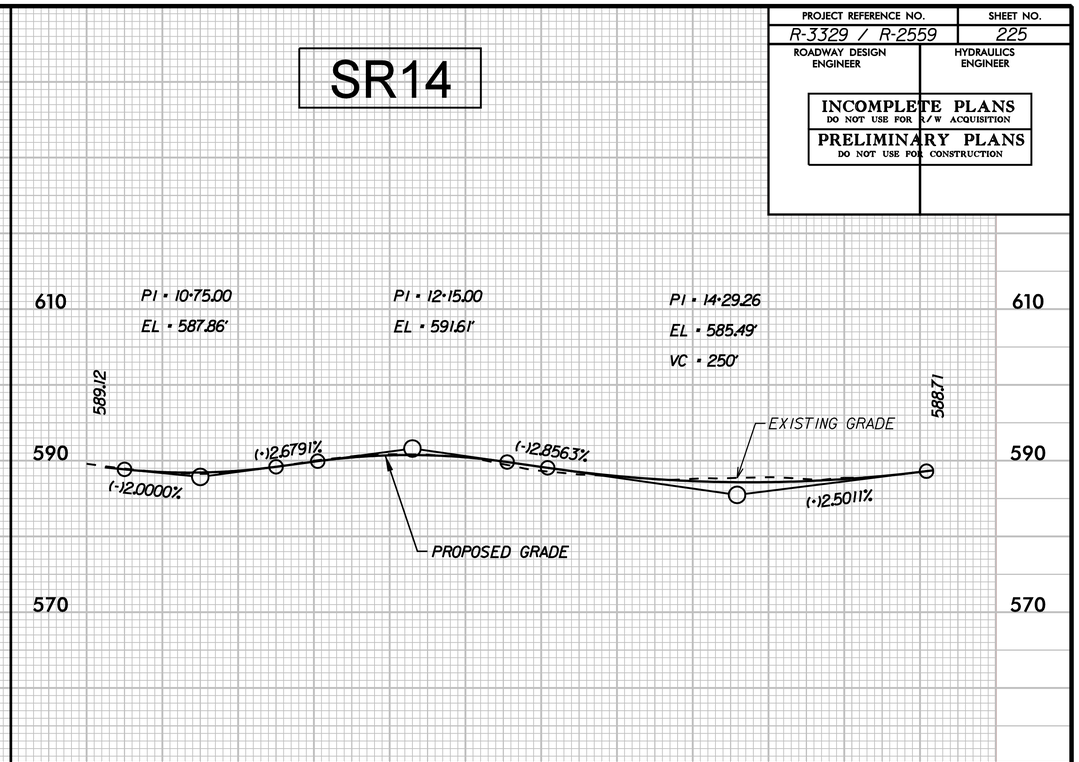

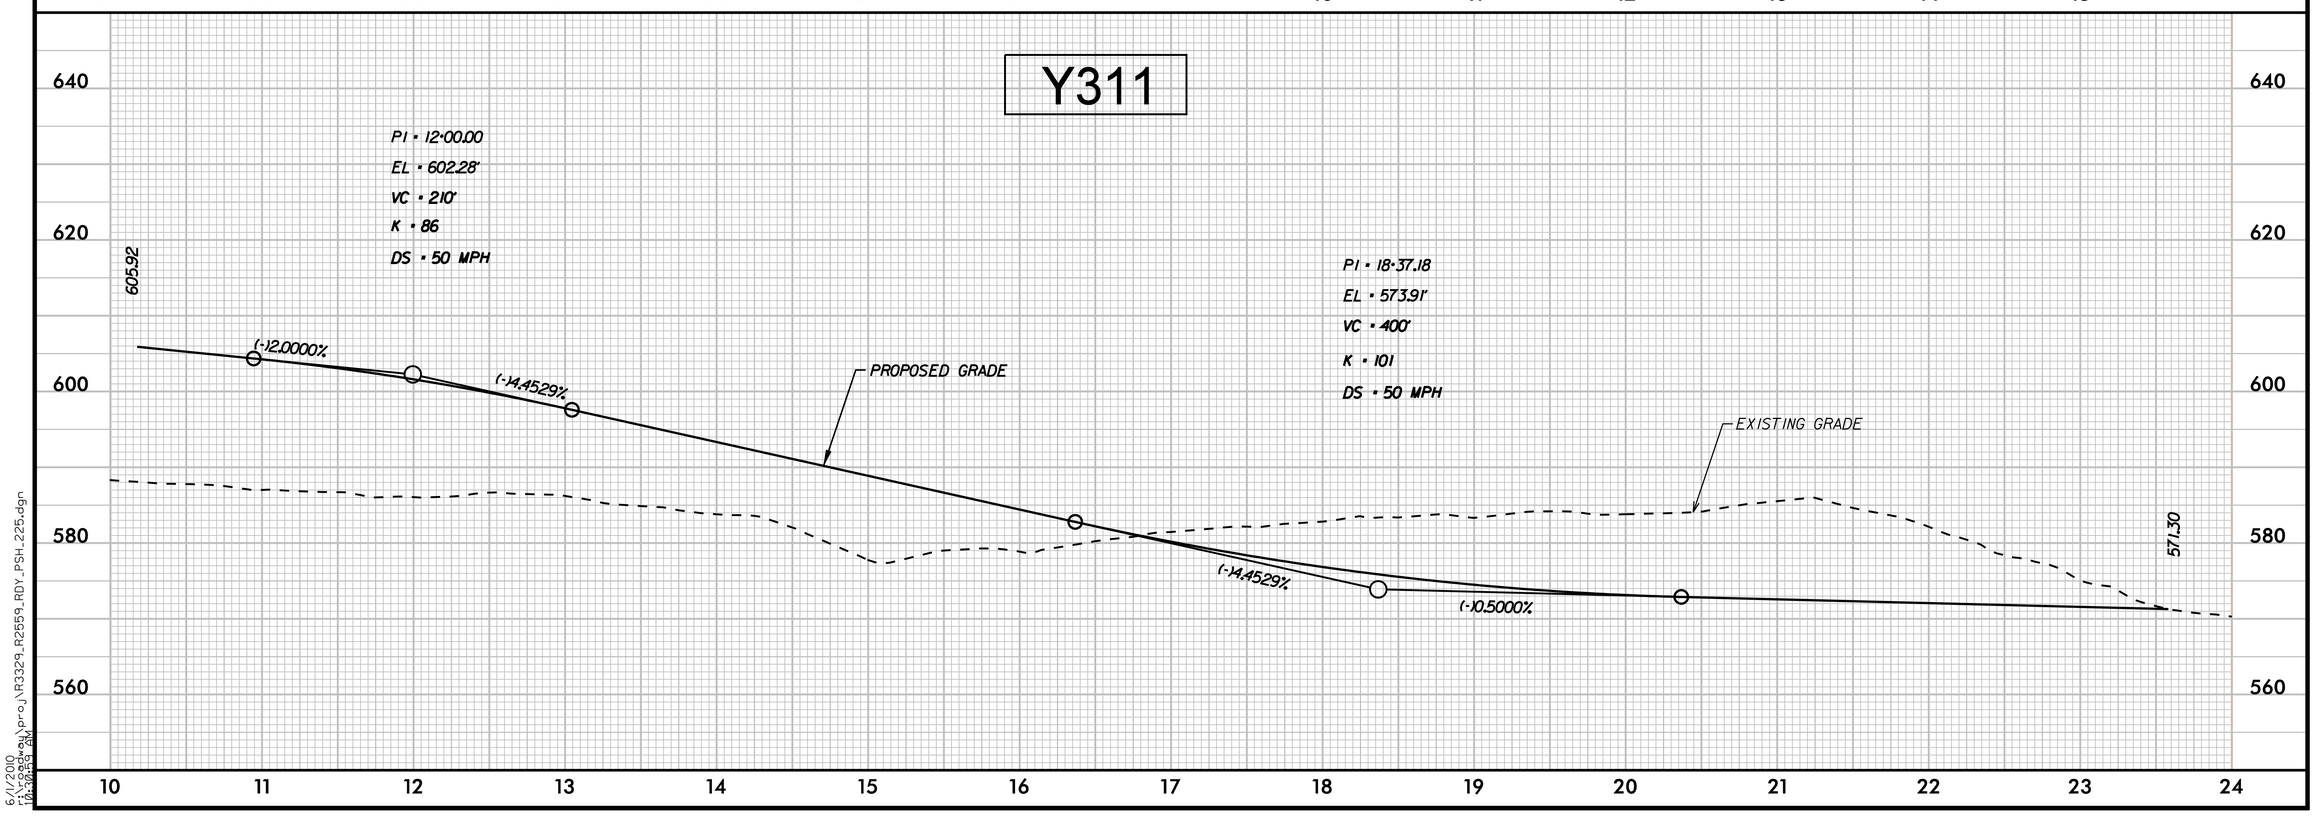

5/28/99

6/1/2010
r:\roadway\proj\R3329_R2559_RDY_PSH_225.dgn
10:10:13 AM

PROJECT REFERENCE NO.	SHEET NO.
R-3329 / R-2559	226
ROADWAY DESIGN ENGINEER	HYDRAULICS ENGINEER

INCOMPLETE PLANS
DO NOT USE FOR R/W ACQUISITION

PRELIMINARY PLANS
DO NOT USE FOR CONSTRUCTION

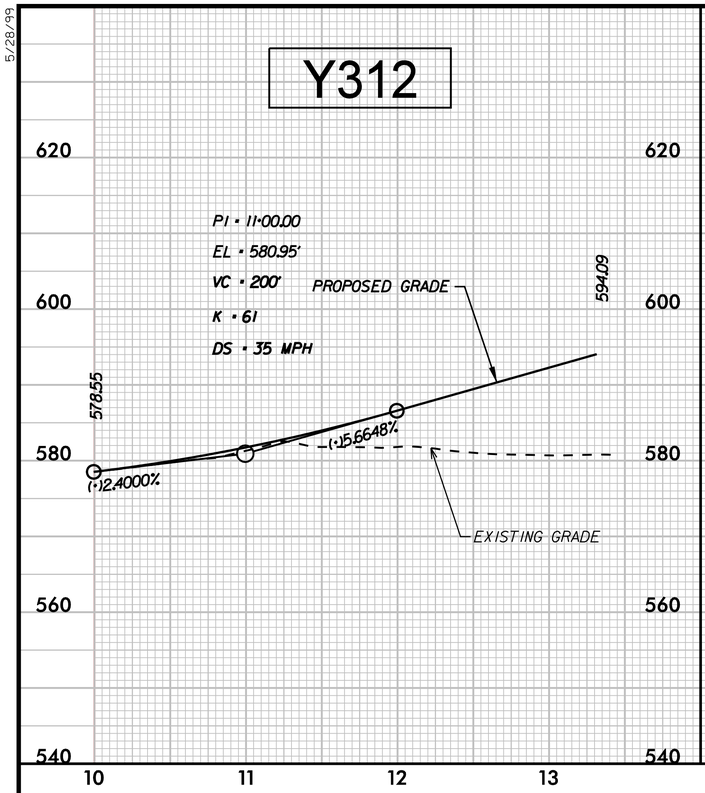

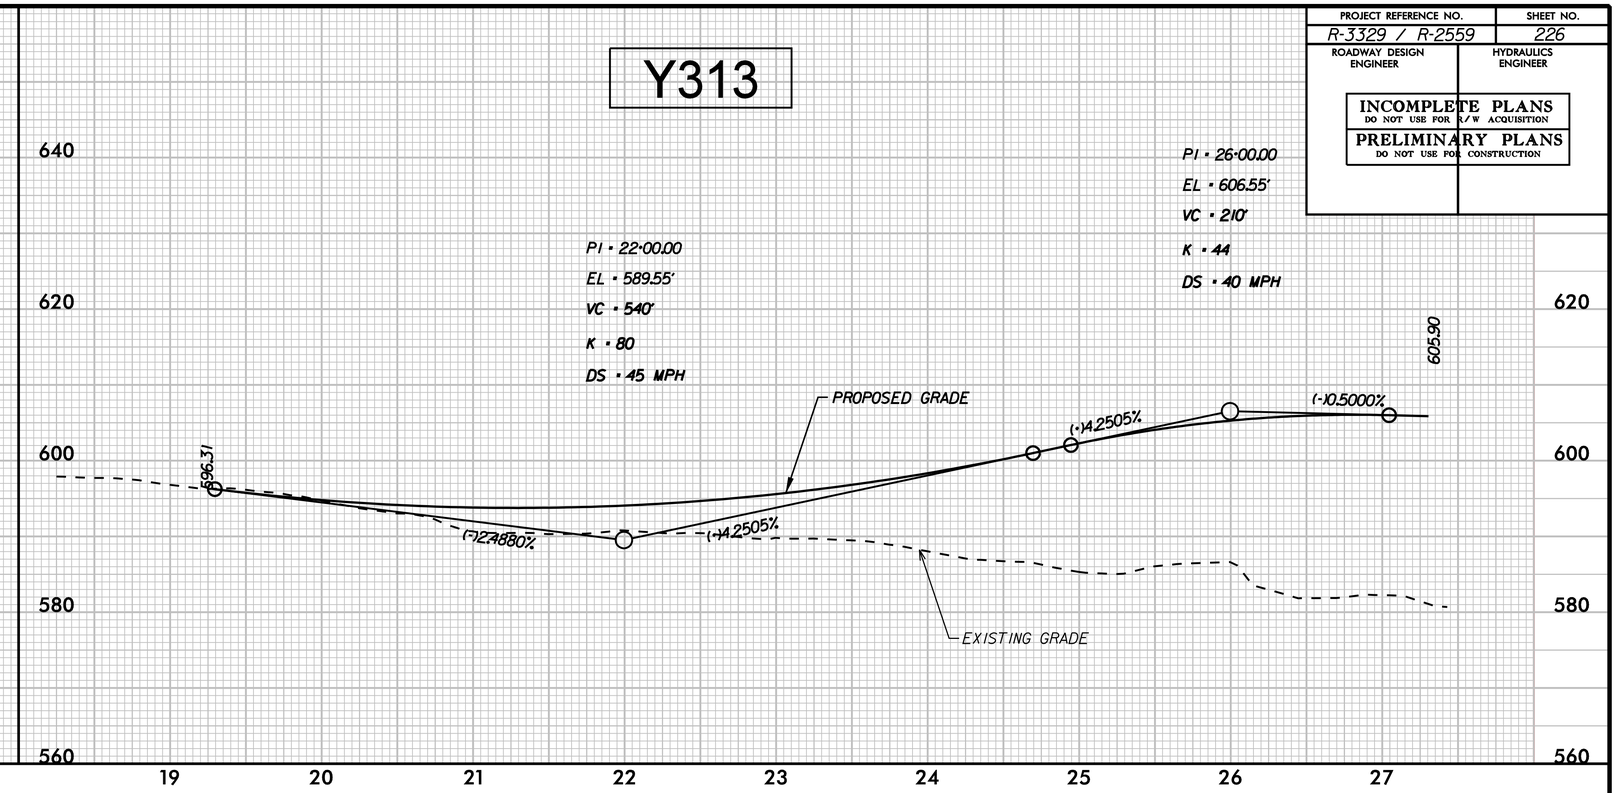

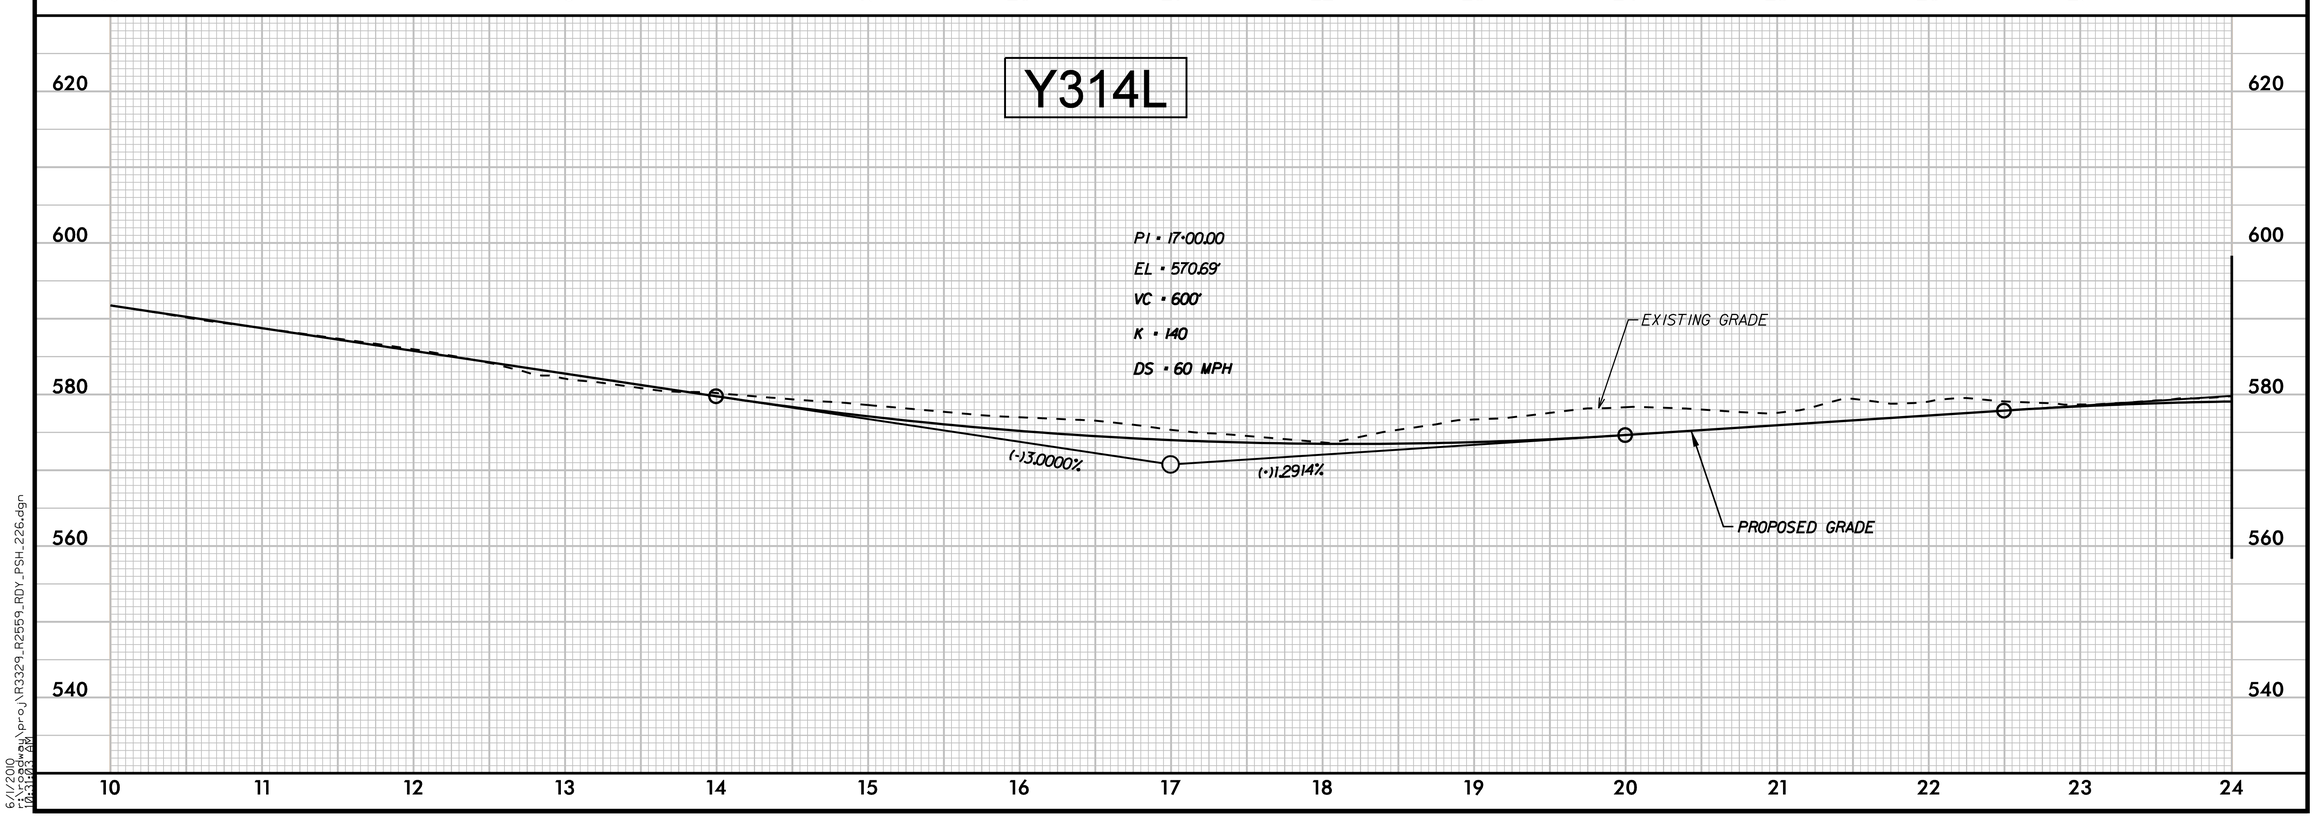

5/28/99

6/1/2010
r:\roadway\proj\R3329_R2559_RDY_PSH_226.dgn
09:16:21 AM

PROJECT REFERENCE NO.	SHEET NO.
R-3329 / R-2559	227
ROADWAY DESIGN ENGINEER	HYDRAULICS ENGINEER

INCOMPLETE PLANS
DO NOT USE FOR R/W ACQUISITION

PRELIMINARY PLANS
DO NOT USE FOR CONSTRUCTION

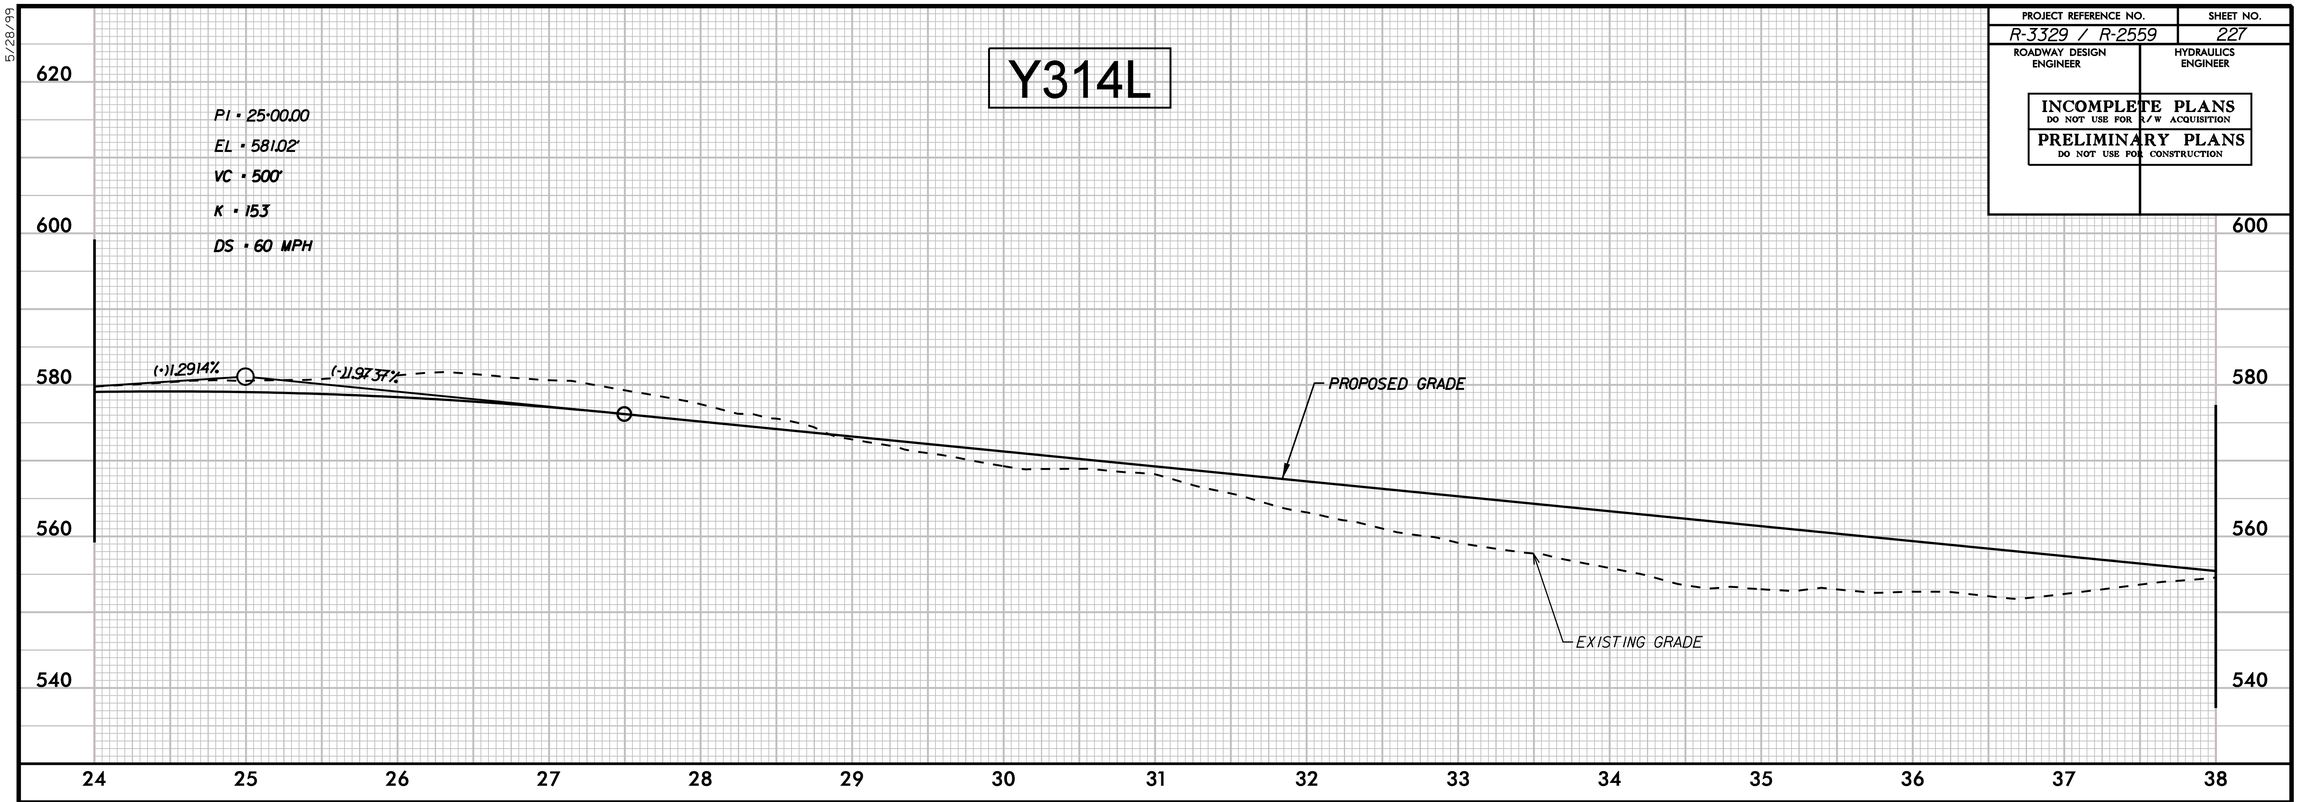

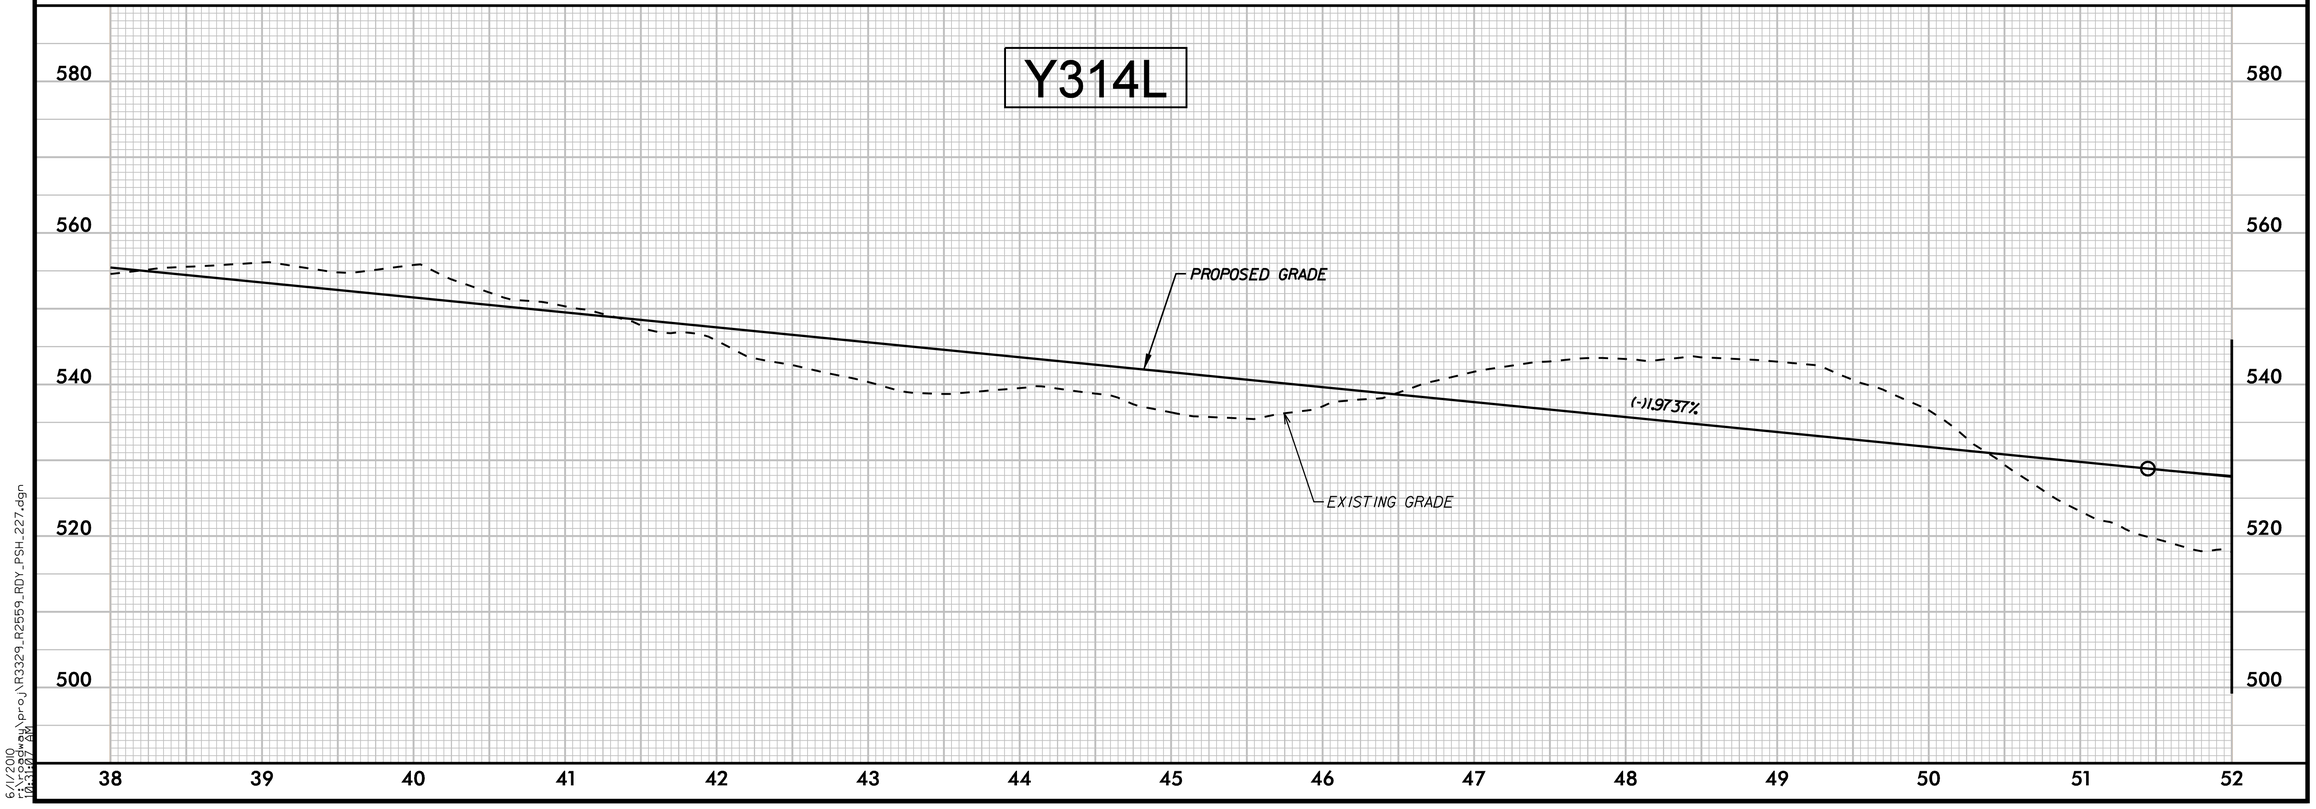

5/28/99

6/1/2010
r:\roadway\proj\R3329_R2559_RDY_PSH_227.dgn
10:16:07 AM

PROJECT REFERENCE NO.	SHEET NO.
R-3329 / R-2559	228
ROADWAY DESIGN ENGINEER	HYDRAULICS ENGINEER

INCOMPLETE PLANS
DO NOT USE FOR R/W ACQUISITION

PRELIMINARY PLANS
DO NOT USE FOR CONSTRUCTION

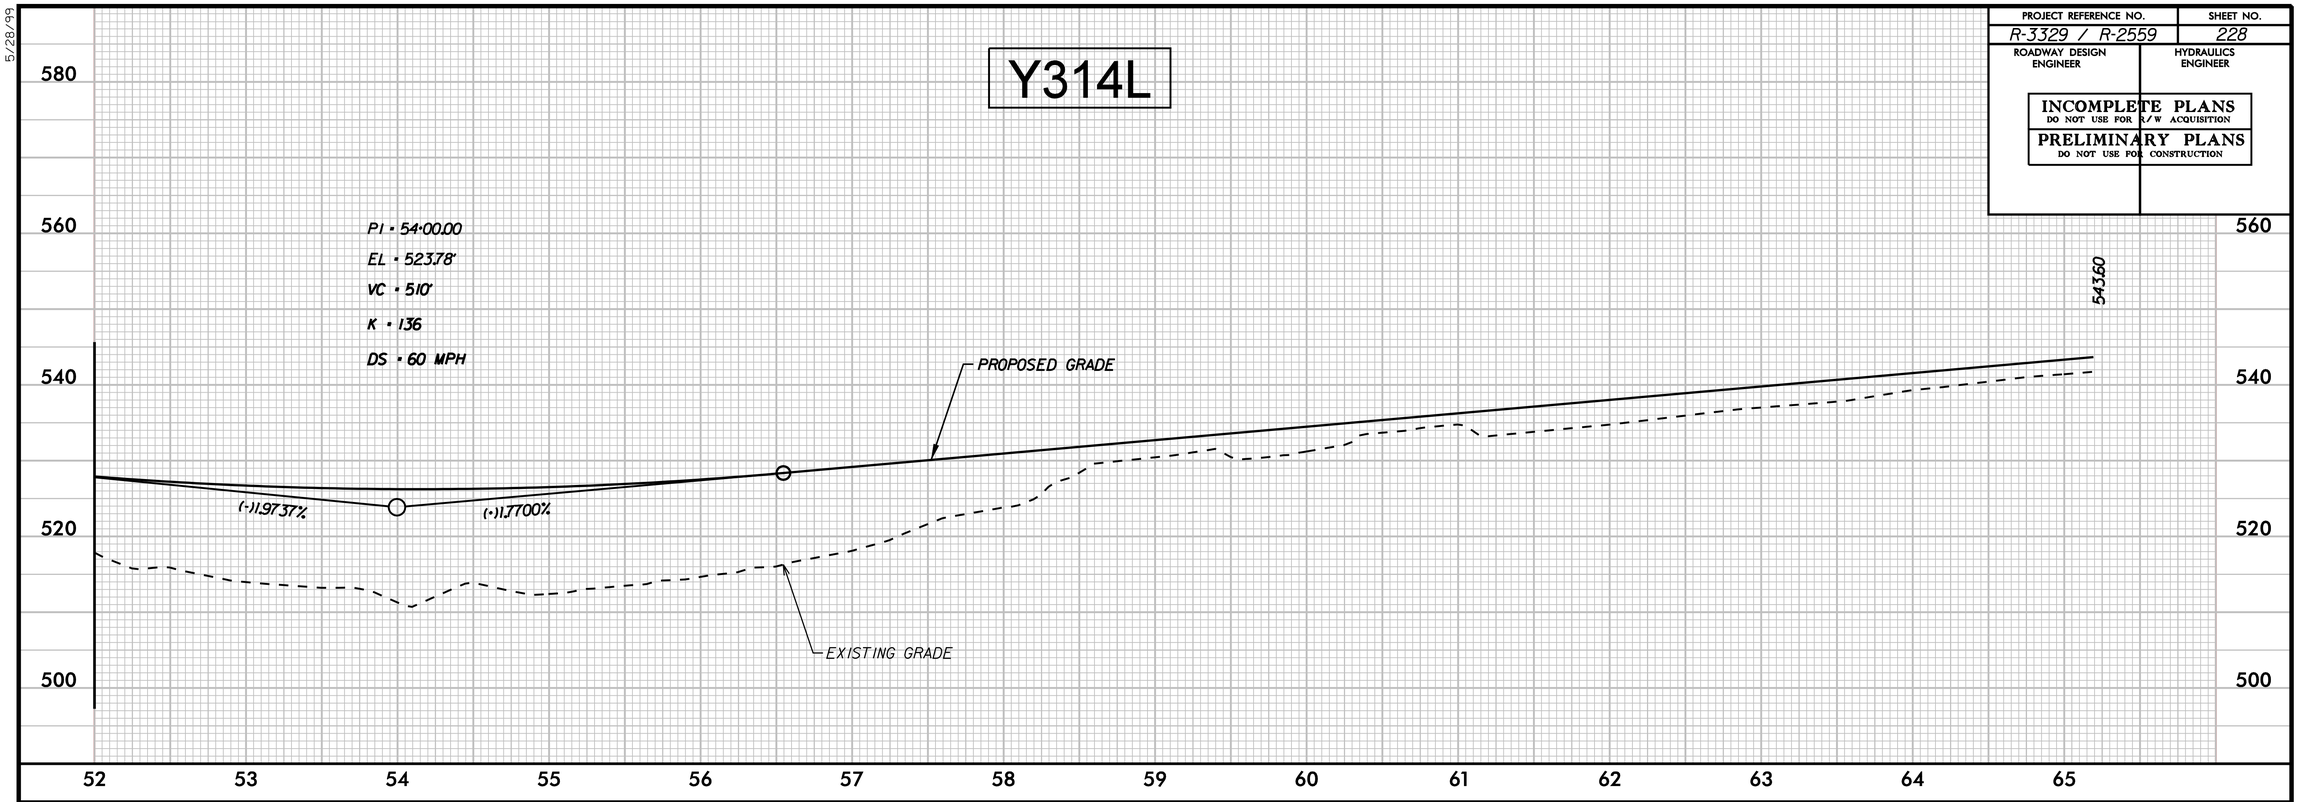

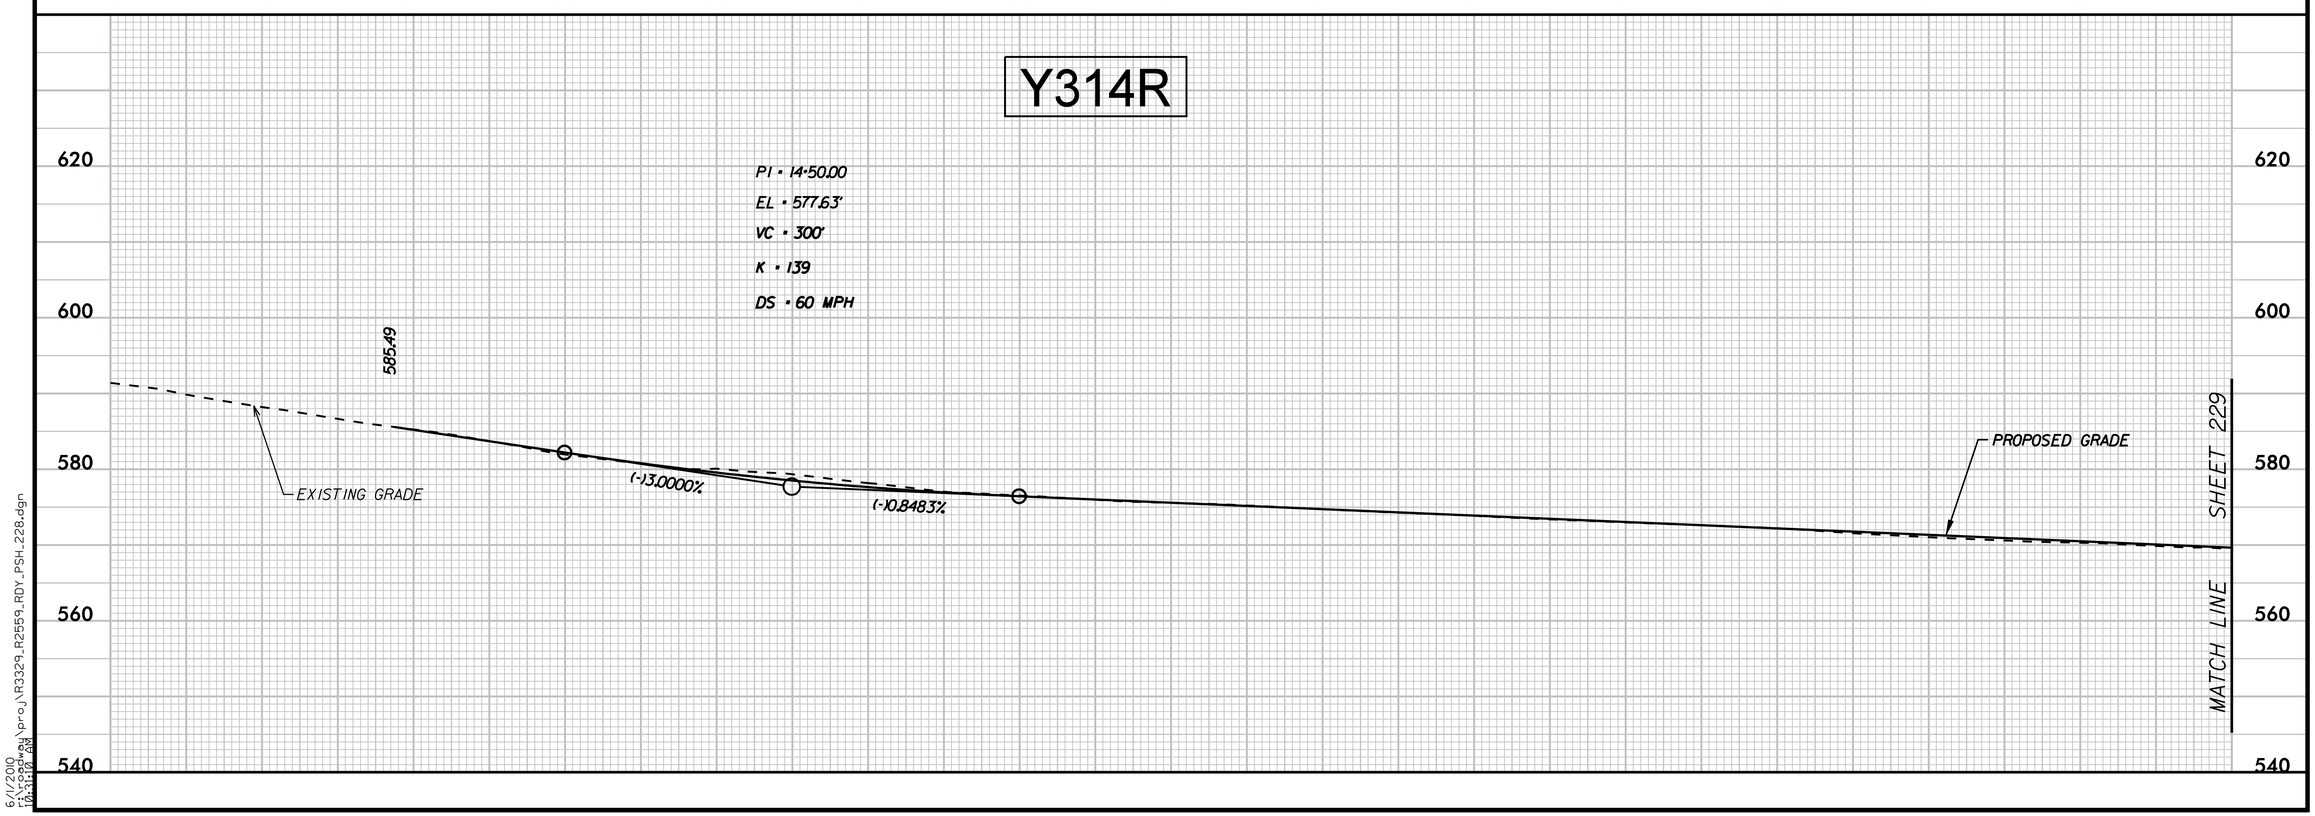

5/28/99

6/1/2010
r:\roadway\proj\R3329_R2559_RDY_PSH_228.dgn
10:31:27 AM

PROJECT REFERENCE NO.	SHEET NO.
R-3329 / R-2559	229
ROADWAY DESIGN ENGINEER	HYDRAULICS ENGINEER

INCOMPLETE PLANS
DO NOT USE FOR R/W ACQUISITION

PRELIMINARY PLANS
DO NOT USE FOR CONSTRUCTION

Y314R

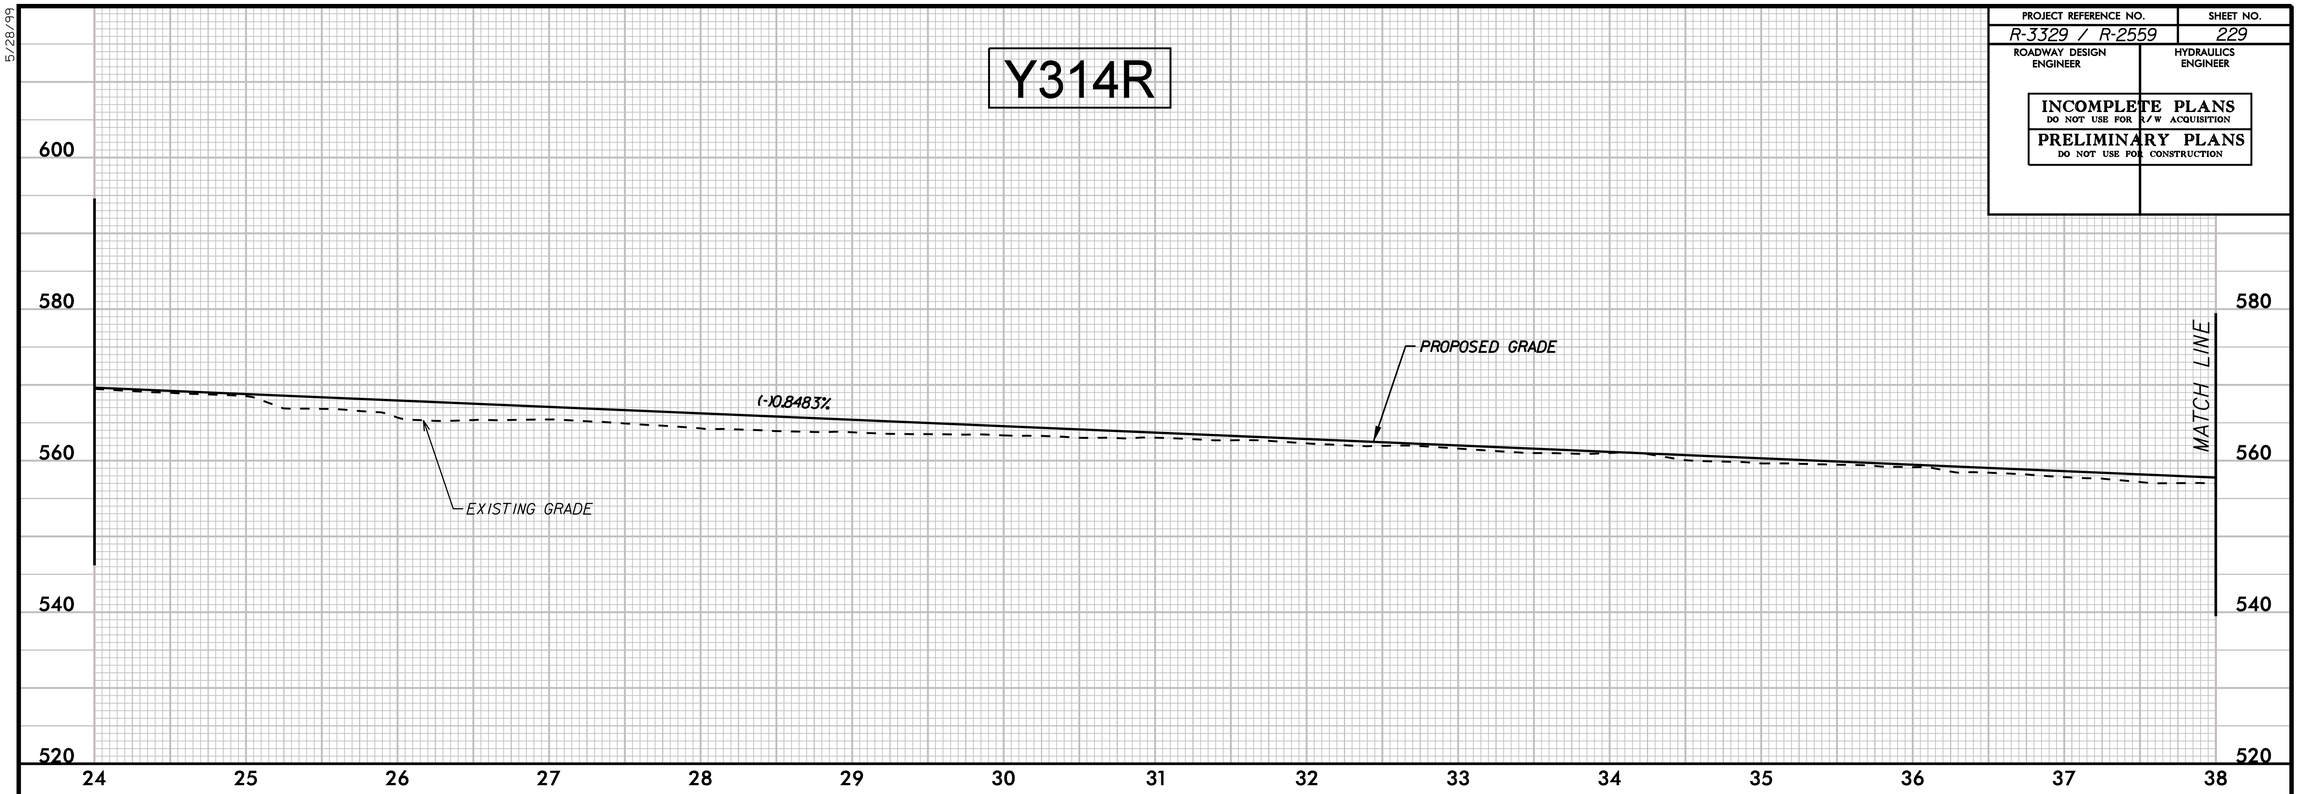

Y314R

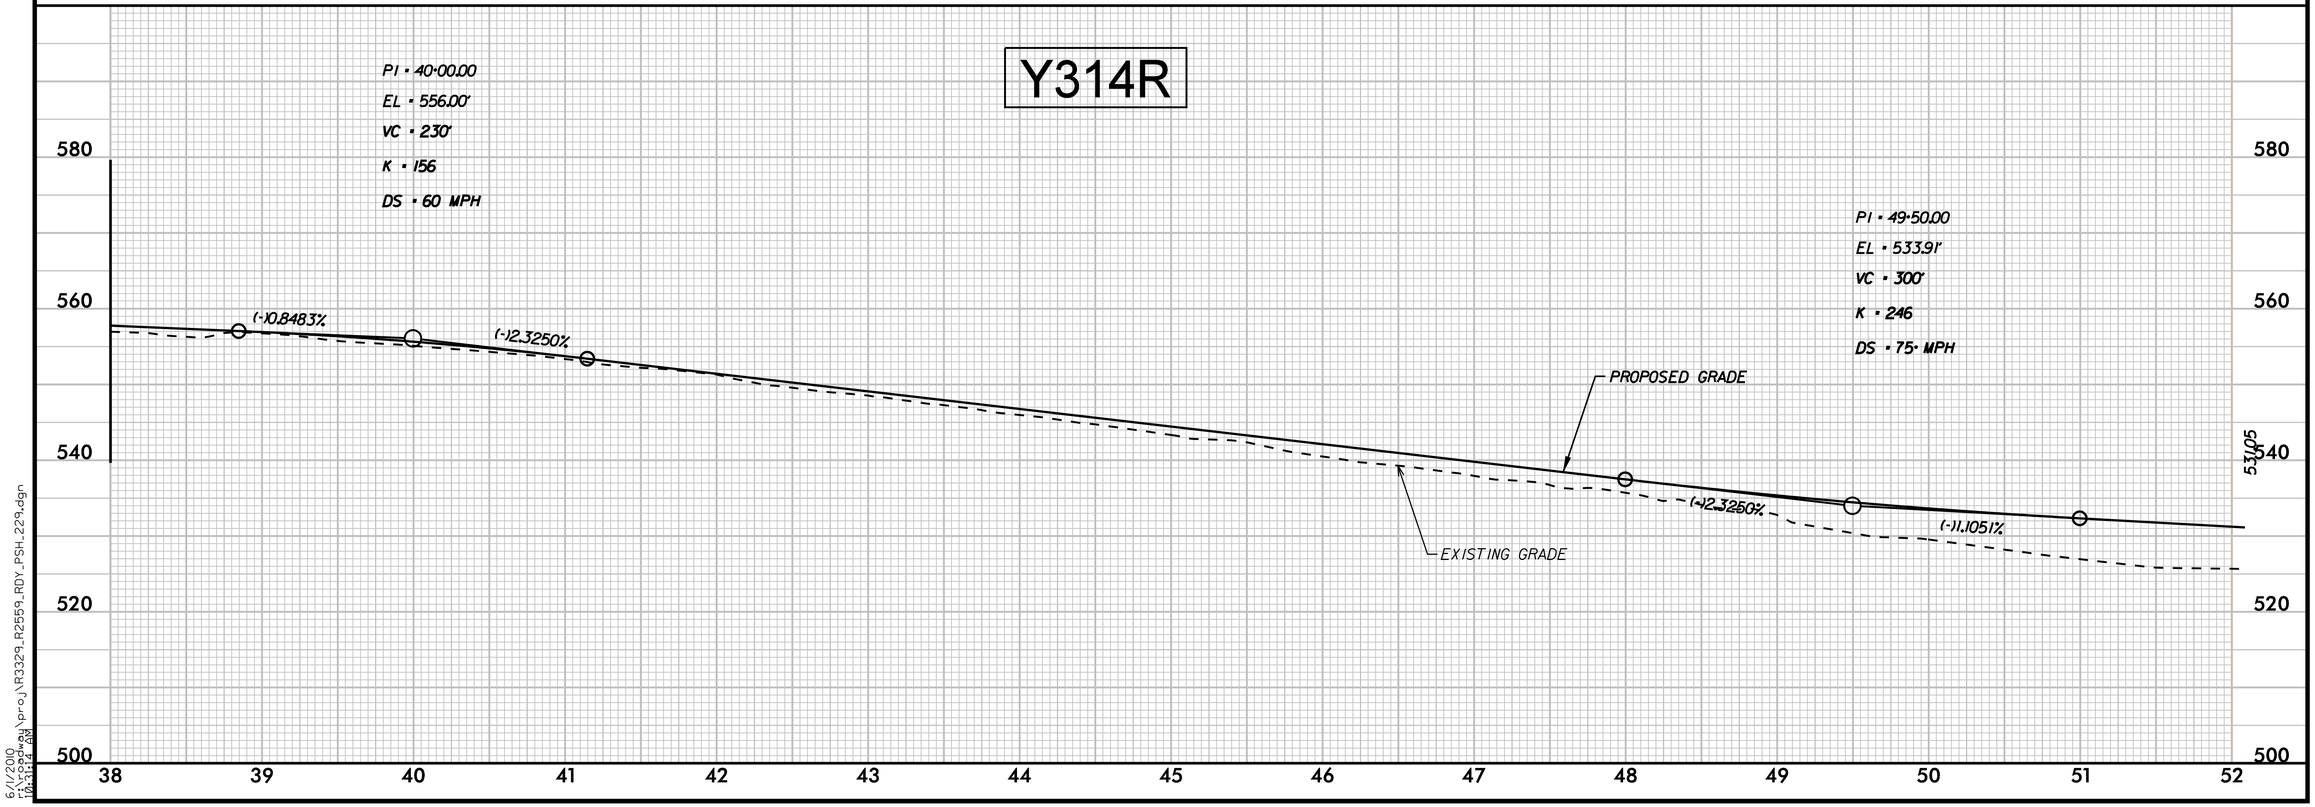

5/28/99

6/1/2010
r:\roadway\proj\R3329_R2559_RDY_PSH_229.dgn
10:31:24 AM

PROJECT REFERENCE NO.	SHEET NO.
R-3329 / R-2559	230
ROADWAY DESIGN ENGINEER	HYDRAULICS ENGINEER

INCOMPLETE PLANS
DO NOT USE FOR R/W ACQUISITION

PRELIMINARY PLANS
DO NOT USE FOR CONSTRUCTION

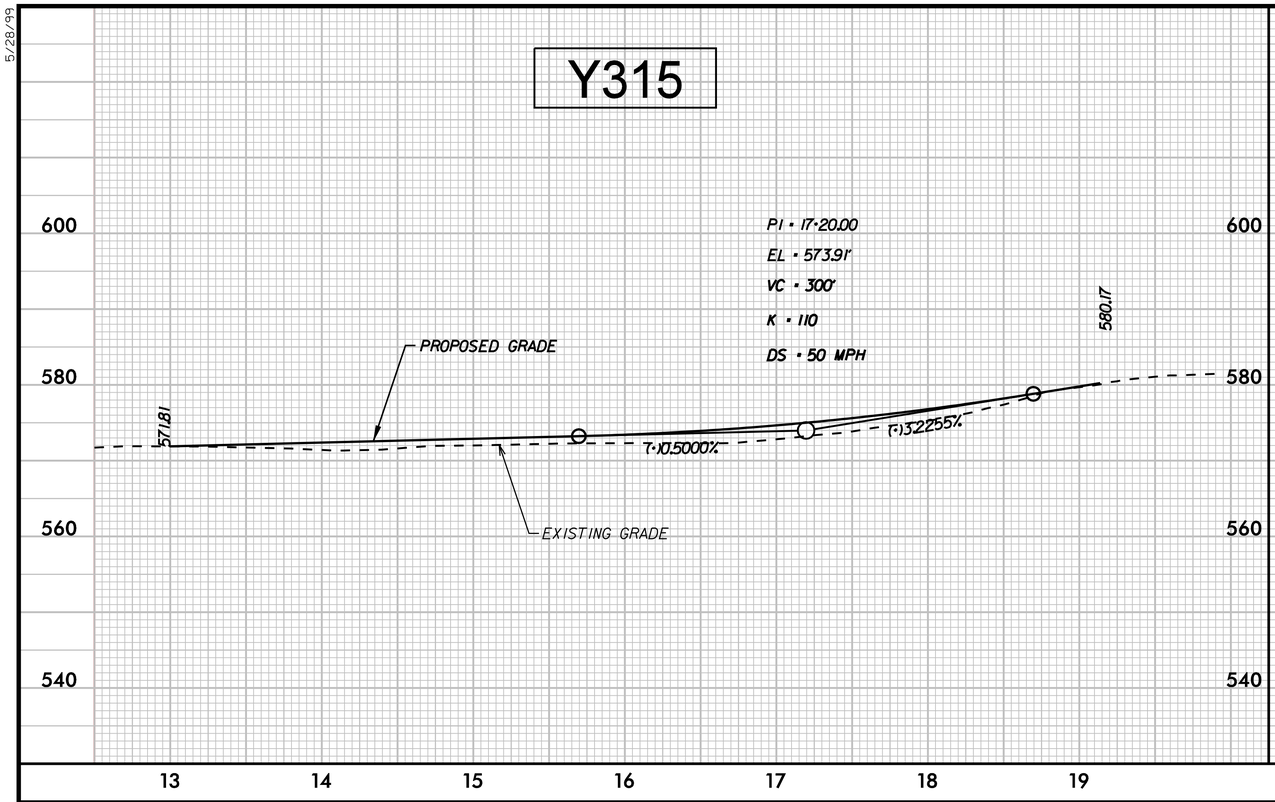

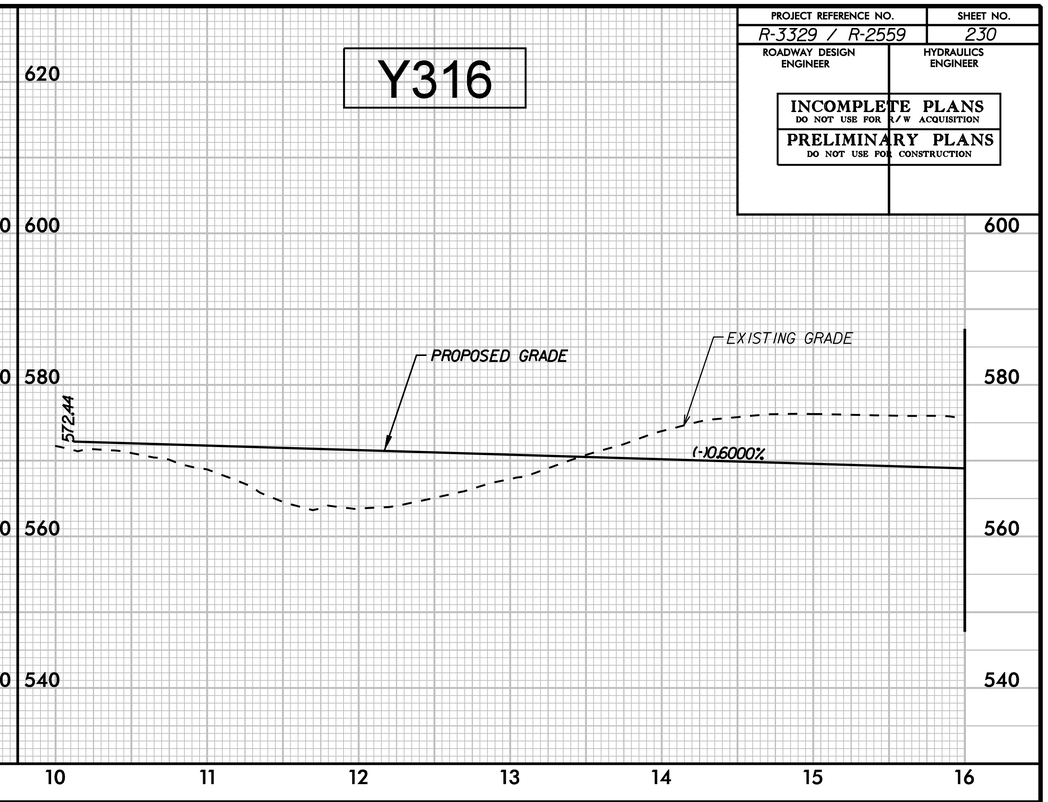

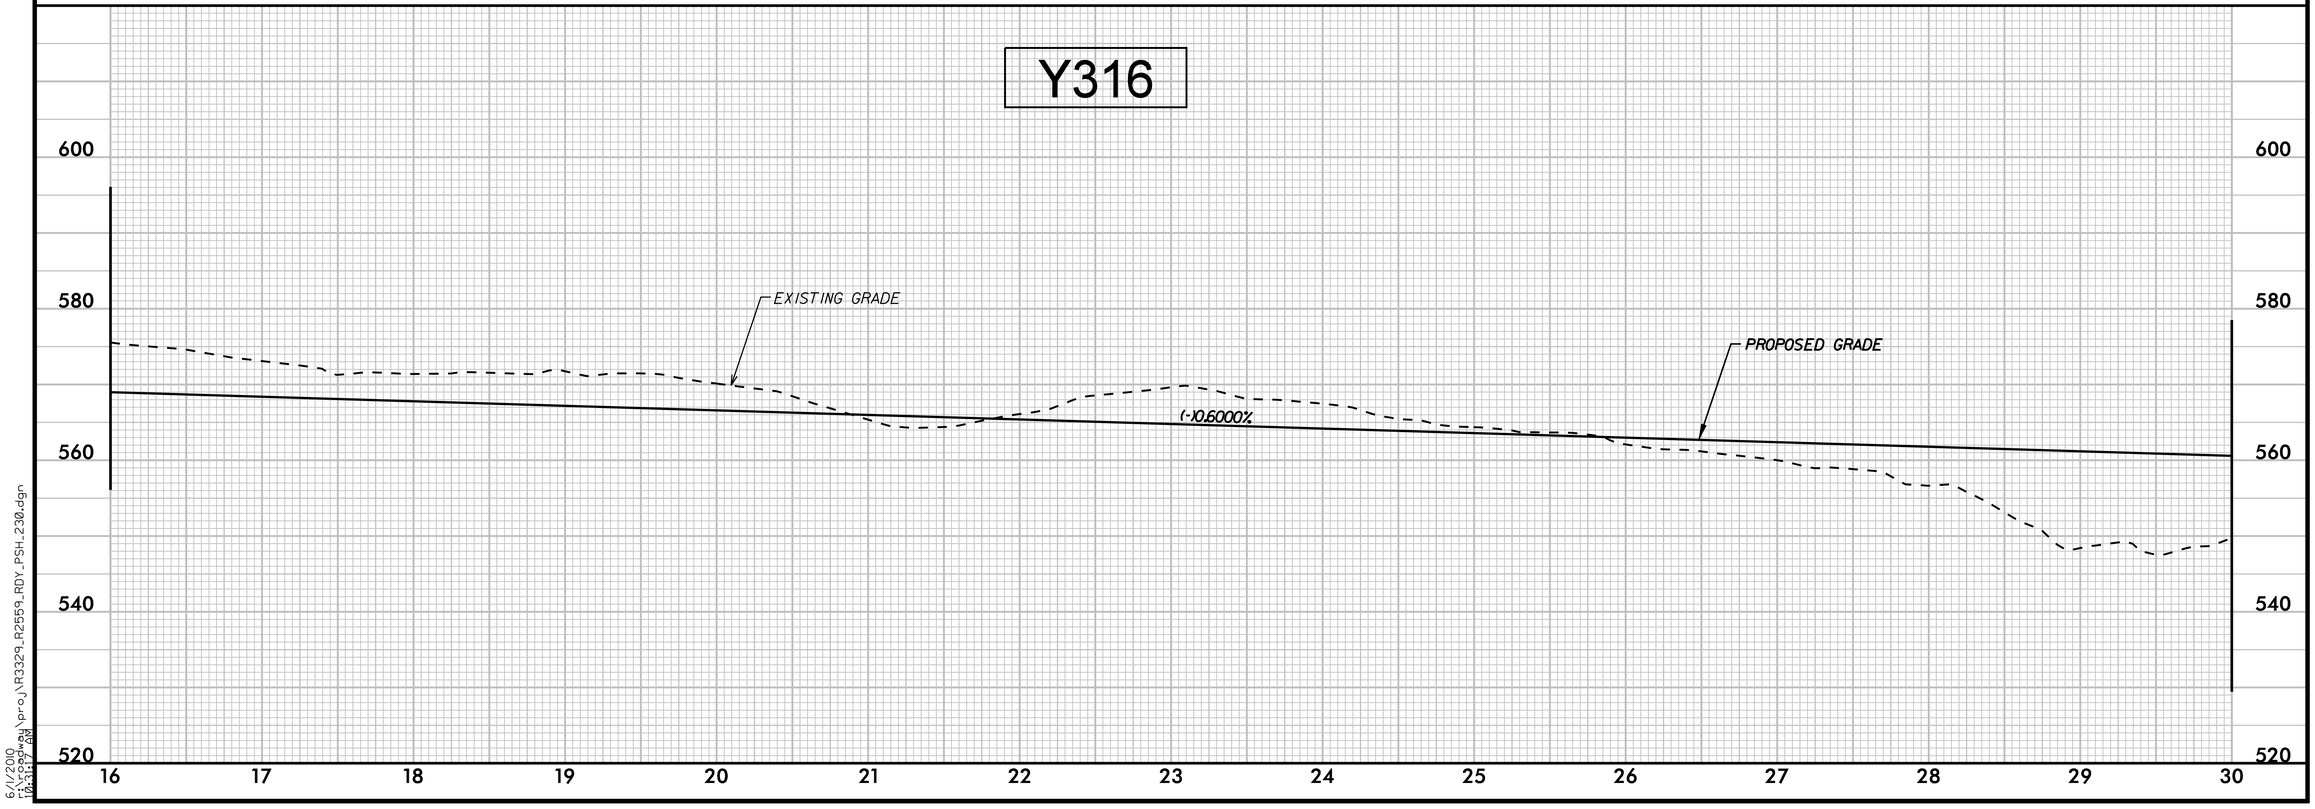

5/28/99

6/1/2010
r:\roadway\proj\R3329_R2559_RDY_PSH_230.dgn
10:31:27 AM

PROJECT REFERENCE NO.	SHEET NO.
R-3329 / R-2559	231
ROADWAY DESIGN ENGINEER	HYDRAULICS ENGINEER

INCOMPLETE PLANS
DO NOT USE FOR R/W ACQUISITION

PRELIMINARY PLANS
DO NOT USE FOR CONSTRUCTION

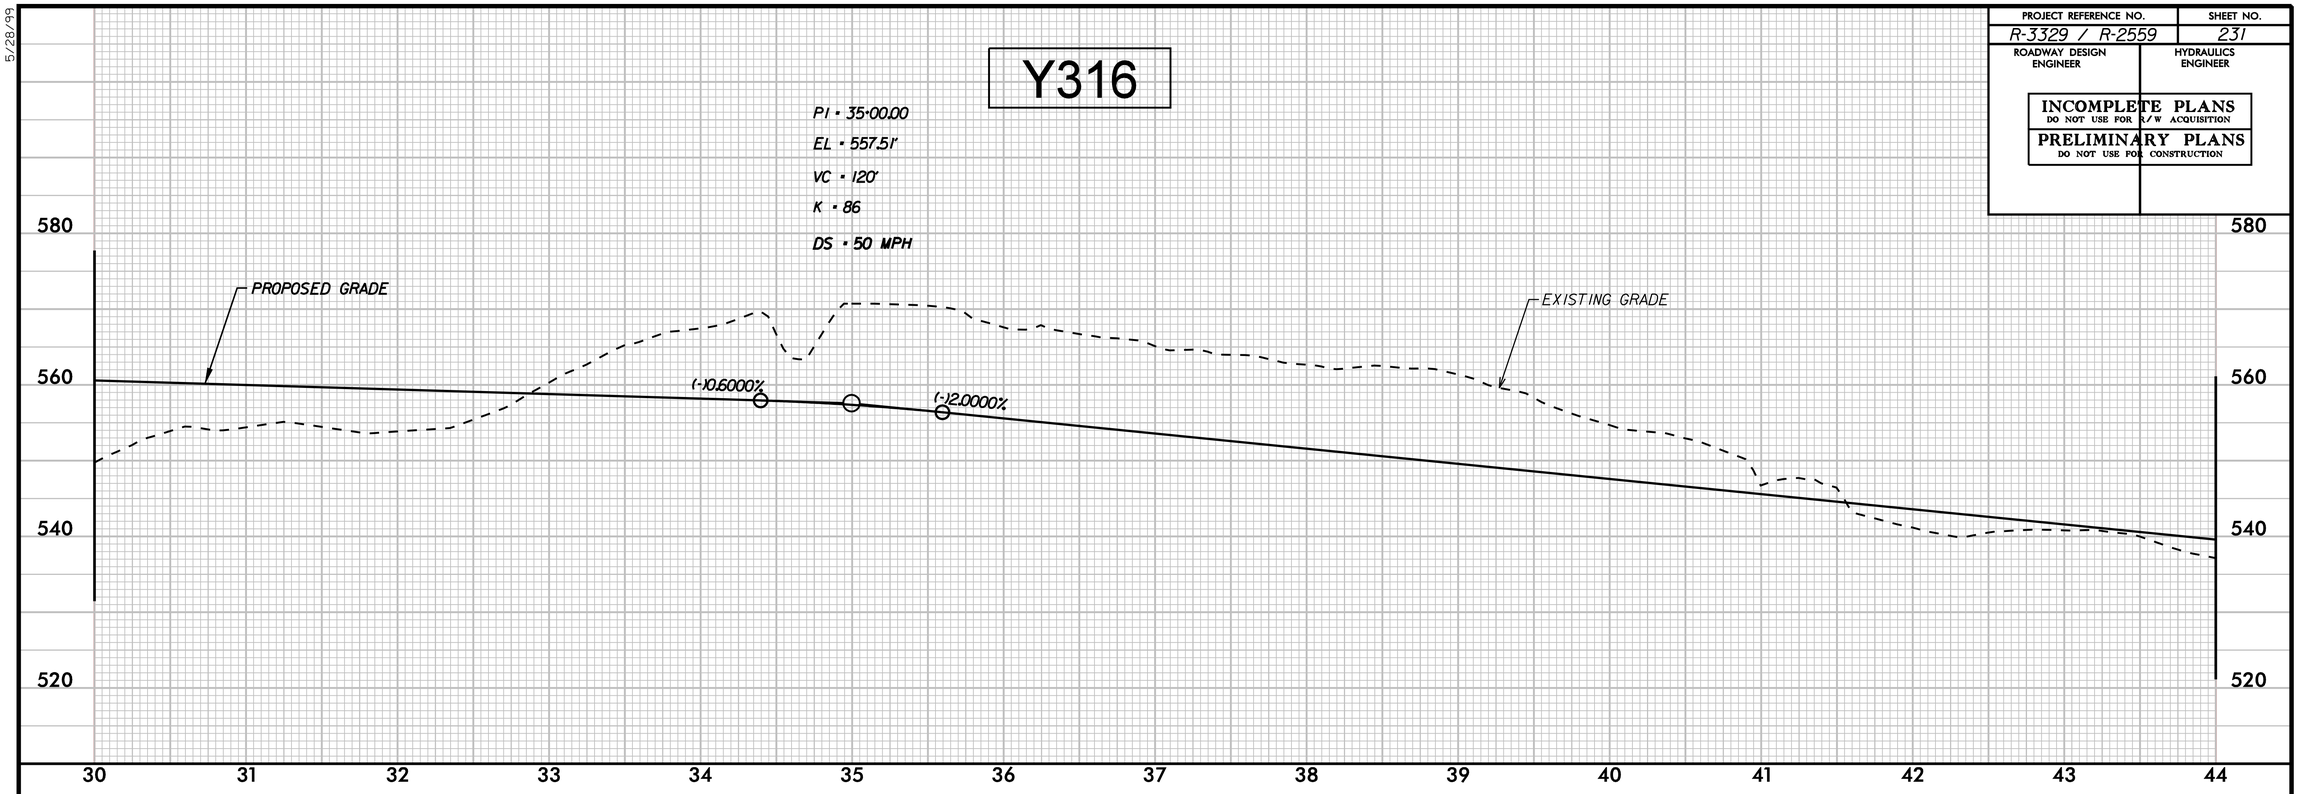

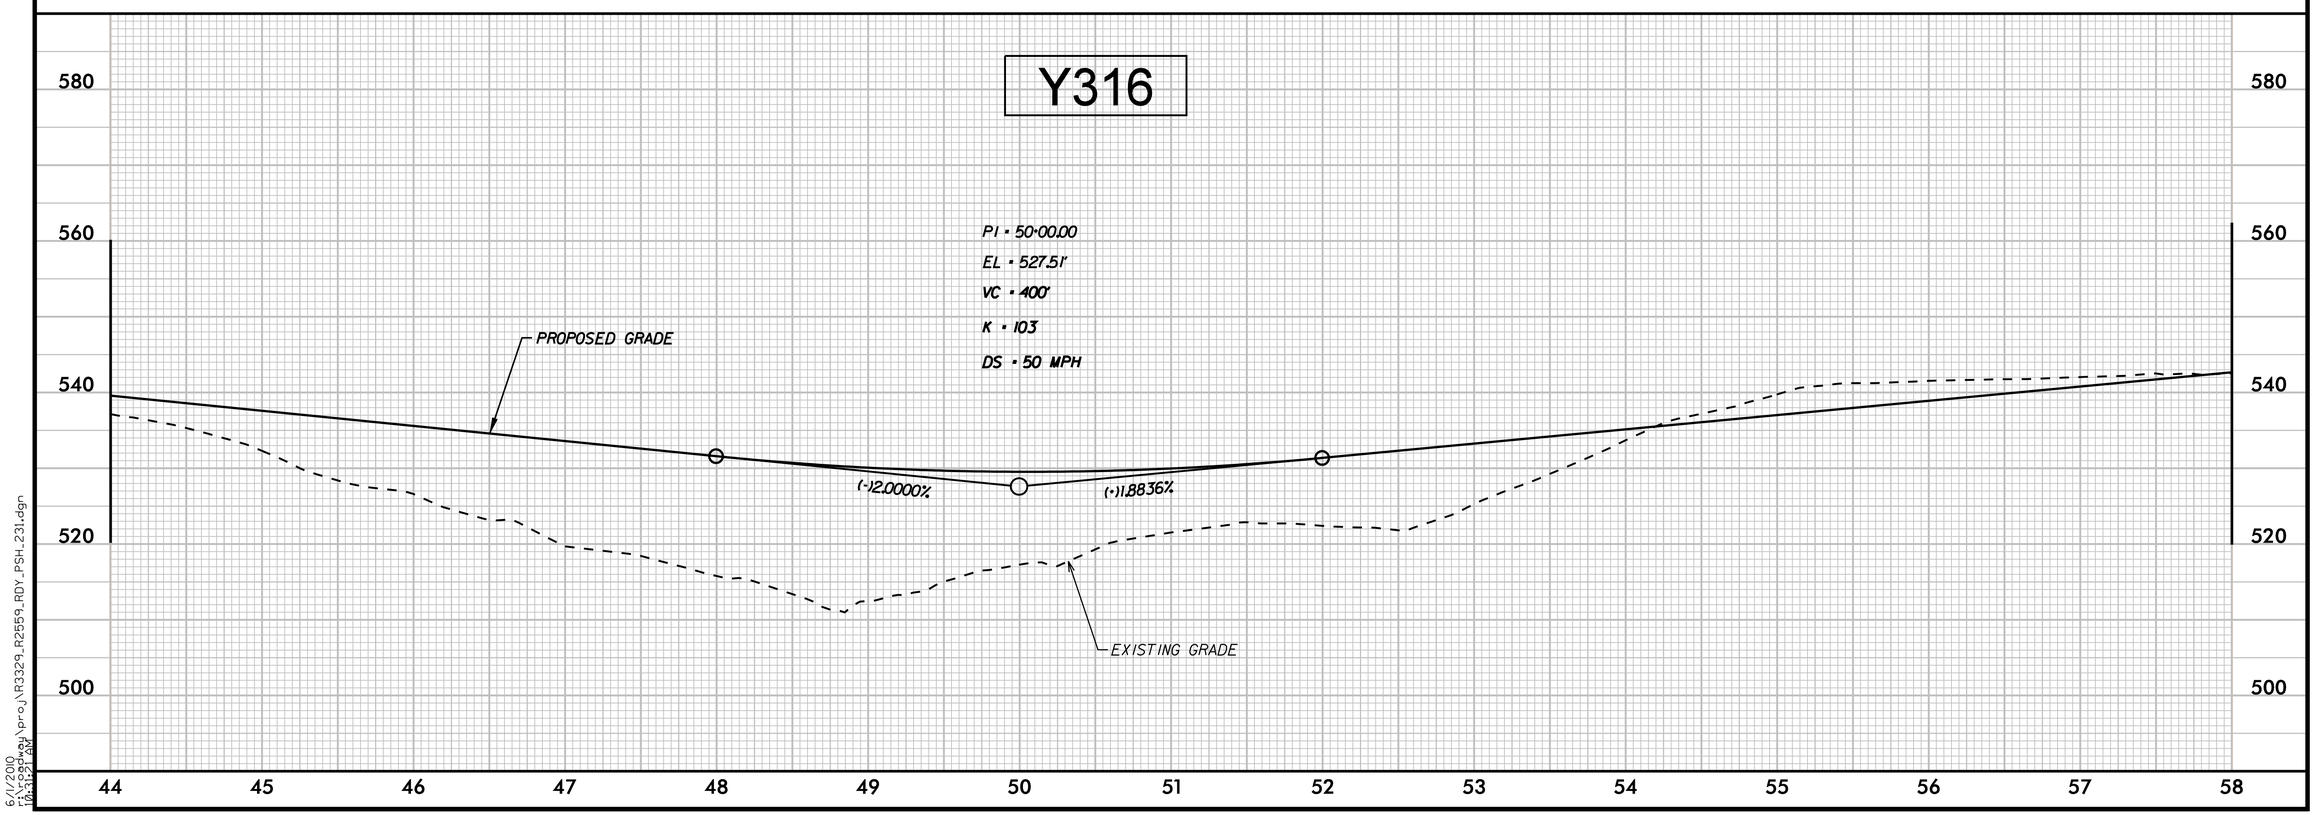

5/28/99

6/1/2010
r:\roadway\proj\R3329_R2559_RDY_PSH_231.dgn
10:31:27 AM

PROJECT REFERENCE NO.	SHEET NO.
R-3329 / R-2559	232
ROADWAY DESIGN ENGINEER	HYDRAULICS ENGINEER

INCOMPLETE PLANS
DO NOT USE FOR R/W ACQUISITION

PRELIMINARY PLANS
DO NOT USE FOR CONSTRUCTION

Y316

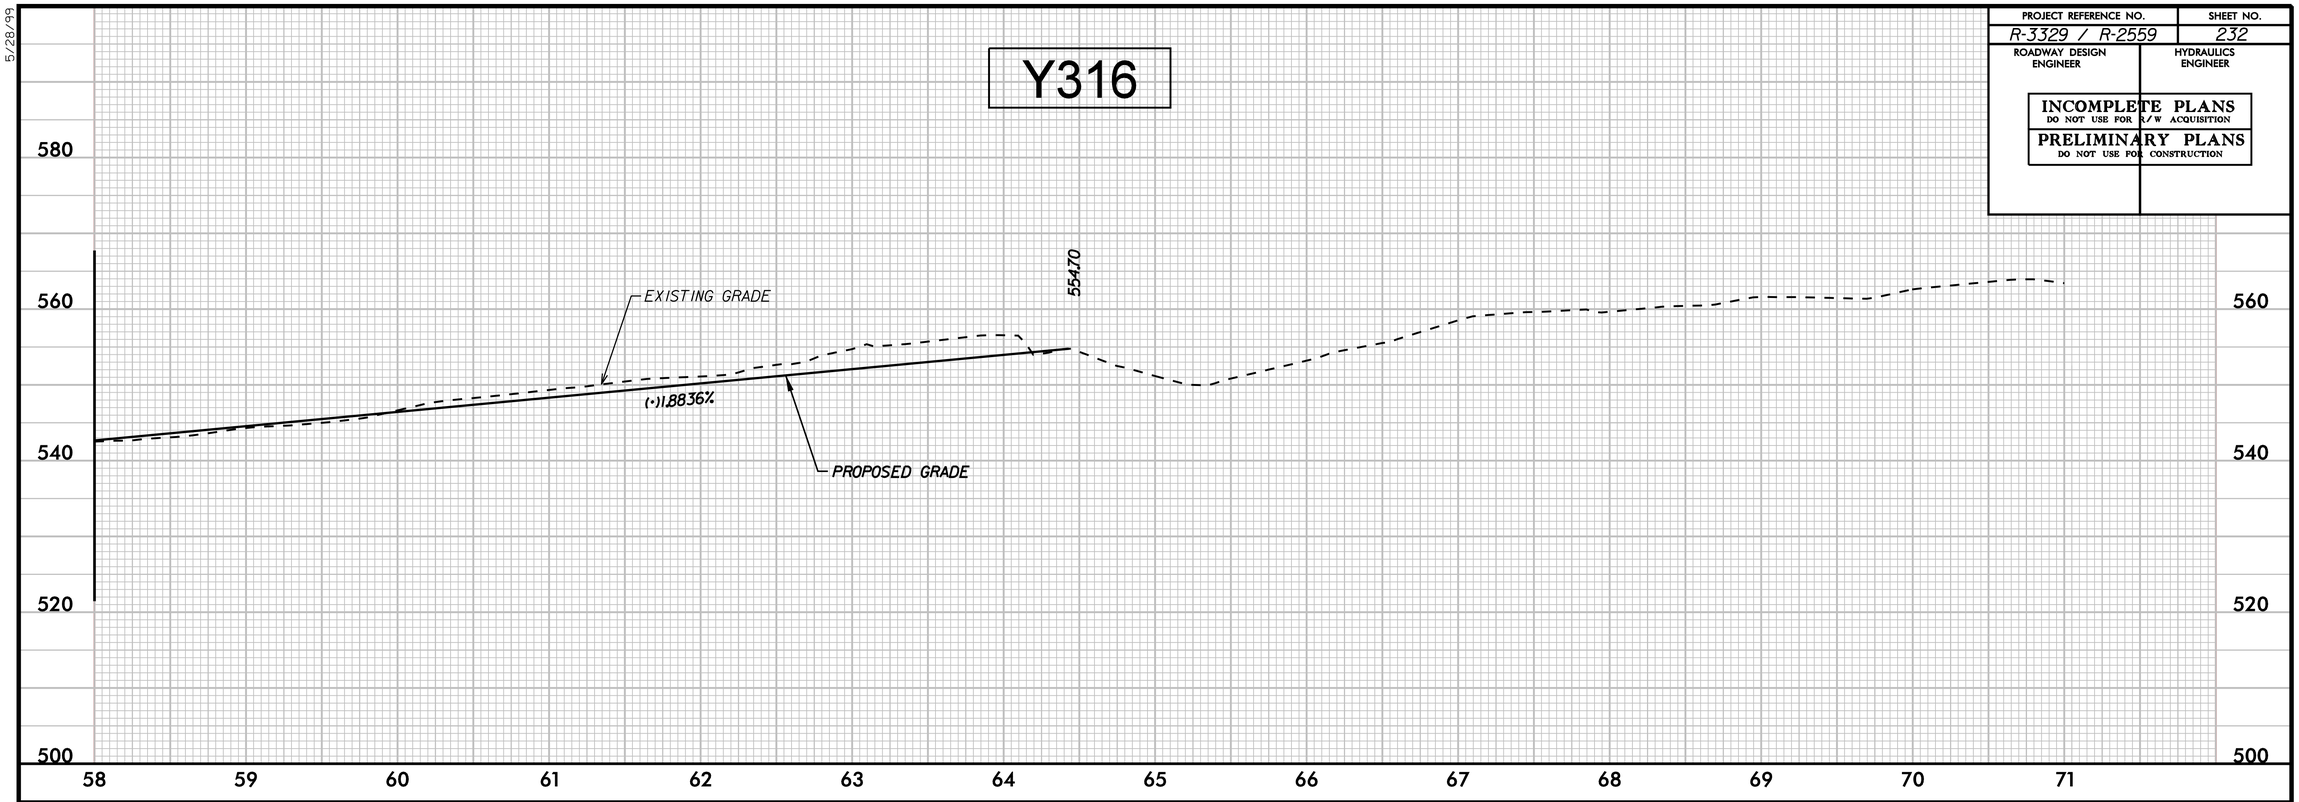

5/28/99

6/1/2010
r:\roadway\proj\R3329_R2559_RDY_PSH_232.dgn
10:31:24 AM