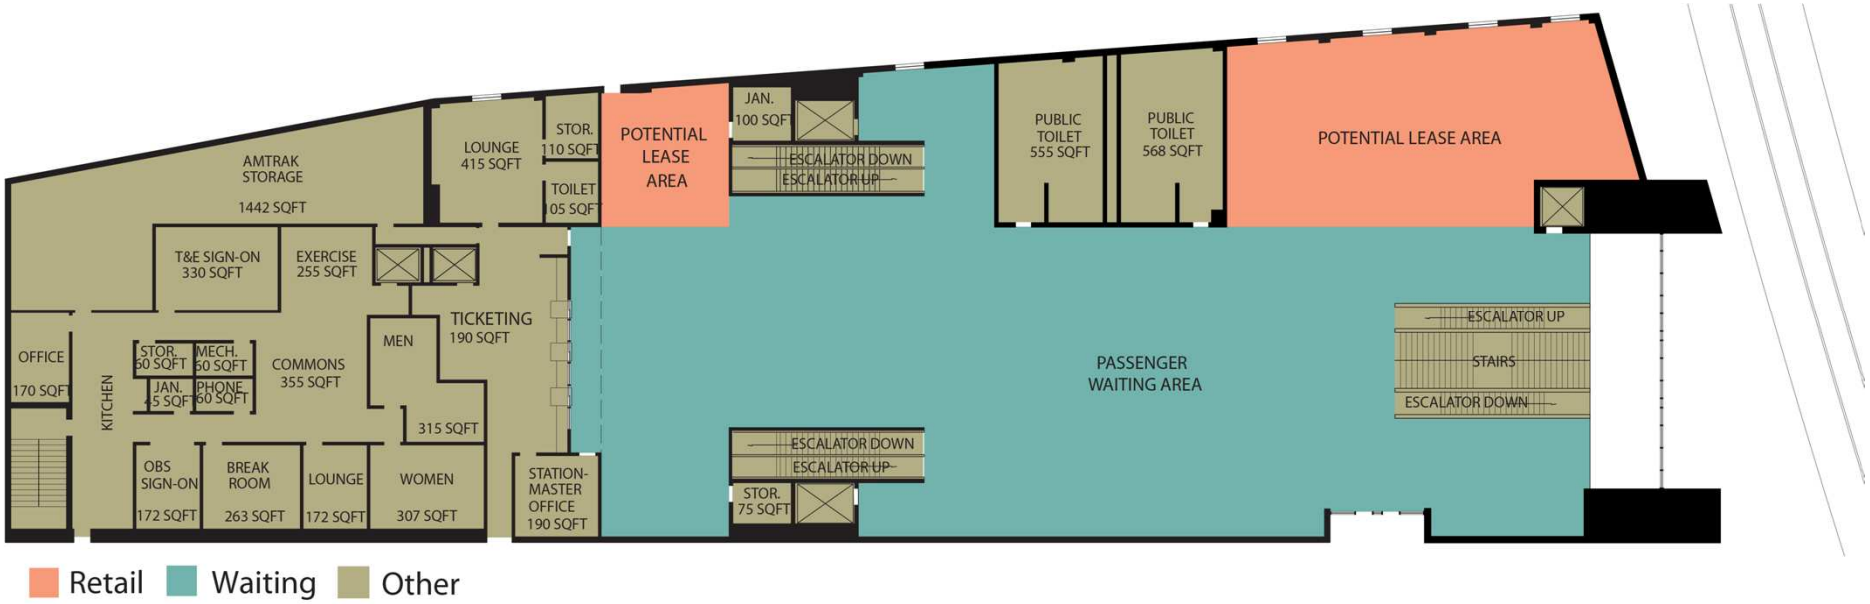Raleigh Train Station Main Floor Schematic