DESIGN PUBLIC MEETING MAP

PROJECT 39019.1.1 (U-3467)
F.A. PROJECT STP-1316(10)
NC 84
NC 16 TO SR 1008 (WAXHAW-INDIAN TRAIL ROAD) IN WESLEY CHAPEL
UNION COUNTY

PREFERRED ALTERNATE CA2

ROLL 1 OF 3

JUNE 2017

U-3467 DESIGN DATA		
Functional Class.	=	Major Collector
Design Speed	=	50 mph
Max. Superelev.	=	0.04

NC ONEMAP PHOTO
Download Date: SPRING 2017

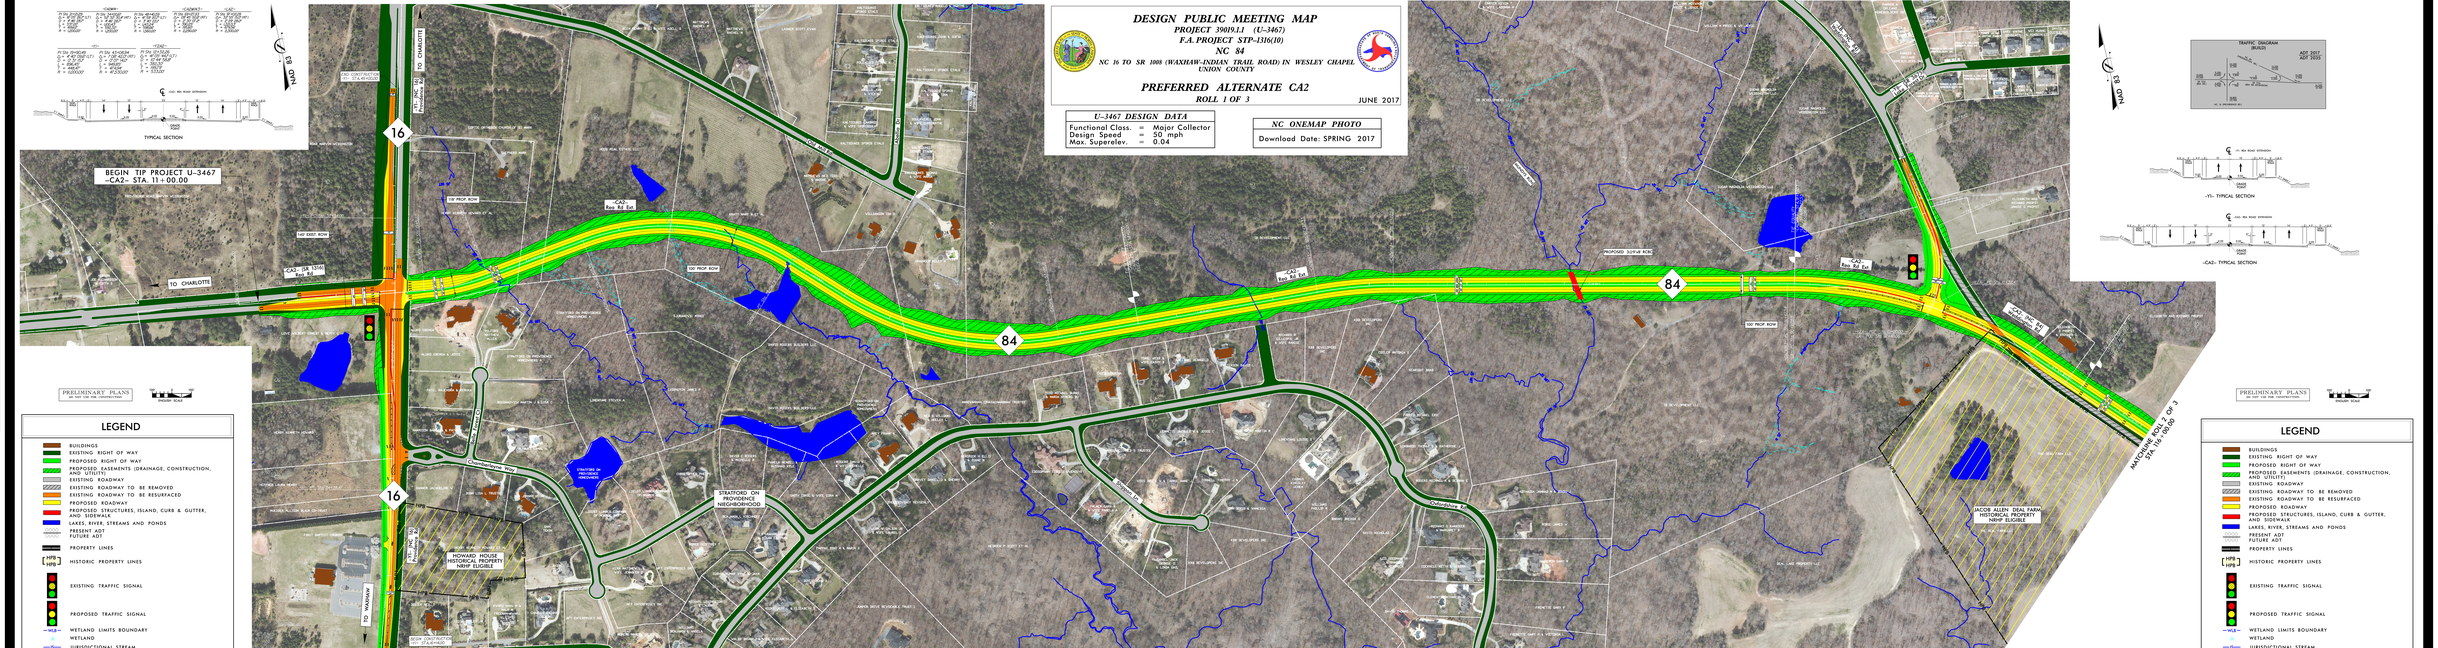
BEGIN TIP PROJECT U-3467
-CA2- STA. 11+00.00
TO CHARLOTTE
TO MARVIN
16
84
CA2- SR 1316 Exp. Rt.
CA2- Exp. Rt. Ext.
CA2- Exp. Rt. Ext.
CA2- Exp. Rt. Ext