TRIANGLE PARKWAY FROM NC 540 TO I-40 (U-4763B)

(A Portion of The Triangle Expressway)

WAKE & DURHAM COUNTIES, N.C.

NORTH CAROLINA
Turnpike Authority

NORTH CAROLINA
Turnpike Authority

TYPICAL AESTHETIC TREATMENTS FOR BRIDGES AND SIGNS ON TRIANGLE PARKWAY

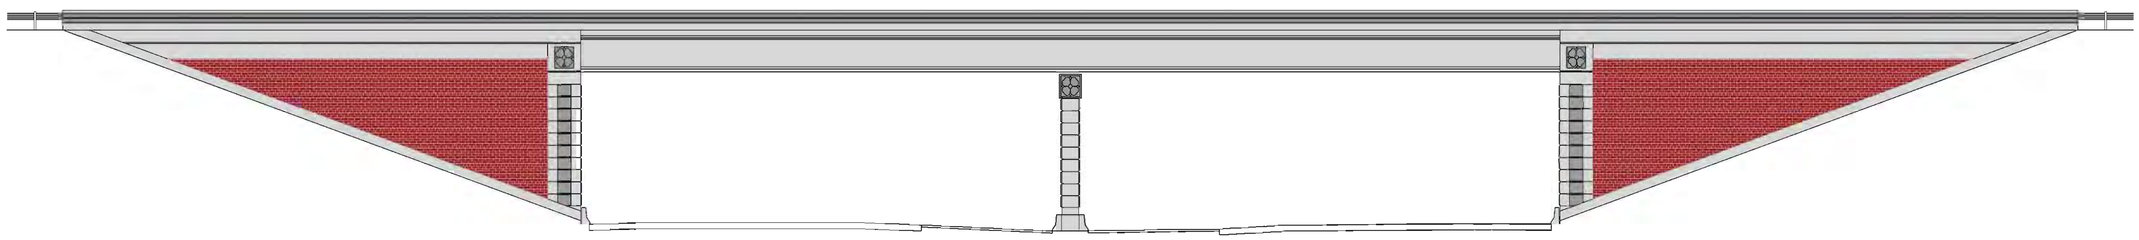

BRIDGE ELEVATION VIEW

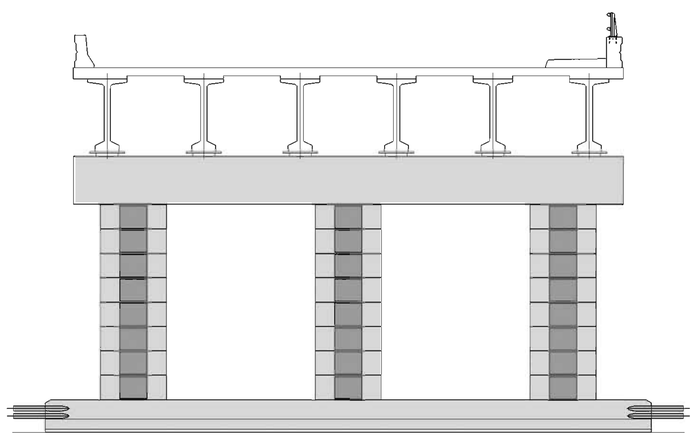

INTERIOR BENT ELEVATION

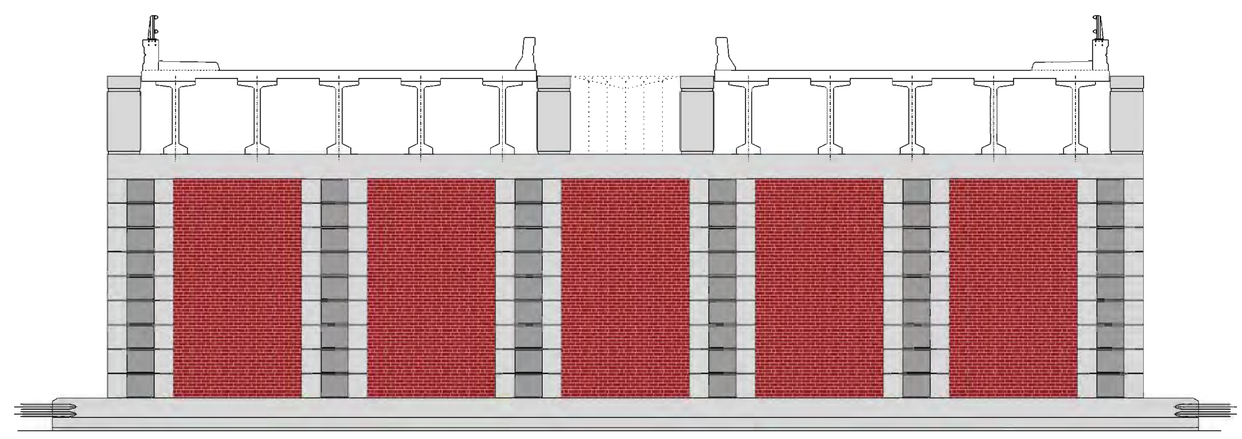

ABUTMENT FRONT ELEVATION

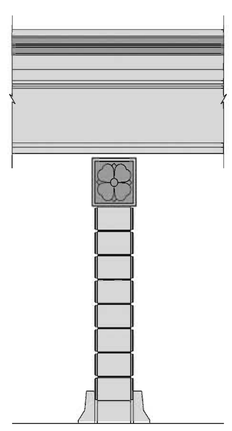

INTERIOR BENT END ELEVATION

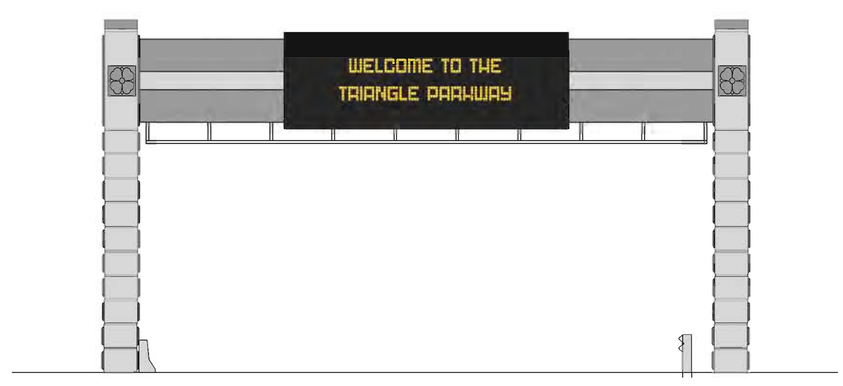

OVERHEAD DMS STRUCTURE ELEVATION

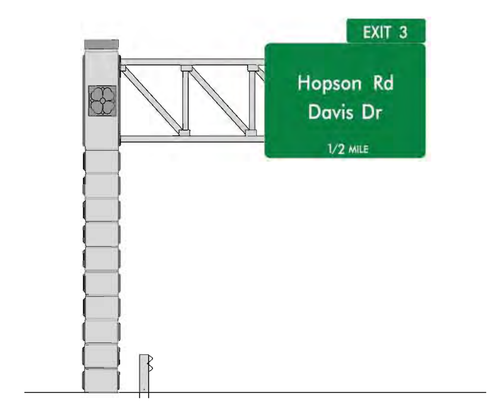

CANTILEVER SIGN STRUCTURE ELEVATION

T.I.P. PROJECT U–4763B
TRIANGLE PARKWAY
WAKE & DURHAM COUNTIES, NC