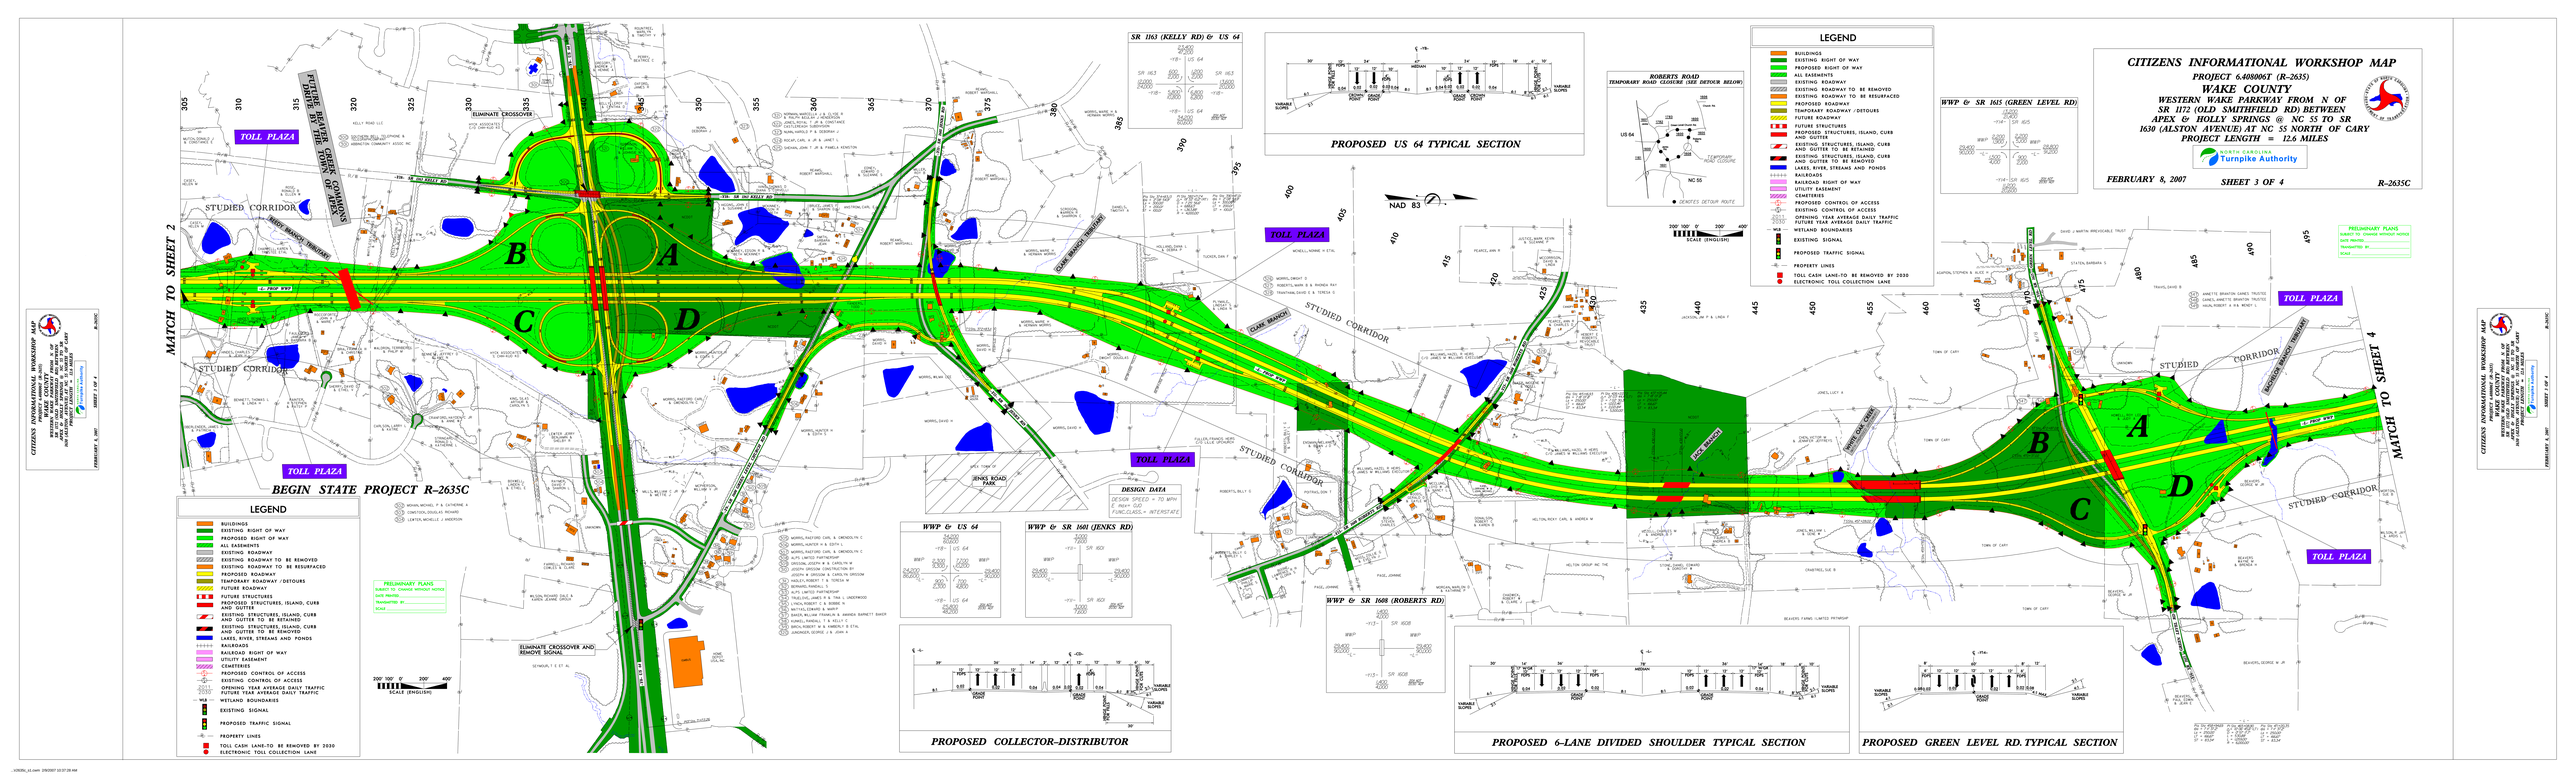
CITIZENS INFORMATIONAL WORKSHOP MAP
PROJECT 6.408006T (R-2635)
WAKE COUNTY
WESTERN WAKE PARKWAY FROM N OF SR 1172 (OLD SMITHFIELD RD) BETWEEN APEX & HOLLY SPRINGS @ NC 55 TO SR 1630 (ALSTON AVENUE) AT NC 55 NORTH OF CARY
PROJECT LENGTH = 12.6 MILES
NORTH CAROLINA Turnpike Authority
FEBRUARY 8, 2007
SHEET 3 OF 4
R-2635C
MATCH TO SHEET 2
MATCH TO SHEET 4
BEGIN STATE PROJECT R-2635C
STUDIED CORRIDOR
TOLL PLAZA
FUTURE DATA BY THE TOWN OF APEX
ELIMINATE CROSSOVER
ELIMINATE CROSSOVER AND REMOVE SIGNAL
CLARK BRANCH TRIBUTARY
JENKS ROAD PARK
DESIGN DATA
DESIGN SPEED = 70 MPH
E. NEW GO FUNCTIONAL INTERSTATE
LEGEND
BUILDINGS
EXISTING RIGHT OF WAY
PROPOSED RIGHT OF WAY
ALL EASEMENTS
EXISTING ROADWAY
EXISTING ROADWAY TO BE REMOVED
EXISTING ROADWAY TO BE RESURFACED
PROPOSED ROADWAY
TEMPORARY ROADWAY / DETOURS
FUTURE ROADWAY
FUTURE STRUCTURES
PROPOSED STRUCTURES, ISLAND, CURB AND GUTTER
EXISTING STRUCTURES, ISLAND, CURB AND GUTTER TO BE RETAINED
EXISTING STRUCTURES, ISLAND, CURB AND GUTTER TO BE REMOVED
LAKES, RIVER, STREAMS AND PONDS
RAILROADS
RAILROAD RIGHT OF WAY
UTILITY EASEMENT
CEMETERIES
PROPOSED CONTROL OF ACCESS
EXISTING CONTROL OF ACCESS
OPENING YEAR AVERAGE DAILY TRAFFIC
FUTURE YEAR AVERAGE DAILY TRAFFIC
WETLAND BOUNDARIES
EXISTING SIGNAL
PROPOSED TRAFFIC SIGNAL
PROPERTY LINES
TOLL CASH LANE-TO BE REMOVED BY 2030
ELECTRONIC TOLL COLLECTION LANE
PRELIMINARY PLANS
SUBJECT TO CHANGE WITHOUT NOTICE
DATE PRINTED:
TRANSMITTED BY:
SCALE:
SCALE (ENGLISH)
SR 1163 (KELLY RD) & US 64
WWP & US 64
WWP & SR 1601 (JENKS RD)
WWP & SR 1608 (ROBERTS RD)
WWP & SR 1615 (GREEN LEVEL RD)
ROBERTS ROAD TEMPORARY ROAD CLOSURE (SEE DETOUR BELOW)
DENOTES DETOUR ROUTE
PROPOSED US 64 TYPICAL SECTION
PROPOSED COLLECTOR-DISTRIBUTOR
PROPOSED 6-LANE DIVIDED SHOULDER TYPICAL SECTION
PROPOSED GREEN LEVEL RD. TYPICAL SECTION
A
B
C
D