46' Depressed Median

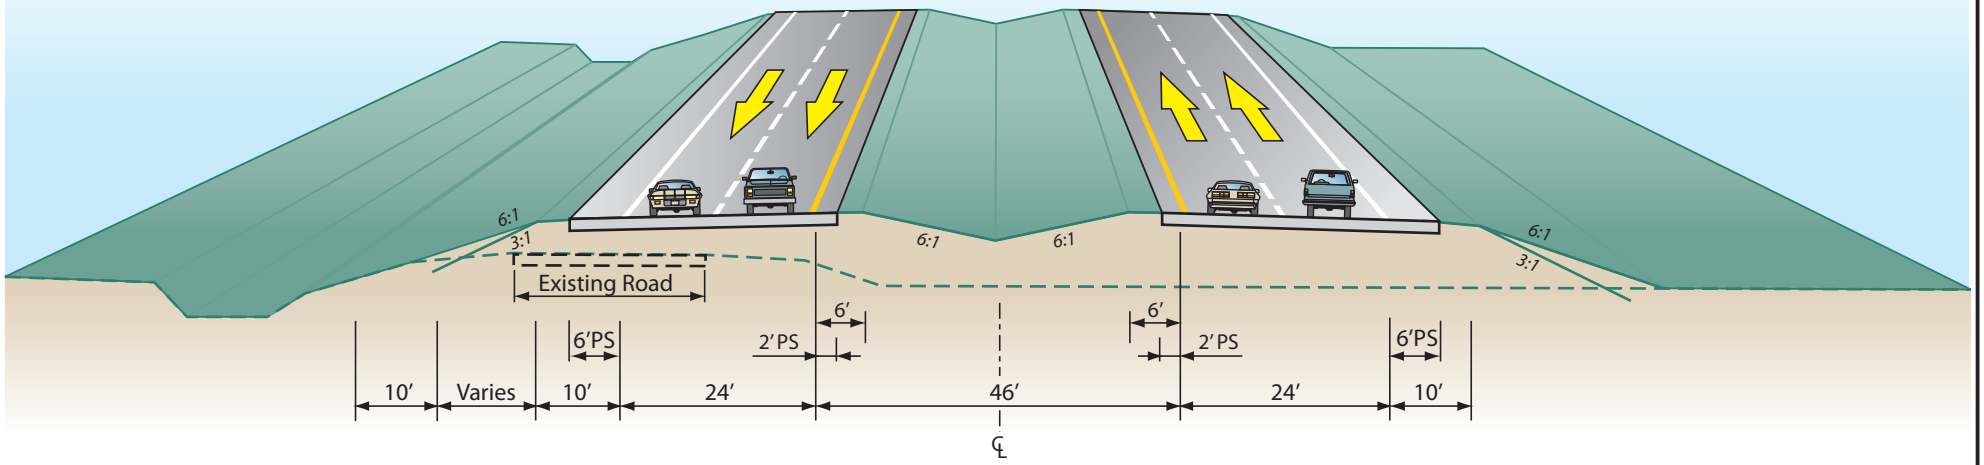

23' Raised Median

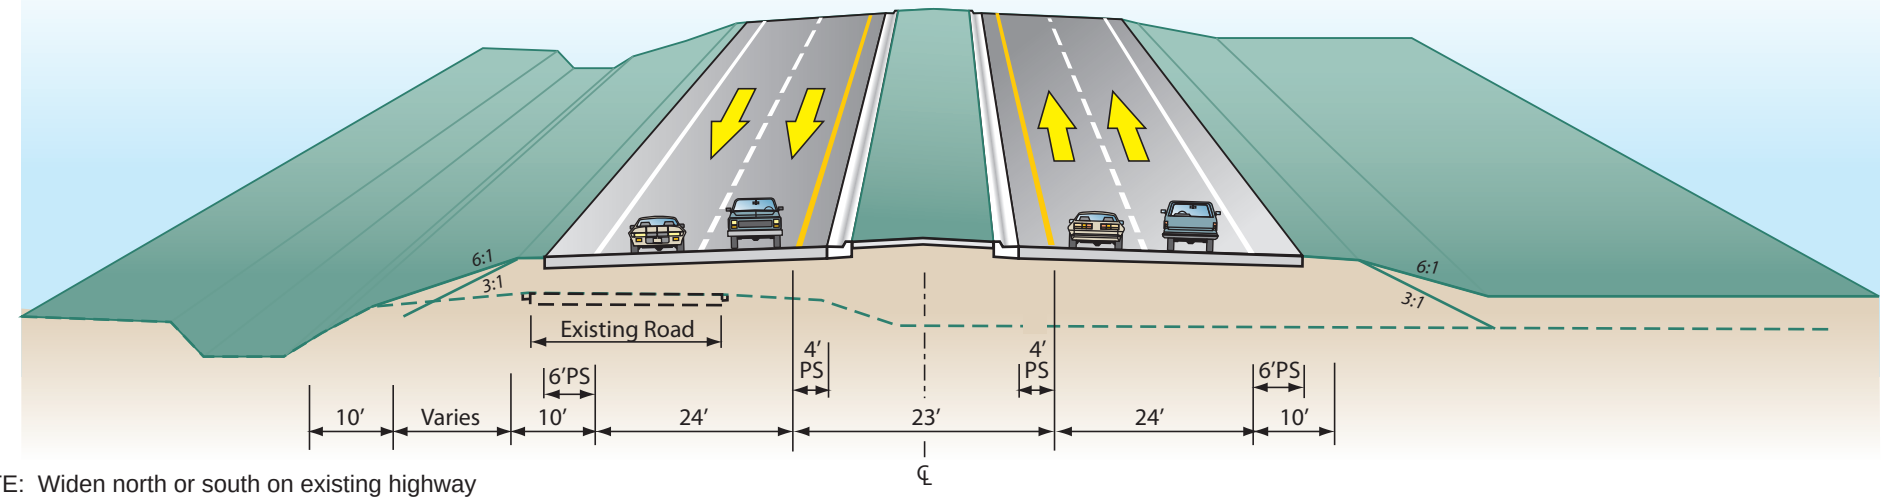

NOTE: Widen north or south on existing highway
PS - paved shoulder

US 64 Improvements Project Environmental Impact Statement	County: TYRRELL / DARE COUNTIES NCDOT Div: 1 TIP Nos.: R2544 & R2545 WBS: 35487	**Widening Existing Road Typical Sections**
NORTH CAROLINA DEPARTMENT OF TRANSPORTATION DIVISION OF HIGHWAYS PROJECT DEVELOPMENT AND ENVIRONMENTAL ANALYSIS BRANCH		**Figure 2-2**