LEGEND

- BUILDINGS
- EXISTING RIGHT OF WAY
- PROPOSED RIGHT OF WAY
- ALL PROPOSED EASEMENTS
- EXISTING ROADWAY
- EXISTING ROADWAY TO BE REMOVED
- EXISTING ROADWAY TO BE RESURFACED
- EXISTING UTILITY EASEMENTS
- PROPOSED ROADWAY
- TEMP RDWY/DETOURS
- FUTURE ROADWAY
- PROPOSED STRUCTURES, ISLAND, CURB AND GUTTER
- EXISTING STRUCTURES, ISLAND, CURB AND GUTTER TO BE REMOVED
- EXISTING STRUCTURES, ISLAND, CURB AND GUTTER TO BE RELOCATED
- LAKES, RIVER, STREAMS AND PONDS
- RAILROAD RIGHT OF WAY
- RAILROAD DETOURS
- CEMETERIES
- WETLANDS
- PROPOSED CONTROL OF ACCESS
- EXISTING CONTROL OF ACCESS
- CITY LIMITS LINE
- PROPERTY LINE
- PROPERTY LINES
- EXISTING TRAFFIC SIGNAL
- PROPOSED TRAFFIC SIGNAL

FUNCTIONAL CLASS. = INTERSTATE
DESIGN SPEED = 110 km/hr (70 mph)
MAX. SUPER. = 0.10

METRICS

PRELIMINARY PLANS
DO NOT USE FOR CONSTRUCTION

HILDEBRO, KENNETH F/TEISDALE & LISA L/MANZ DARBY
HUDSON, MATTHEW A ADDRESS UNKNOWN
HUNTER, JAMES E & WIFE, ANNIE MAE
FELTON, CHARLIE/T JR & CATHERINE C
SAPERS, MARK L & JANE C/STEPHEN SAPER
WILLIER, GEORGE/T & BRANDON
LEDFORD, JAMES/T & WIFE, JESSIE COLL.
LEDFORD, BURNICE L & JEAN
MOSES, ROLAND WILLIS D/T/ET
MOSES, ROLAND W & WIFE
ESTRADA, DAVID TORRES & MARTA ANGELINA/JIMENEZ/HERNANDEZ
LEDFORD, BURNICE JR & JEAN GARDER
N.C. STATE HWY COMMISSION
BUSTOS, MAY DUNCAN & KAREN MARIE
BUSTOS, MAY DUNCAN
SAUNDERS, RICHARD S & DANIELLE W
BELTZ, JIMMY L & VIRGINIA L
BELTZ, JIMMY L & VIRGINIA L & ALTESTER C
MOORE, LARRY W & CLARISA
SLIVINSKI, CARLOS A & JEAN
MATTHEWS, KENNETH JOHN & REBECCA
ADAMS, RONALD W & ANTHONY D
HAMPTON, LARRY W & BARBARA ANN
HAMPTON, LARRY W & BARBARA
LEGERE, MARK W & BERNICE
ADAMS, JAMES D & WIFE, MARGARET W
ADAMS, JAMES D & WIFE, ETAL
SAMS, CHARLES B & CAROLYN H
MARSHALL, JOSEPH ELDON & FAYE
FOSTER, ROBERT JAMES & MARTHA WAYNE SEPARATE
HALLER, CLARENCE ALEX & MARTHA P
HALLER, CLARENCE ALEX & MARTHA P
WHITE, JEFFREY A & RHONDA T
WHITE, JEFFREY A & WIFE
BRAMFORD, BERT W & FANNIE
FLYNN, ARTHUR T II & DEBORAH
JOHNSON, BENJAMIN A & LINDA
PEARL, DAVID JOHN & JANE DAVIS
PEARL, DAVID JOHN & JANE DAVIS
SULLIVAN, MICHAEL A & BERNETTA W
GALBRE, ROBERT J & PATRICIA
MOSES, ROLAND WILLIS & MARGARET
MOSES, LEVERTON W & BARBARA
MOSES, ROLAND WILLIAM & MARTHA S
STOUT, JAMES & WIFE
FOSTER, CHARLES/ROSS & JAMES
RICHARDSON, FREDDIE J & TERESA D
COLE, BARBARA B & JOSEPH
MOSES, PATRICIA B
STOUT, JAMES & WIFE, ELIZABETH W
STOUT, JAMES & ELIZABETH W
MOSES, LEO/T & SMITH, DANNY M
STOUT, BYRON L

TYPICAL SECTION
WINSTON-SALEM NORTHERN BELTWAY

RR CROSSING PROPOSED TO BE CLOSED BY NCDOT RAIL DIVISION

TRAFFIC DIAGRAM

TRAFFIC DIAGRAM

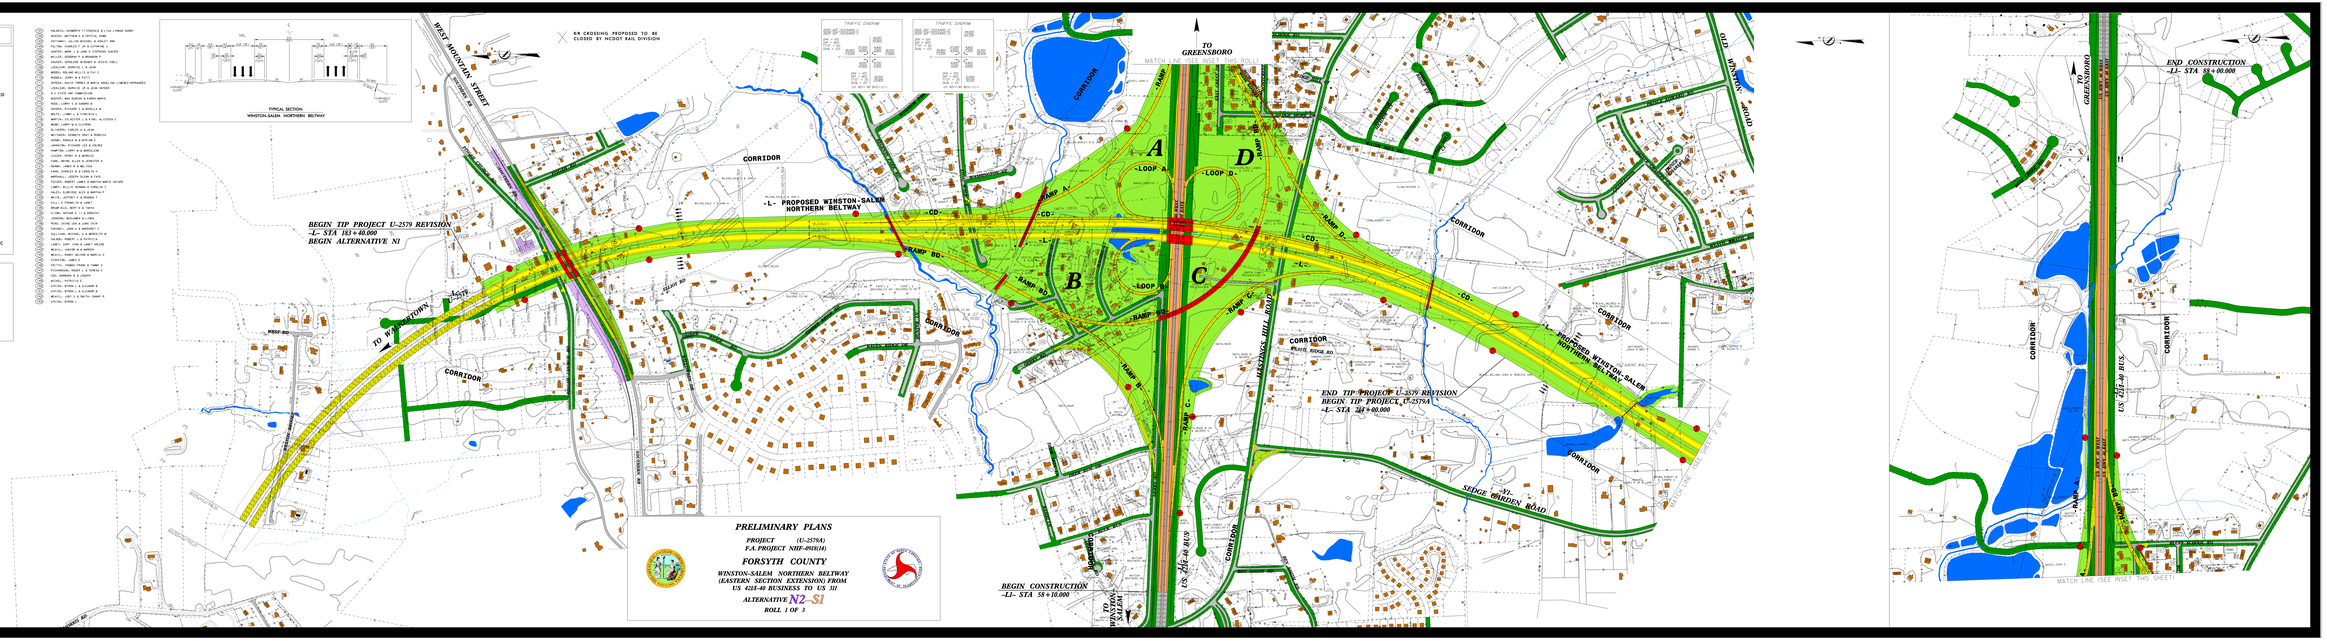

PRELIMINARY PLANS

PROJECT (U-2579A)
F.A. PROJECT NHF-9918(4)

FORSYTH COUNTY

WINSTON-SALEM NORTHERN BELTWAY
(EASTERN SECTION EXTENSION) FROM
US 421-40 BUSINESS TO US 311

ALTERNATIVE N2-S1

ROLL 1 OF 3

3/3/2005