PRELIMINARY PLANS

PROJECT (U-2578A)
F.A. PROJECT NHF-0918(34)

FORSYTH COUNTY

WINSTON-SALEM NORTHERN BELTWAY
(EASTERN SECTION EXTENSION) FROM
US 421-40 BUSINESS TO US 311

ALTERNATIVE N1 - S2

ROLL 2 OF 3

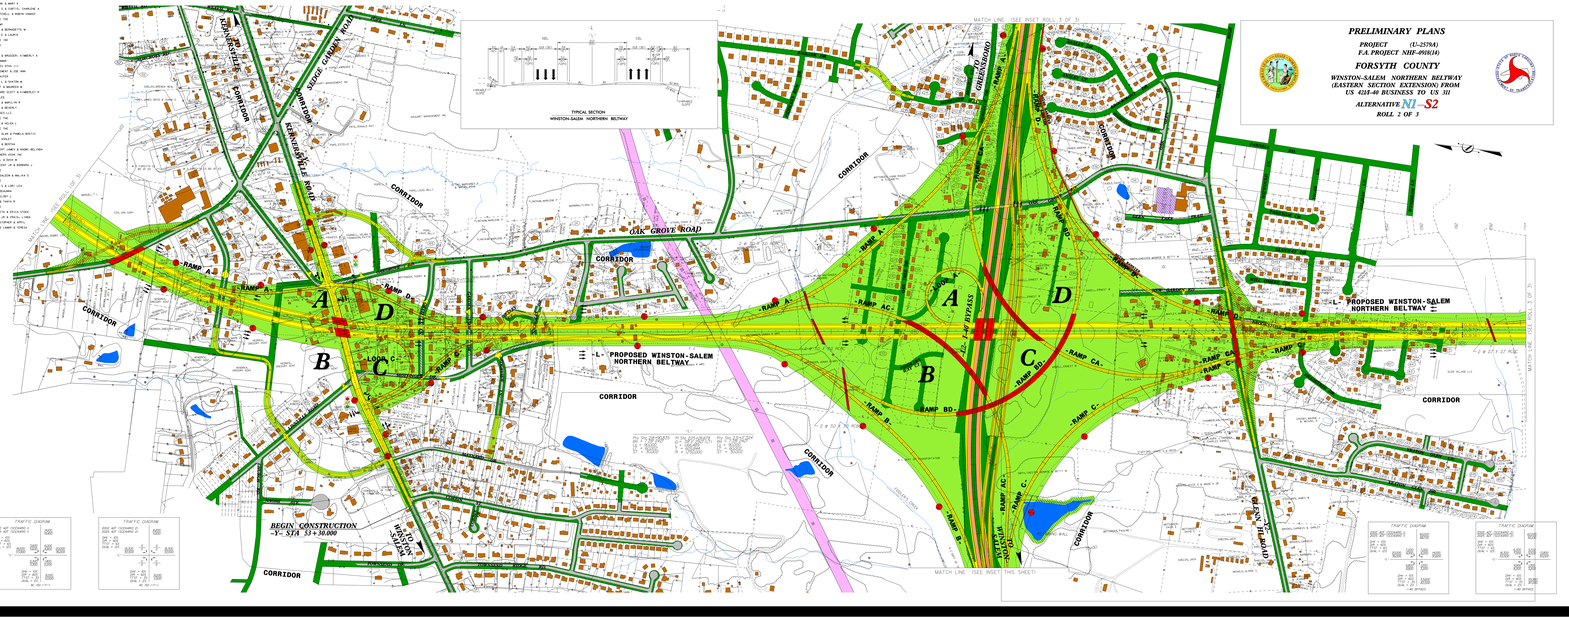

LEGEND

- BUILDINGS
- EXISTING RIGHT OF WAY
- PROPOSED RIGHT OF WAY
- ALL PROPOSED EASEMENTS
- EXISTING ROADWAY
- EXISTING ROADWAY TO BE REMOVED
- EXISTING ROADWAY TO BE RESURFACED
- EXISTING UTILITY EASEMENTS
- PROPOSED ROADWAY
- TEMP BOWSTRINGS
- FUTURE ROADWAY
- EXISTING MEDIANS, ISLANDS, ISLAND, CURB AND GUTTER
- EXISTING MEDIANS, ISLANDS, CURB AND GUTTER TO BE REMOVED
- EXISTING MEDIANS, ISLANDS, CURB AND GUTTER TO BE REMOVED
- LAKES, RIVER, STREAMS AND PONDS
- RAILROAD RIGHT OF WAY
- RAILROAD DETOURS
- CEMETERIES
- WETLANDS
- PROPOSED CONTROL OF ACCESS
- EXISTING CONTROL OF ACCESS
- CITY LIMITS LINE
- PRESENT ADT
- PROJECT ADT
- PROPERTY LINES
- EXISTING TRAFFIC SIGNAL
- PROPOSED TRAFFIC SIGNAL

FUNCTIONAL CLASS. - INTERSTATE
DESIGN SPEED - 110 km/hr (70 mph)
MAX. SUPER. - 0.10

METRICS
SCALE 1:20000

PRELIMINARY PLANS
DO NOT USE FOR CONSTRUCTION

3/3/2005