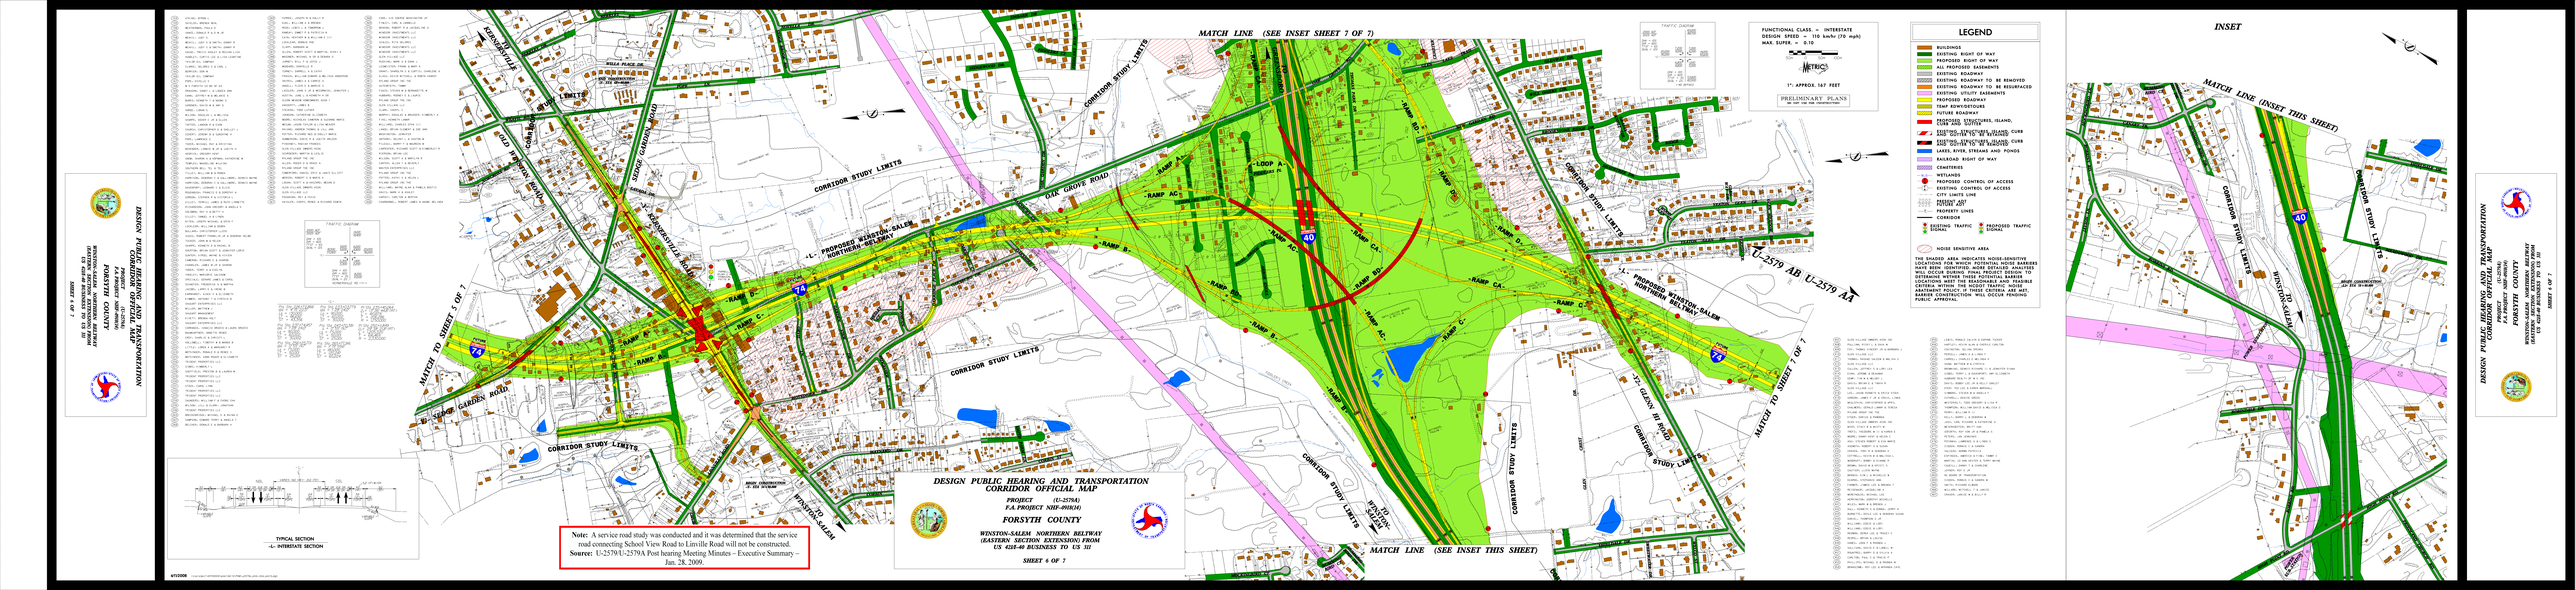
DESIGN PUBLIC HEARING AND TRANSPORTATION CORRIDOR OFFICIAL MAP
PROJECT (U-2579A)
F.A. PROJECT NHF-0918(14)
FORSYTH COUNTY
WINSTON-SALEM NORTHERN BELTWAY (EASTERN SECTION EXTENSION) FROM US 421/I-40 BUSINESS TO US 311
SHEET 6 OF 7
MATCH LINE (SEE INSET SHEET 7 OF 7)
MATCH TO SHEET 1 OF 7
MATCH LINE (SEE INSET THIS SHEET)
MATCH TO SHEET 7 OF 7
INSET
MATCH LINE (INSET THIS SHEET)
CORRIDOR STUDY LIMITS
-L- PROPOSED WINSTON-SALEM NORTHERN BELTWAY