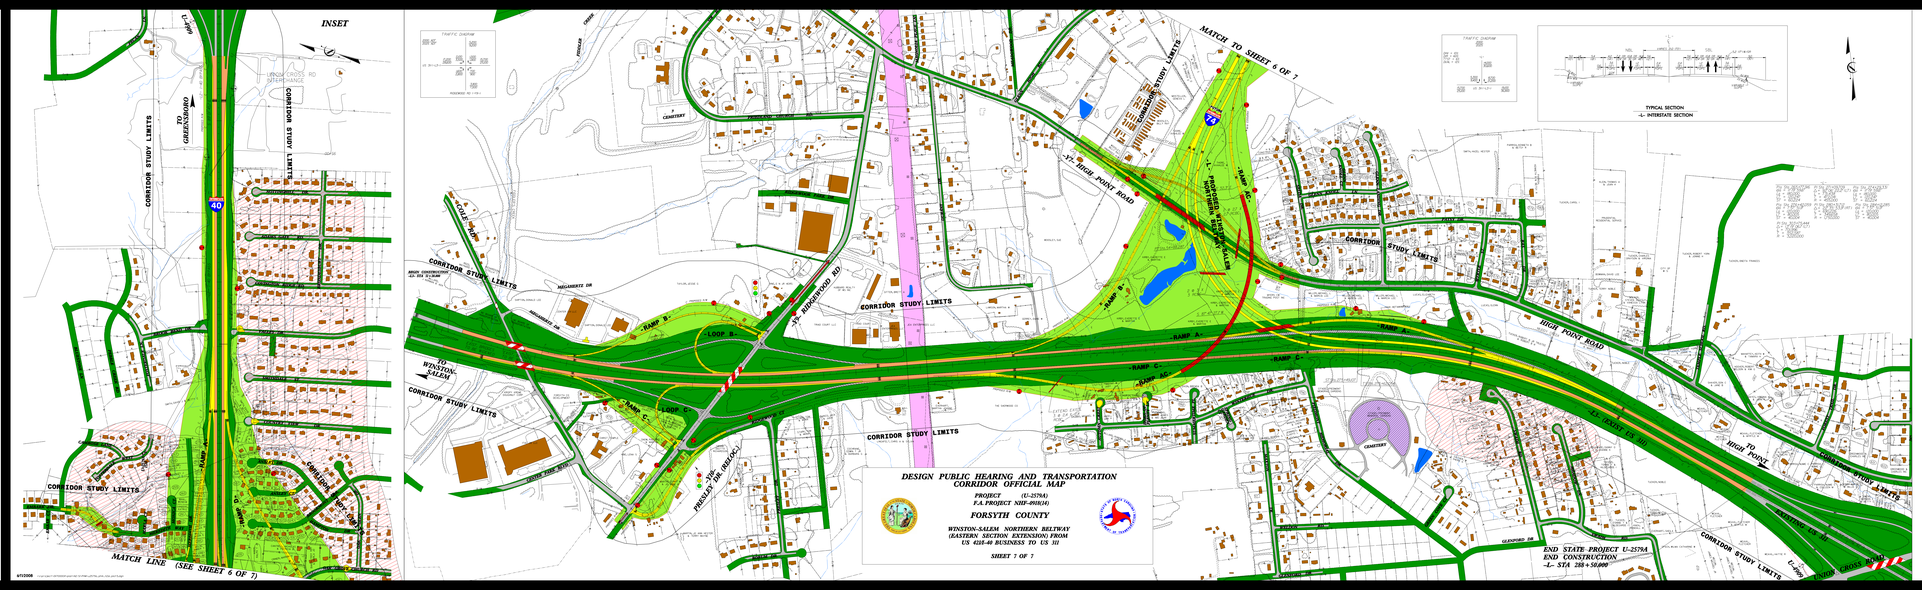

DESIGN PUBLIC HEARING AND TRANSPORTATION CORRIDOR OFFICIAL MAP
PROJECT (U-2579A)
F.A. PROJECT NHF-0010(A)
FORSYTH COUNTY
WINSTON-SALEM NORTHERN BELTWAY (EASTERN SECTION EXTENSION) FROM US 421-40 BUSINESS TO US 311
SHEET 7 OF 7