# DESIGN PUBLIC MEETING MAP

WBS PROJECT 48446.1.1 (B-6050)

JOHNSTON COUNTY

REPLACE BRIDGE NO. 109 ON

SR 2137 (PITTMAN ROAD) OVER I-95

(ALTERNATE 1)

SEPTEMBER 29, 2022

DESIGN DATA

Functional Class. = Interstate
Designed Speed = 70 mph
Max. Superelev. = 0.08

(ENGLISH)

PRELIMINARY PLANS
DO NOT USE FOR CONSTRUCTION

INCOMPLETE PLANS
PRELIMINARY & TENTATIVE

NAD 83 NA 2011

NOTE:
FULL CONTROL OF ACCESS IS DEFINED AS A CONNECTION TO A FACILITY PROVIDED ONLY VIA RAMPS AT INTERCHANGES. ALL CROSS-STREETS ARE GRADE-SEPARATED. NO PRIVATE DRIVEWAY CONNECTIONS ARE ALLOWED.

UTILITY INFORMATION:
TO PROVIDE GREATER VISUAL CLARITY, EXISTING AND PROPOSED UTILITIES ARE NOT SHOWN ON THESE MAPS OR ON OTHER DISPLAYS. THE UTILITY INFORMATION SHOWN ON THE MAPS IS BASED ON THE BEST AVAILABLE INFORMATION. ALL UTILITY EASEMENTS, THE DESIGNS SHOWN ON THESE MAPS, INCLUDING UTILITY EASEMENTS, ARE PRELIMINARY AND ARE SUBJECT TO CHANGE.

## LEGEND

- BUILDINGS
- EXISTING RIGHT OF WAY
- PROPOSED RIGHT OF WAY
- PROPOSED EASEMENTS (DRAINAGE, CONSTRUCTION, AND UTILITY)
- EXISTING ROADWAY
- EXISTING ROADWAY TO BE REMOVED
- EXISTING ROADWAY TO BE RESURFACED
- PROPOSED ROADWAY
- PROPOSED STRUCTURES, ISLAND, CURB AND GUTTER
- EXISTING STRUCTURES, ISLAND, CURB AND GUTTER TO BE RETAINED
- EXISTING STRUCTURES, ISLAND, CURB AND GUTTER TO BE REMOVED
- LAKES, RIVER, STREAMS AND PONDS
- CEMETERIES
- PROPOSED CONTROL OF ACCESS
- EXISTING CONTROL OF ACCESS
- PRESENT ADT / FUTURE ADT
- PROPERTY LINES
- WLB WETLAND LIMITS BOUNDARY

AERIAL DATE: 2021
SOURCE: NC ONE MAP

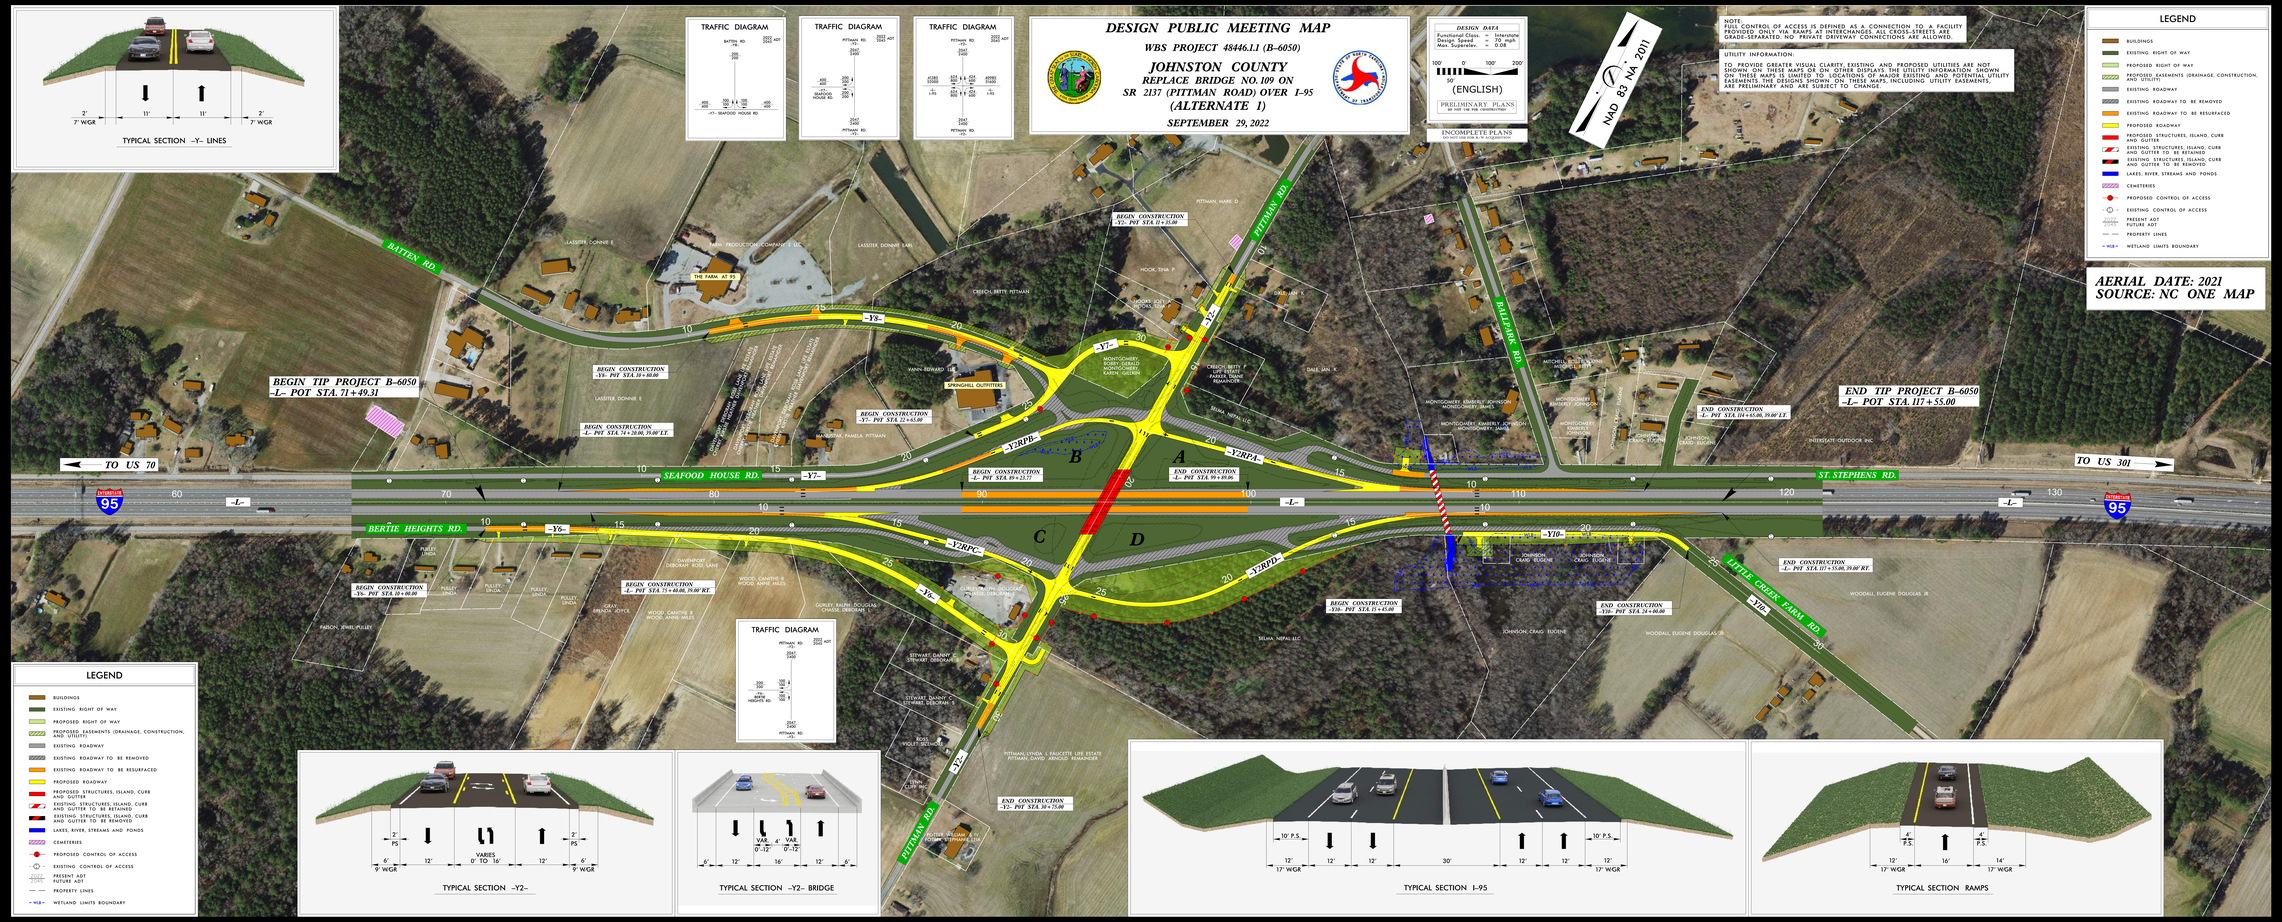


DESIGN PUBLIC MEETING MAP
WBS PROJECT 48446.1.1 (B-6050)
JOHNSTON COUNTY
REPLACE BRIDGE NO. 109 ON
SR 2137 (PITTMAN ROAD) OVER I-95
(ALTERNATE 1)
SEPTEMBER 29, 2022