TIP PROJECT U-5710

NEW HANOVER COUNTY
INTERSECTION OF US 74/76 (EASTWOOD RD) & SR 1409 (MILITARY CUTOFF RD)
WILMINGTON

ALTERNATE 1: SINGLE POINT URBAN INTERCHANGE

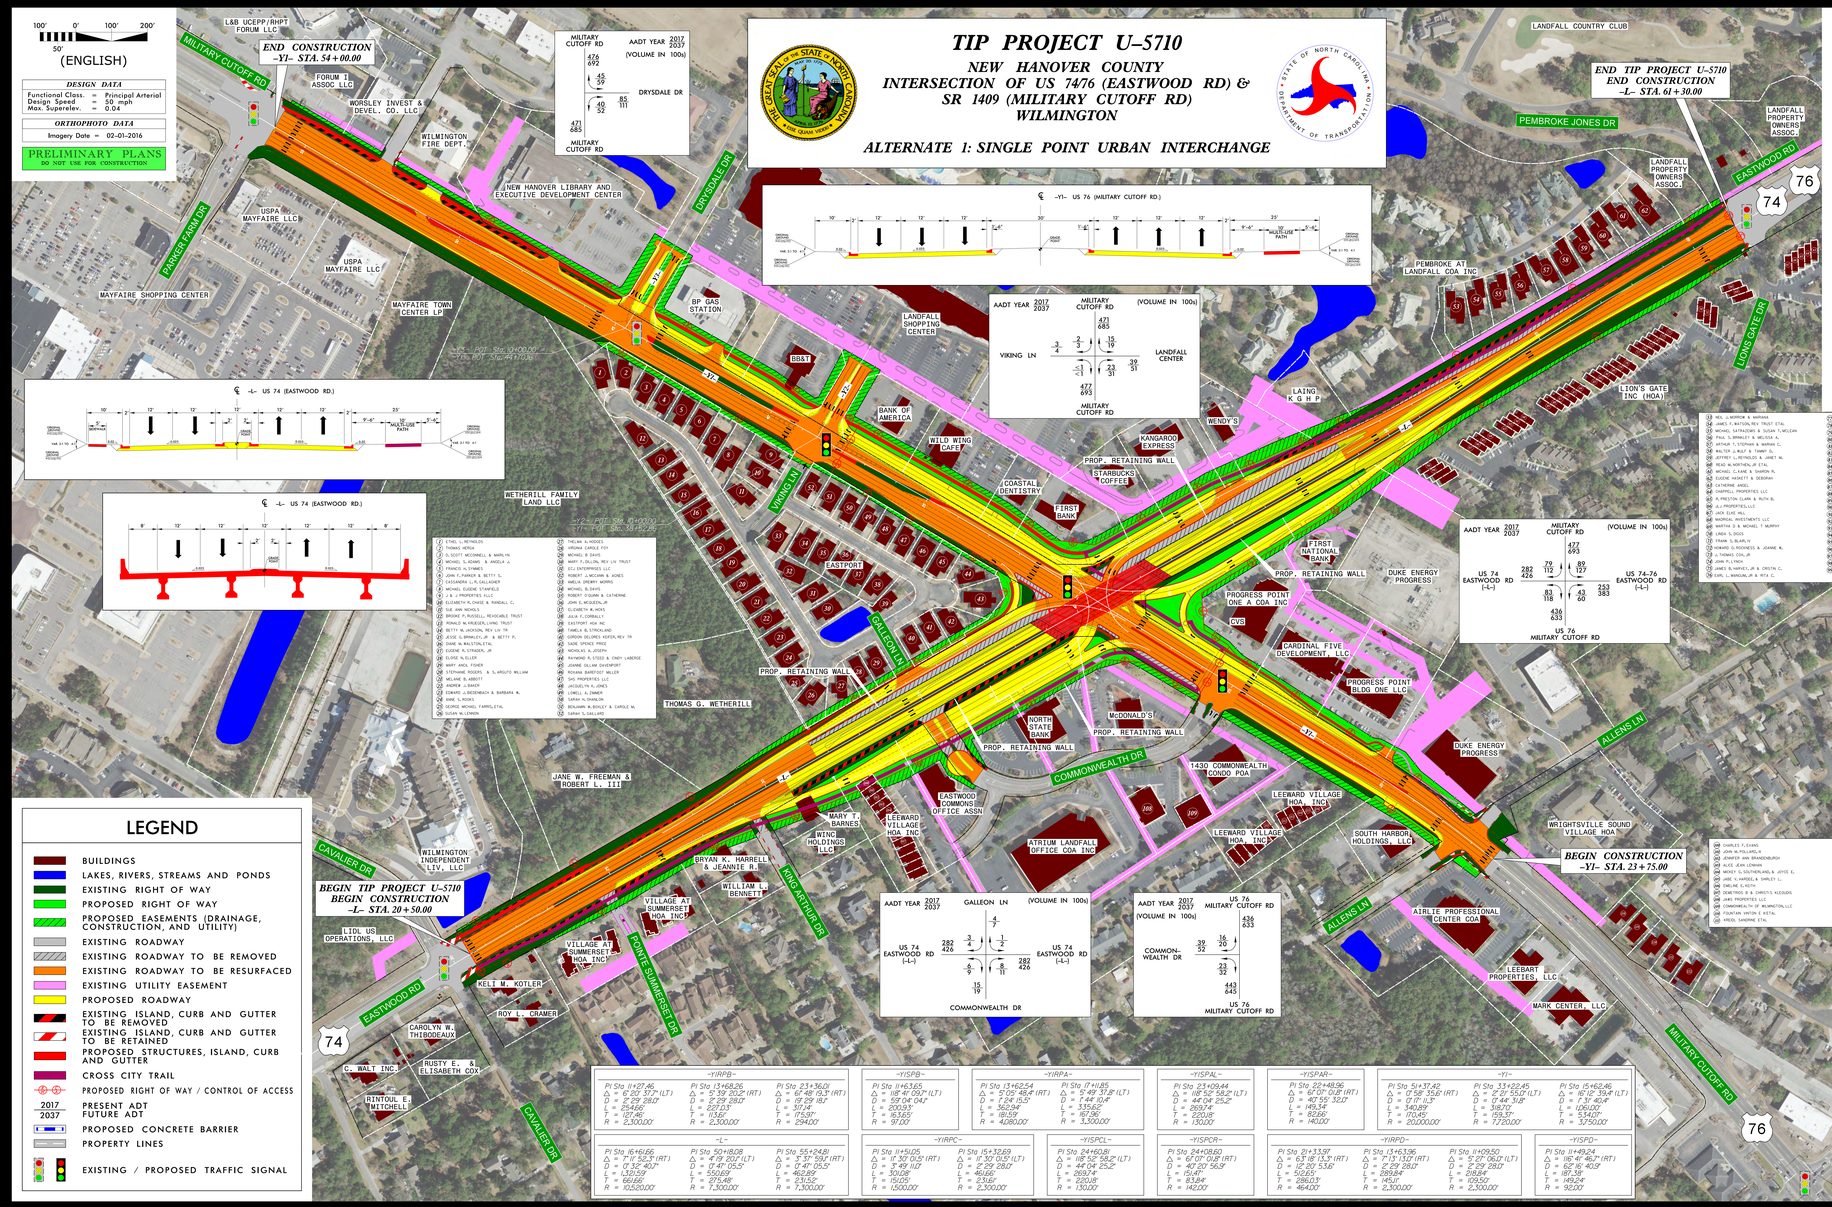

LEGEND

- BUILDINGS
- LAKES, RIVERS, STREAMS AND PONDS
- EXISTING RIGHT OF WAY
- PROPOSED RIGHT OF WAY
- PROPOSED EASEMENTS (DRAINAGE, CONSTRUCTION, AND UTILITY)
- EXISTING ROADWAY
- EXISTING ROADWAY TO BE REMOVED
- EXISTING ROADWAY TO BE RESURFACED
- EXISTING UTILITY EASEMENT
- PROPOSED ROADWAY
- EXISTING ISLAND, CURB AND GUTTER TO BE REMOVED
- EXISTING ISLAND, CURB AND GUTTER TO BE RETAINED
- PROPOSED STRUCTURES, ISLAND, CURB AND GUTTER
- CROSS CITY TRAIL
- PROPOSED RIGHT OF WAY / CONTROL OF ACCESS
- 2017 / 2037 — PRESENT ADT / FUTURE ADT
- PROPOSED CONCRETE BARRIER
- PROPERTY LINES
- EXISTING / PROPOSED TRAFFIC SIGNAL

100' 0' 100' 200'
50'
(ENGLISH)

DESIGN DATA	
Functional Class.	= Principal Arterial
Design Speed	= 50 mph
Max. Superelev.	= 0.04

ORTHOPHOTO DATA
Imagery Date = 02-01-2016

PRELIMINARY PLANS
DO NOT USE FOR CONSTRUCTION

TIP PROJECT U-5710
NEW HANOVER COUNTY
INTERSECTION OF US 74/76 (EASTWOOD RD) & SR 1409 (MILITARY CUTOFF RD)
WILMINGTON
ALTERNATE 1: SINGLE POINT URBAN INTERCHANGE