DESIGN PUBLIC HEARING MAP

PROJECT U-5826

ALTERNATE 2 – WIDEN TO THE RIGHT

WAKE COUNTY

FALL OF NEUSE ROAD (SR 2000)

FROM I-540 TO DURANT ROAD (SR 2006)

ROLL 1 OF 1

100' 0' 100' 200'
50'
(ENGLISH)

DESIGN DATA

Functional Class.	=	Minor Arterial
Design Speed	=	50 mph
Max. Superelev.	=	0.04

100' 0' 100' 200'
50'
(ENGLISH)

DESIGN DATA
Functional Class. = Minor Arterial
Design Speed = 50 mph
Max. Superelev. = 0.04

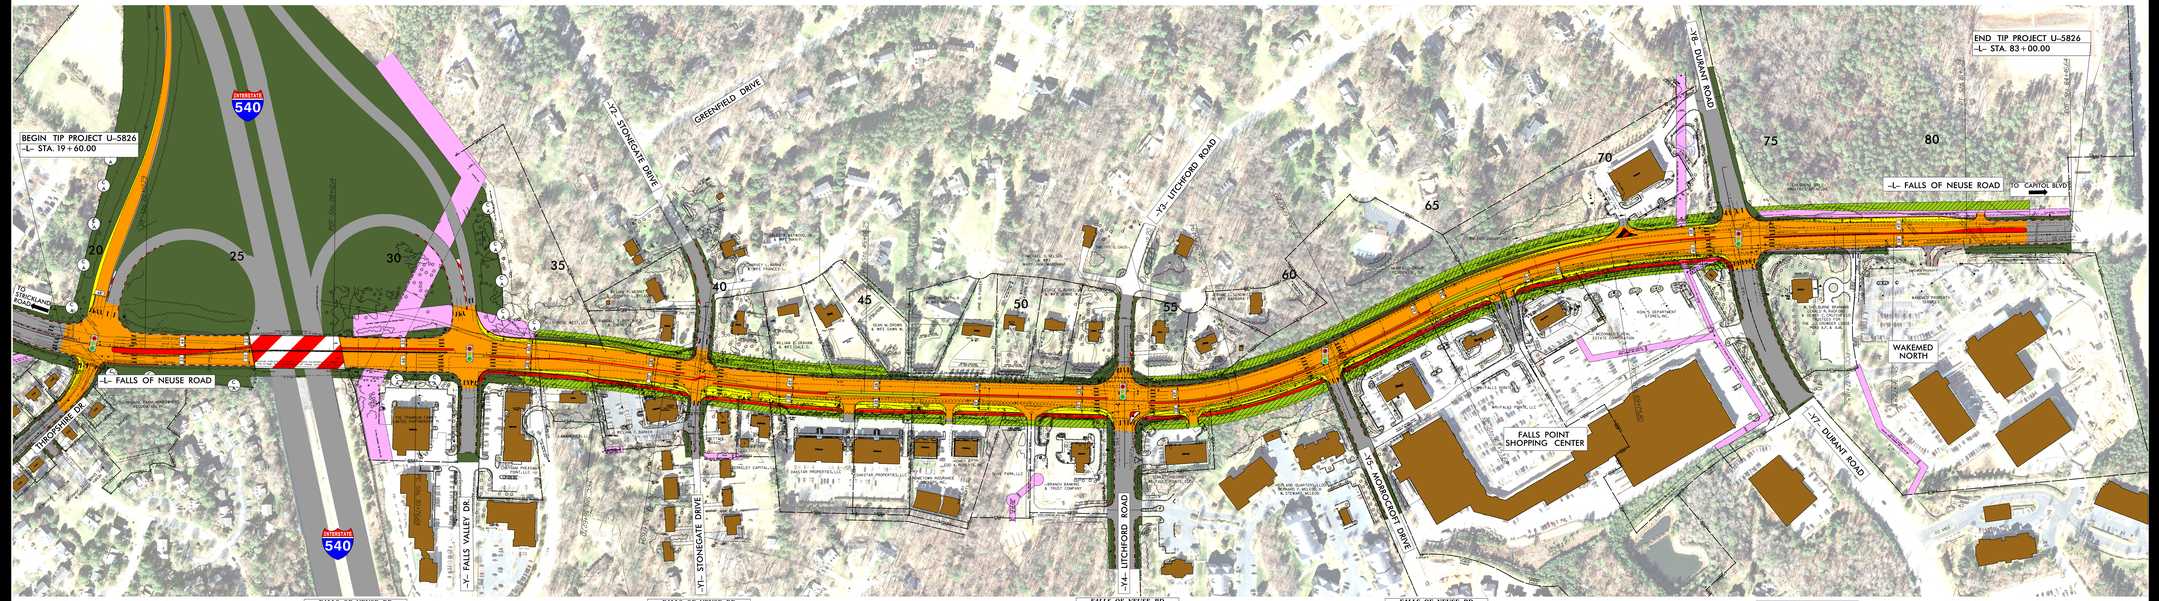

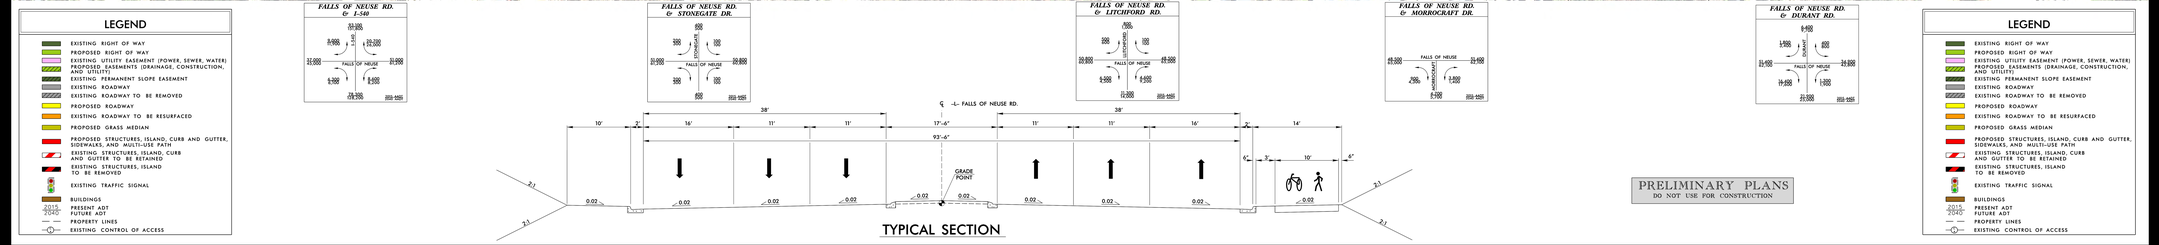

DESIGN PUBLIC HEARING MAP
PROJECT U-5826
ALTERNATE 2 – WIDEN TO THE RIGHT
WAKE COUNTY
FALL OF NEUSE ROAD (SR 2000)
FROM I-540 TO DURANT ROAD (SR 2006)
ROLL 1 OF 1