DESIGN PUBLIC MEETING MAP

PROJECT U-6011

ALAMANCE COUNTY

US 70 (SOUTH CHURCH ST.) & SR 1158 (HUFFMAN MILL RD./SHADOWBROOK DR.) IN BURLINGTON. INTERSECTION IMPROVEMENTS.

AUGUST 2018

(SUBJECT TO CHANGE)

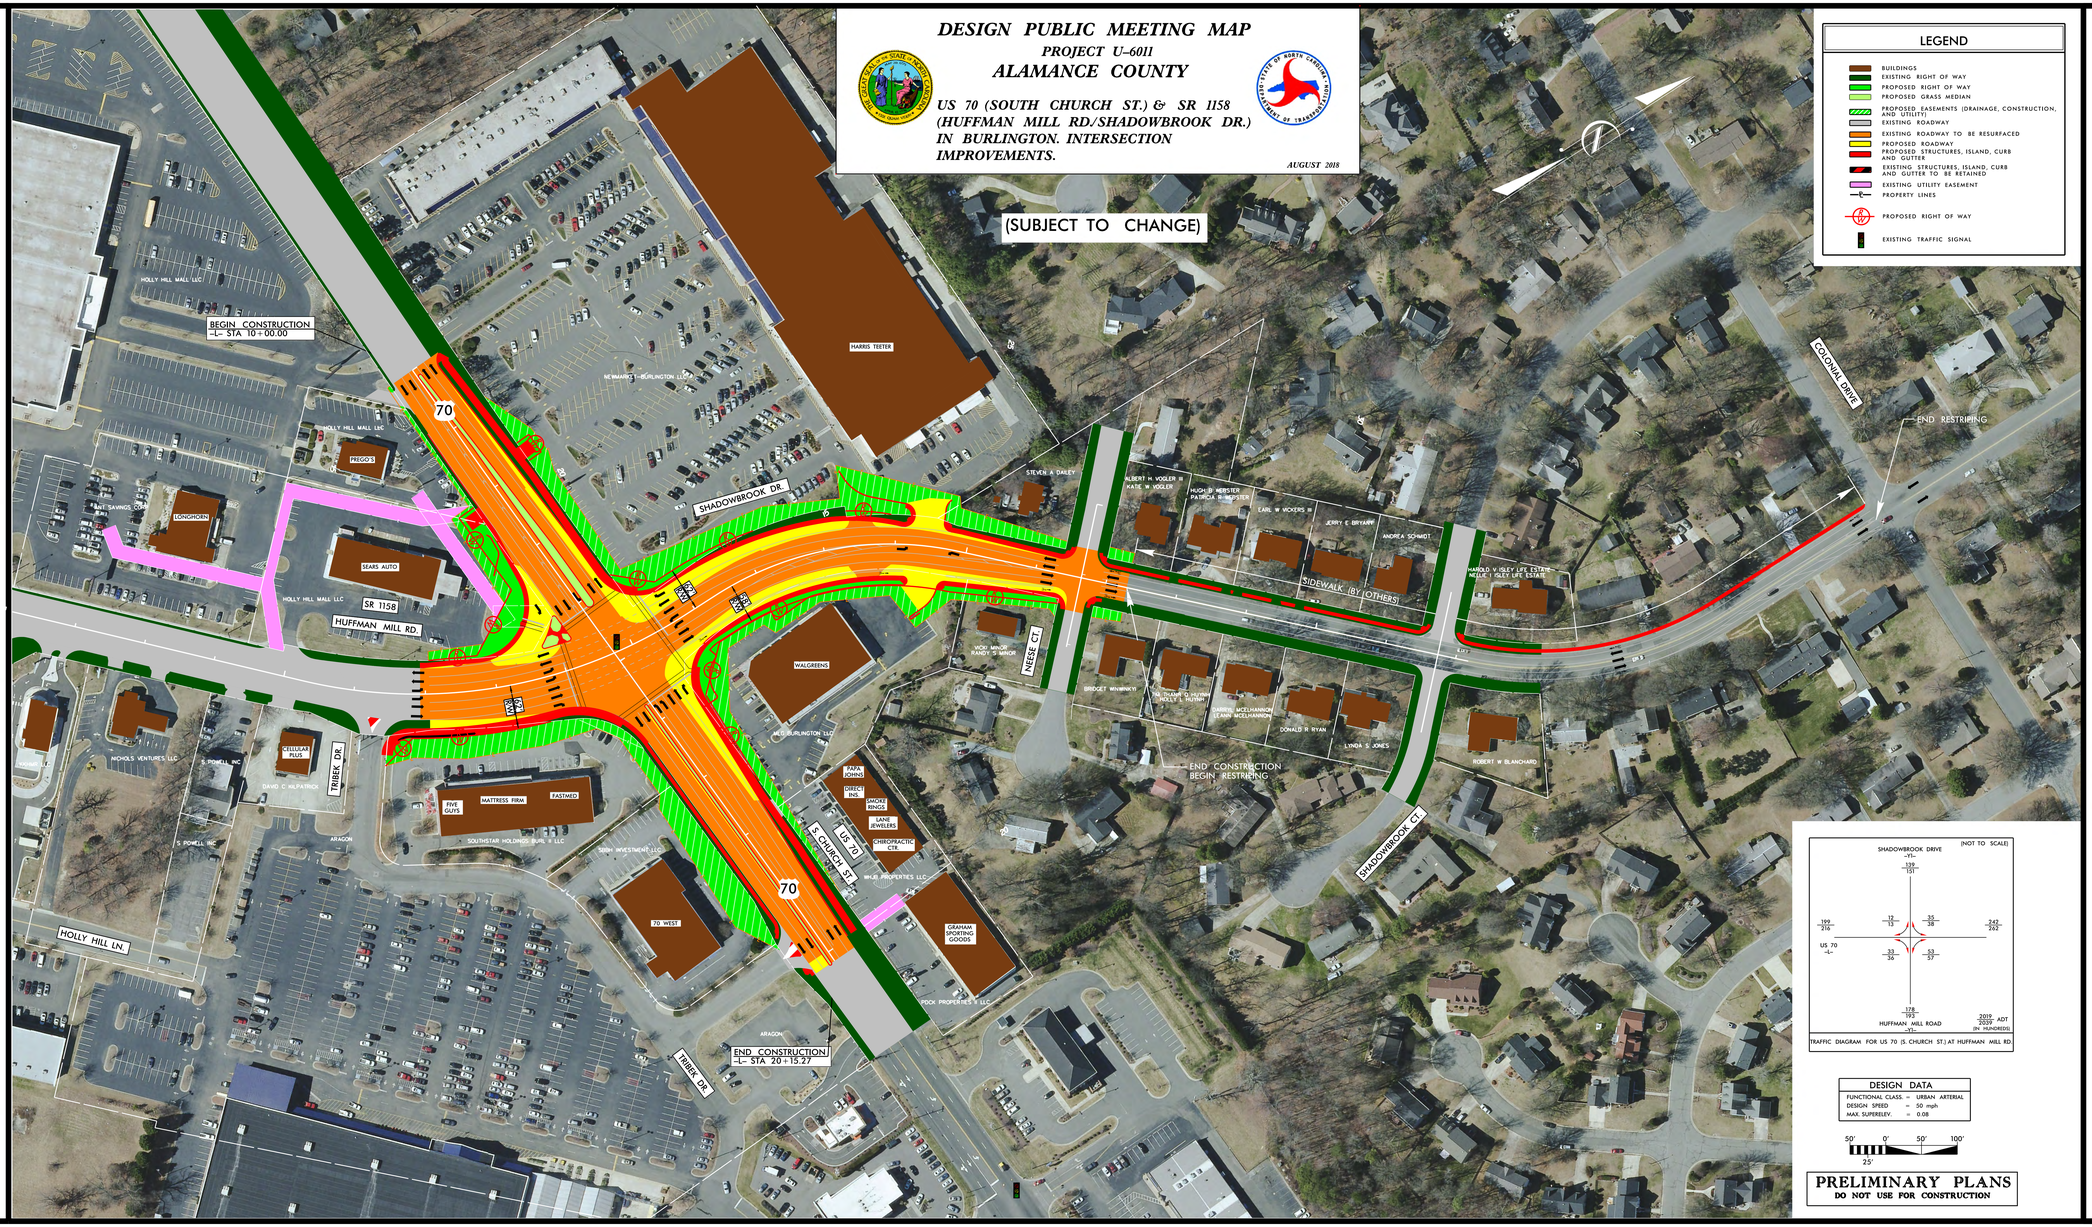

DESIGN PUBLIC MEETING MAP

PROJECT U-6011

ALAMANCE COUNTY

US 70 (SOUTH CHURCH ST.) & SR 1158 (HUFFMAN MILL RD./SHADOWBROOK DR.) IN BURLINGTON. INTERSECTION IMPROVEMENTS.

AUGUST 2018